



Status: PRELIMINARY

Nom. Architect Bob Perry 3935

R-H\2010\20100176 Woollooware Bay Town
File: Centre\Drawings\Revit\Woollooware_Bay-Central

Print Date: 24/5/13 1:03:43 PM

Rev.	Description:	Date:
1	FOR AUTHORITY APPROVAL	08/02/2013
2	FOR AUTHORITY APPROVAL	14/02/2013
3	FOR AUTHORITY APPROVAL	04/03/2013
4	PPR PRELIMINARY REVIEW	10/05/2013
5	PPR ISSUE	17/05/2013
6	PPR ISSUE	23/05/2013
7	PPR ISSUE	23/05/2013
8	PPR ISSUE	24/05/2013

Woollooware Bay Town Centre

Sheet Number	Sheet Name	Current Revision	Sheet Number	Sheet Name	Current Revision	Sheet Number	Sheet Name	Current Revision
DA001	LOCATION PLAN	5	DA131	LEVEL 3 PLAN - SHEET 1 OF 4	6	DA901	SIGNAGE PLAN	4
DA002	LOCALITY PLAN	5	DA132	LEVEL 3 PLAN - SHEET 2 OF 4	5	DA902	SIGNAGE VIEWS SHEET 1	4
DA003	MASTERPLAN STAGING DIAGRAM	5	DA133	LEVEL 3 PLAN - SHEET 3 OF 4	5	DA903	SIGNAGE VIEWS SHEET 2	4
DA005	SITE PLAN	5	DA134	LEVEL 3 PLAN - SHEET 4 OF 4	5	DA904	SIGNAGE VIEWS SHEET 3	4
DA007	SITE - DEMOLITION PLAN	6	DA141	LEVEL 4 PLAN - SHEET 1 OF 4	4	DA905	SIGNAGE VIEWS SHEET 4	4
DA009	STAGE 1 WORKS PLAN	3	DA142	LEVEL 4 PLAN - SHEET 2 OF 4	4	DA910	SIGNAGE SCHEDULE	4
DA011	LEVEL 1 PLAN	7	DA143	LEVEL 4 PLAN - SHEET 3 OF 4	4	DA931	EXTERNAL MATERIAL FINISHES	4
DA012	LEVEL 2 RETAIL PLAN	8	DA144	LEVEL 4 PLAN - SHEET 4 OF 4	4		Grand total: 49	
DA013	LEVEL 3 PLAN	7	DA201	SITE ELEVATIONS	5			
DA014	LEVEL 4 PLAN	5	DA211	ELEVATIONS - SHEET 1	4			
DA015	ROOF PLAN	5	DA212	ELEVATIONS - SHEET 2	4			
DA031	GROSS BUILDING AREAS	4	DA213	ELEVATIONS - SHEET 3	4			
DA032	GROSS FLOOR AREAS	6	DA214	ELEVATIONS - SHEET 4	4			
DA111	LEVEL 1 PLAN - SHEET 1 OF 4	6	DA301	SITE SECTIONS	5			
DA112	LEVEL 1 PLAN - SHEET 2 OF 4	5	DA311	SECTIONS - SHEET 1	5			
DA113	LEVEL 1 PLAN - SHEET 3 OF 4	5	DA312	SECTIONS - SHEET 2	4			
DA114	LEVEL 1 PLAN - SHEET 4 OF 4	5	DA313	SECTIONS - SHEET 3	4			
DA121	LEVEL 2 RETAIL PLAN - SHEET 1 OF 4	7	DA314	SECTIONS - SHEET 4	4			
DA122	LEVEL 2 RETAIL PLAN - SHEET 2 OF 4	6	DA315	SECTION - SHEET 5	5			
DA123	LEVEL 2 RETAIL PLAN - SHEET 3 OF 4	6	DA316	SECTION - SHEET 6	4			
DA124	LEVEL 2 RETAIL PLAN - SHEET 4 OF 4	6	DA317	SECTION - SHEET 7	4			




Scott Carver Pty Ltd
Level 8, 71 Macquarie Street
Sydney NSW 2000 Australia
Telephone +61 2 9957 3988
hello@scottcarver.com.au
www.scottcarver.com.au

Woollooware Bay Town Centre
Project
Client
Bluestone Capital Ventures No.1 Pty Ltd

COVER SHEET

Reference No.	Discipline	Drawing No.	Title
20100176		DA000	Rev. 8

+

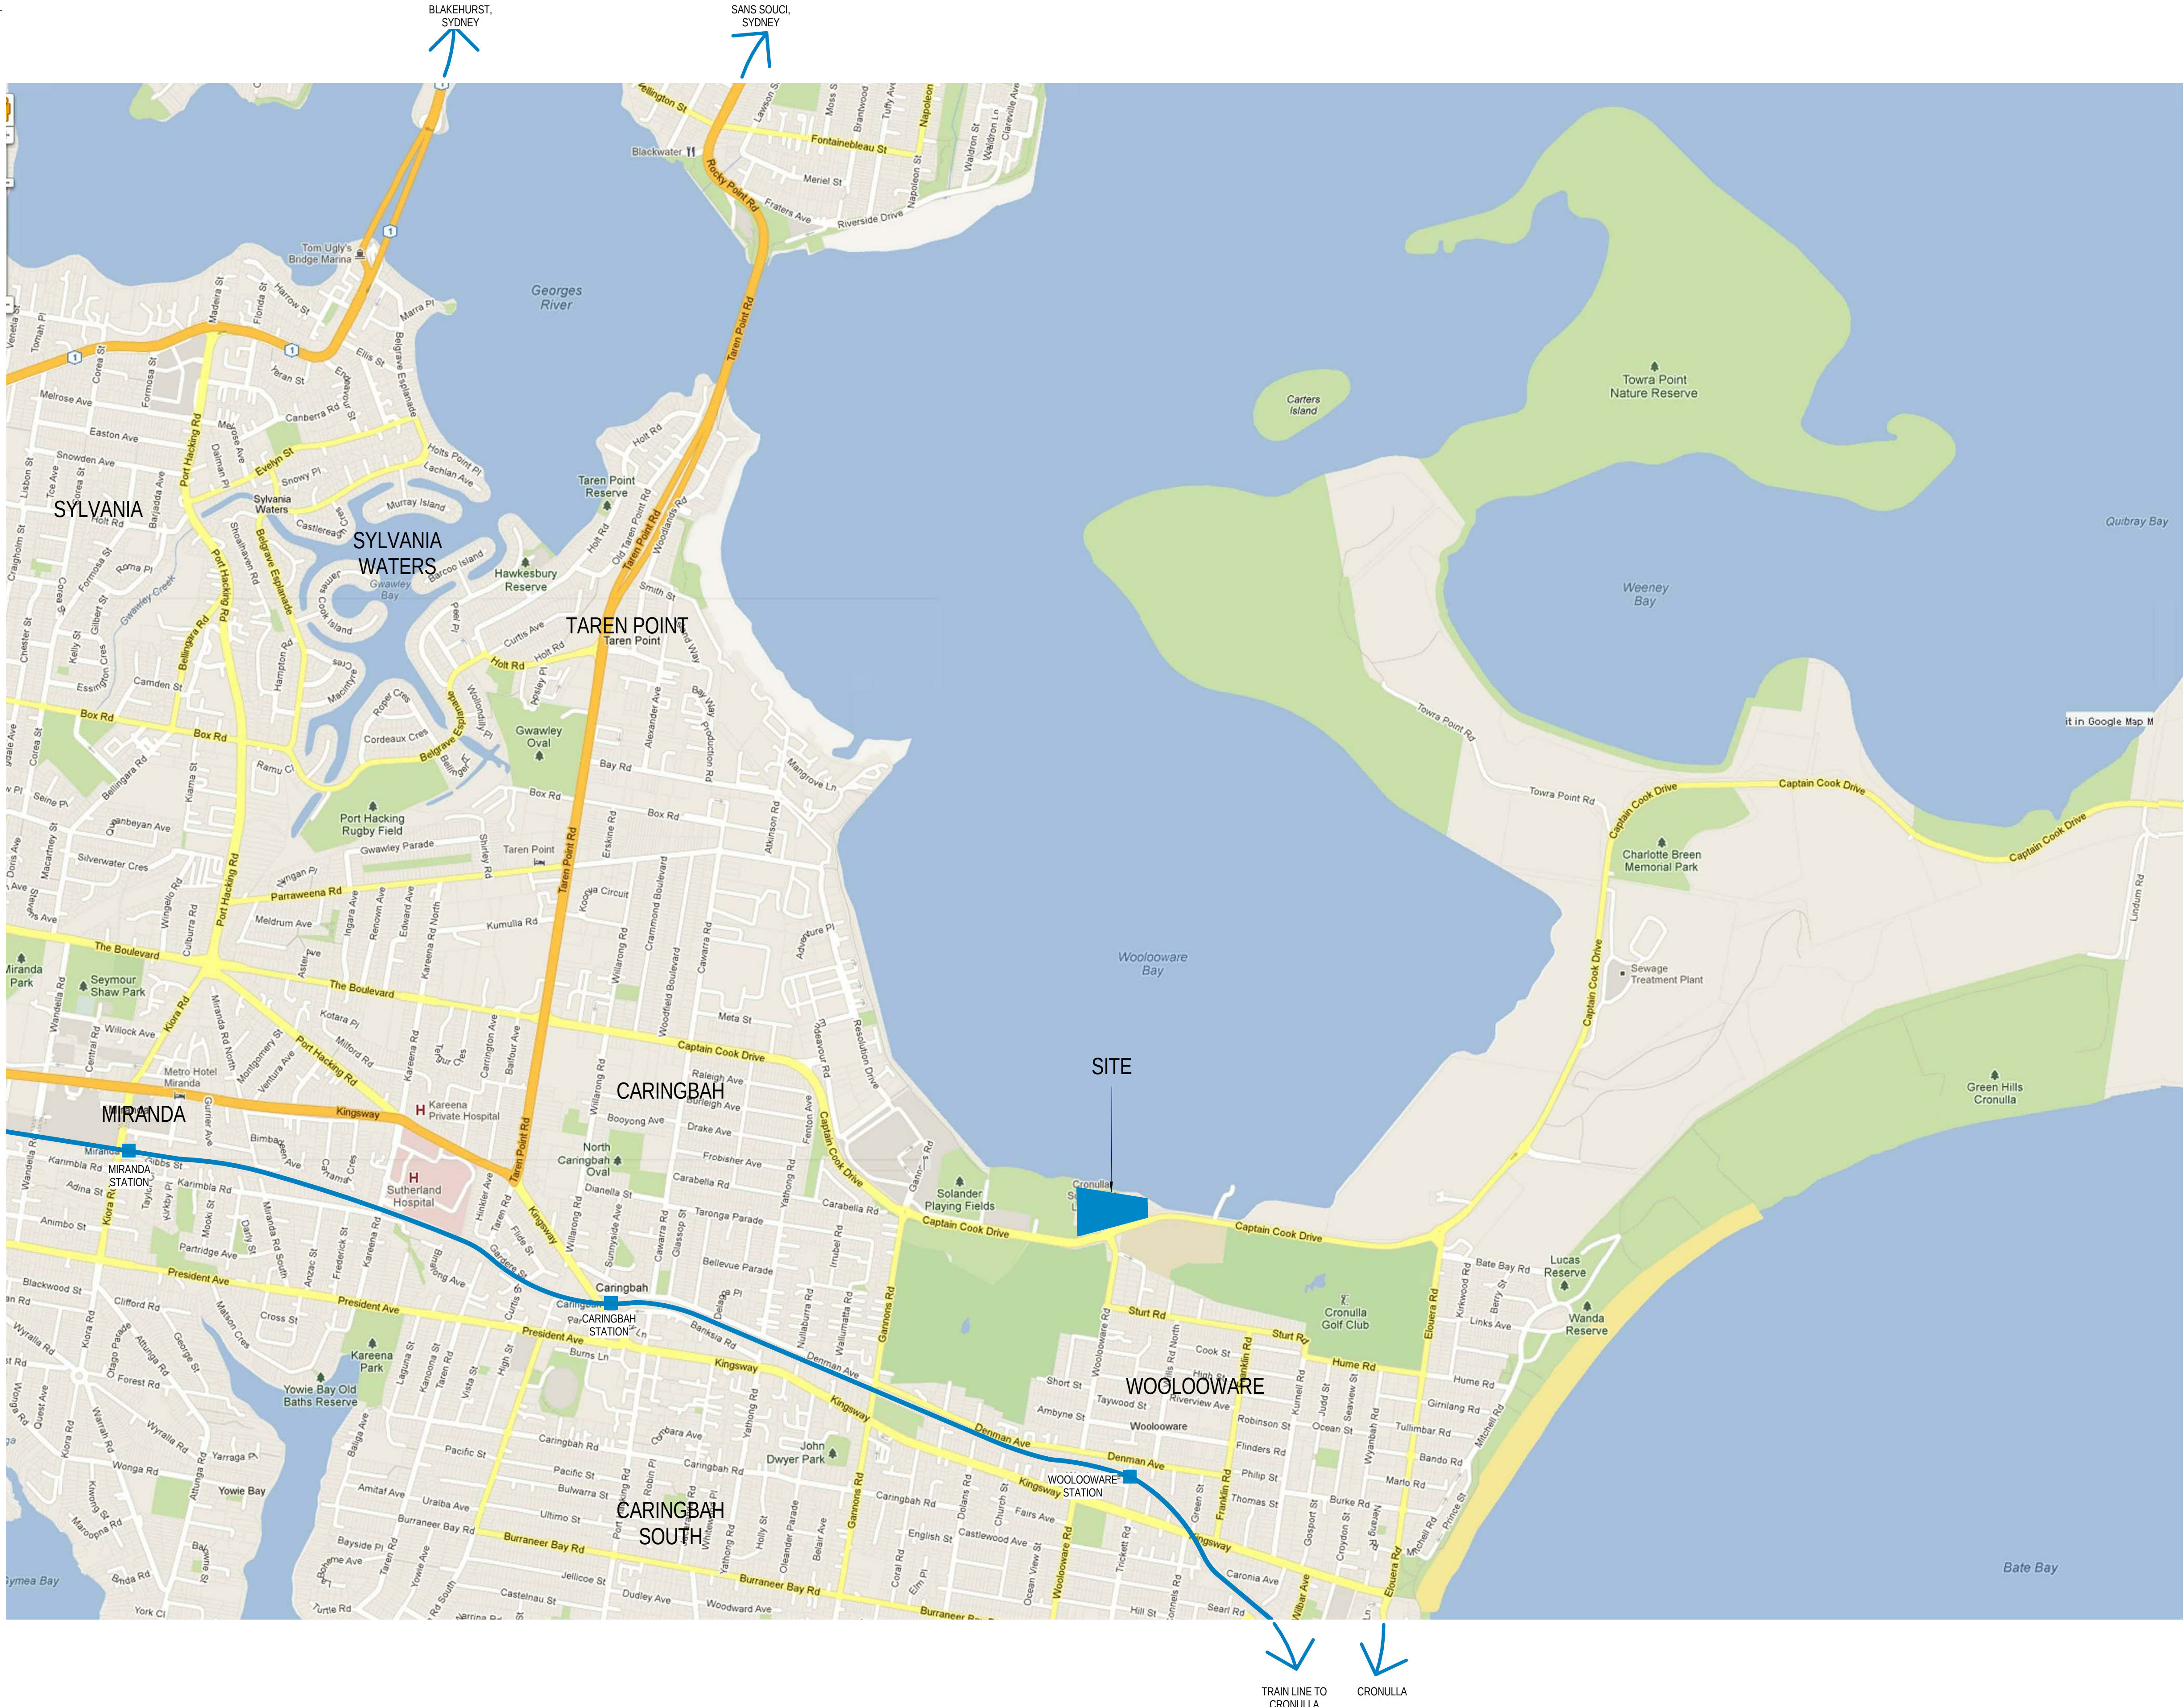

Status: PRELIMINARY


Nom. Architect: Bob Perry 3935

File: R-H\2010\20100176 Woollooware Bay Town Centre\Drawings\Revit\Woollooware_Bay-Central

Print Date: 23/05/2013 10:32:26 AM

Rev. Description: Date:

A	DRAFT - WORK IN PROGRESS	31/01/2013
1	FOR AUTHORITY APPROVAL	08/02/2013
2	FOR AUTHORITY APPROVAL	14/02/2013
3	PPR PRELIMINARY REVIEW	10/05/2013
4	PPR ISSUE	17/05/2013
5	PPR ISSUE	23/05/2013

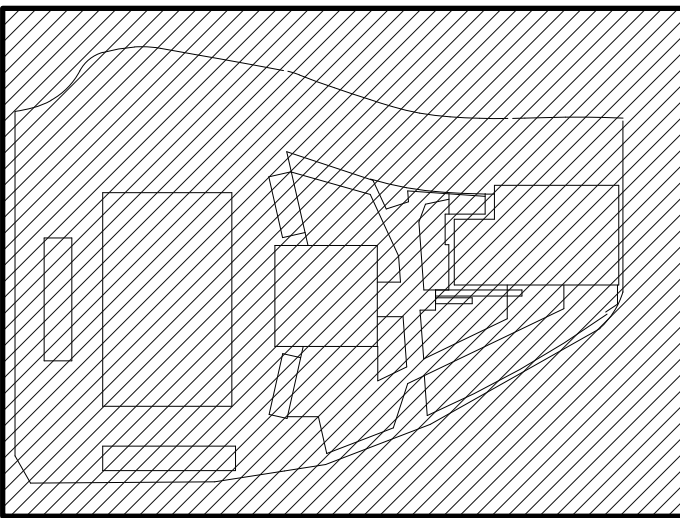

Scott Carver

Scott Carver Pty Ltd
Level 8, 71 Macquarie Street
Sydney NSW 2000 Australia


Telephone +61 2 9957 3988
hello@scottcarver.com.au
www.scottcarver.com.au

Woollooware Bay Town Centre
Project
Client
Bluestone Capital Ventures No.1 Pty Ltd



NTS

LOCATION PLAN




Reference No.	Discipline	Drawing No.	Rev.
20100176		DA001	5

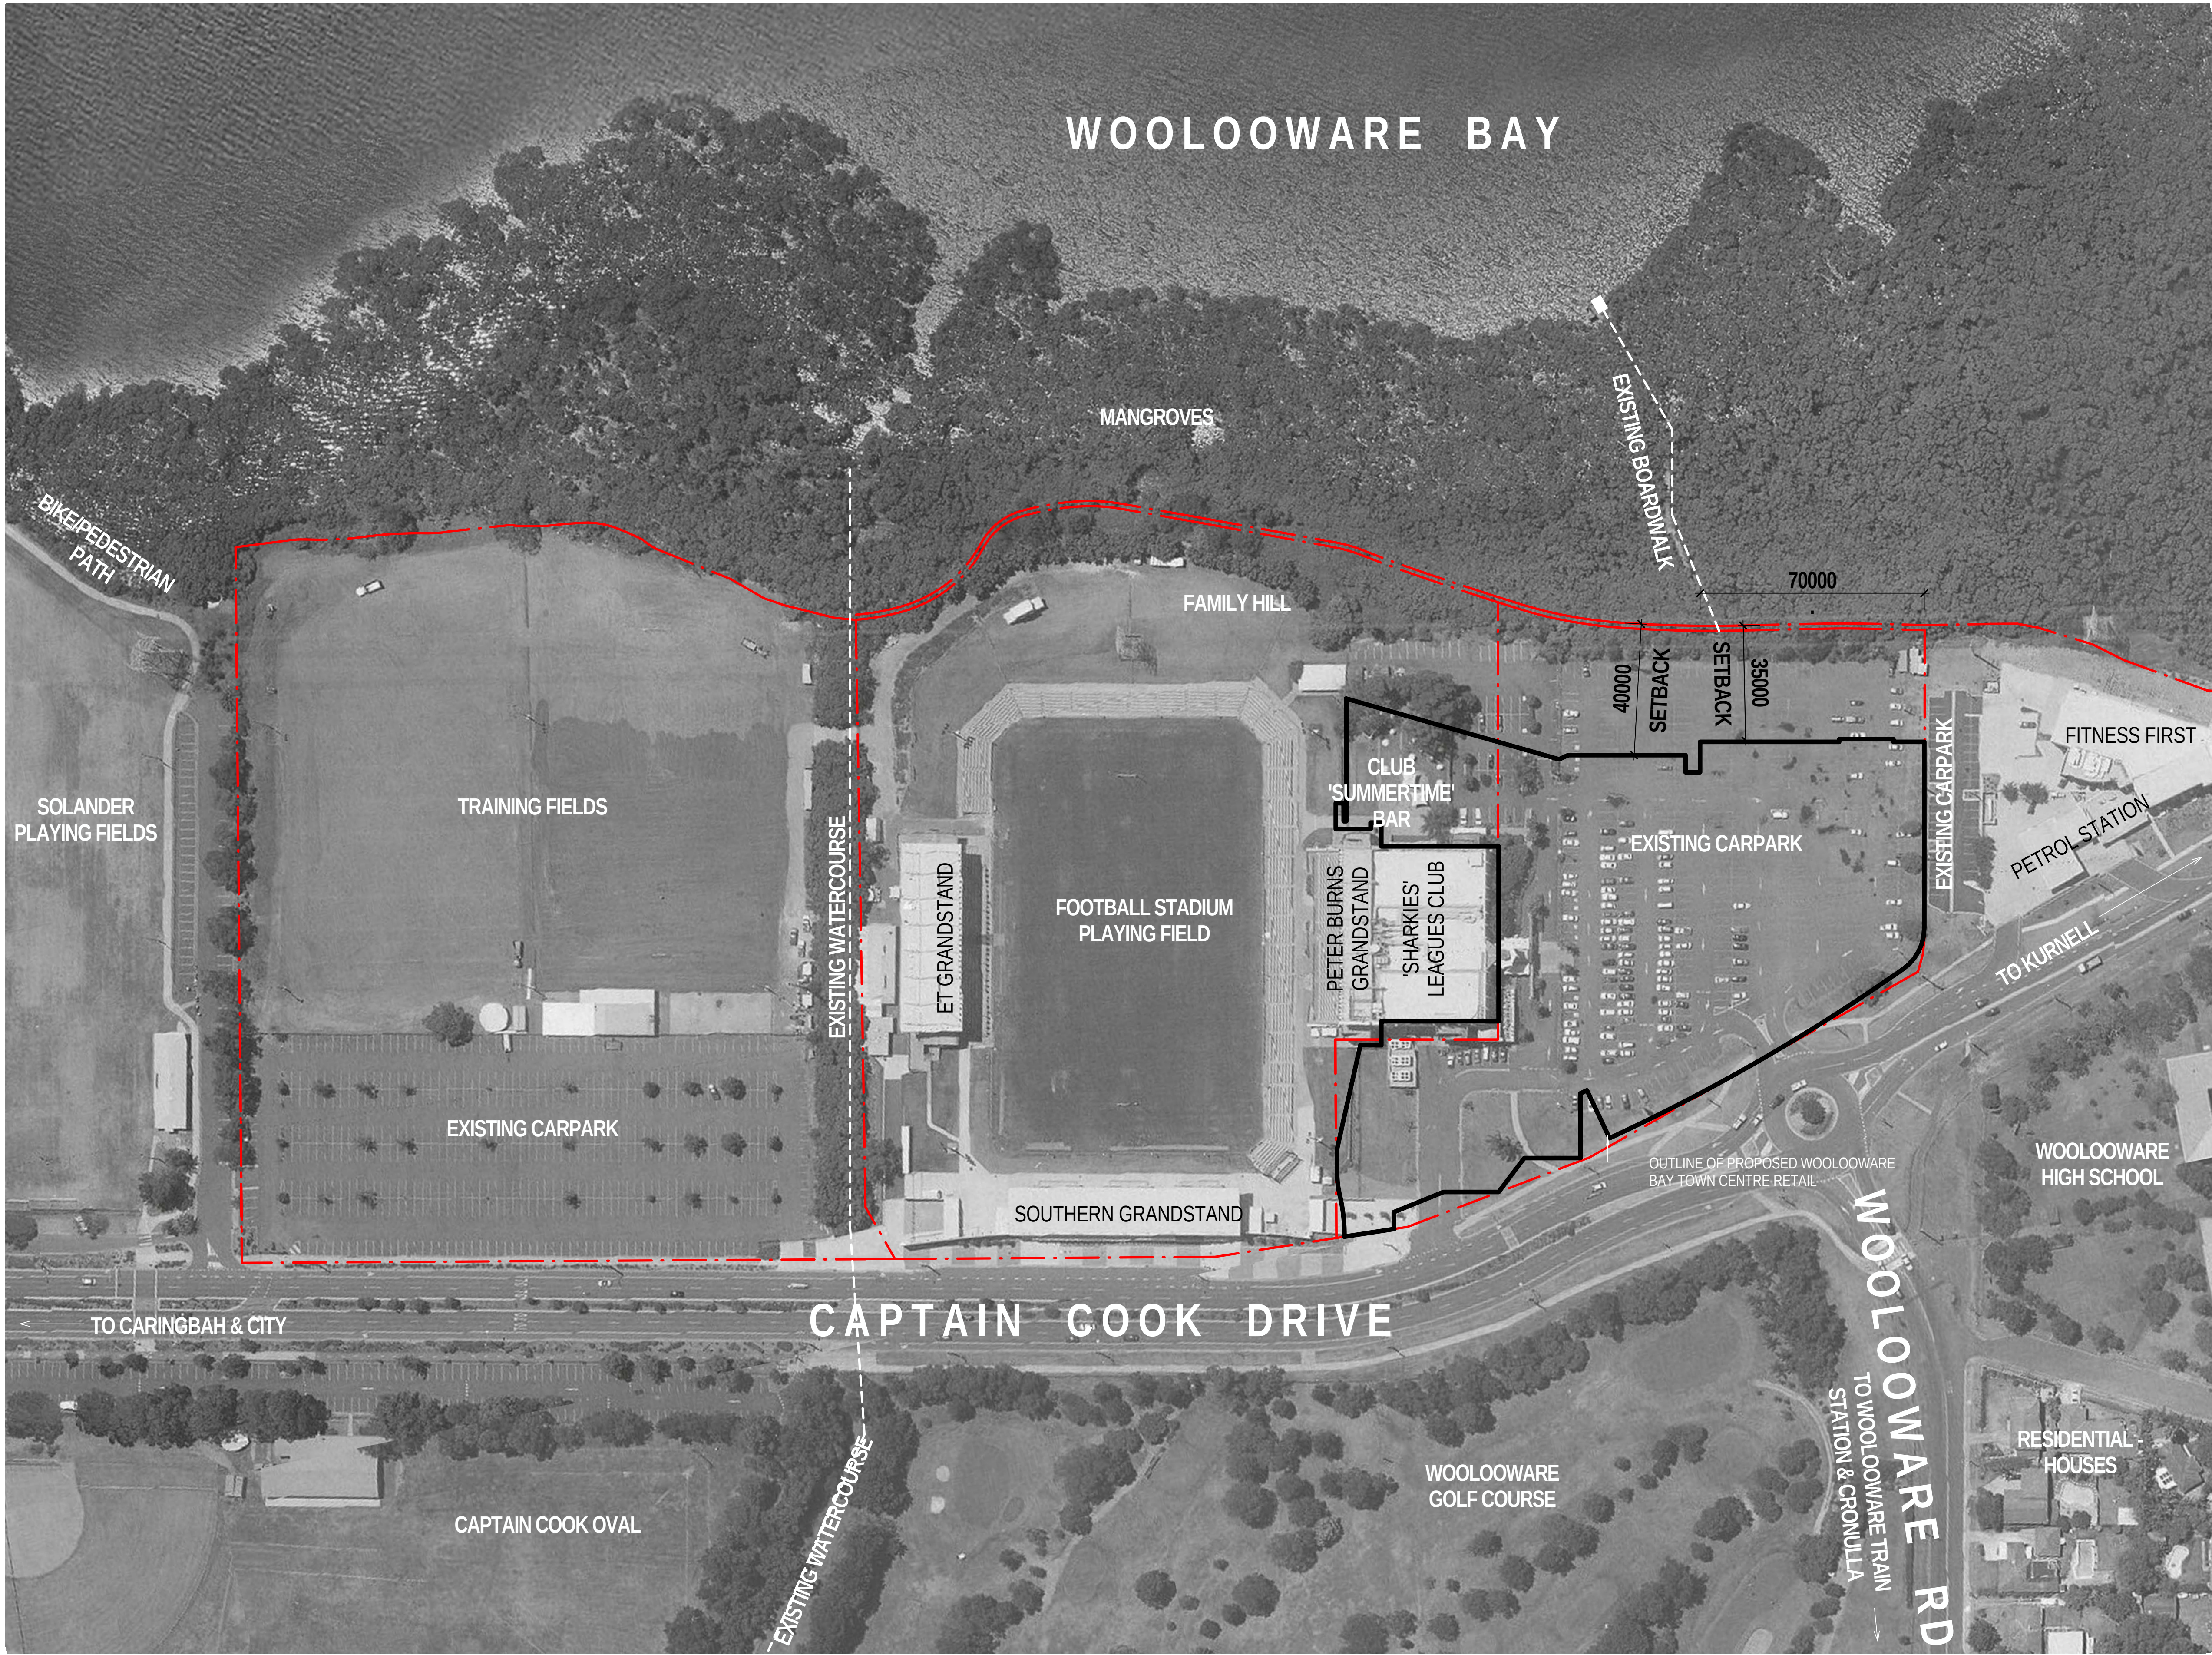

Status:	PRELIMINARY	
Nom. Architect	Bob Perry 3935	
File:	R-H\2010\20100176 Woollooware Bay Town Centre\Drawings\Revit\Woollooware_Bay-Central	
Print Date:	23/05/2013 10:32:03 AM	
Rev. Description:	Date:	
1	FOR AUTHORITY APPROVAL	08/02/2013
2	FOR AUTHORITY APPROVAL	14/02/2013
3	PPR PRELIMINARY REVIEW	10/05/2013
4	PPR ISSUE	17/05/2013
5	PPR ISSUE	23/05/2013

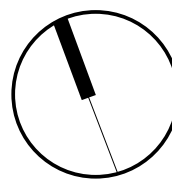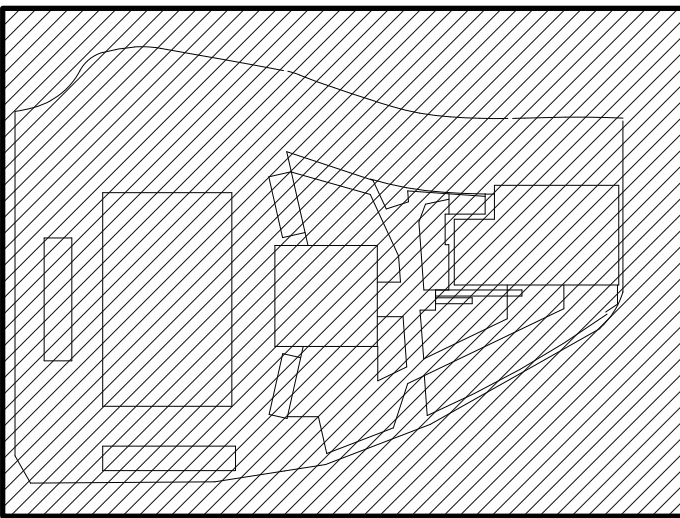

1	FOR AUTHORITY APPROVAL	08/02/2013
2	FOR AUTHORITY APPROVAL	14/02/2013
3	PPR PRELIMINARY REVIEW	10/05/2013
4	PPR ISSUE	17/05/2013
5	PPR ISSUE	23/05/2013

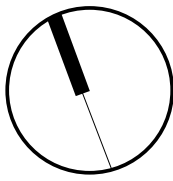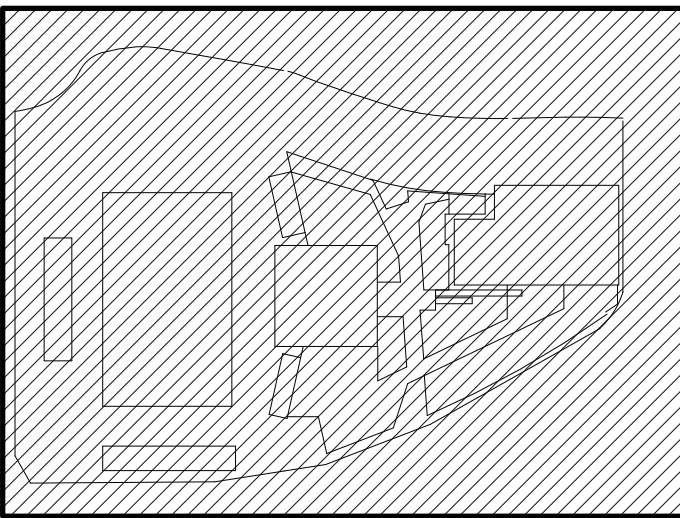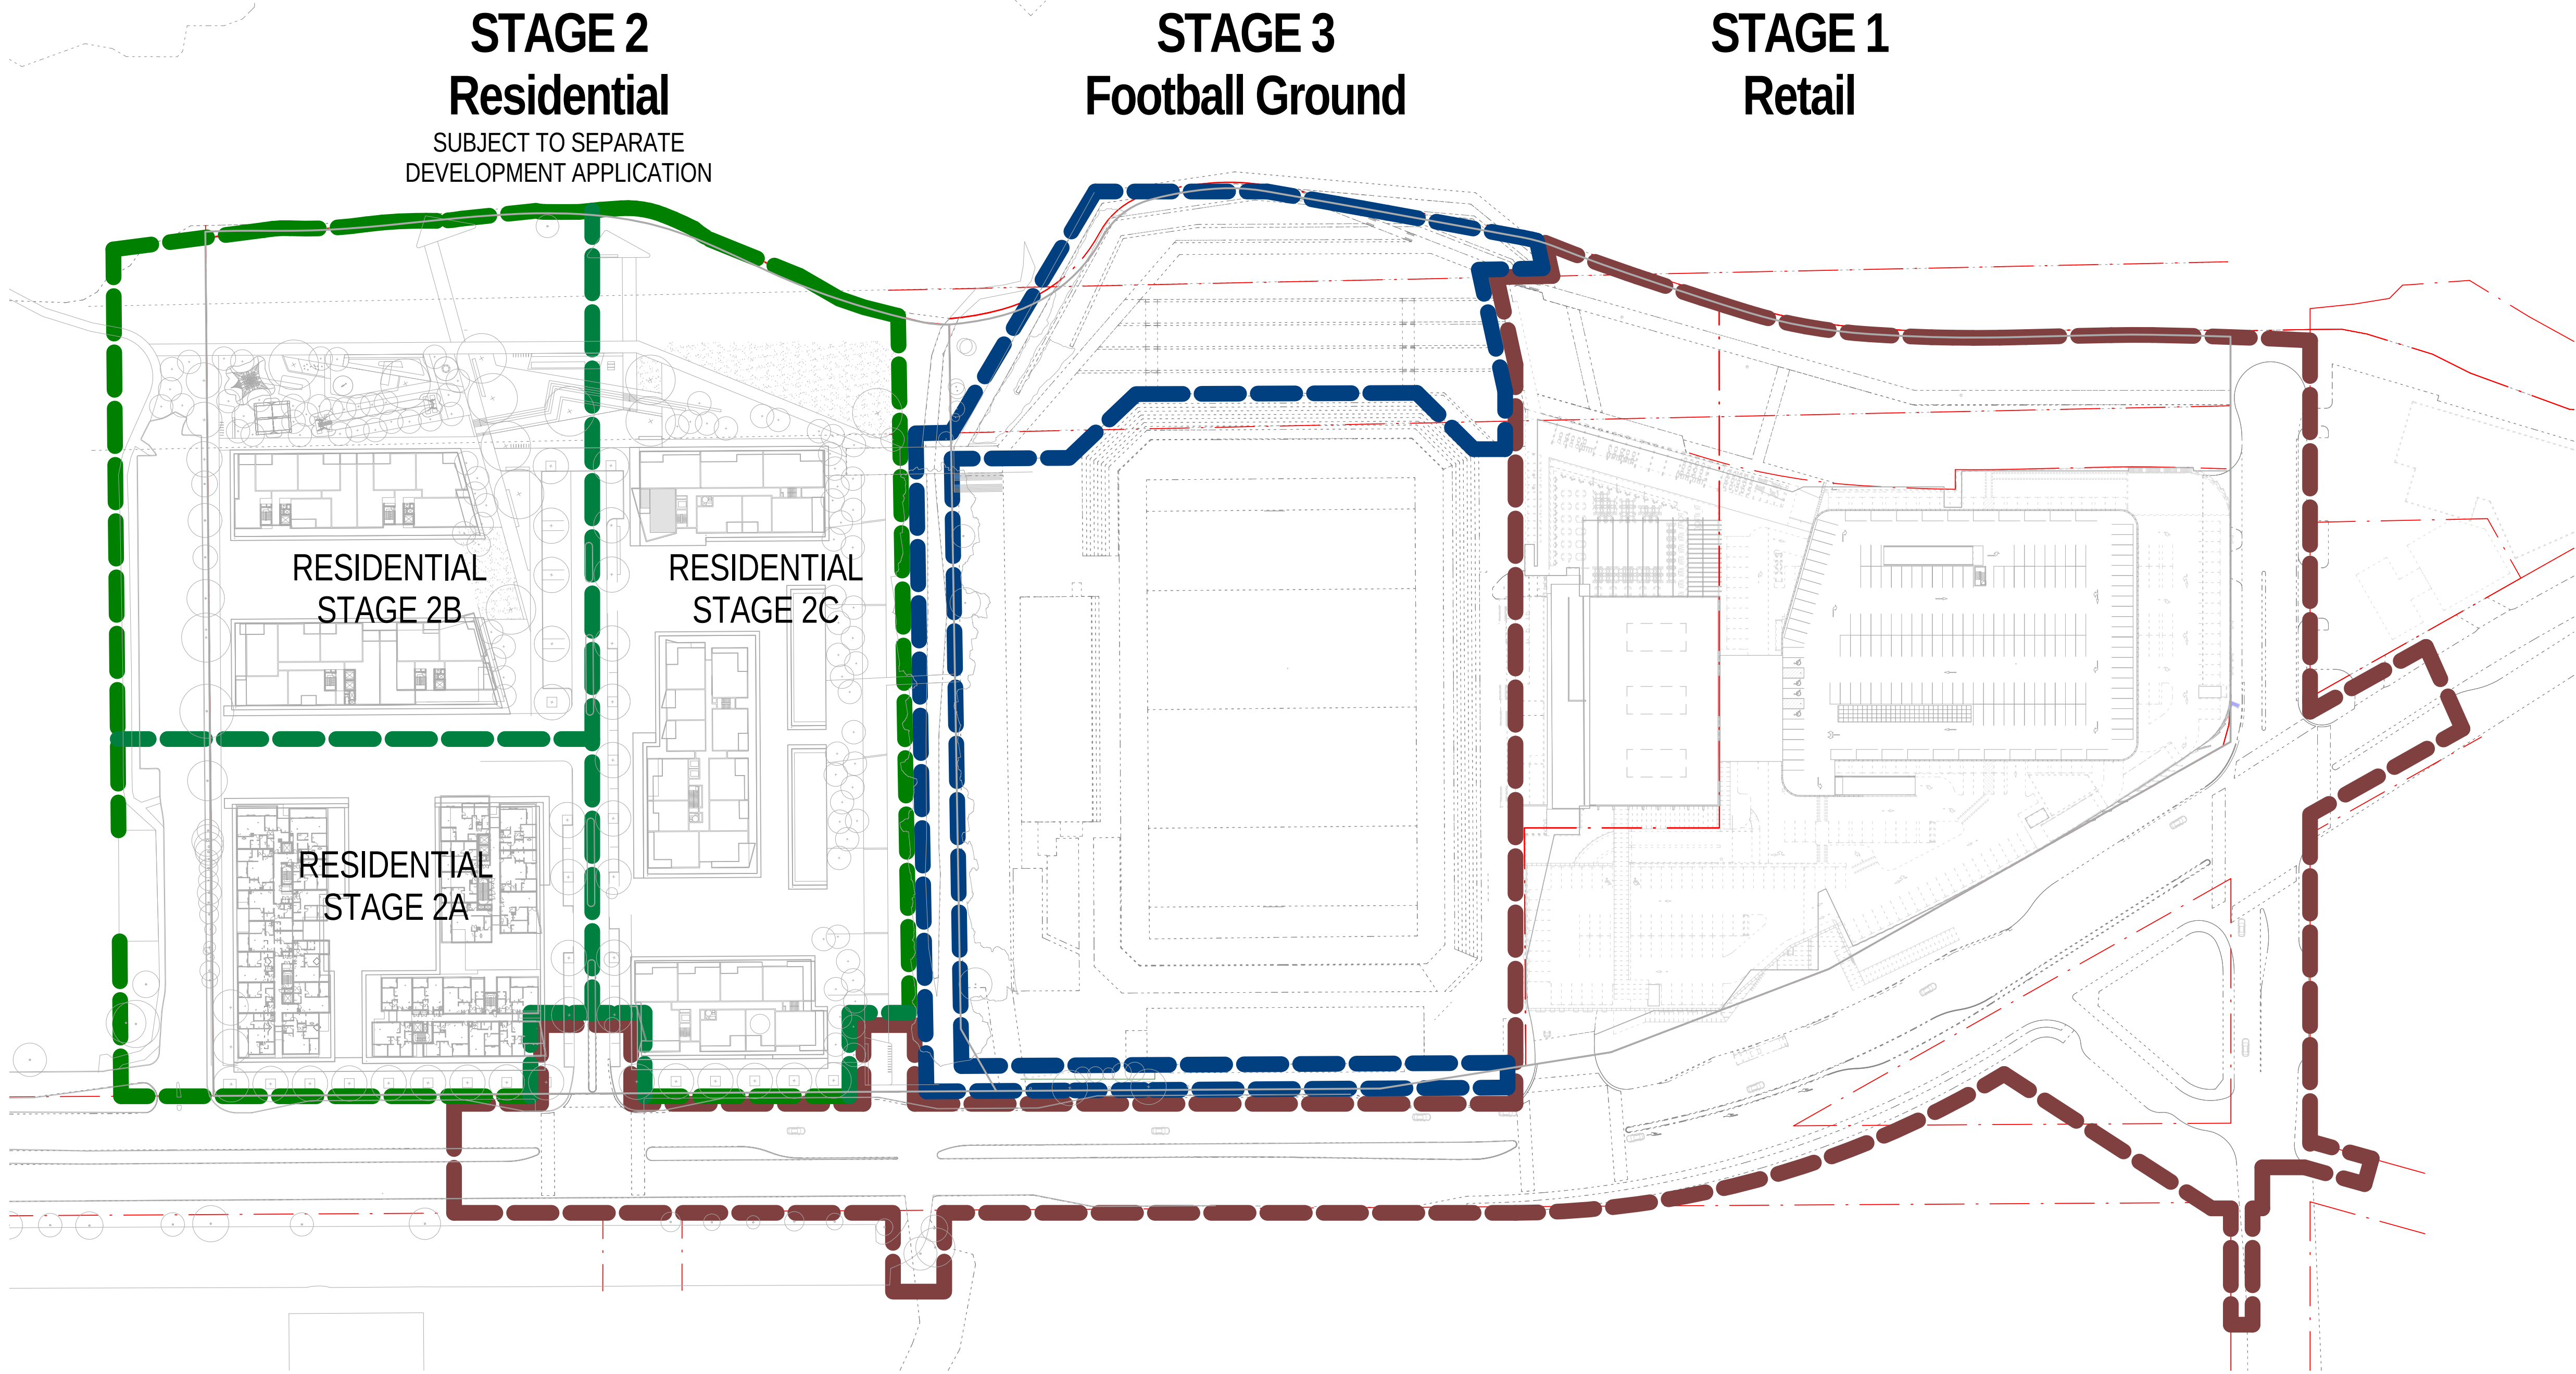

+

Status: PRELIMINARY



Nom. Architect Bob Perry 3935

R-H\2010\20100176 Woollooware Bay Town
Centre\Drawings\Revit\Woollooware_Bay-Central

Print Date: 23/05/2013 10:30:41 AM

Rev. Description: Date:

A	DRAFT FOR REVIEW	25/01/2013
B	DRAFT - WORK IN PROGRESS	31/01/2013
1	FOR AUTHORITY APPROVAL	08/02/2013
2	FOR AUTHORITY APPROVAL	14/02/2013
3	PPR PRELIMINARY REVIEW	10/05/2013
C	FOR REVIEW	14/05/2013
4	PPR ISSUE	17/05/2013
5	PPR ISSUE	23/05/2013

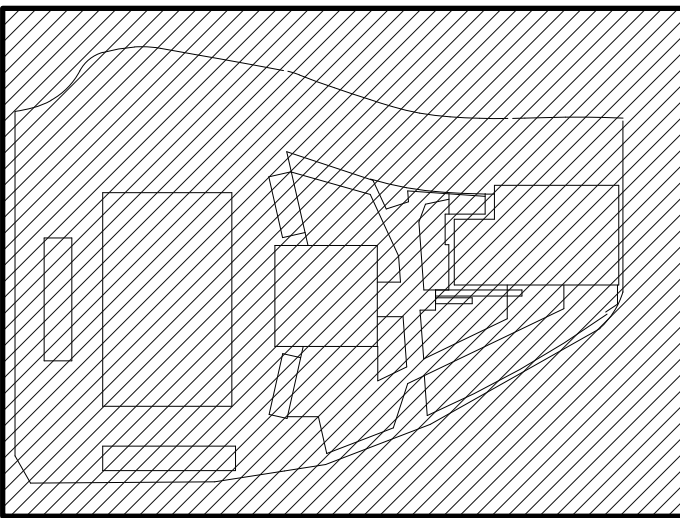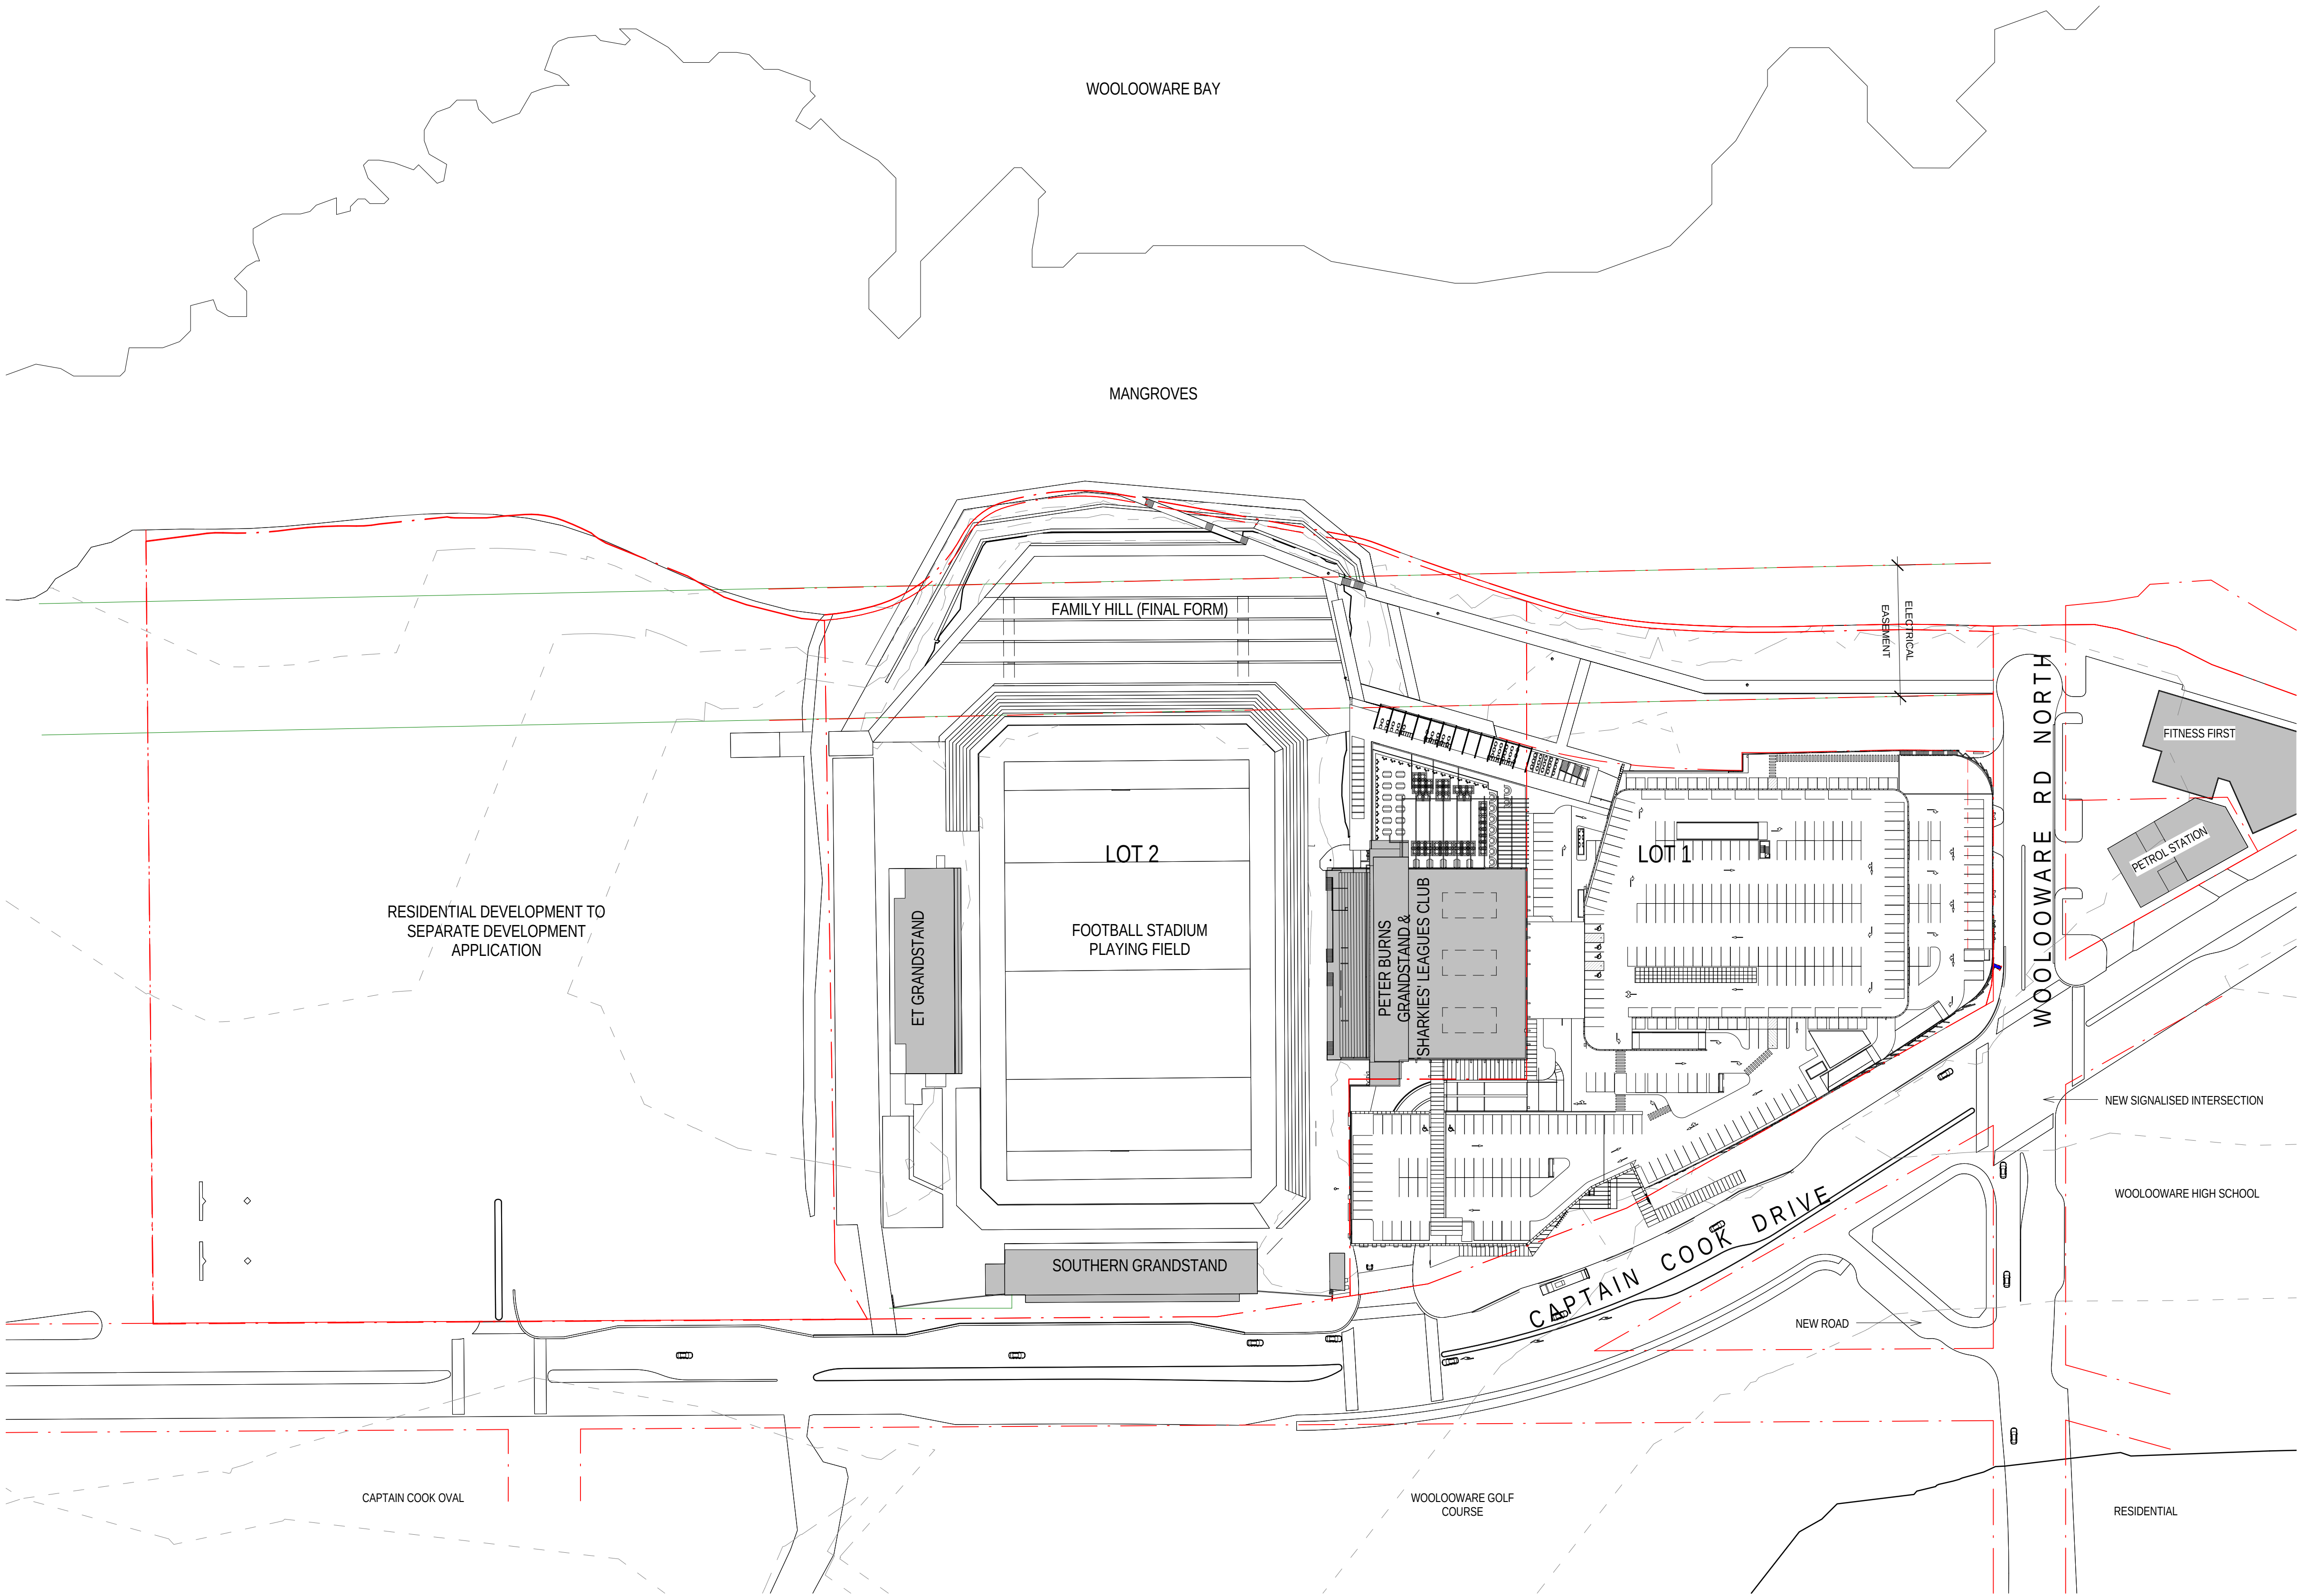

**Scott
Carver**


Scott Carver Pty Ltd
Level 8, 71 Macquarie Street
Sydney NSW 2000 Australia

Telephone +61 2 9957 3988
hello@scottcarver.com.au
www.scottcarver.com.au

Woollooware Bay Town Centre

Project
Client

Bluestone Capital Ventures No.1 Pty Ltd

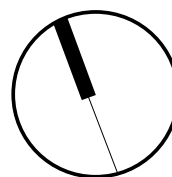

1 : 1000 @ A1




Reference No.
20100176

Discipline

Drawing No.
DA005

Title
Rev.
5

SITE PLAN

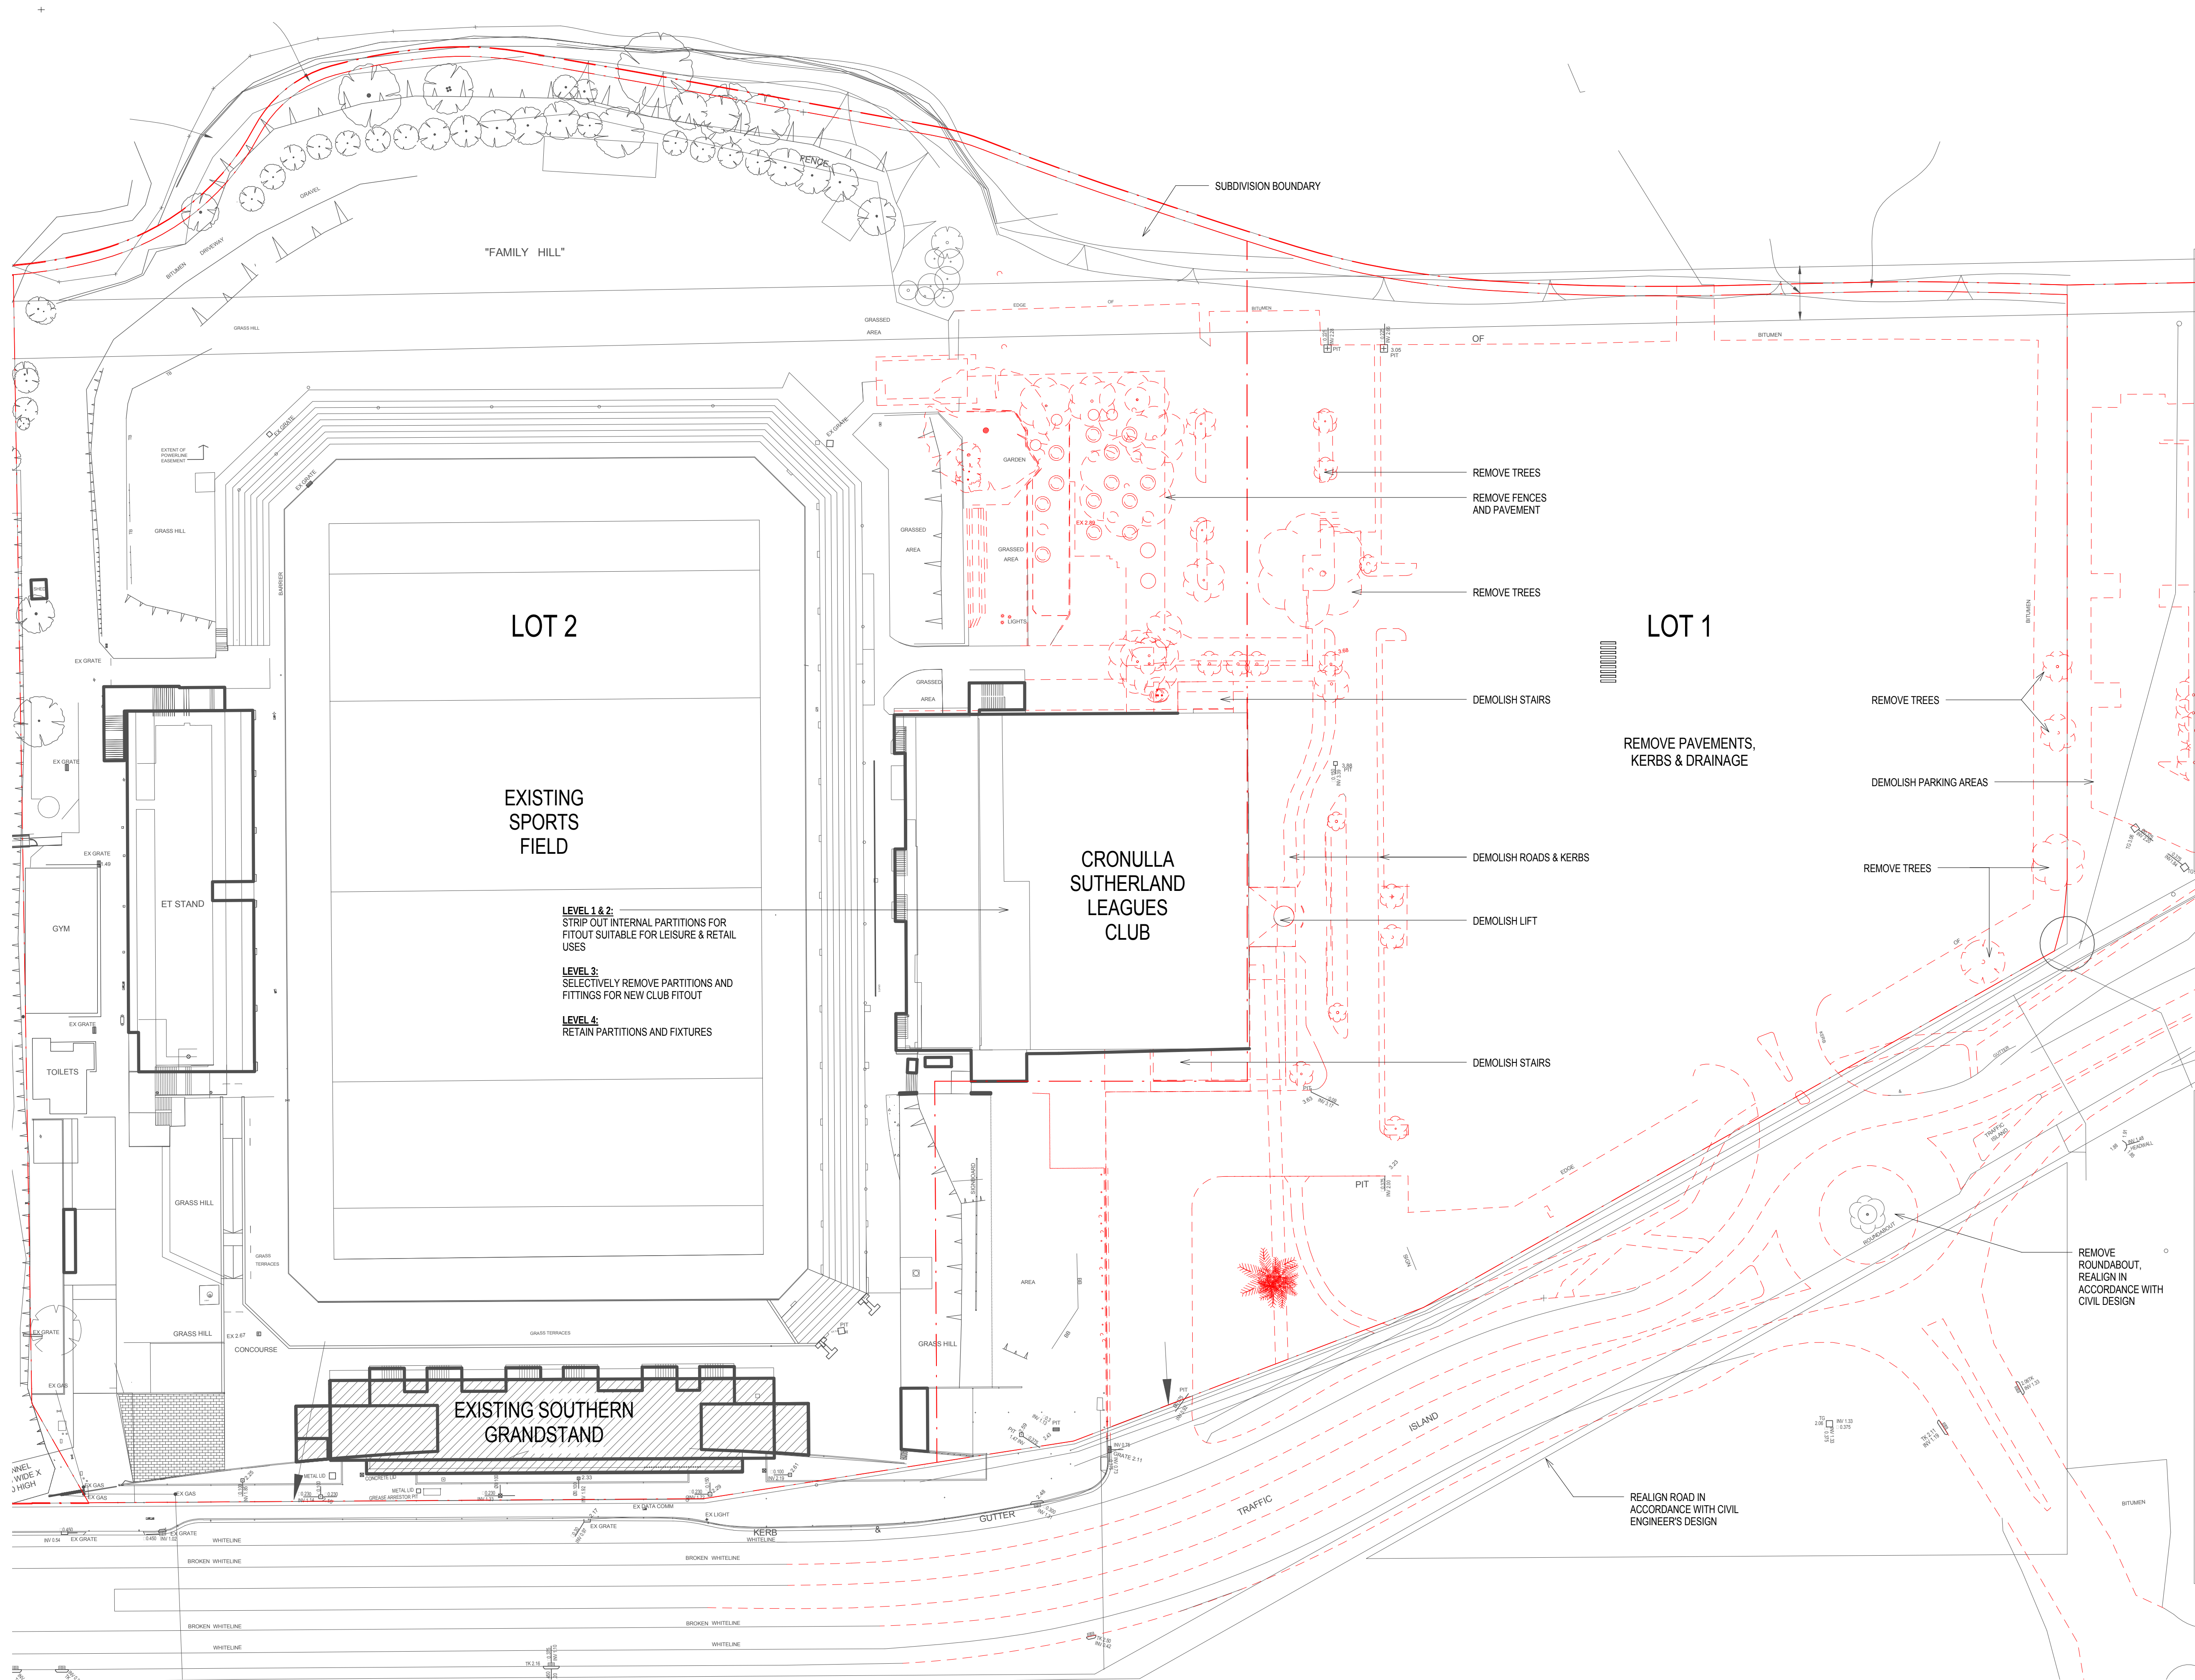

Status: PRELIMINARY


Nom. Architect: Bob Perry 3935

R-H:2010\20100176 Woollooware Bay Town Centre\Drawings\Revit\Woollooware_Bay-Central

Print Date: 23/05/2013 10:32:18 AM

Rev. Description: Date:

B	DRAFT FOR REVIEW	25/01/2013
C	DRAFT - WORK IN PROGRESS	31/01/2013
1	FOR AUTHORITY APPROVAL	08/02/2013
2	FOR AUTHORITY APPROVAL	14/02/2013
3	FOR AUTHORITY APPROVAL	04/03/2013
4	PPR PRELIMINARY REVIEW	10/05/2013
5	PPR ISSUE	17/05/2013
6	PPR ISSUE	23/05/2013

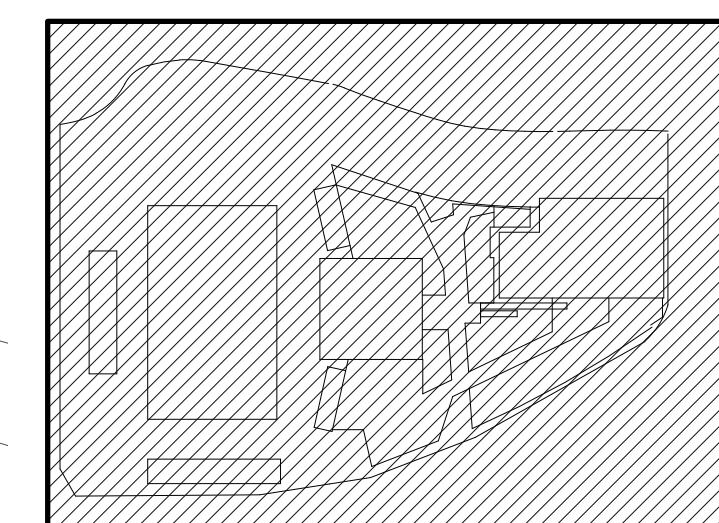

Scott
Carver


Scott Carver Pty Ltd
Level 8, 71 Macquarie Street
Sydney NSW 2000 Australia

Telephone +61 2 9957 3988
hello@scottcarver.com.au
www.scottcarver.com.au

Woollooware Bay Town Centre

Project
Client

Bluestone Capital Ventures No.1 Pty Ltd

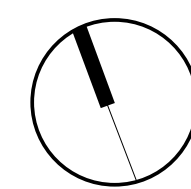


1 : 500 @ A1



SITE - DEMOLITION PLAN

Reference No. 20100176 Discipline Drawing No. DA007 Rev. 6

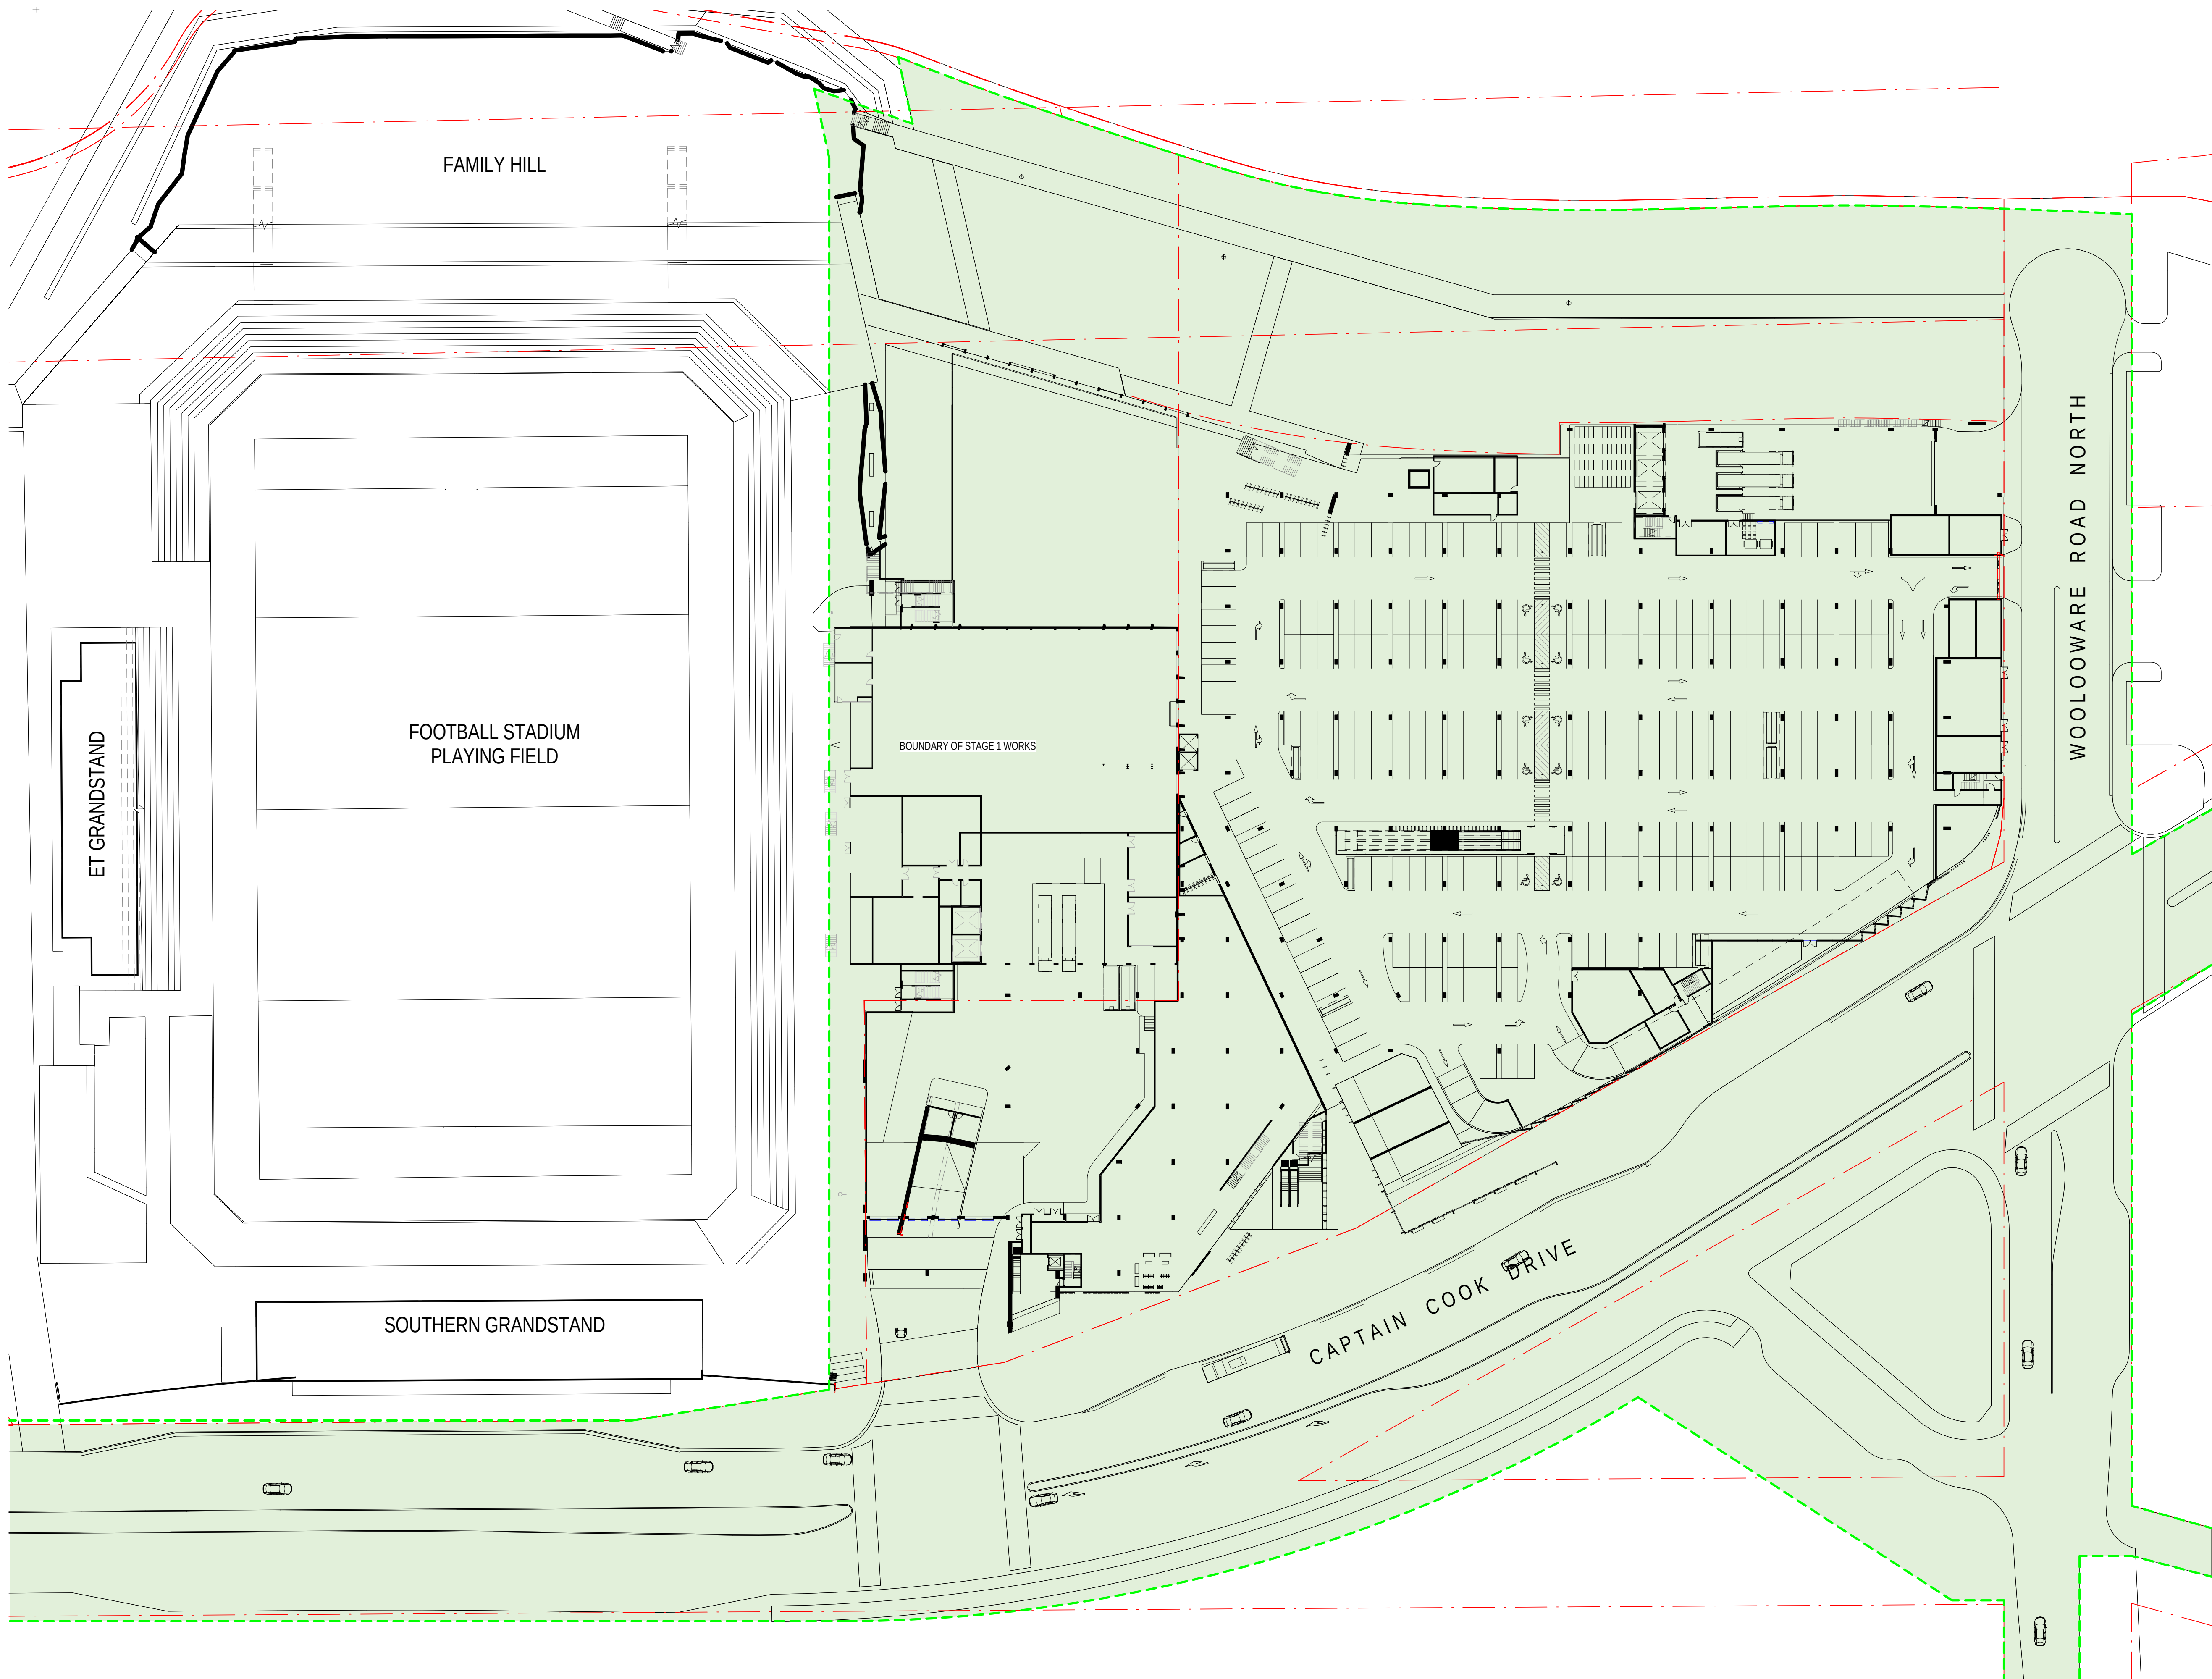

Status: PRELIMINARY


Nom. Architect: Bob Perry 3935

File: R-H\2010\20100176 Woollooware Bay Town Centre\Drawings\Revit\Woollooware_Bay-Central

Print Date: 24/5/13 12:03:17 AM

Rev. Description: Date:

A	ISSUED FOR REVIEW	09/05/2103
1	PPR PRELIMINARY REVIEW	10/05/2013
2	PPR ISSUE	23/05/2013
3	PPR ISSUE	23/05/2013

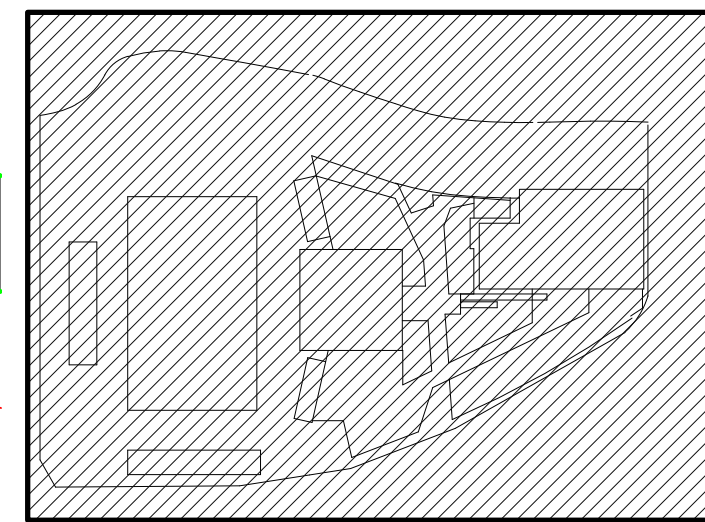


Scott Carver Pty Ltd
Level 8, 71 Macquarie Street
Sydney NSW 2000 Australia

Telephone +61 2 9957 3988
hello@scottcarver.com.au
www.scottcarver.com.au

Woollooware Bay Town Centre

Project
Client

Bluestone Capital Ventures No.1 Pty Ltd

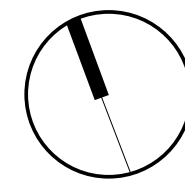

1 : 500 @ A1



STAGE 1 WORKS PLAN


Reference No.
20100176

Discipline
AD


Drawing No.
DA009


Title
Rev.
3

1	FOR AUTHORITY APPROVAL	08/02/2013
2	FOR AUTHORITY APPROVAL	14/02/2013
3	FOR AUTHORITY APPROVAL	04/03/2013
4	PPR PRELIMINARY REVIEW	10/05/2013
K	FOR REVIEW	13/05/2013
L	FOR REVIEW	14/05/2013
5	PPR ISSUE	17/05/2013
6	PPR ISSUE	23/05/2013
7	PPR ISSUE	23/05/2013

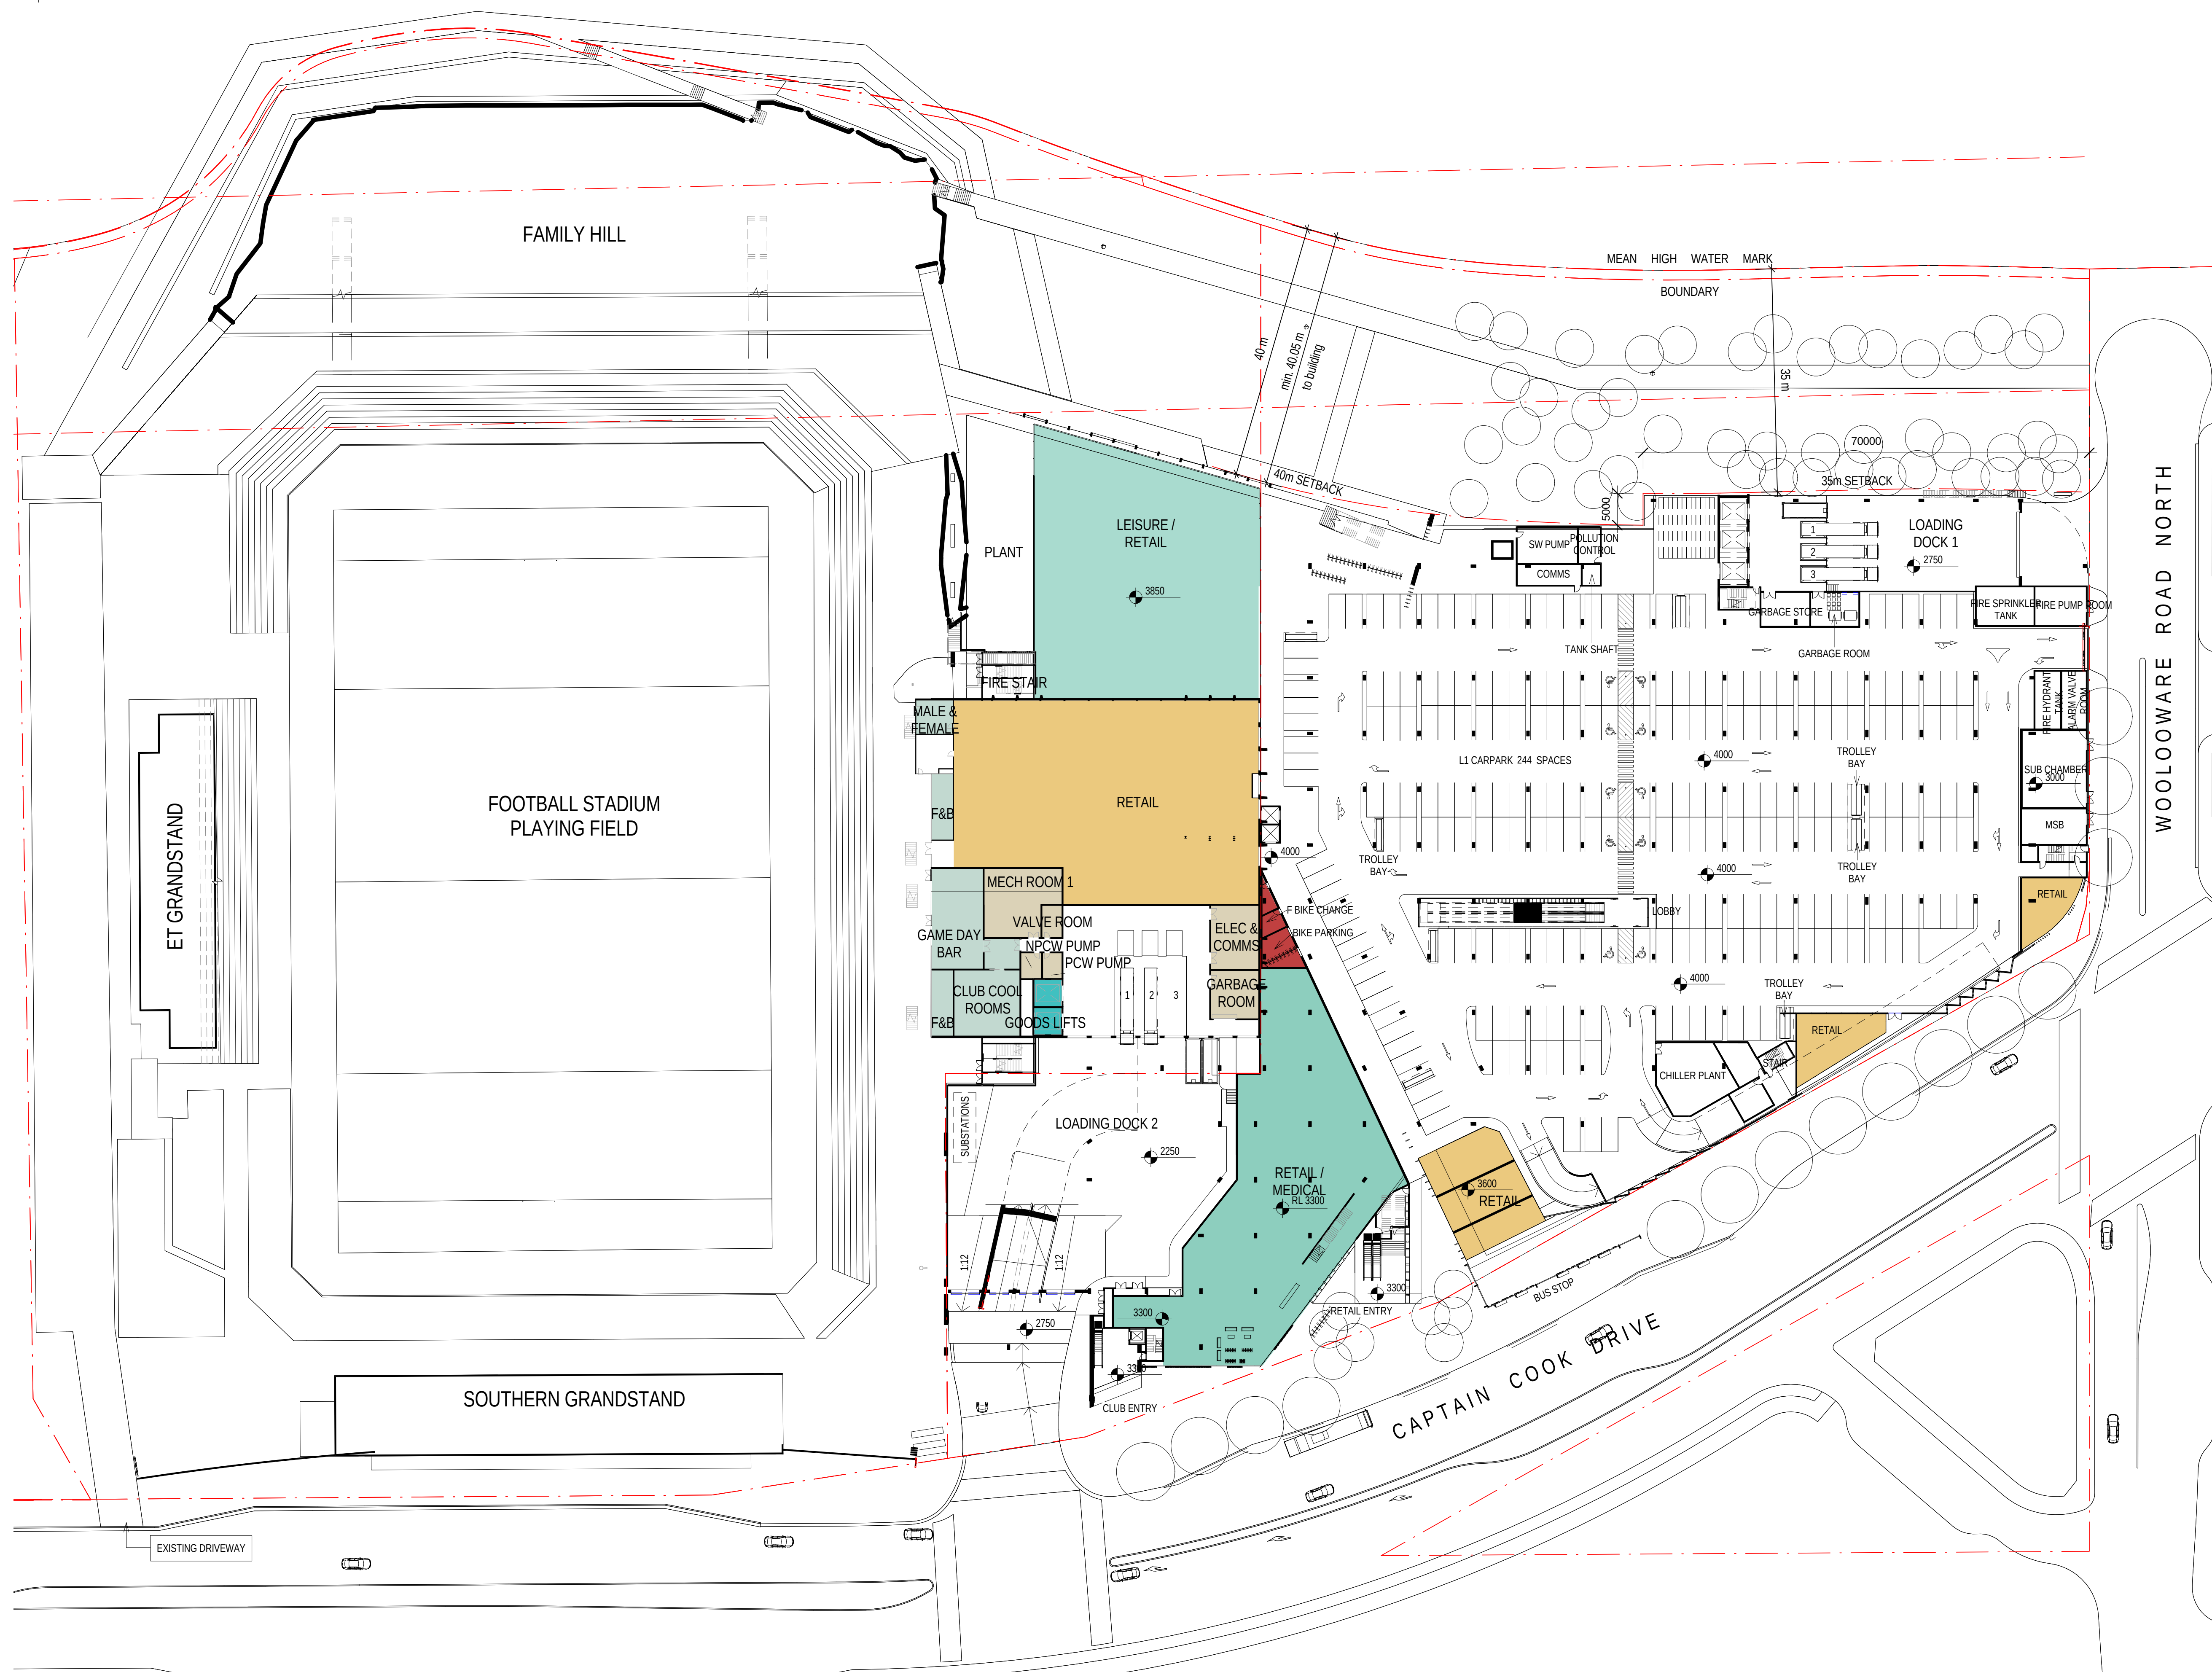

MEAN HIGH WATER MARK IS SHOWN IN
ACCORDANCE WITH HARRISON FRIEDMAN &
ASSOCIATES PTY LTD SURVEY 40966DT V3.

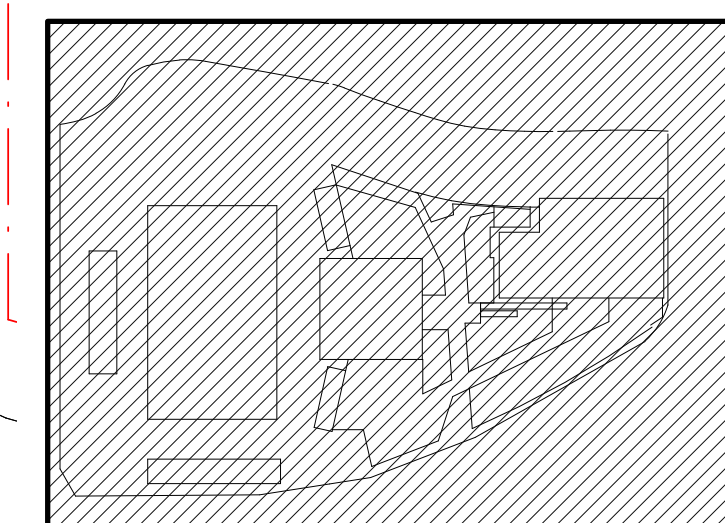

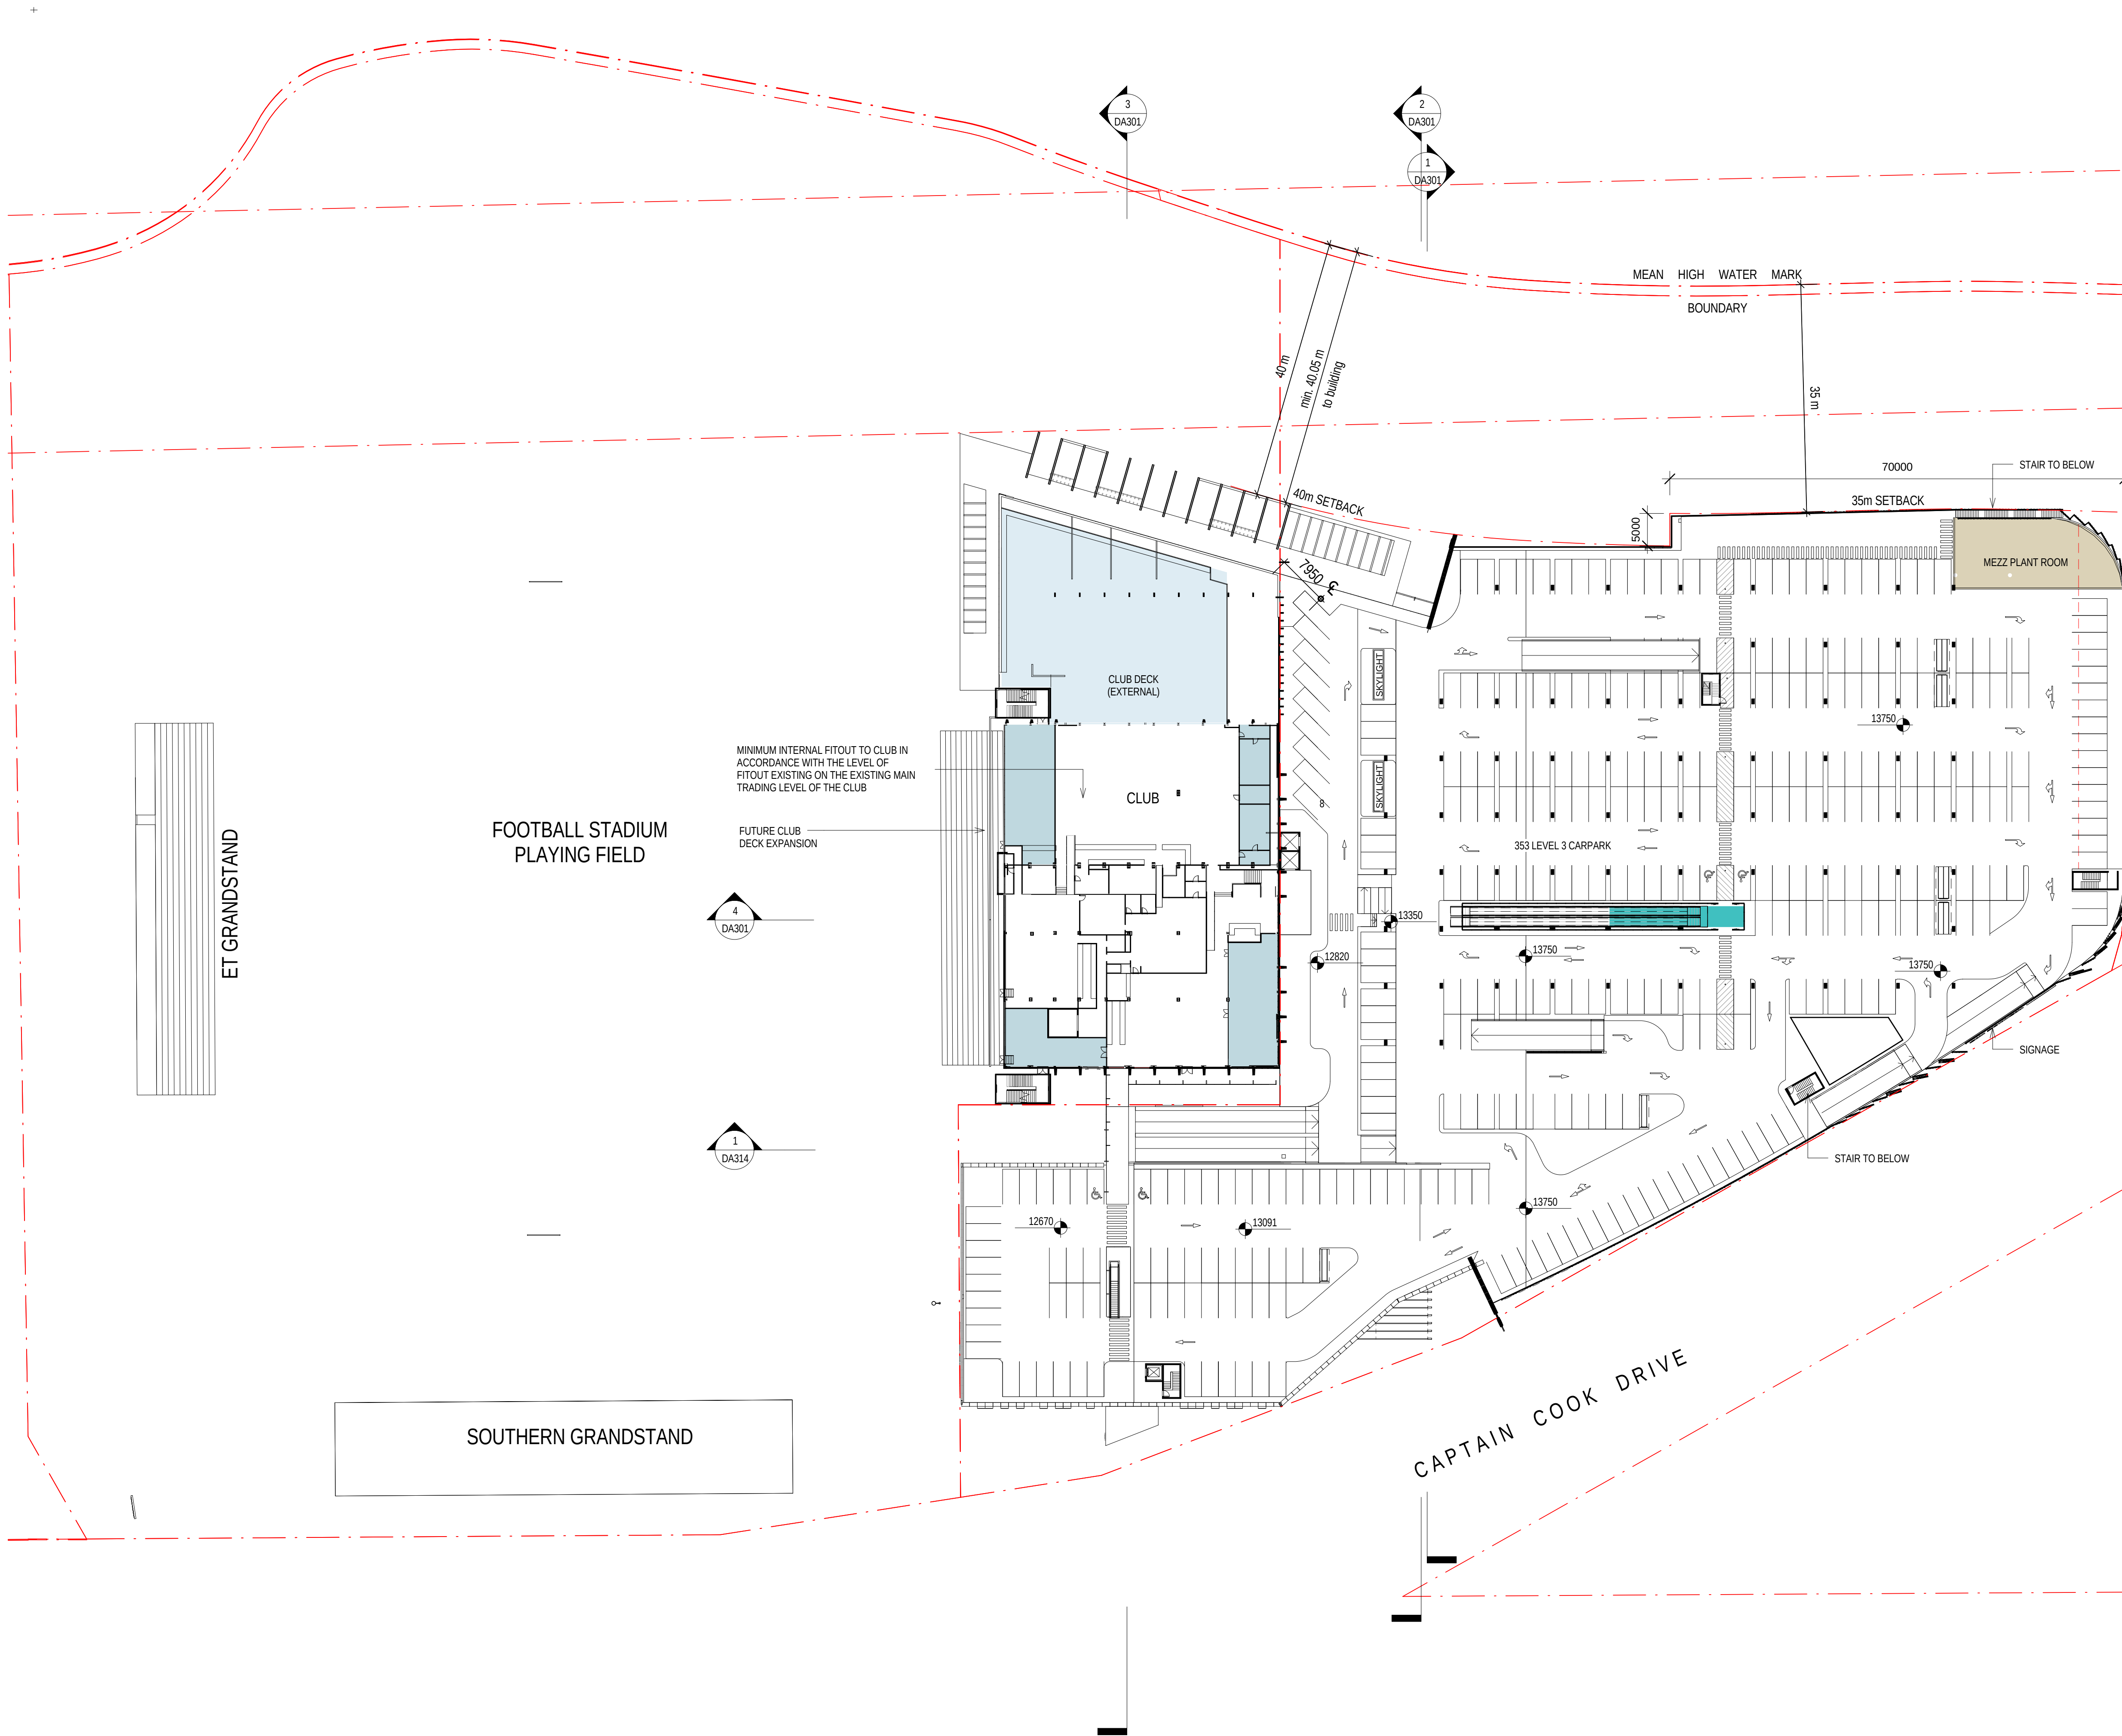

Status: PRELIMINARY

Nom. Architect: Bob Perry 3935



File: R-H\2010\20100176 Woollooware Bay Town Centre\Drawings\Revit\Woollooware_Bay-Central


Print Date: 23/5/13 11:57:26 PM

Rev. Description: Date:

1	FOR AUTHORITY APPROVAL	08/02/2013
2	FOR AUTHORITY APPROVAL	14/02/2013
3	FOR AUTHORITY APPROVAL	04/03/2013
4	PPR PRELIMINARY REVIEW	10/05/2013
H	FOR REVIEW	13/05/2013
5	PPR ISSUE	17/05/2013
6	PPR ISSUE	23/05/2013
7	PPR ISSUE	23/05/2013

MEAN HIGH WATER MARK IS SHOWN IN ACCORDANCE WITH HARRISON FRIEDMAN & ASSOCIATES PTY LTD SURVEY 40966DT V3.

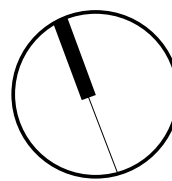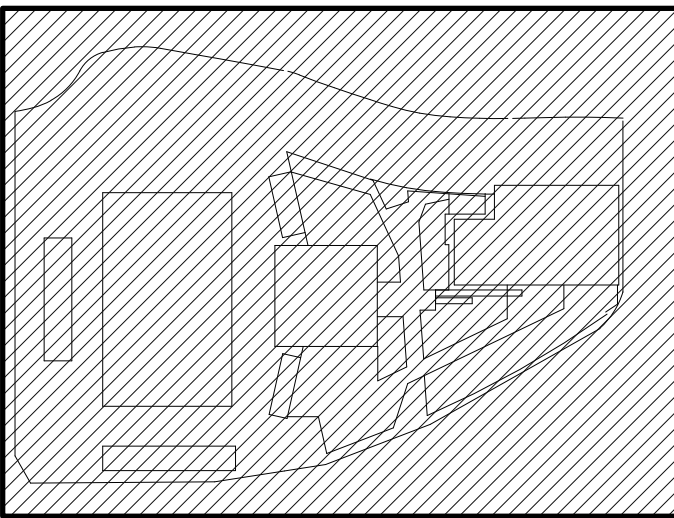

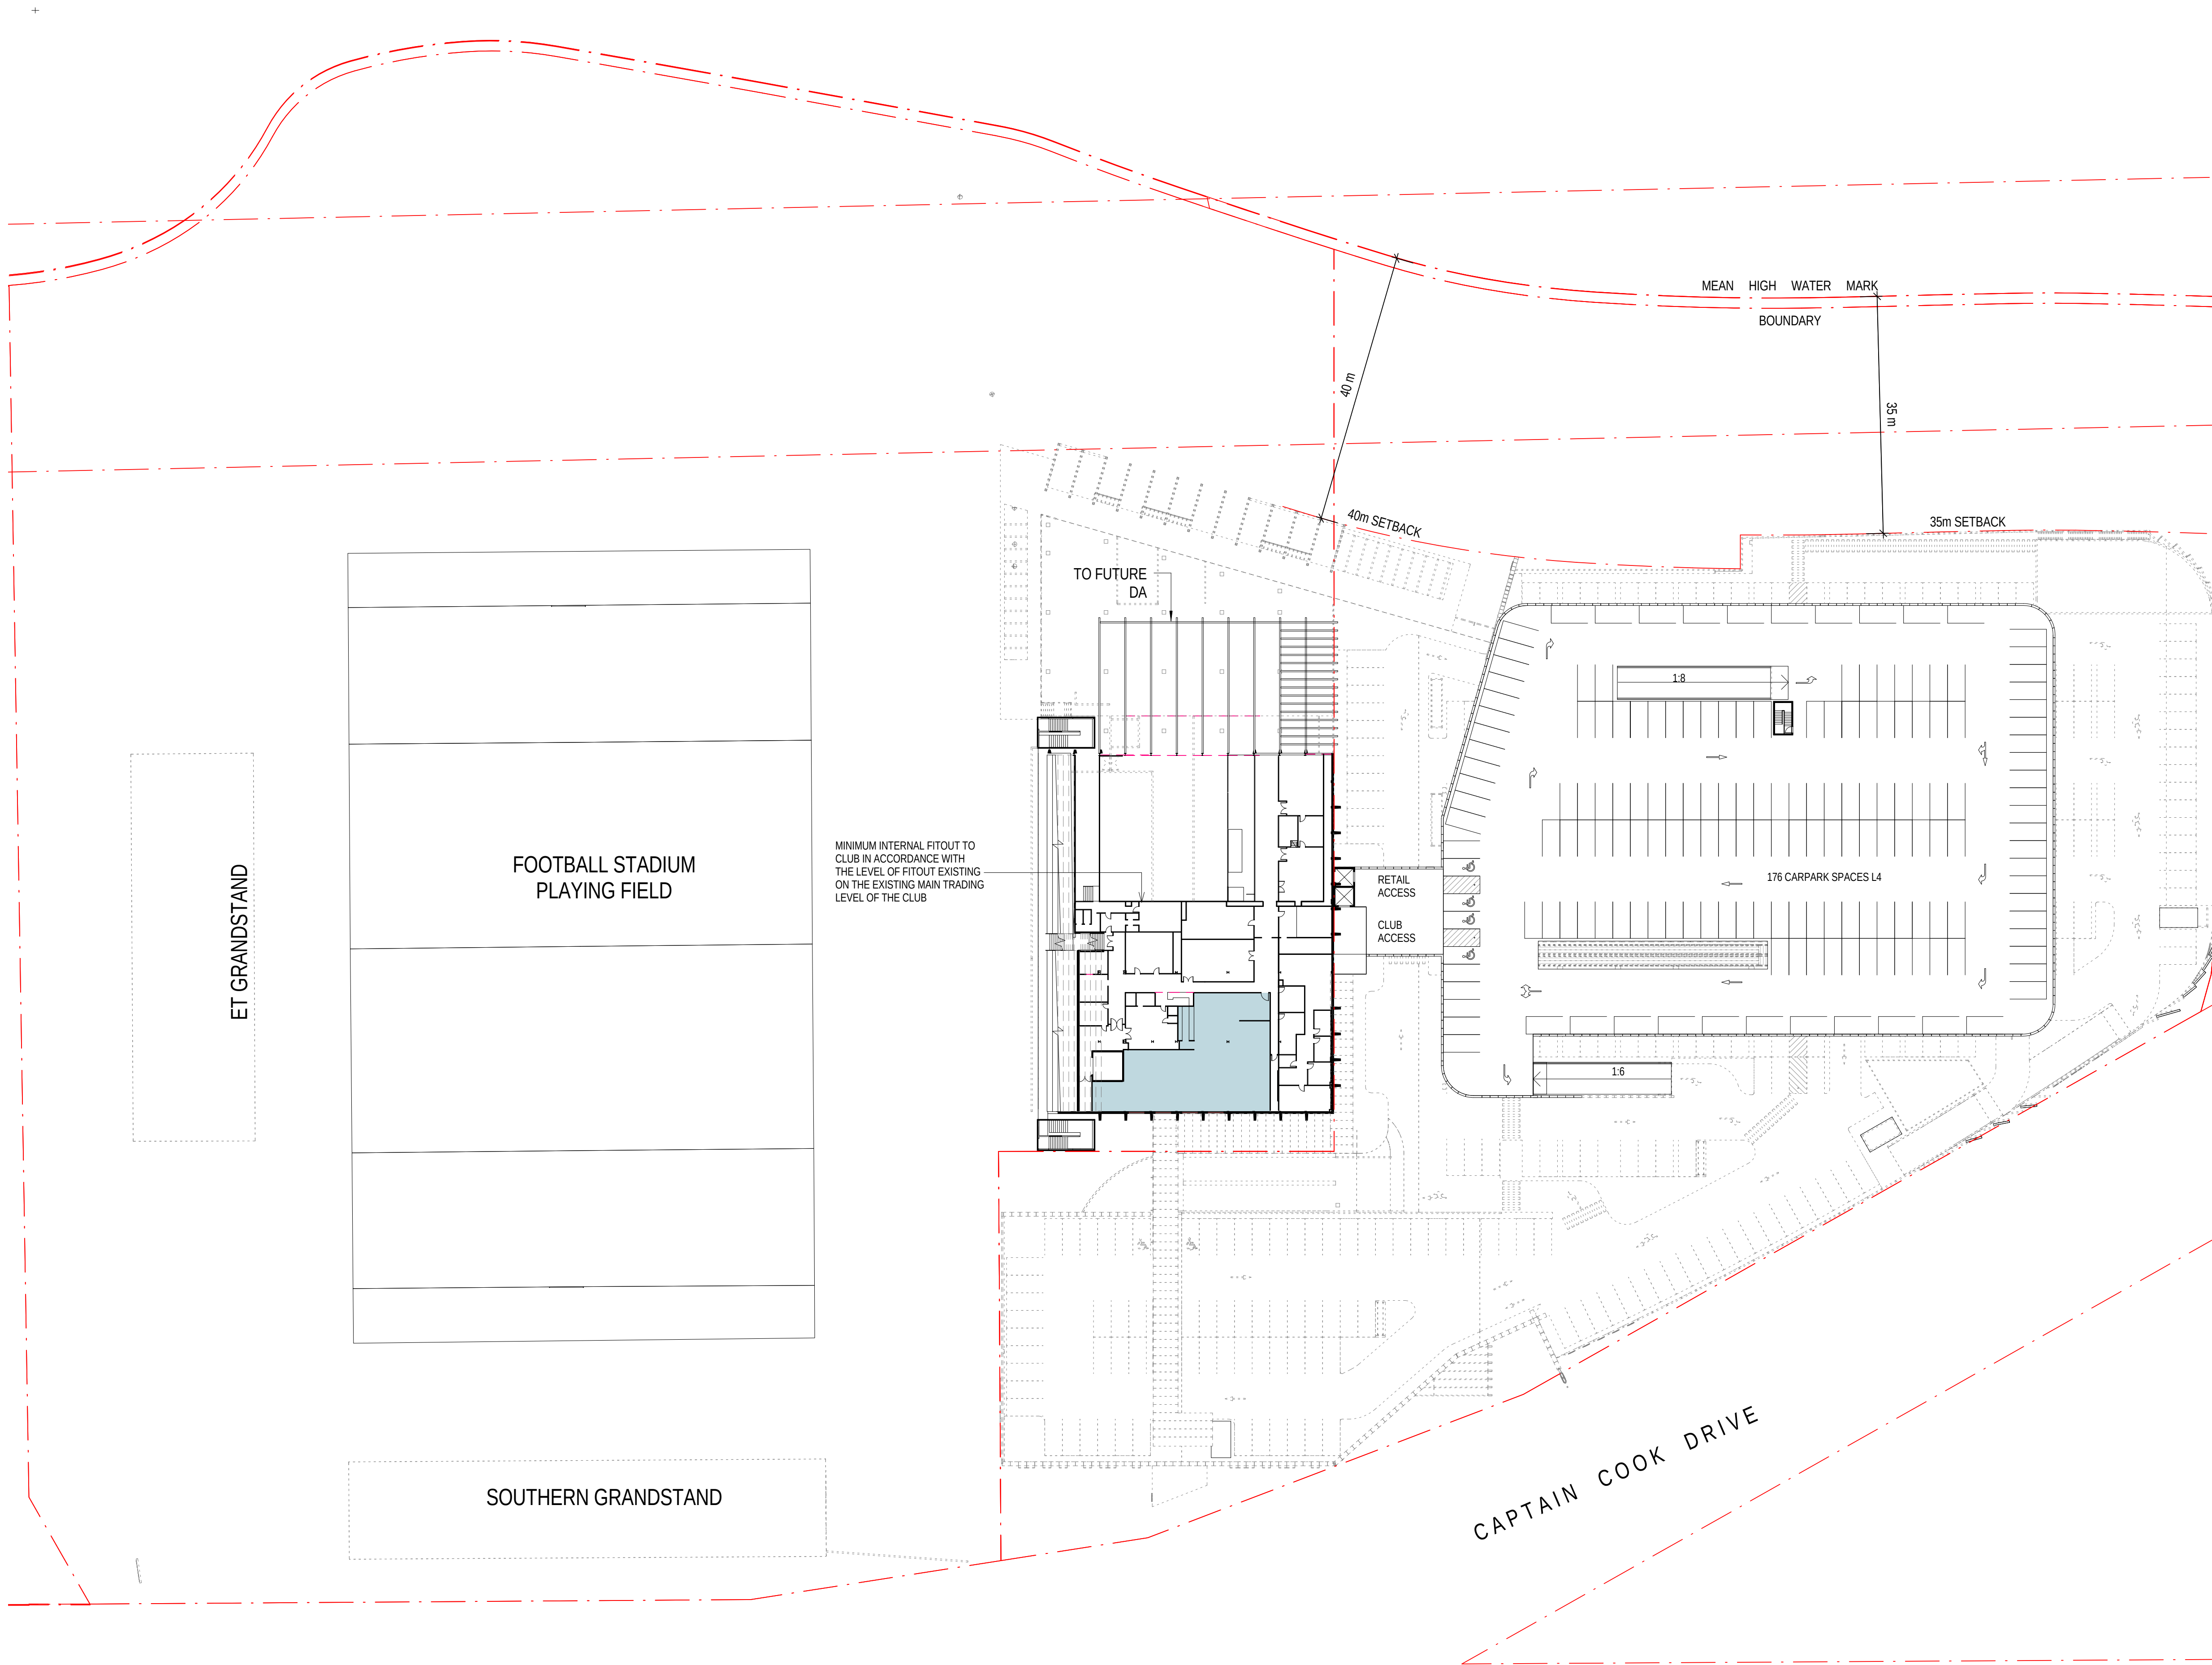

Status: PRELIMINARY


Nom. Architect: Bob Perry 3935

File: R-H\2010\20100176 Woollooware Bay Town Centre\Drawings\Revit\Woollooware_Bay-Central

Print Date: 23/5/13 10:58:19 AM

Rev.	Description:	Date:
F	DRAFT - WORK IN PROGRESS	31/01/2013
G	DRAFT - WORK IN PROGRESS	06/02/2013
1	FOR AUTHORITY APPROVAL	08/02/2013
2	FOR AUTHORITY APPROVAL	14/02/2013
3	FOR AUTHORITY APPROVAL	04/03/2013
H	FOR REVIEW	13/05/2013
4	PPR ISSUE	17/05/2013


MEAN HIGH WATER MARK IS SHOWN IN ACCORDANCE WITH HARRISON FRIEDMAN & ASSOCIATES PTY LTD SURVEY 40966DT V3.

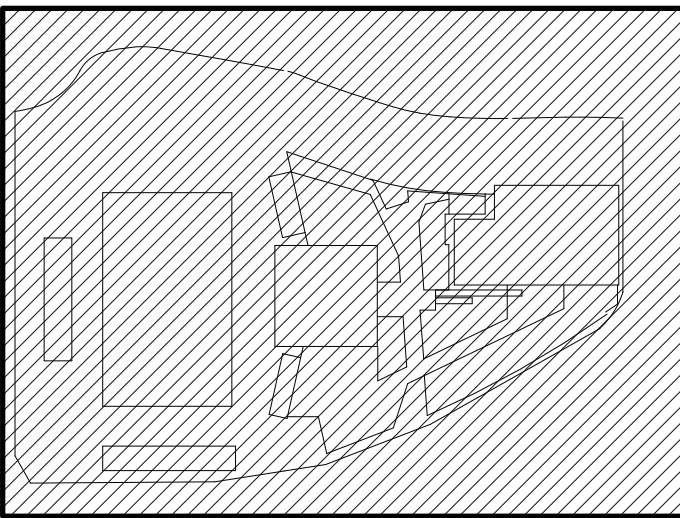

Scott Carver Pty Ltd
Level 8, 71 Macquarie Street
Sydney NSW 2000 Australia

Telephone +61 2 9957 3988
hello@scottcarver.com.au
www.scottcarver.com.au

Woollooware Bay Town Centre
Project
Client
Bluestone Capital Ventures No.1 Pty Ltd

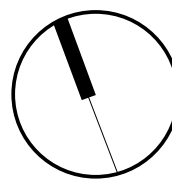

1 : 500 @ A1




Reference No.
20100176

Discipline
Drawing No.
DA014

LEVEL 4 PLAN

Title
Rev.
4

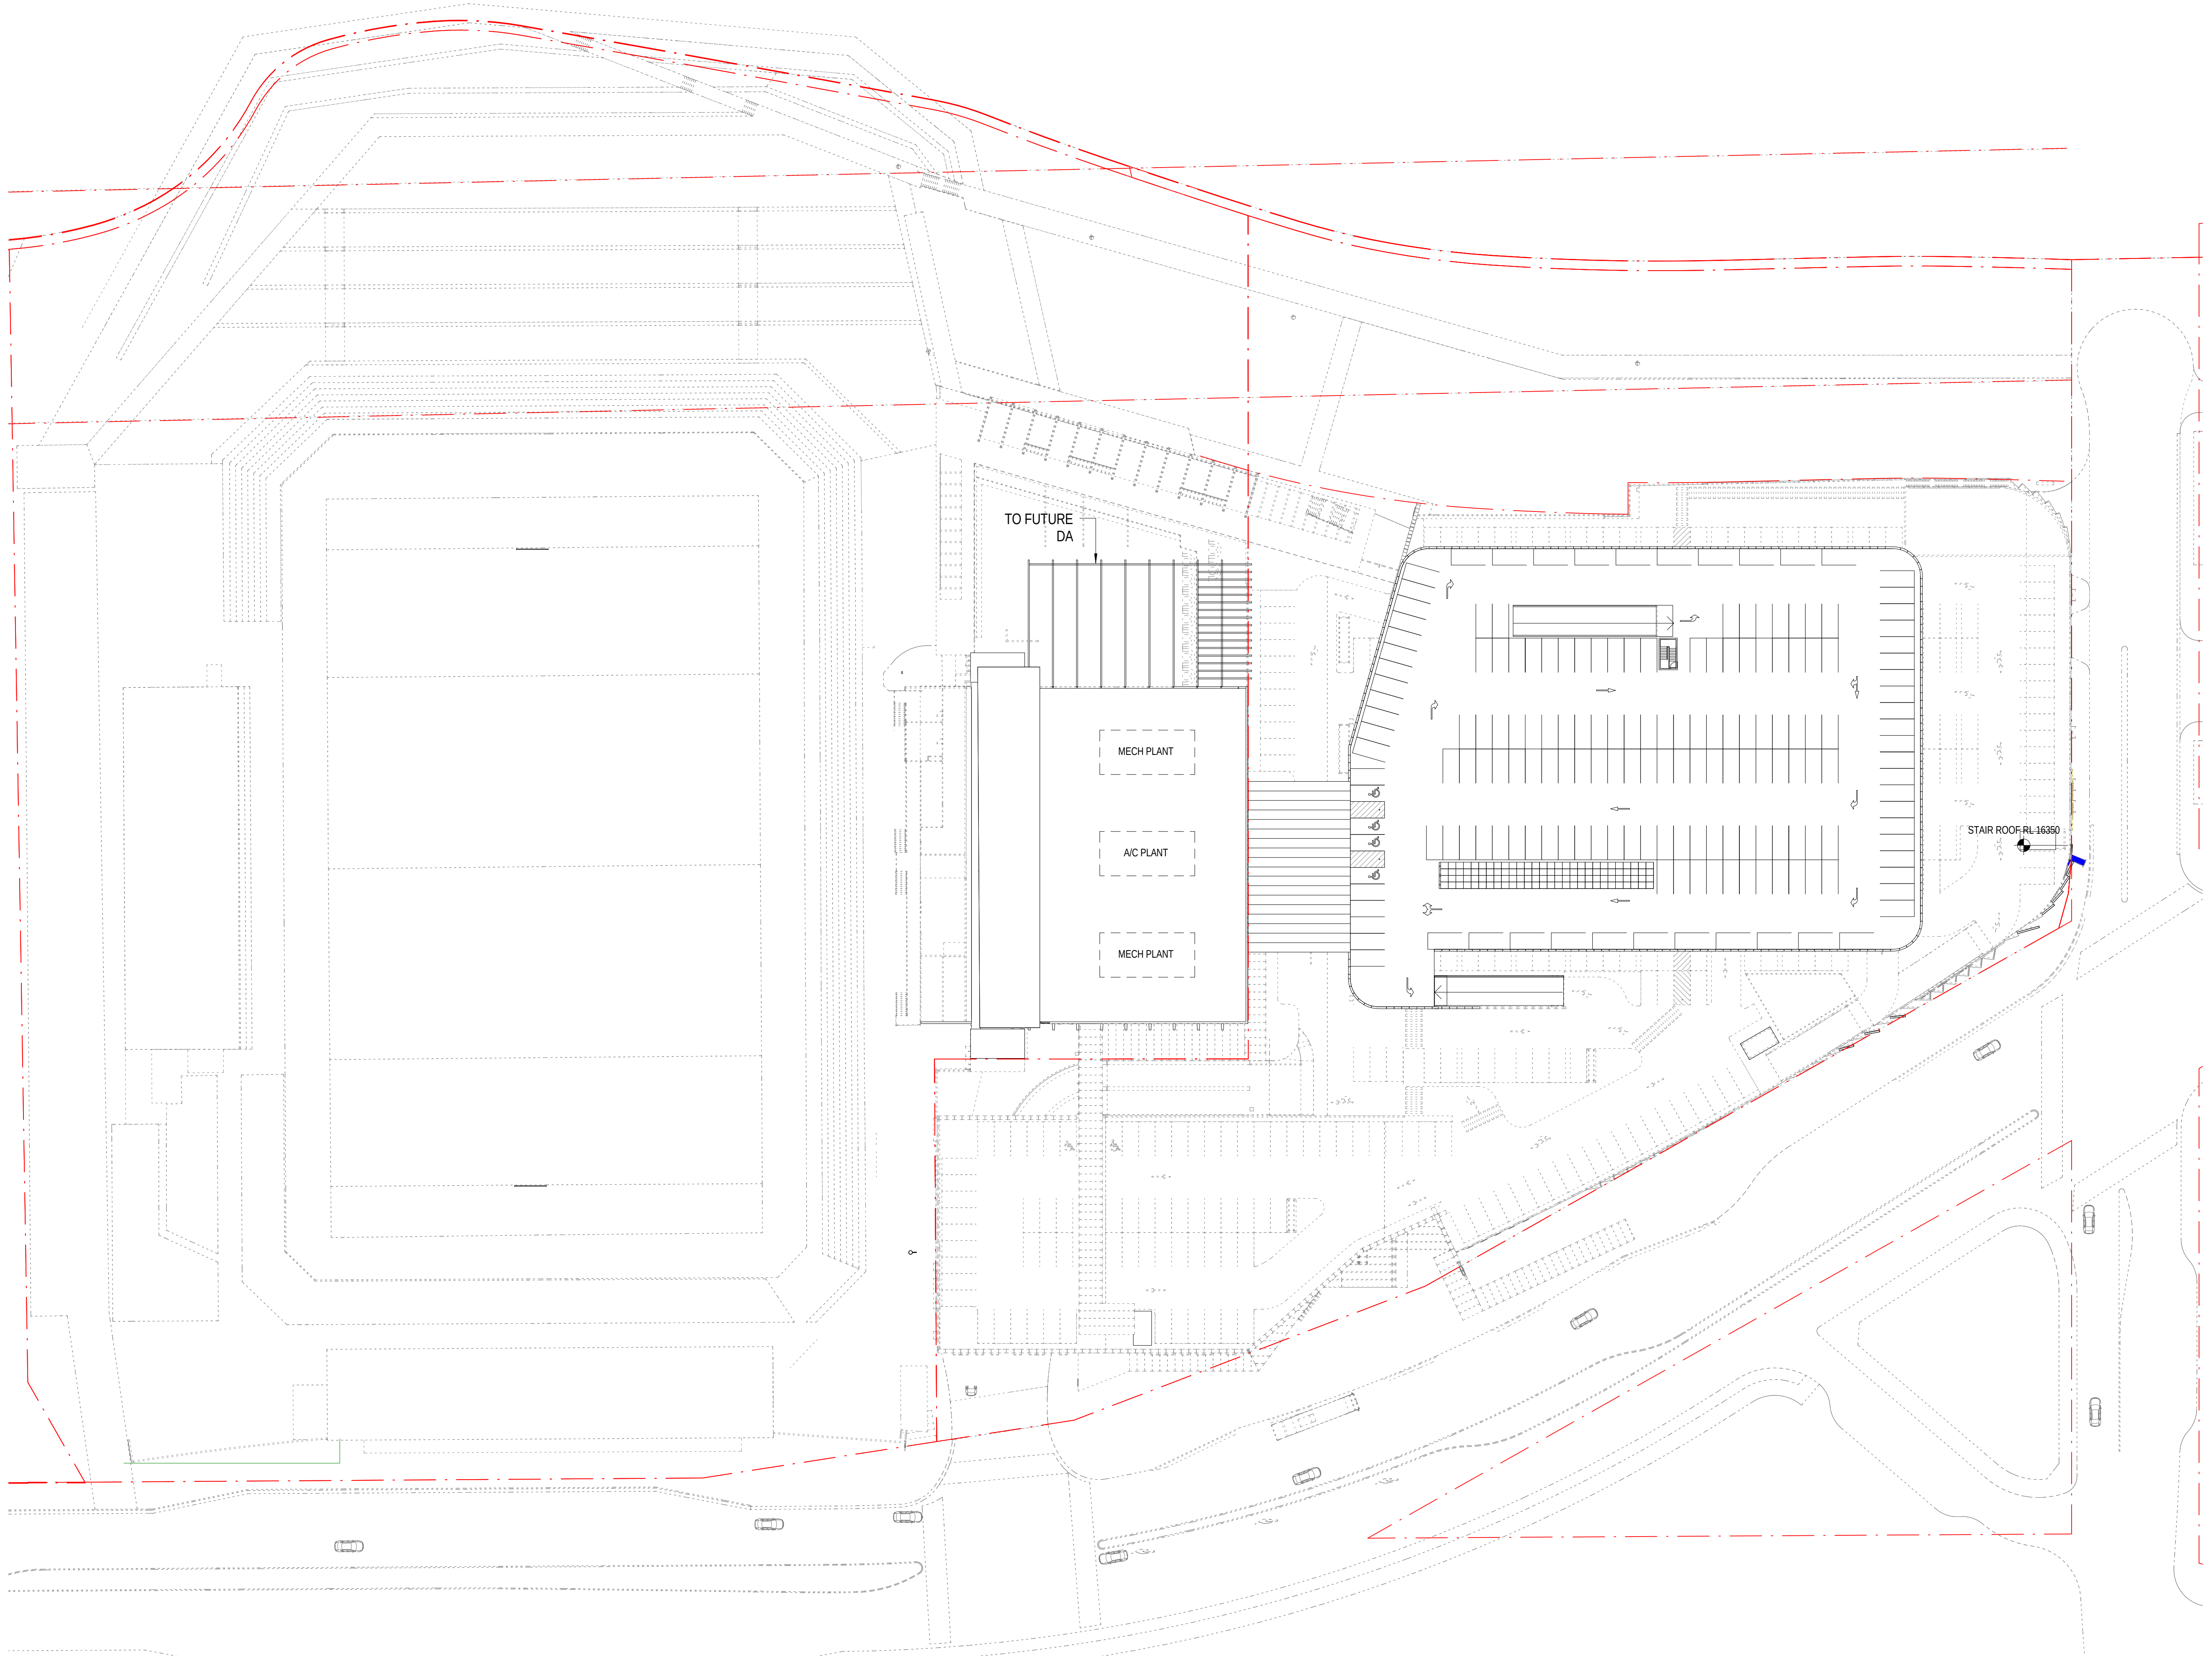


Status:	PRELIMINARY	
Nom. Architect	Bob Perry 3935	
File:	R-H\2010\20100176 Woollooware Bay Town Centre\Drawings\Revit\Woollooware_Bay-Central	
Print Date:	23/05/2013 10:31:08 AM	
Rev.	Description:	Date:
A	ISSUED FOR INFORMATION	14/01/2013
B	DRAFT FOR REVIEW	18/01/2013
C	DRAFT - WORK IN PROGRESS	31/01/2013
1	FOR AUTHORITY APPROVAL	08/02/2013
2	FOR AUTHORITY APPROVAL	14/02/2013
3	PPR PRELIMINARY REVIEW	10/05/2013
4	PPR ISSUE	17/05/2013
5	PPR ISSUE	23/05/2013

TO FUTURE
DA



MECH PLANT
A/C PLANT
MECH PLANT

STAIR ROOF-RL-16350

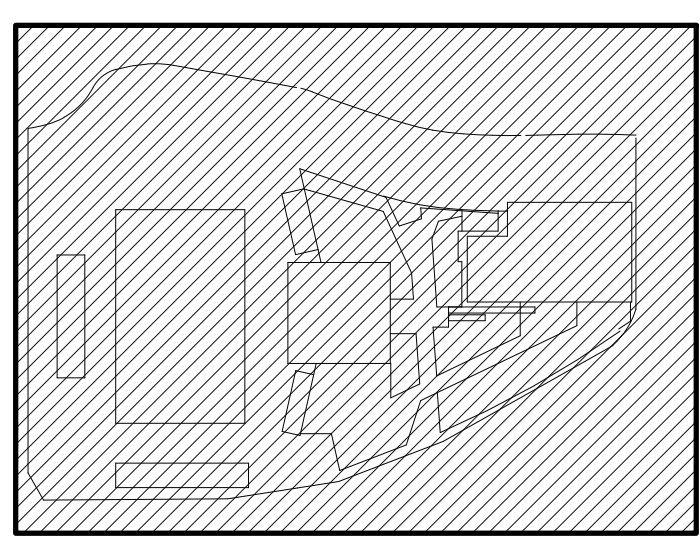

Scott Carver Pty Ltd
Level 8, 71 Macquarie Street
Sydney NSW 2000 Australia
Telephone +61 2 9957 3988
hello@scottcarver.com.au
www.scottcarver.com.au


Woollooware Bay Town Centre
Project
Client
Bluestone Capital Ventures No.1 Pty Ltd

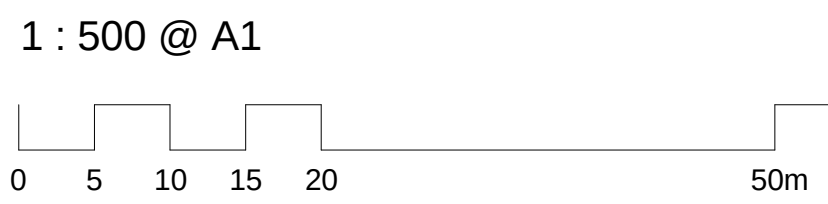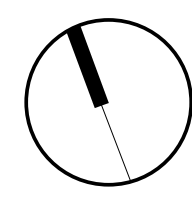


Reference No.	Discipline	Drawing No.	Title	Rev.
20100176		DA015	ROOF PLAN	5




1 GBA - LEVEL 1
1:1000

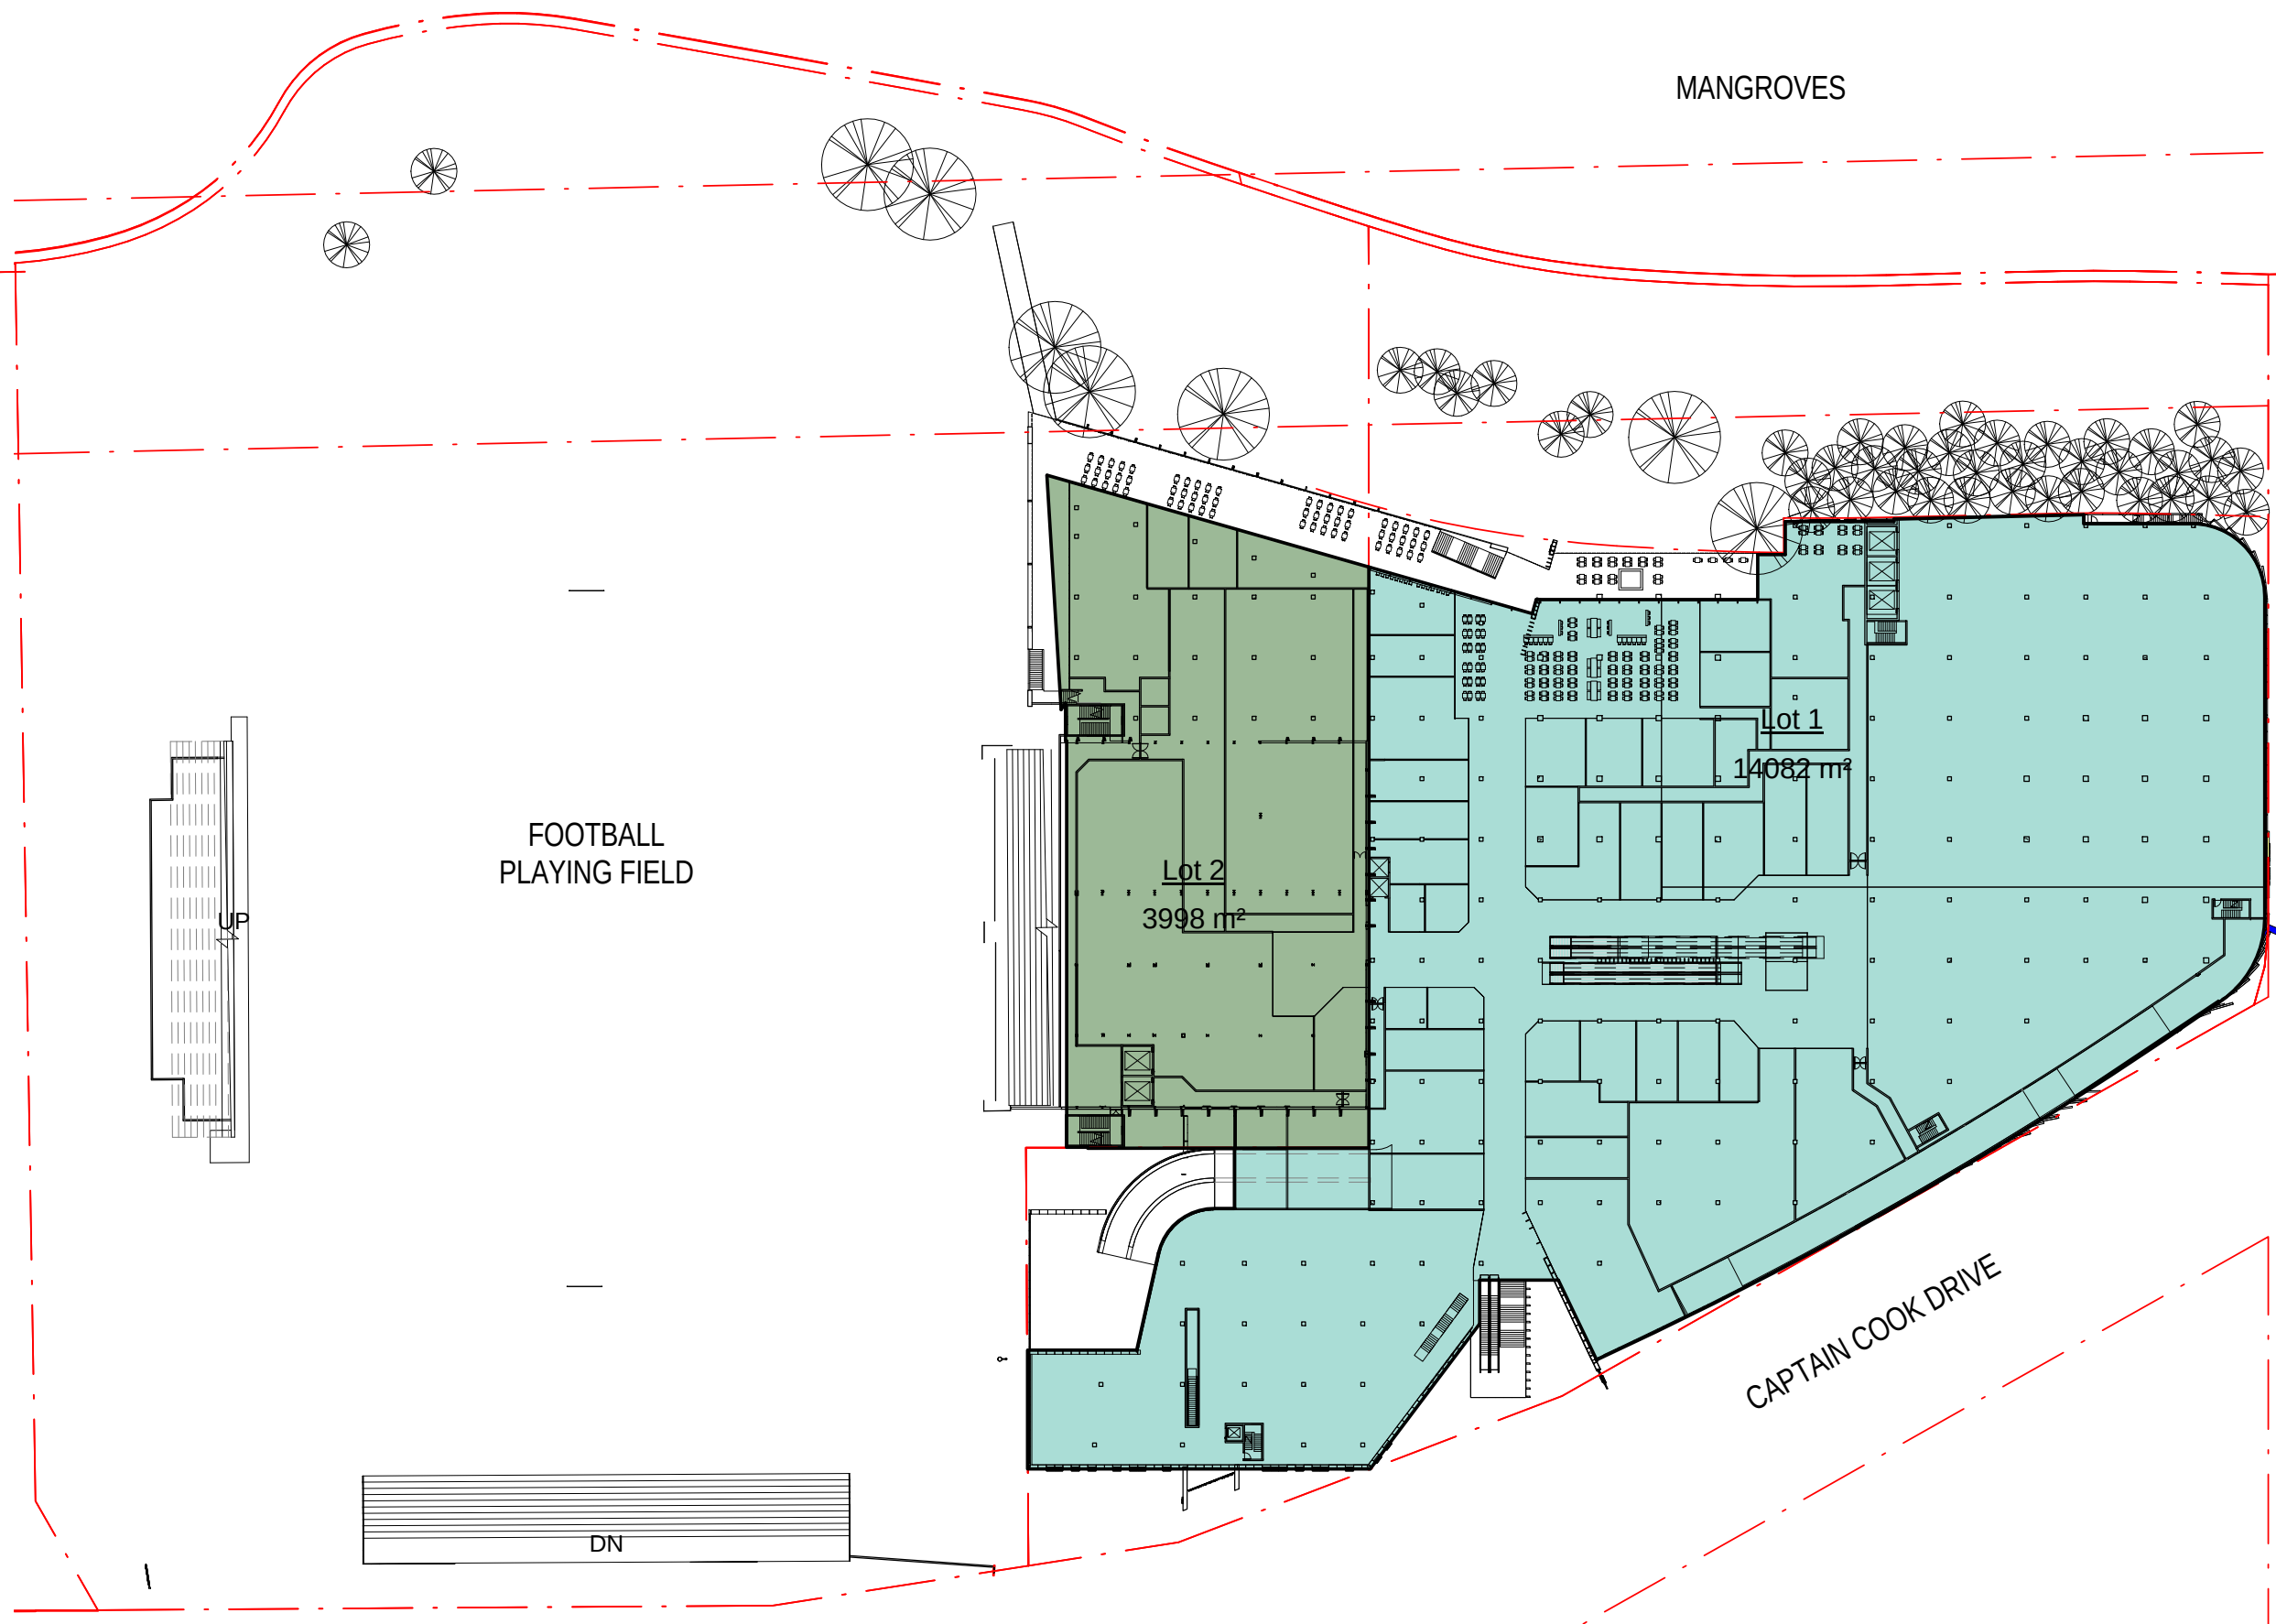

2 GBA - LEVEL 2
1:1000

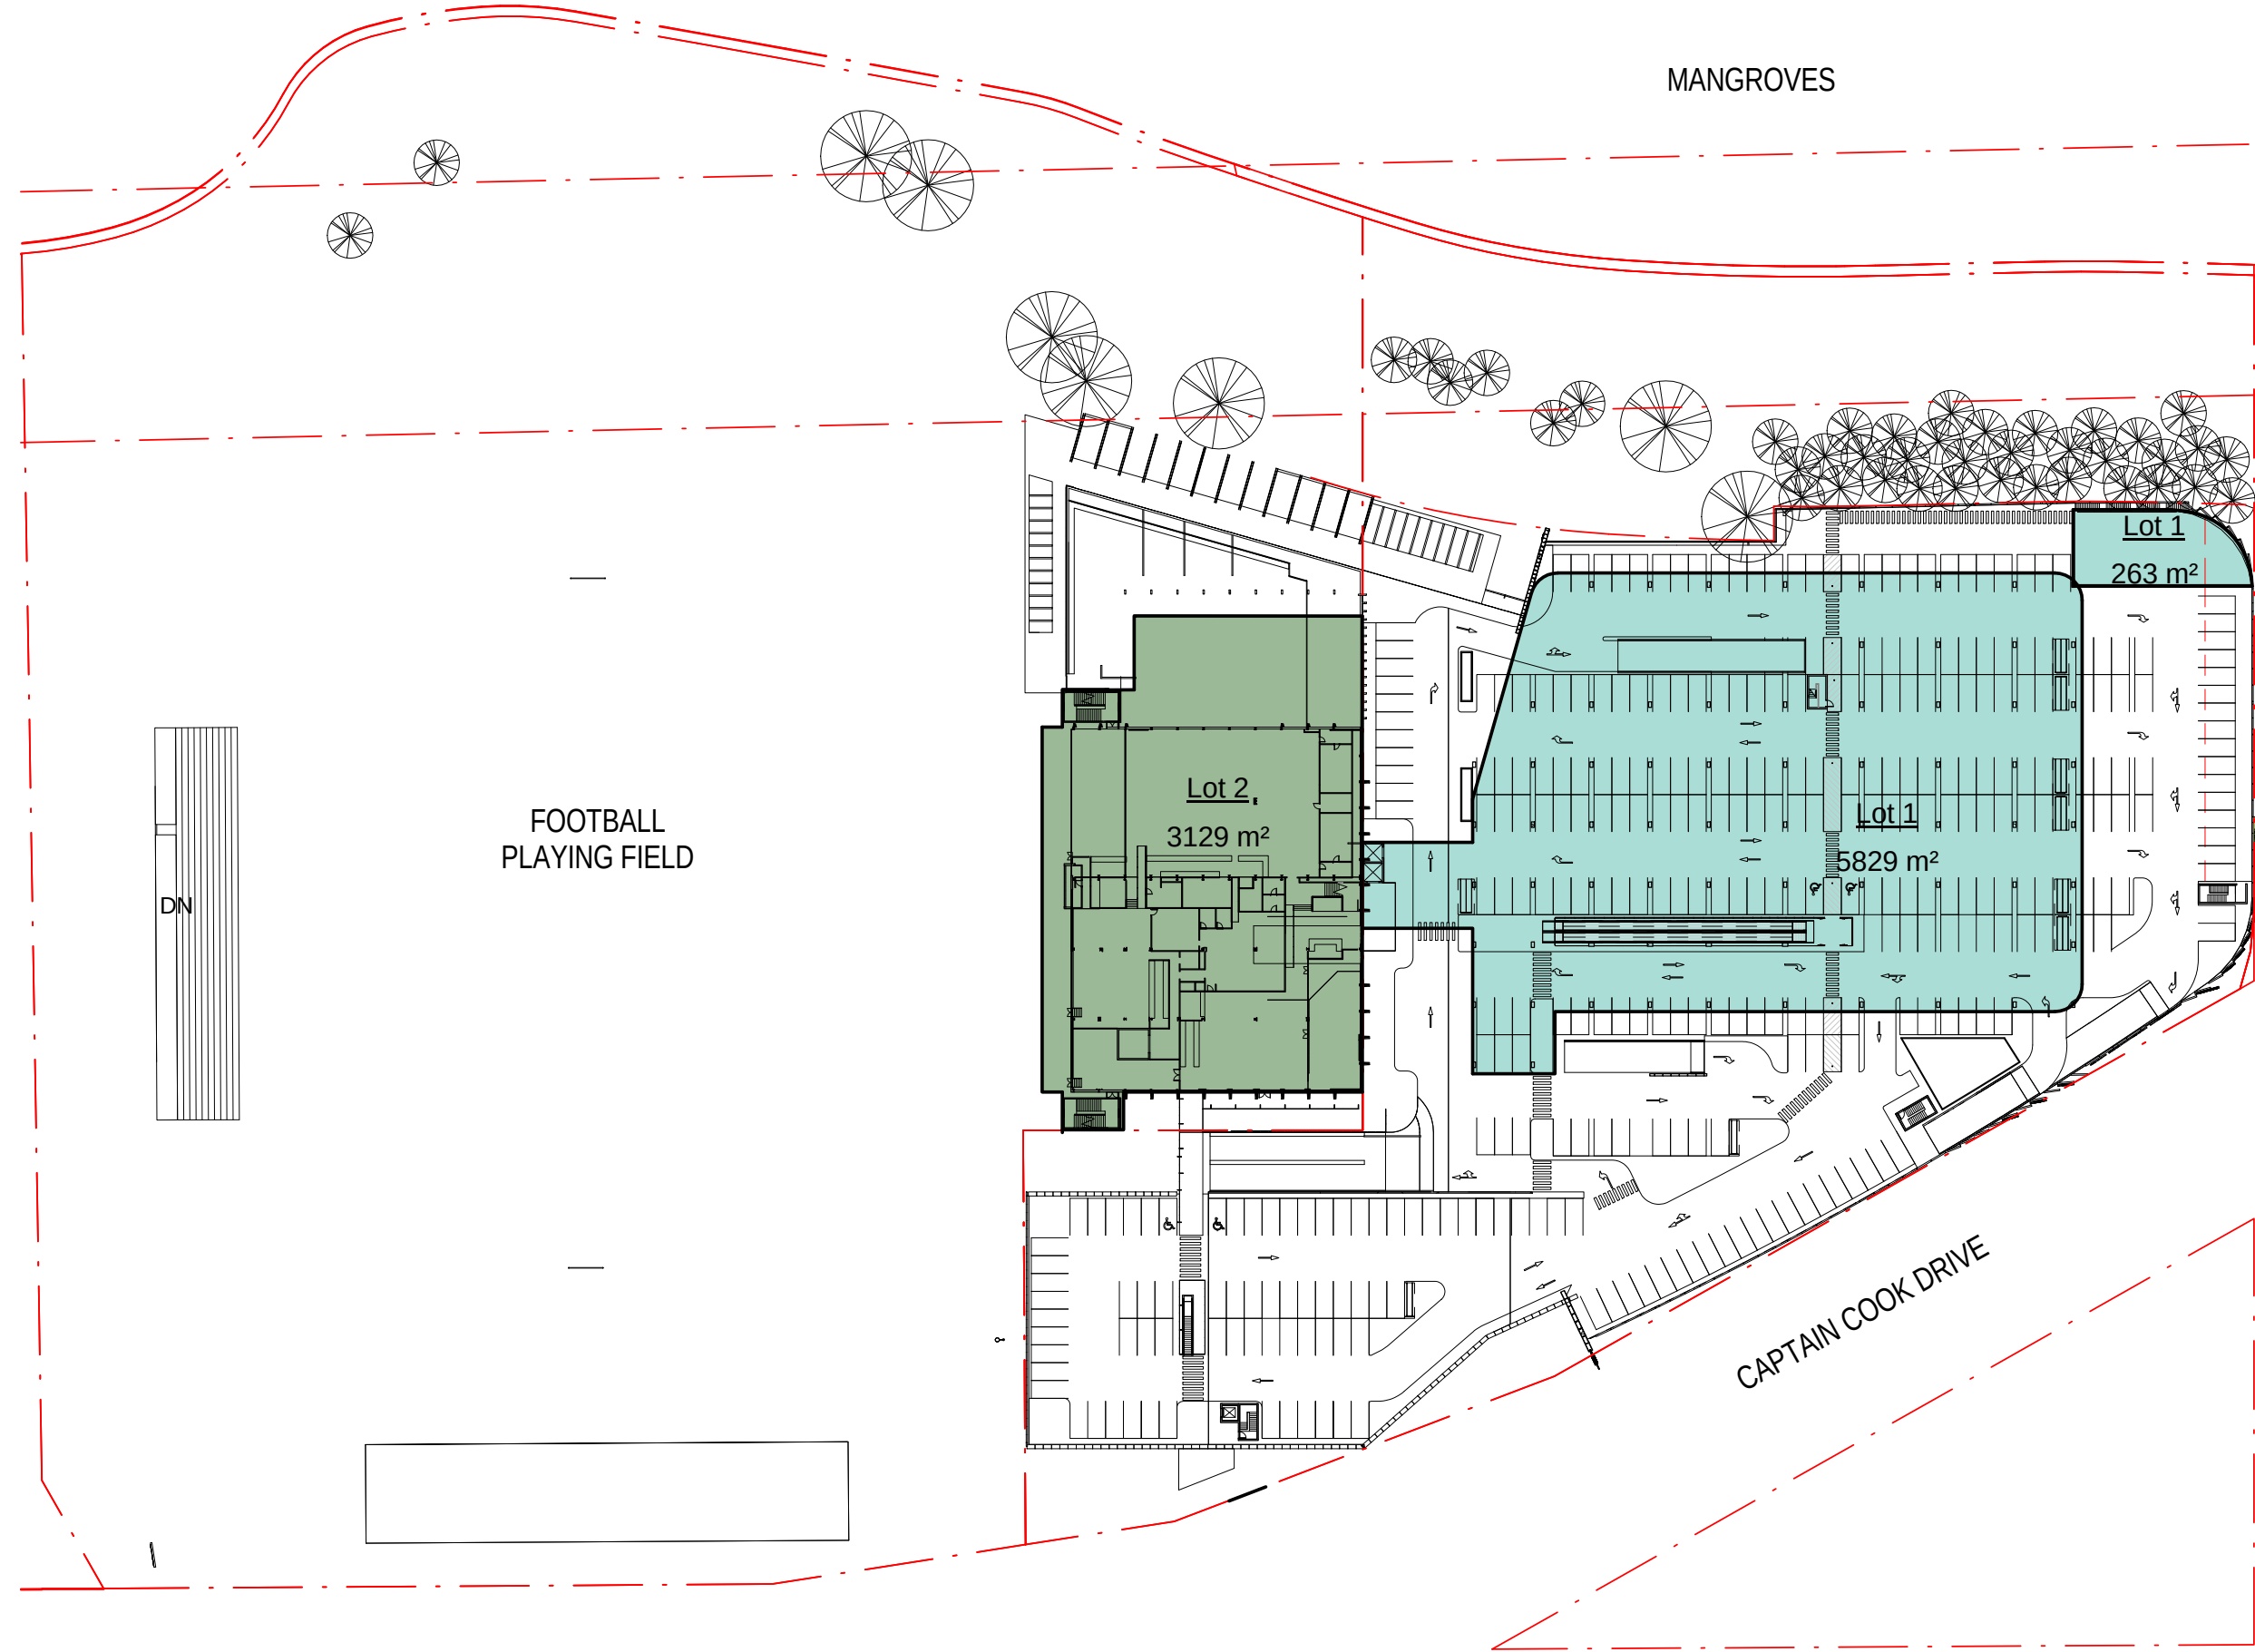

3 GBA - LEVEL 3
1:1000

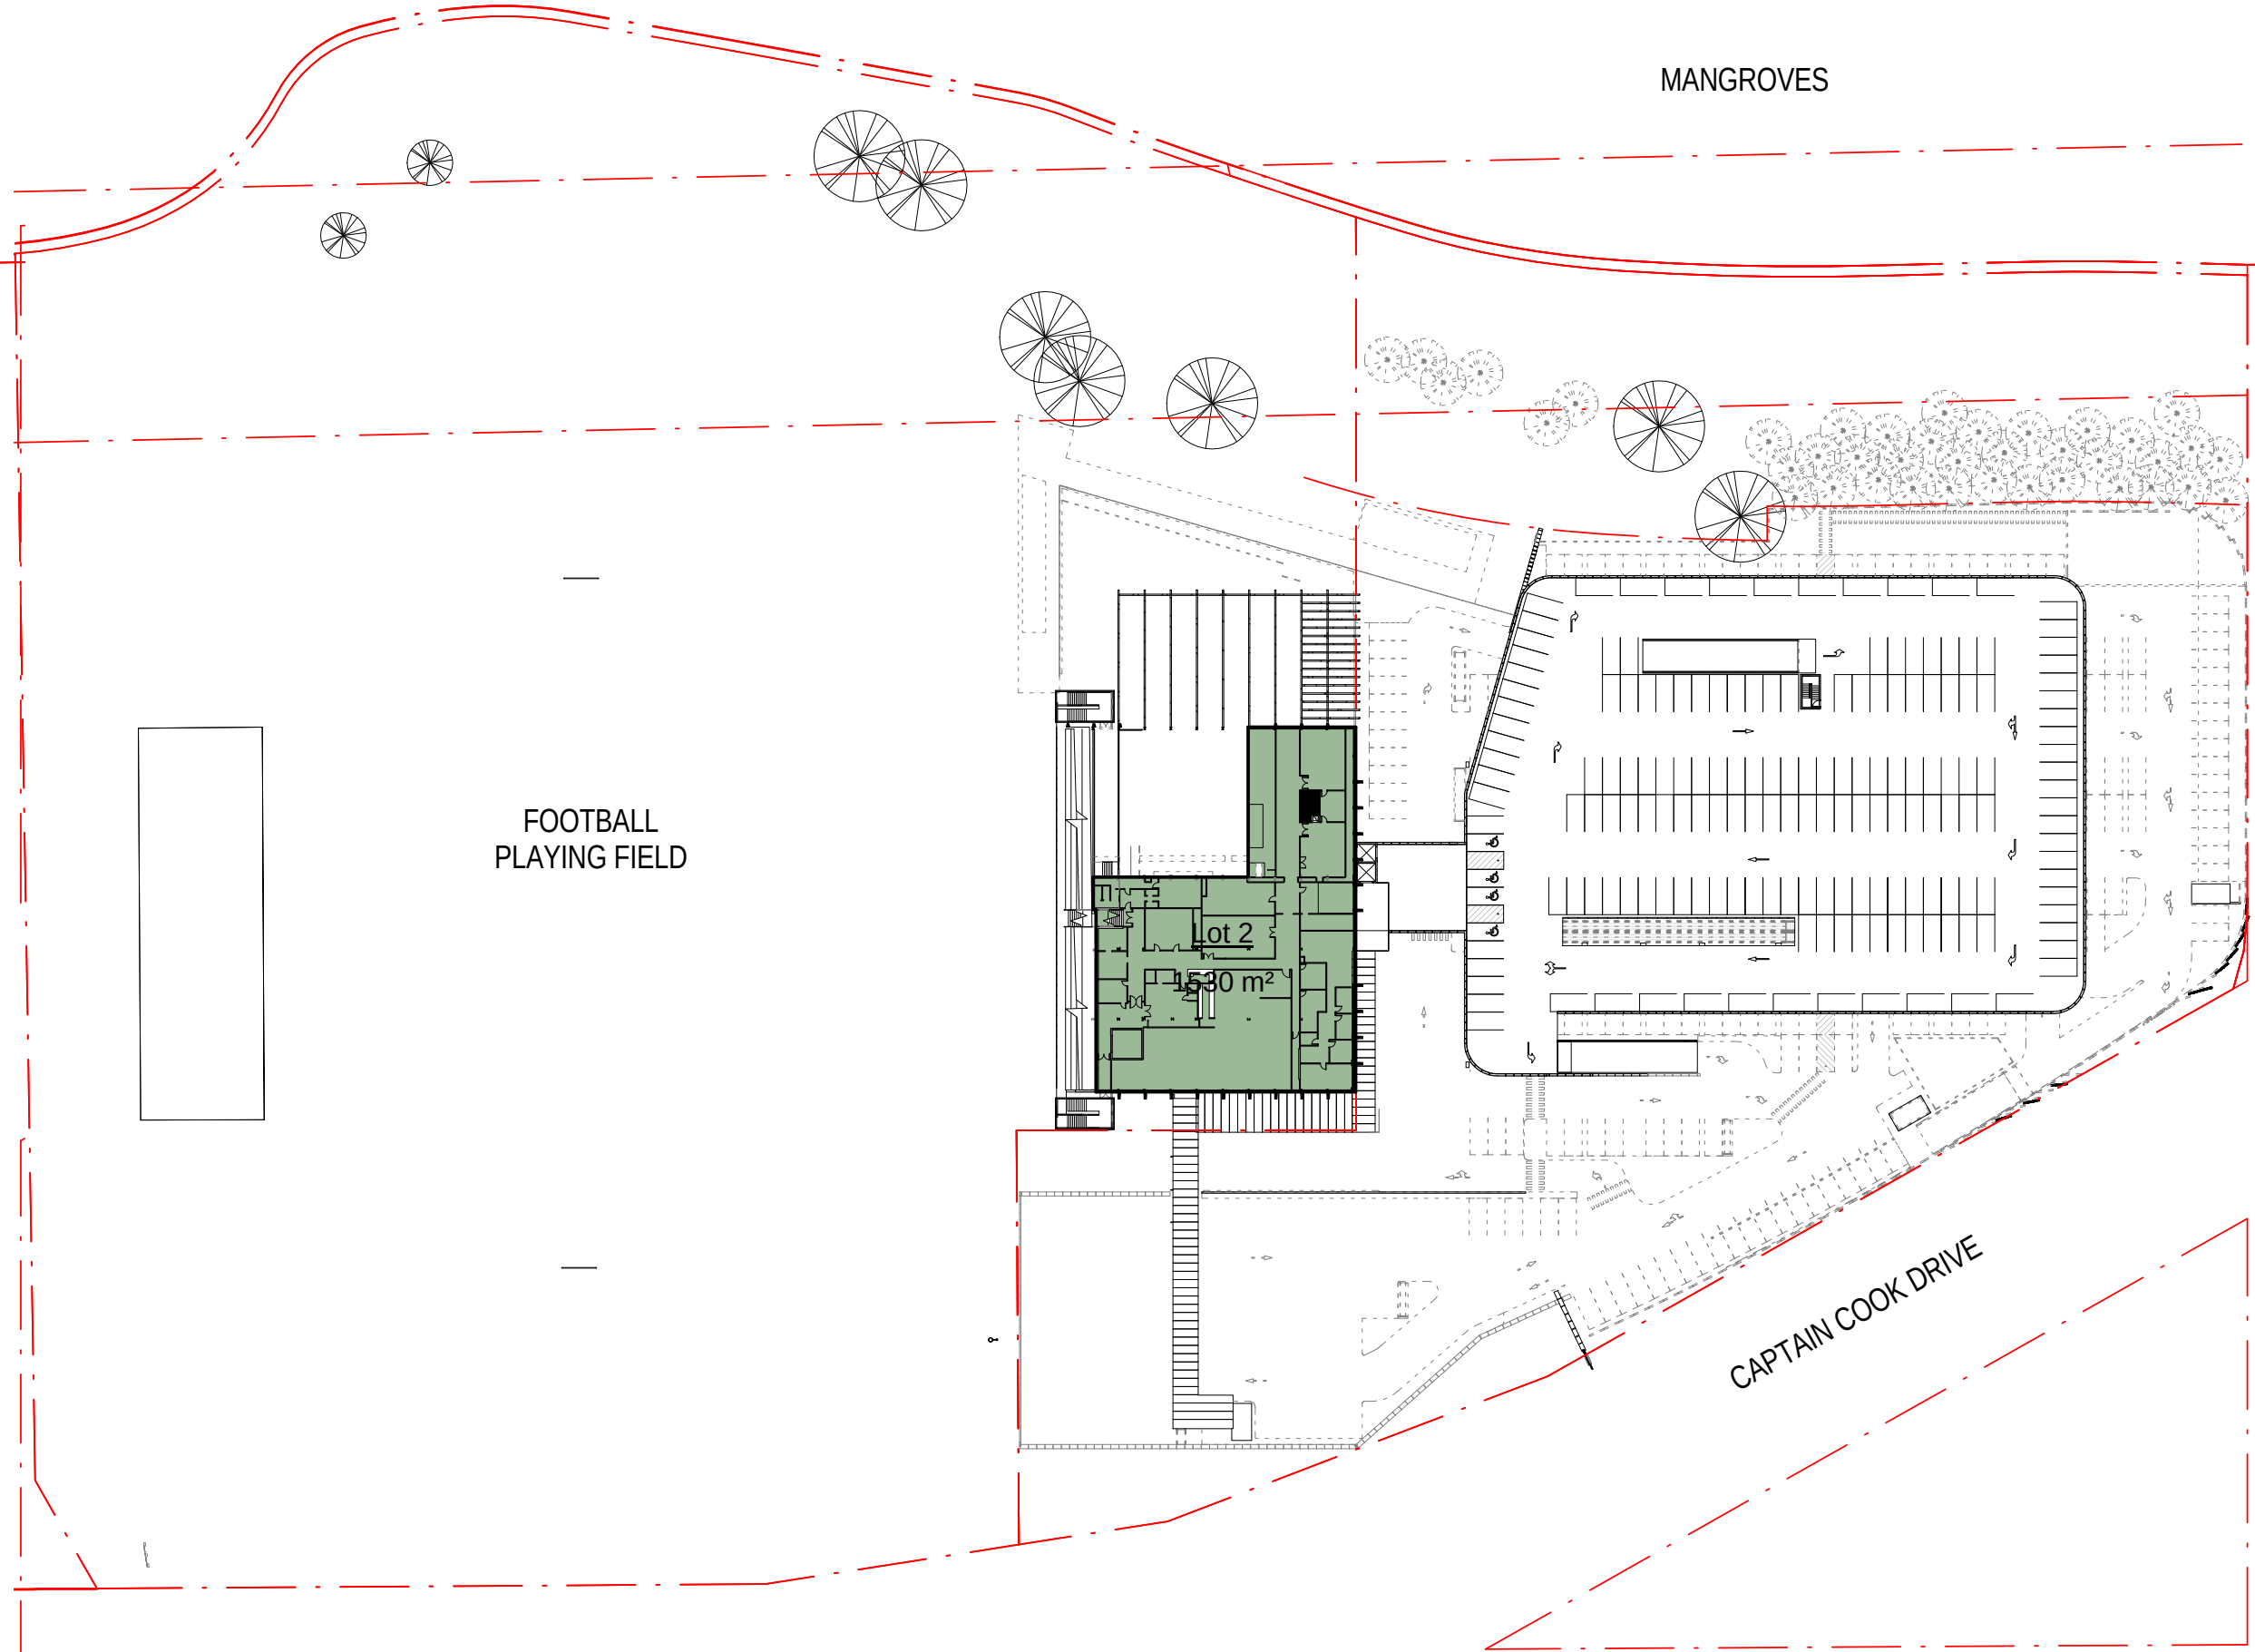

4 LEVEL 4 - UPPER CLUB
1:1000

Status: PRELIMINARY

Nom. Architect: Bob Perry 3935


R-H\2010\20100176 Woollooware Bay Town
Centre\Drawings\Revit\Woollooware_Bay-Central




Print Date: 23/05/2013 10:32:59 AM

Rev. Description: Date:

D	DRAFT - WORK IN PROGRESS	06/02/2013
E	ISSUED FOR FINAL AREAS ADVICE	08/02/2013
1	FOR AUTHORITY APPROVAL	08/02/2013
2	FOR AUTHORITY APPROVAL	14/02/2013
F	FOR REVIEW	13/05/2013
3	PPR ISSUE	17/05/2013
4	PPR ISSUE	23/05/2013

Area Schedule (Gross Building Area)			
Level	Name	Lot	Area
Lot 1			
LEVEL 1	Lot 1	Lot 1	14879 m²
LEVEL 2 - RETAIL	Lot 1	Lot 1	14082 m²
LEVEL 3 - LOWER CLUB	Lot 1	Lot 1	5829 m²
LEVEL 3 - LOWER CLUB	Lot 1	Lot 1	263 m²
			35053 m²
Lot 2			
LEVEL 1	Lot 2	Lot 2	4544 m²
LEVEL 2 - RETAIL	Lot 2	Lot 2	3998 m²
LEVEL 3 - LOWER CLUB	Lot 2	Lot 2	3129 m²
LEVEL 4 - UPPER CLUB	Lot 2	Lot 2	1530 m²
			13201 m²
Grand total			48254 m²

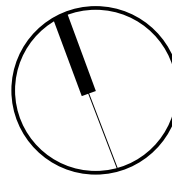

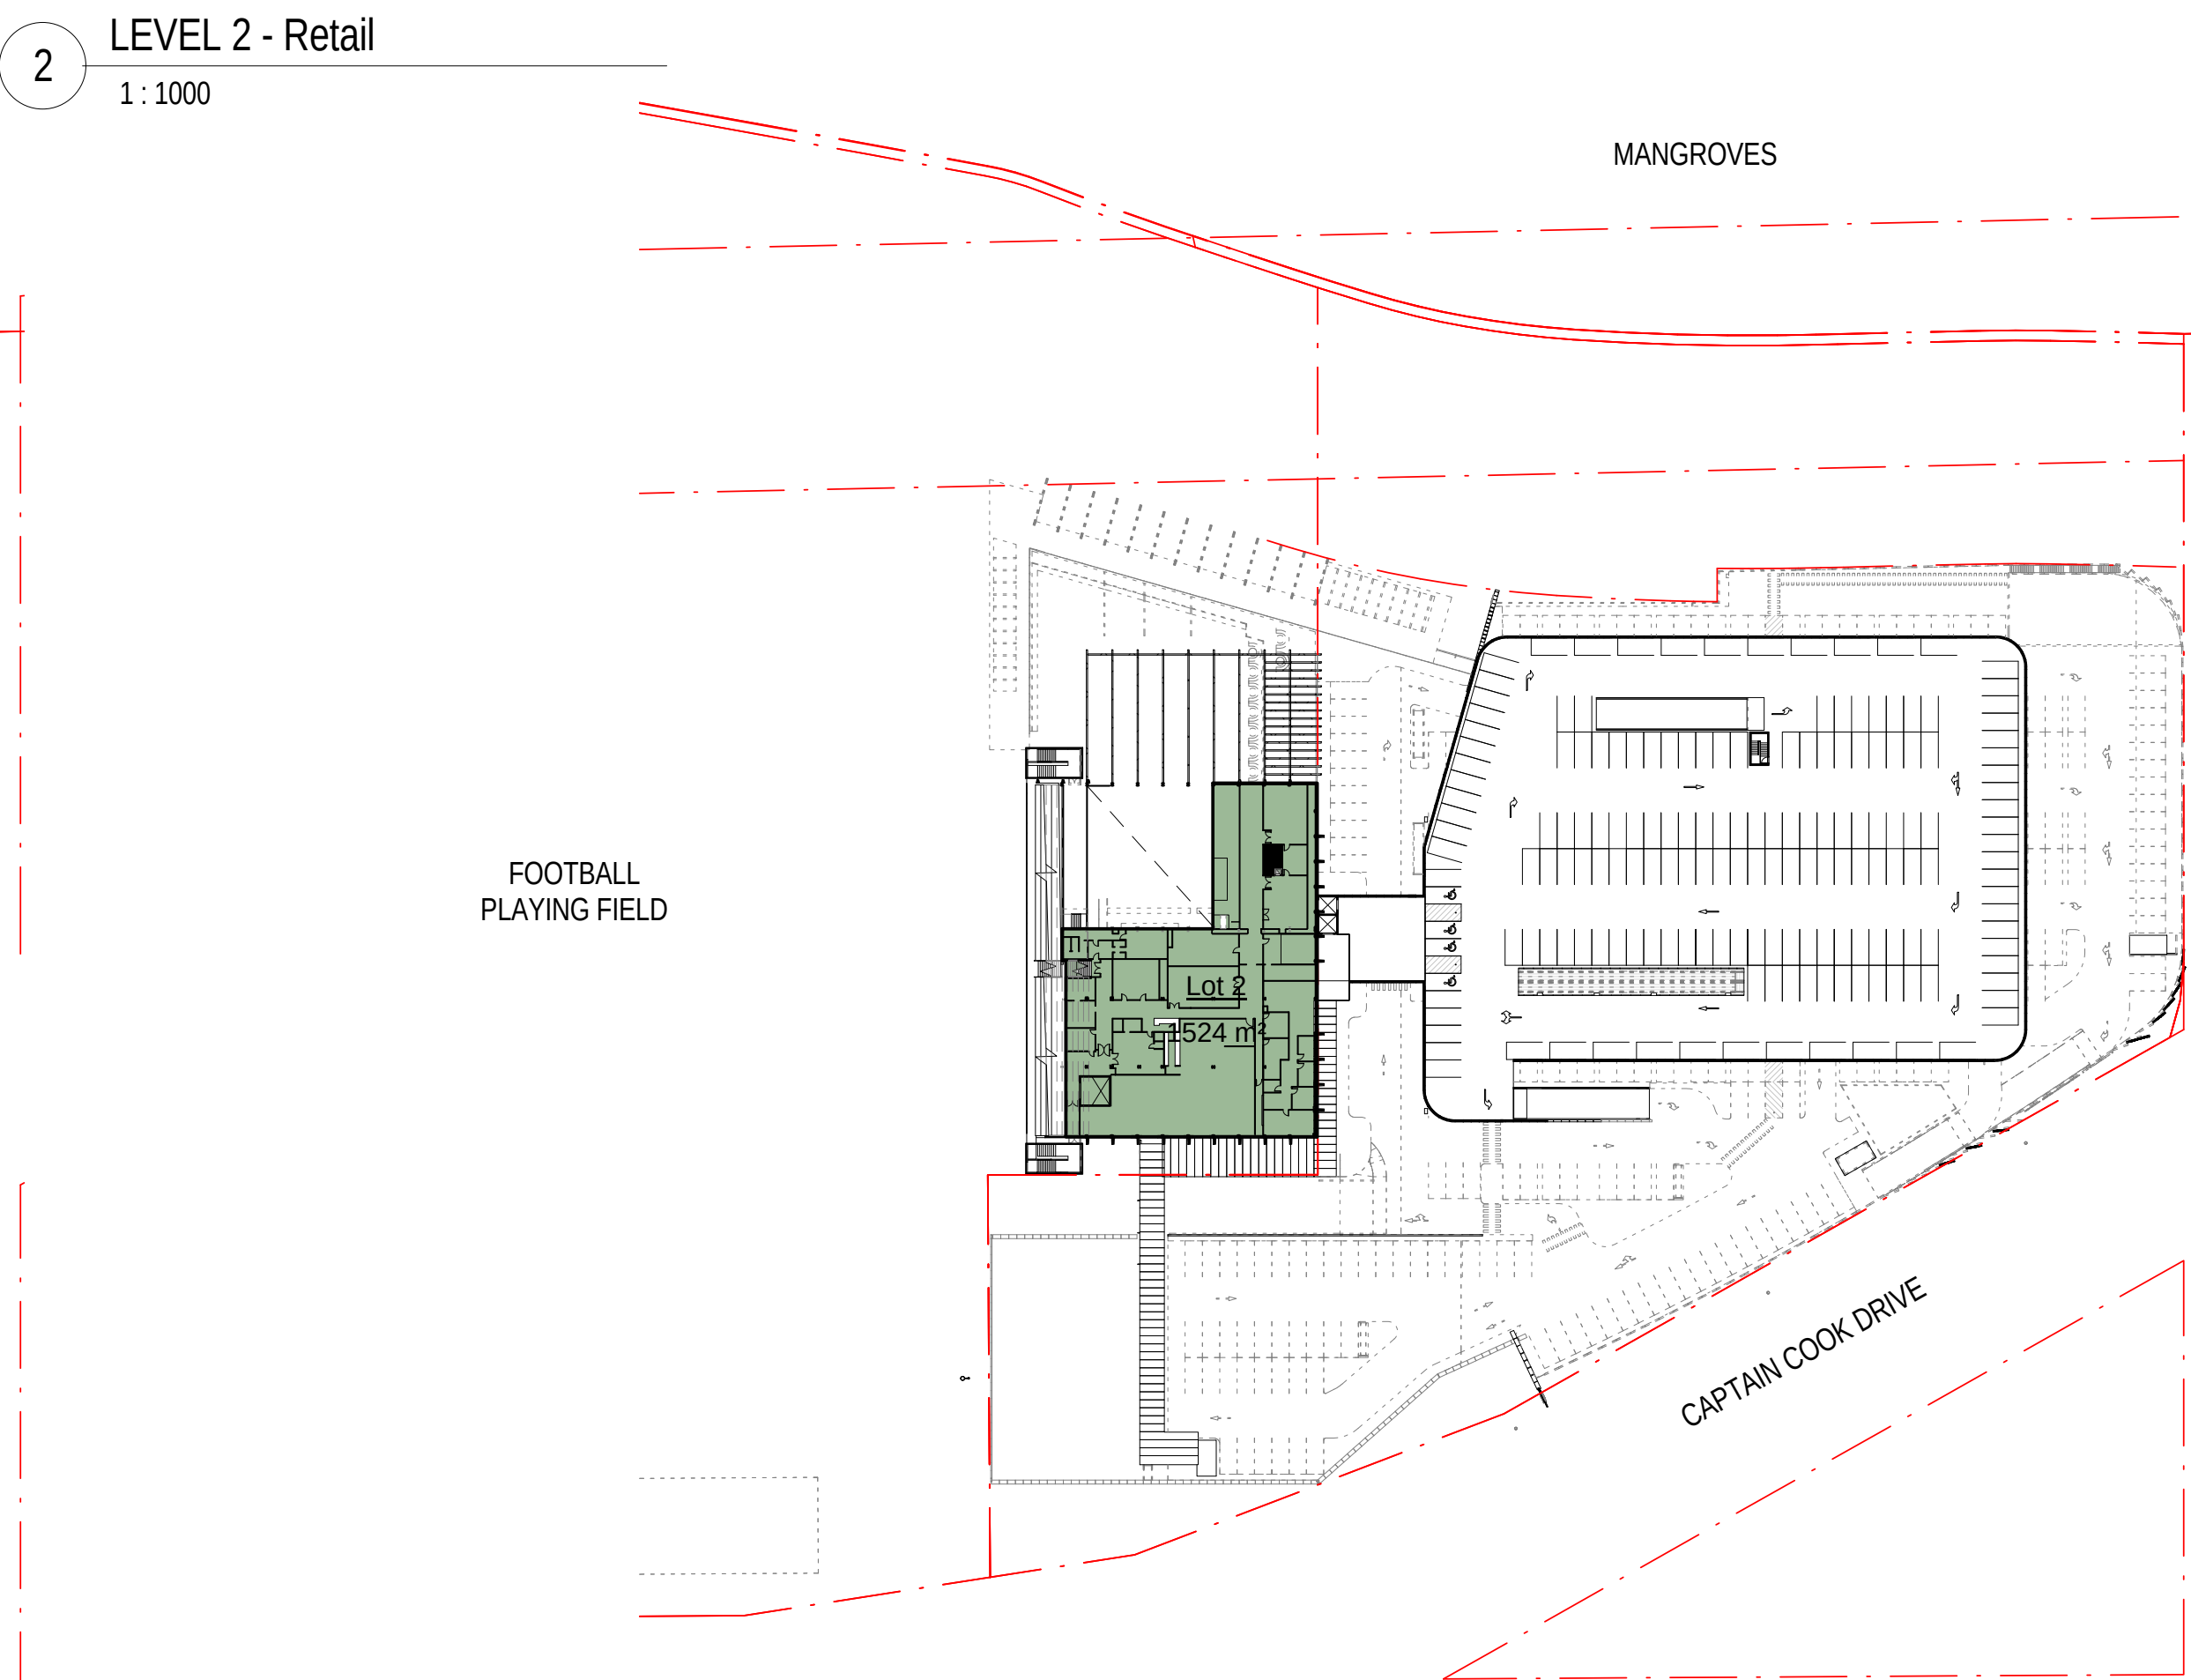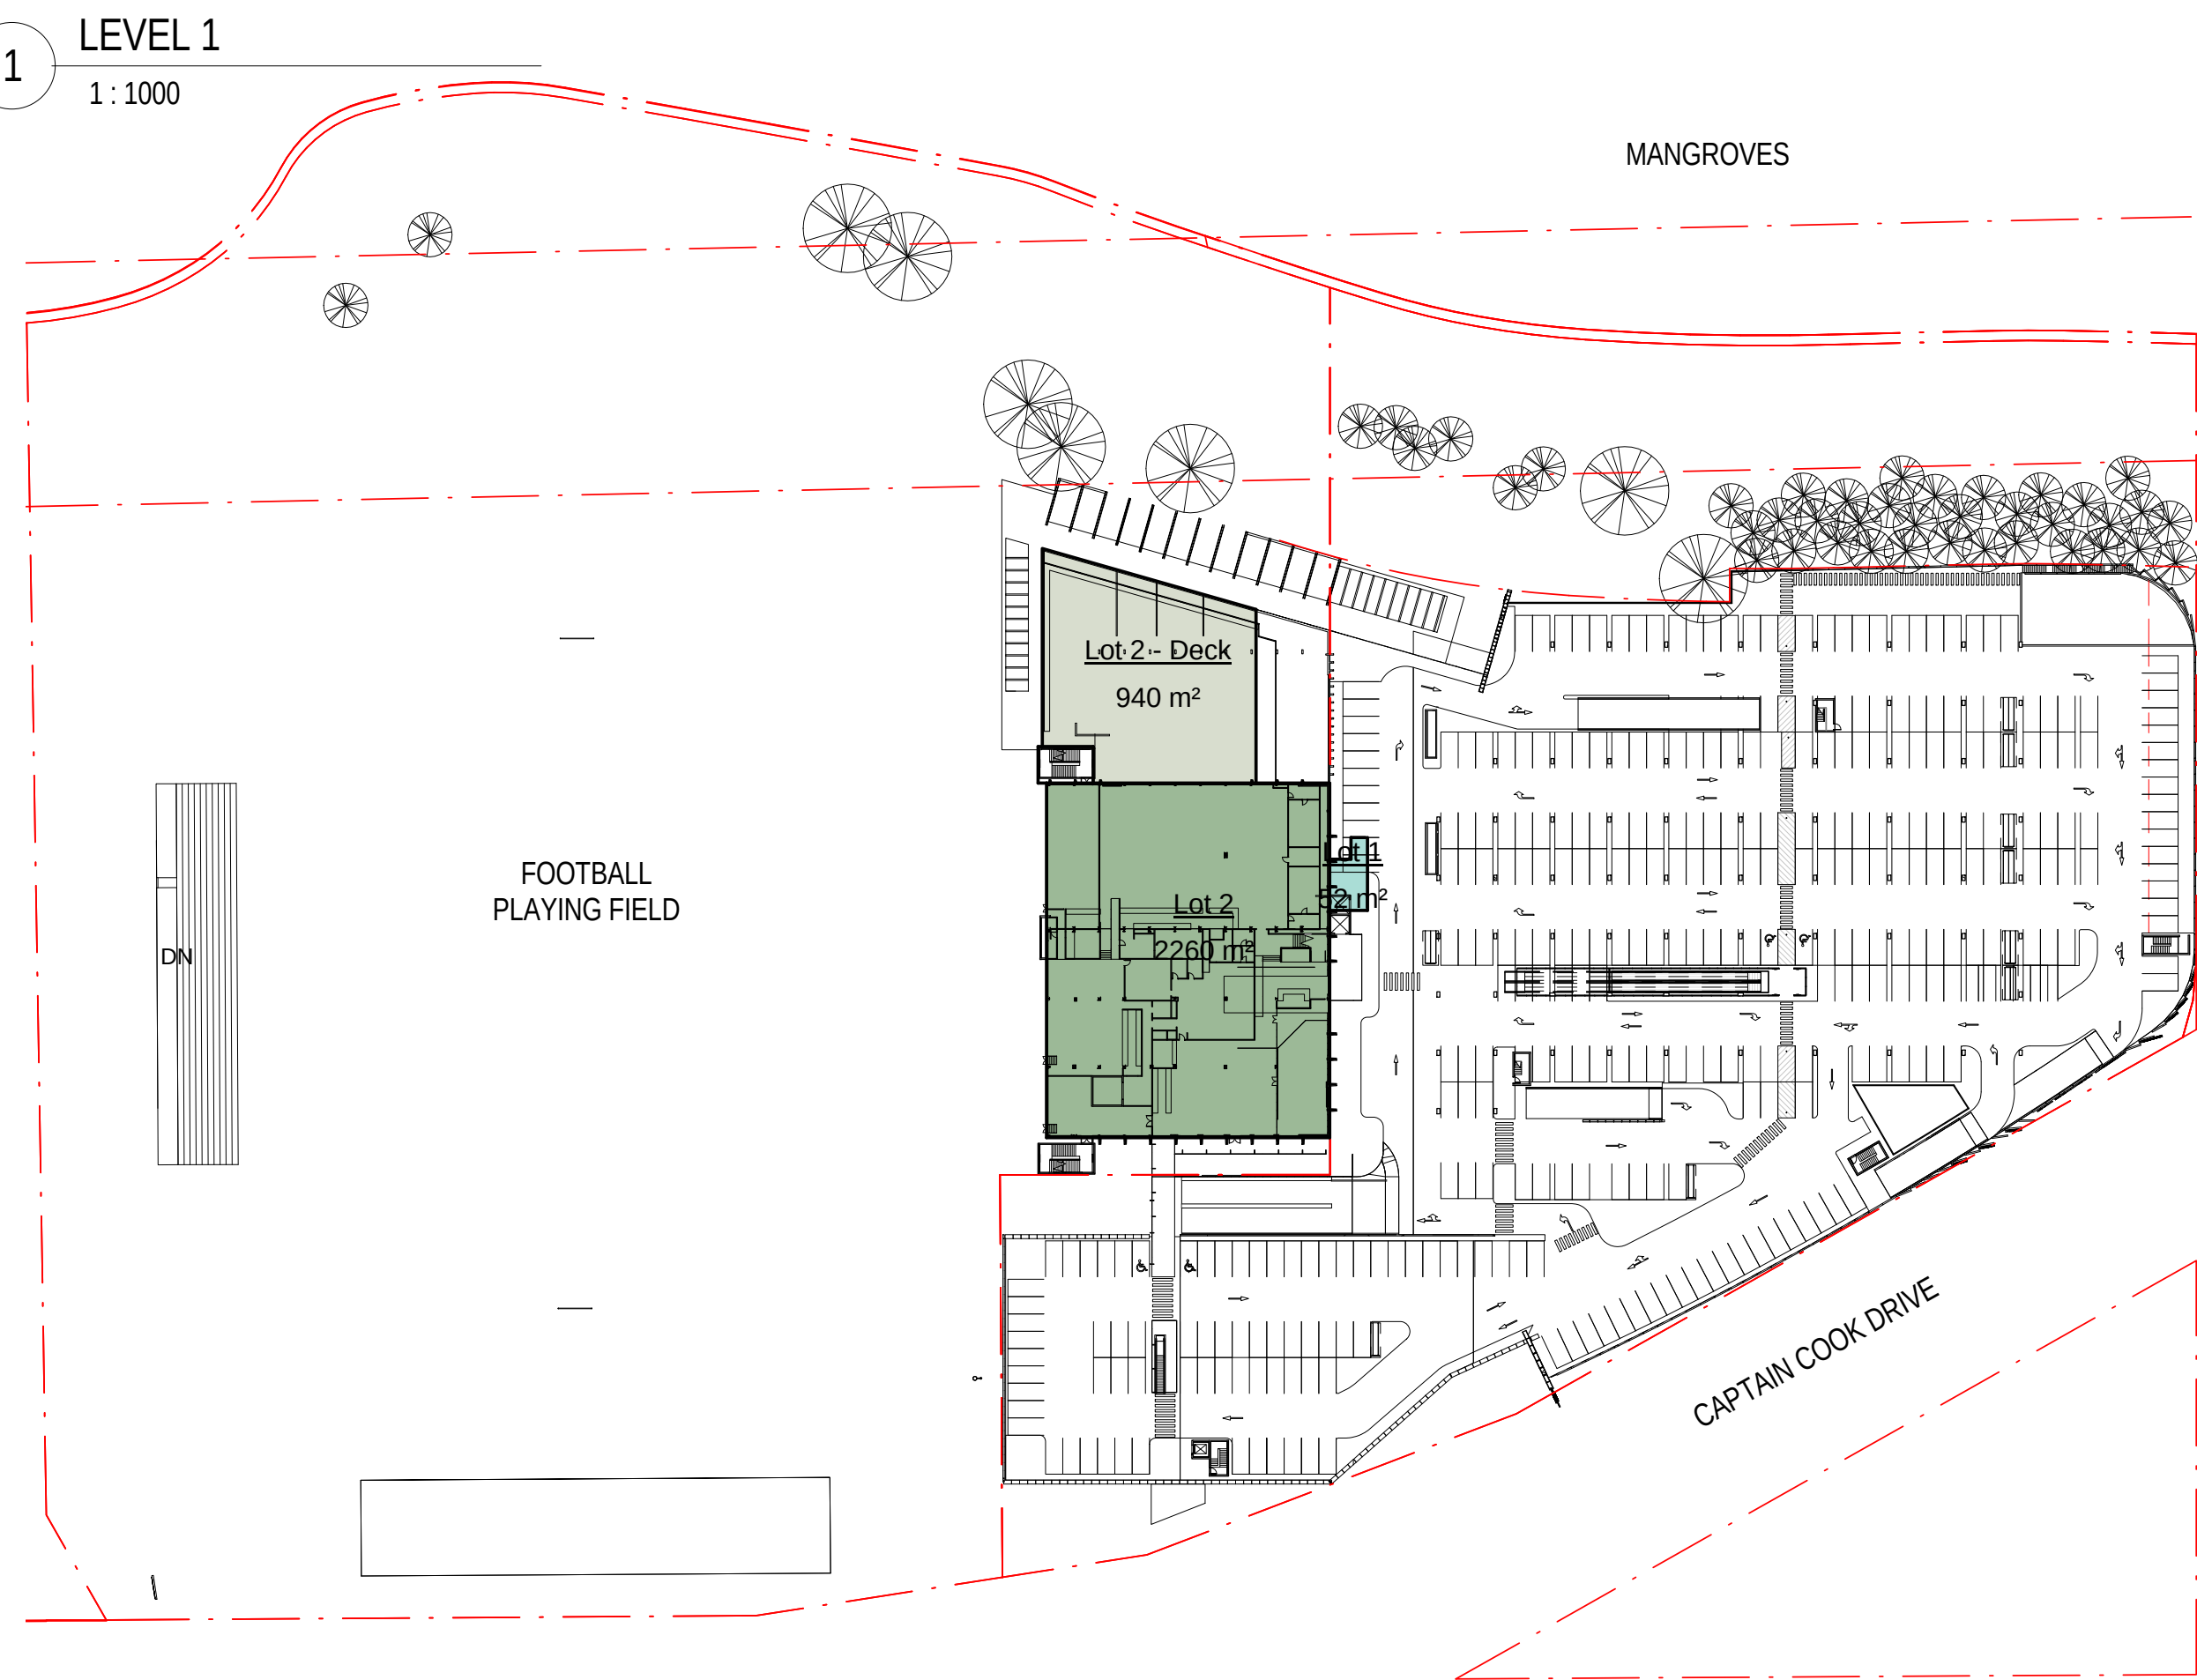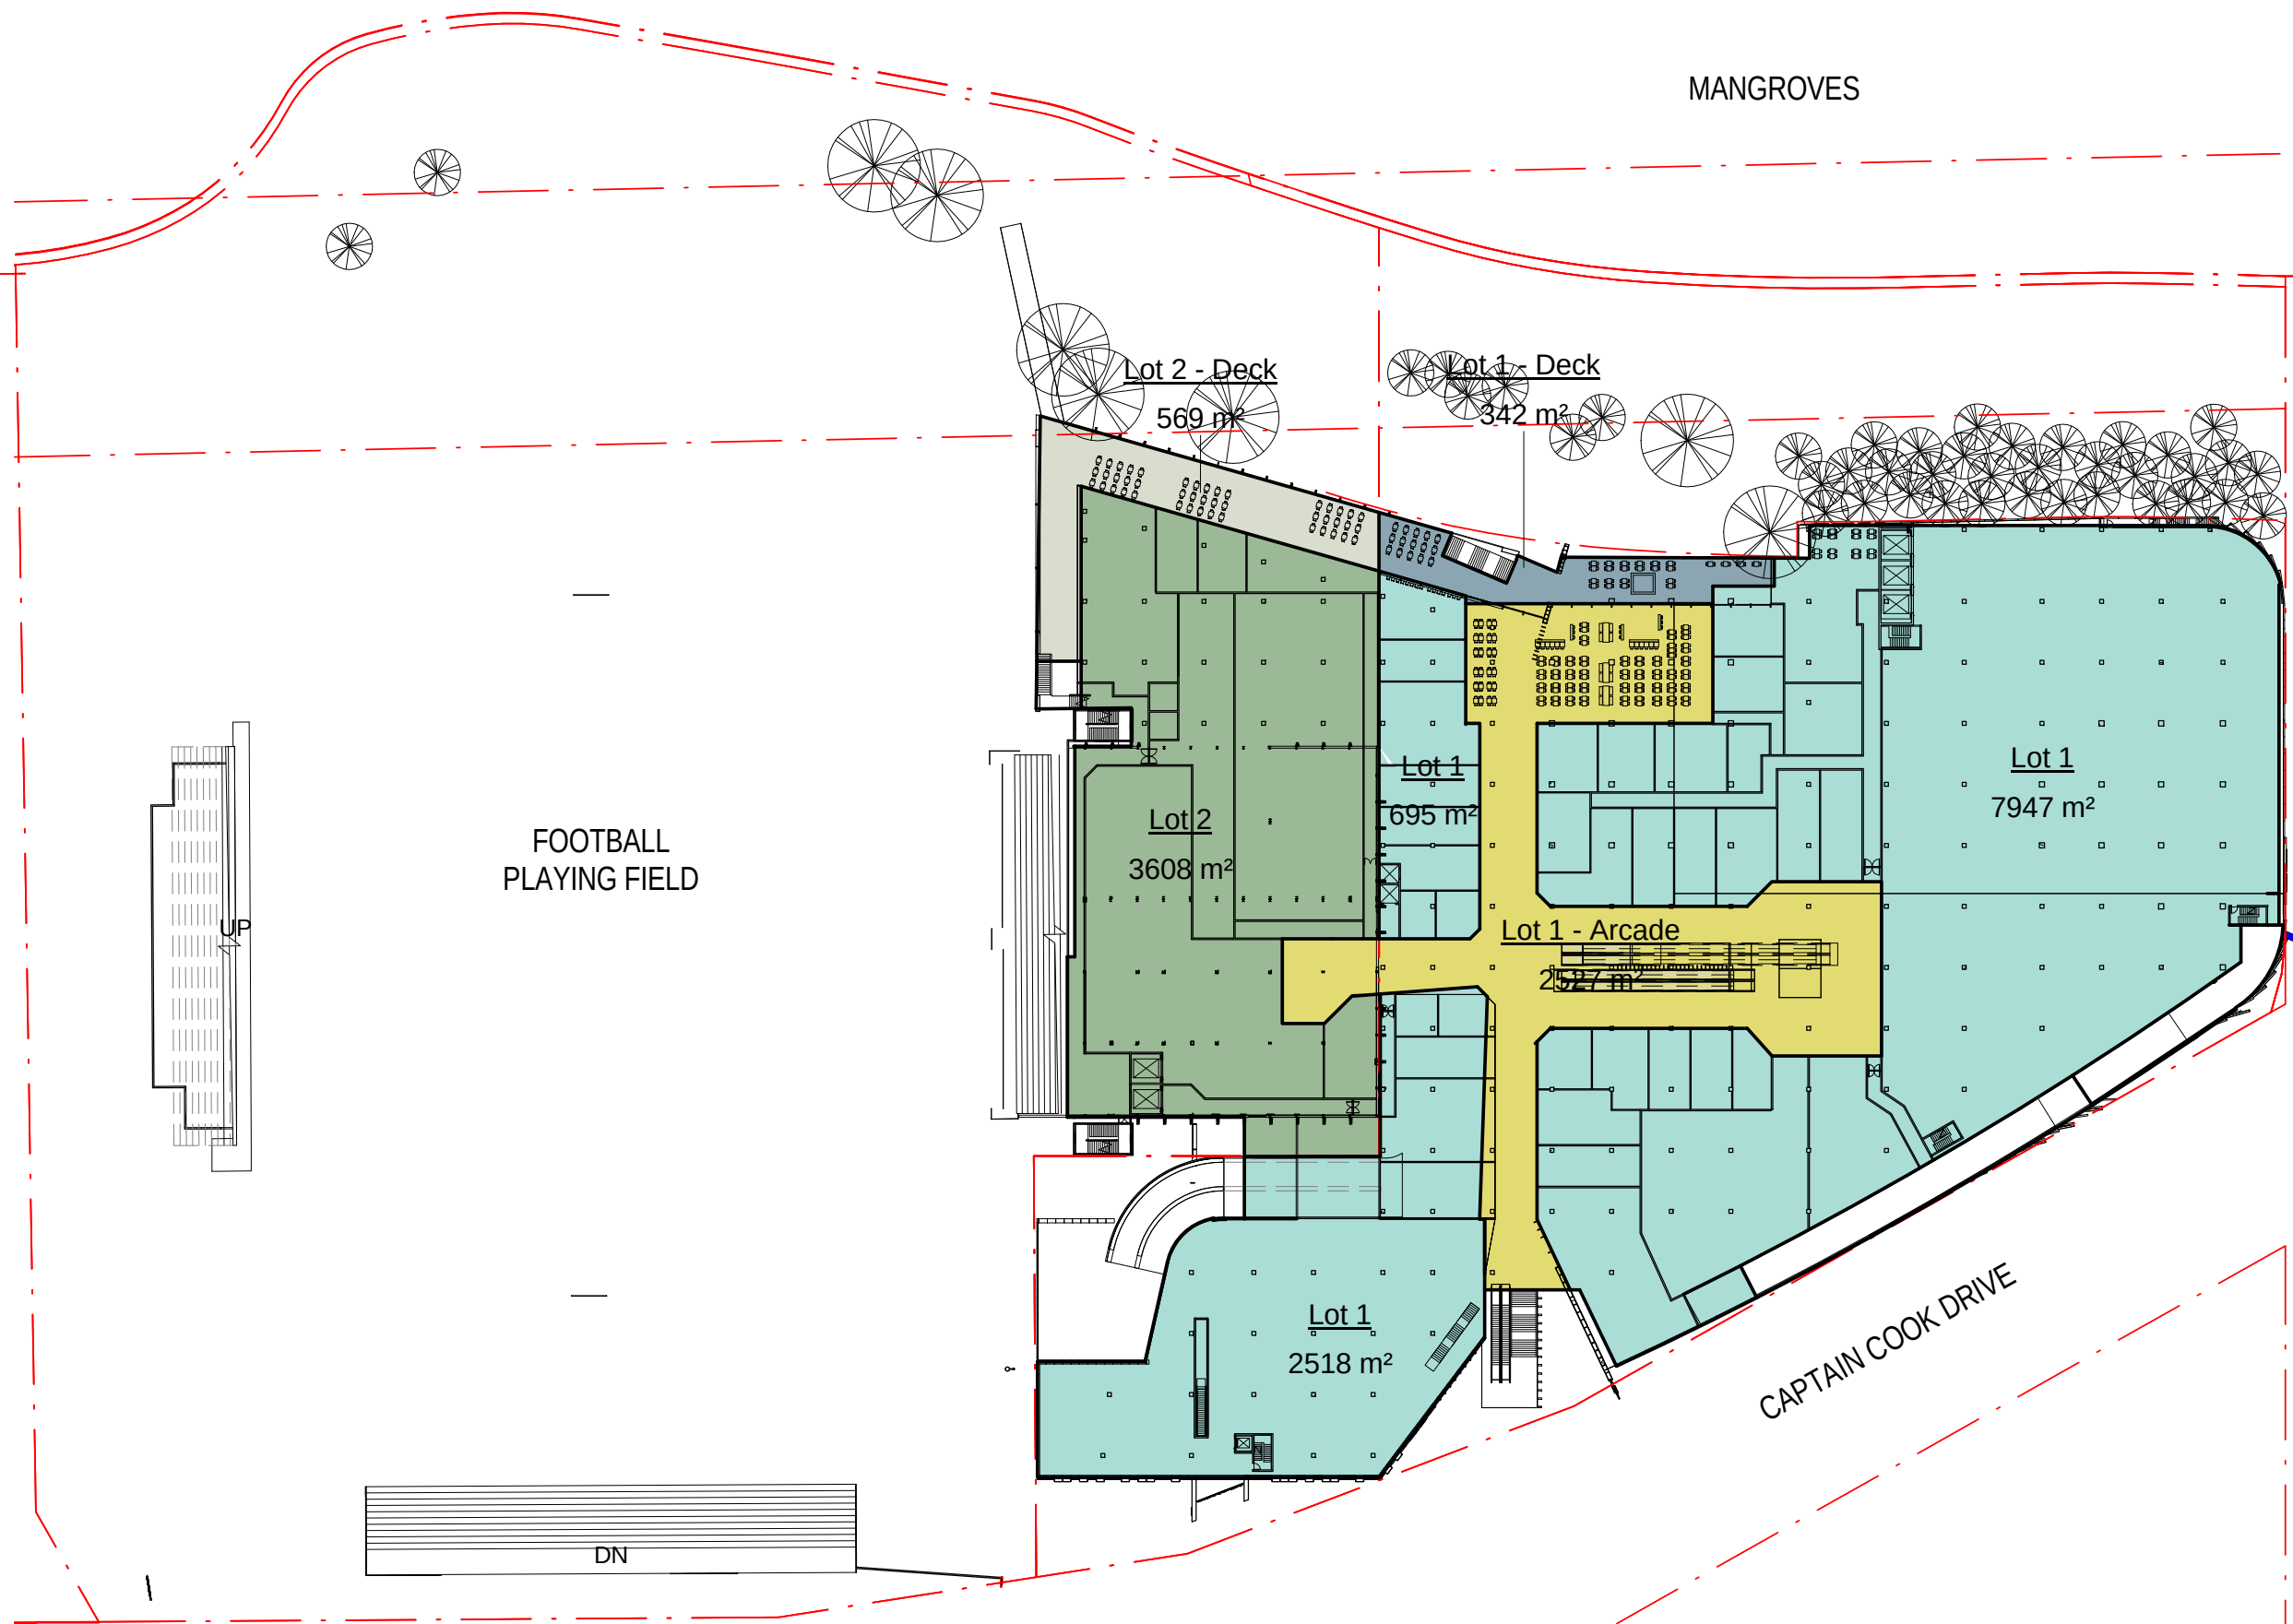

Status: PRELIMINARY

Nom. Architect: Bob Perry 3935

R-H\2010\20100176 Woollooware Bay Town
Centre\Drawings\Revit\Woollooware_Bay-Central

Print Date: 23/05/2013 10:28:05 AM

Rev.	Description:	Date:
G	ISSUED FOR FINAL AREAS ADVICE	08/02/2013
1	FOR AUTHORITY APPROVAL	08/02/2013
2	FOR AUTHORITY APPROVAL	14/02/2013
3	ISSUE FOR REVIEW	19/03/2013
H	FOR REVIEW	13/05/2013
4	PPR ISSUE	17/05/2013
5	PPR ISSUE	23/05/2013

1 LEVEL 1
1:1000

2 LEVEL 2 - Retail
1:1000

3 LEVEL 3 - Lower Club
1:1000

4 LEVEL 4 - Upper Club
1:1000

Area Schedule (Deck Areas)			
Level	Name	Lot	Area
Lot 1			
LEVEL 2 - RETAIL	Lot 1 - Deck	Lot 1	342 m²
			342 m²
Lot 2			
LEVEL 3 - LOWER CLUB	Lot 2 - Deck	Lot 2	940 m²
LEVEL 2 - RETAIL	Lot 2 - Deck	Lot 2	569 m²
			1510 m²
Grand total			1852 m²


Area Schedule (Gross Floor Area)			
Level	Name	Lot	Area
Lot 1			
LEVEL 1	Lot 1	Lot 1	1531 m²
LEVEL 1	Lot 1	Lot 1	230 m²
LEVEL 1	Lot 1	Lot 1	105 m²
LEVEL 1	Lot 1	Lot 1	80 m²
LEVEL 2 - RETAIL	Lot 1	Lot 1	7947 m²
LEVEL 2 - RETAIL	Lot 1	Lot 1	2518 m²
LEVEL 2 - RETAIL	Lot 1	Lot 1	695 m²
LEVEL 2 - RETAIL	Lot 1 - Arcade	Lot 1	2527 m²
			15632 m²
Lot 2			
LEVEL 1	Lot 2	Lot 2	3403 m²
LEVEL 2 - RETAIL	Lot 2	Lot 2	3608 m²
LEVEL 3 - LOWER CLUB	Lot 2	Lot 2	2260 m²
LEVEL 3 - LOWER CLUB	Lot 1	Lot 2	52 m²
LEVEL 4 - UPPER CLUB	Lot 2	Lot 2	1524 m²
			10846 m²
Grand total			26479 m²

Scott Carver

Scott Carver Pty Ltd
Level 8, 71 Macquarie Street
Sydney NSW 2000 Australia

Telephone +61 2 9957 3988
hello@scottcarver.com.au
www.scottcarver.com.au

Woollooware Bay Town Centre
Project
Client
Bluestone Capital Ventures No.1 Pty Ltd

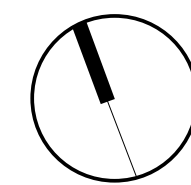

1 : 1000 @ A1




GROSS FLOOR AREAS

Reference No. 20100176
Discipline
Drawing No. DA032
Rev. 5



1 LEVEL 1
1:1000

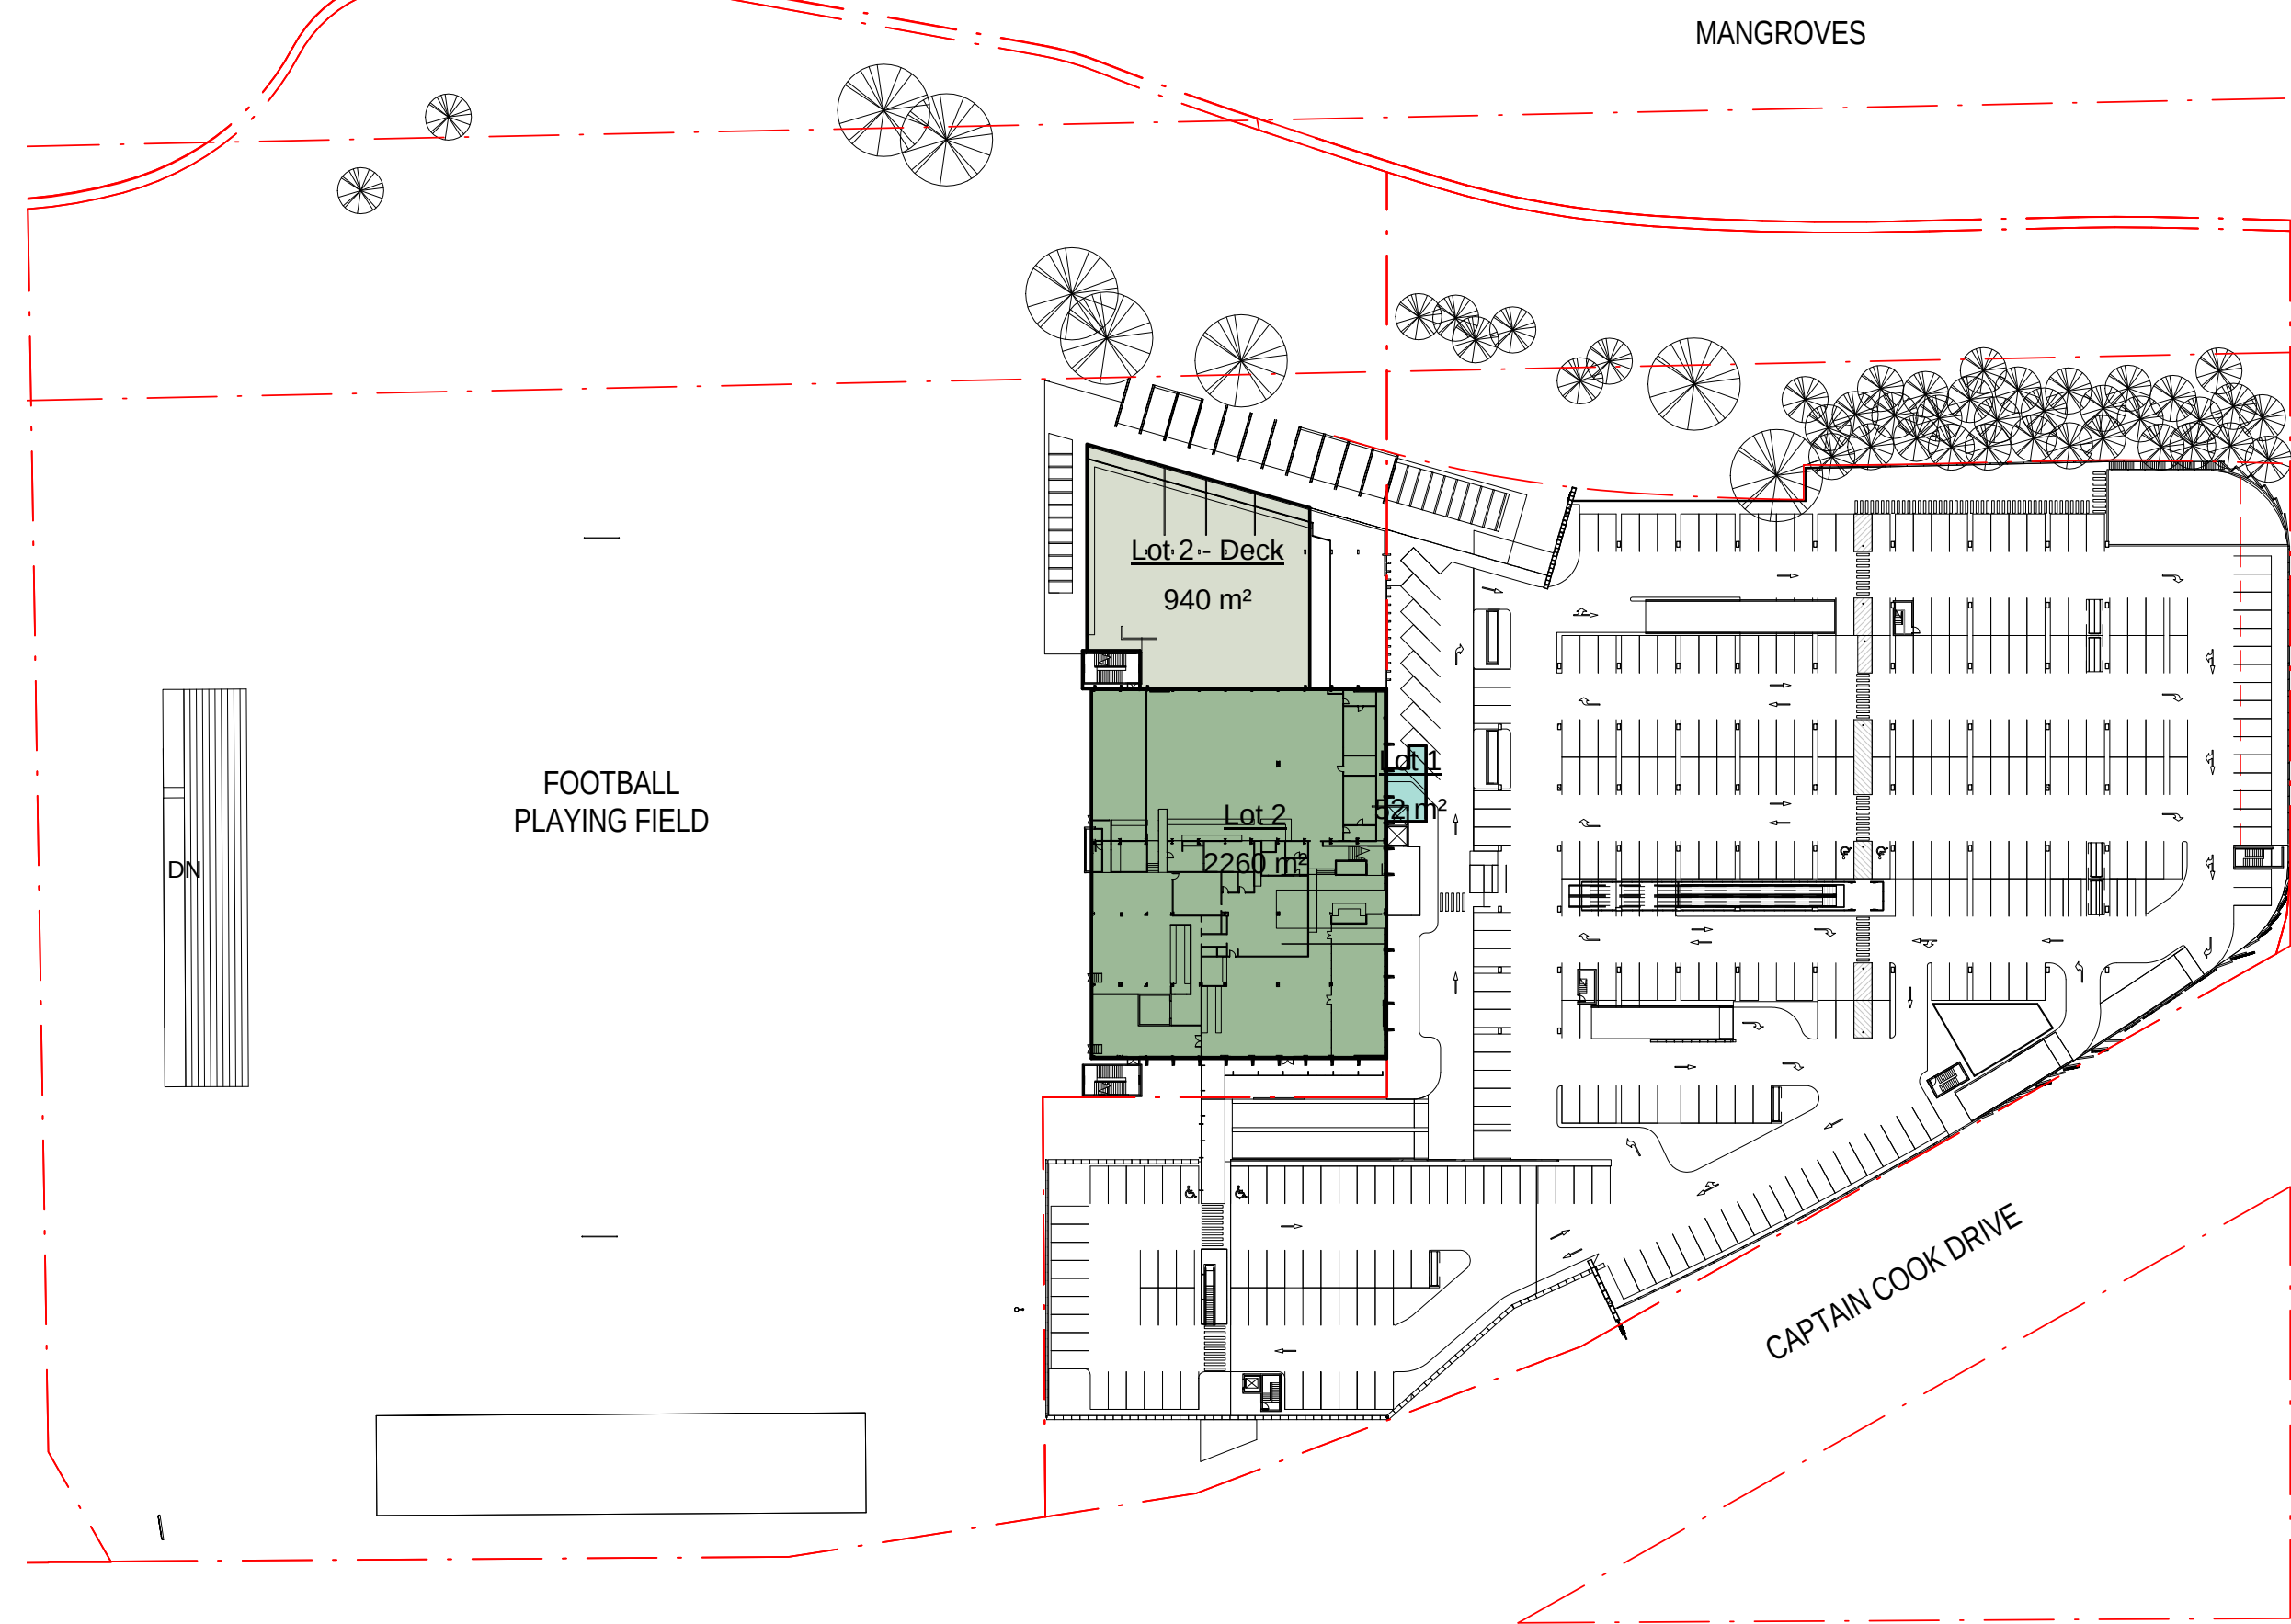


3 LEVEL 3 - Lower Club
1:1000




Scott Carver Pty Ltd
Level 8, 71 Macquarie Street
Sydney NSW 2000 Australia

Telephone +61 2 9957 3988
hello@scottcarver.com.au
www.scottcarver.com.au


Woollooware Bay Town Centre
Project
Client
Bluestone Capital Ventures No.1 Pty Ltd

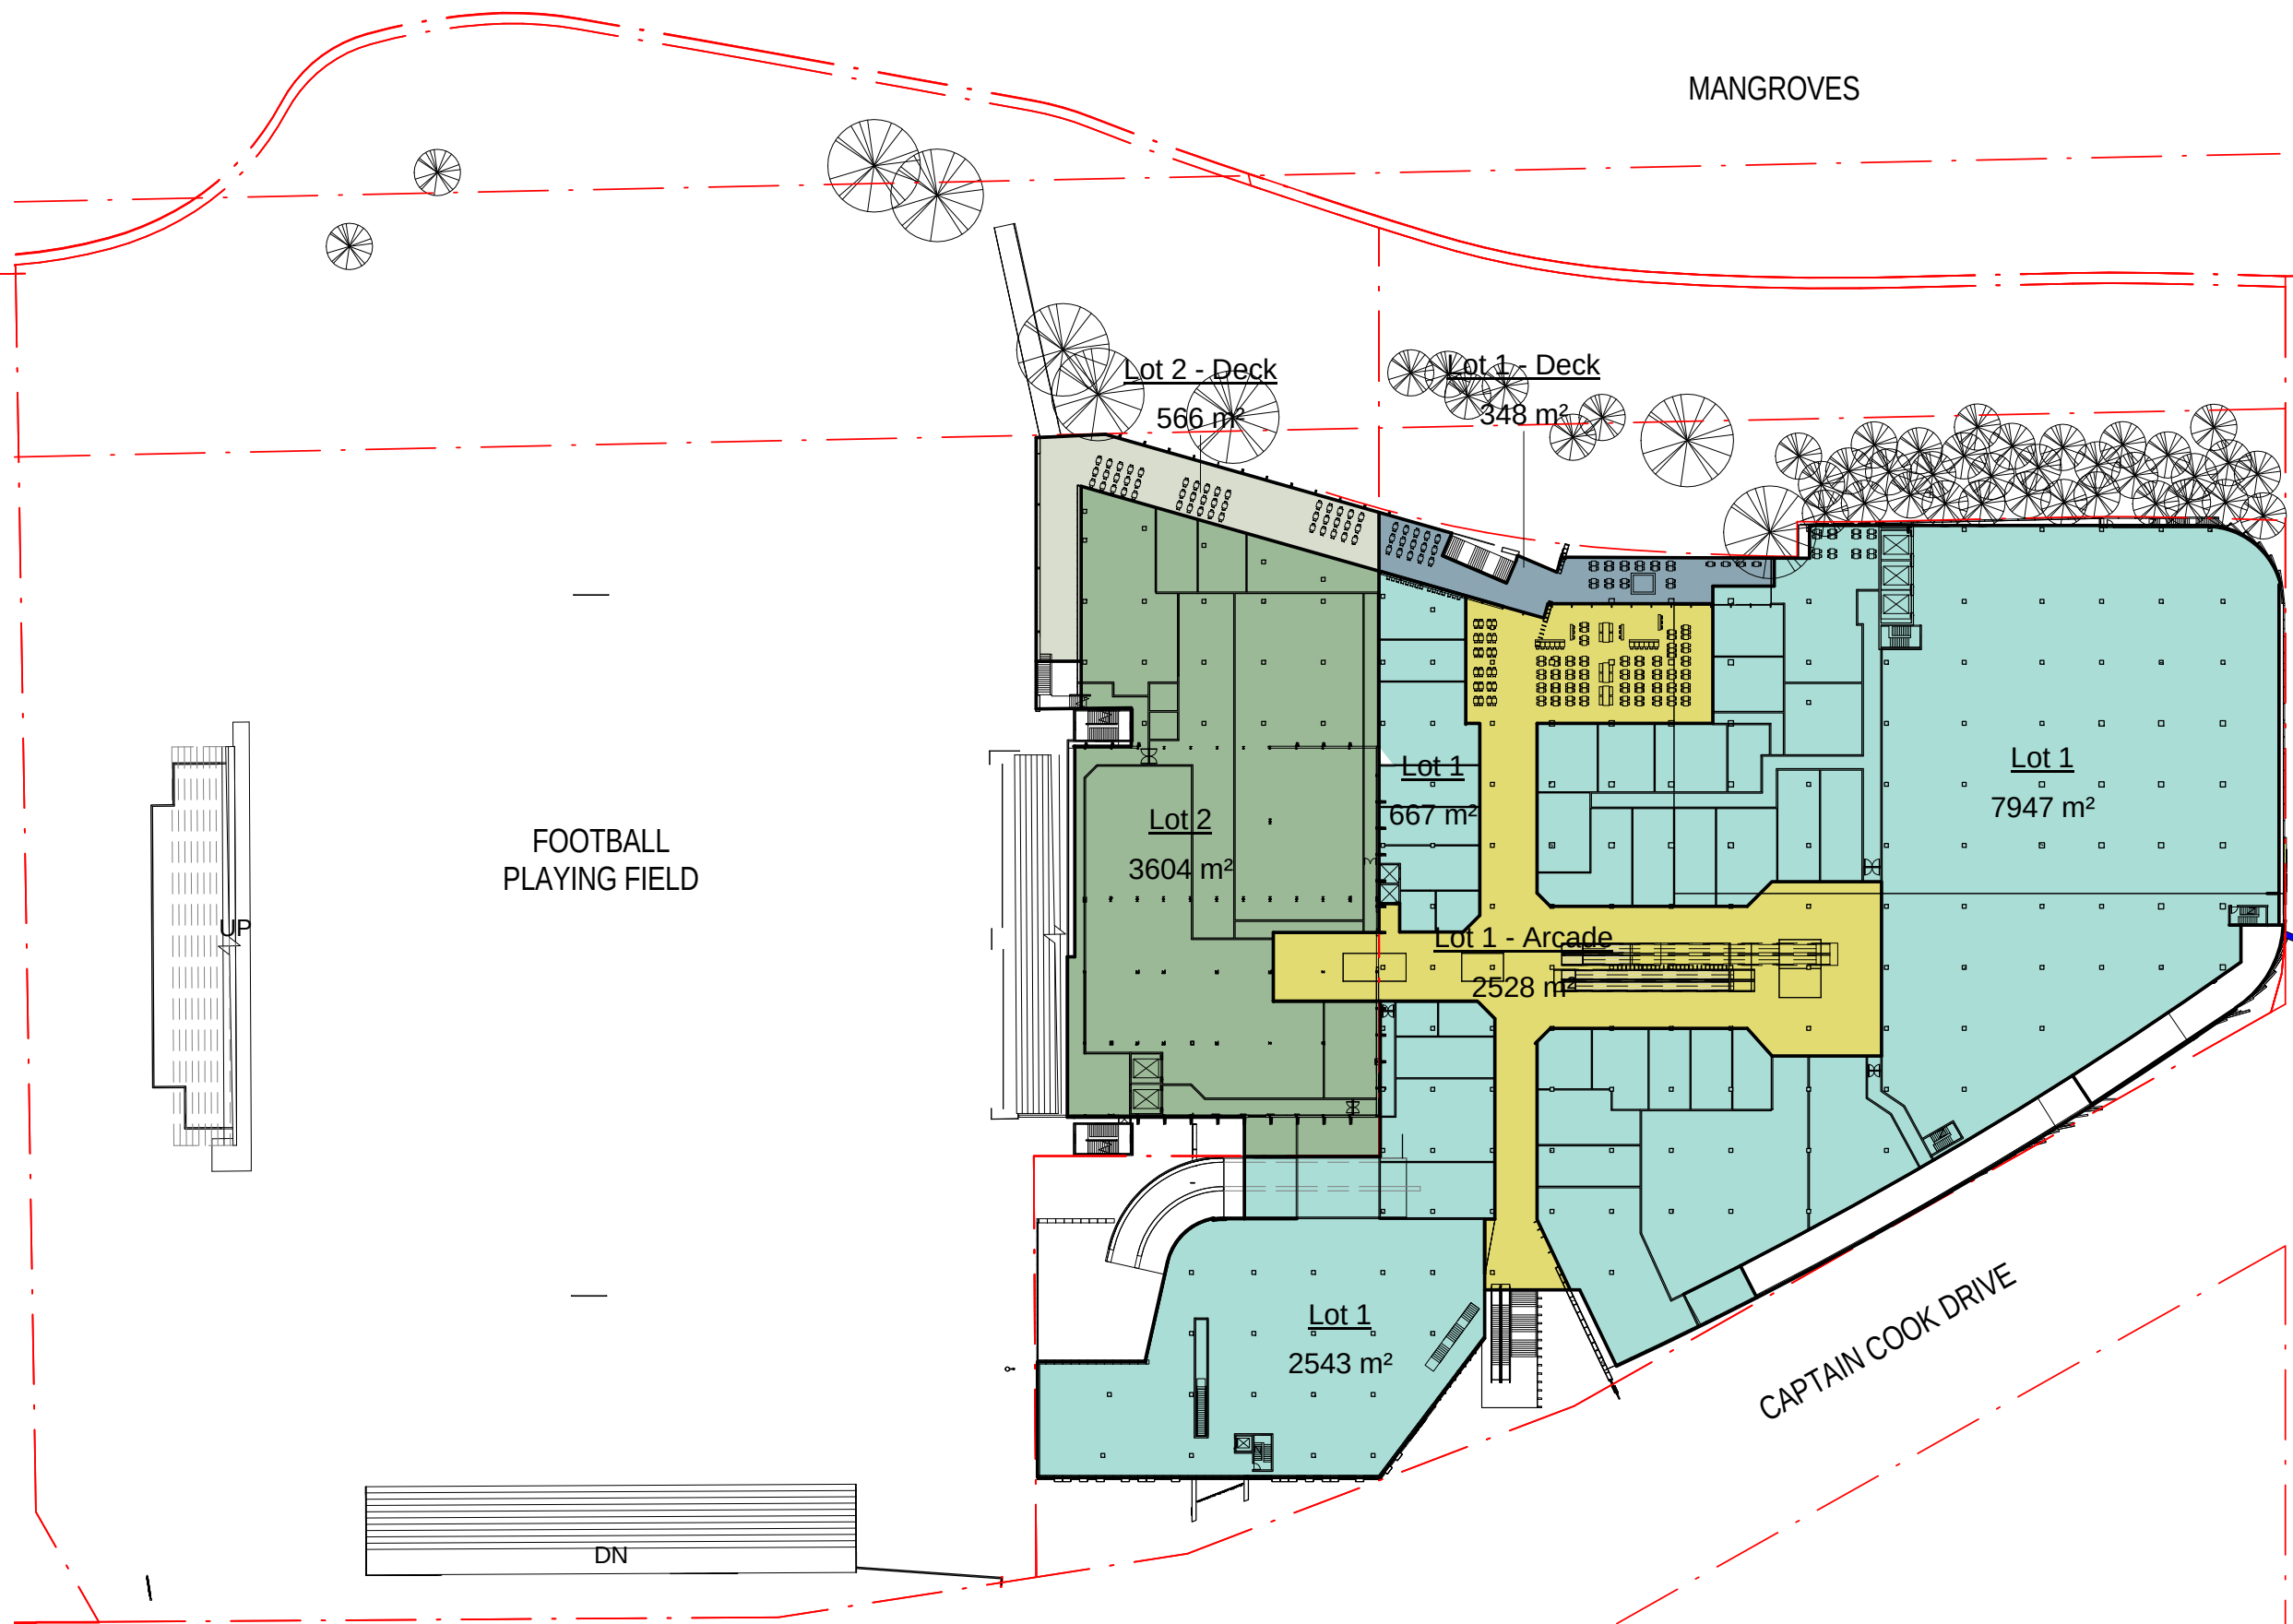

2 LEVEL 2 - Retail
1:1000

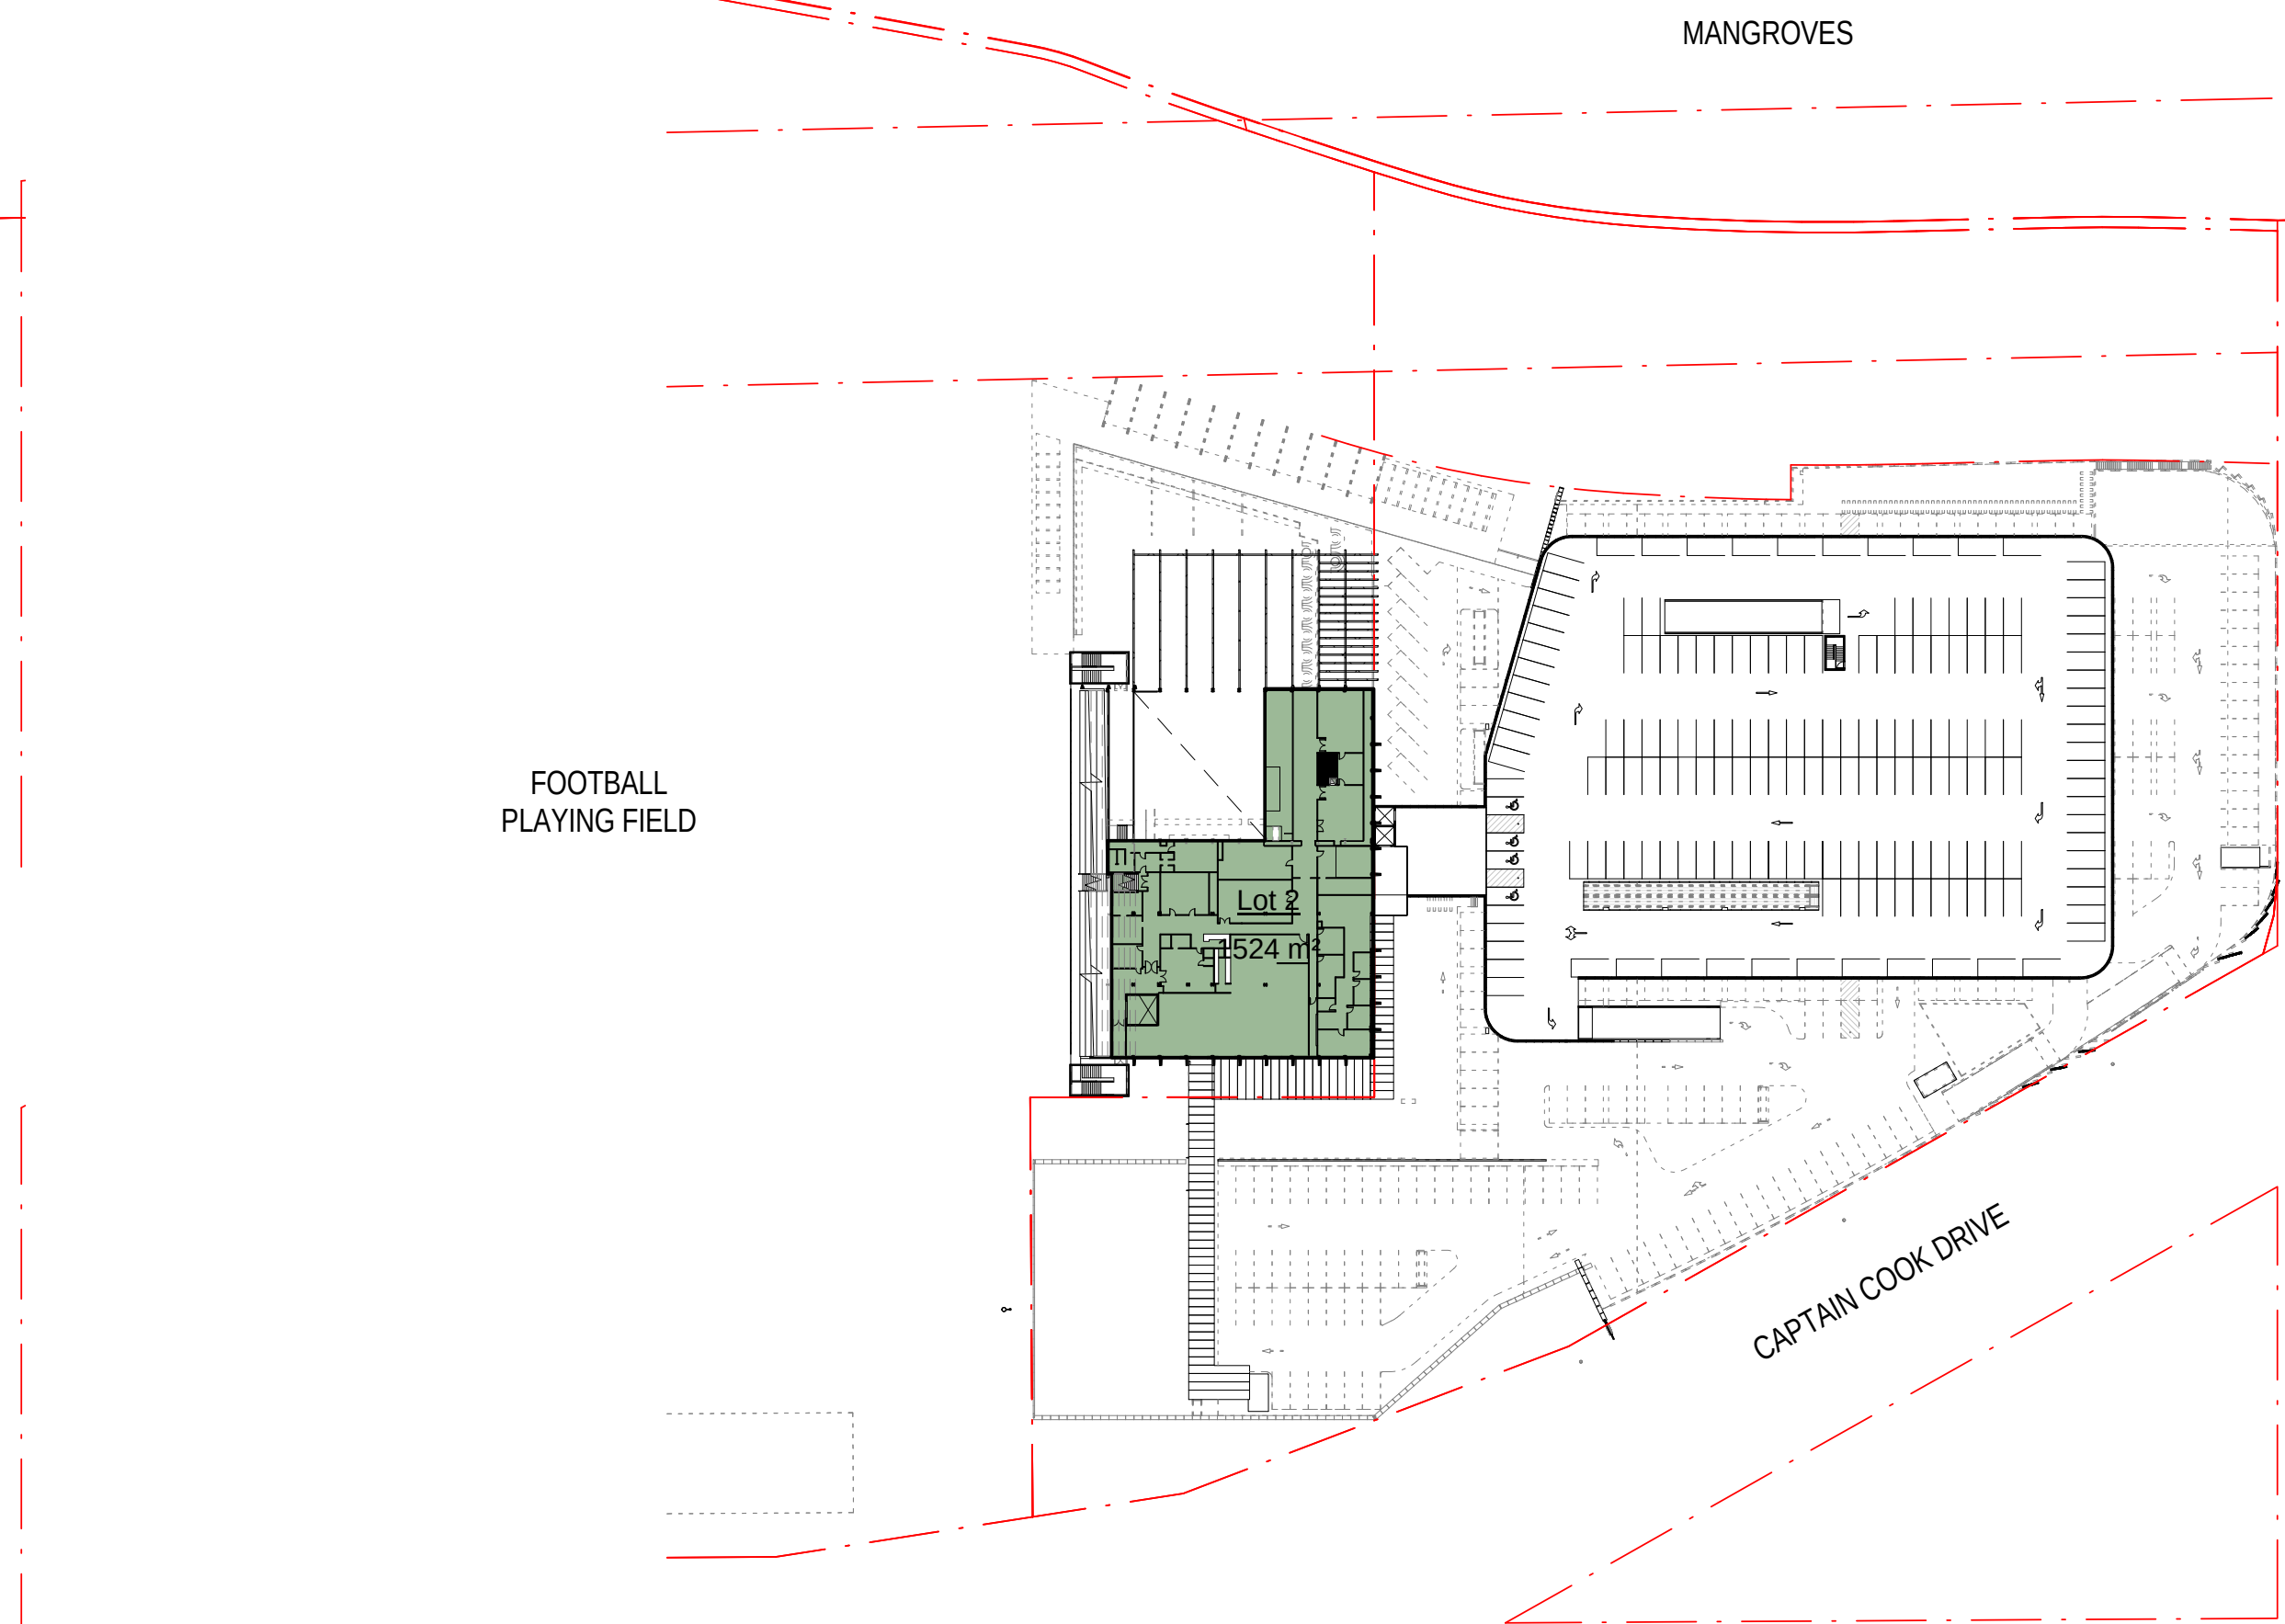

4 LEVEL 4 - Upper Club
1:1000

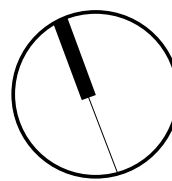

1:1000 @ A1



Status: PRELIMINARY

Nom. Architect: Bob Perry 3935

R-H\2010\20100176 Woollooware Bay Town
Centre\Drawings\Revit\Woollooware_Bay-Central

Print Date: 24/5/13 1:12:06 PM

Rev.	Description:	Date:
G	ISSUED FOR FINAL AREAS ADVICE	08/02/2013
1	FOR AUTHORITY APPROVAL	08/02/2013
2	FOR AUTHORITY APPROVAL	14/02/2013
3	ISSUE FOR REVIEW	19/03/2013
H	FOR REVIEW	13/05/2013
4	PPR ISSUE	17/05/2013
5	PPR ISSUE	23/05/2013
6	PPR ISSUE	24/05/2013


Area Schedule (Deck Areas)			
Level	Name	Lot	Area
Lot 1			
LEVEL 2 - RETAIL	Lot 1 - Deck	Lot 1	348 m²
			348 m²
Lot 2			
LEVEL 3 - LOWER CLUB	Lot 2 - Deck	Lot 2	940 m²
LEVEL 2 - RETAIL	Lot 2 - Deck	Lot 2	566 m²
			1506 m²
Grand total			1854 m²

Area Schedule (Gross Floor Area)			
Level	Name	Lot	Area
Lot 1			
LEVEL 1	Lot 1	Lot 1	1531 m²
LEVEL 1	Lot 1	Lot 1	230 m²
LEVEL 1	Lot 1	Lot 1	105 m²
LEVEL 1	Lot 1	Lot 1	80 m²
LEVEL 2 - RETAIL	Lot 1	Lot 1	7947 m²
LEVEL 2 - RETAIL	Lot 1	Lot 1	2543 m²
LEVEL 2 - RETAIL	Lot 1	Lot 1	667 m²
LEVEL 2 - RETAIL	Lot 1 - Arcade	Lot 1	2528 m²
			15631 m²
Lot 2			
LEVEL 1	Lot 2	Lot 2	3403 m²
LEVEL 2 - RETAIL	Lot 2	Lot 2	3604 m²
LEVEL 3 - LOWER CLUB	Lot 2	Lot 2	2260 m²
LEVEL 3 - LOWER CLUB	Lot 1	Lot 2	52 m²
LEVEL 4 - UPPER CLUB	Lot 2	Lot 2	1524 m²
			10842 m²
Grand total			26473 m²

GROSS FLOOR AREAS

Reference No. 20100176
Discipline
Drawing No. DA032
Rev. 6

+

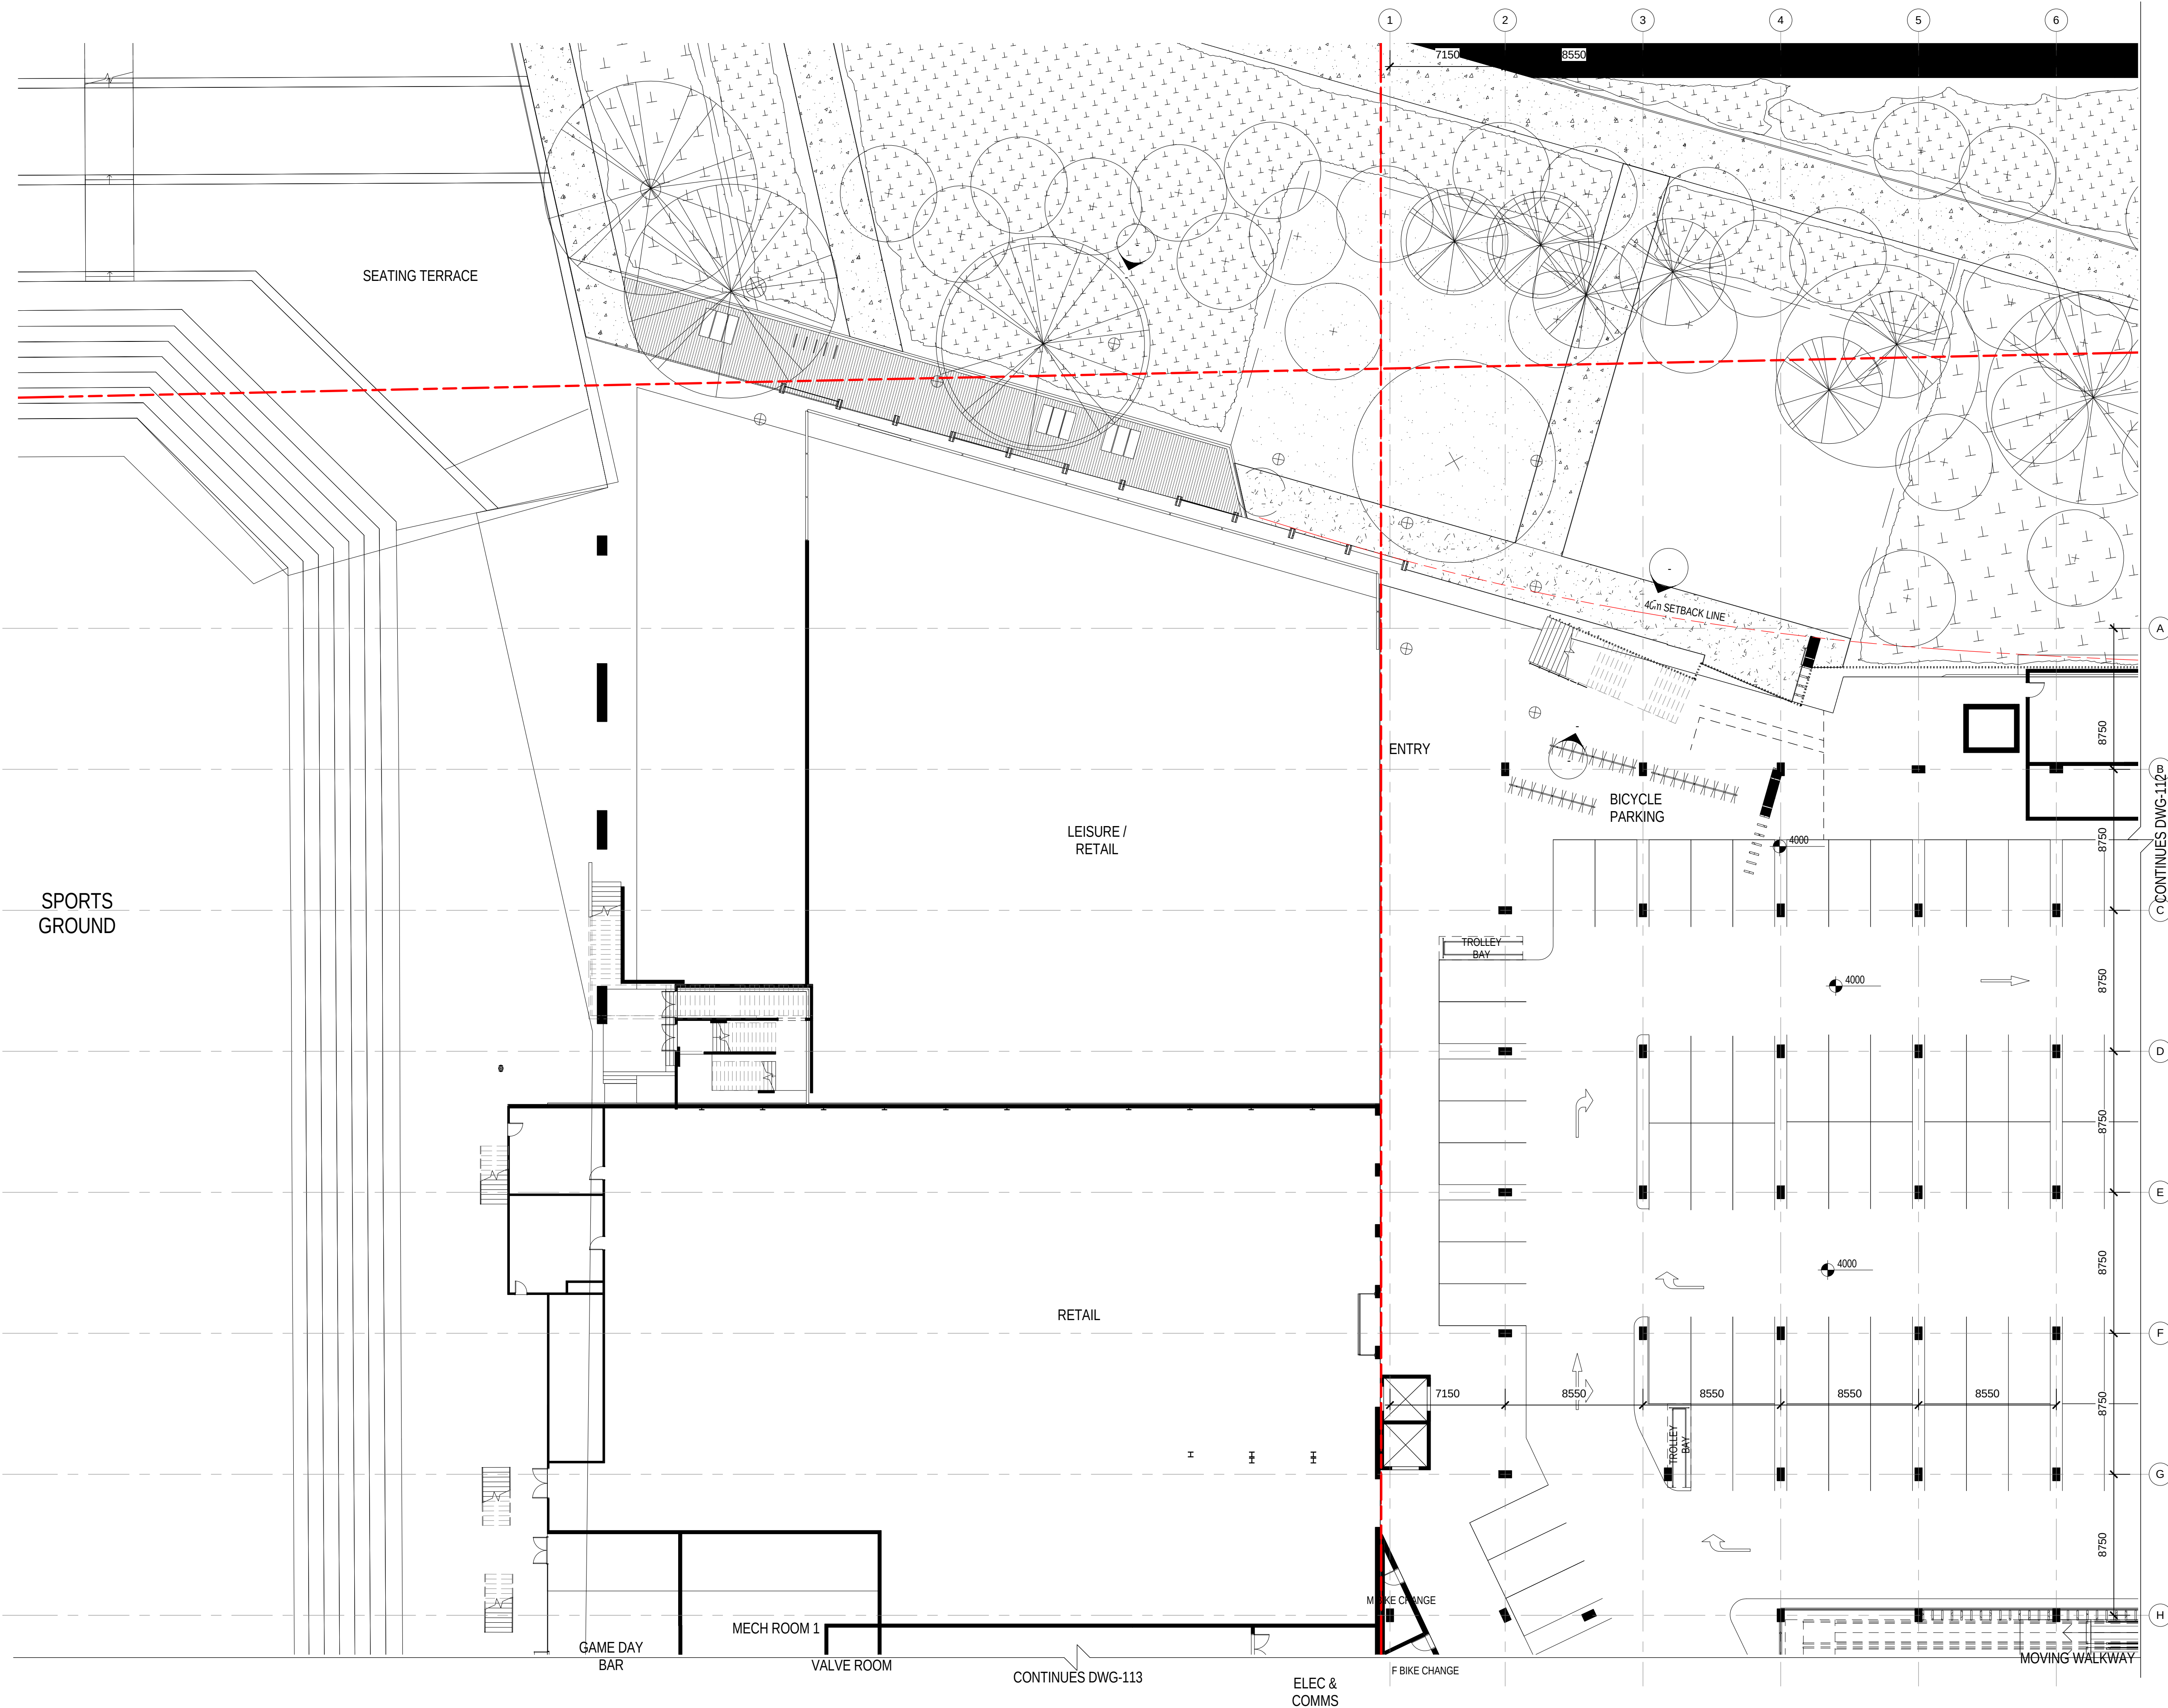

Status: PRELIMINARY


Nom. Architect: Bob Perry 3935

File: R-H\2010\20100176 Woollooware Bay Town Centre\Drawings\Revit\Woollooware_Bay-Central

Print Date: 23/5/13 11:57:40 PM

Rev. Description: Date:

E	DRAFT - WORK IN PROGRESS	06/02/2013
1	FOR AUTHORITY APPROVAL	08/02/2013
2	FOR AUTHORITY APPROVAL	14/02/2013
3	FOR AUTHORITY APPROVAL	04/03/2013
4	PPR ISSUE	17/05/2013
5	PPR ISSUE	23/05/2013
6	PPR ISSUE	23/05/2013

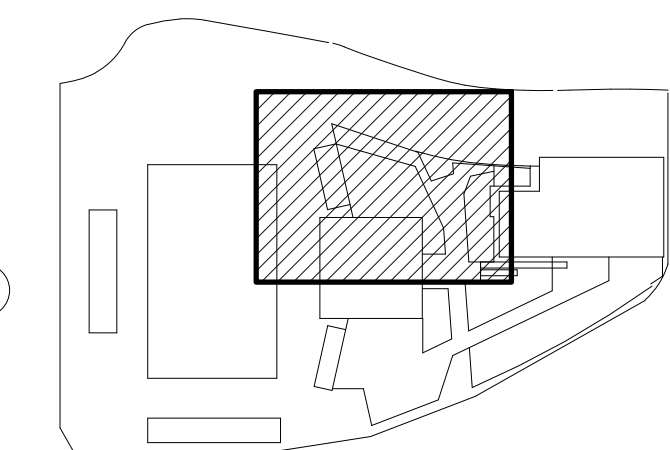

Scott Carver


Scott Carver Pty Ltd
Level 8, 71 Macquarie Street
Sydney NSW 2000 Australia

Telephone +61 2 9957 3988
hello@scottcarver.com.au
www.scottcarver.com.au

Woollooware Bay Town Centre

Project
Client

Bluestone Capital Ventures No.1 Pty Ltd

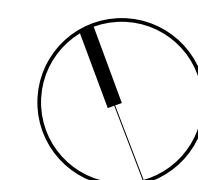

1 : 200 @ A1



LEVEL 1 PLAN - SHEET 1 OF 4

Reference No.
20100176

Discipline

Drawing No.
DA111

Title
Rev.
6






Status:	PRELIMINARY	
Nom. Architect	Bob Perry 3935	
File:	R-H\2010\20100176 Woollooware Bay Town Centre\Drawings\Revit\Woollooware_Bay-Central	
Print Date:	23/5/13 11:58:39 PM	
Rev. Description:	Date:	
D	DRAFT - WORK IN PROGRESS	05/02/2013
E	DRAFT - WORK IN PROGRESS	06/02/2013
1	FOR AUTHORITY APPROVAL	08/02/2013
2	FOR AUTHORITY APPROVAL	14/02/2013
3	PPR ISSUE	17/05/2013
4	PPR ISSUE	23/05/2013
5	PPR ISSUE	23/05/2013



Scott Carver Pty Ltd
Level 8, 71 Macquarie Street
Sydney NSW 2000 Australia
Telephone +61 2 9957 3988
hello@scottcarver.com.au
www.scottcarver.com.au

Woollooware Bay Town Centre
Project
Client
Bluestone Capital Ventures No.1 Pty Ltd

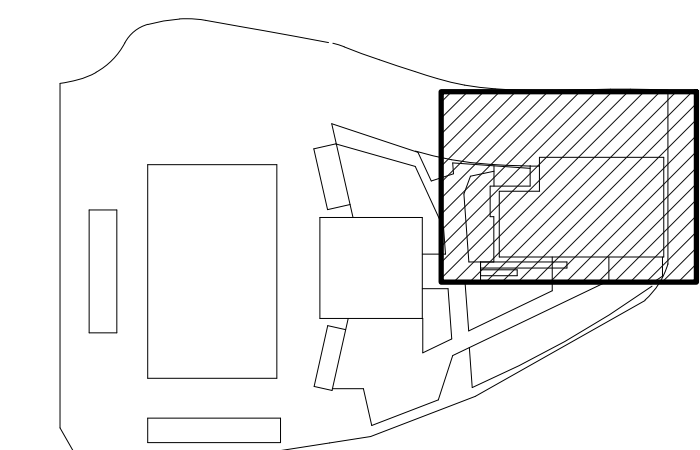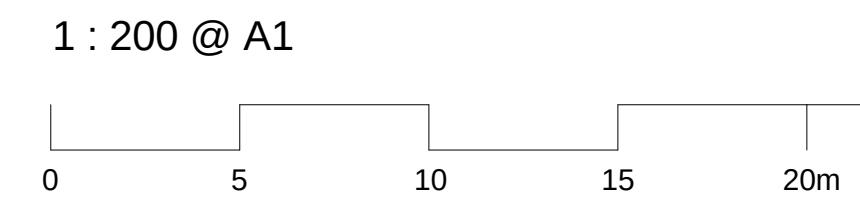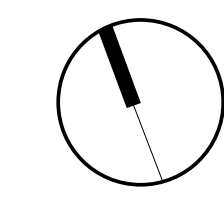

Rev.	Description:	Date:
D	DRAFT - WORK IN PROGRESS	05/02/2013
E	DRAFT - WORK IN PROGRESS	06/02/2013
1	FOR AUTHORITY APPROVAL	08/02/2013
2	FOR AUTHORITY APPROVAL	14/02/2013
3	PPR ISSUE	17/05/2013
4	PPR ISSUE	23/05/2013
5	PPR ISSUE	23/05/2013

J

K

L

M



N

P

R

S

T

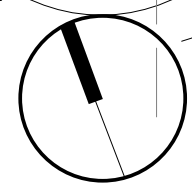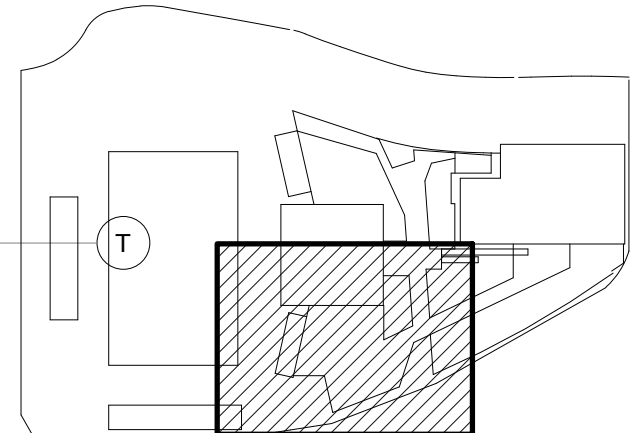

LOADING DOCK 2

SUBSTATION KIOSKS (2)

GA RETAIL
GA CLUB

RETAIL / MEDICAL

CLUB ENTRY

RETAIL 30' ENTRY

RETAIL

BOOSTER ENCLOSURE

CONTINUES DWG-114

BUS STOP

FIRE CONTROL

TROLLEY BAY

TROLLEY BAY

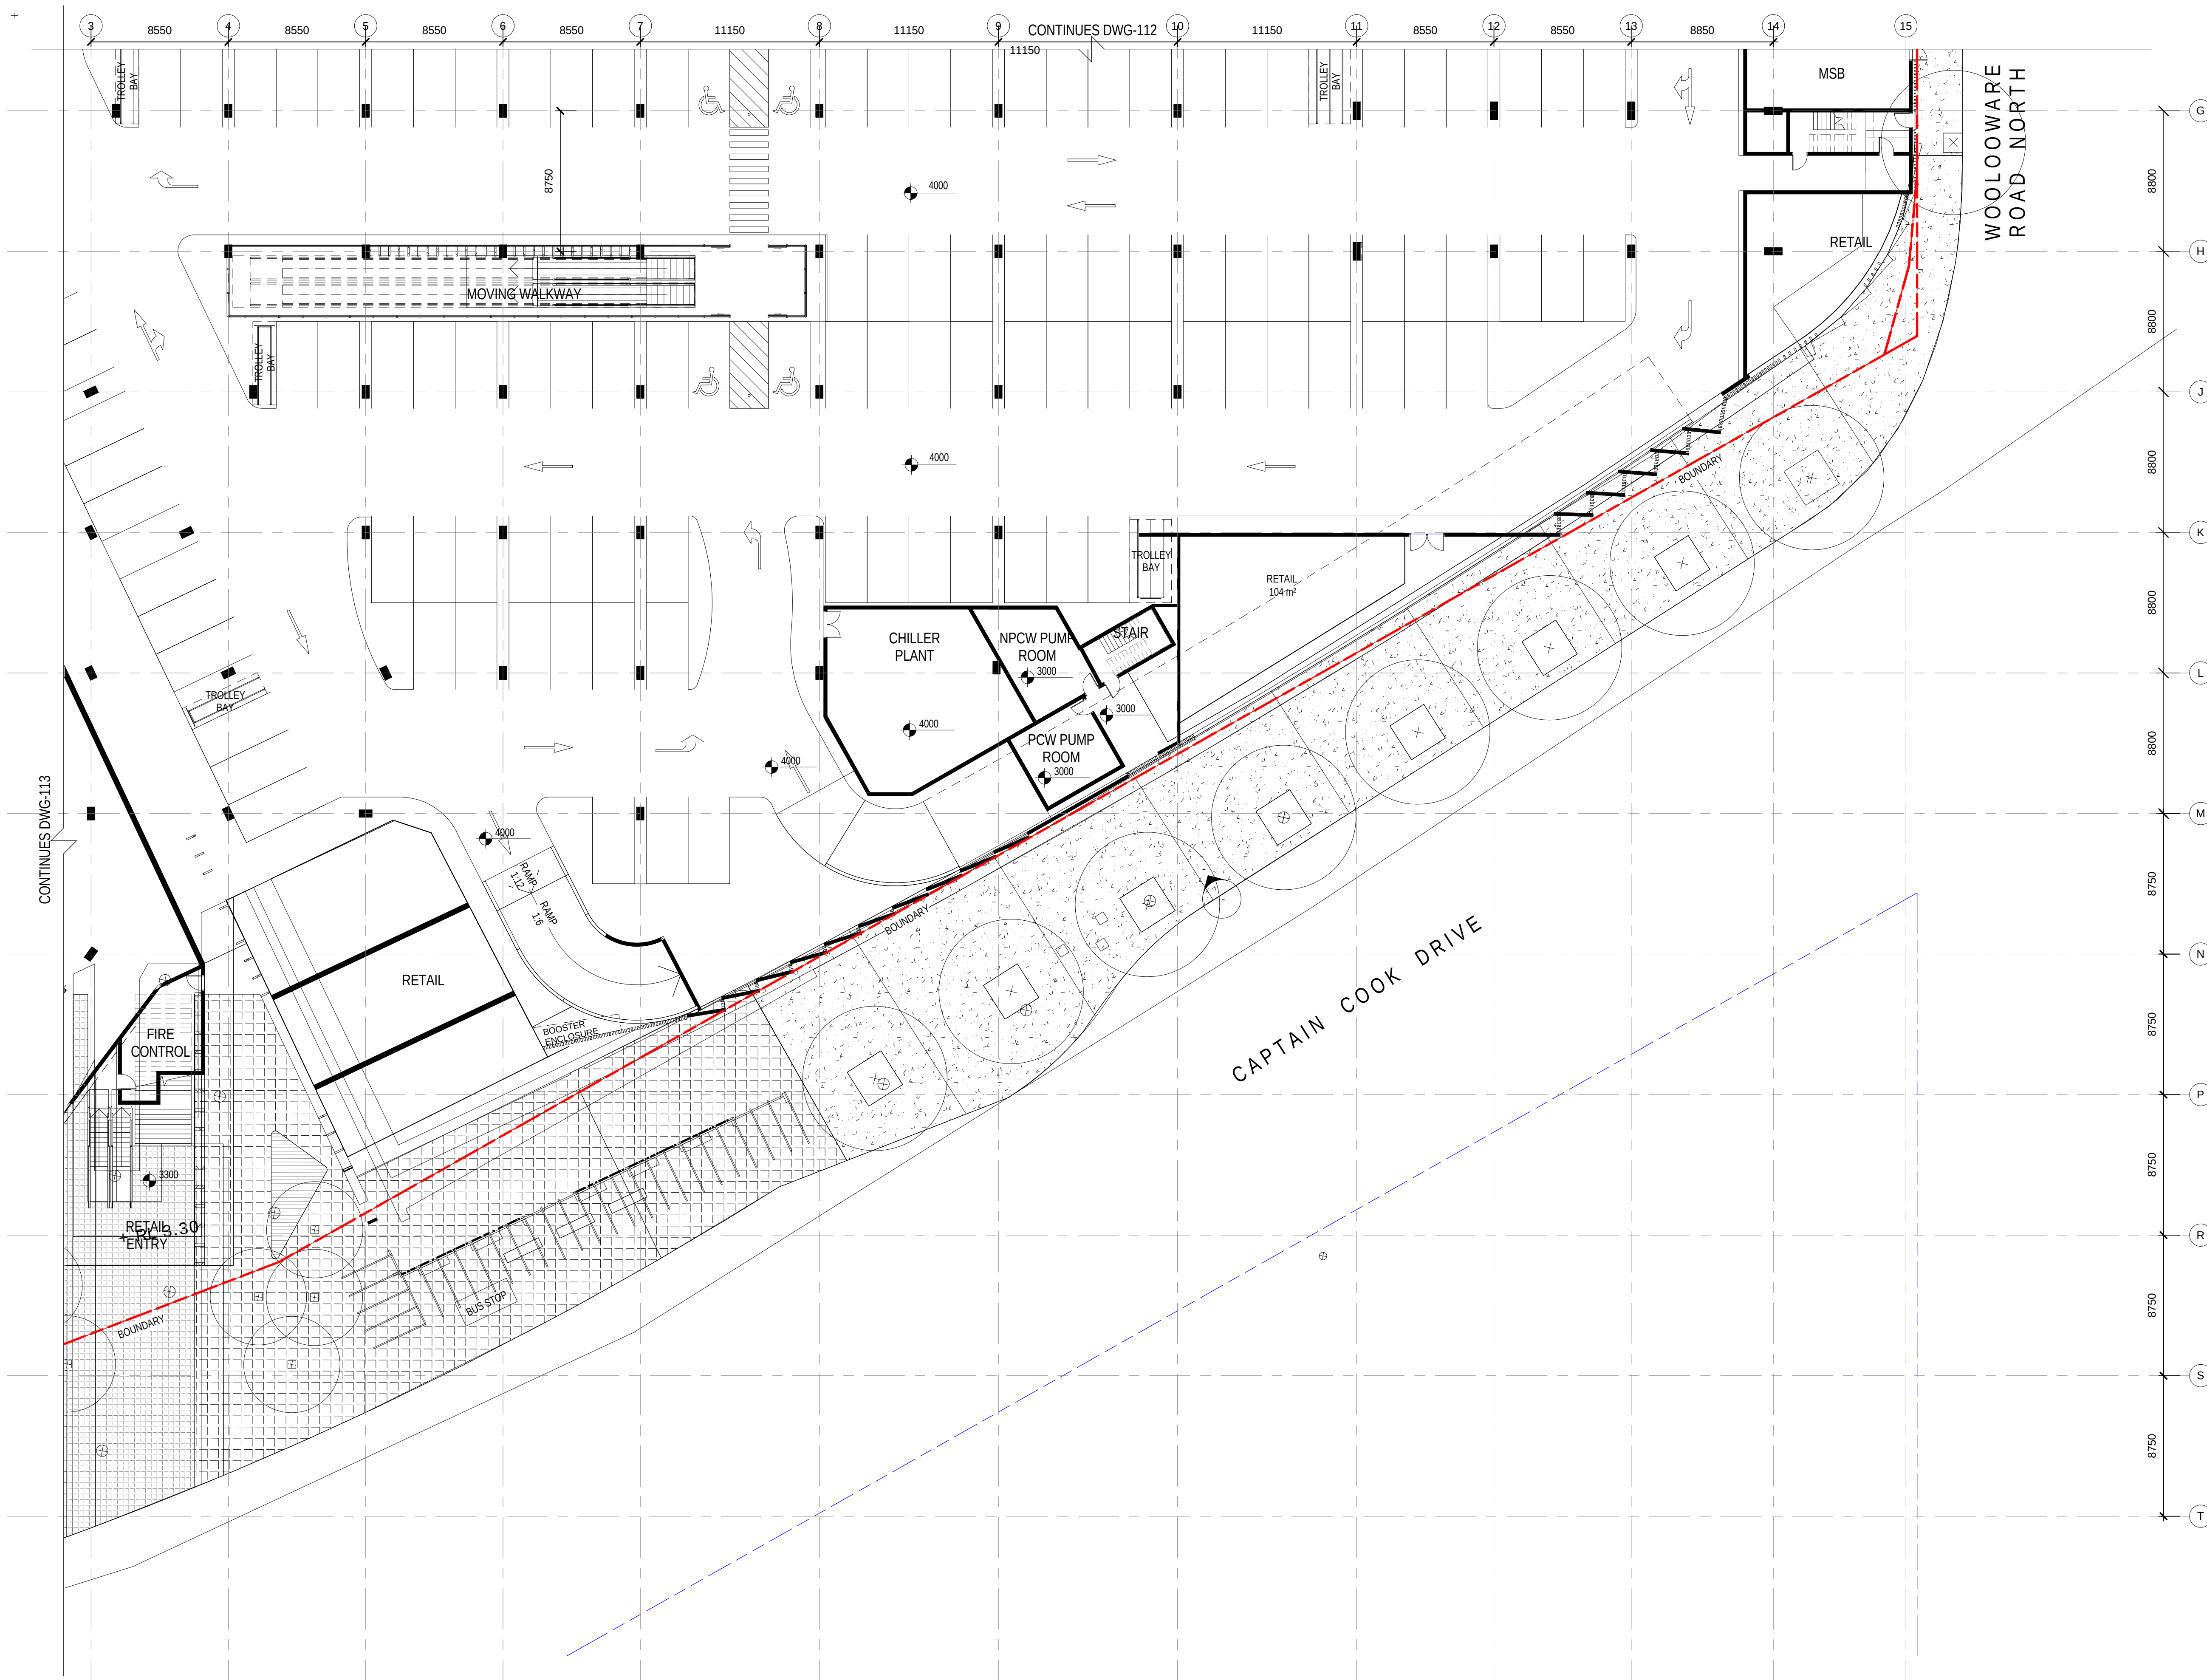


Status:	PRELIMINARY	
Nom. Architect	Bob Perry 3935	
File:	R-H\2010\20100176 Woollooware Bay Town Centre\Drawings\Revit\Woollooware_Bay-Central	
Print Date:	23/5/13 11:59:04 PM	
Rev. Description:	Date:	
D	DRAFT - WORK IN PROGRESS	05/02/2013
E	DRAFT - WORK IN PROGRESS	06/02/2013
1	FOR AUTHORITY APPROVAL	08/02/2013
2	FOR AUTHORITY APPROVAL	14/02/2013
3	PPR ISSUE	17/05/2013
4	PPR ISSUE	23/05/2013
5	PPR ISSUE	23/05/2013

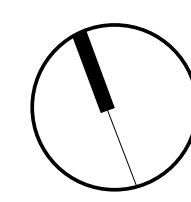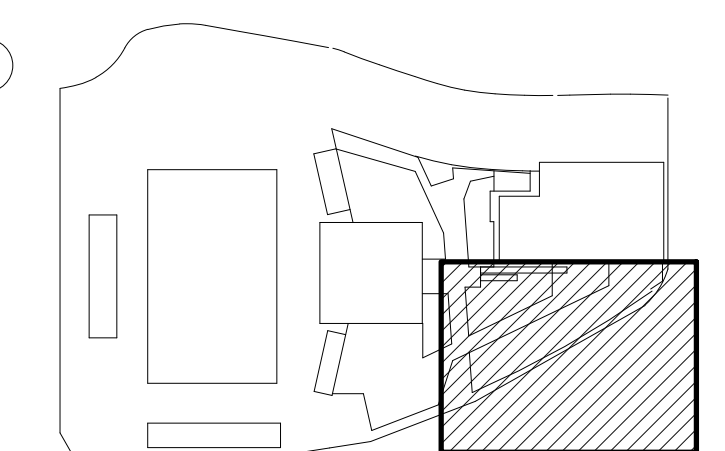

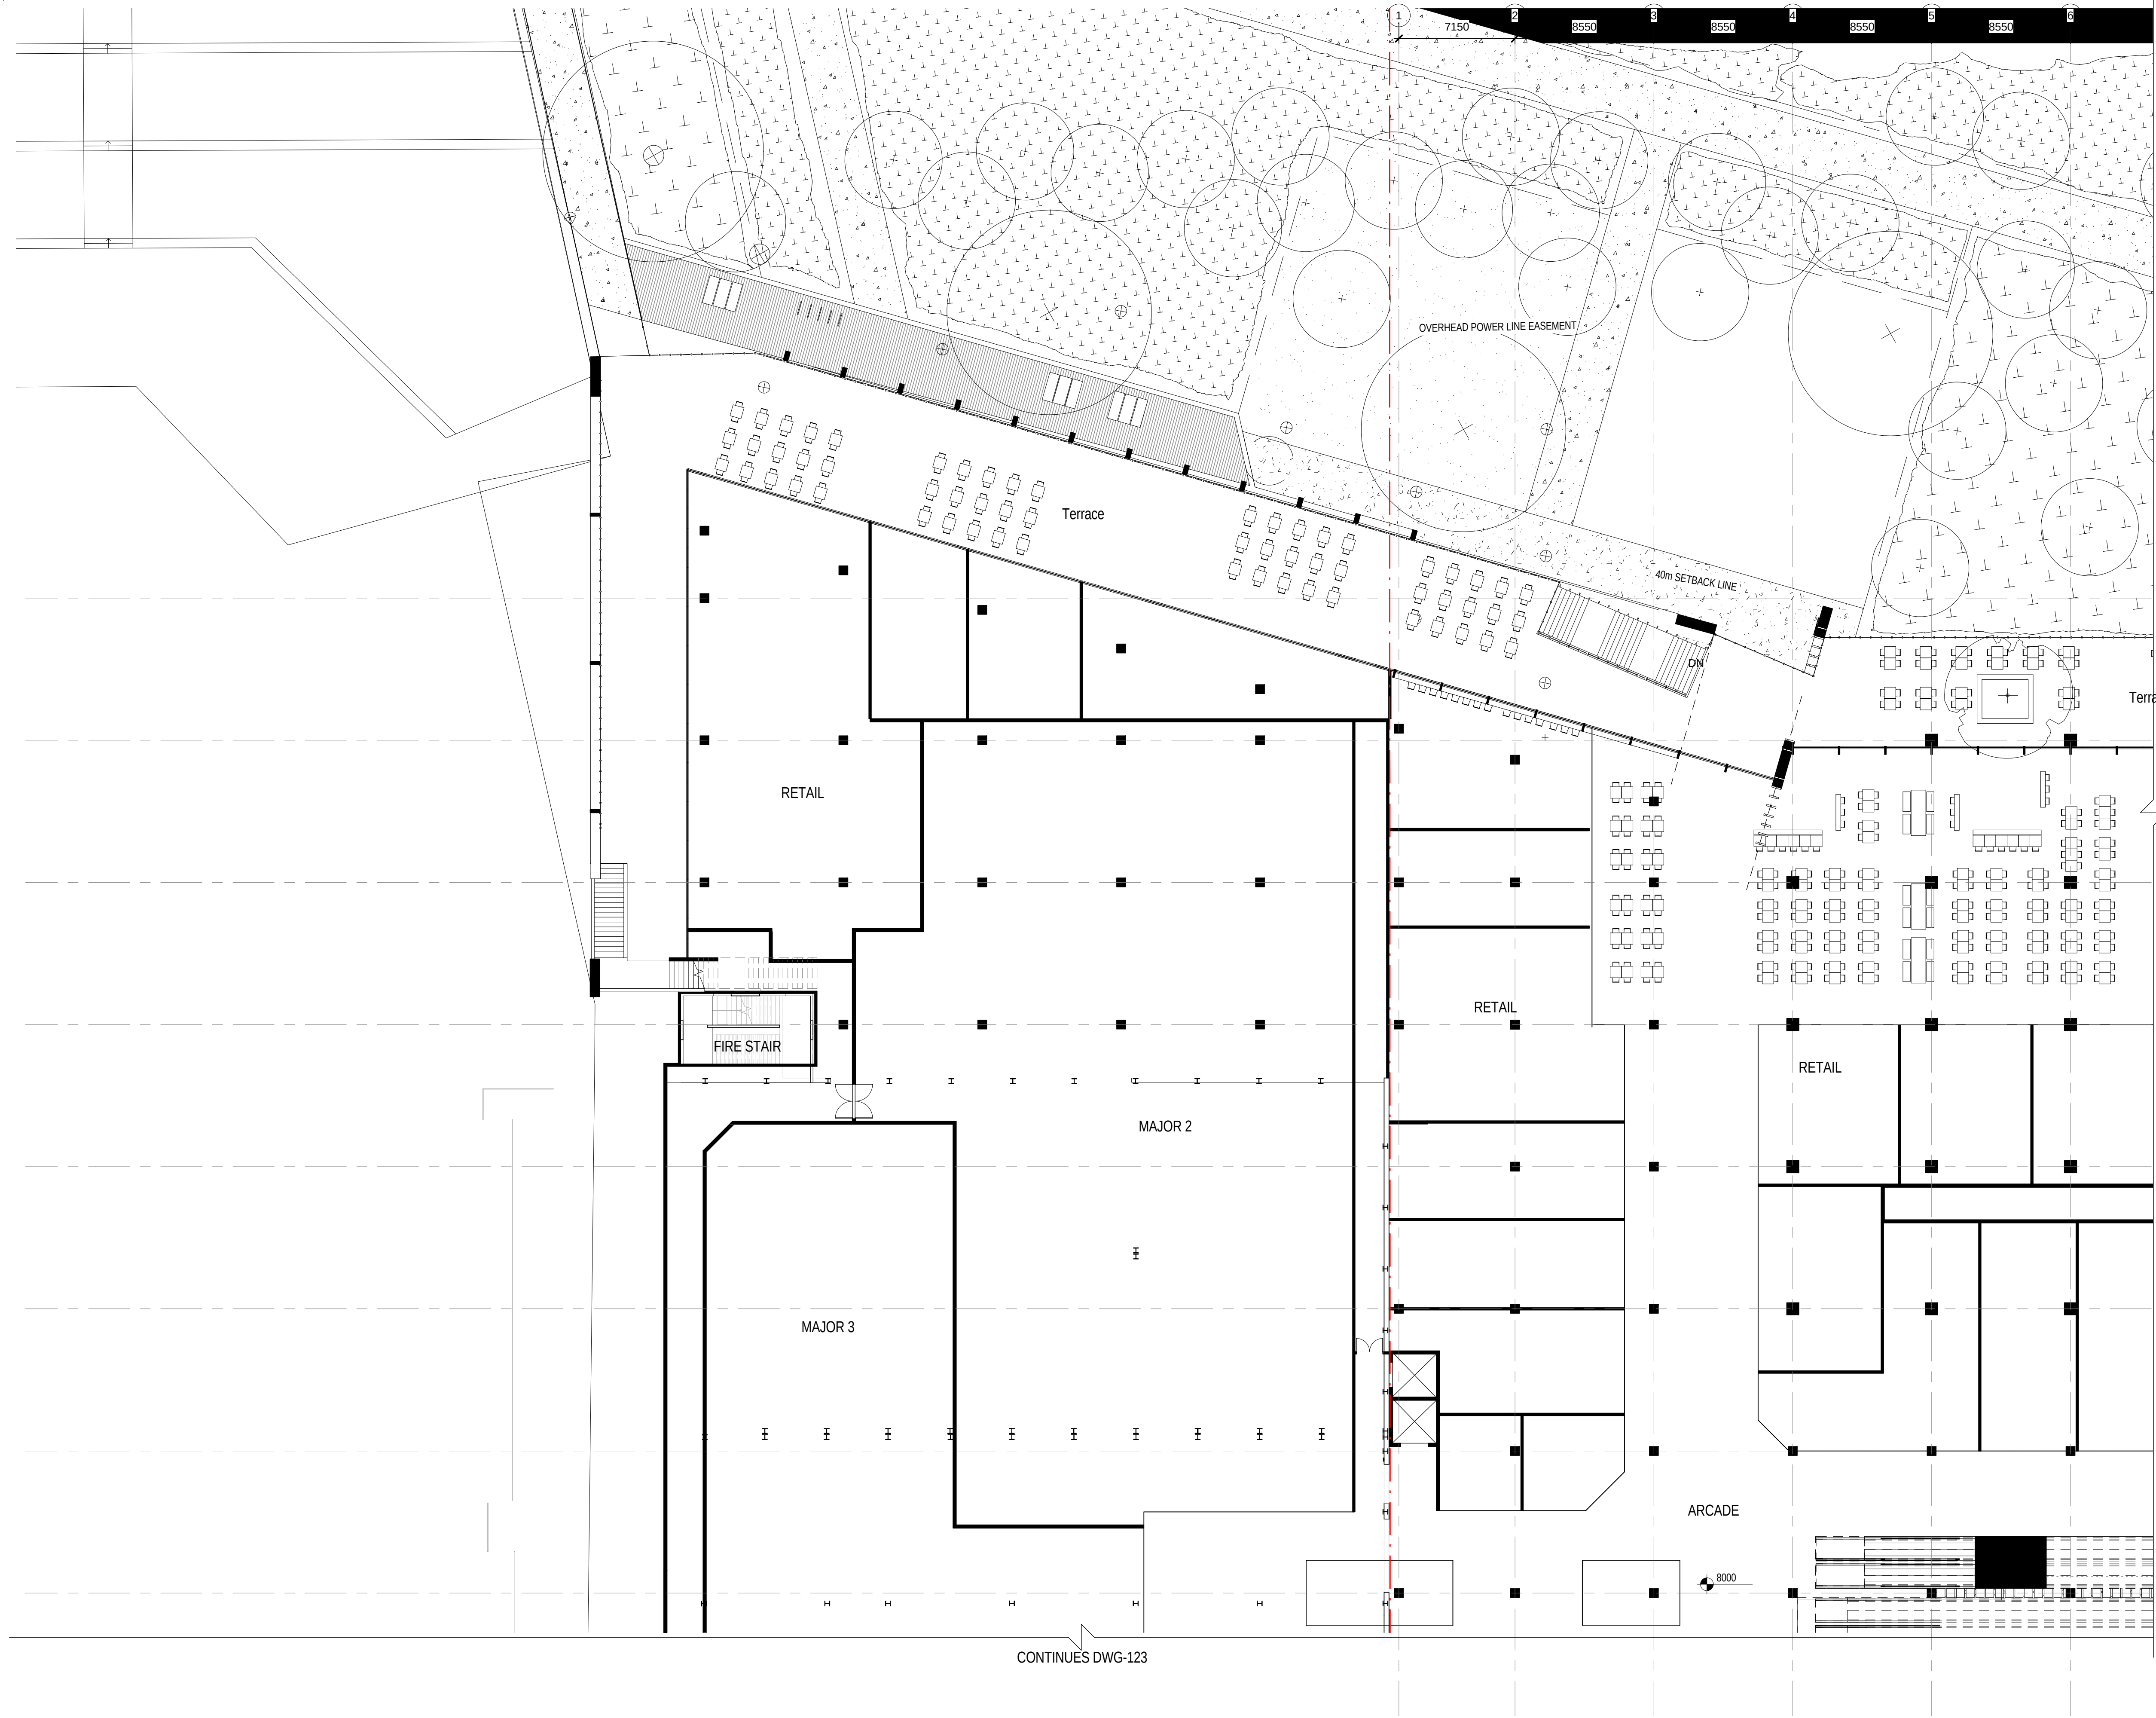

Status:	PRELIMINARY	
Nom. Architect	Bob Perry 3935	
File:	R-H\2010\20100176 Woollooware Bay Town Centre\Drawings\Revit\Woollooware_Bay-Central	
Print Date:	24/5/13 1:06:43 PM	
Rev. Description:	Date:	
D	DRAFT - WORK IN PROGRESS	06/02/2013
1	FOR AUTHORITY APPROVAL	08/02/2013
2	FOR AUTHORITY APPROVAL	14/02/2013
3	FOR AUTHORITY APPROVAL	04/03/2013
4	PPR ISSUE	17/05/2013
5	PPR ISSUE	23/05/2013
6	PPR ISSUE	23/05/2013
7	PPR ISSUE	24/05/2013

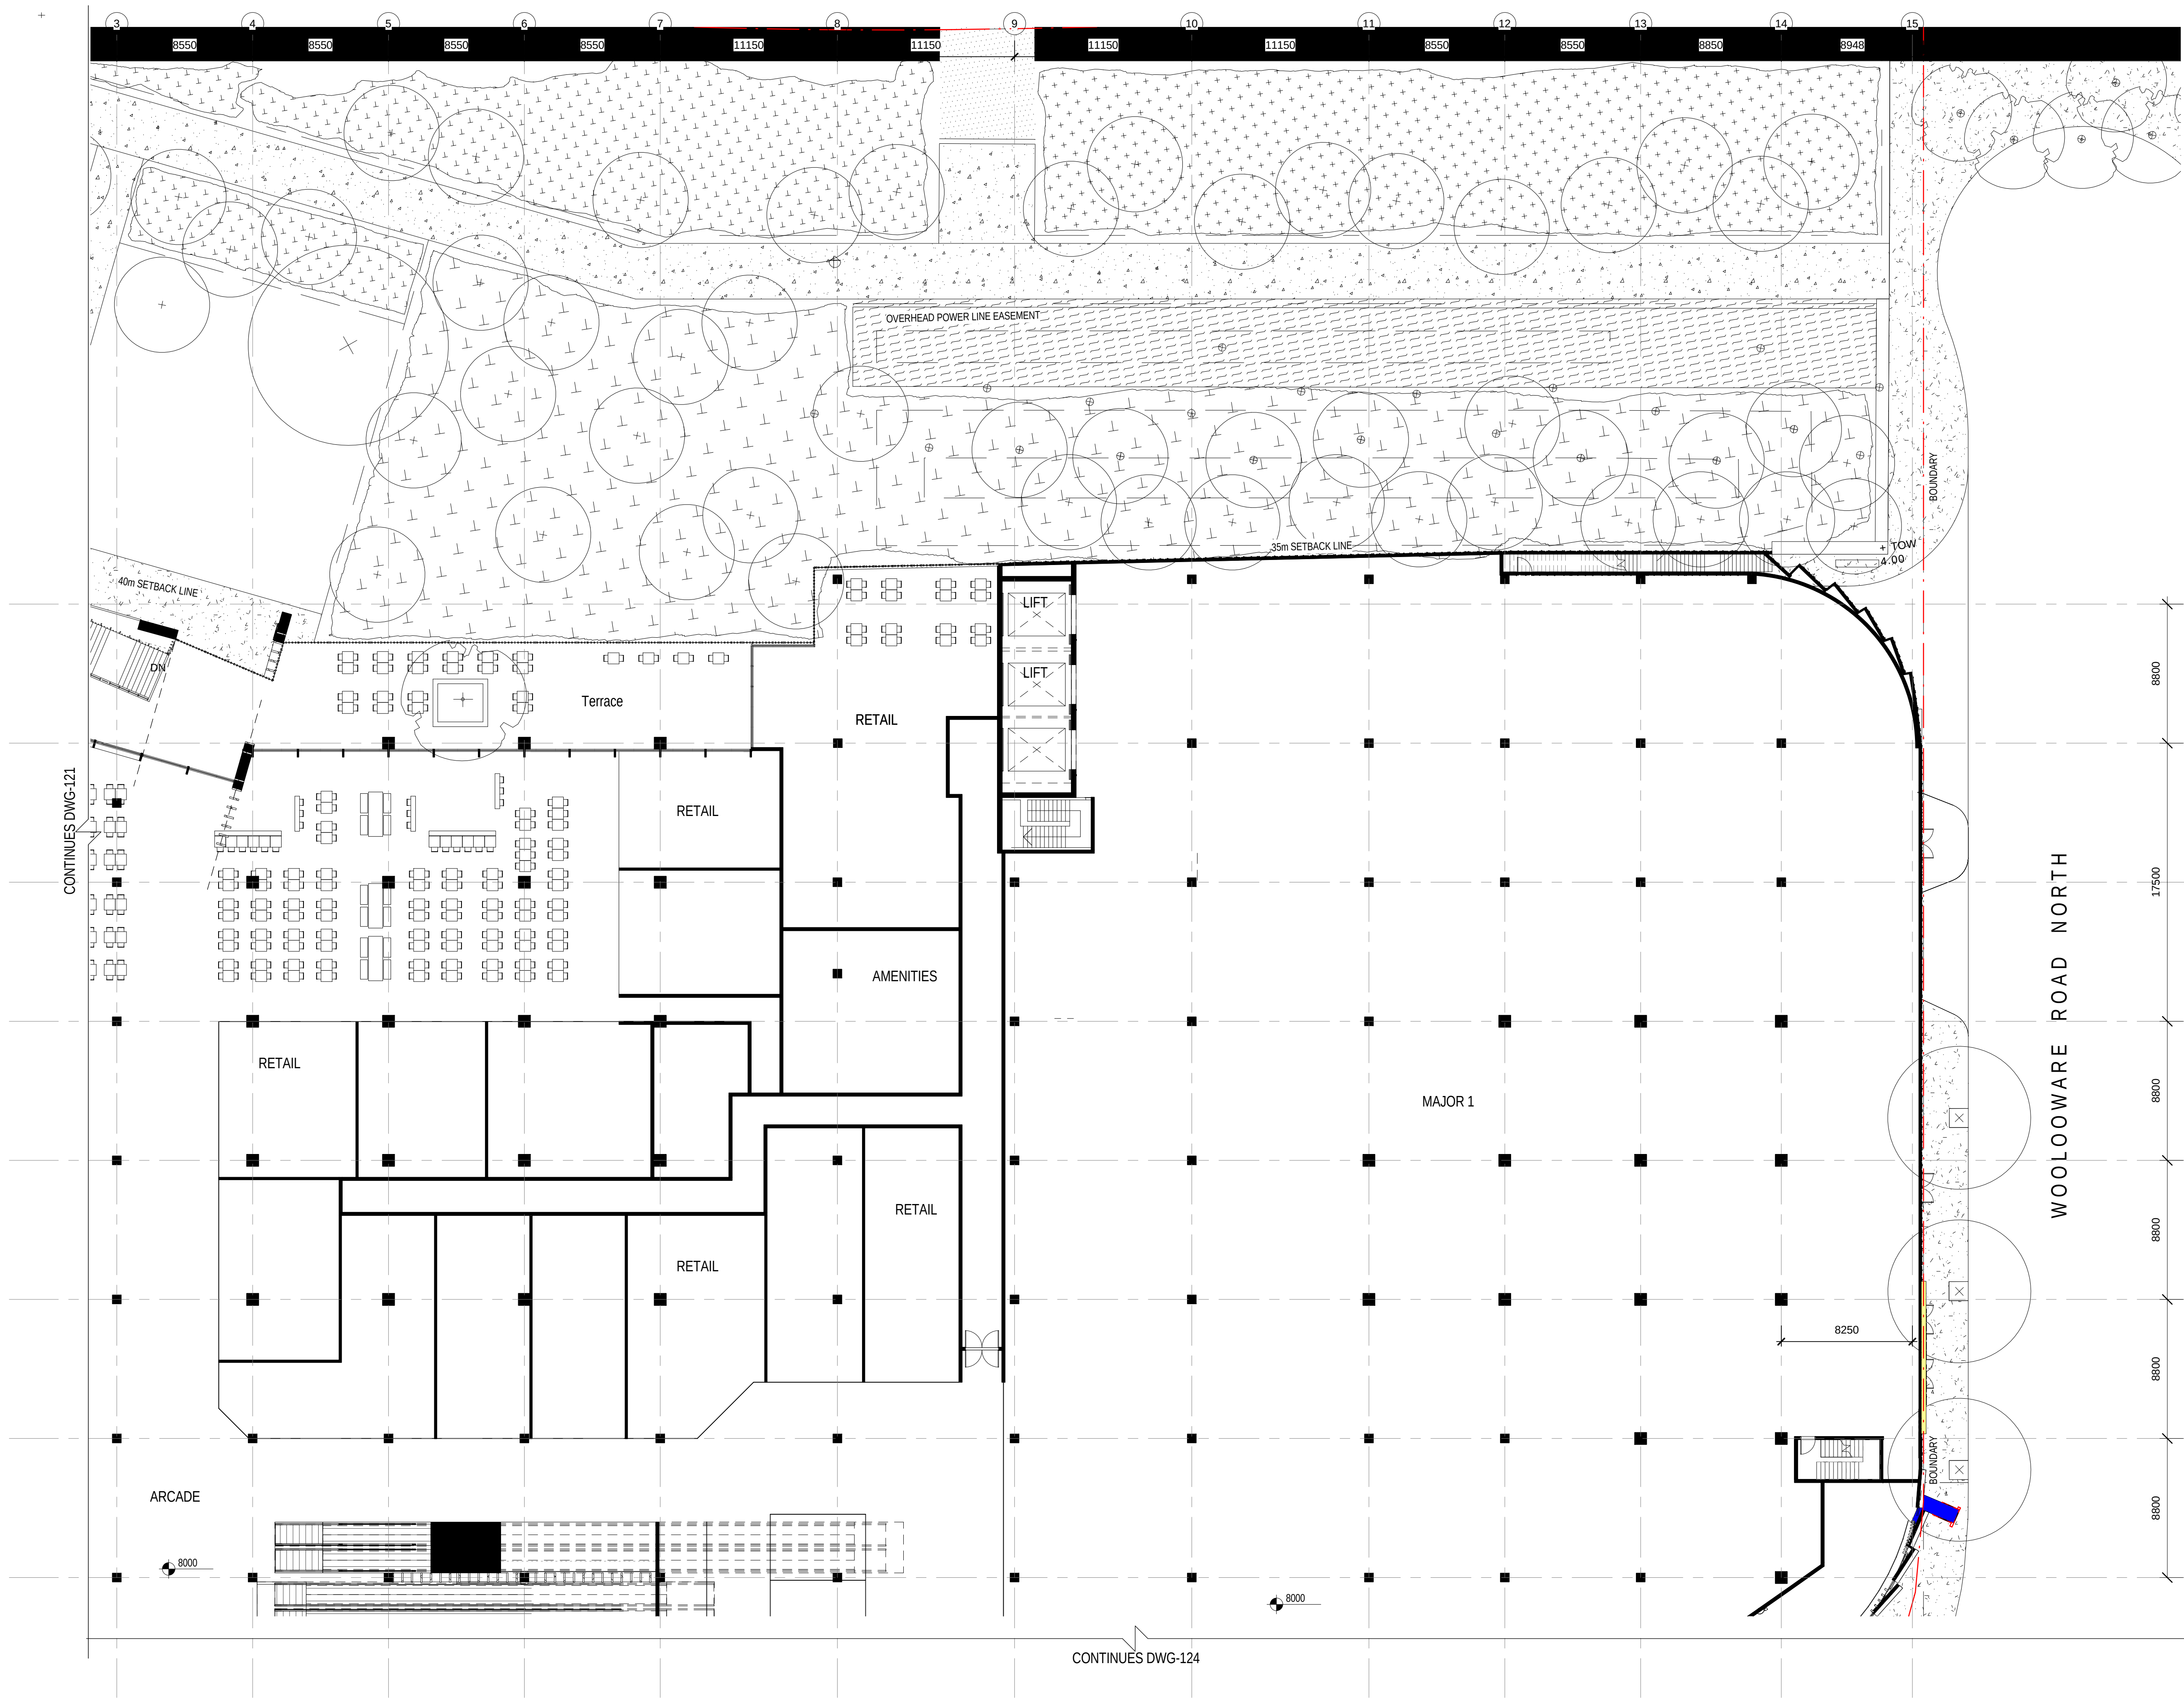

Status: PRELIMINARY

Nom. Architect: Bob Perry 3935

File: R-H\2010\20100176 Woollooware Bay Town Centre\Drawings\Revit\Woollooware_Bay-Central

Print Date: 24/5/13 12:00:11 AM


Rev.	Description:	Date:
C	DRAFT - WORK IN PROGRESS	31/01/2013
D	DRAFT - WORK IN PROGRESS	06/02/2013
1	FOR AUTHORITY APPROVAL	08/02/2013
2	FOR AUTHORITY APPROVAL	14/02/2013
3	PPR ISSUE	17/05/2013
4	PPR ISSUE	23/05/2013
5	PPR ISSUE	23/05/2013

Scott Carver

Scott Carver Pty Ltd
Level 8, 71 Macquarie Street
Sydney NSW 2000 Australia

Telephone +61 2 9957 3988
hello@scottcarver.com.au
www.scottcarver.com.au

Woollooware Bay Town Centre
Project
Client
Bluestone Capital Ventures No.1 Pty Ltd

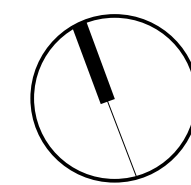

1 : 200 @ A1




LEVEL 2 RETAIL PLAN - SHEET 2 OF 4

Reference No.
20100176

Discipline

Drawing No.
DA122

Title
Rev.
5

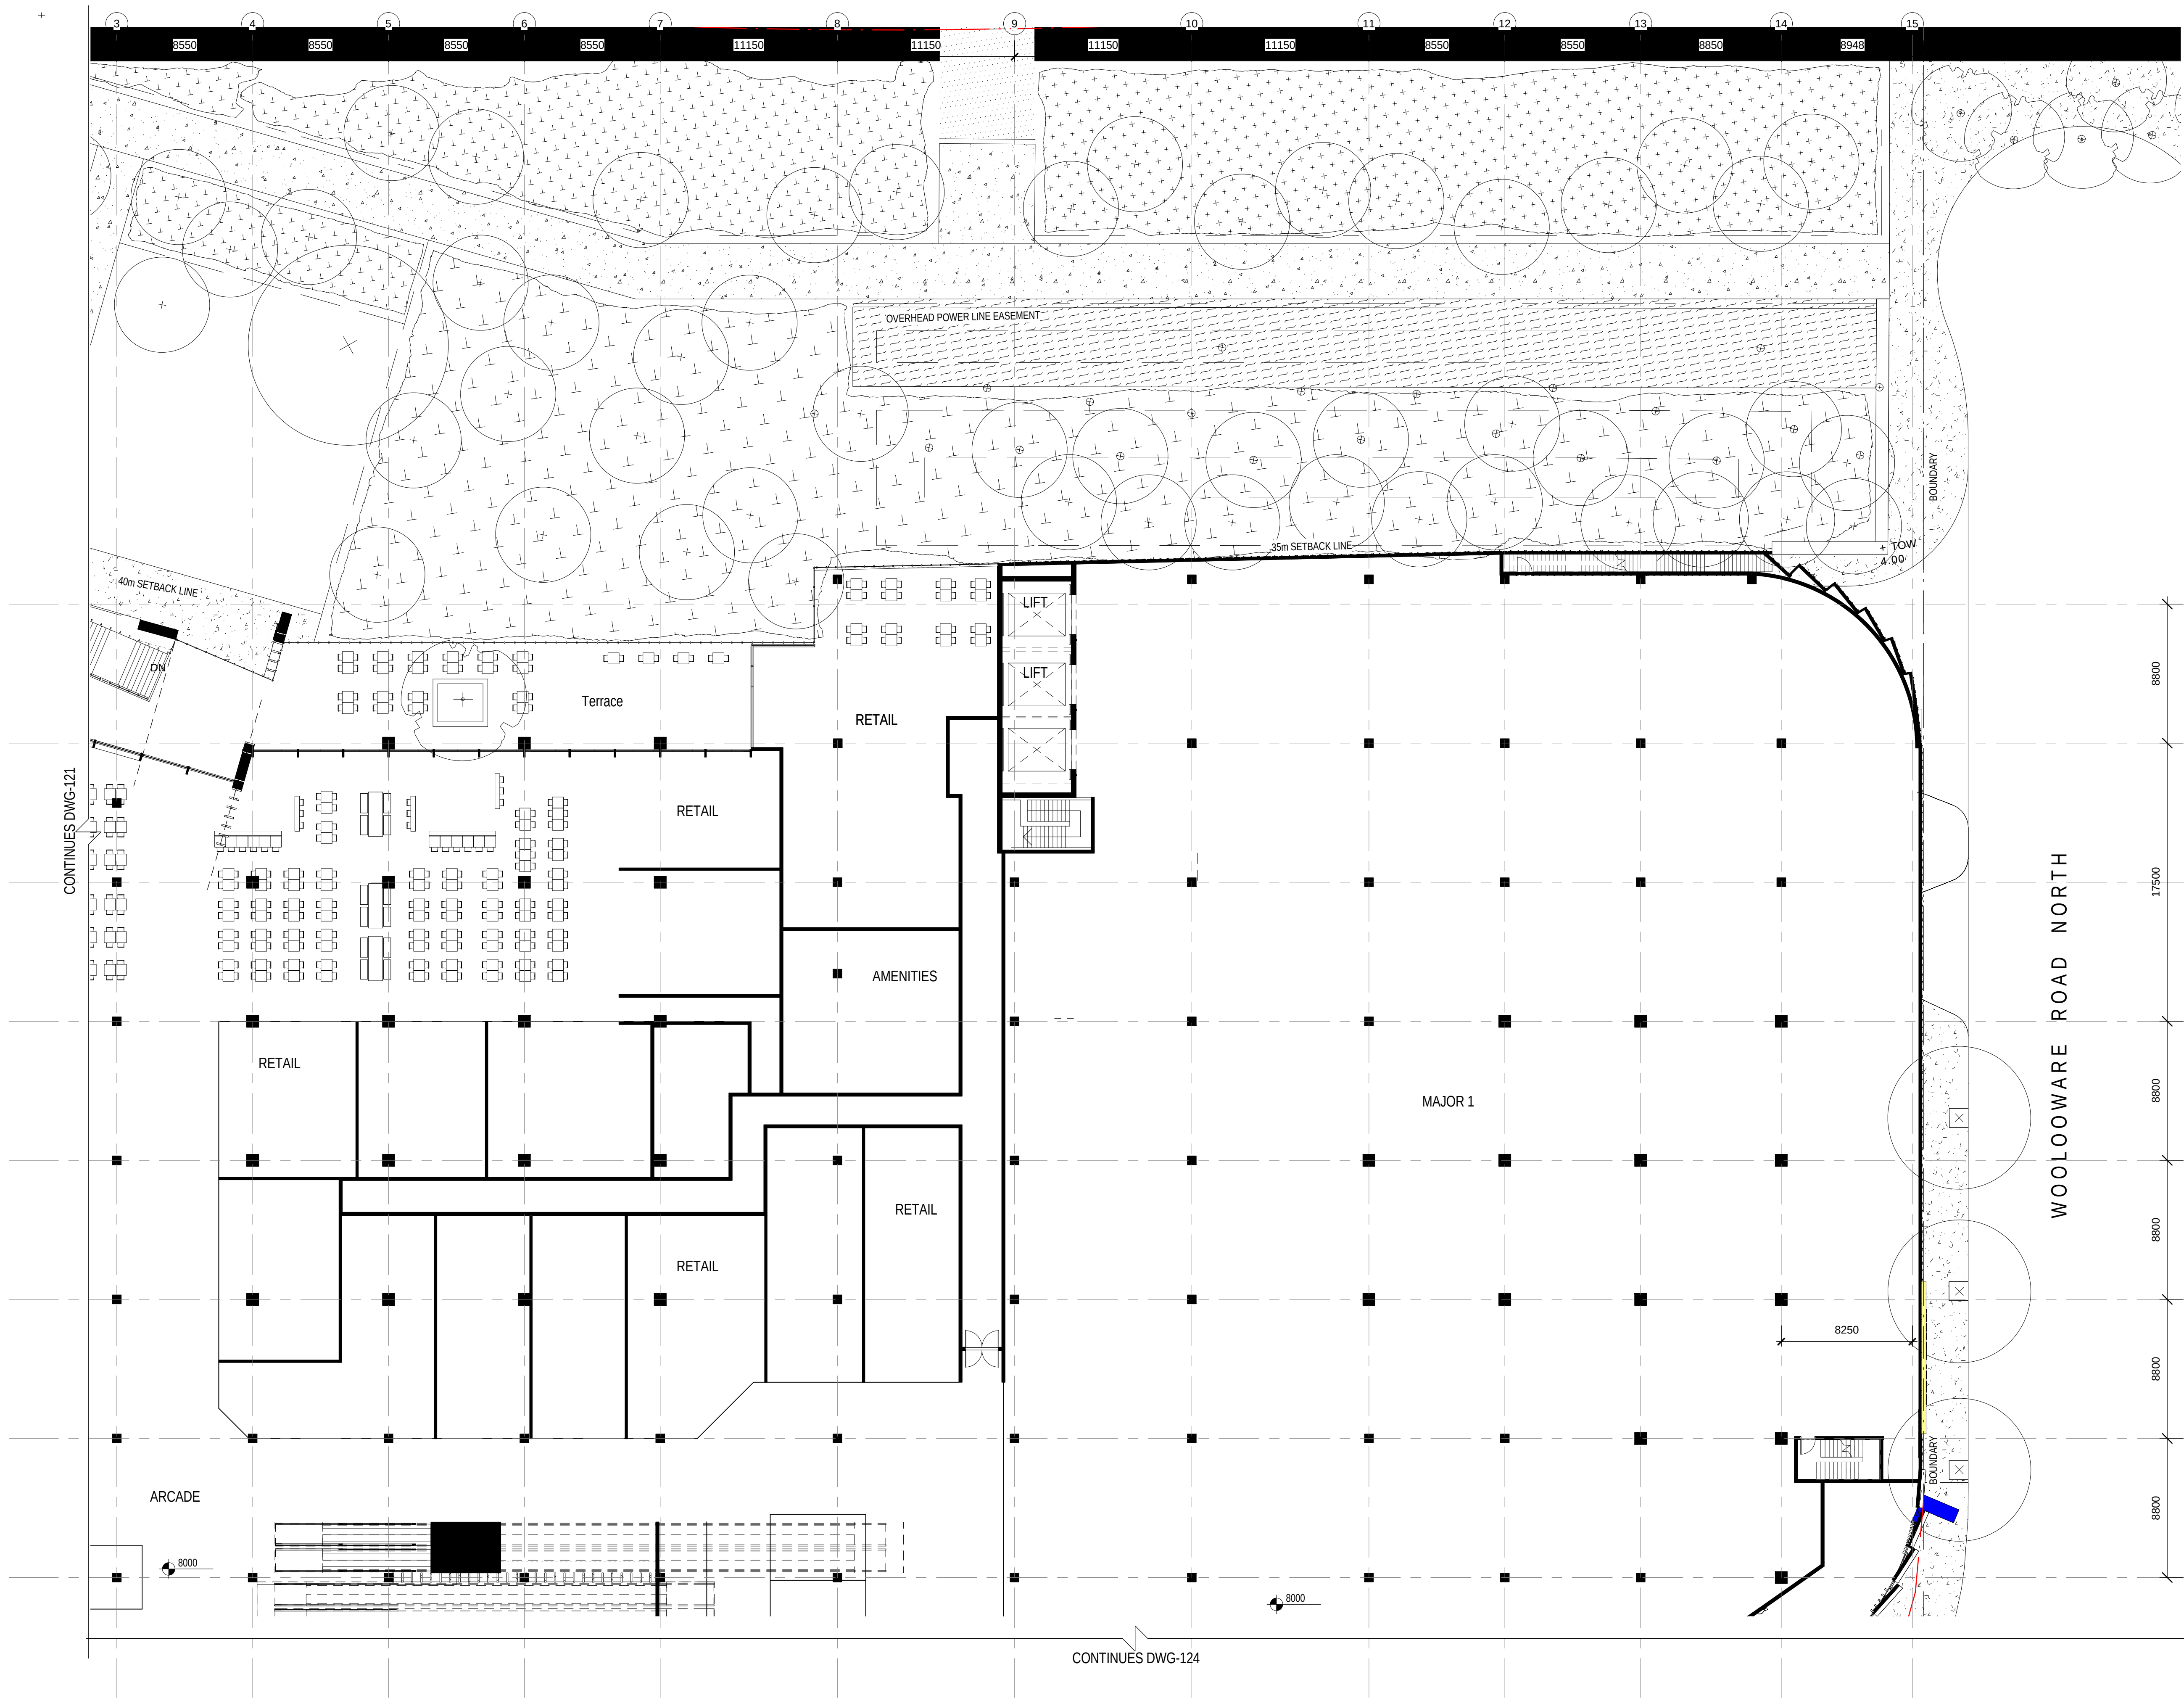

Status: PRELIMINARY

Nom. Architect: Bob Perry 3935

File: R-H\2010\20100176 Woollooware Bay Town Centre\Drawings\Revit\Woollooware_Bay-Central

Print Date: 24/5/13 1:08:01 PM

Rev. Description: Date:


D	DRAFT - WORK IN PROGRESS	06/02/2013
1	FOR AUTHORITY APPROVAL	08/02/2013
2	FOR AUTHORITY APPROVAL	14/02/2013
3	PPR ISSUE	17/05/2013
4	PPR ISSUE	23/05/2013
5	PPR ISSUE	23/05/2013
6	PPR ISSUE	24/05/2013

Scott Carver


Scott Carver Pty Ltd
Level 8, 71 Macquarie Street
Sydney NSW 2000 Australia

Telephone +61 2 9957 3988
hello@scottcarver.com.au
www.scottcarver.com.au

Woollooware Bay Town Centre
Project
Client
Bluestone Capital Ventures No.1 Pty Ltd

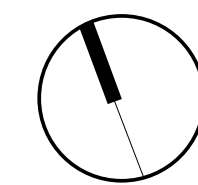

1 : 200 @ A1

 


LEVEL 2 RETAIL PLAN - SHEET 2 OF 4

Reference No.
20100176

Discipline

Drawing No.
DA122

Title
Rev.
6

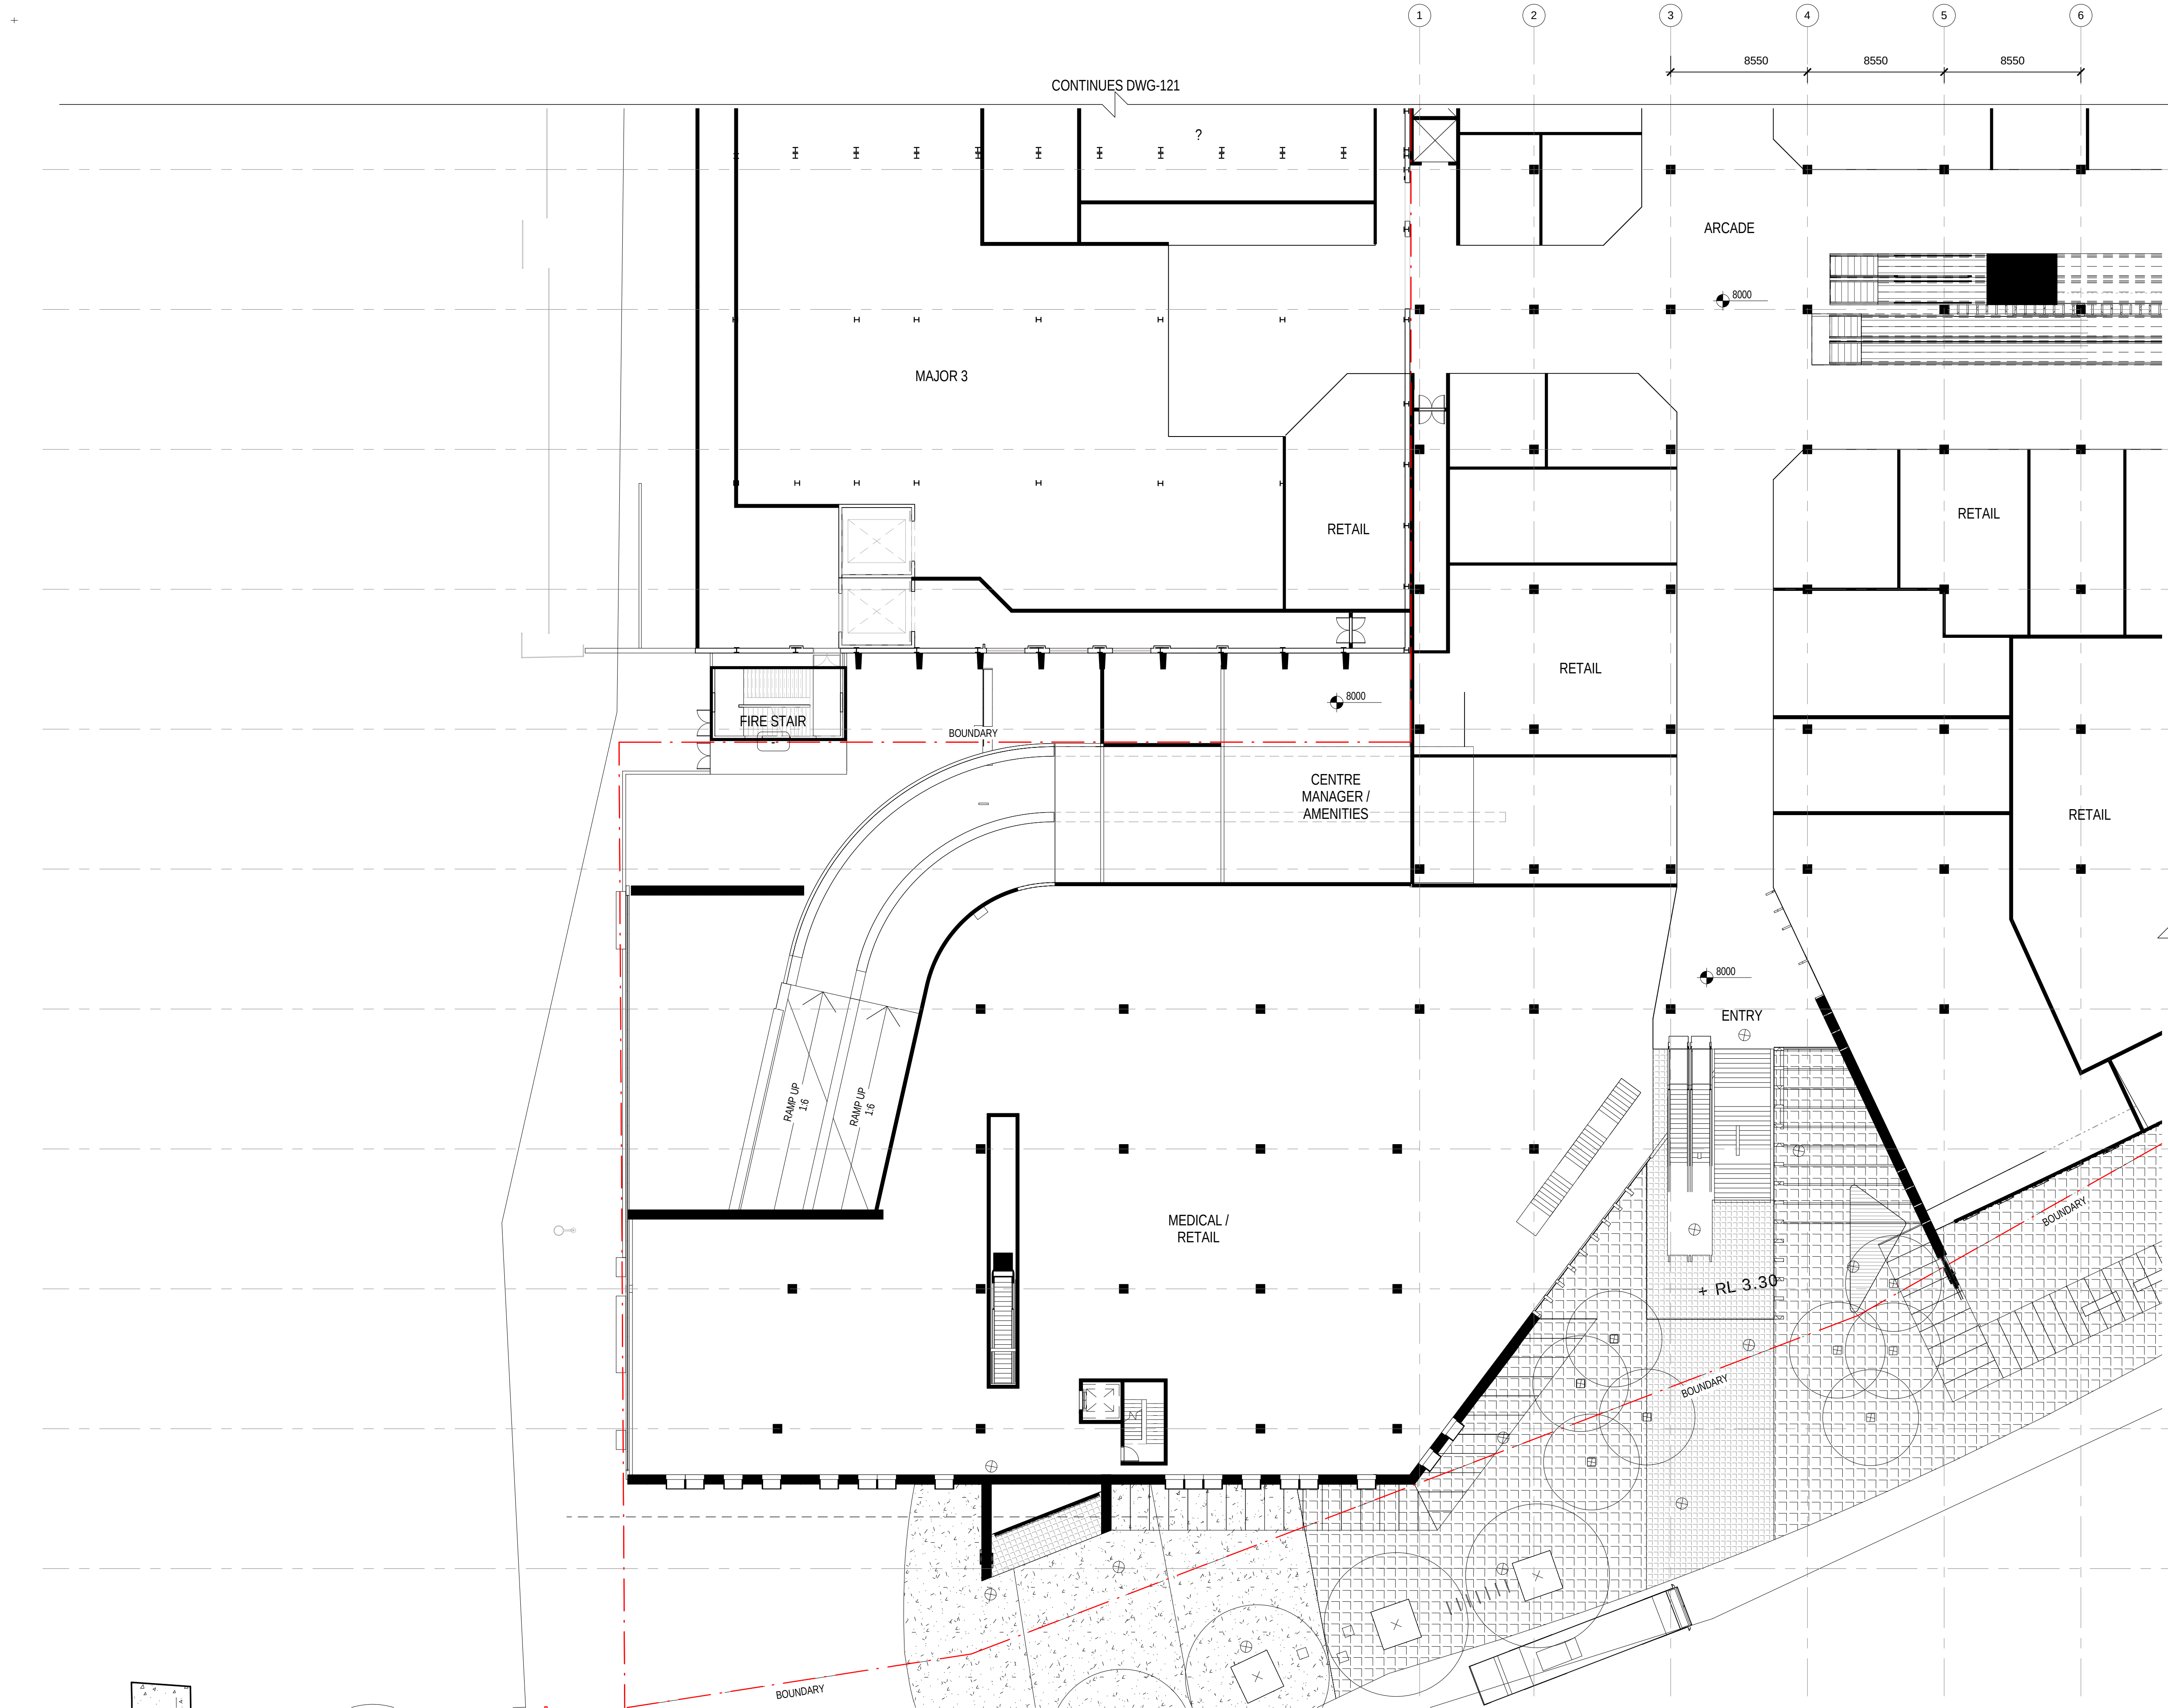

Status: PRELIMINARY

Nom. Architect: Bob Perry 3935

R-H\2010\20100176 Woollooware Bay Town
Centre\Drawings\Revit\Woollooware_Bay-Central

Print Date: 24/5/13 12:00:27 AM

Rev. Description: Date:


C	DRAFT - WORK IN PROGRESS	31/01/2013
D	DRAFT - WORK IN PROGRESS	06/02/2013
1	FOR AUTHORITY APPROVAL	08/02/2013
2	FOR AUTHORITY APPROVAL	14/02/2013
3	PPR ISSUE	17/05/2013
4	PPR ISSUE	23/05/2013
5	PPR ISSUE	23/05/2013




Scott Carver Pty Ltd
Level 8, 71 Macquarie Street
Sydney NSW 2000 Australia

Telephone +61 2 9957 3988
hello@scottcarver.com.au
www.scottcarver.com.au

Woollooware Bay Town Centre
Project
Client
Bluestone Capital Ventures No.1 Pty Ltd

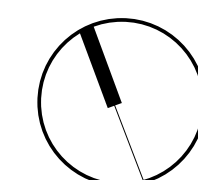

1 : 200 @ A1

 


LEVEL 2 RETAIL PLAN - SHEET 3 OF 4


Reference No.
20100176

Discipline

Drawing No.
DA123

Title
Rev.
5

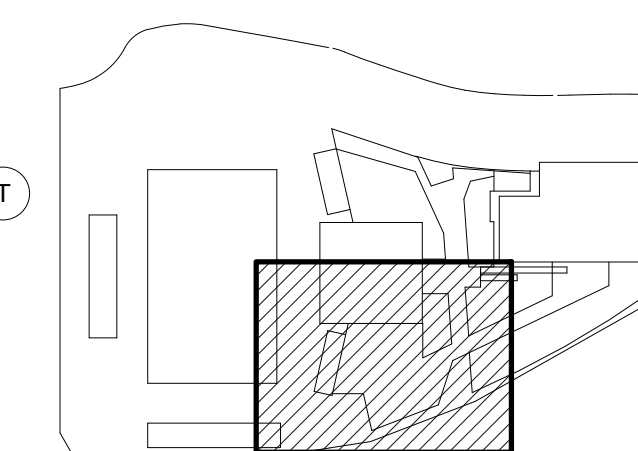

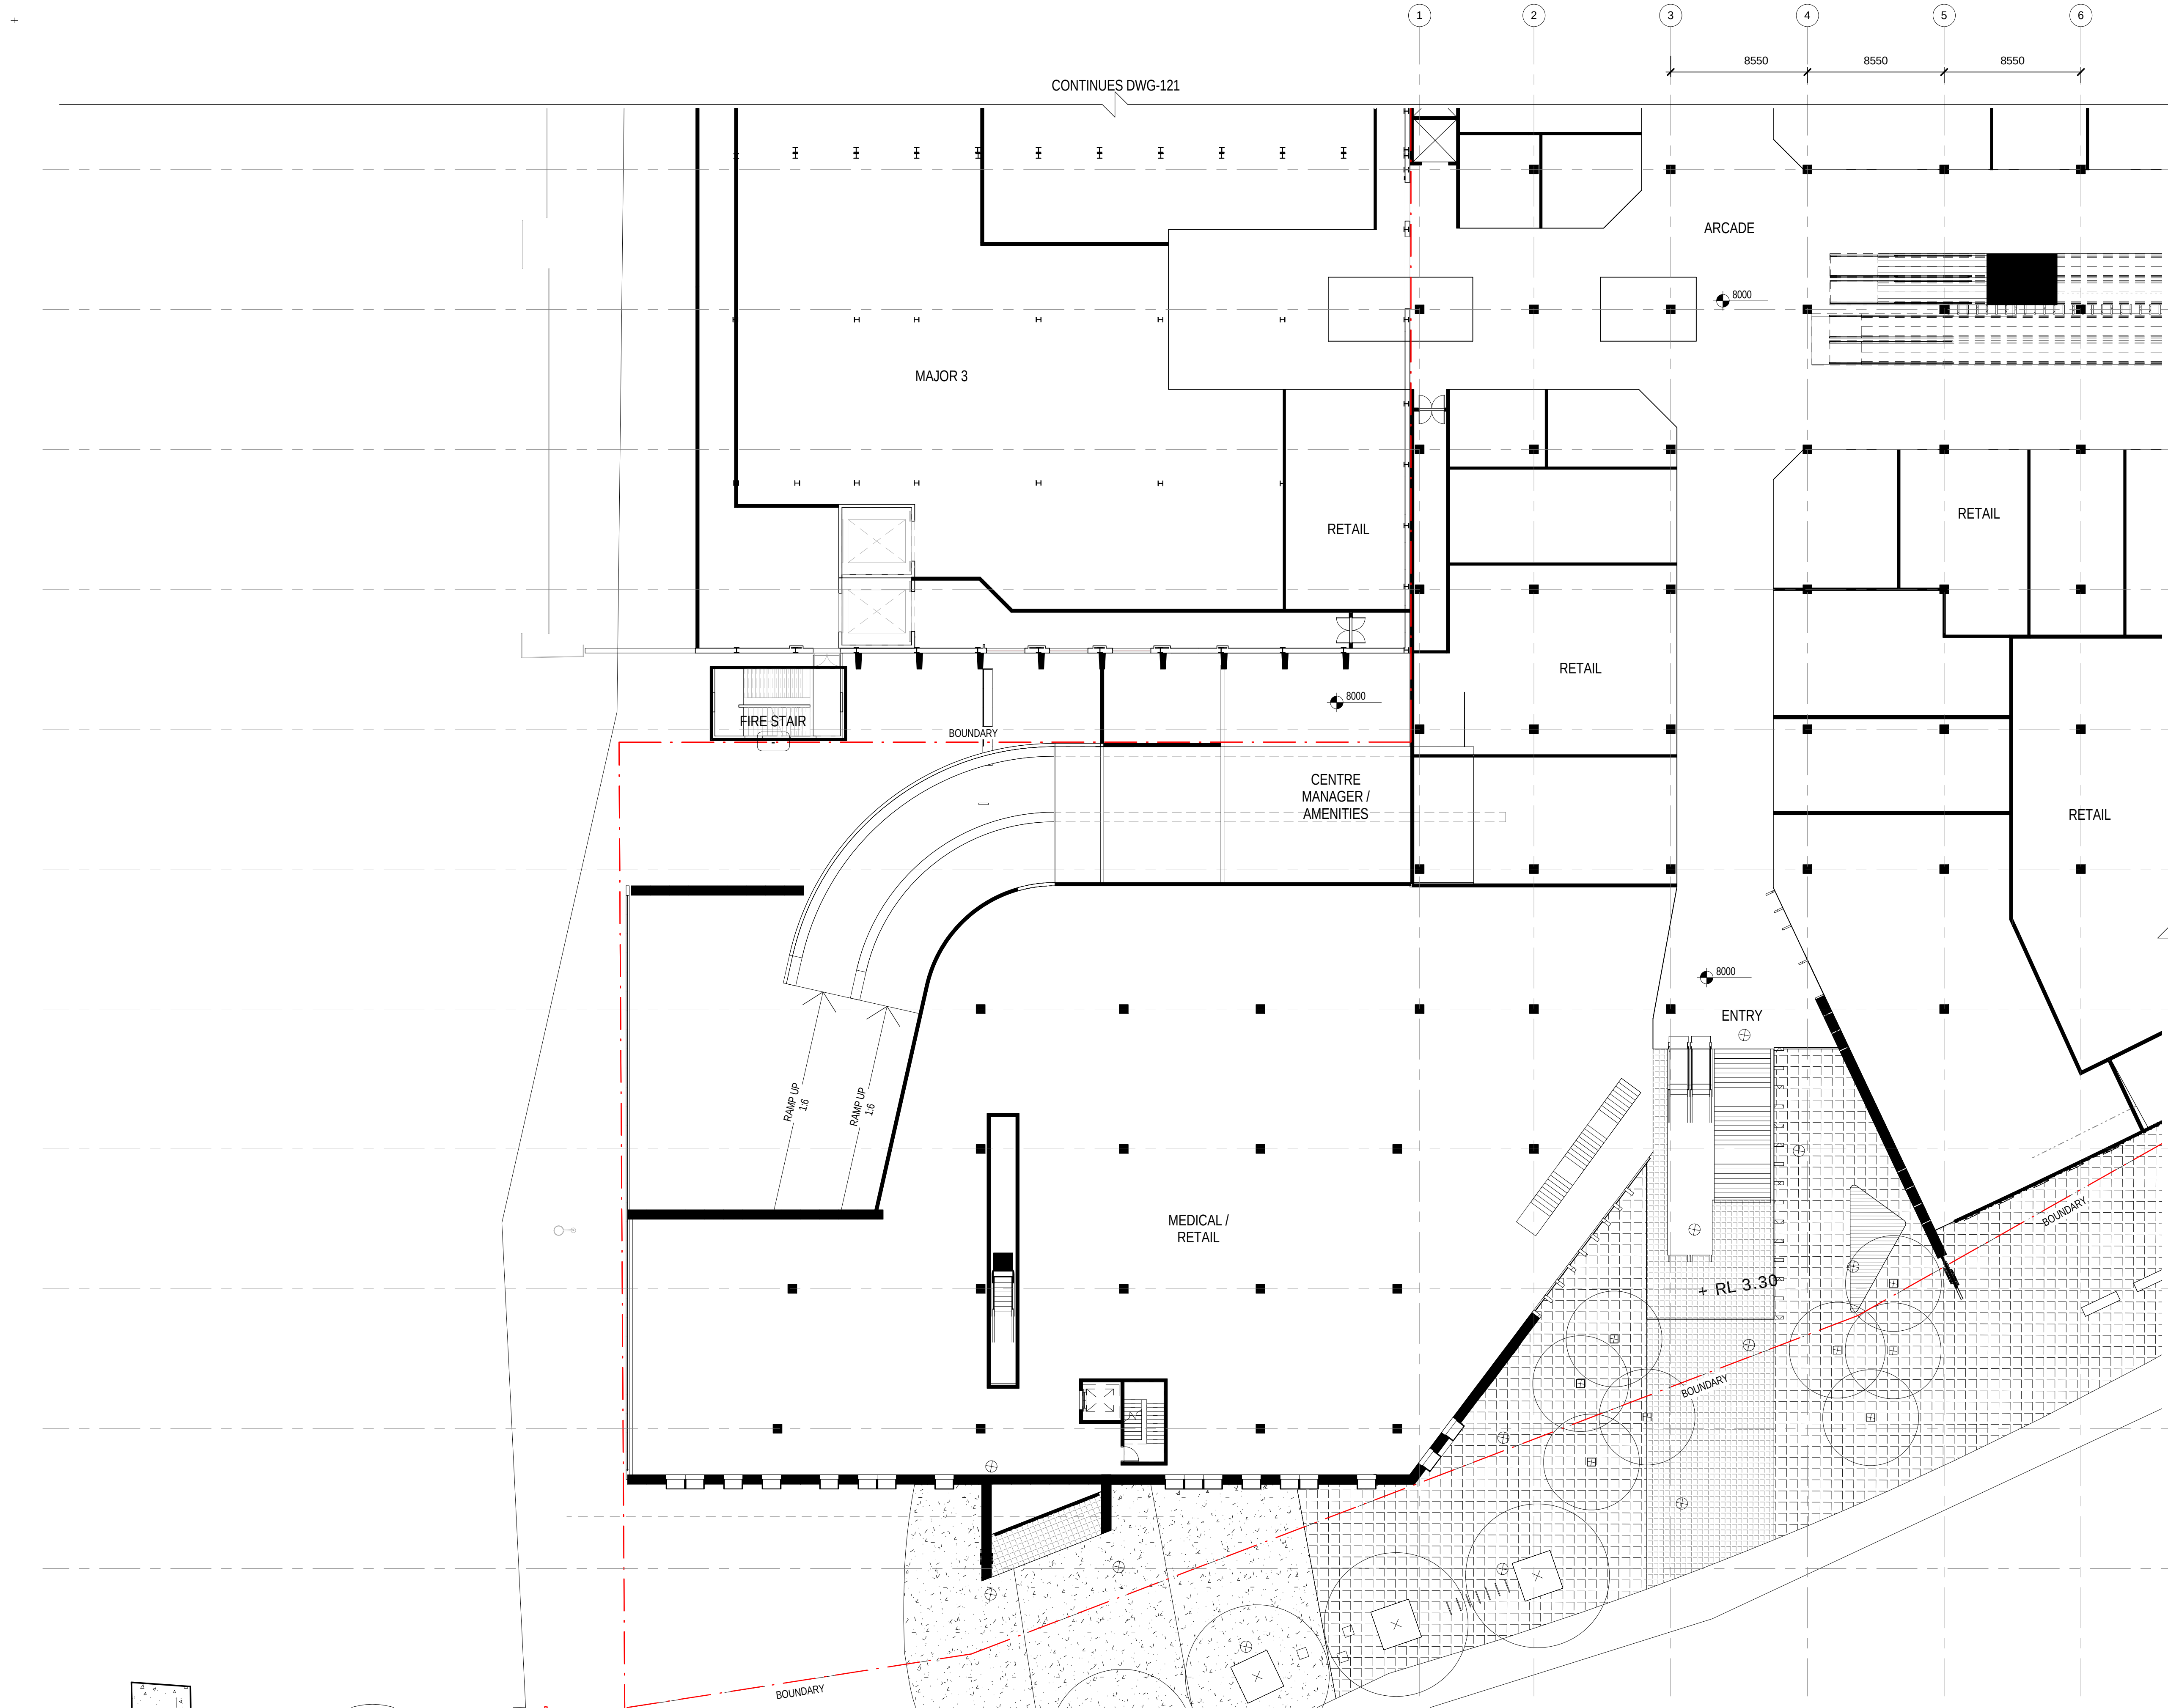

Status: PRELIMINARY

Nom. Architect: Bob Perry 3935

R-H\2010\20100176 Woollooware Bay Town
File: Centre\Drawings\Revit\Woollooware_Bay-Central

Print Date: 24/5/13 1:08:54 PM

Rev. Description: Date:


D	DRAFT - WORK IN PROGRESS	06/02/2013
1	FOR AUTHORITY APPROVAL	08/02/2013
2	FOR AUTHORITY APPROVAL	14/02/2013
3	PPR ISSUE	17/05/2013
4	PPR ISSUE	23/05/2013
5	PPR ISSUE	23/05/2013
6	PPR ISSUE	24/05/2013



Scott Carver Pty Ltd
Level 8, 71 Macquarie Street
Sydney NSW 2000 Australia

Telephone +61 2 9957 3988
hello@scottcarver.com.au
www.scottcarver.com.au

Woollooware Bay Town Centre
Project
Client
Bluestone Capital Ventures No.1 Pty Ltd

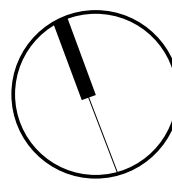

1 : 200 @ A1

0 5 10 15 20m


LEVEL 2 RETAIL PLAN - SHEET 3 OF 4

Reference No.
20100176


Discipline

Drawing No.
DA123

Rev.
6

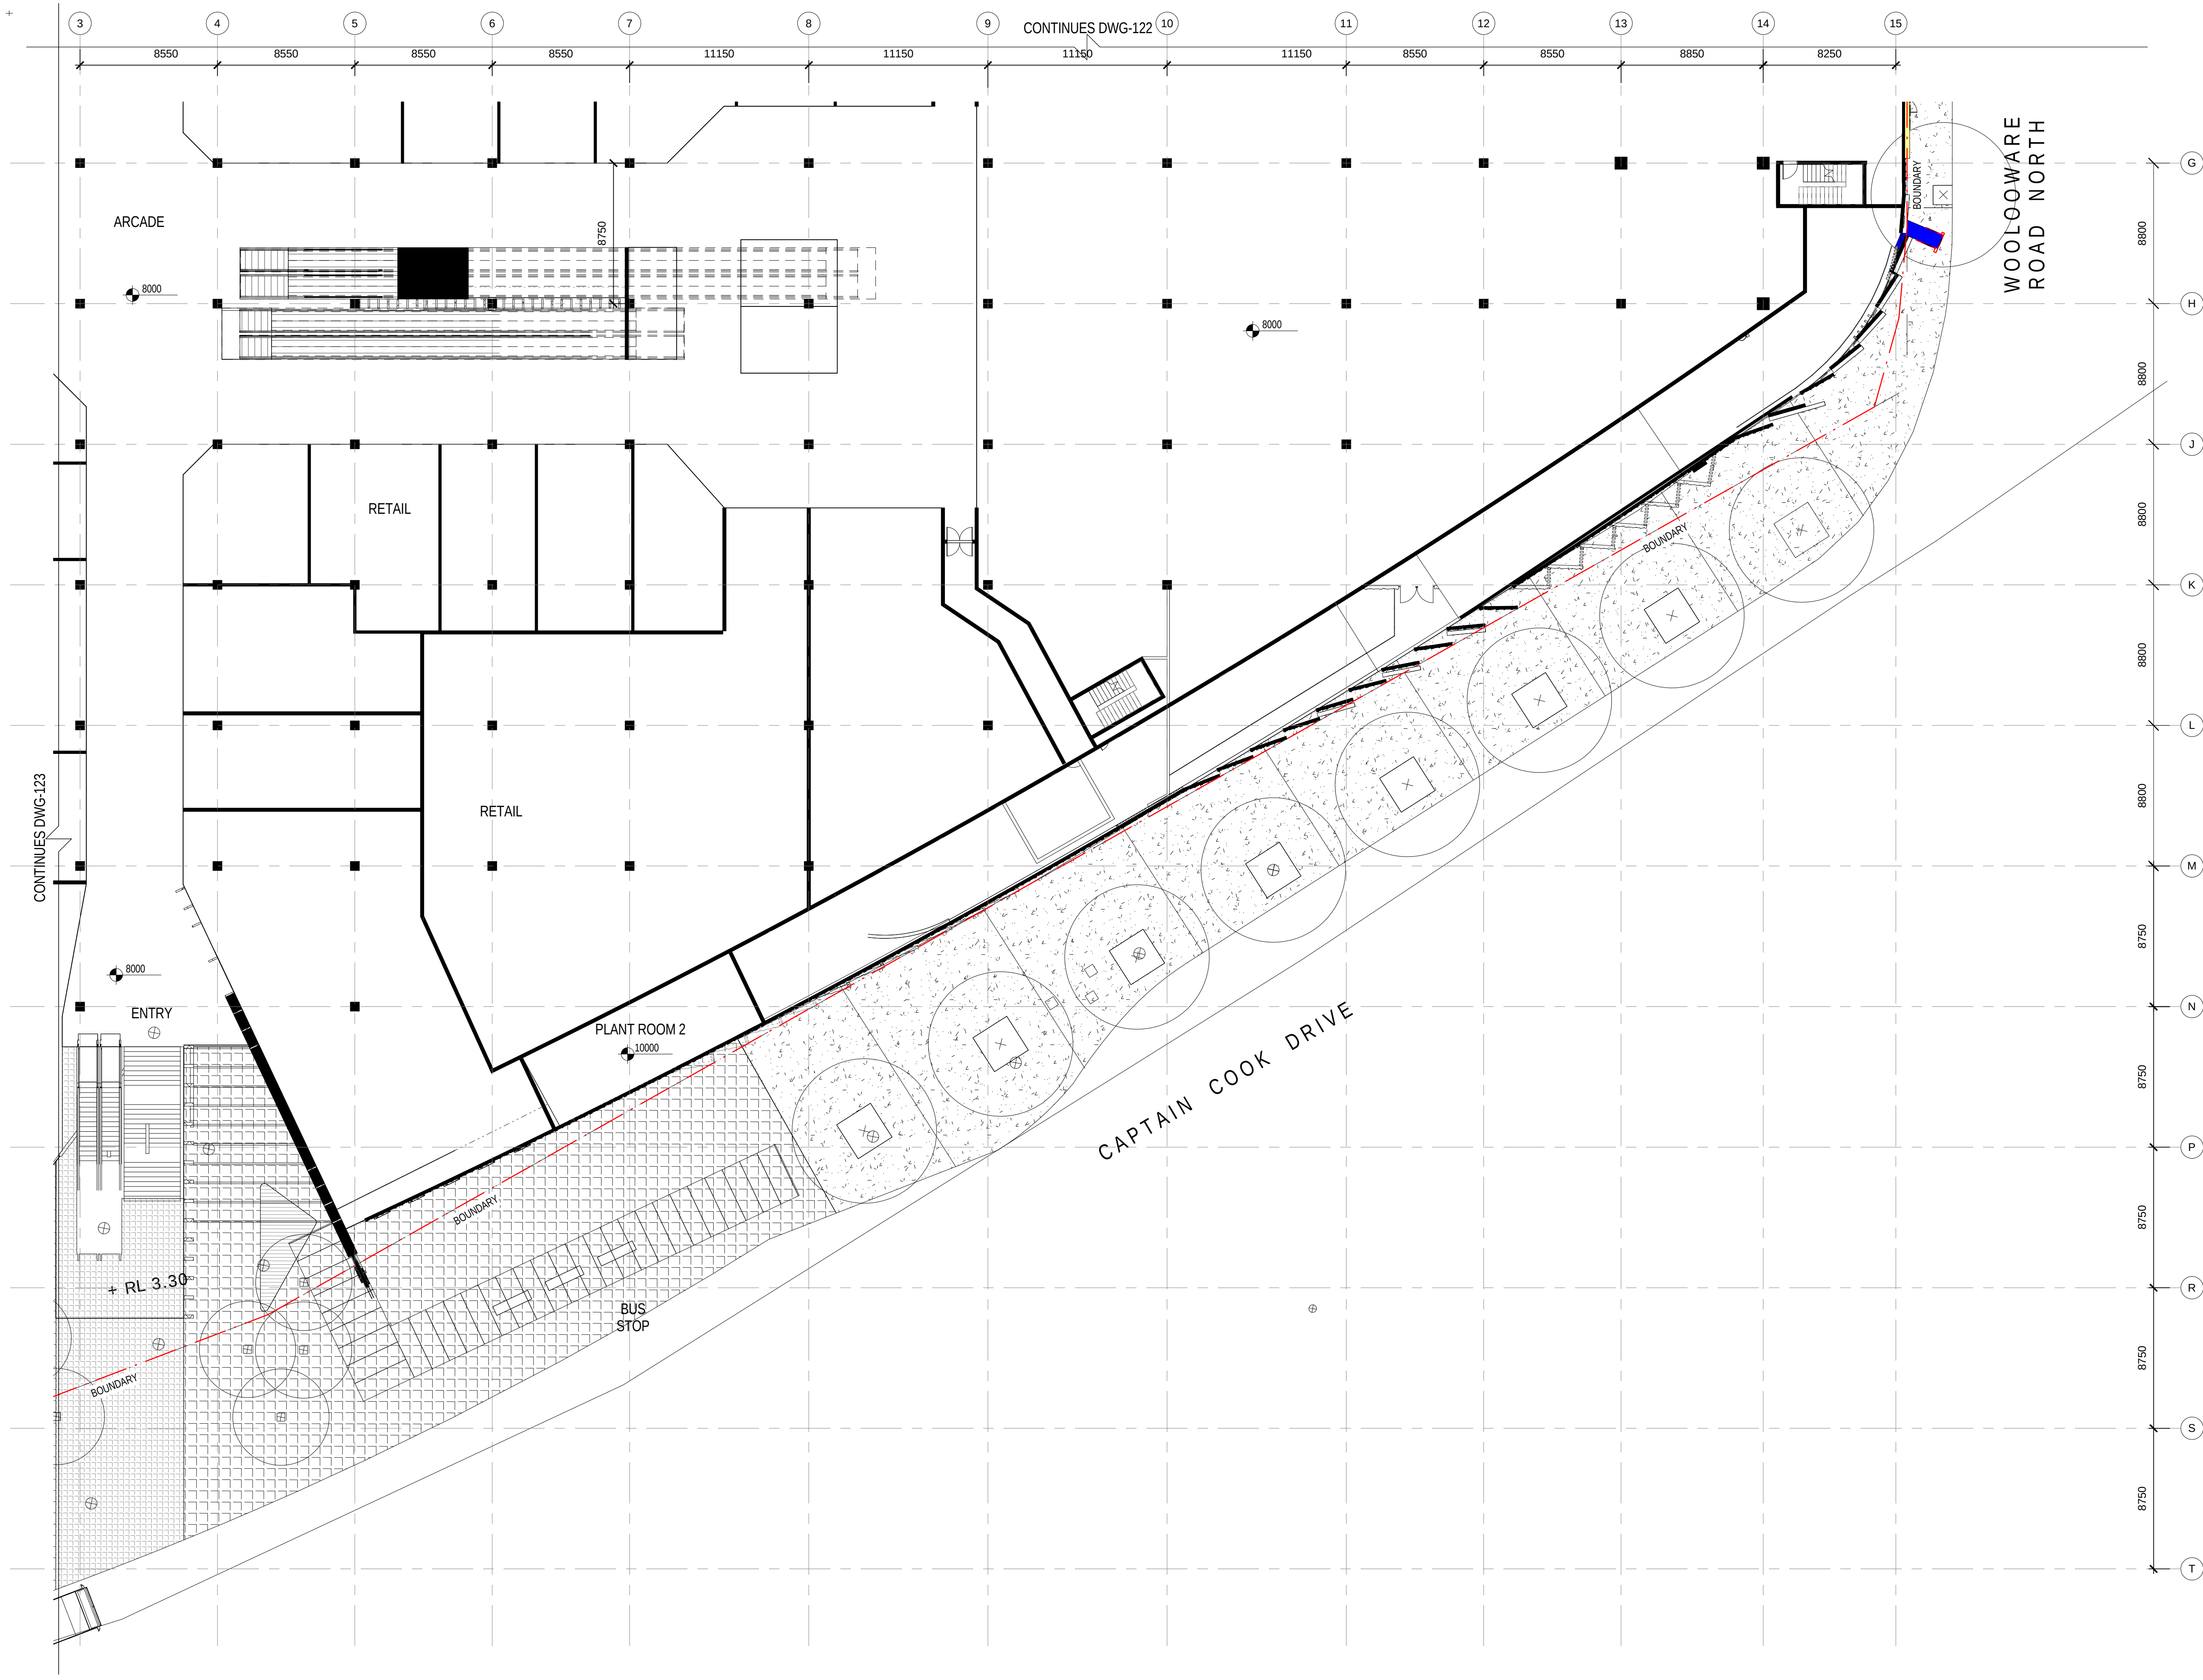


Status:	PRELIMINARY	
Nom. Architect	Bob Perry 3935	
File:	R-H\2010\20100176 Woollooware Bay Town Centre\Drawings\Revit\Woollooware_Bay-Central	
Print Date:	24/5/13 12:00:56 AM	
Rev. Description:	Date:	
C	DRAFT - WORK IN PROGRESS	31/01/2013
D	DRAFT - WORK IN PROGRESS	06/02/2013
1	FOR AUTHORITY APPROVAL	08/02/2013
2	FOR AUTHORITY APPROVAL	14/02/2013
3	PPR ISSUE	17/05/2013
4	PPR ISSUE	23/05/2013
5	PPR ISSUE	23/05/2013

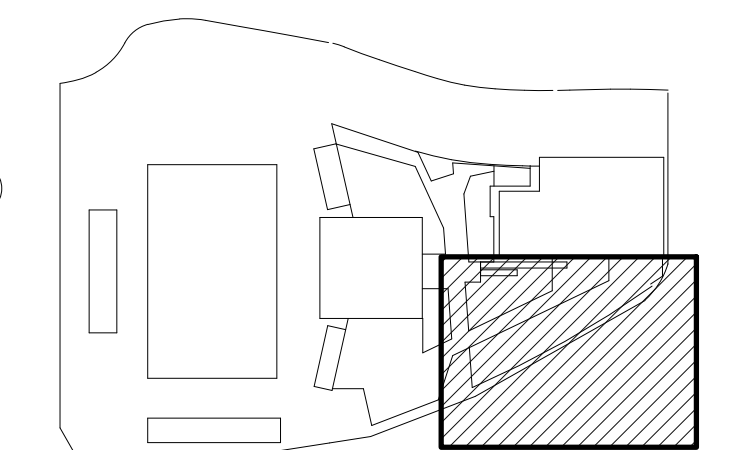


Scott Carver Pty Ltd
Level 8, 71 Macquarie Street
Sydney NSW 2000 Australia
Telephone +61 2 9957 3988
hello@scottcarver.com.au
www.scottcarver.com.au

Woollooware Bay Town Centre
Project
Client
Bluestone Capital Ventures No.1 Pty Ltd

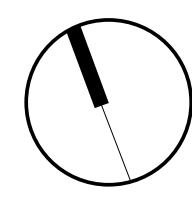


1 : 200 @ A1

 

LEVEL 2 RETAIL PLAN - SHEET 4 OF 4

Reference No.	Discipline	Drawing No.	Title
20100176		DA124	Rev. 5


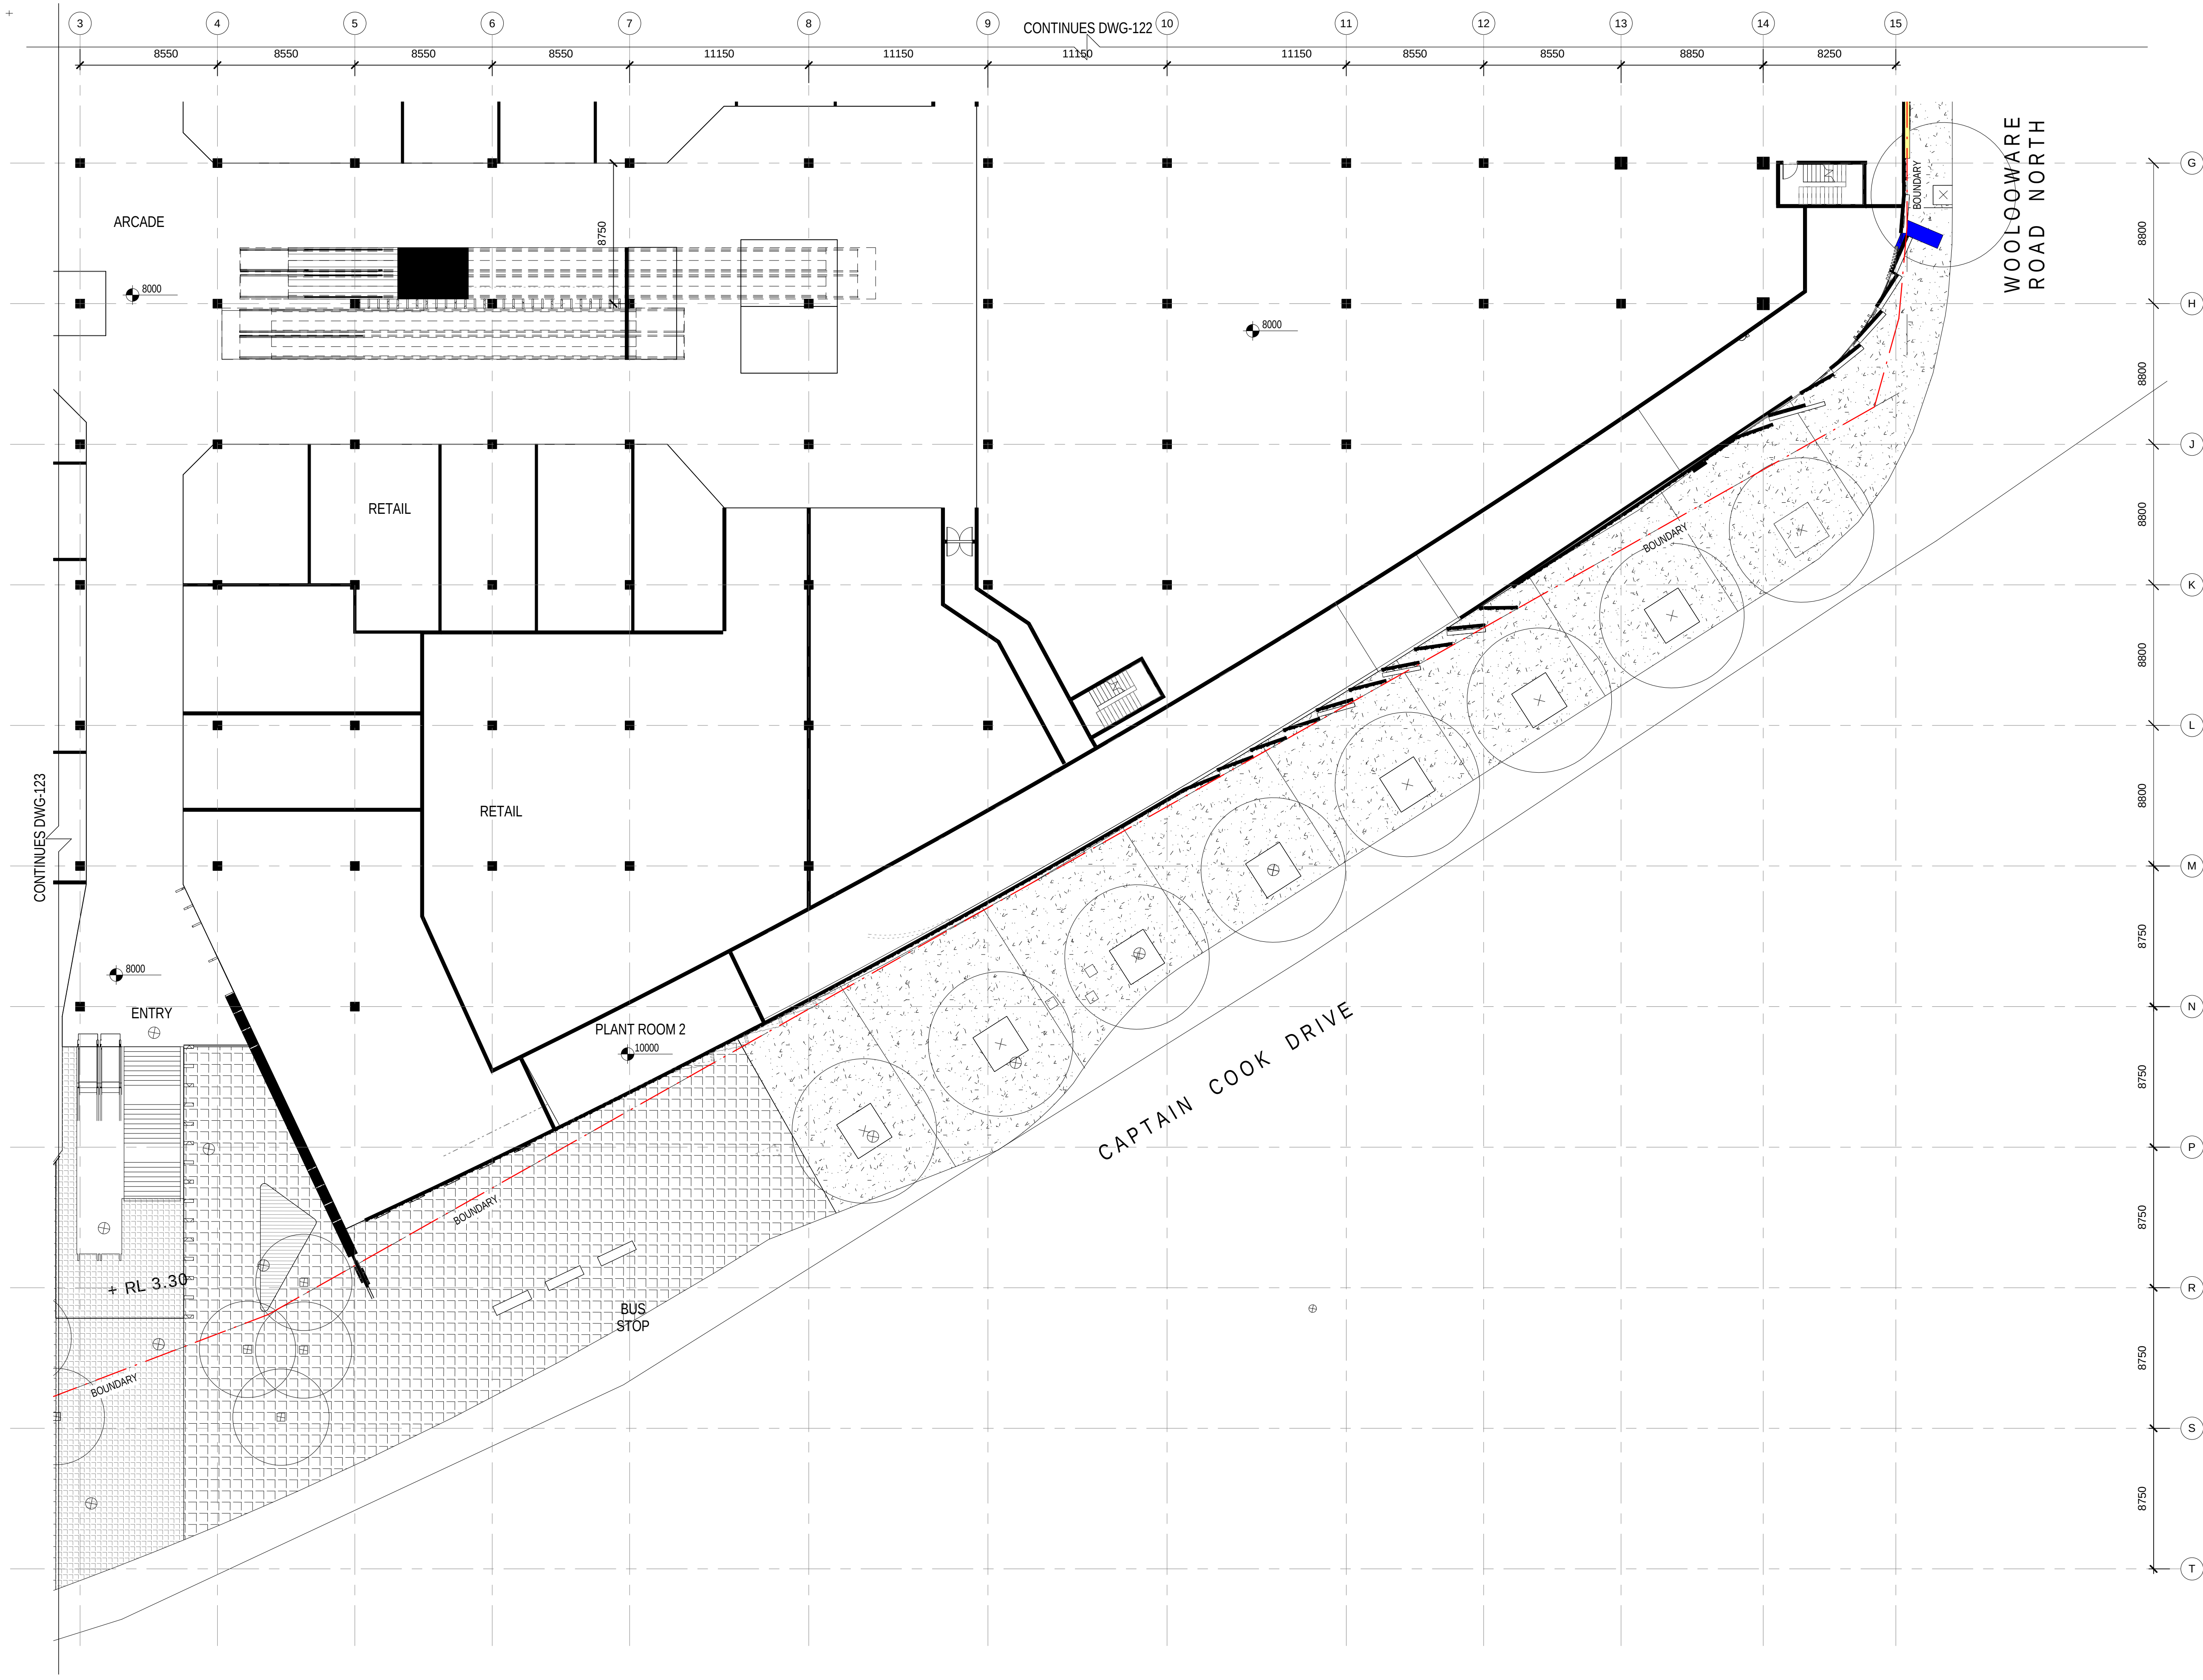


Status:	PRELIMINARY	
Nom. Architect	Bob Perry 3935	
File:	R-H\2010\20100176 Woollooware Bay Town Centre\Drawings\Revit\Woollooware_Bay-Central	
Print Date:	24/5/13 1:09:15 PM	
Rev.	Description:	Date:
D	DRAFT - WORK IN PROGRESS	06/02/2013
1	FOR AUTHORITY APPROVAL	08/02/2013
2	FOR AUTHORITY APPROVAL	14/02/2013
3	PPR ISSUE	17/05/2013
4	PPR ISSUE	23/05/2013
5	PPR ISSUE	23/05/2013
6	PPR ISSUE	24/05/2013




Scott Carver Pty Ltd
Level 8, 71 Macquarie Street
Sydney NSW 2000 Australia
Telephone +61 2 9957 3988
hello@scottcarver.com.au
www.scottcarver.com.au



Woollooware Bay Town Centre
Project
Client
Bluestone Capital Ventures No.1 Pty Ltd

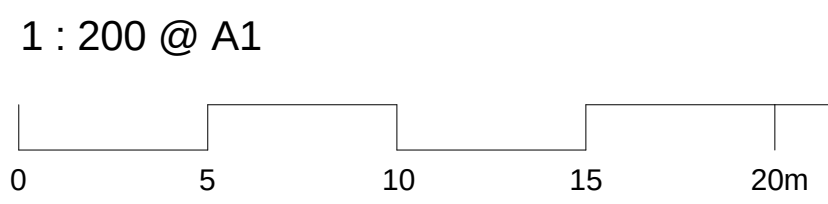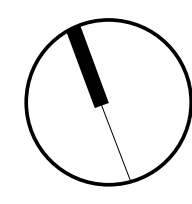


LEVEL 2 RETAIL PLAN - SHEET 4 OF 4


Reference No.	Discipline	Drawing No.	Rev.
20100176		DA124	6

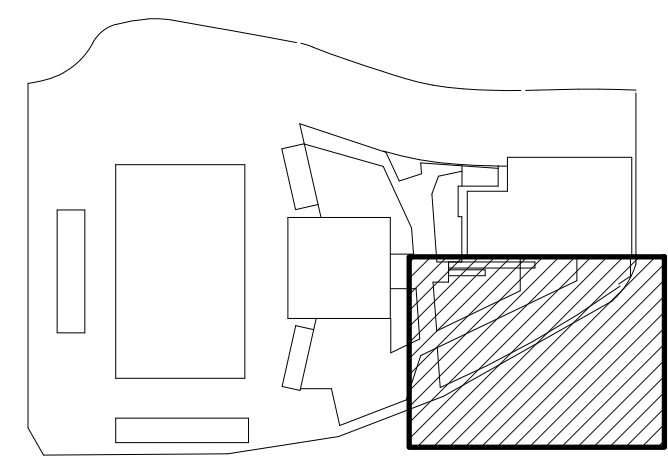

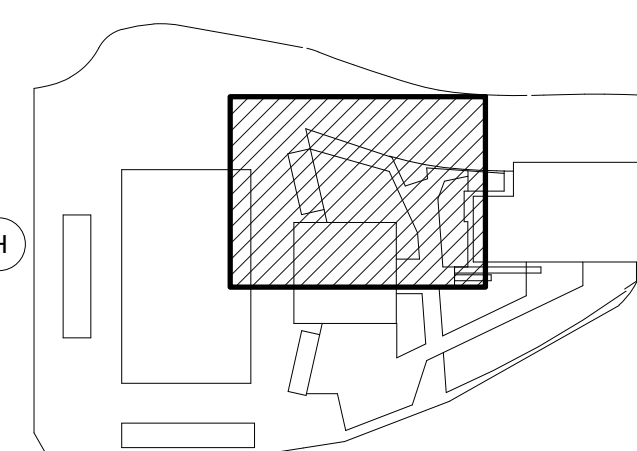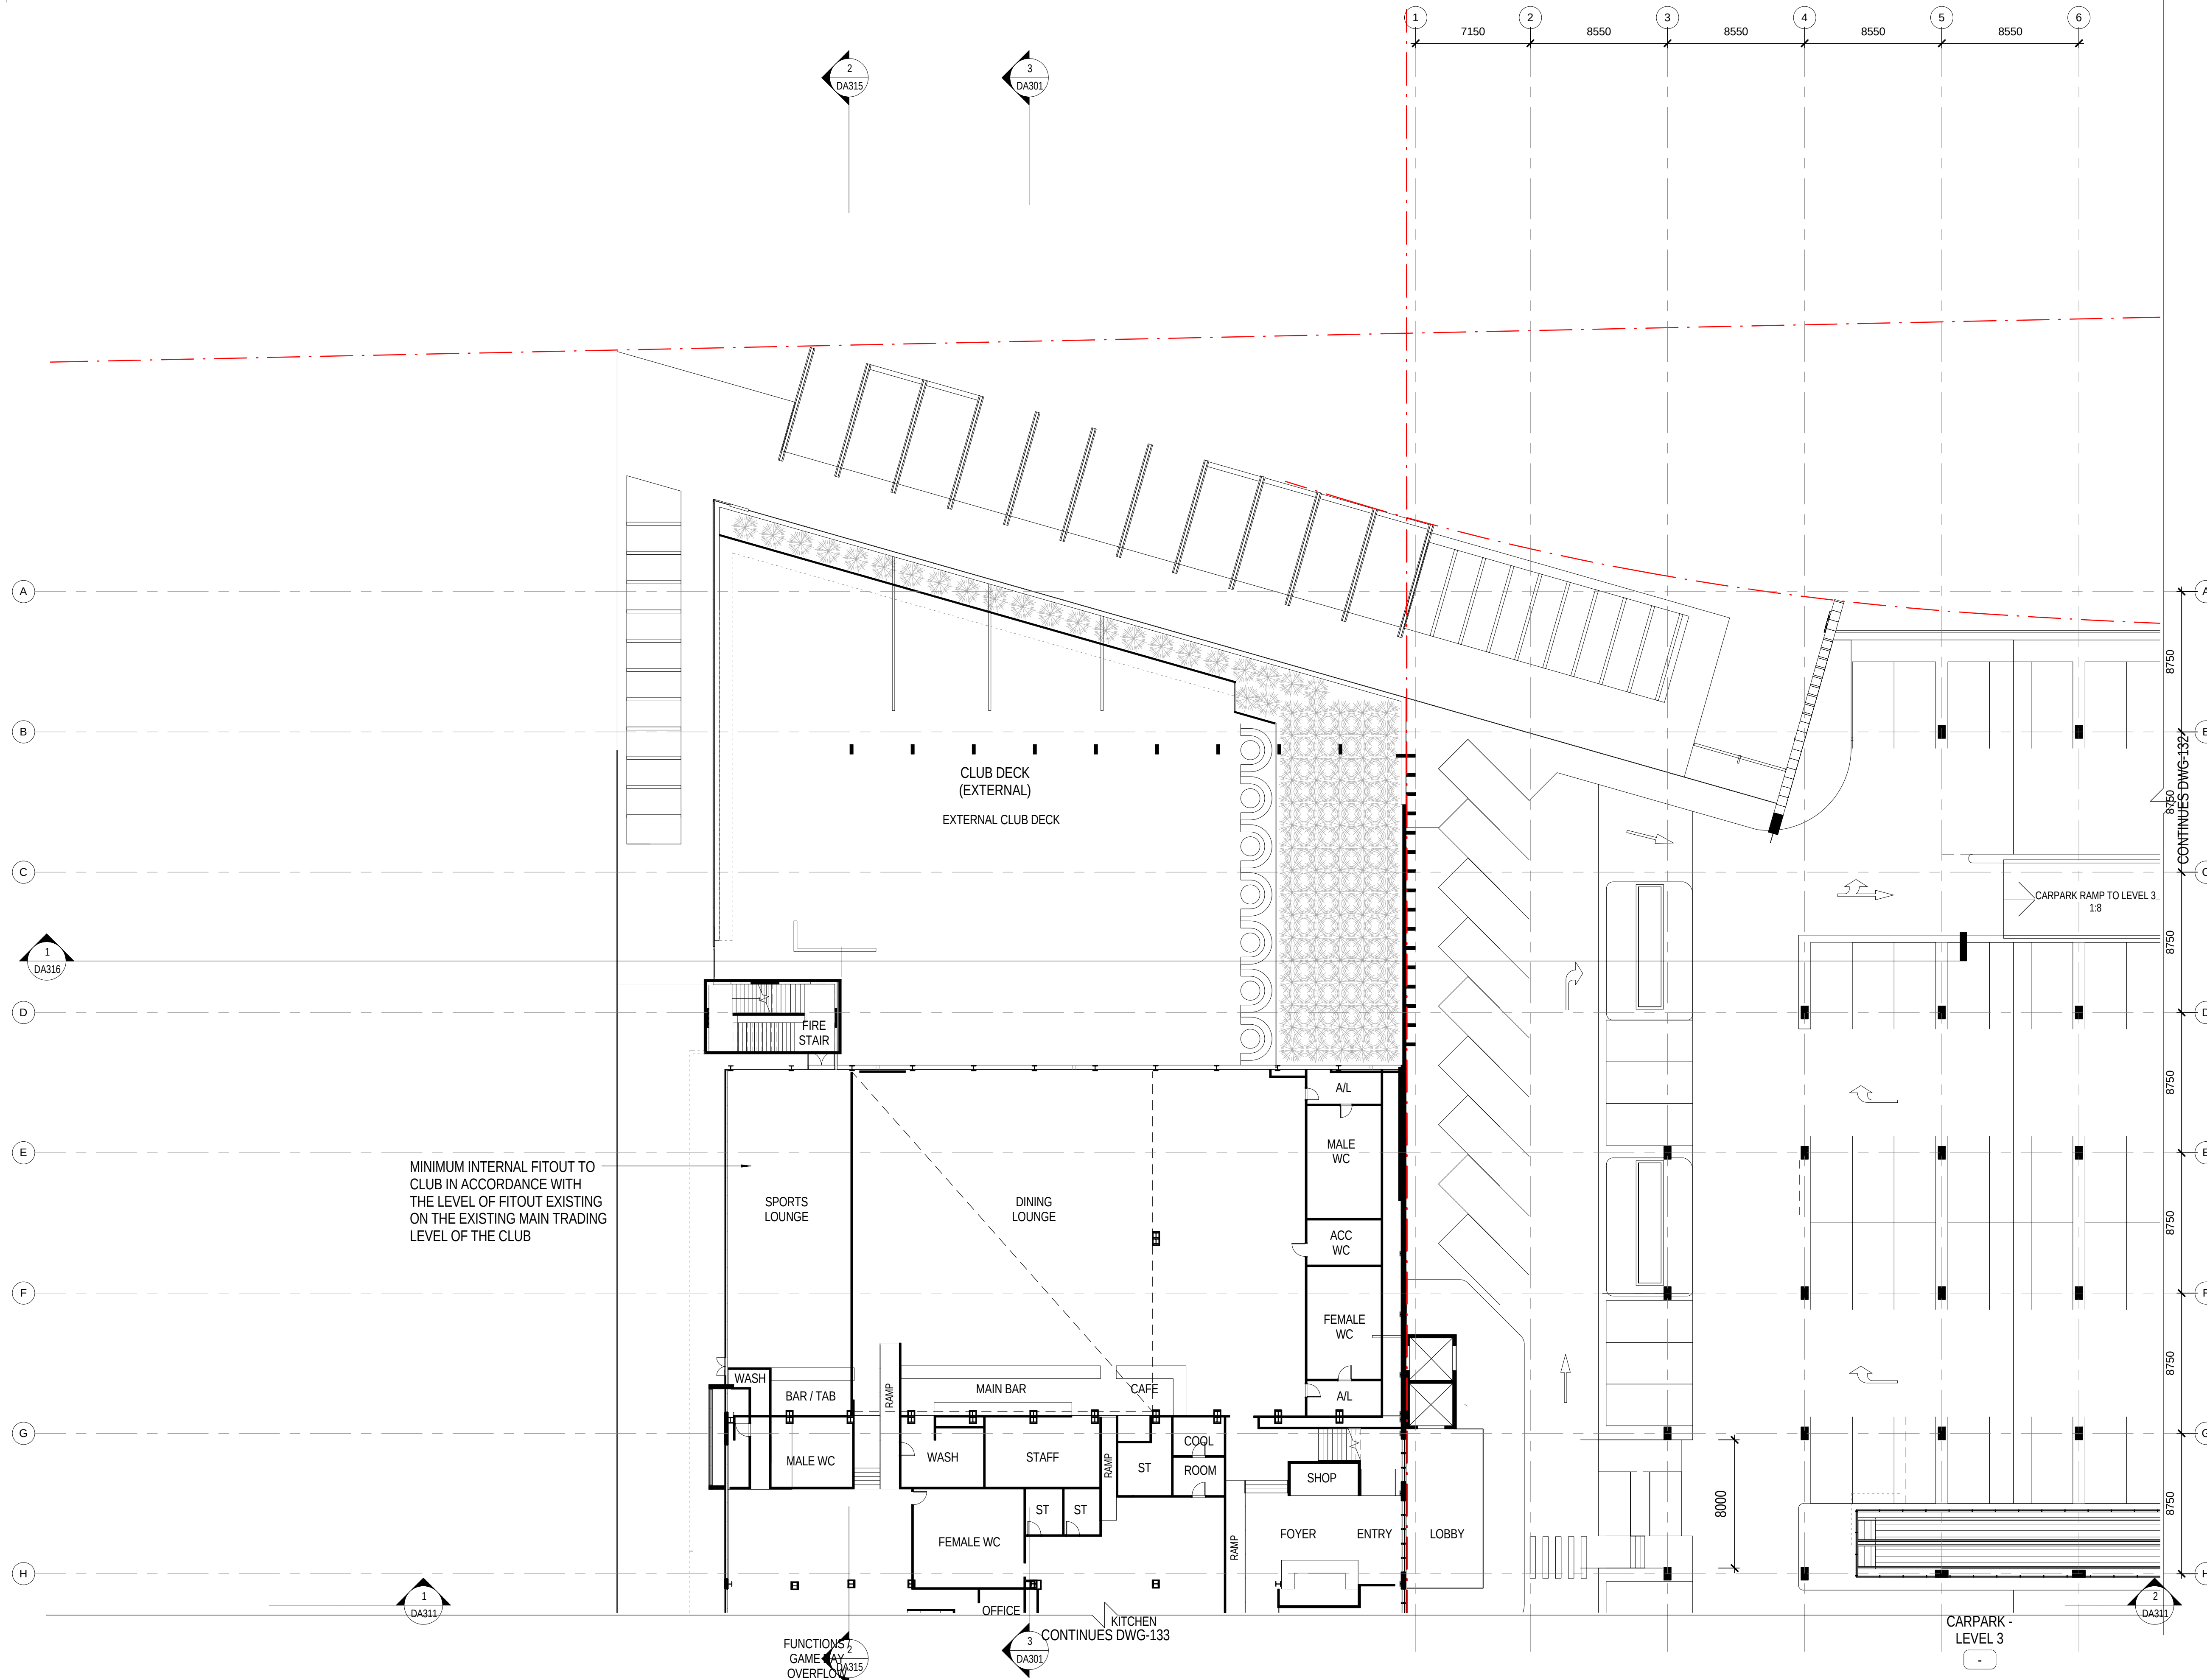


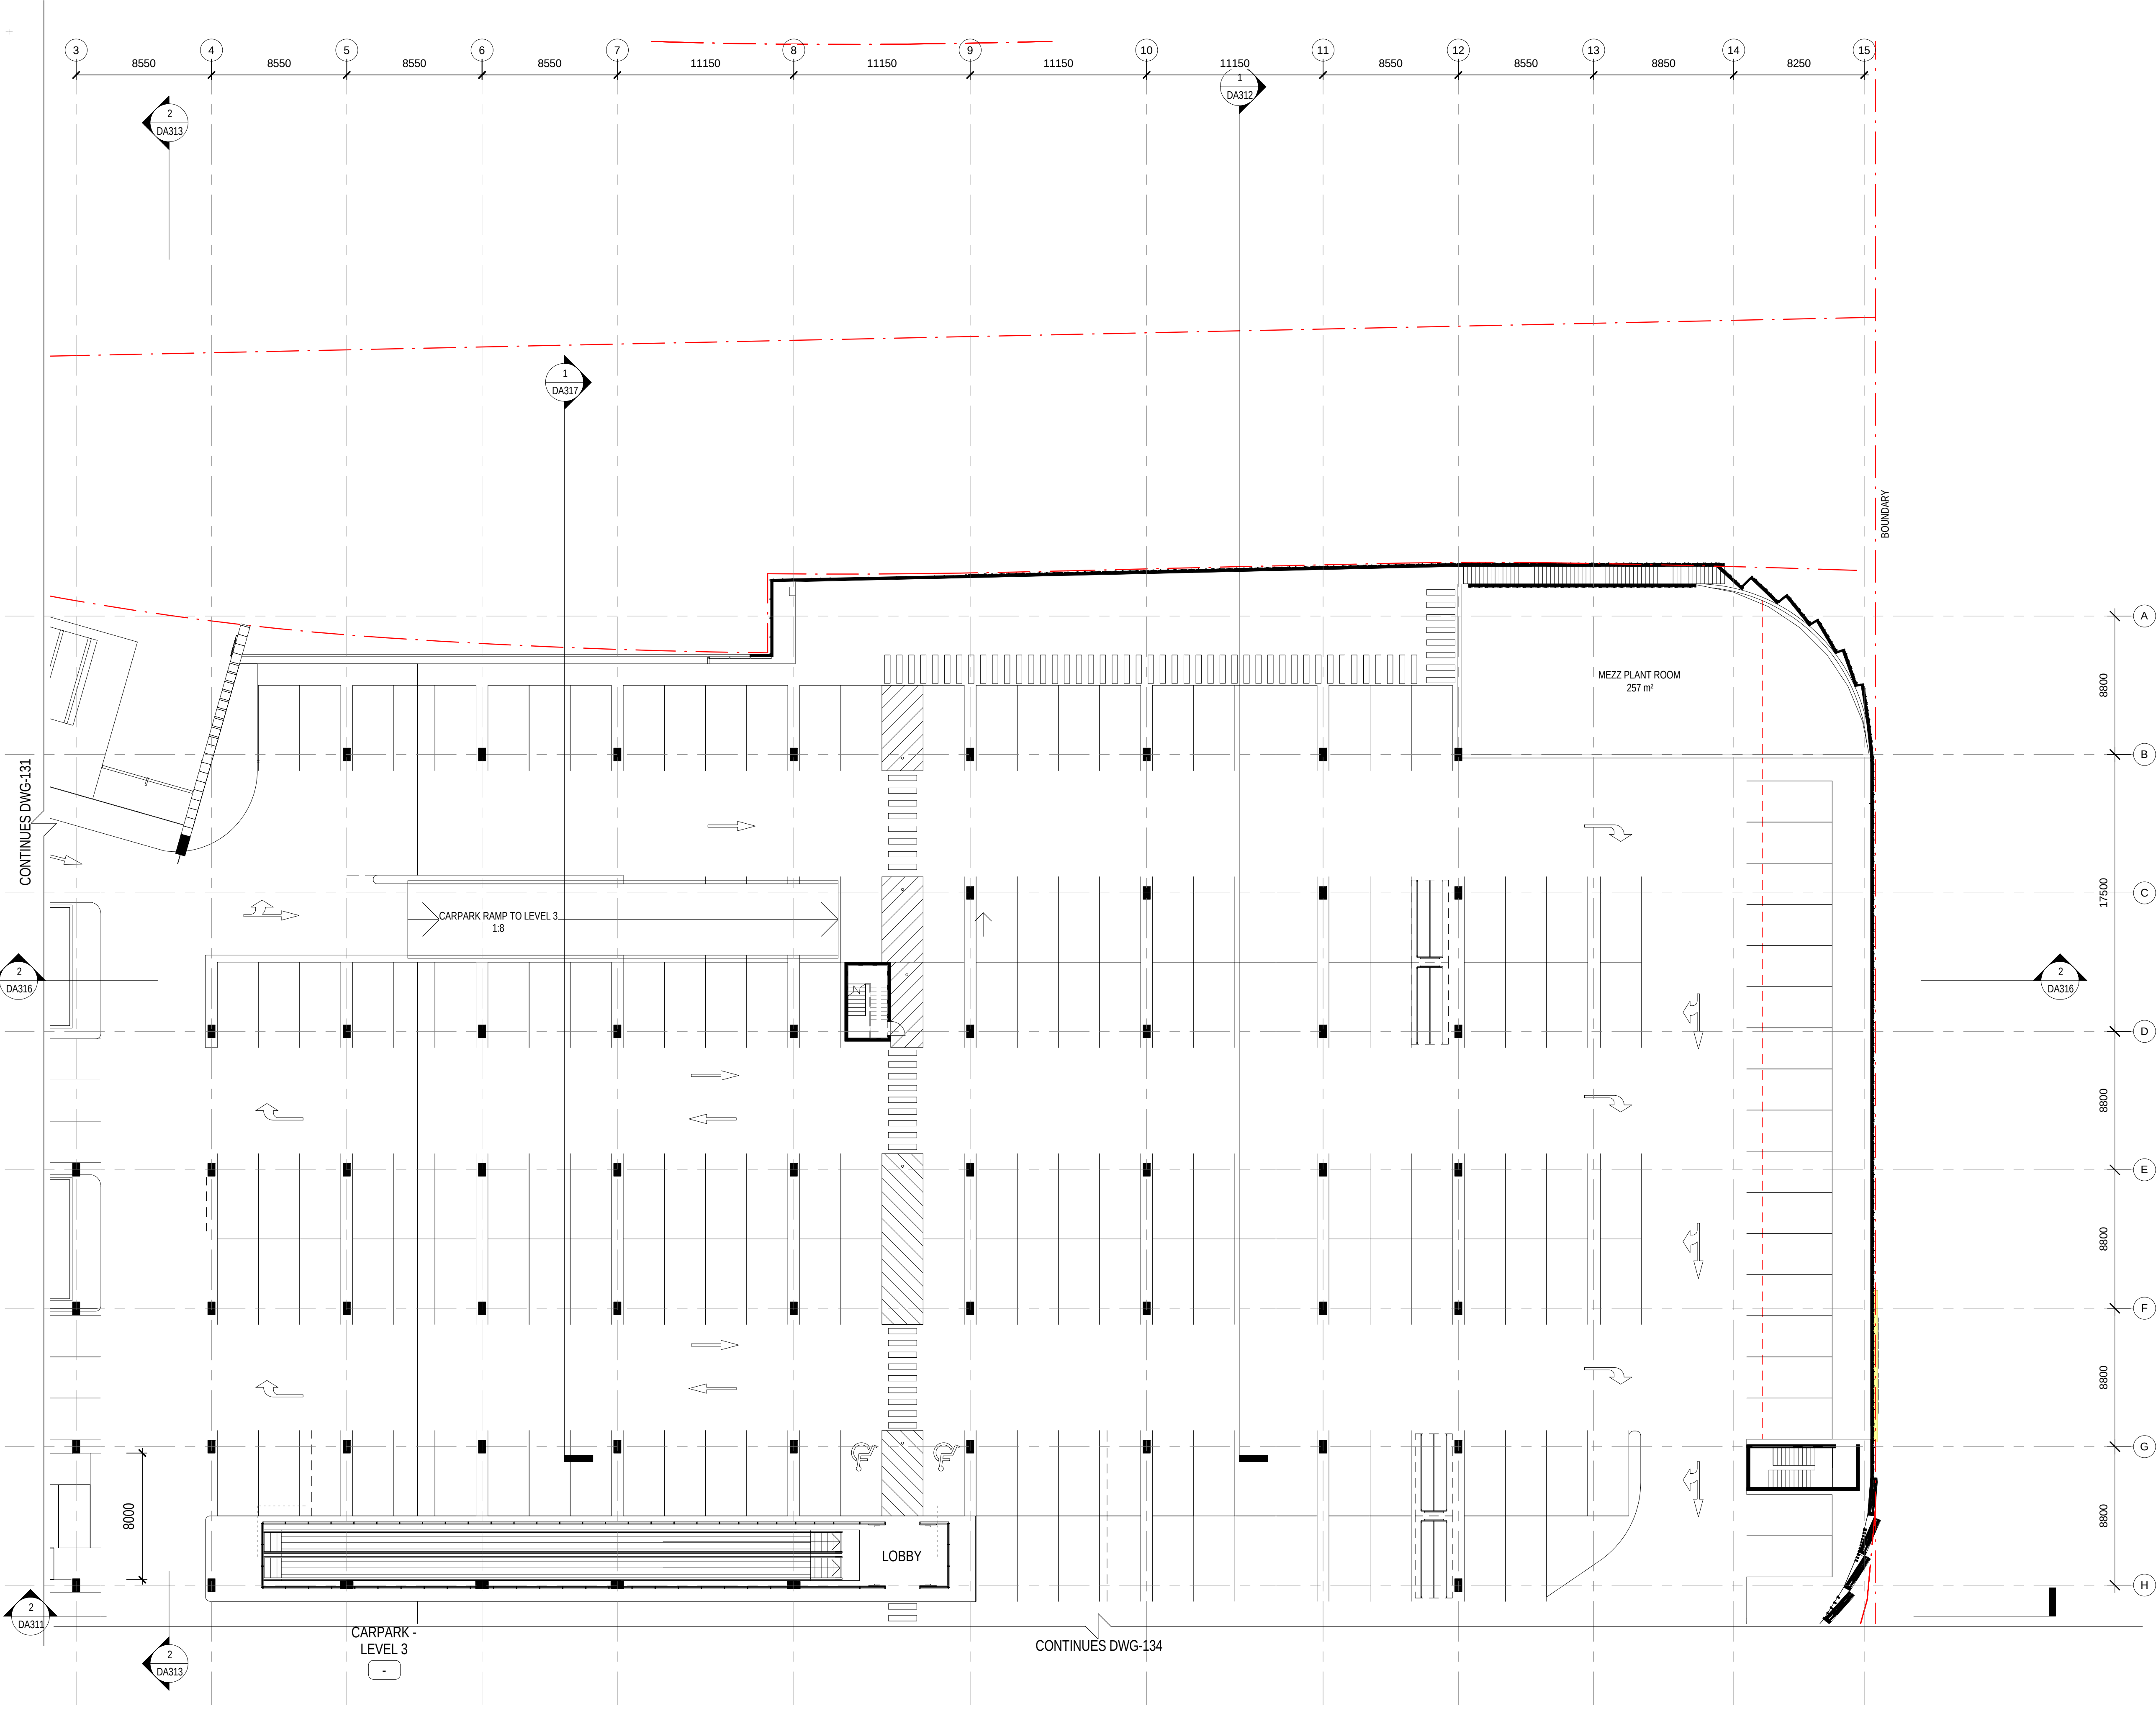



Status:	PRELIMINARY	
Nom. Architect	Bob Perry 3935	
File:	R-H\2010\20100176 Woollooware Bay Town Centre\Drawings\Revit\Woollooware_Bay-Central	
Print Date:	24/5/13 12:01:35 AM	
Rev.	Description:	Date:
C	DRAFT - WORK IN PROGRESS	31/01/2013
D	DRAFT - WORK IN PROGRESS	06/02/2013
1	FOR AUTHORITY APPROVAL	08/02/2013
2	FOR AUTHORITY APPROVAL	14/02/2013
3	PPR ISSUE	17/05/2013
4	PPR ISSUE	23/05/2013
5	PPR ISSUE	23/05/2013

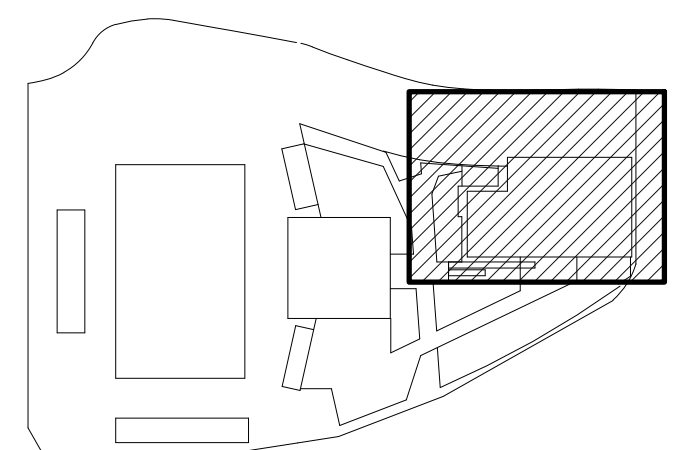


Scott Carver Pty Ltd
Level 8, 71 Macquarie Street
Sydney NSW 2000 Australia
Telephone +61 2 9957 3988
hello@scottcarver.com.au
www.scottcarver.com.au

Woollooware Bay Town Centre
Project
Client
Bluestone Capital Ventures No.1 Pty Ltd

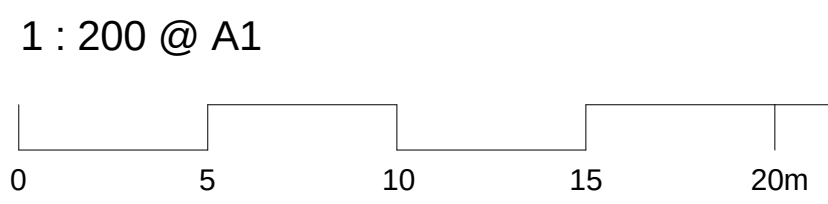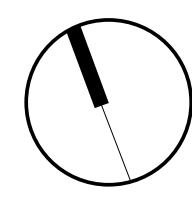

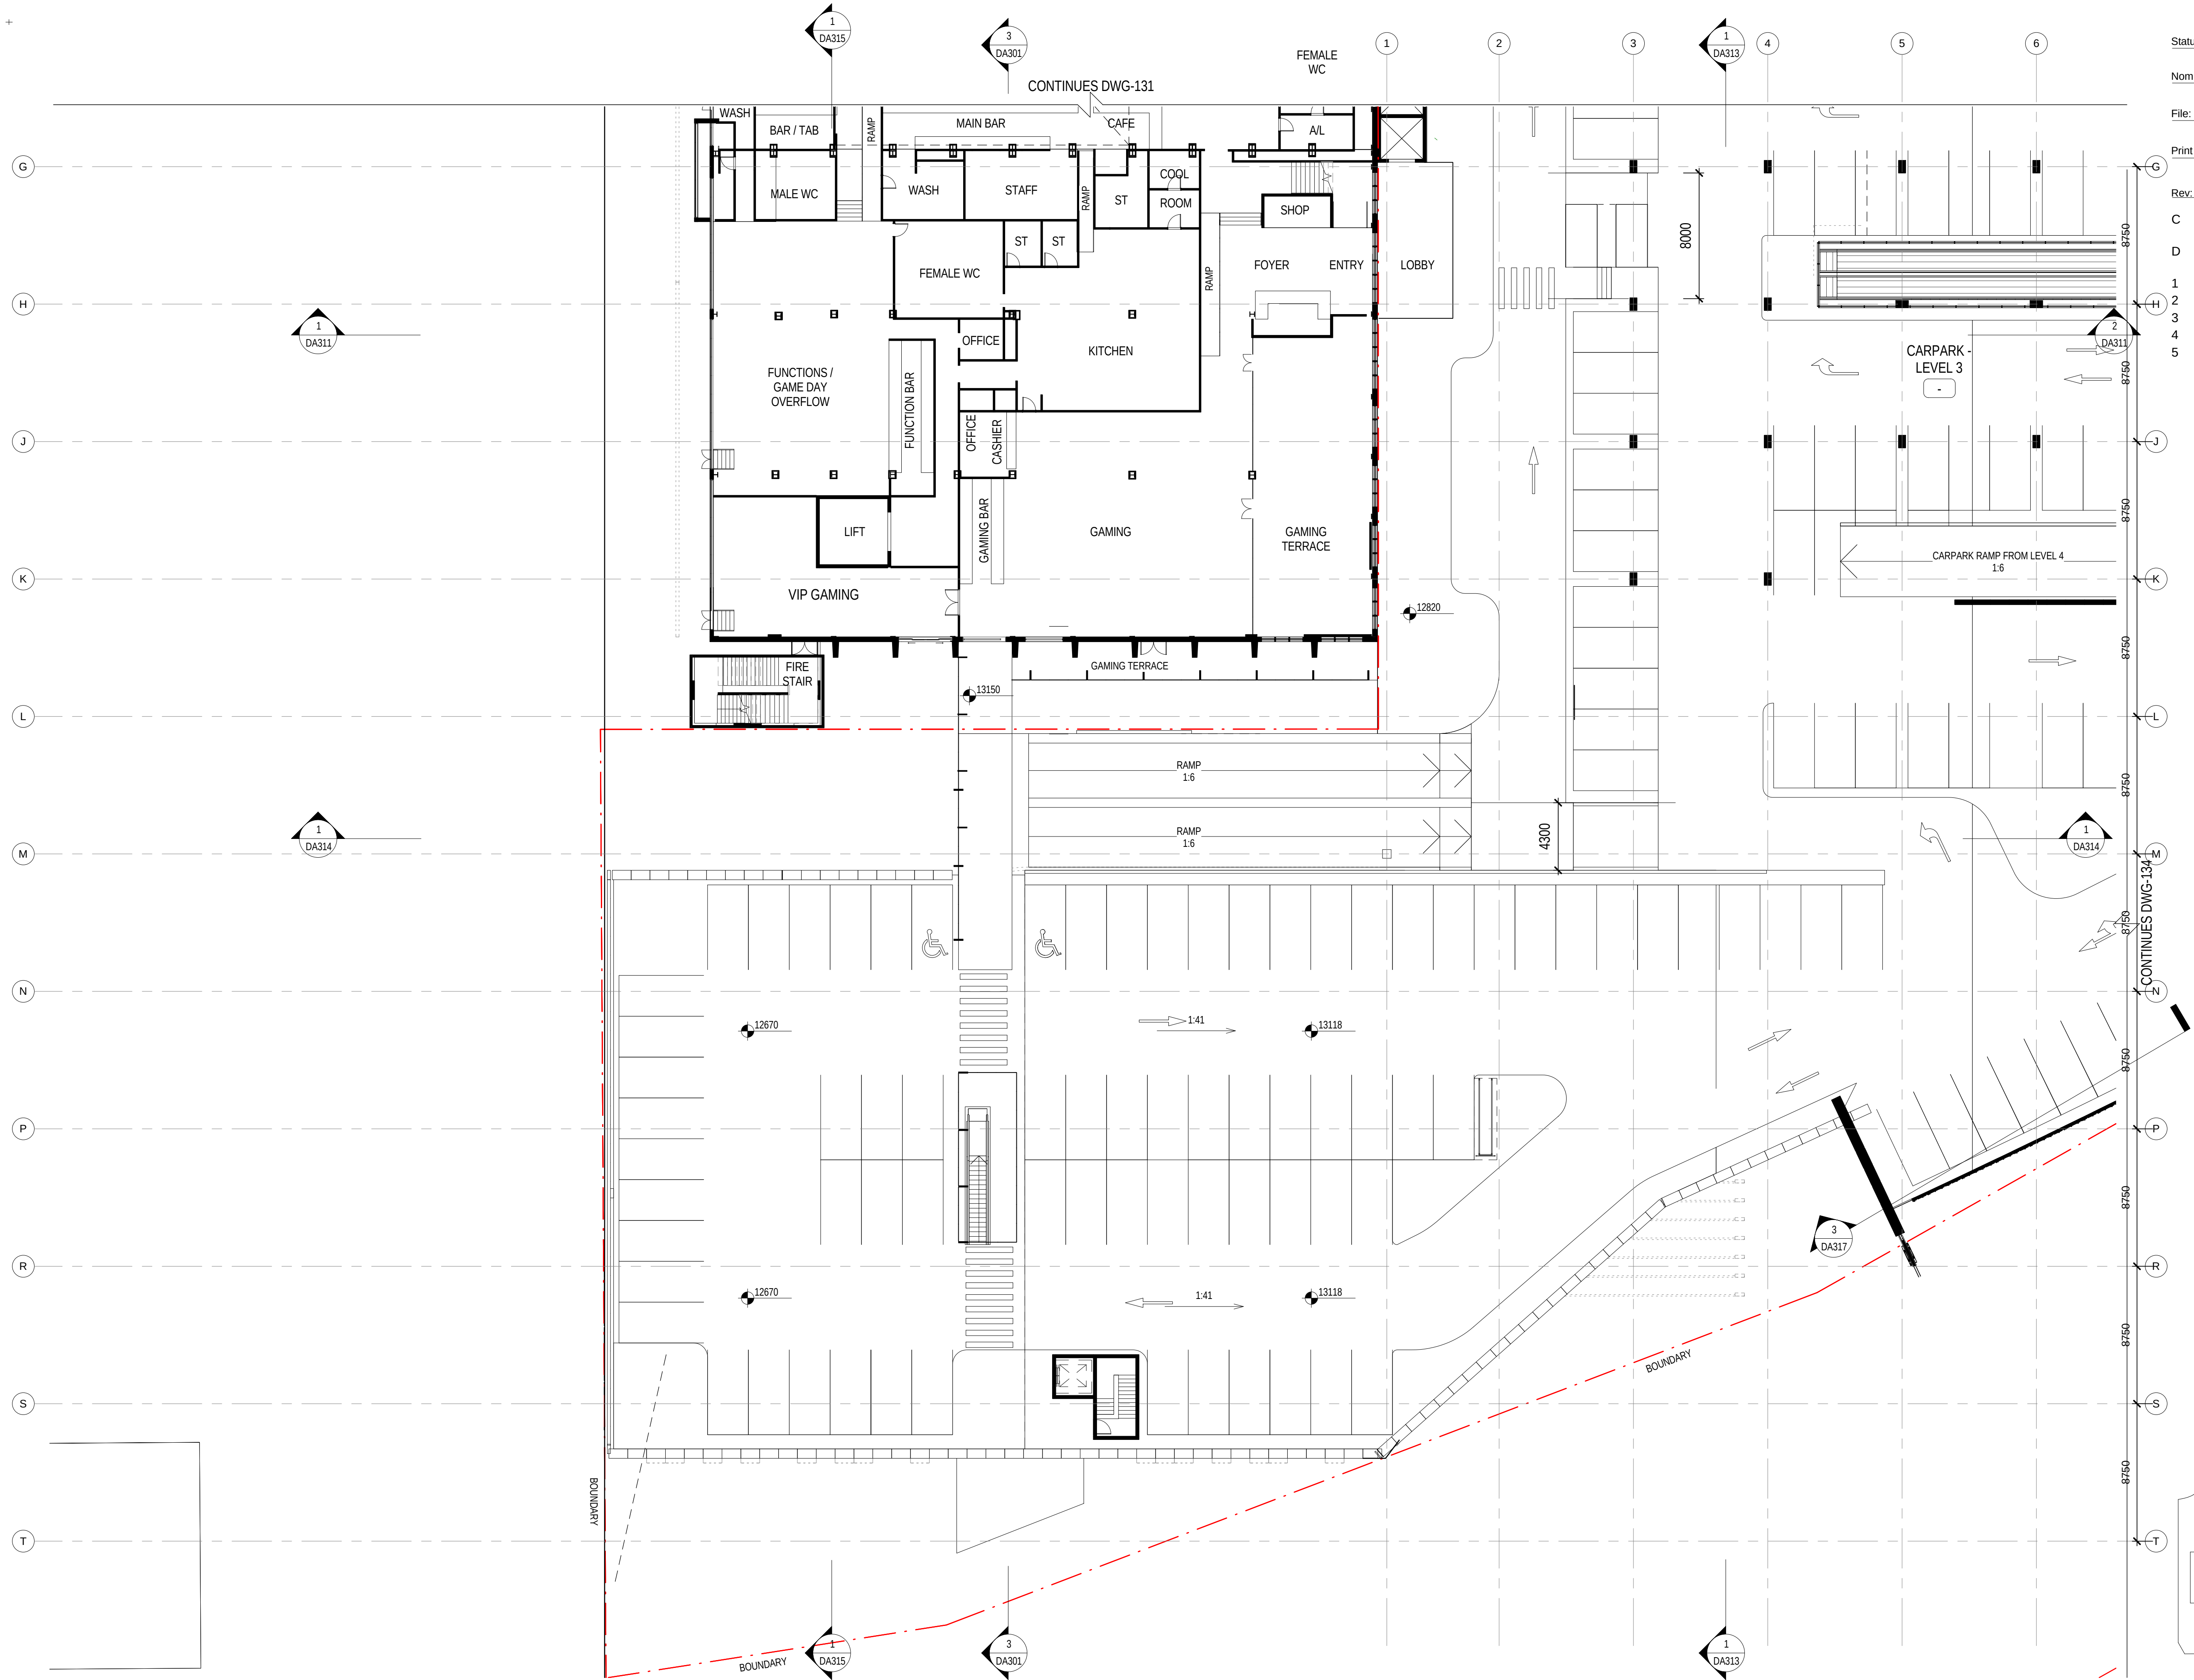

Status:	PRELIMINARY	
Nom. Architect	Bob Perry 3935	
File:	R-H\2010\20100176 Woollooware Bay Town Centre\Drawings\Revit\Woollooware_Bay-Central	
Print Date:	24/5/13 12:04:48 AM	
Rev.	Description:	Date:
C	DRAFT - WORK IN PROGRESS	31/01/2013
D	DRAFT - WORK IN PROGRESS	06/02/2013
1	FOR AUTHORITY APPROVAL	08/02/2013
2	FOR AUTHORITY APPROVAL	14/02/2013
3	PPR ISSUE	17/05/2013
4	PPR ISSUE	23/05/2013
5	PPR ISSUE	23/05/2013

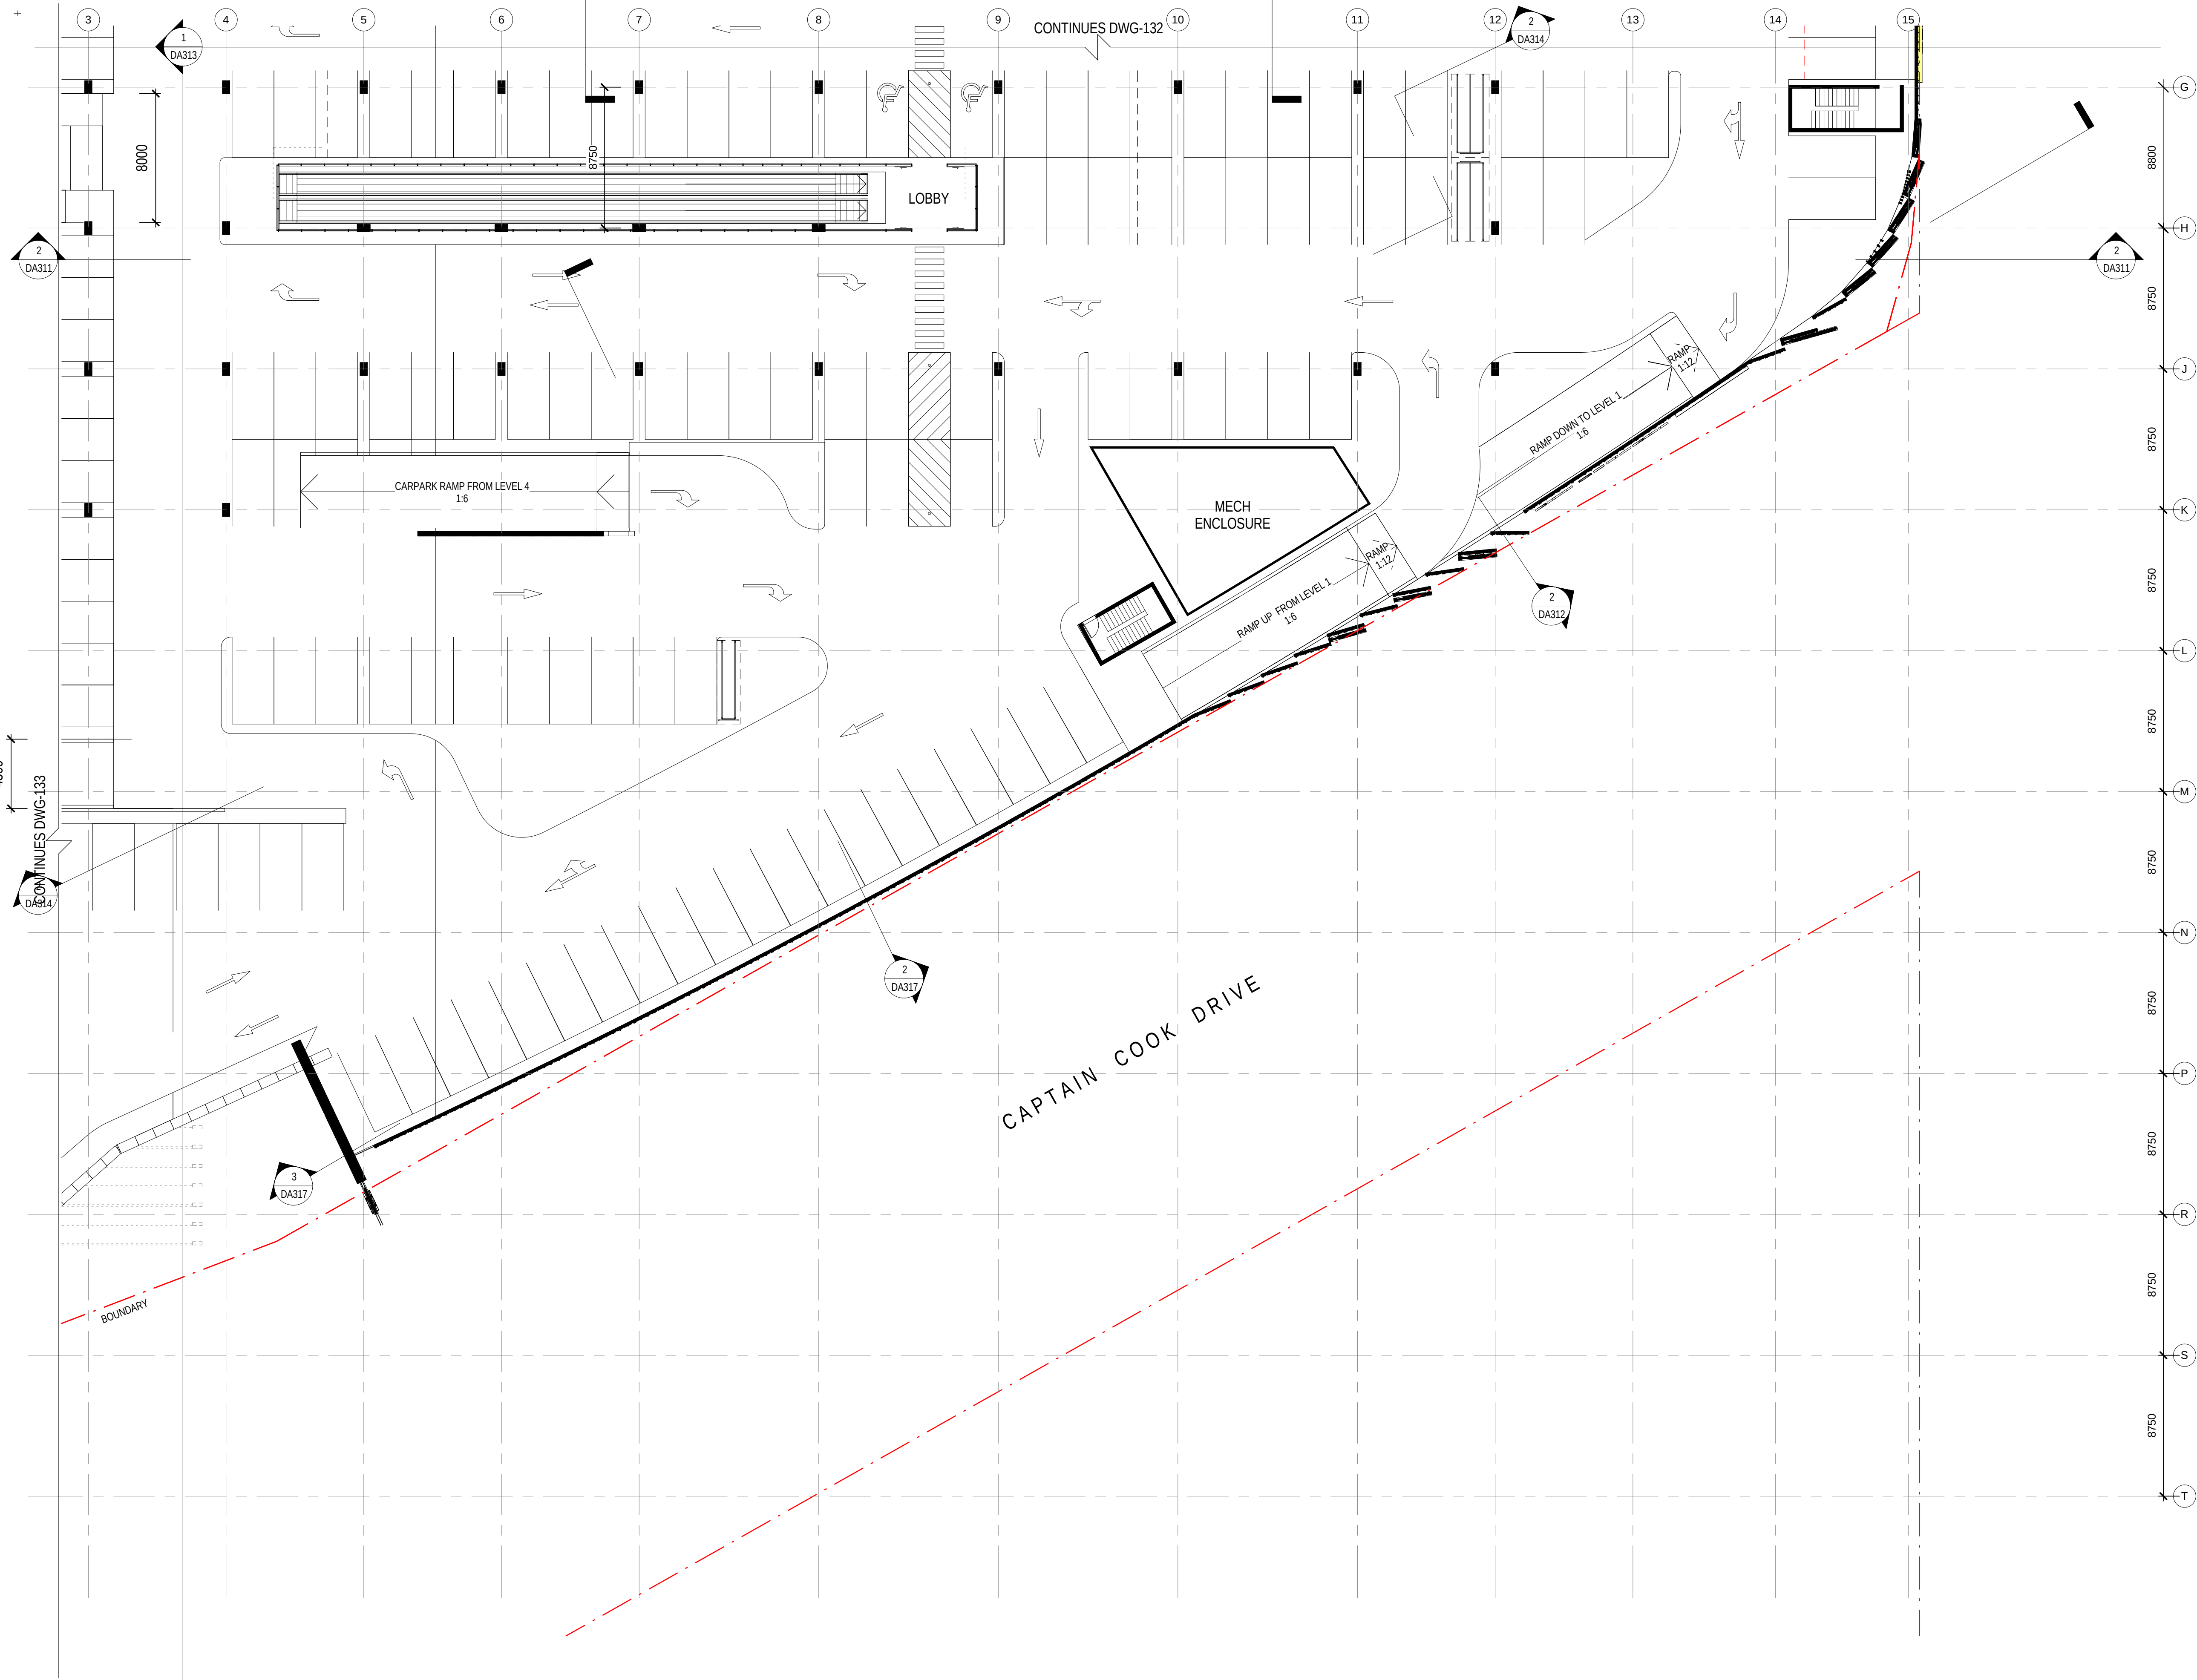

Status: PRELIMINARY


Nom. Architect: Bob Perry 3935

File: R-H\2010\20100176 Woollooware Bay Town Centre\Drawings\Revit\Woollooware_Bay-Central

Print Date: 24/5/13 12:02:50 AM

Rev. Description: Date:


C	DRAFT - WORK IN PROGRESS	31/01/2013
D	DRAFT - WORK IN PROGRESS	06/02/2013
1	FOR AUTHORITY APPROVAL	08/02/2013
2	FOR AUTHORITY APPROVAL	14/02/2013
3	PPR ISSUE	17/05/2013
4	PPR ISSUE	23/05/2013
5	PPR ISSUE	23/05/2013

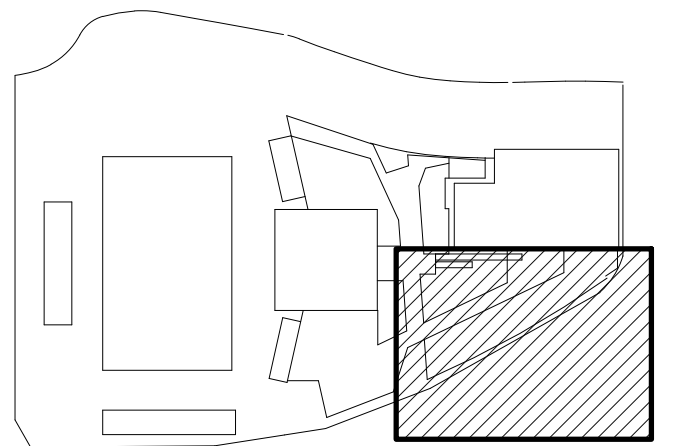


Scott Carver Pty Ltd
Level 8, 71 Macquarie Street
Sydney NSW 2000 Australia

Telephone +61 2 9957 3988
hello@scottcarver.com.au
www.scottcarver.com.au

Woollooware Bay Town Centre
Project
Client
Bluestone Capital Ventures No.1 Pty Ltd

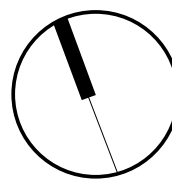


1 : 200 @ A1

 

LEVEL 3 PLAN - SHEET 4 OF 4

Reference No.	Discipline	Drawing No.	Rev.
20100176		DA134	5

+

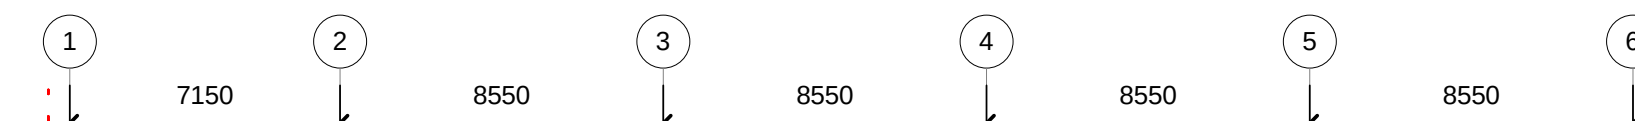

Status: PRELIMINARY



Nom. Architect: Bob Perry 3935

File: R-H\2010\20100176 Woollooware Bay Town Centre\Drawings\Revit\Woollooware_Bay-Central

Print Date: 23/05/2013 10:35:44 AM


Rev. Description: Date:

B	DRAFT FOR REVIEW	18/01/2013
C	DRAFT - WORK IN PROGRESS	31/01/2013
D	DRAFT - WORK IN PROGRESS	06/02/2013
1	FOR AUTHORITY APPROVAL	08/02/2013
2	FOR AUTHORITY APPROVAL	14/02/2013
3	PPR ISSUE	17/05/2013
4	PPR ISSUE	23/05/2013

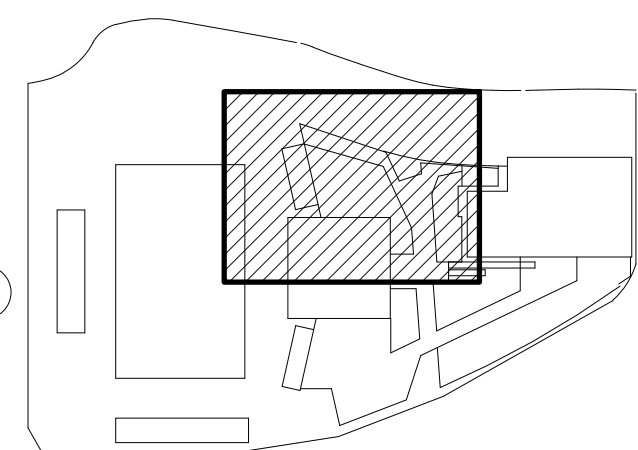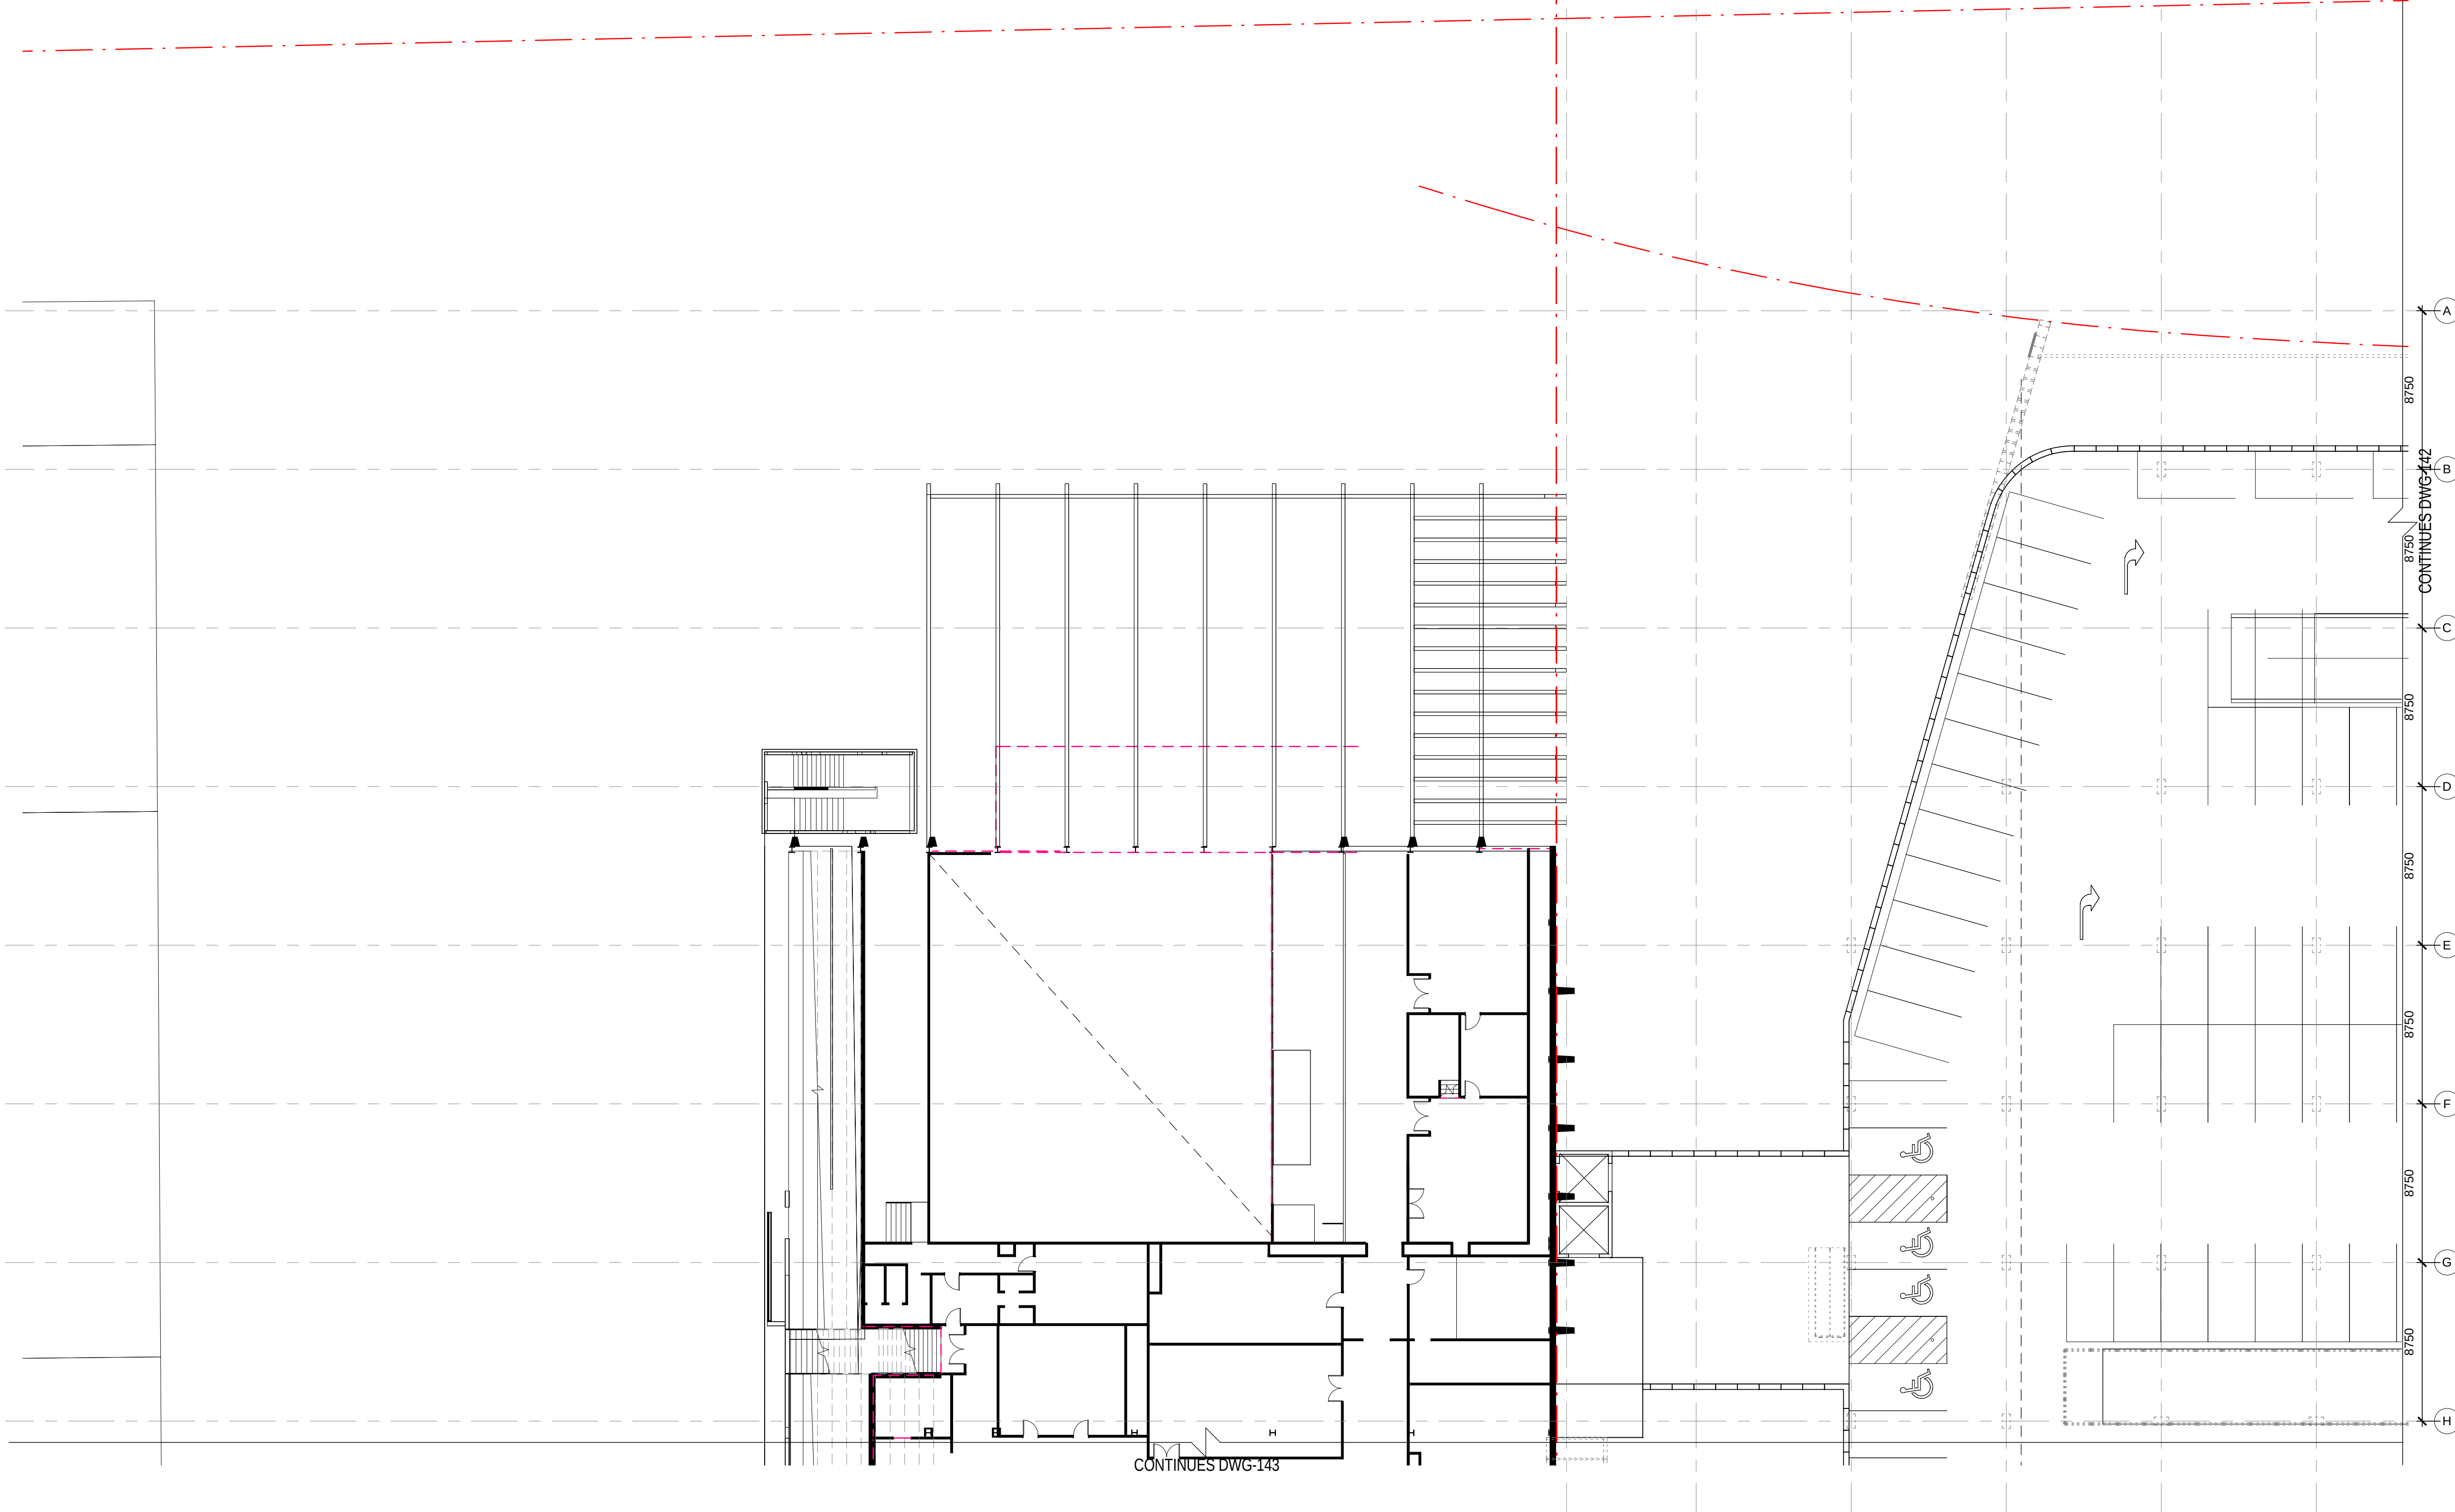


Scott Carver Pty Ltd
Level 8, 71 Macquarie Street
Sydney NSW 2000 Australia
Telephone +61 2 9957 3988
hello@scottcarver.com.au
www.scottcarver.com.au

Woollooware Bay Town Centre
Project
Client
Bluestone Capital Ventures No.1 Pty Ltd

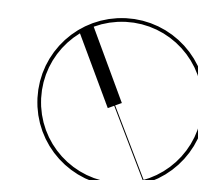


1 : 200 @ A1

 

LEVEL 4 PLAN - SHEET 1 OF 4

Reference No.	Discipline	Drawing No.	Title
20100176		DA141	4

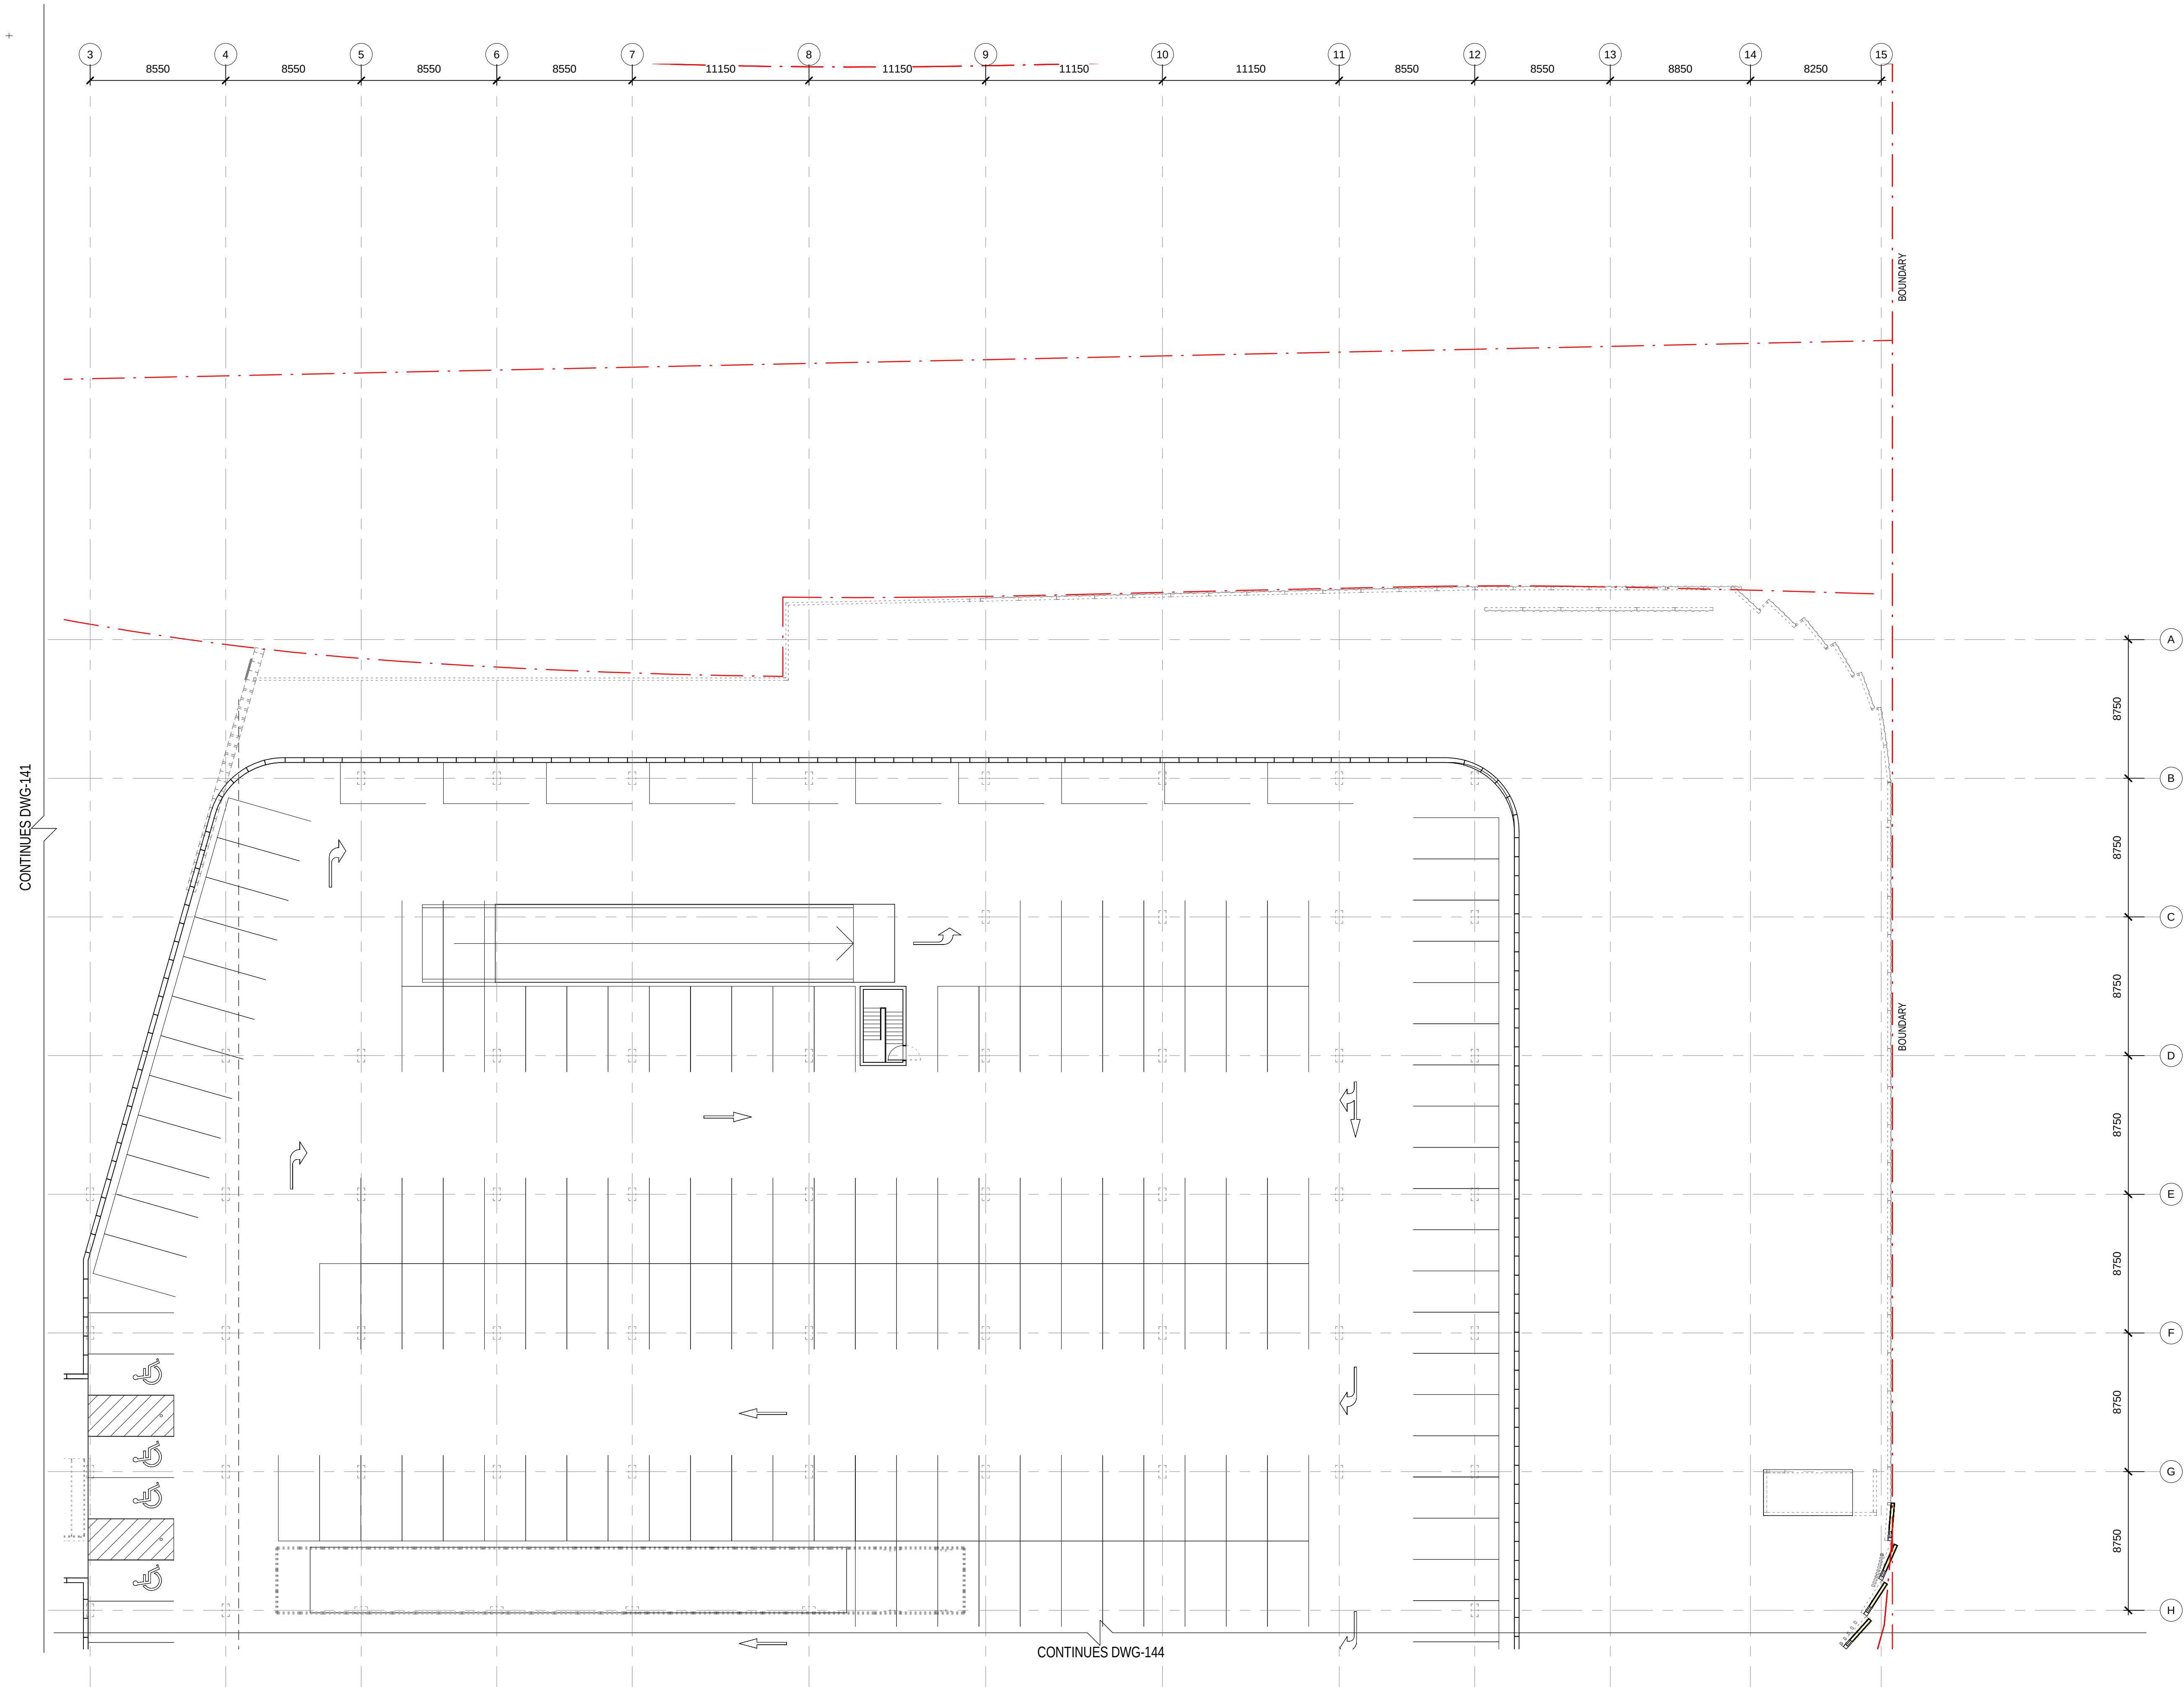

Status: PRELIMINARY

Nom. Architect: Bob Perry 3935

File: R-H\2010\20100176 Woollooware Bay Town Centre\Drawings\Revit\Woollooware_Bay-Central

Print Date: 23/05/2013 10:33:55 AM

Rev. Description: Date:

B	DRAFT FOR REVIEW	18/01/2013
C	DRAFT - WORK IN PROGRESS	31/01/2013
D	DRAFT - WORK IN PROGRESS	06/02/2013
1	FOR AUTHORITY APPROVAL	08/02/2013
2	FOR AUTHORITY APPROVAL	14/02/2013
3	PPR ISSUE	17/05/2013
4	PPR ISSUE	23/05/2013

CONTINUES DWG-141

CONTINUES DWG-144

BOUNDARY

BOUNDARY

**Scott
Carver**

Scott Carver Pty Ltd
Level 8, 71 Macquarie Street
Sydney NSW 2000 Australia


Telephone +61 2 9957 3988
hello@scottcarver.com.au
www.scottcarver.com.au

Woollooware Bay Town Centre


Project

Client

Bluestone Capital Ventures No.1 Pty Ltd

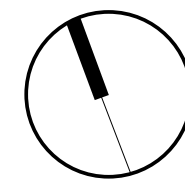

1 : 200 @ A1

 


LEVEL 4 PLAN - SHEET 2 OF 4

Reference No.
20100176

Discipline

Drawing No.
DA142

Title
Rev.
4

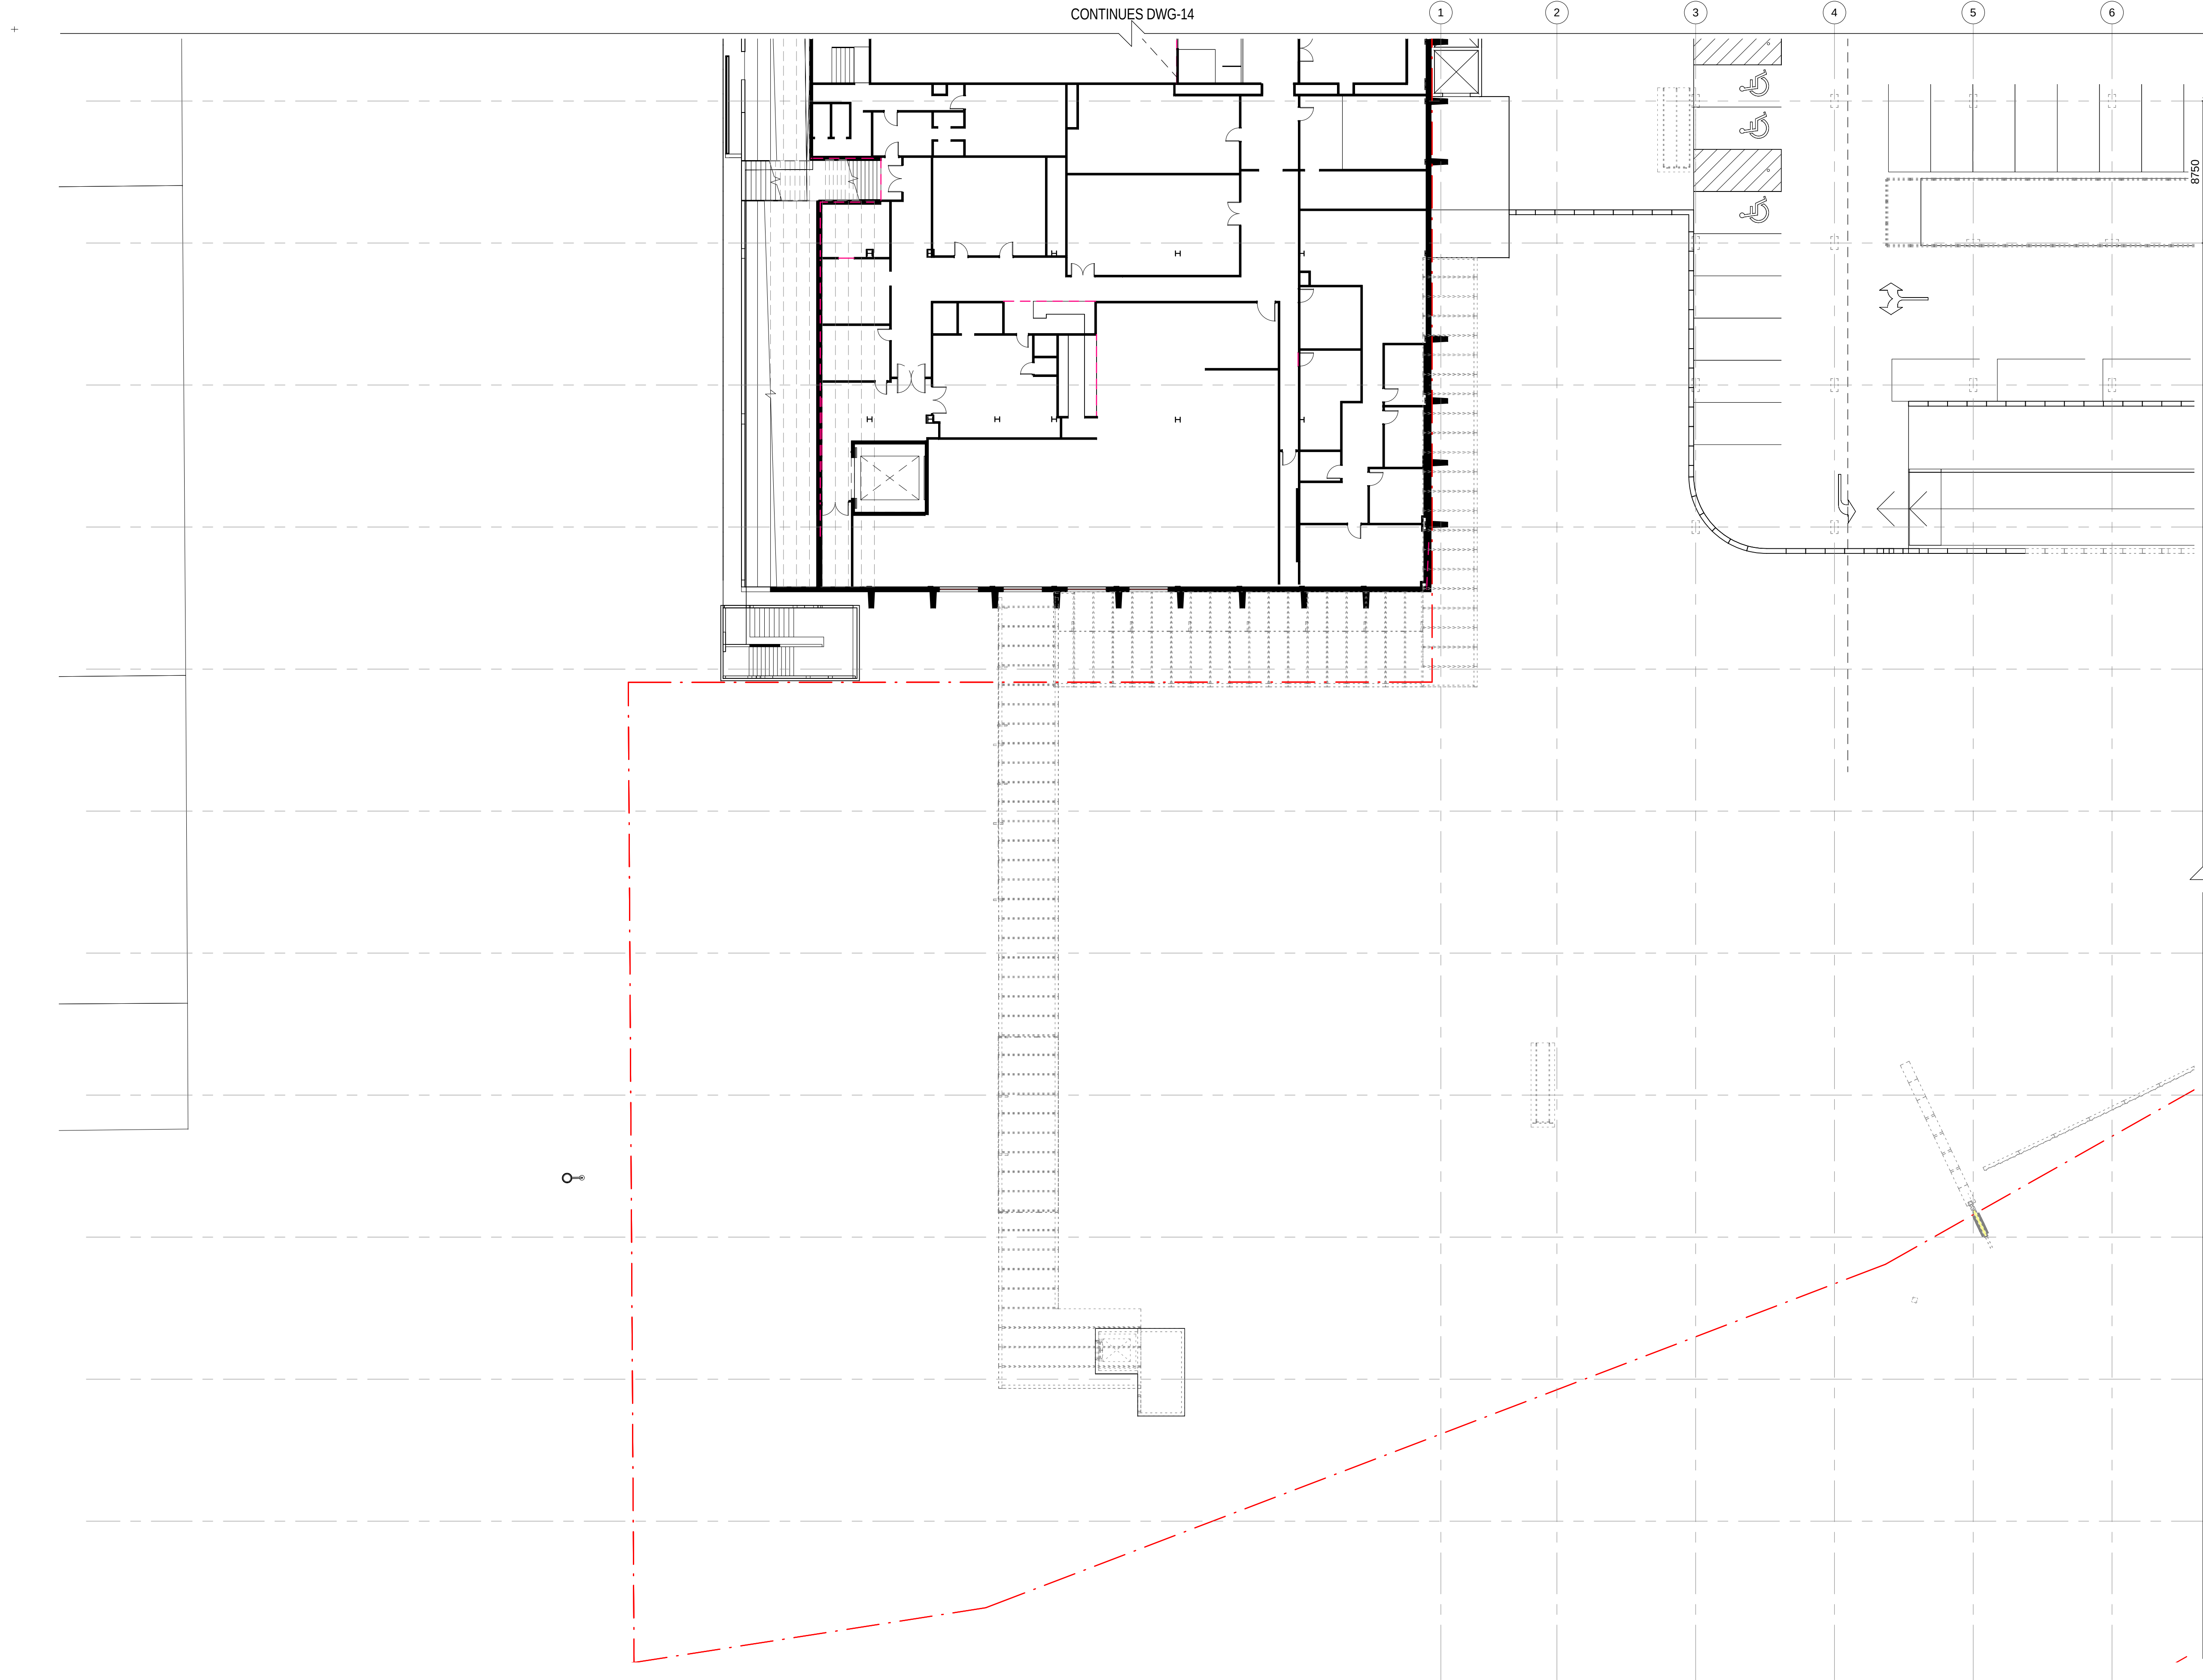

Status:	PRELIMINARY	
Nom. Architect	Bob Perry 3935	
File:	R-H\2010\20100176 Woollooware Bay Town Centre\Drawings\Revit\Woollooware_Bay-Central	
Print Date:	23/05/2013 10:38:00 AM	
Rev. Description:	Date:	
B	DRAFT FOR REVIEW	18/01/2013
C	DRAFT - WORK IN PROGRESS	31/01/2013
D	DRAFT - WORK IN PROGRESS	06/02/2013
1	FOR AUTHORITY APPROVAL	08/02/2013
2	FOR AUTHORITY APPROVAL	14/02/2013
3	PPR ISSUE	17/05/2013
4	PPR ISSUE	23/05/2013

K
L
M
N
P
R
S
T



CONTINUES DWG-14

CONTINUES DWG-14





Scott Carver Pty Ltd
Level 8, 71 Macquarie Street
Sydney NSW 2000 Australia
Telephone +61 2 9957 3988
hello@scottcarver.com.au
www.scottcarver.com.au

Woollooware Bay Town Centre
Project
Client
Bluestone Capital Ventures No.1 Pty Ltd

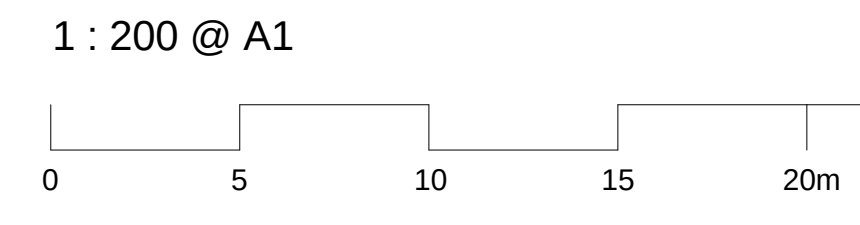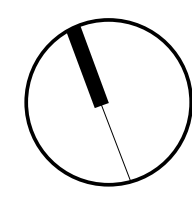


LEVEL 4 PLAN - SHEET 3 OF 4
Reference No. 20100176
Discipline
Drawing No. DA143
Rev. 4

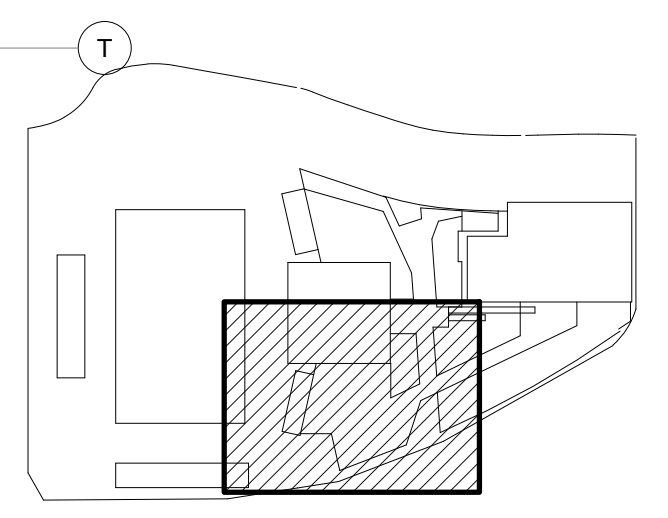

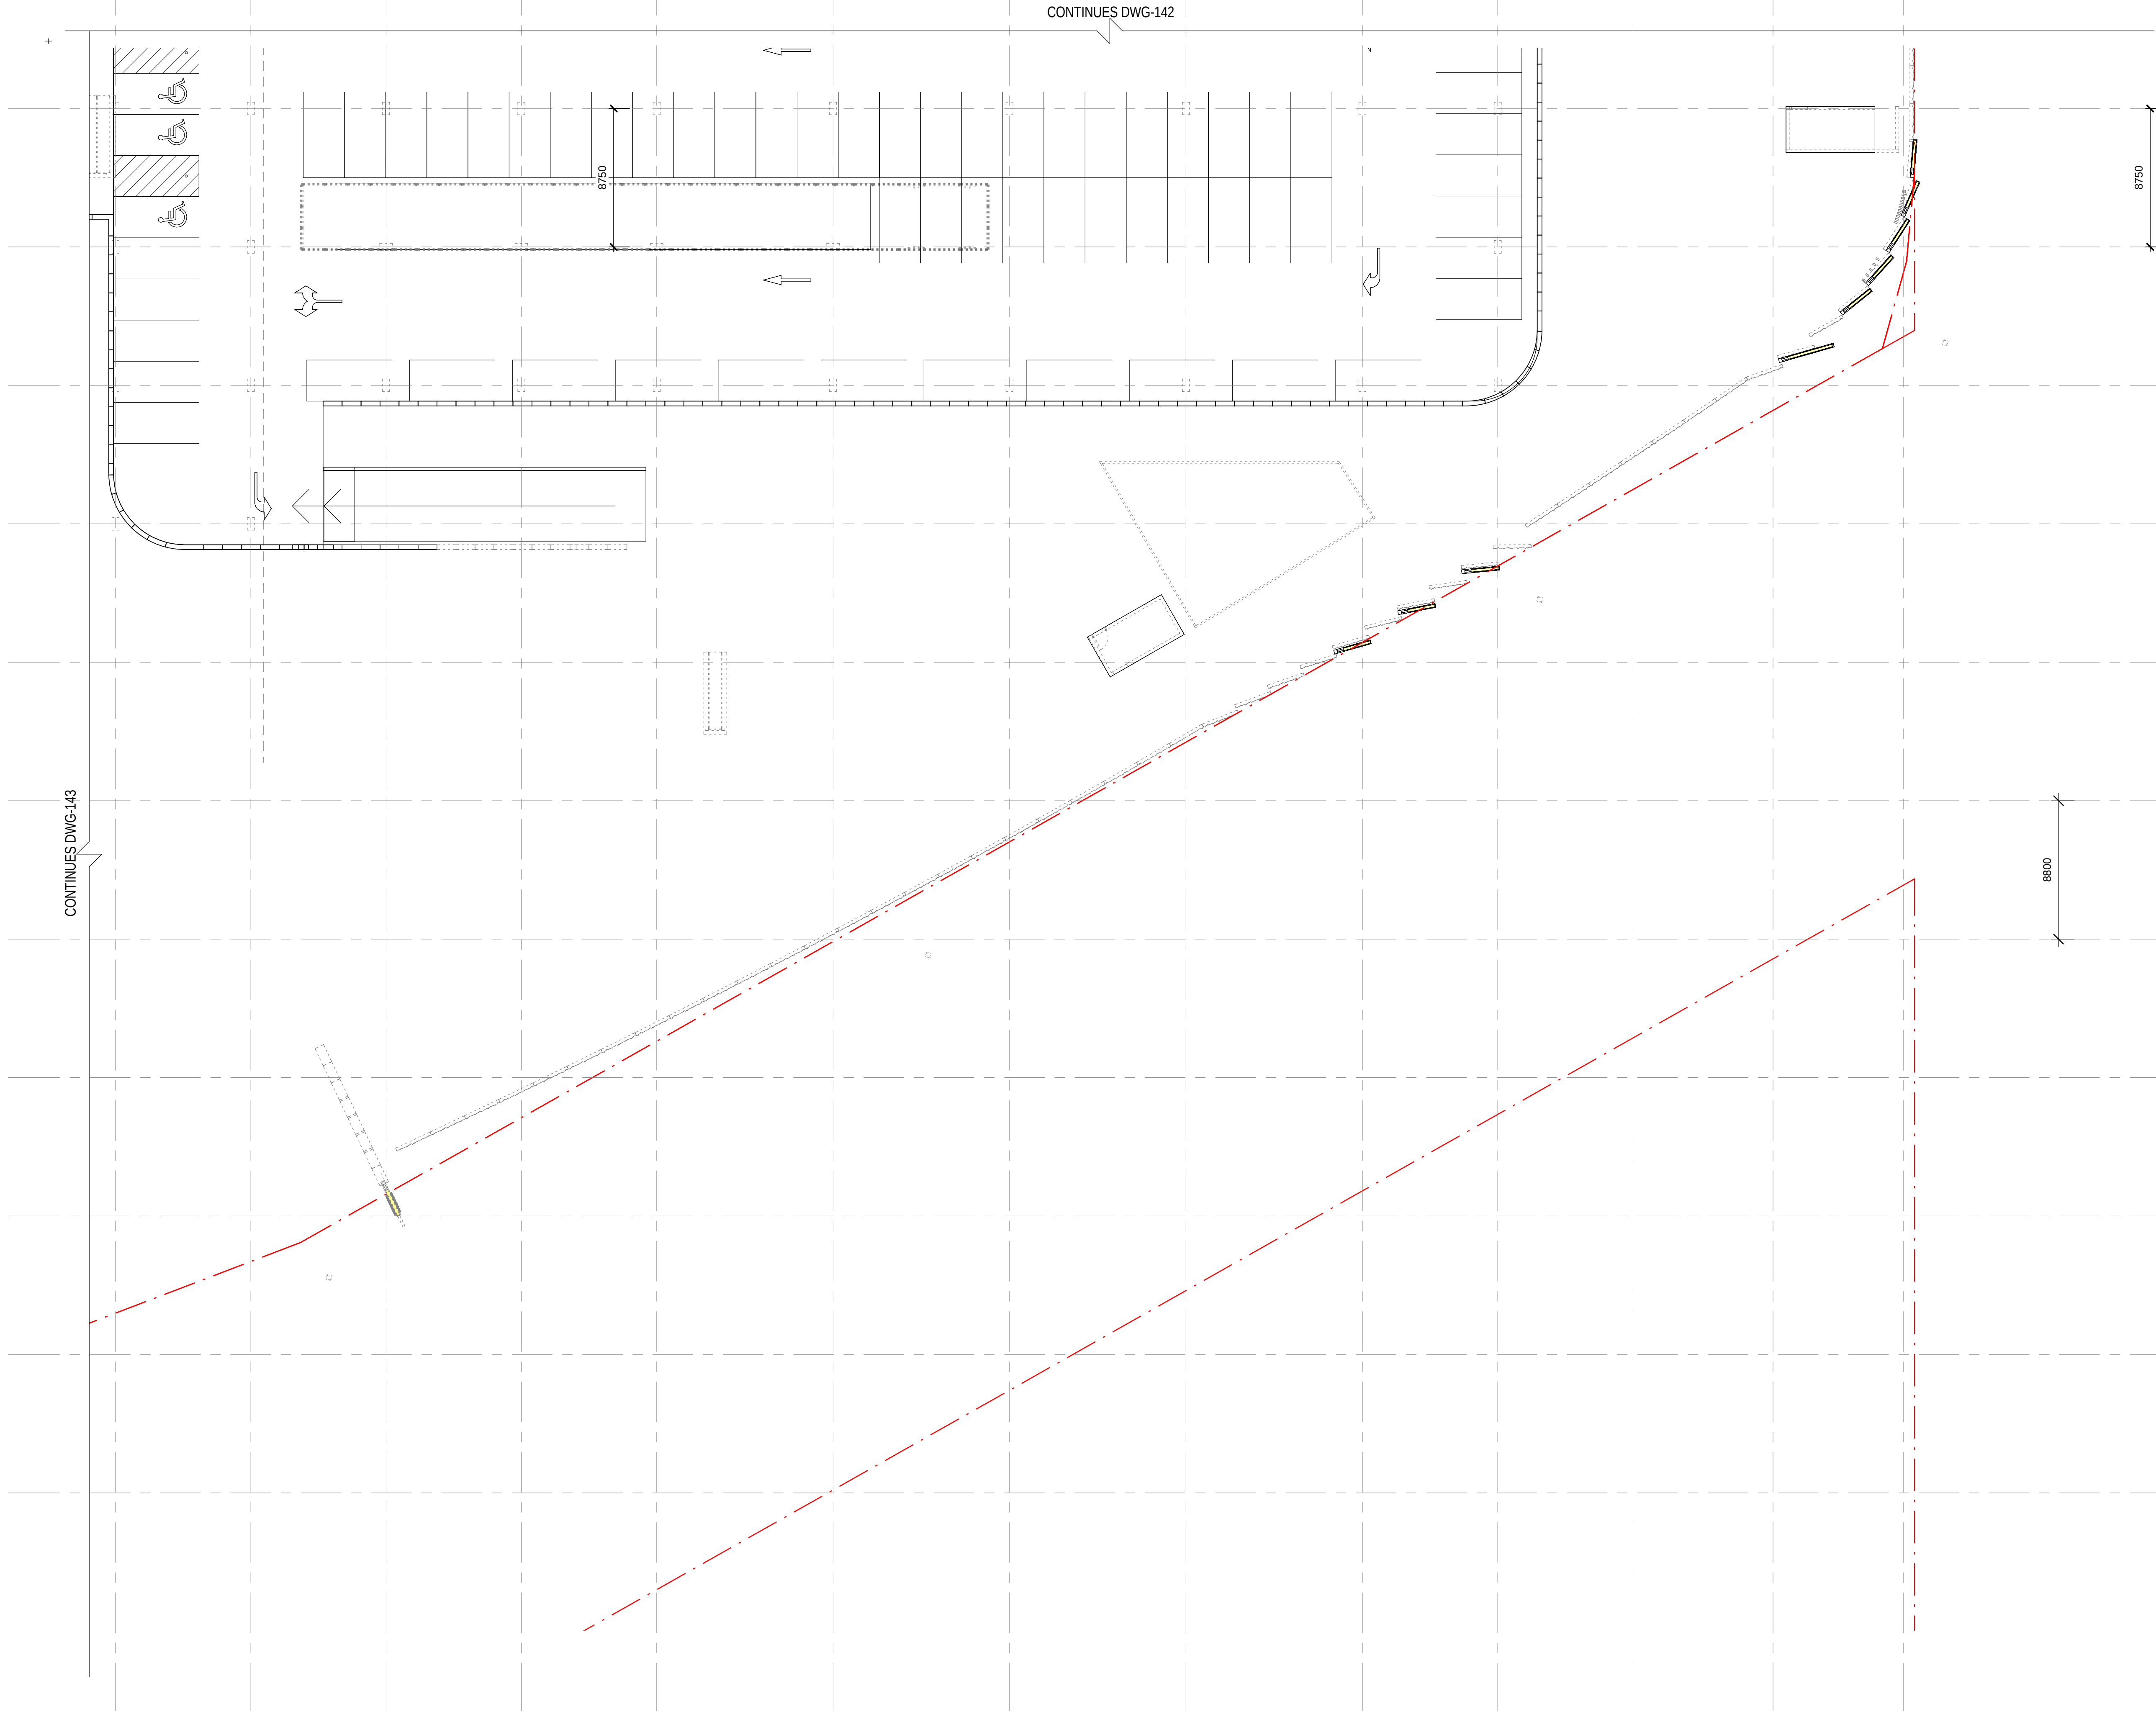


Status:	PRELIMINARY	
Nom. Architect	Bob Perry 3935	
File:	R-H\2010\20100176 Woollooware Bay Town Centre\Drawings\Revit\Woollooware_Bay-Central	
Print Date:	23/05/2013 10:36:04 AM	
Rev. Description:	Date:	
B	DRAFT FOR REVIEW	18/01/2013
C	DRAFT - WORK IN PROGRESS	31/01/2013
D	DRAFT - WORK IN PROGRESS	06/02/2013
1	FOR AUTHORITY APPROVAL	08/02/2013
2	FOR AUTHORITY APPROVAL	14/02/2013
3	PPR ISSUE	17/05/2013
4	PPR ISSUE	23/05/2013

K
L
M
N
P
R
S
T

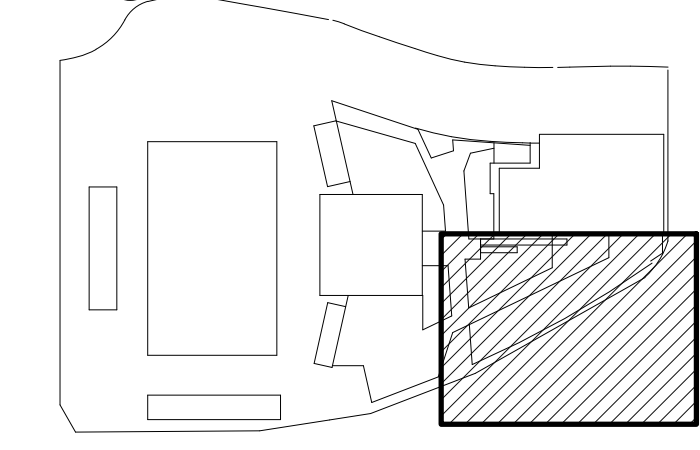


Scott Carver Pty Ltd
Level 8, 71 Macquarie Street
Sydney NSW 2000 Australia
Telephone +61 2 9957 3988
hello@scottcarver.com.au
www.scottcarver.com.au

Woollooware Bay Town Centre
Project
Client
Bluestone Capital Ventures No.1 Pty Ltd

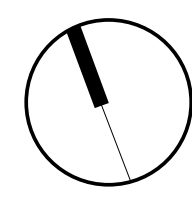


1 : 200 @ A1

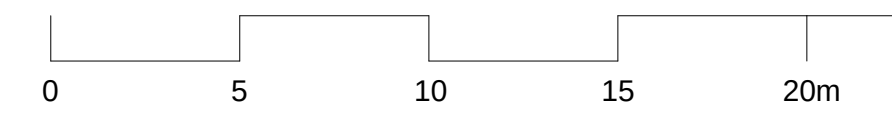


LEVEL 4 PLAN - SHEET 4 OF 4

Reference No.	Discipline	Drawing No.	Rev.
20100176		DA144	4

Rev.	Description:	Date:
B	DRAFT - WORK IN PROGRESS	31/01/2013
C	DRAFT - WORK IN PROGRESS	06/02/2013
1	FOR AUTHORITY APPROVAL	08/02/2013
2	FOR AUTHORITY APPROVAL	14/02/2013
3	PPR PRELIMINARY REVIEW	10/05/2013
4	PPR ISSUE	17/05/2013
5	PPR ISSUE	23/05/2013

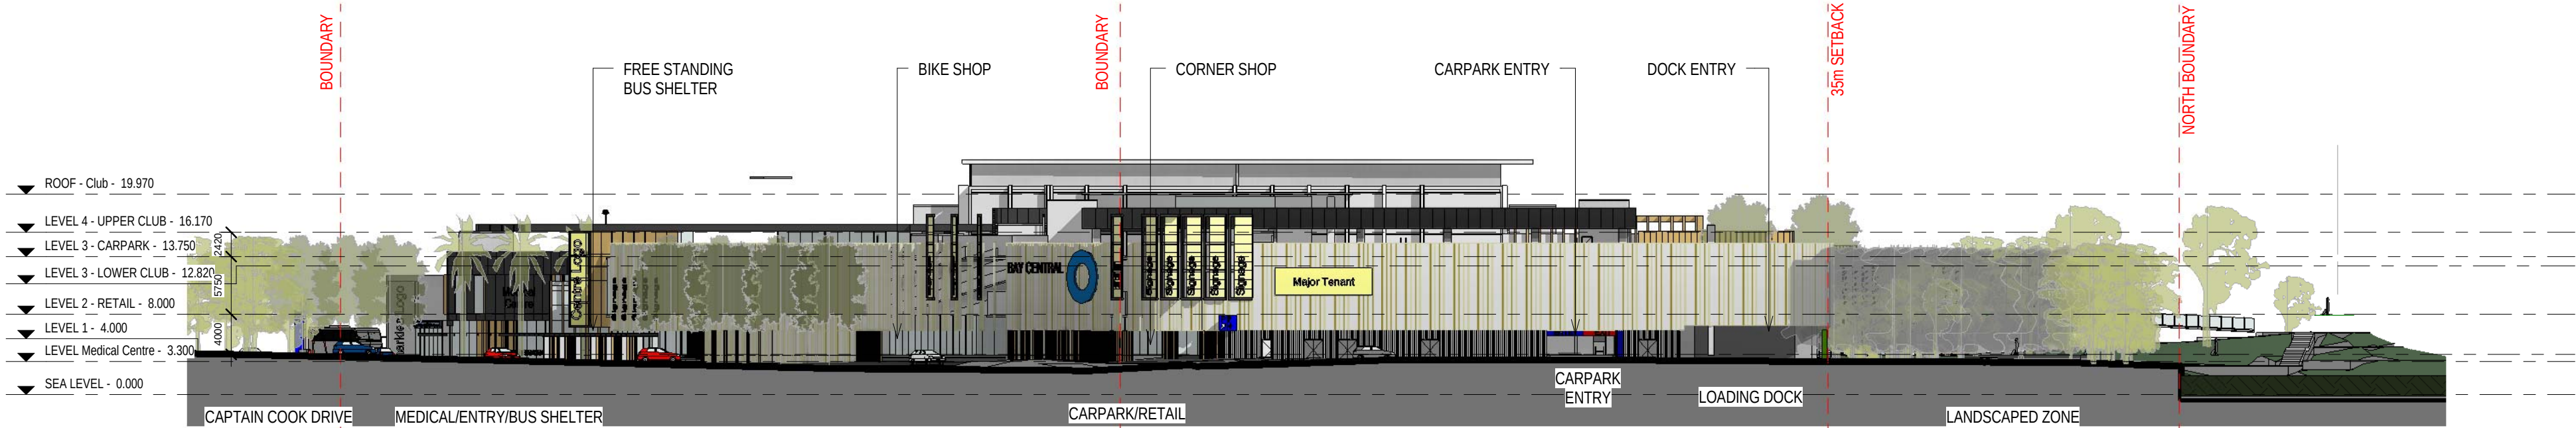


1 EAST ELEVATION
1 : 500

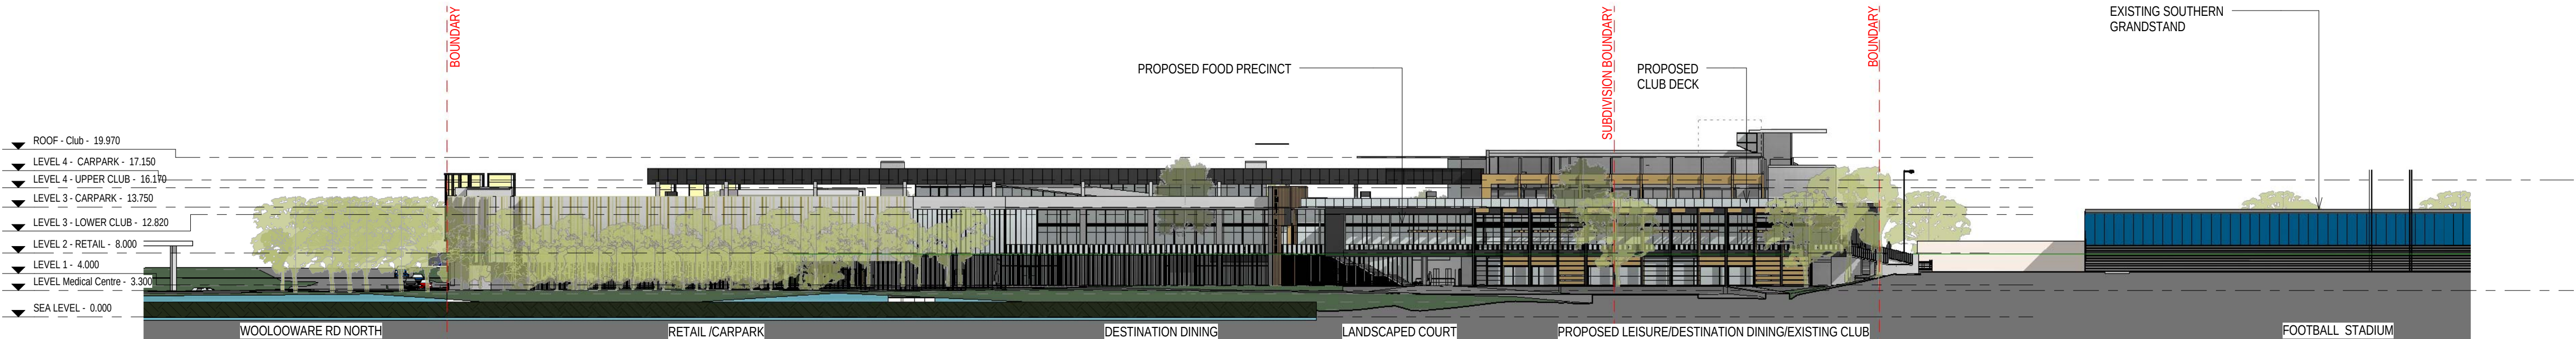

2 NORTH ELEVATION
1 : 500



3 SOUTH ELEVATION
1 : 500

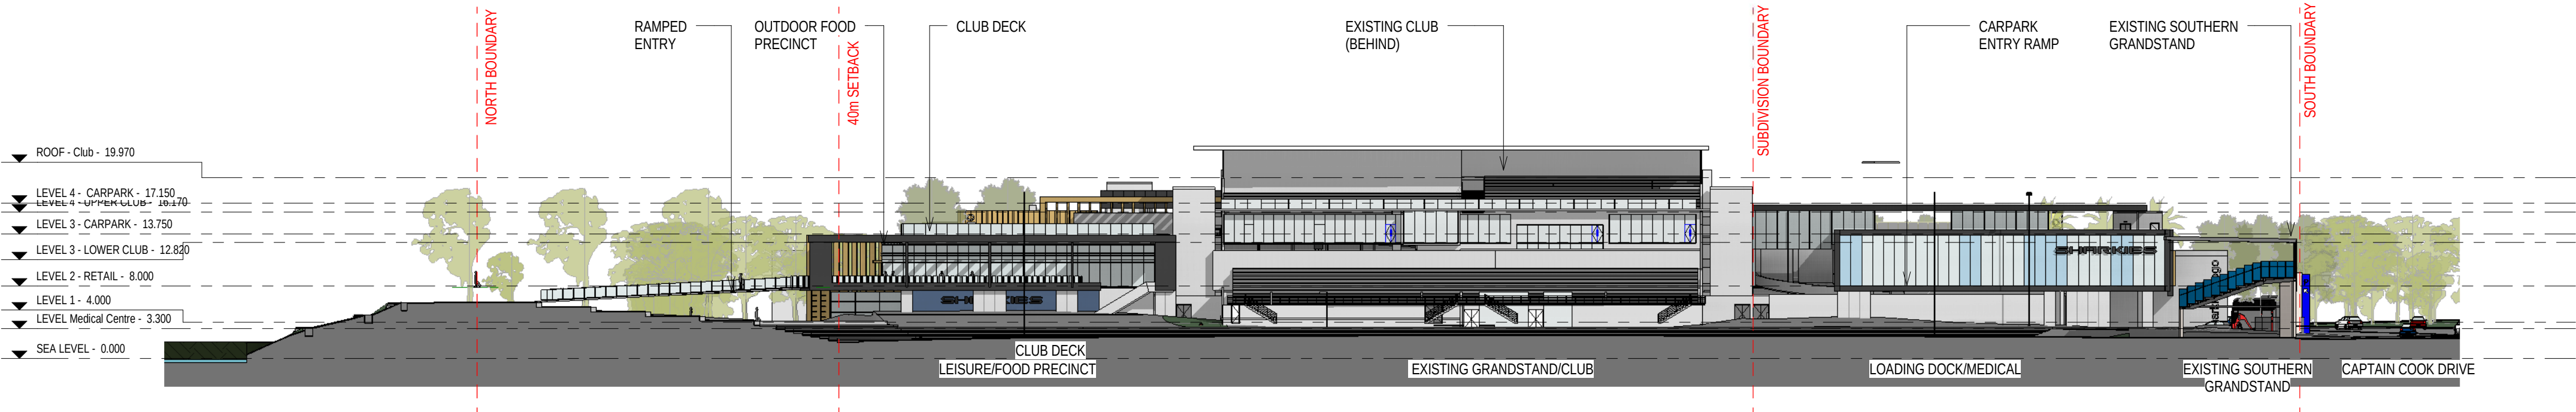

4 WEST ELEVATION
1 : 500

+

Status: PRELIMINARY

Nom. Architect Bob Perry 3935

R:\2010\20100176 Woolooware Bay Town
Centre\Drawings\Revit\Woolooware_Bay-Central

Print Date: 23/05/2013 10:38:47 AM

Rev. Description: Date:

B	DRAFT FOR REVIEW	25/01/2013
C	DRAFT - WORK IN PROGRESS	31/01/2013
D	DRAFT - WORK IN PROGRESS	06/02/2013
1	FOR AUTHORITY APPROVAL	08/02/2013
2	FOR AUTHORITY APPROVAL	14/02/2013
3	PPR ISSUE	17/05/2013
4	PPR ISSUE	23/05/2013



1 SOUTH ELEVATION - PART 1

1 : 200



2 SOUTH ELEVATION - PART 2

1 : 200

Scott
Carver

Scott Carver Pty Ltd
Level 8, 71 Macquarie Street
Sydney NSW 2000 Australia

Telephone +61 2 9957 3988
hello@scottcarver.com.au
www.scottcarver.com.au

Woolooware Bay Town Centre

Project
Client

Bluestone Capital Ventures No.1 Pty Ltd

1 : 200 @ A1

0 5 10 15 20m

ELEVATIONS - SHEET 1

Reference No.
20100176

Discipline

Drawing No.
DA211

Rev.
4

+

Status: PRELIMINARY

Nom. Architect Bob Perry 3935

File: R-H\2010\20100176 Woollooware Bay Town Centre\Drawings\Revit\Woollooware_Bay-Central

Print Date: 23/05/2013 10:39:21 AM

Rev. Description: Date:

B	DRAFT FOR REVIEW	25/01/2013
C	DRAFT - WORK IN PROGRESS	31/01/2013
D	DRAFT - WORK IN PROGRESS	06/02/2013
1	FOR AUTHORITY APPROVAL	08/02/2013
2	FOR AUTHORITY APPROVAL	14/02/2013
3	PPR ISSUE	17/05/2013
4	PPR ISSUE	23/05/2013



1 EAST ELEVATION
1 : 200

+


Status: PRELIMINARY

Nom. Architect Bob Perry 3935

R:\2010\20100176 Woolooware Bay Town
Centre\Drawings\Revit\Woolooware_Bay-Central

Print Date: 23/05/2013 10:24:40 AM

Rev.	Description:	Date:
B	DRAFT FOR REVIEW	25/01/2013
C	DRAFT - WORK IN PROGRESS	31/01/2013
D	DRAFT - WORK IN PROGRESS	06/02/2013
1	FOR AUTHORITY APPROVAL	08/02/2013
2	FOR AUTHORITY APPROVAL	14/02/2013
3	PPR ISSUE	17/05/2013
4	PPR ISSUE	23/05/2013

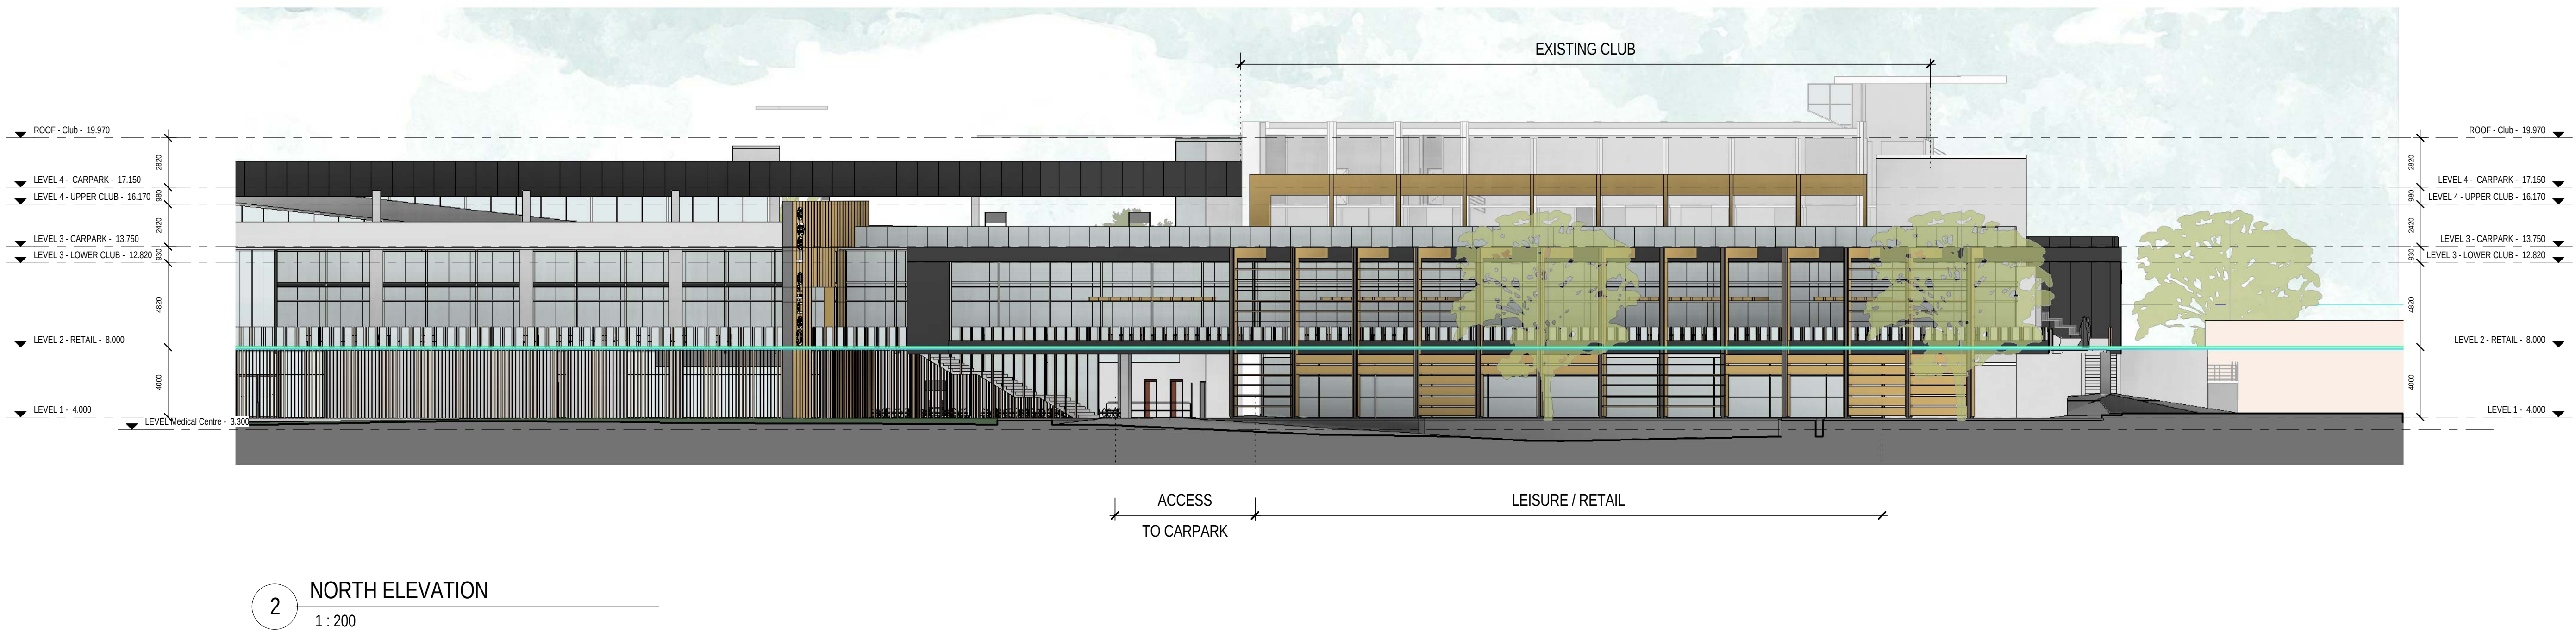

Scott
Carver

Scott Carver Pty Ltd
Level 8, 71 Macquarie Street
Sydney NSW 2000 Australia


Telephone +61 2 9957 3988
hello@scottcarver.com.au
www.scottcarver.com.au

Woolooware Bay Town Centre

Project
Client

Bluestone Capital Ventures No.1 Pty Ltd

1 : 200 @ A1

 

ELEVATIONS - SHEET 3

Reference No.
20100176

Discipline

Drawing No.
DA213

Title
Rev.
4

+

Status: PRELIMINARY


Nom. Architect Bob Perry 3935

R-H:\2010\20100176 Woollooware Bay Town
Centre\Drawings\Revit\Woollooware_Bay-Central

Print Date: 23/05/2013 10:25:31 AM

Rev. Description: Date:

B	DRAFT FOR REVIEW	25/01/2013
C	DRAFT - WORK IN PROGRESS	31/01/2013
D	DRAFT - WORK IN PROGRESS	06/02/2013
1	FOR AUTHORITY APPROVAL	08/02/2013
2	FOR AUTHORITY APPROVAL	14/02/2013
3	PPR ISSUE	17/05/2013
	PPR ISSUE	23/05/2013

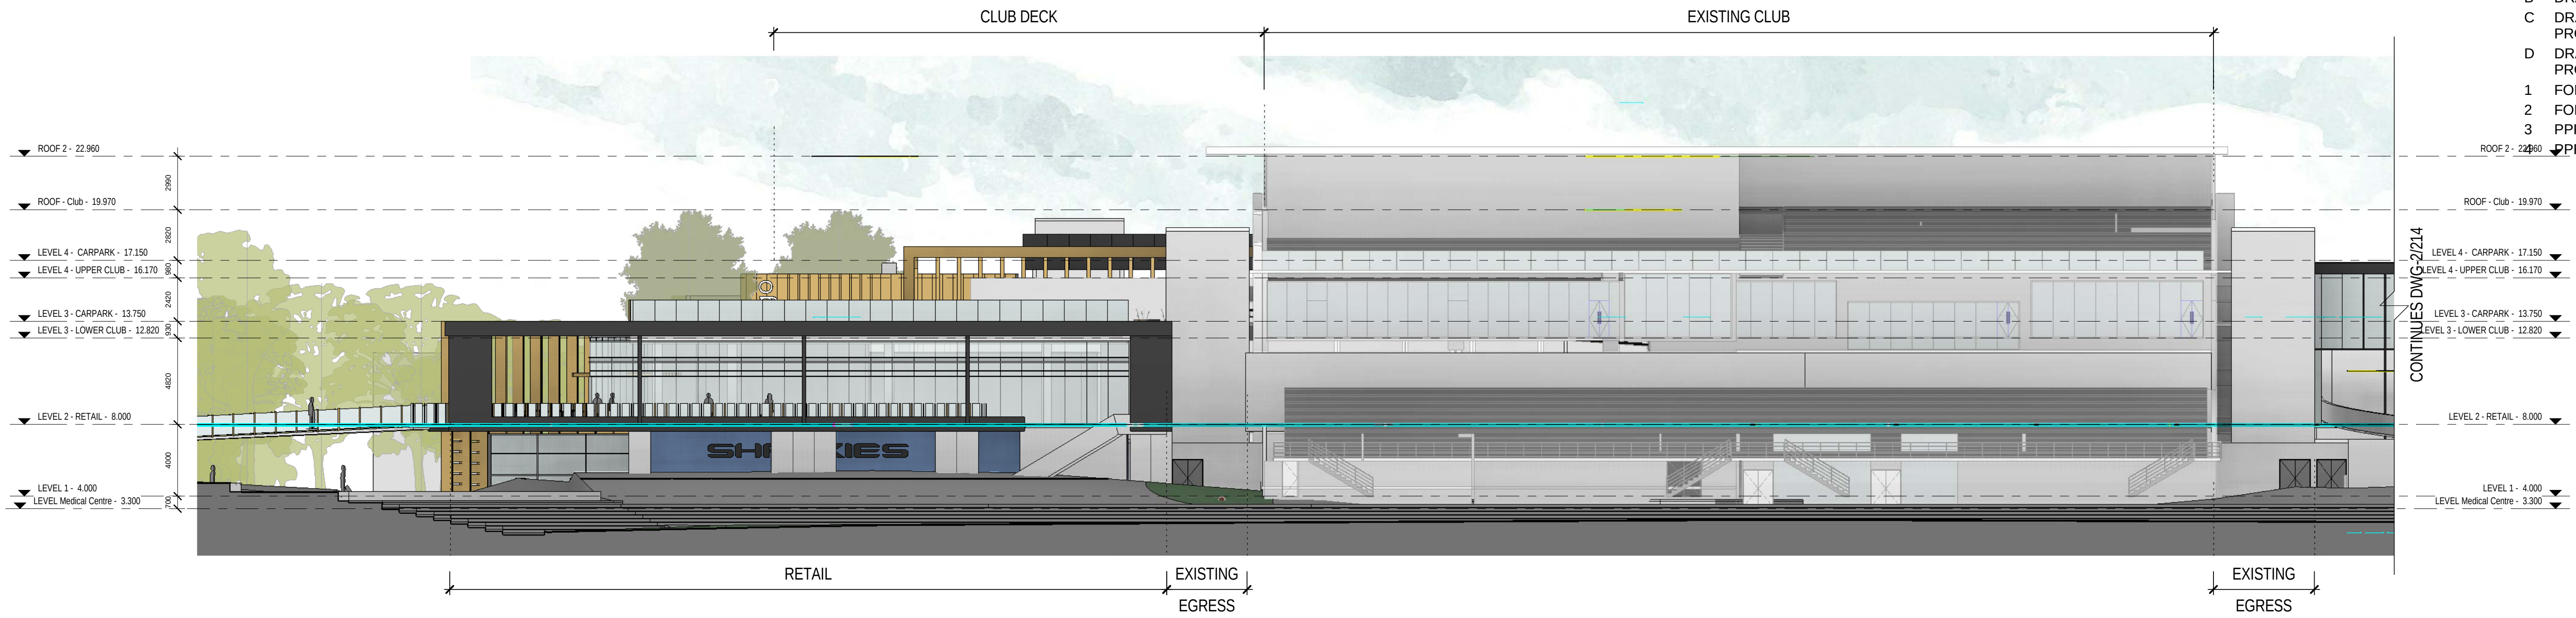

1 WEST ELEVATION
1: 200



2 WEST ELEVATION
1: 200

Scott
Carver

Scott Carver Pty Ltd
Level 8, 71 Macquarie Street
Sydney NSW 2000 Australia


Telephone +61 2 9957 3988
hello@scottcarver.com.au
www.scottcarver.com.au

Woollooware Bay Town Centre

Project
Client

Bluestone Capital Ventures No.1 Pty Ltd

1: 200 @ A1

 

ELEVATIONS - SHEET 4


Reference No.
20100176

Discipline


Drawing No.
DA214

Rev.
4


A	DRAFT - WORK IN PROGRESS	31/01/2013
B	DRAFT - WORK IN PROGRESS	06/02/2013
1	FOR AUTHORITY APPROVAL	08/02/2013
2	FOR AUTHORITY APPROVAL	14/02/2013
3	PPR PRELIMINARY REVIEW	10/05/2013
4	PPR ISSUE	17/05/2013
5	PPR ISSUE	23/05/2013

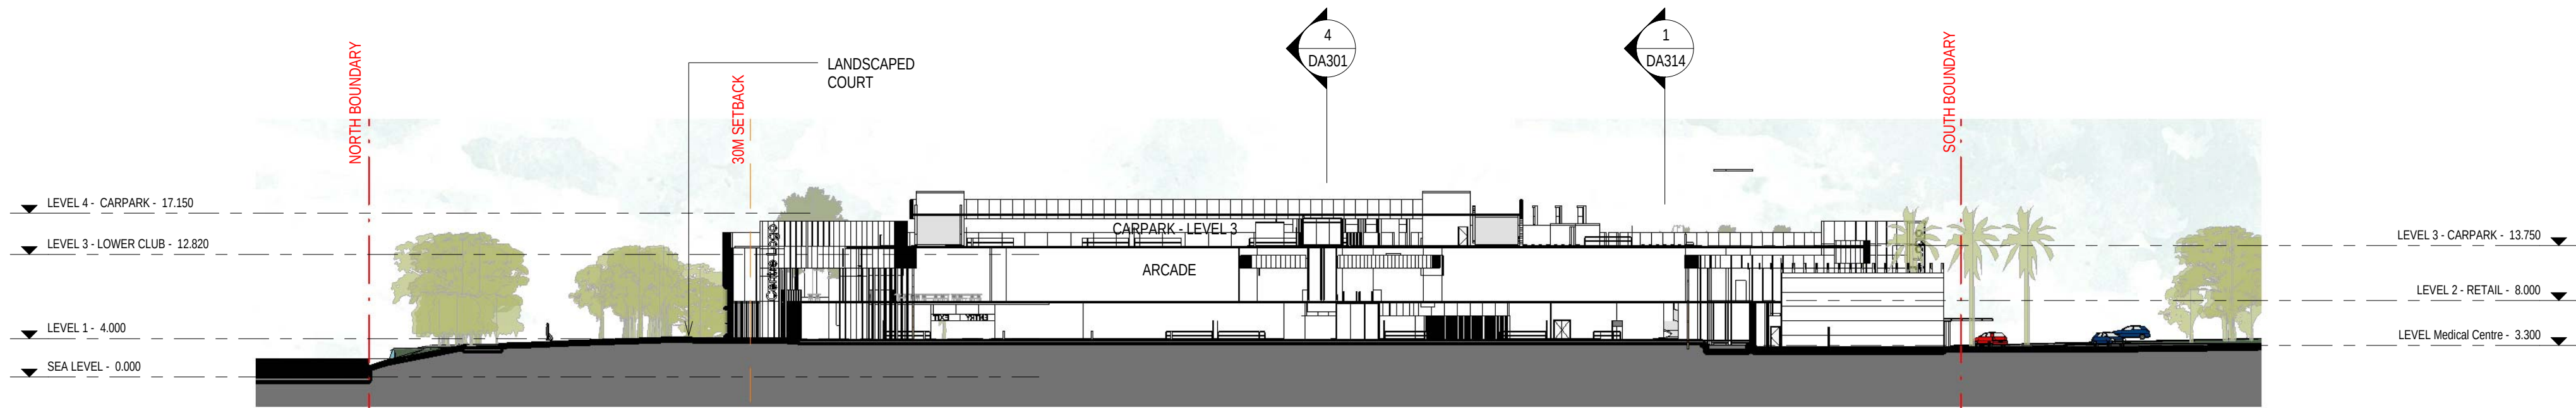


1 Site Section 1
1 : 500

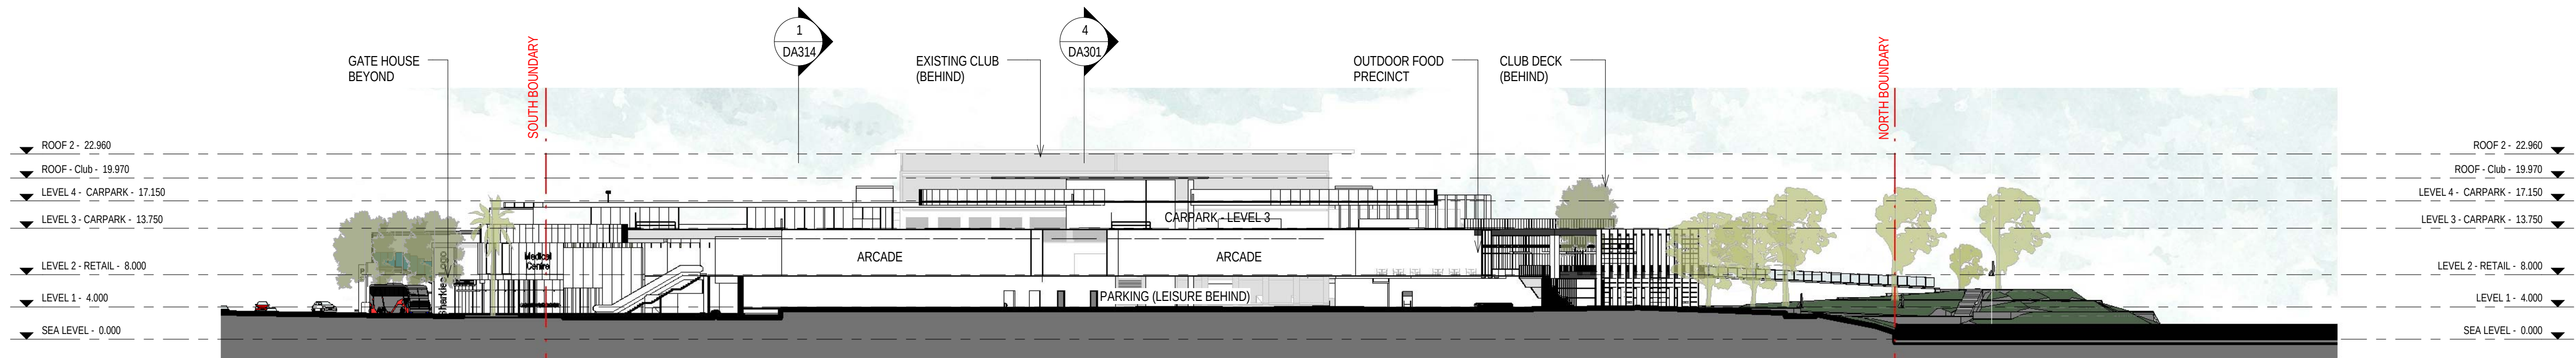


2 Site Section 2
1 : 500

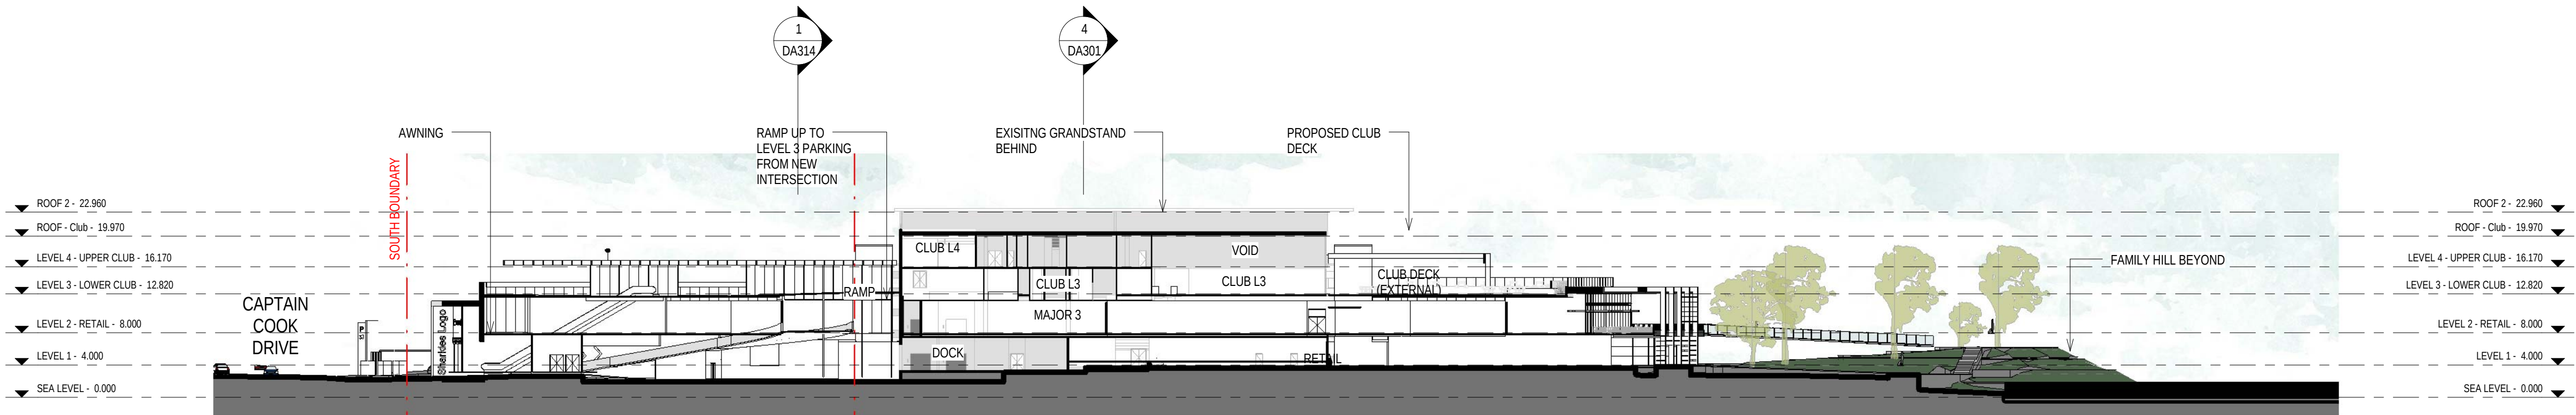

3 Site Section 3
1 : 500

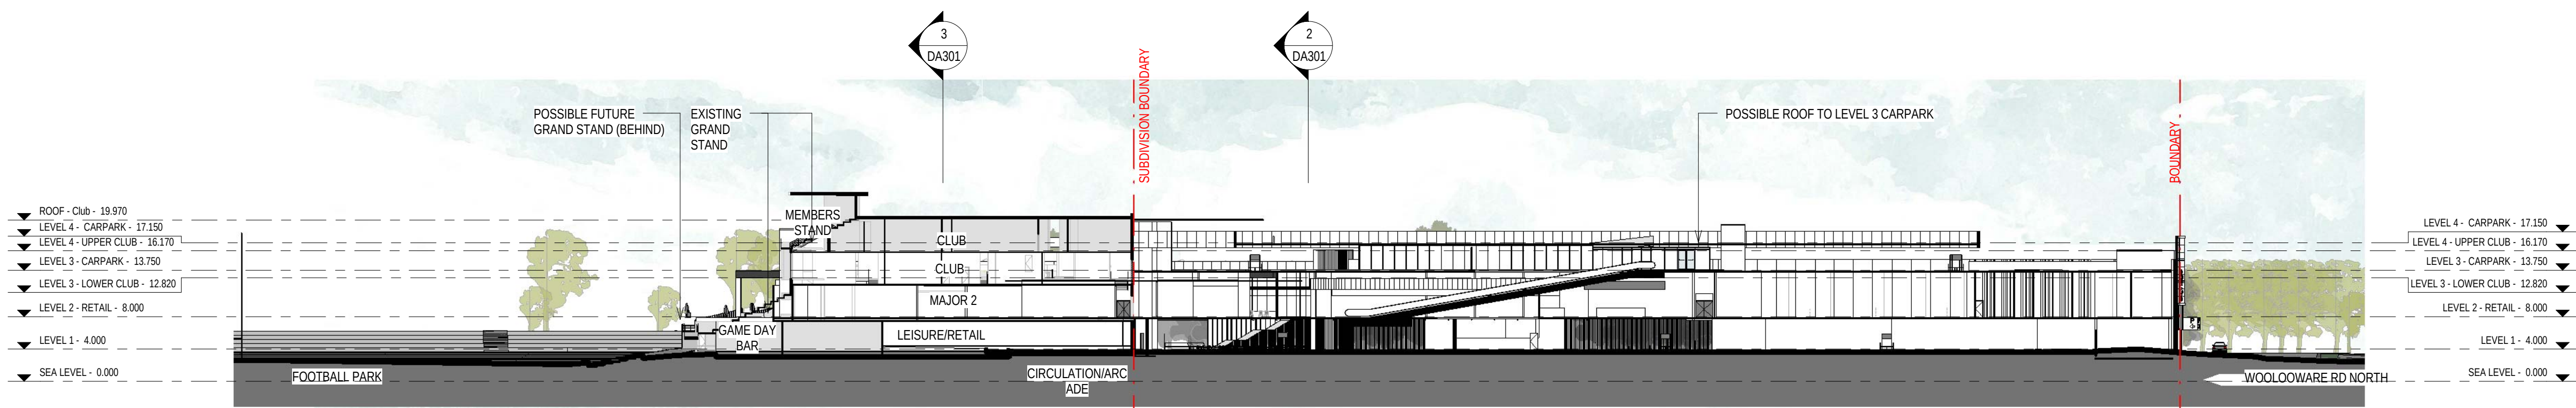

4 Site Section 4
1 : 500

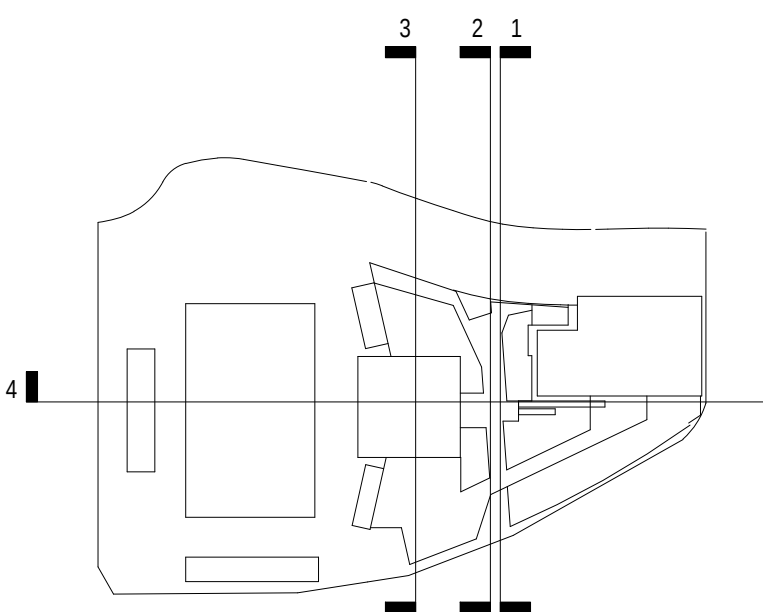

+

Status: PRELIMINARY


Nom. Architect Bob Perry 3935

R-H\2010\20100176 Woollooware Bay Town
Centre\Drawings\Revit\Woollooware_Bay-Central


Print Date: 23/05/2013 10:32:13 AM

Rev. Description: Date:

A	DRAFT - WORK IN PROGRESS	31/01/2013
B	DRAFT - WORK IN PROGRESS	06/02/2013
1	FOR AUTHORITY APPROVAL	08/02/2013
2	FOR AUTHORITY APPROVAL	14/02/2013
3	FOR AUTHORITY APPROVAL	04/03/2013
4	PPR ISSUE	17/05/2013
5	PPR ISSUE	23/05/2013

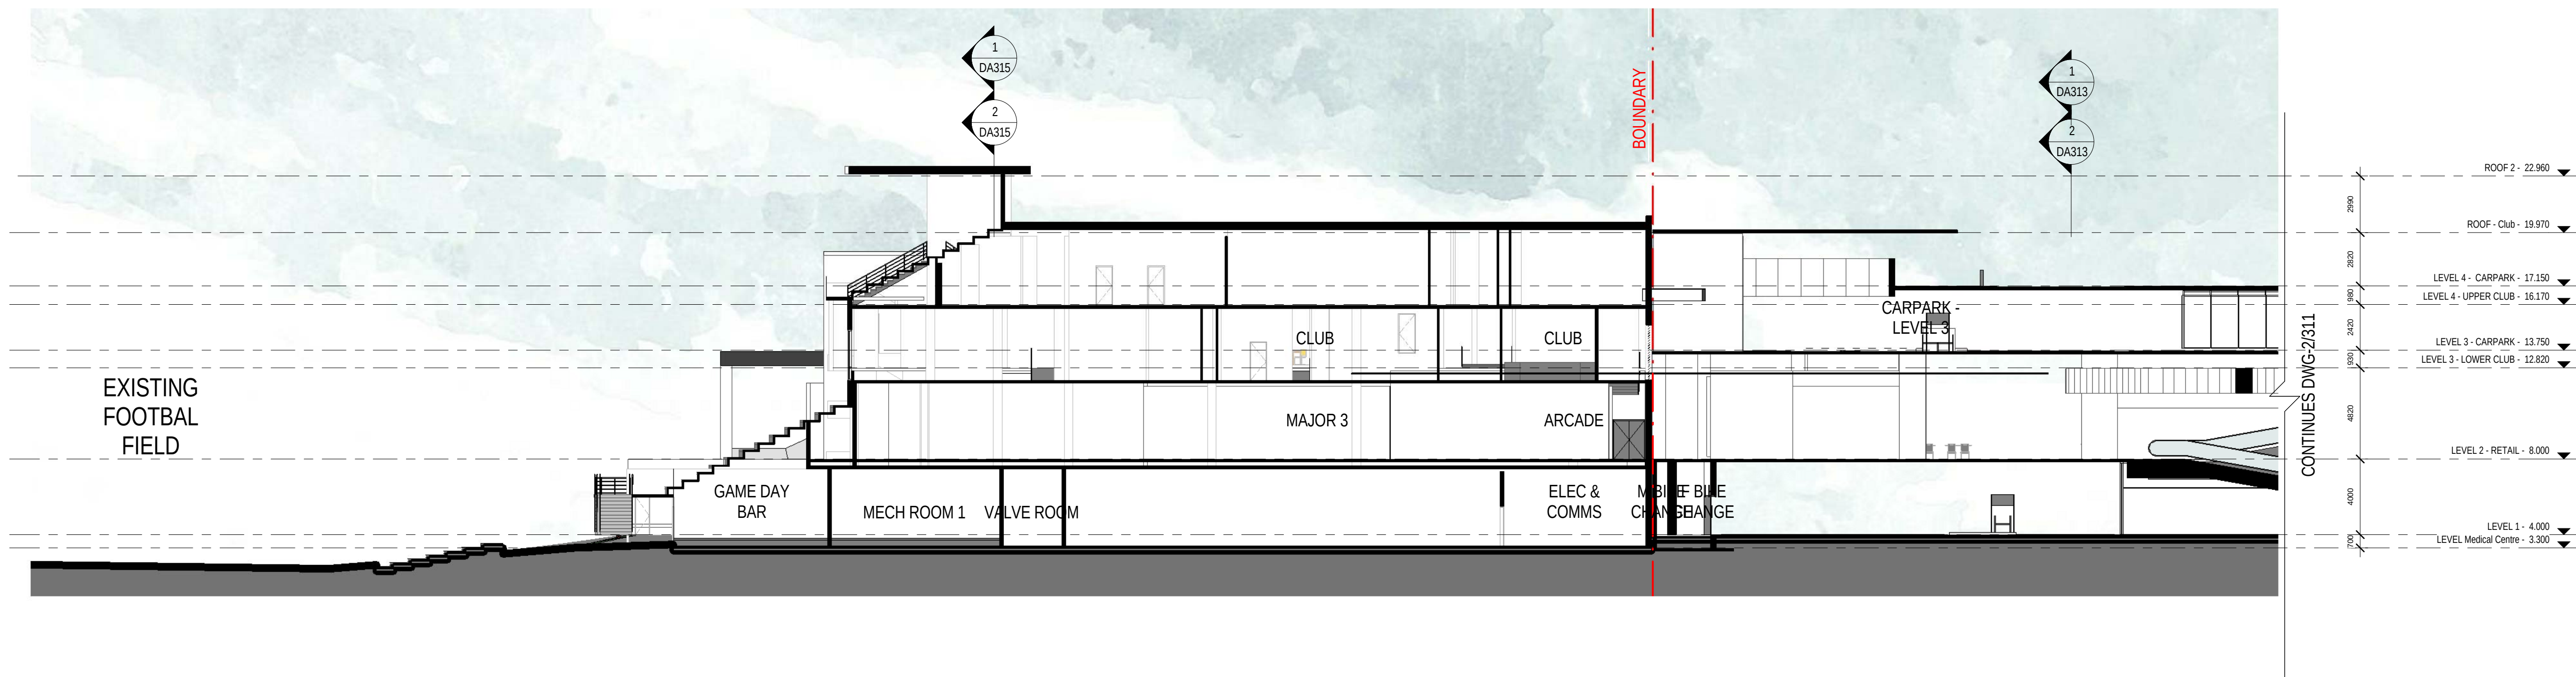

1 Long Section - Part 1
1 : 200

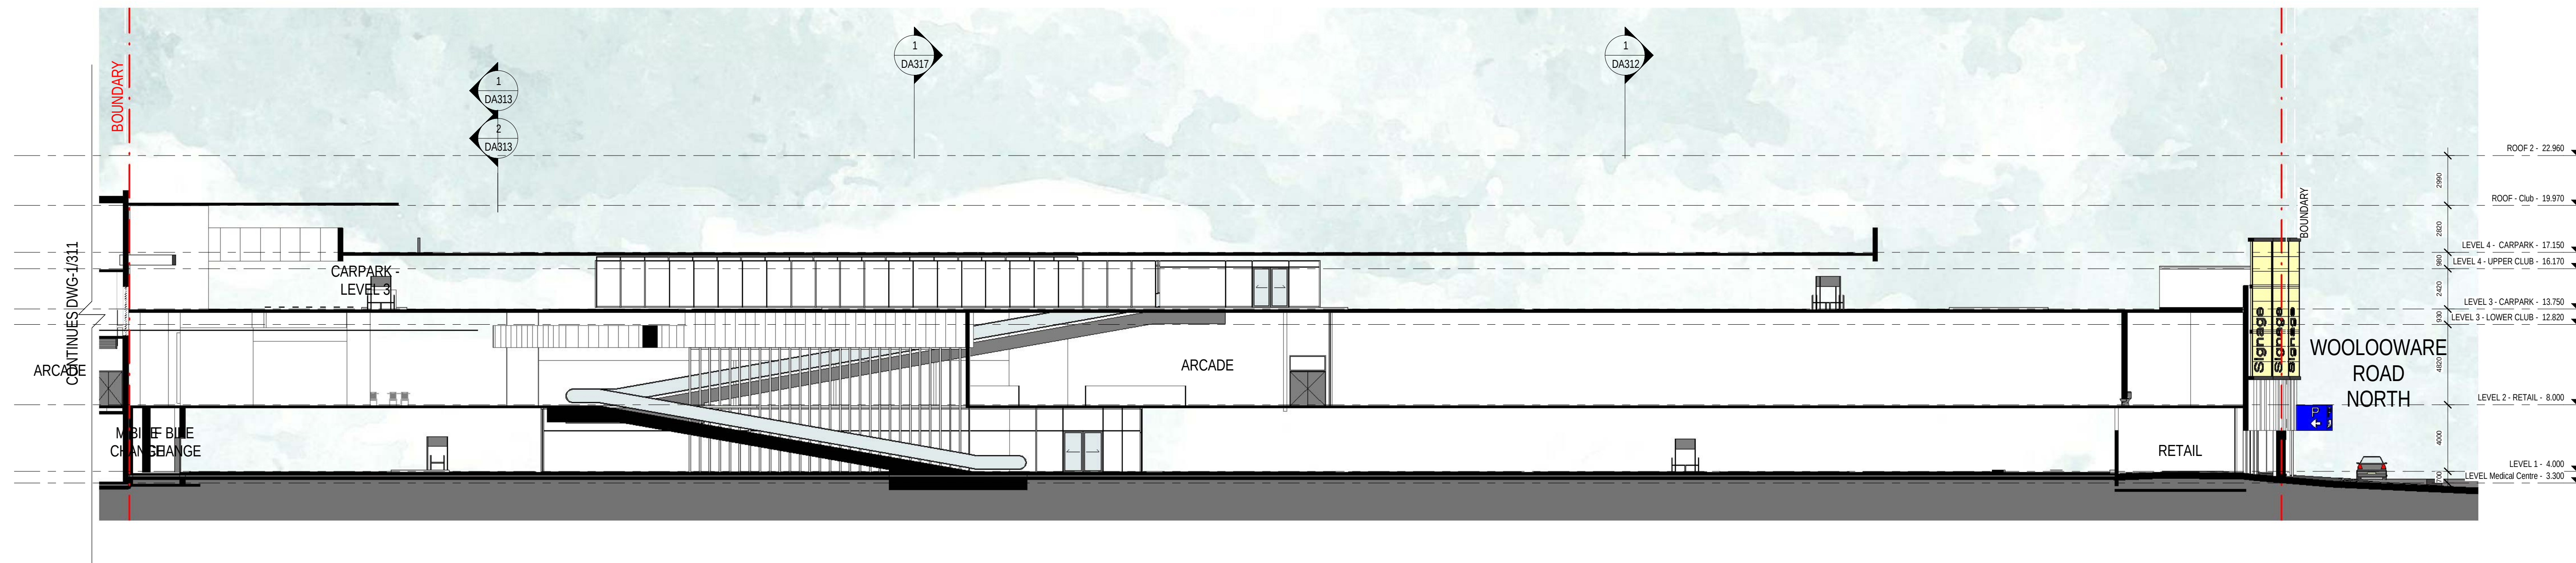

2 Long Section - Part 2
1 : 200

Scott
Carver

Scott Carver Pty Ltd
Level 8, 71 Macquarie Street
Sydney NSW 2000 Australia


Telephone +61 2 9957 3988
hello@scottcarver.com.au
www.scottcarver.com.au

Woollooware Bay Town Centre

Project
Client

Bluestone Capital Ventures No.1 Pty Ltd

1 : 200 @ A1

 

SECTIONS - SHEET 1

Reference No.
20100176

Discipline

Drawing No.


DA311

Title

Rev.

5

Rev.	Description:	Date:
A	DRAFT - WORK IN PROGRESS	31/01/2013
B	DRAFT - WORK IN PROGRESS	06/02/2013
1	FOR AUTHORITY APPROVAL	08/02/2013
2	FOR AUTHORITY APPROVAL	14/02/2013
3	PPR ISSUE	17/05/2013
4	PPR ISSUE	23/05/2013

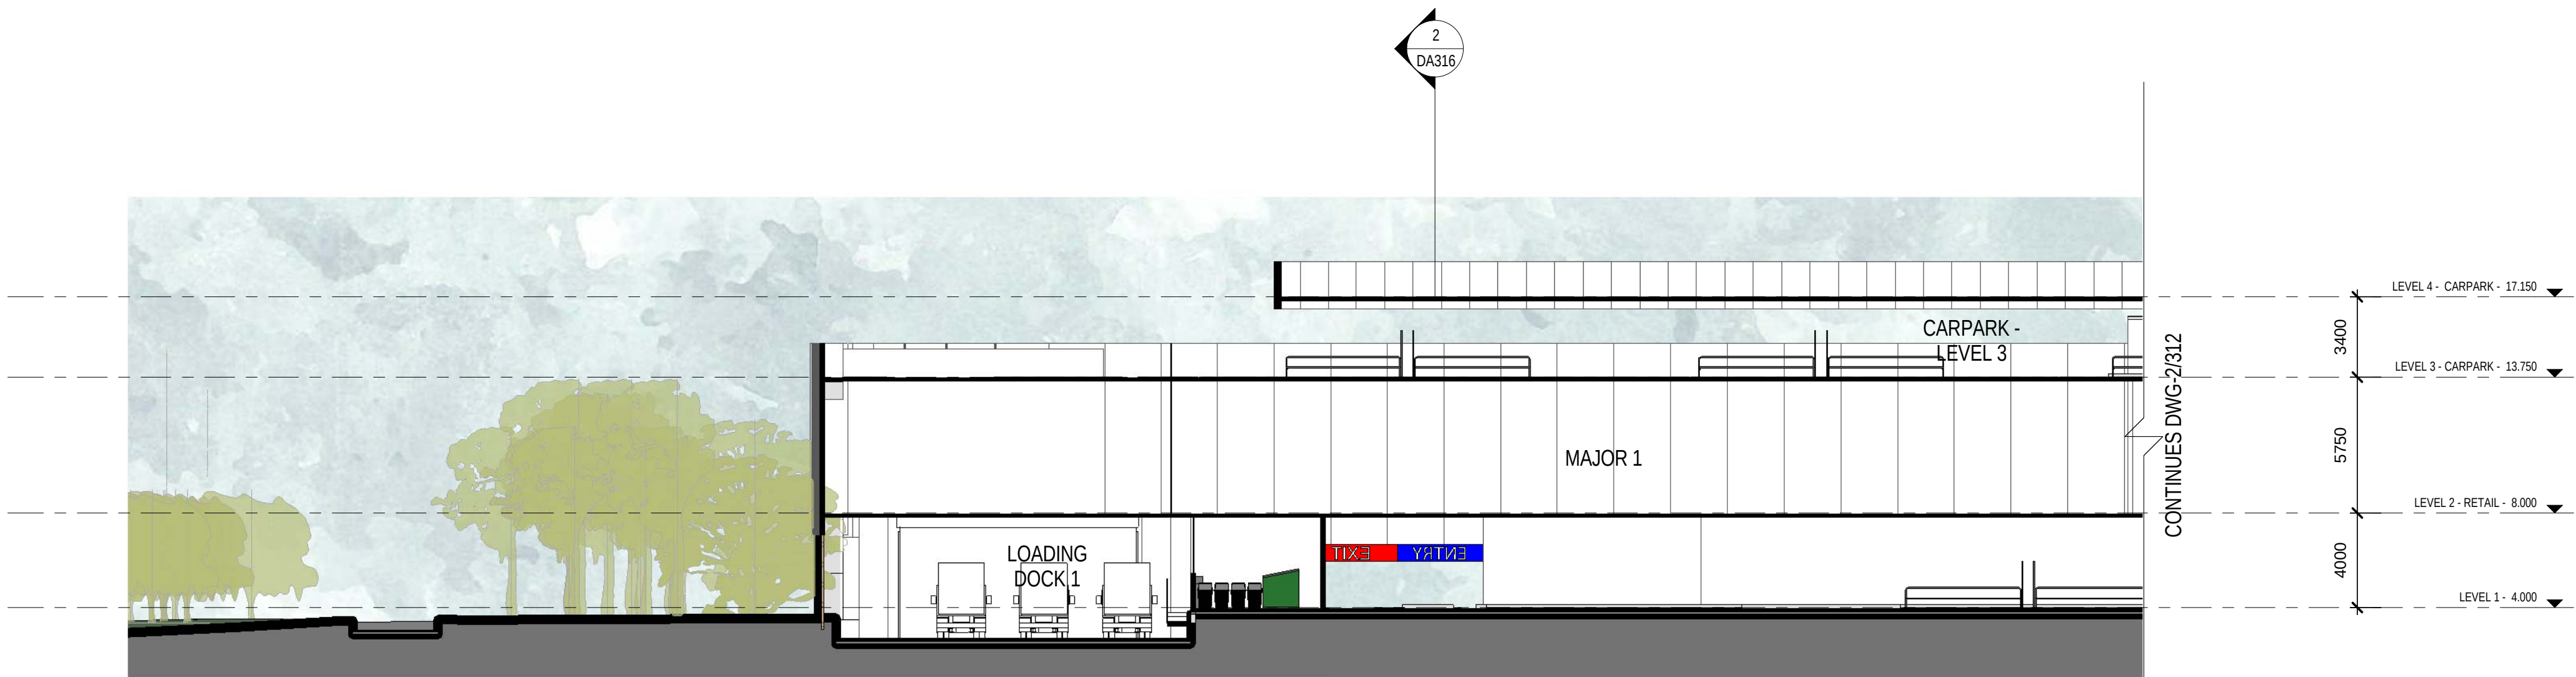


1 Major 1 - Section 1
1 : 200



2 Arcade 2 - Section 2
1 : 200

Rev.	Description:	Date:
A	DRAFT - WORK IN PROGRESS	31/01/2013
B	DRAFT - WORK IN PROGRESS	06/02/2013
1	FOR AUTHORITY APPROVAL	08/02/2013
2	FOR AUTHORITY APPROVAL	14/02/2013
3	PPR ISSUE	17/05/2013
4	PPR ISSUE	23/05/2013

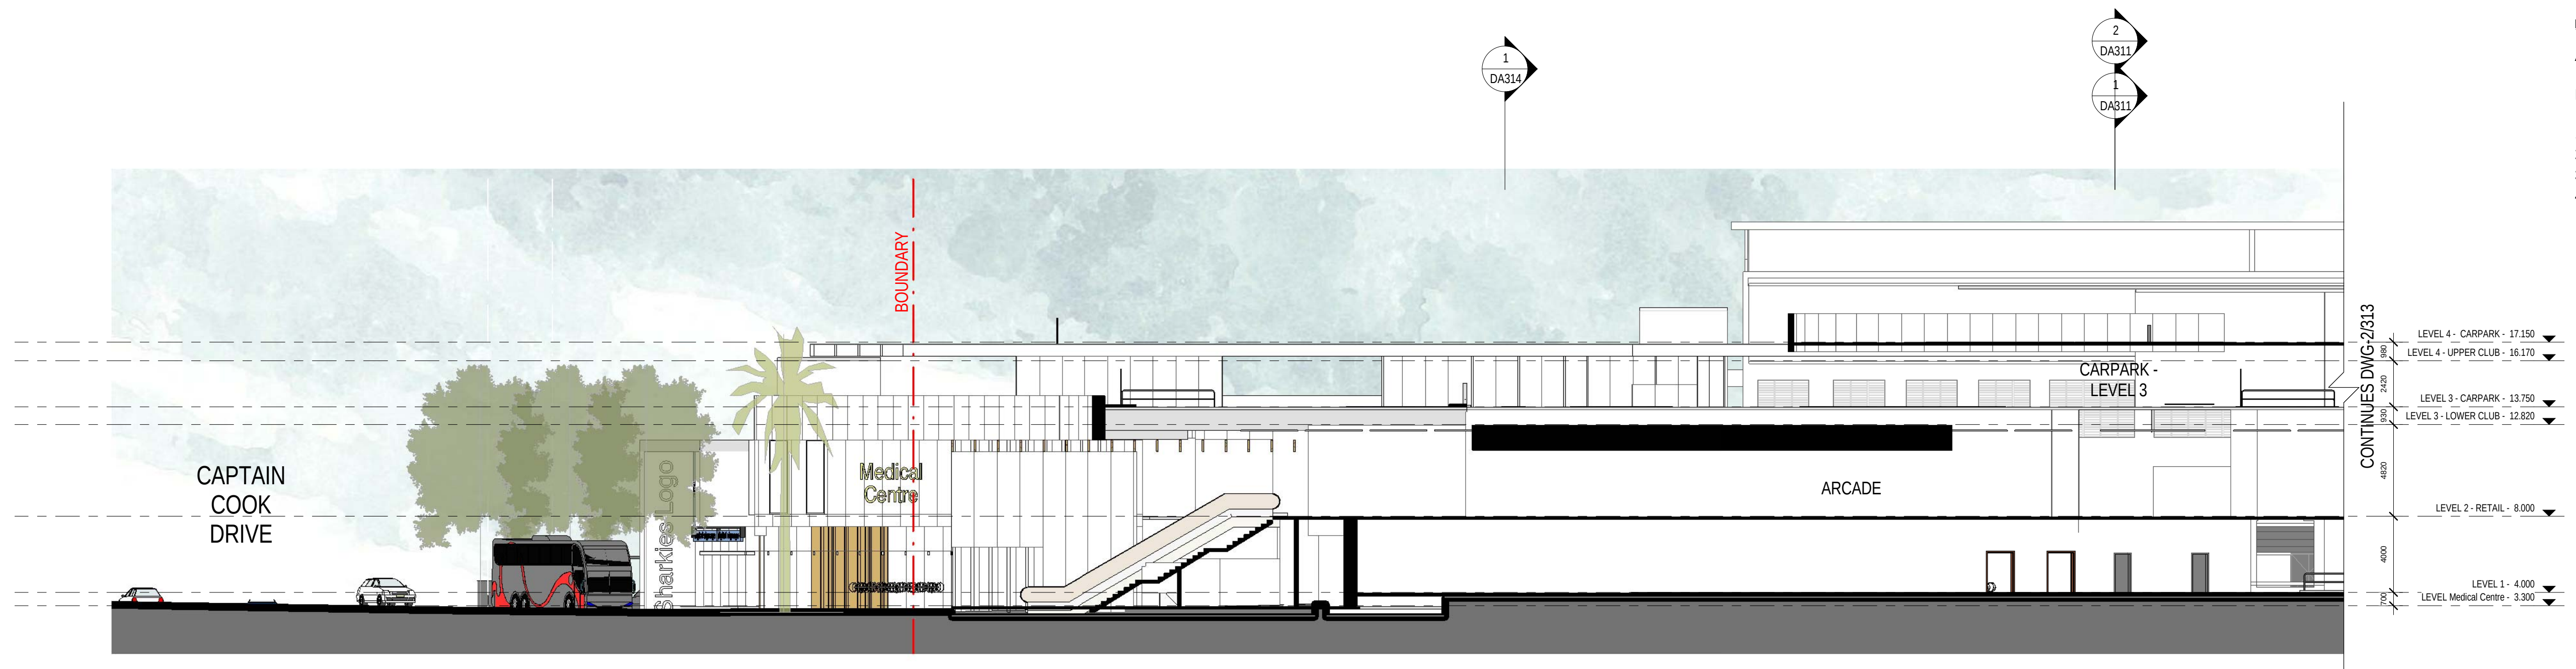

1 Arcade 1 - Section 1 - Part 1
1 : 200



2 Arcade 1 - Section 1 - Part 2
1 : 200

Status: PRELIMINARY



Nom. Architect Bob Perry 3935

R-H\2010\20100176 Woollooware Bay Town
Centre\Drawings\Revit\Woollooware_Bay-Central

Print Date: 23/05/2013 10:35:38 AM

Rev. Description: Date:

A	DRAFT - WORK IN PROGRESS	31/01/2013
B	DRAFT - WORK IN PROGRESS	06/02/2013
1	FOR AUTHORITY APPROVAL	08/02/2013
2	FOR AUTHORITY APPROVAL	14/02/2013
3	PPR ISSUE	17/05/2013
4	PPR ISSUE	23/05/2013

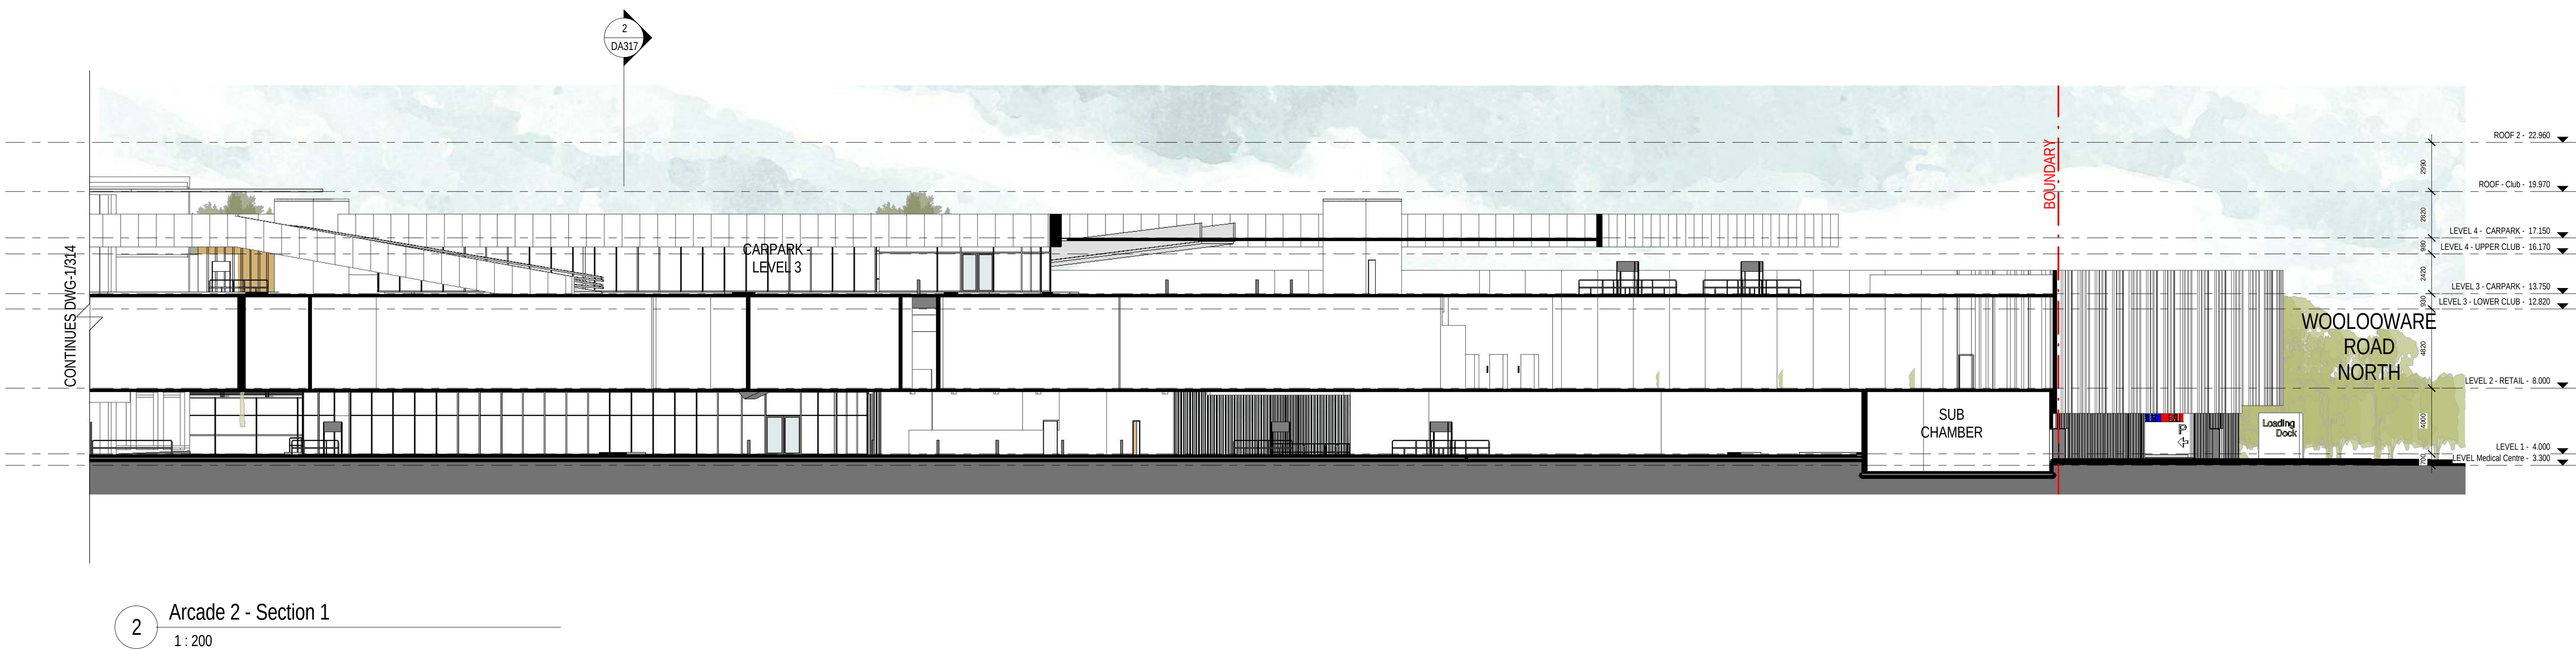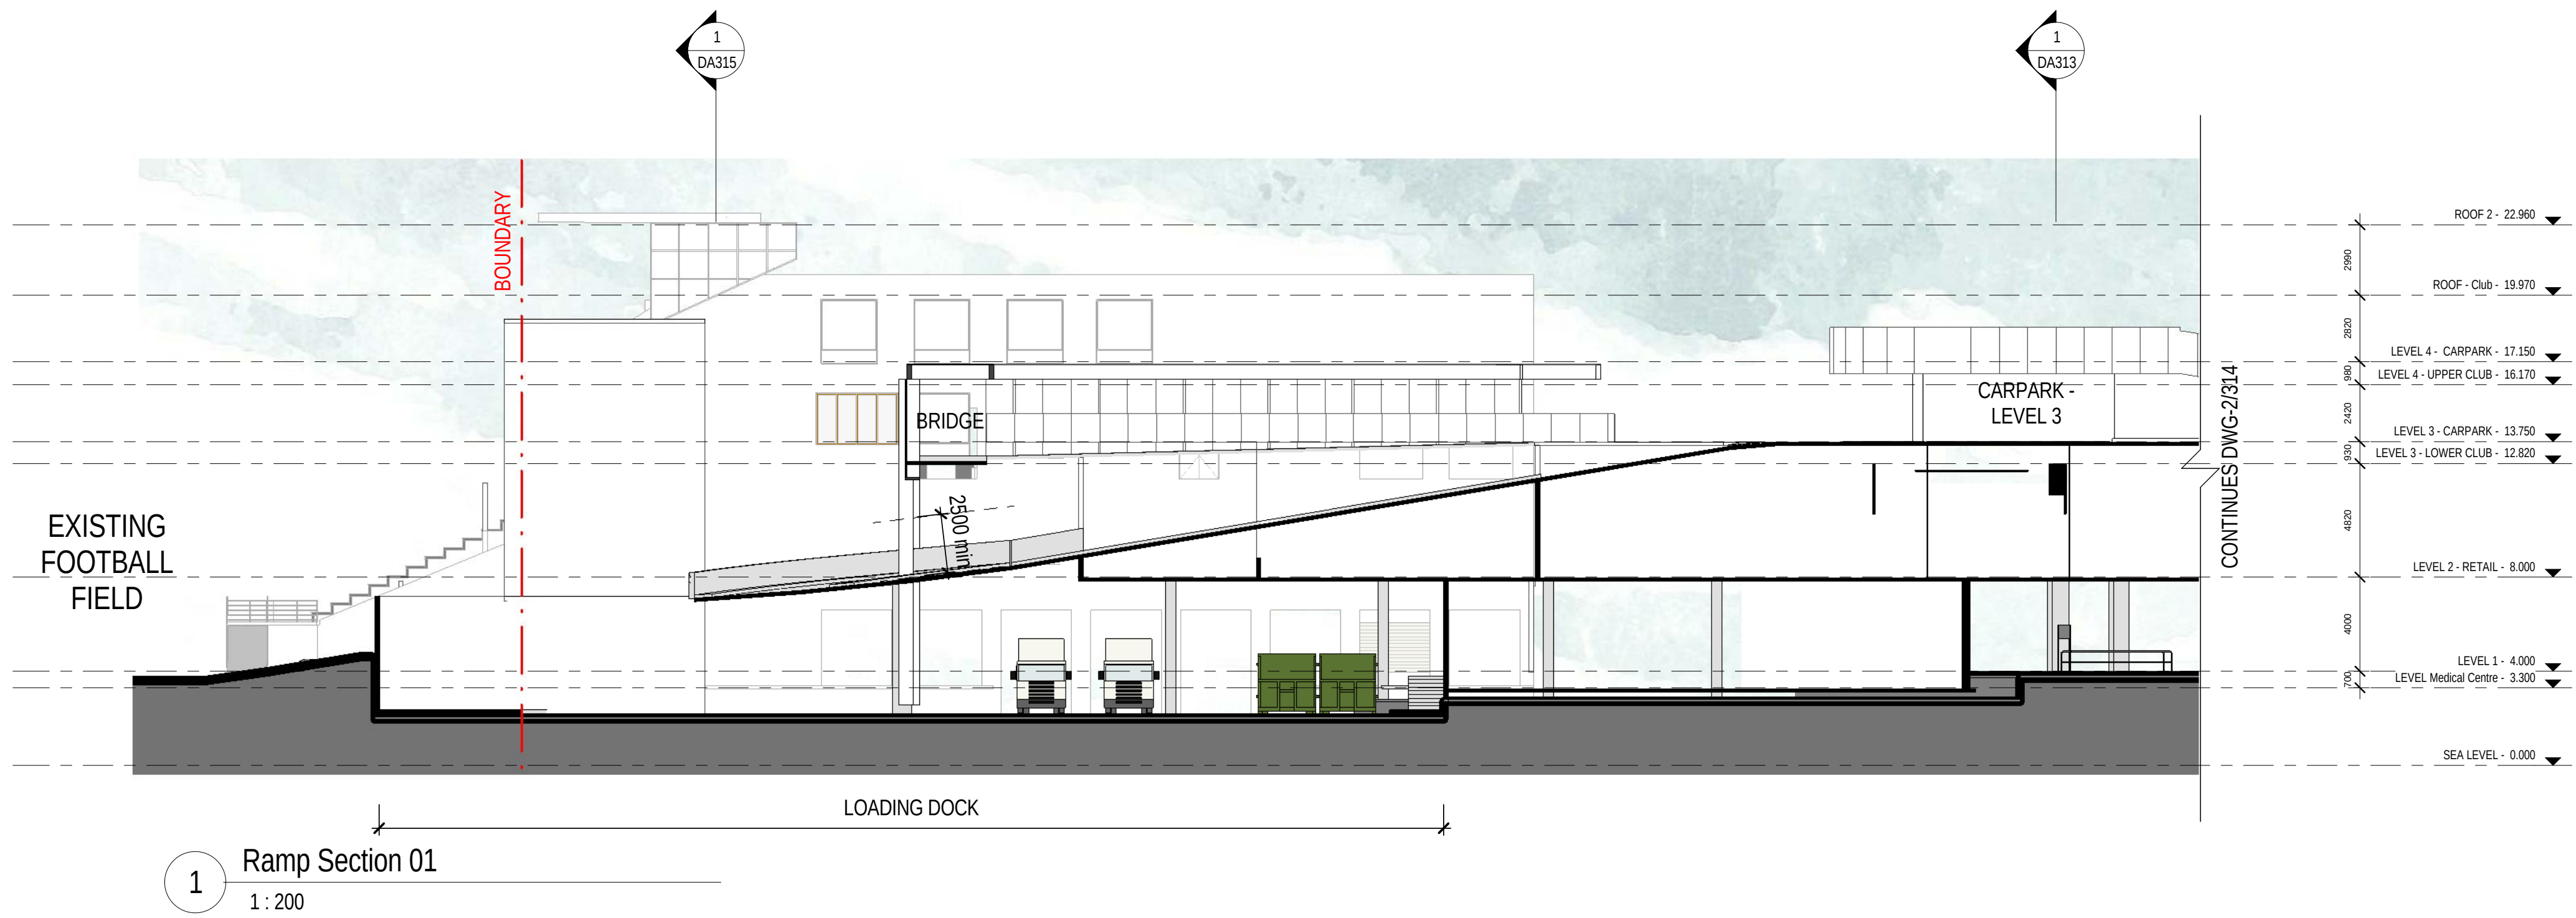

Scott
Carver

Scott Carver Pty Ltd
Level 8, 71 Macquarie Street
Sydney NSW 2000 Australia

Telephone +61 2 9957 3988
hello@scottcarver.com.au
www.scottcarver.com.au


Woollooware Bay Town Centre

Project

Client

Bluestone Capital Ventures No.1 Pty Ltd

1:200 @ A1

 

SECTIONS - SHEET 4




Reference No.
20100176

Discipline


Drawing No.
DA314

Title
Rev.
4


A	DRAFT - WORK IN PROGRESS	06/02/2013
1	FOR AUTHORITY APPROVAL	08/02/2013
2	FOR AUTHORITY APPROVAL	14/02/2013
3	FOR AUTHORITY APPROVAL	04/03/2013
4	PPR ISSUE	17/05/2013
5	PPR ISSUE	23/05/2013

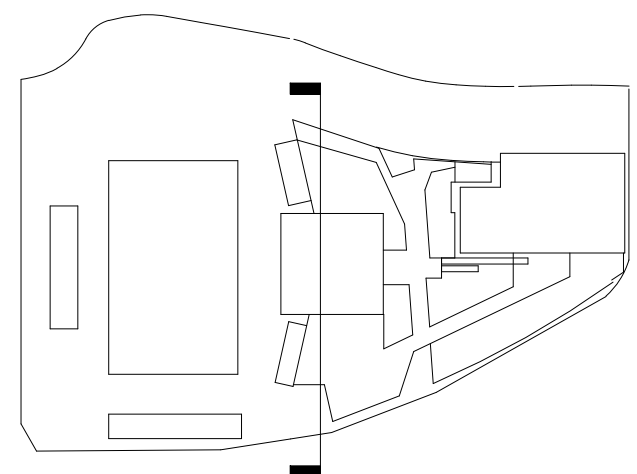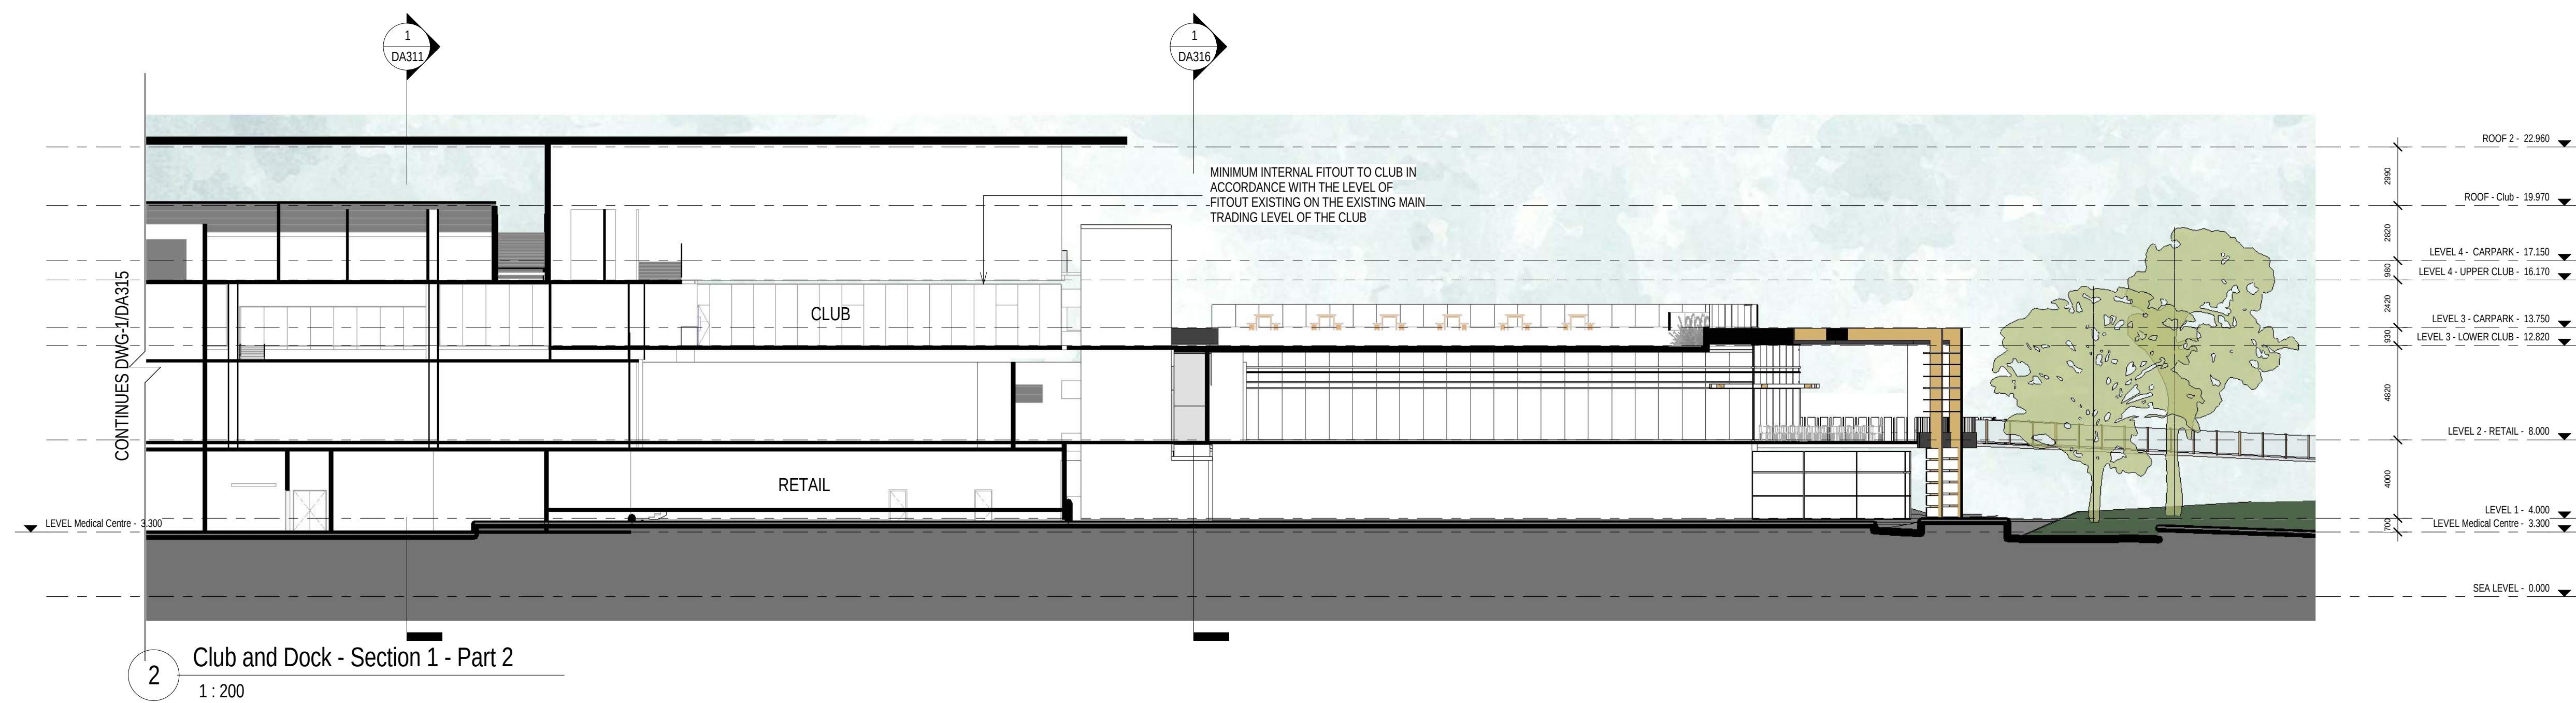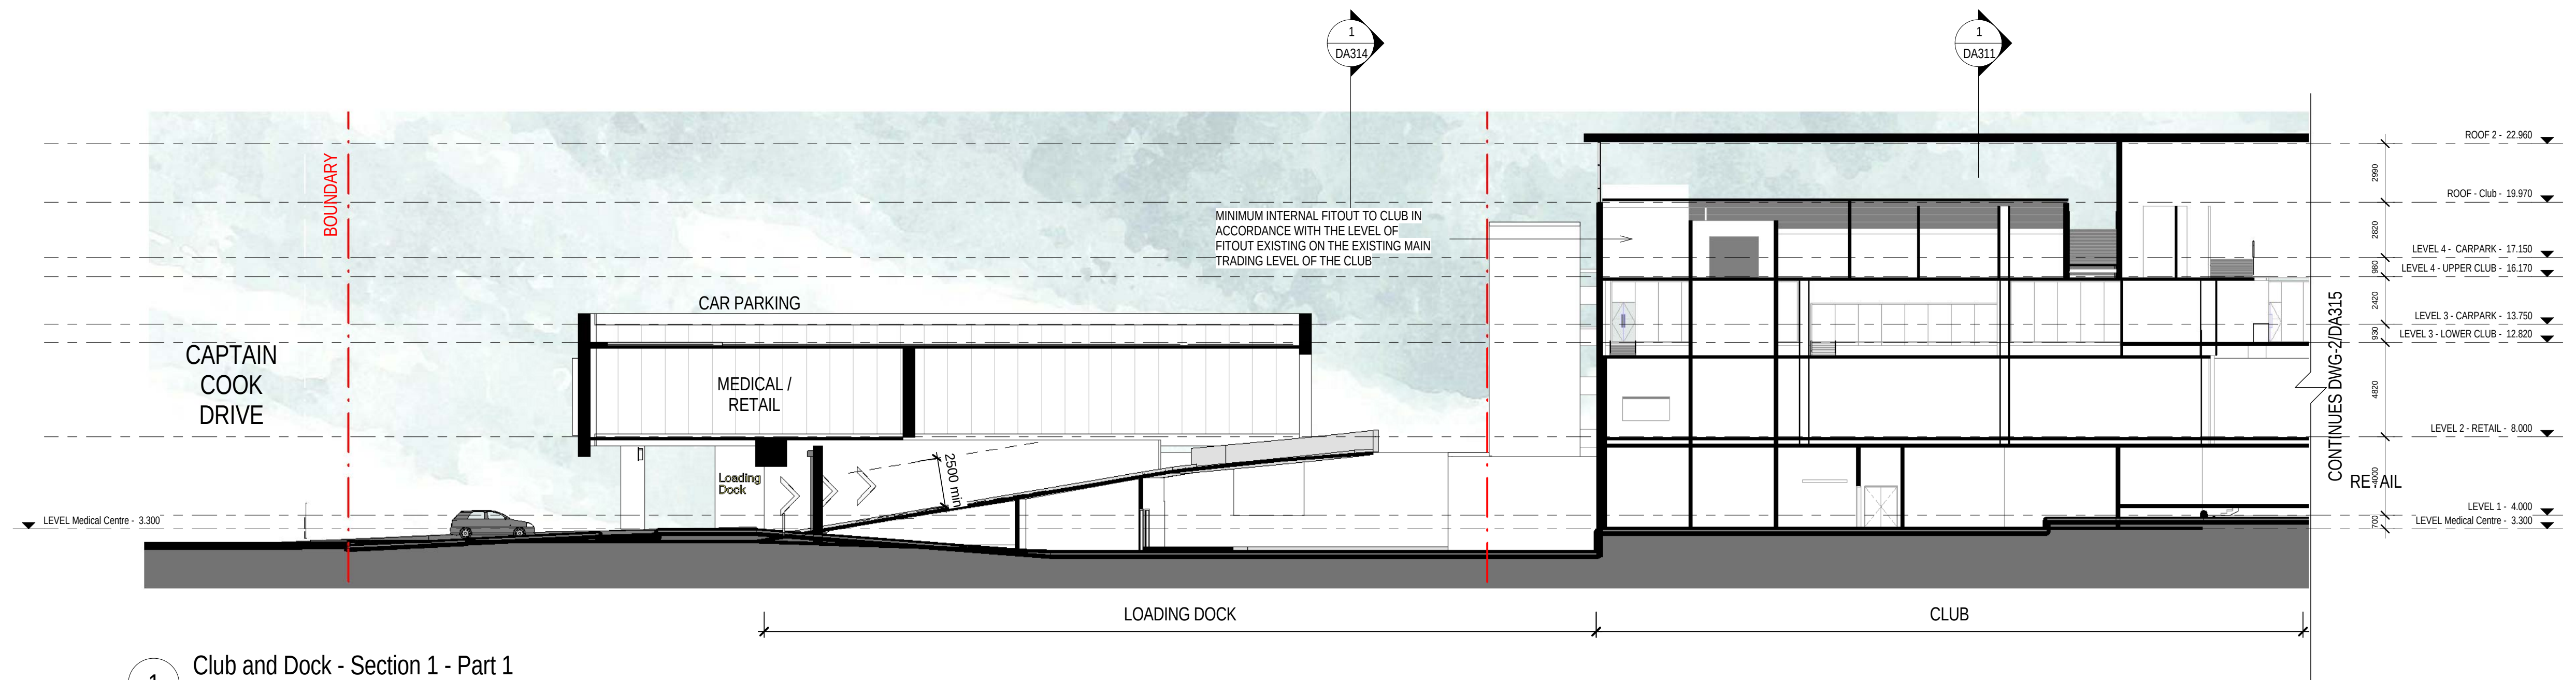


A	DRAFT - WORK IN PROGRESS	06/02/2013
1	FOR AUTHORITY APPROVAL	08/02/2013
2	FOR AUTHORITY APPROVAL	14/02/2013
3	PPR ISSUE	17/05/2013
4	PPR ISSUE	23/05/2013

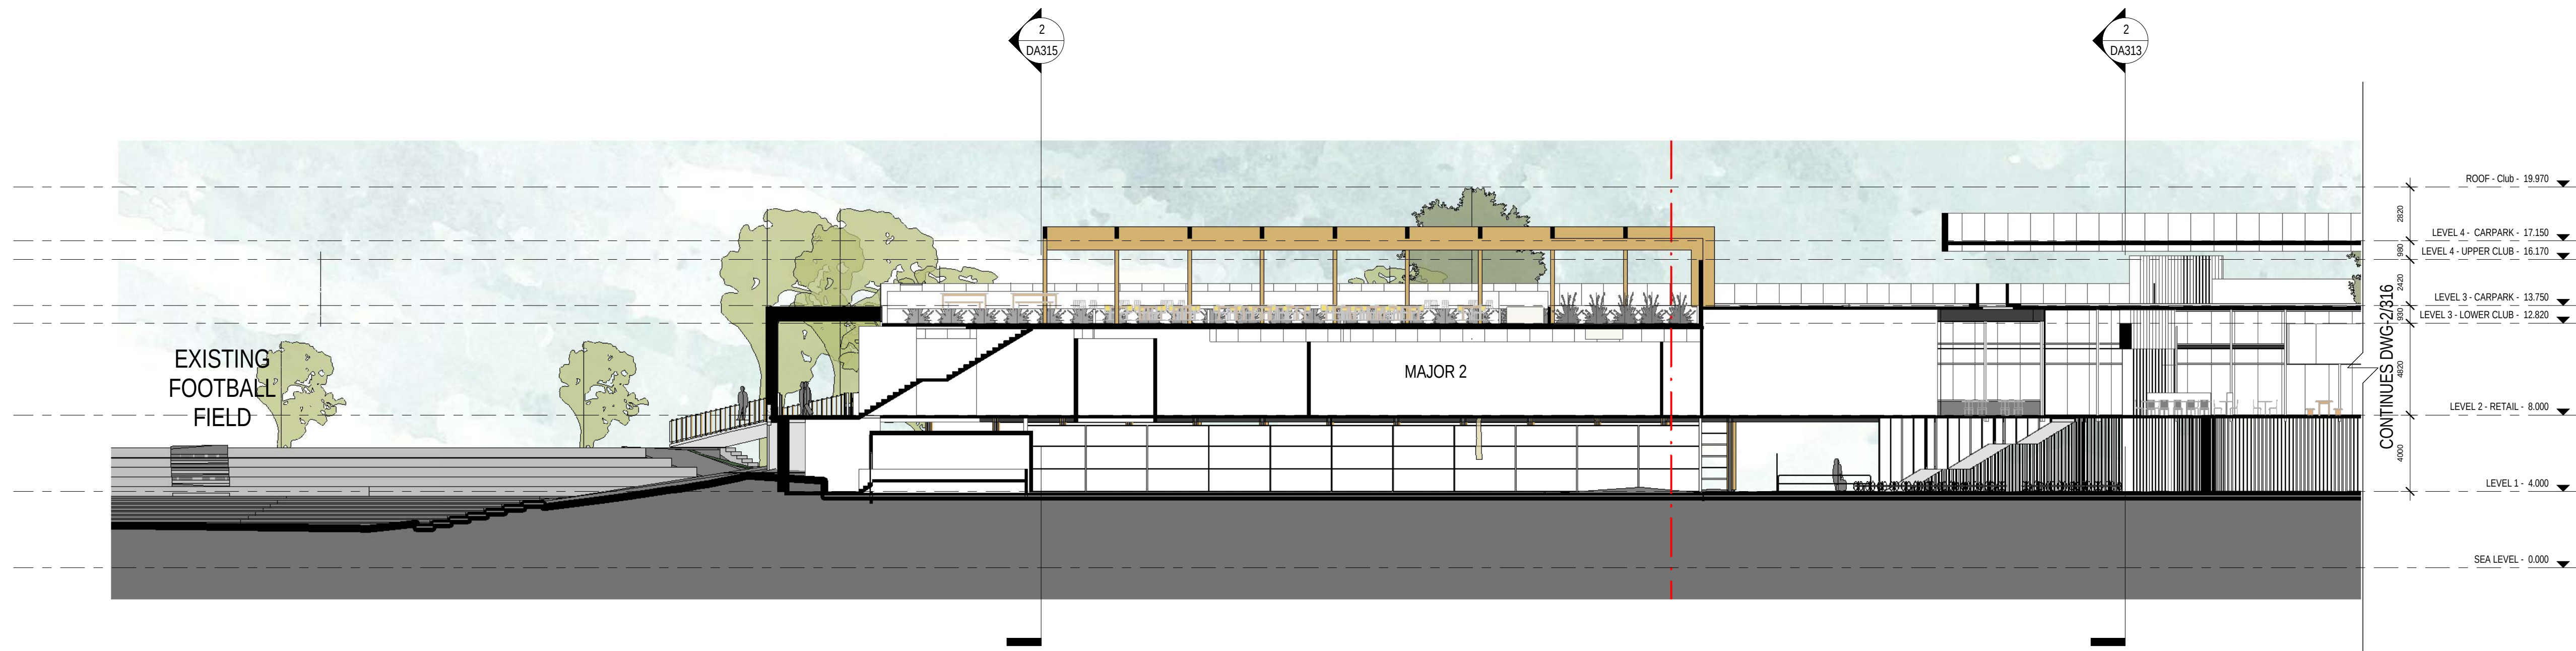


1 SECTION
1 : 200

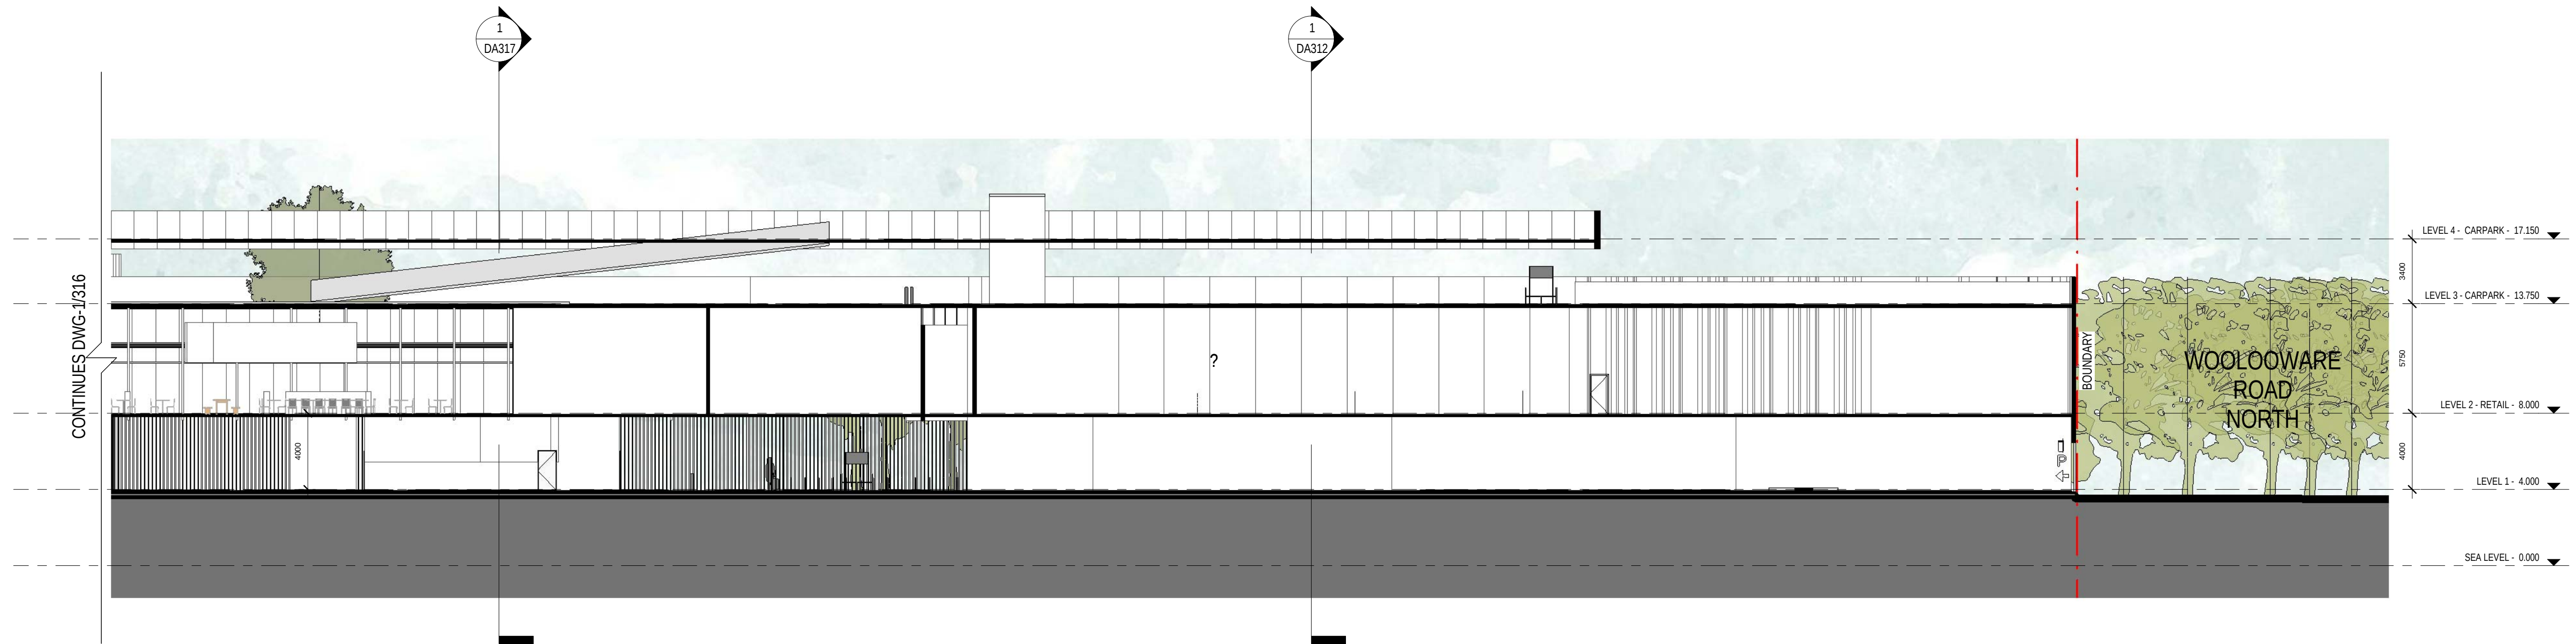

2 SECTION
1 : 200

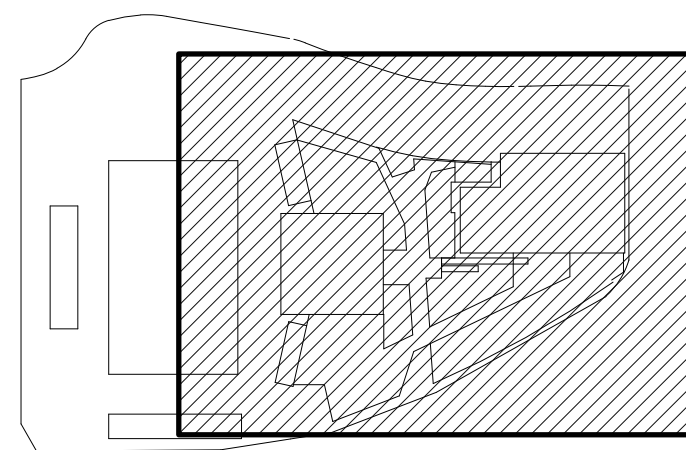


A	DRAFT - WORK IN PROGRESS	06/02/2013
1	FOR AUTHORITY APPROVAL	08/02/2013
2	FOR AUTHORITY APPROVAL	14/02/2013
3	PPR ISSUE	17/05/2013
4	PPR ISSUE	23/05/2013

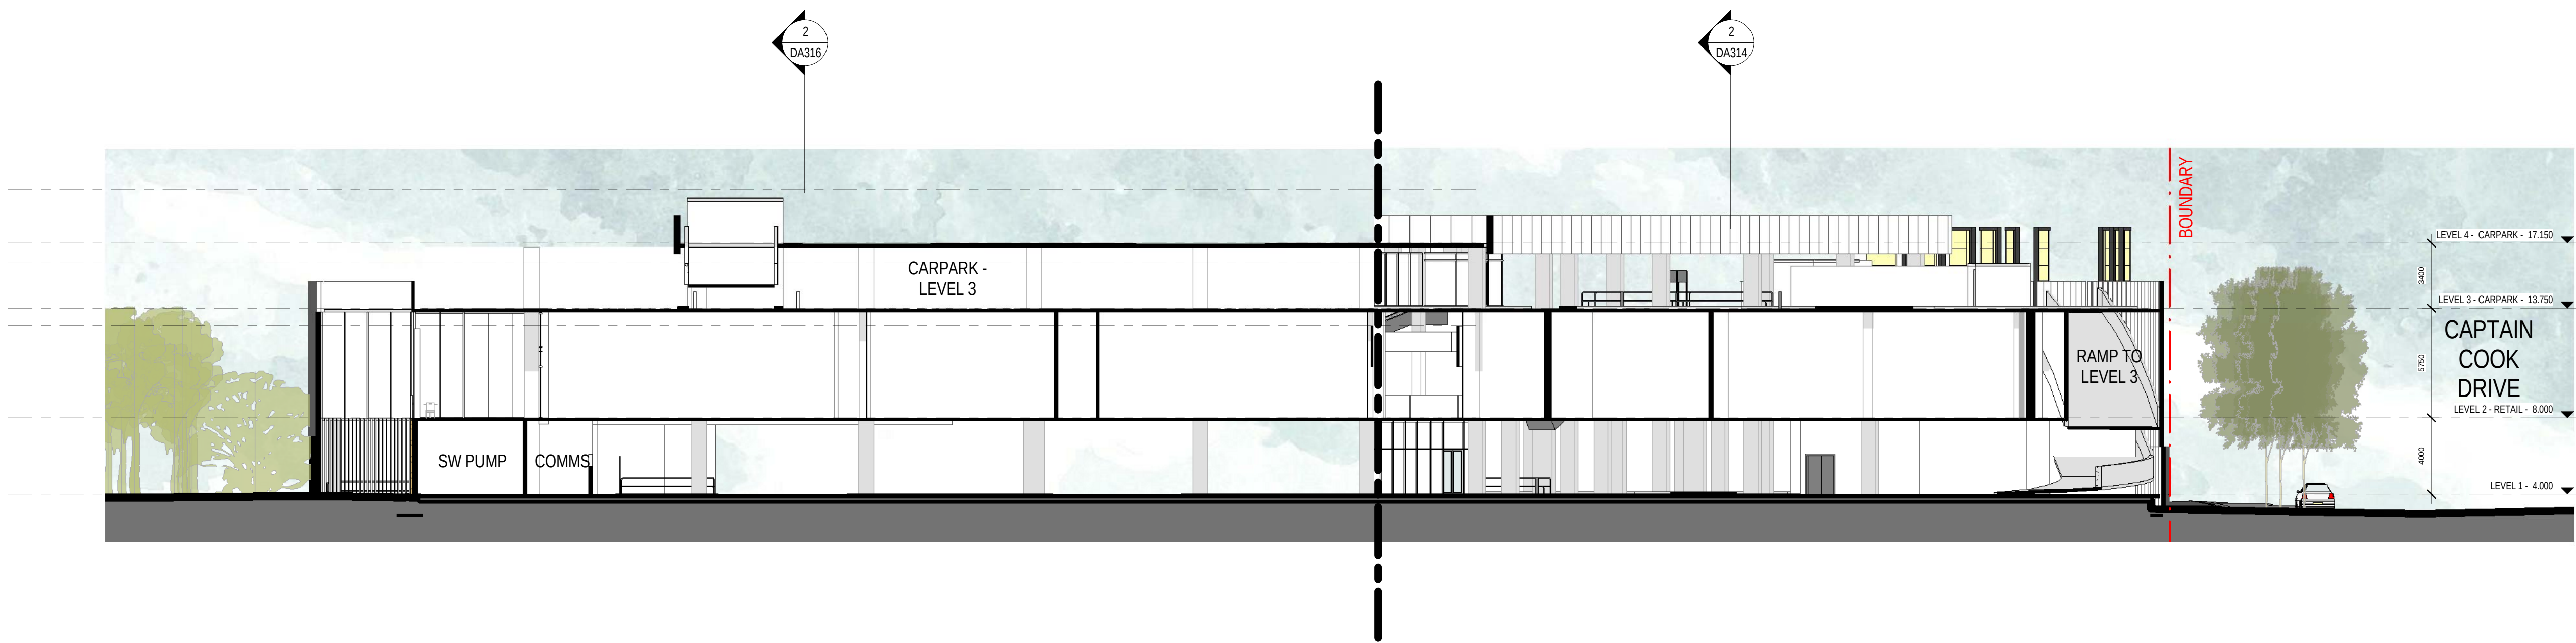



1 Major 1 - Section 2
1 : 200

2 Ramp Section 02
1 : 200

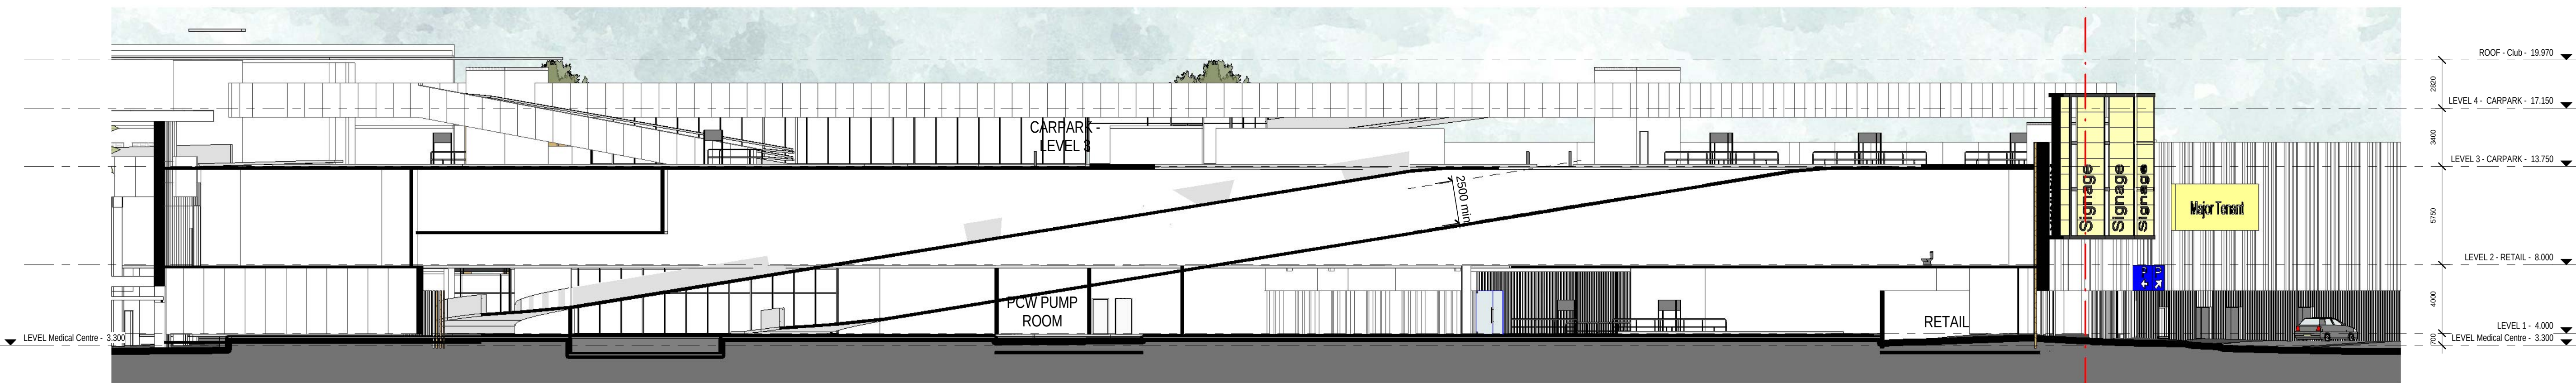


3 Ramp Section 03
1 : 200

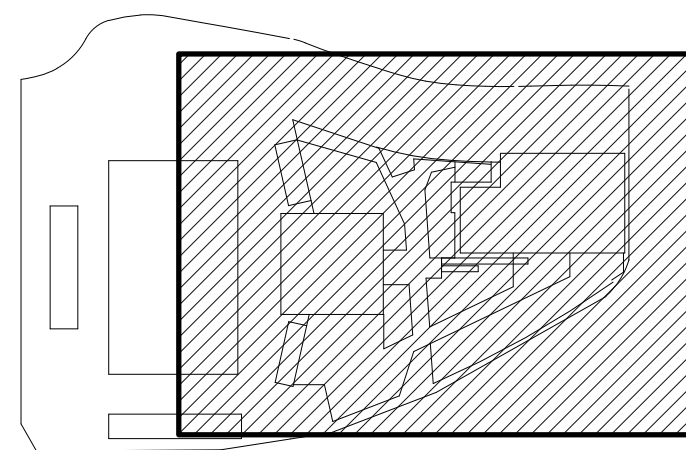

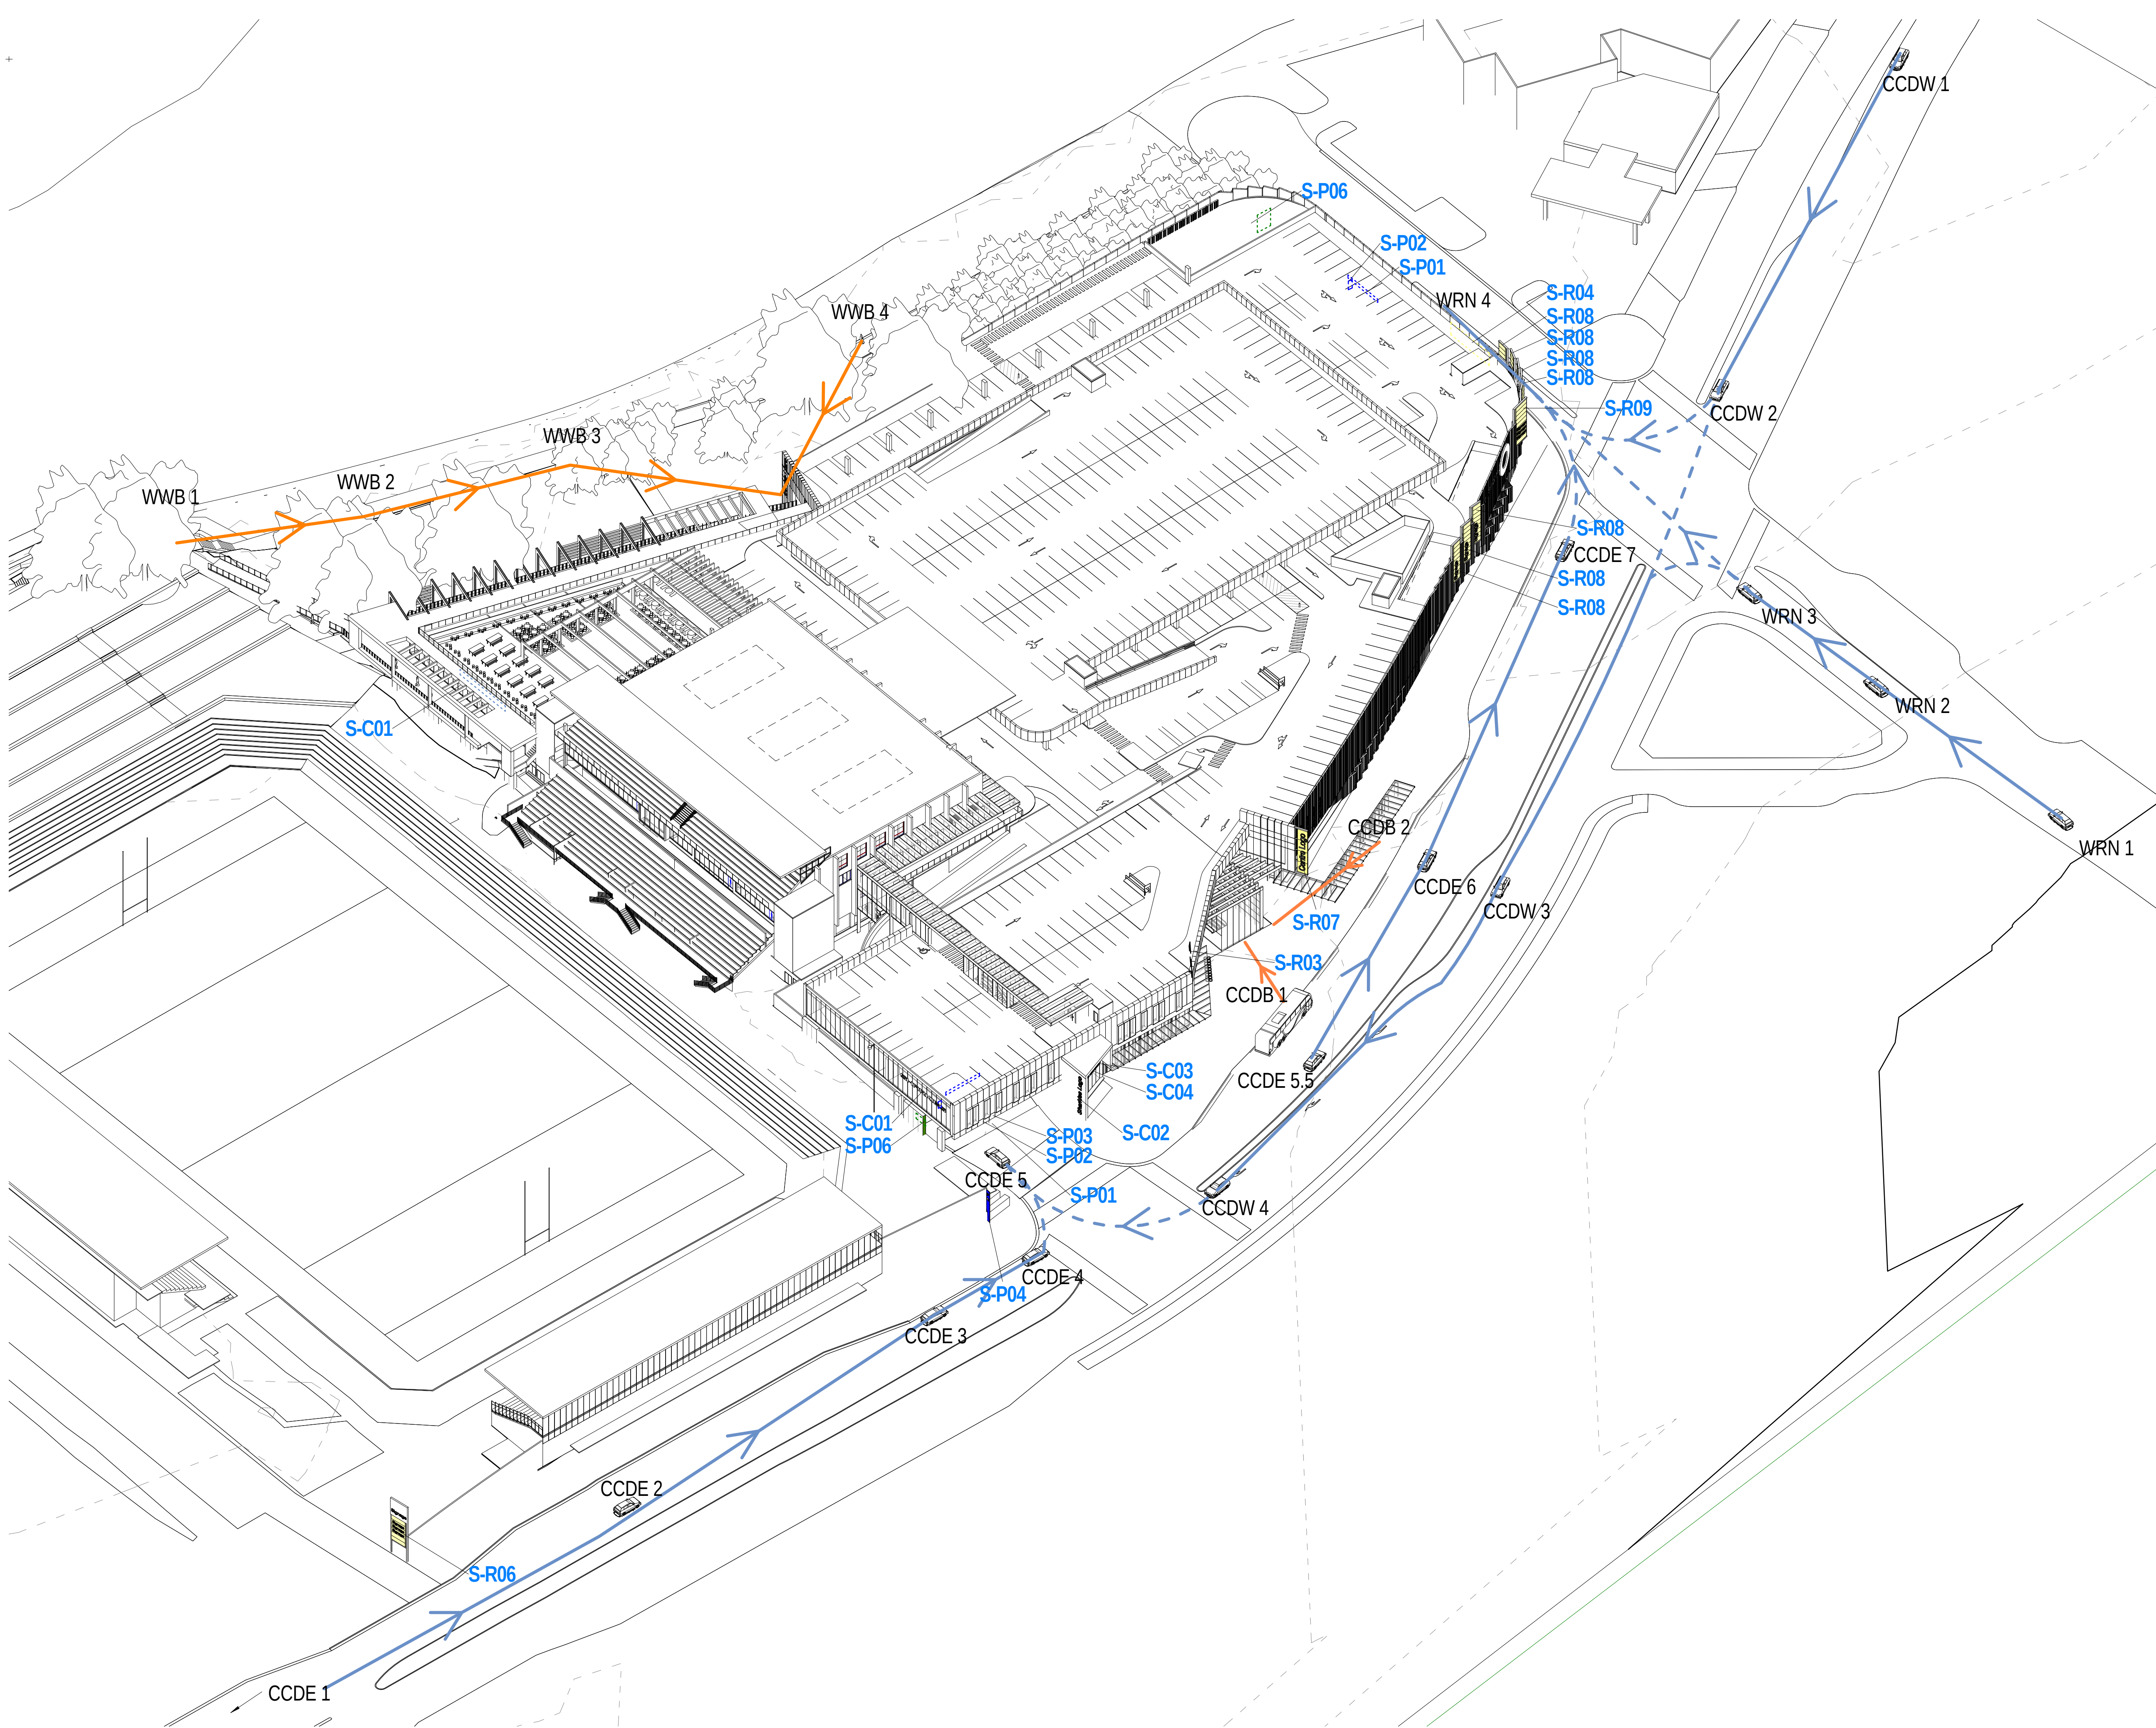

Status:	PRELIMINARY	
Nom. Architect	Bob Perry 3935	
File:	R-H\2010\20100176 Woollooware Bay Town Centre\Drawings\Revit\Woollooware_Bay-Central	
Print Date:	23/05/2013 10:35:18 AM	
Rev. Description:	Date:	
A	DRAFT - WORK IN PROGRESS	31/01/2013
1	FOR AUTHORITY APPROVAL	08/02/2013
2	FOR AUTHORITY APPROVAL	14/02/2013
3	PPR ISSUE	17/05/2013
4	PPR ISSUE	23/05/2013

SIGNAGE VIGNETTES TAKEN FROM:
-100m FROM FINAL POINT OF CHOICE
-POINT OF CHOICE
-INTERSECTION
-FINAL POINT OF CHOICE

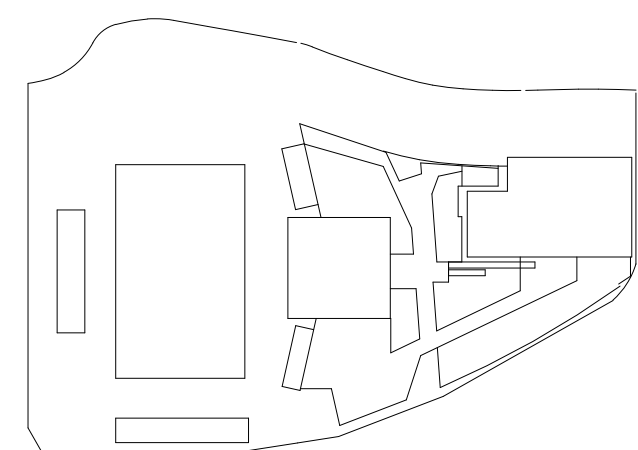


Scott Carver Pty Ltd
Level 8, 71 Macquarie Street
Sydney NSW 2000 Australia
Telephone +61 2 9957 3988
hello@scottcarver.com.au
www.scottcarver.com.au

Woollooware Bay Town Centre
Project
Client
Bluestone Capital Ventures No.1 Pty Ltd


SIGNAGE PLAN

Reference No.	Discipline	Drawing No.	Rev.
20100176		DA901	4


+

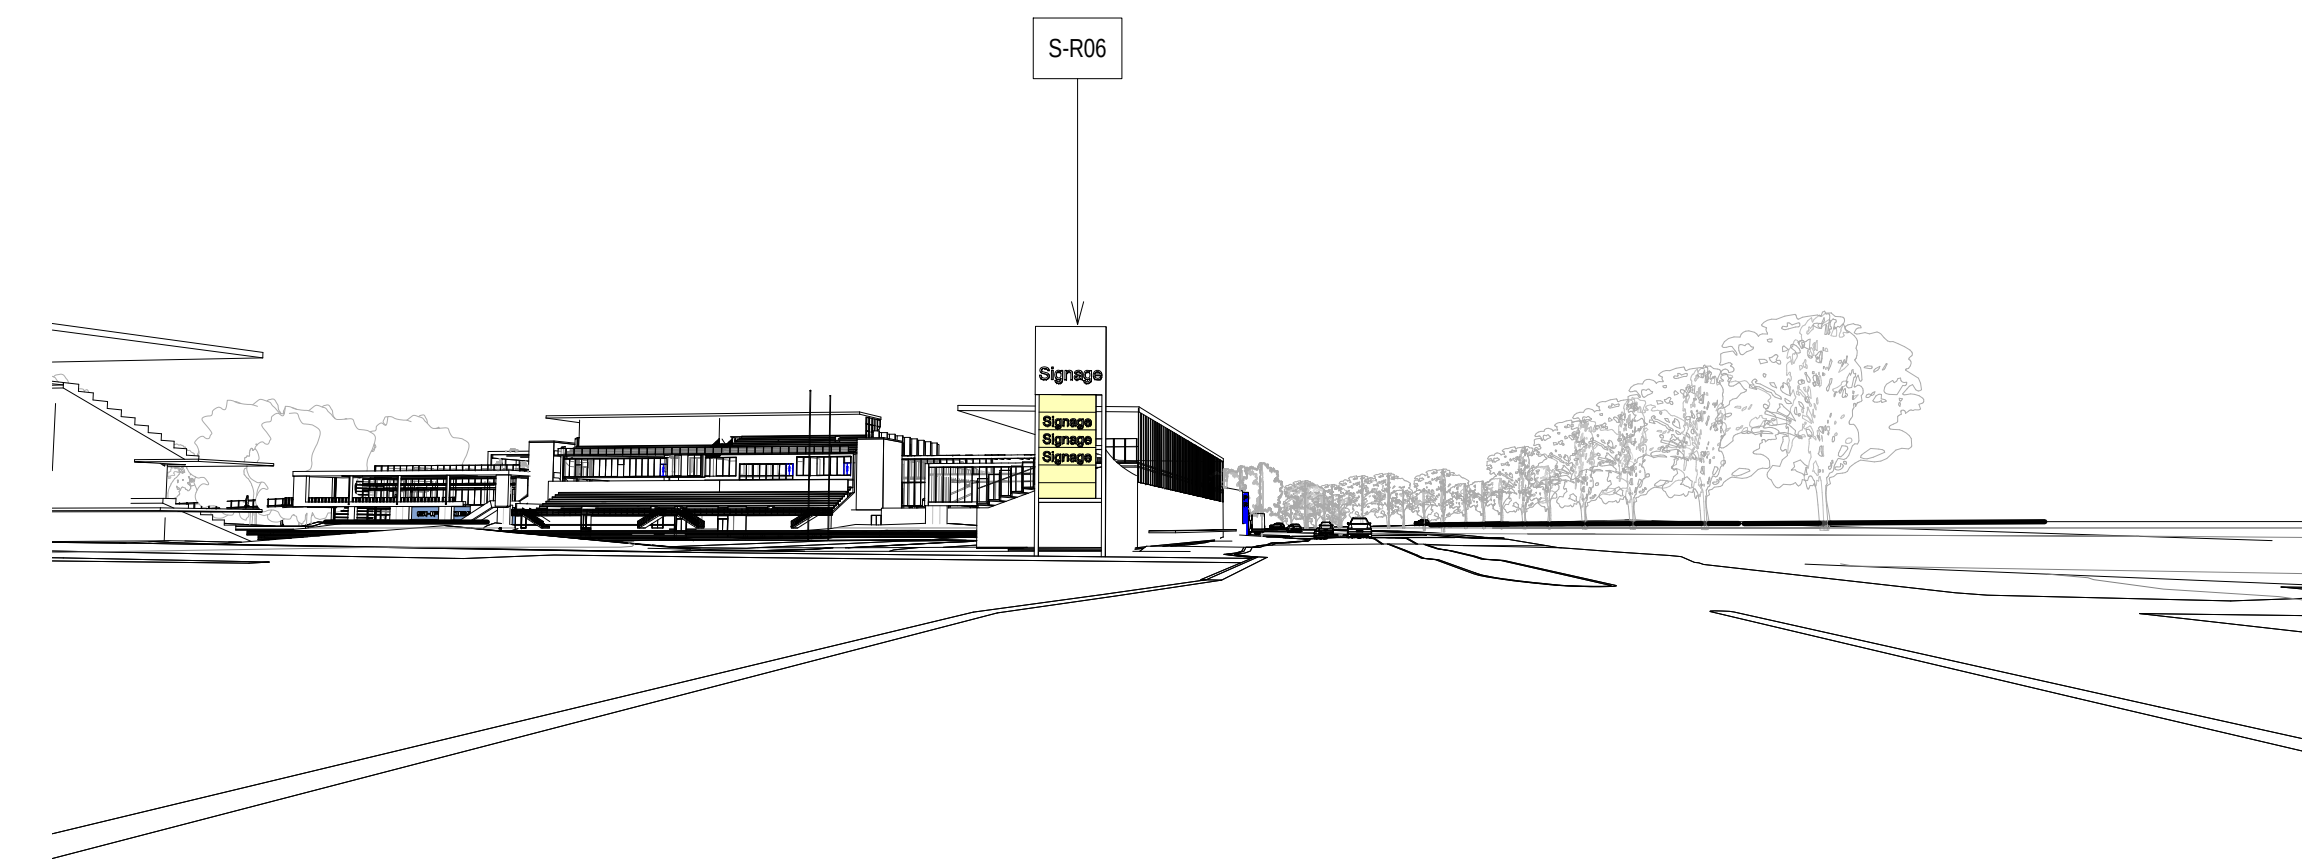


1 VEHICLE APPROACH CCDE 1

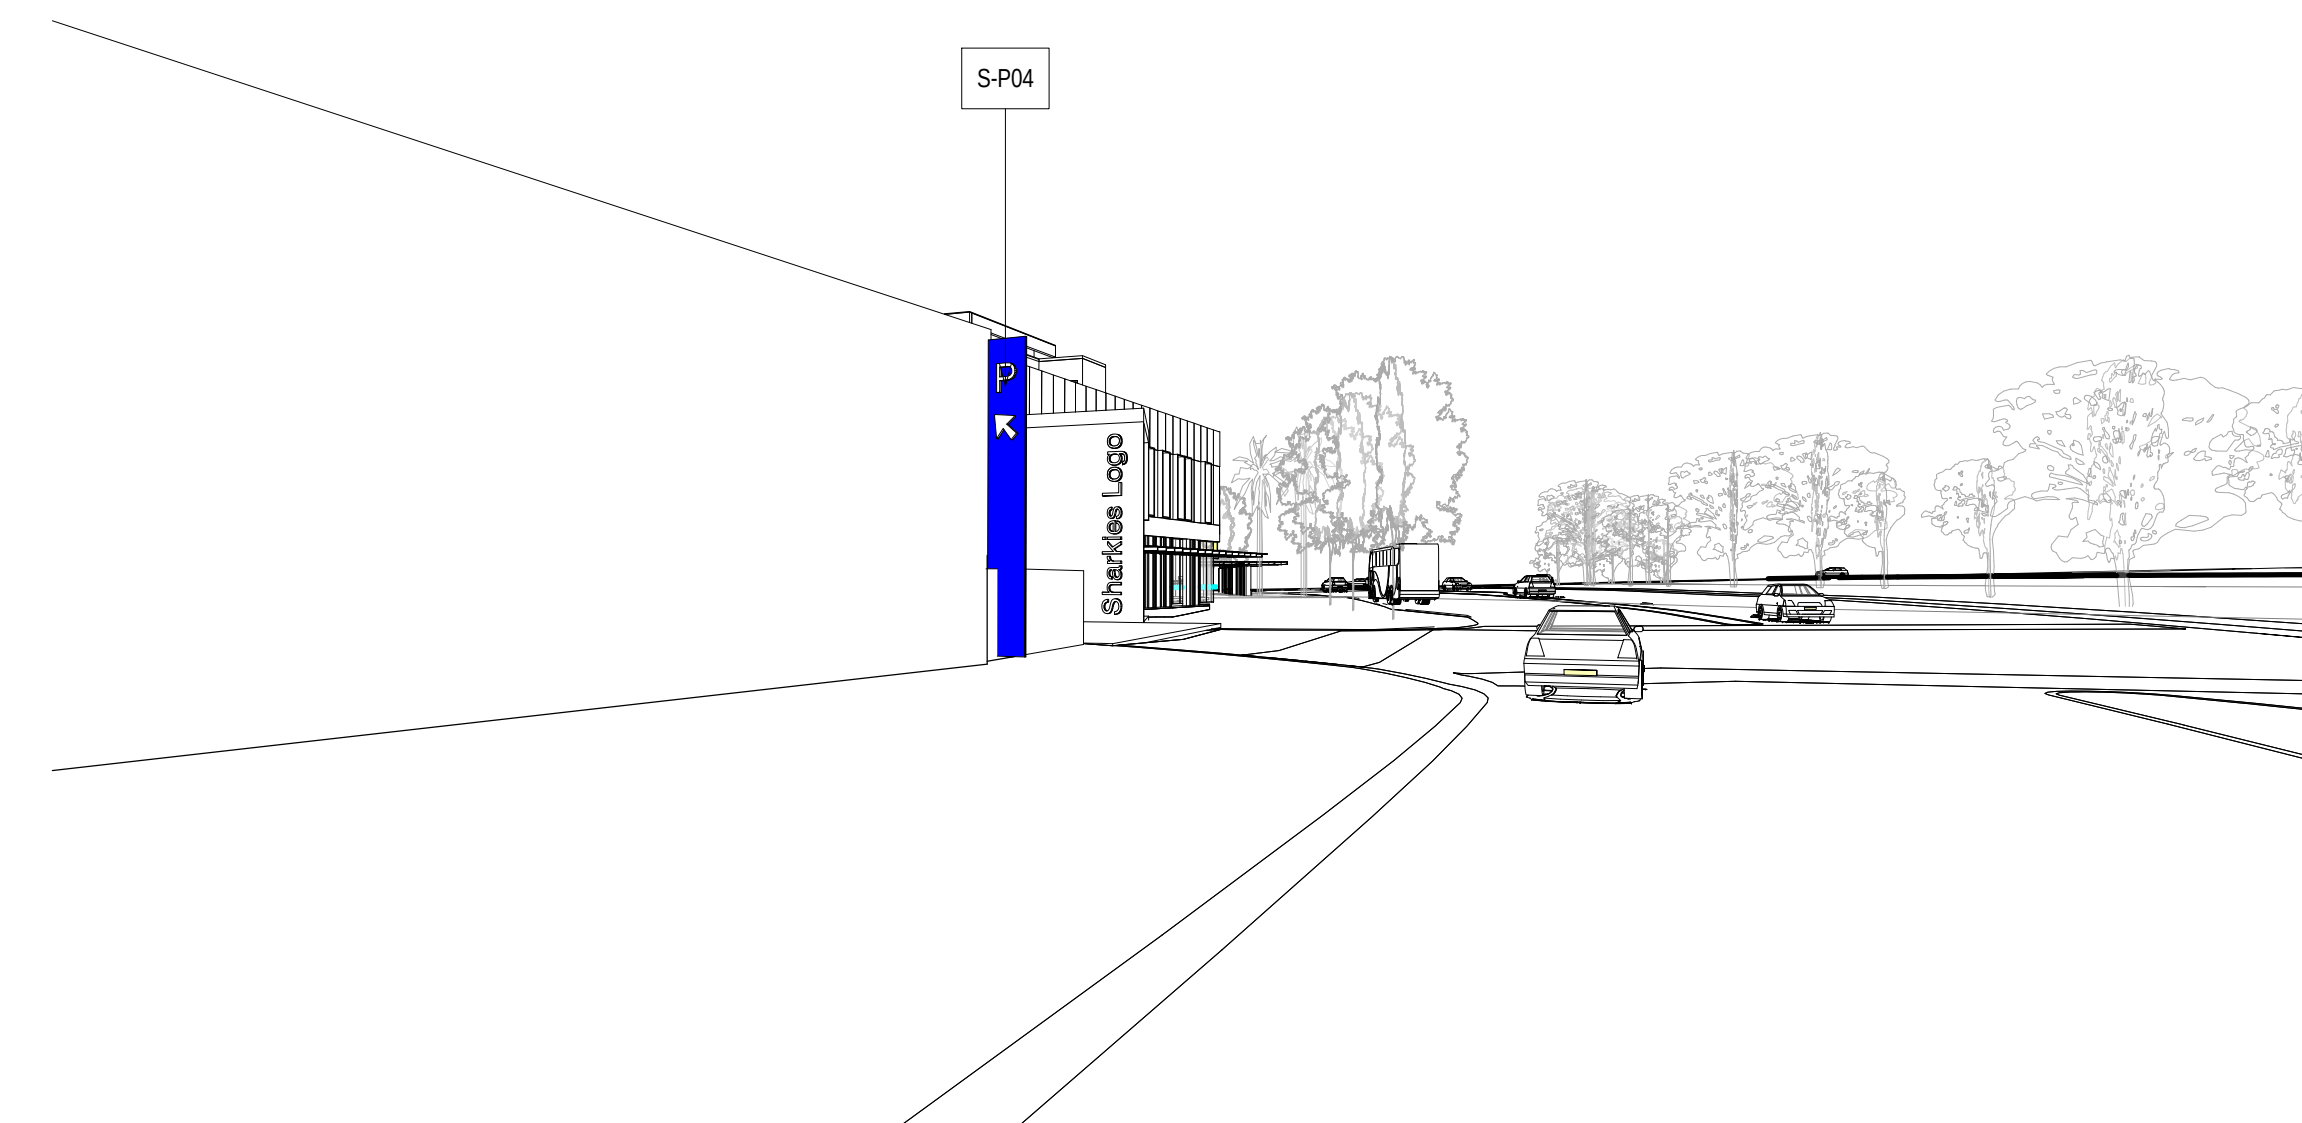

3 VEHICLE APPROACH CCDE 3

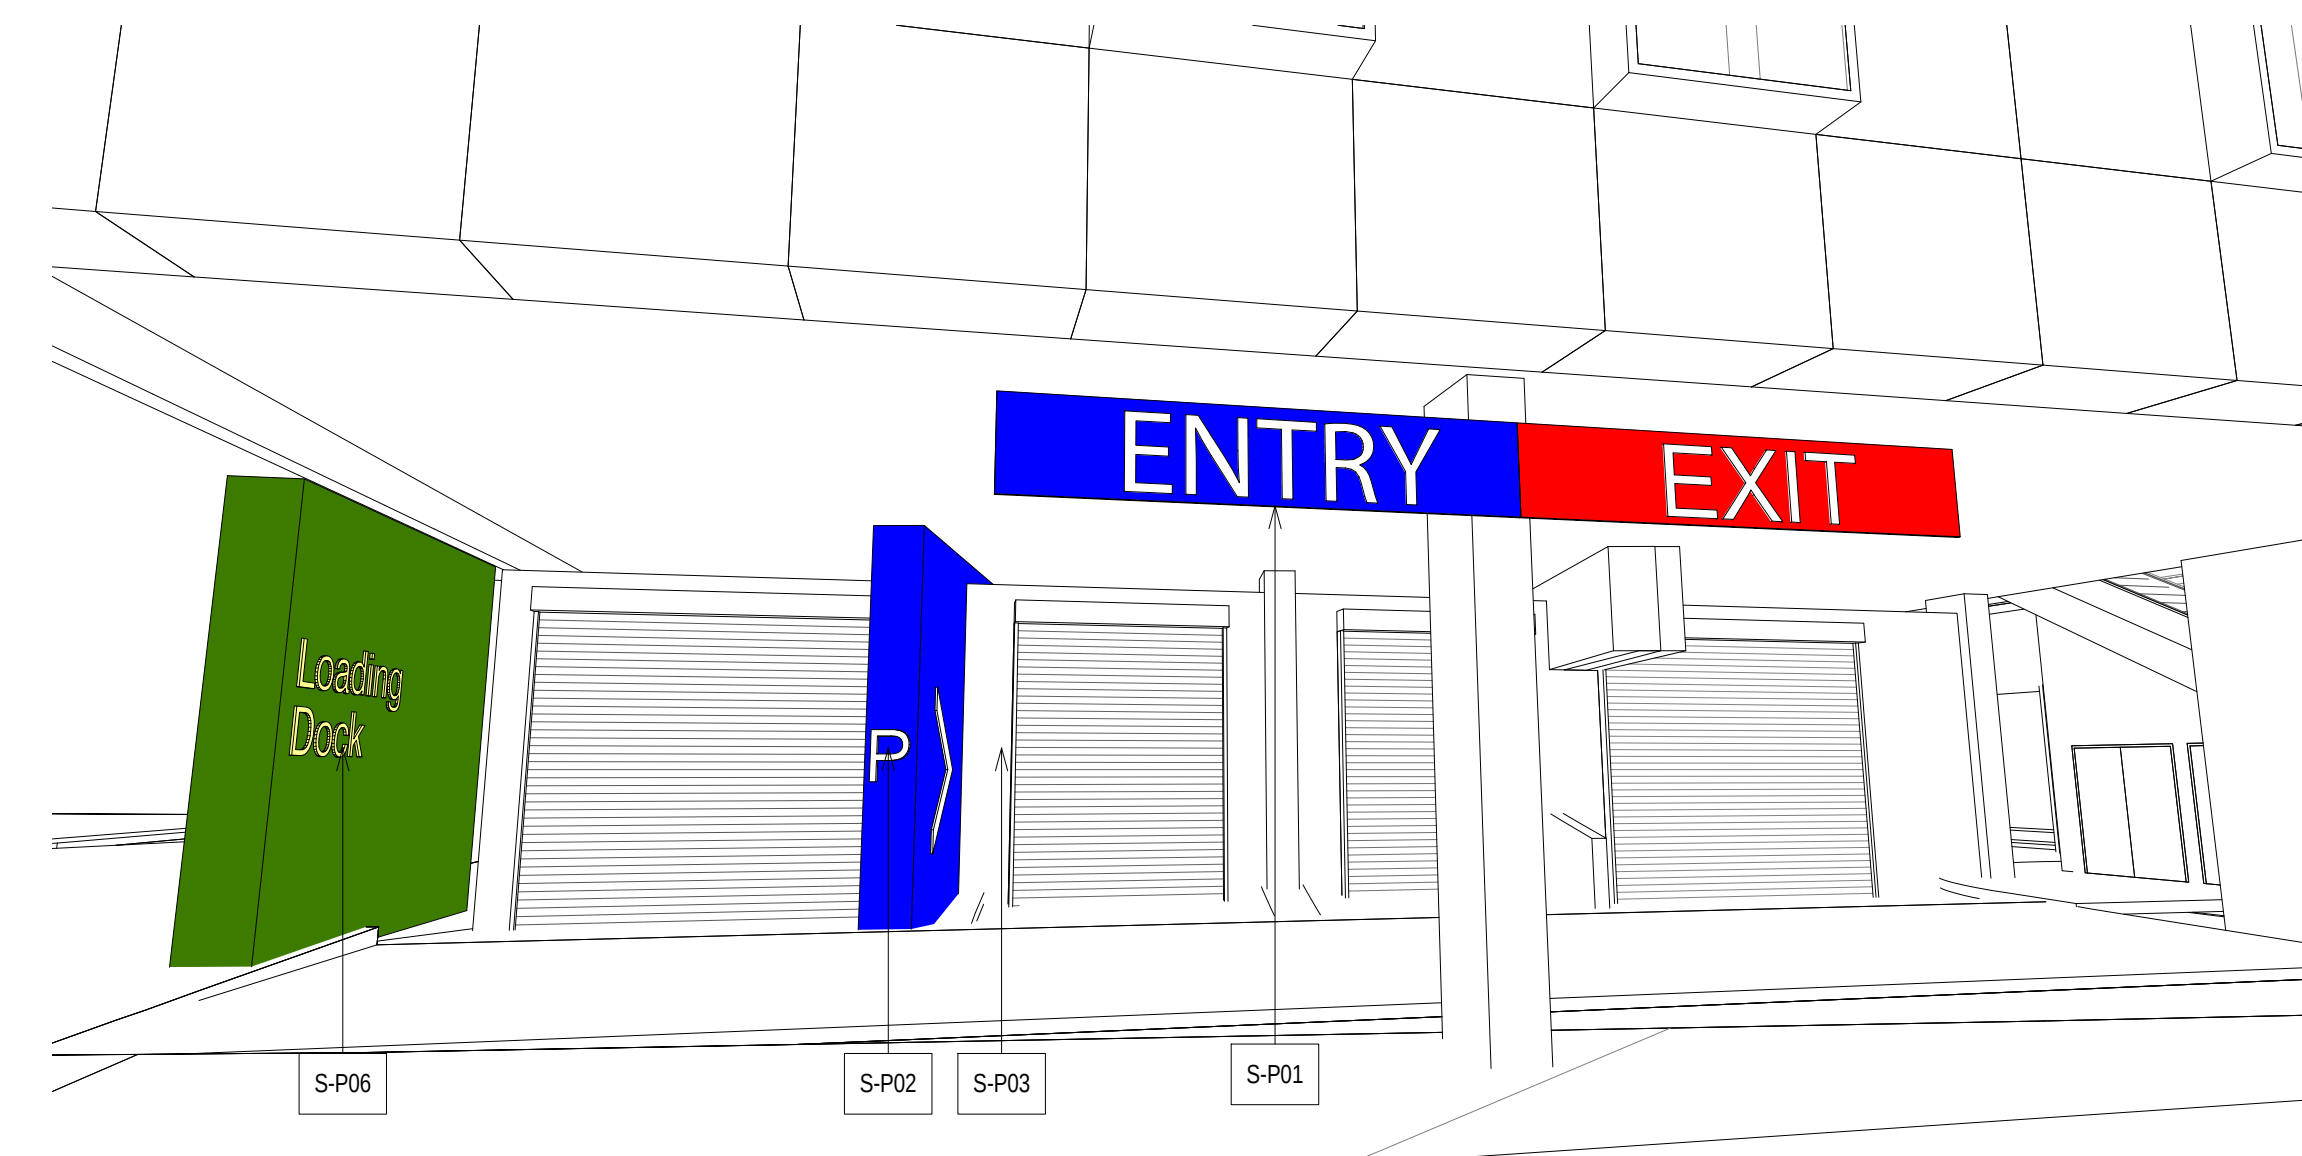

5 VEHICLE APPROACH CCDE 5

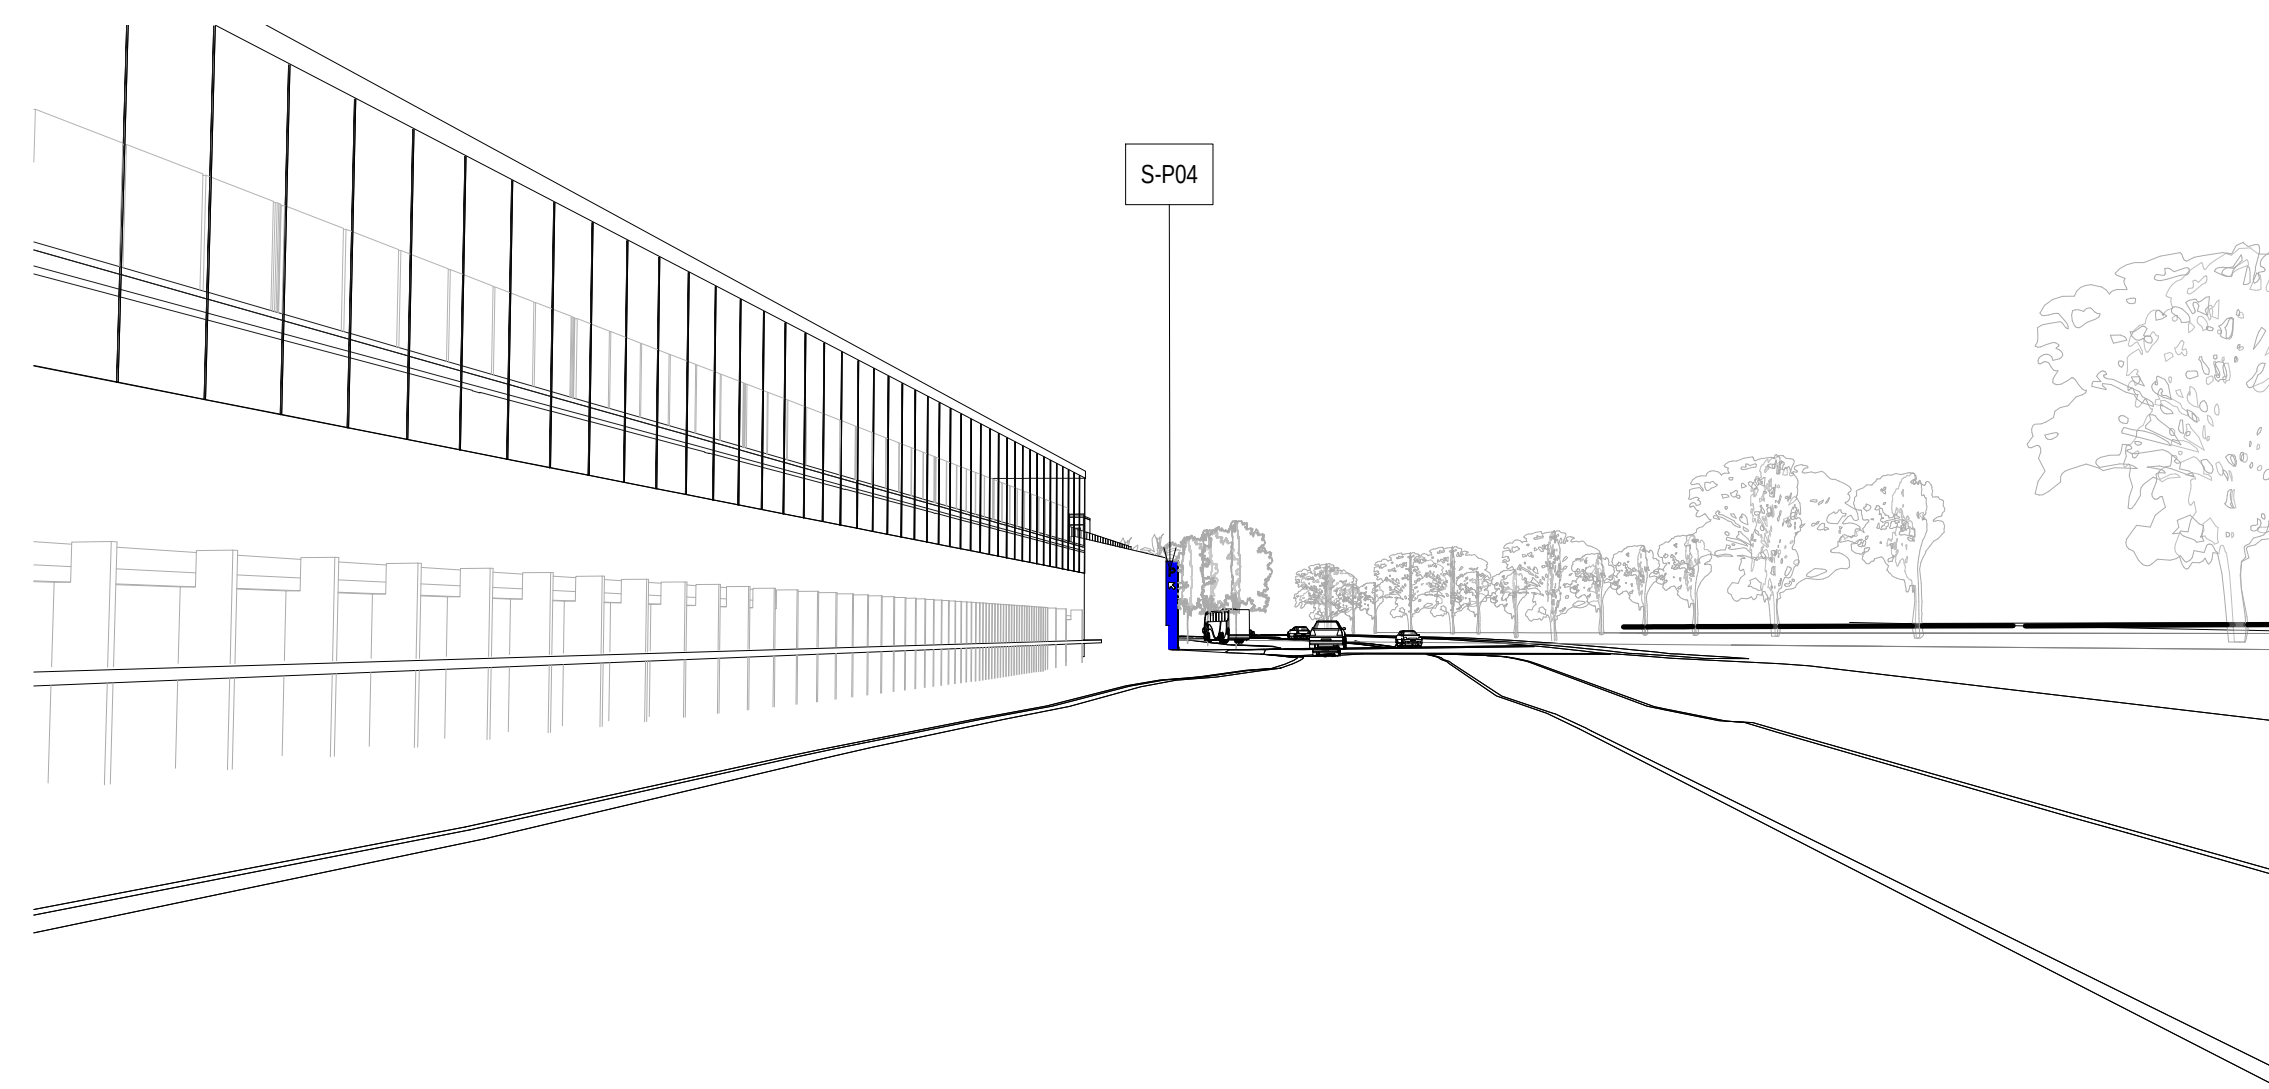

2 VEHICLE APPROACH CCDE 2



4 VEHICLE APPROACH CCDE 4




6 VEHICLE APPROACH CCDE 5.5


A	DRAFT - WORK IN PROGRESS	31/01/2013
1	FOR AUTHORITY APPROVAL	08/02/2013
2	FOR AUTHORITY APPROVAL	14/02/2013
3	PPR ISSUE	17/05/2013
4	PPR ISSUE	23/05/2013



1 VEHICLE APPROACH CCDE 6

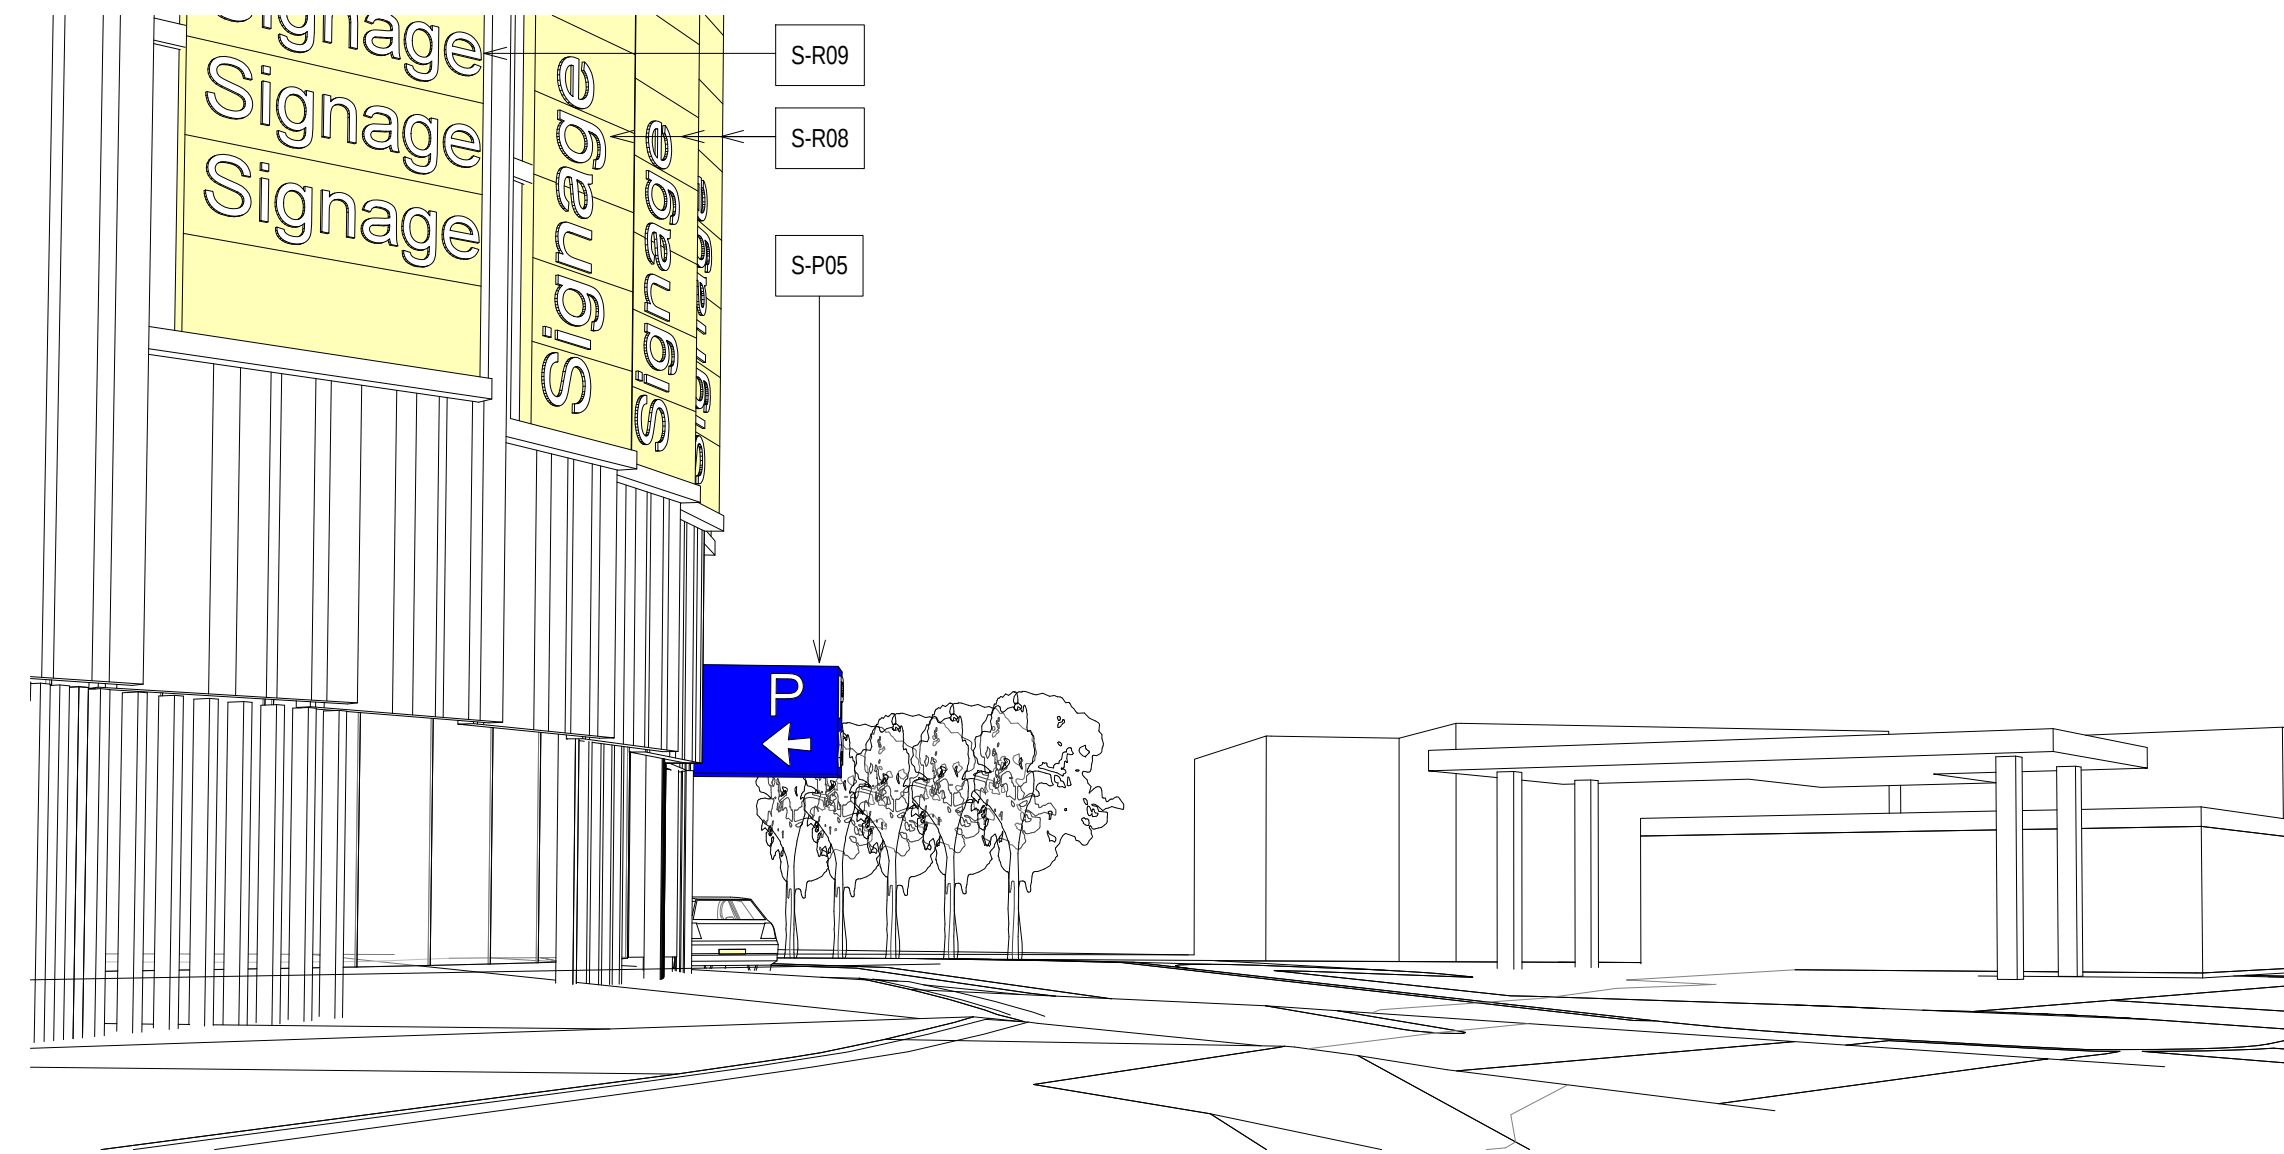


2 VEHICLE APPROACH CCDE 7

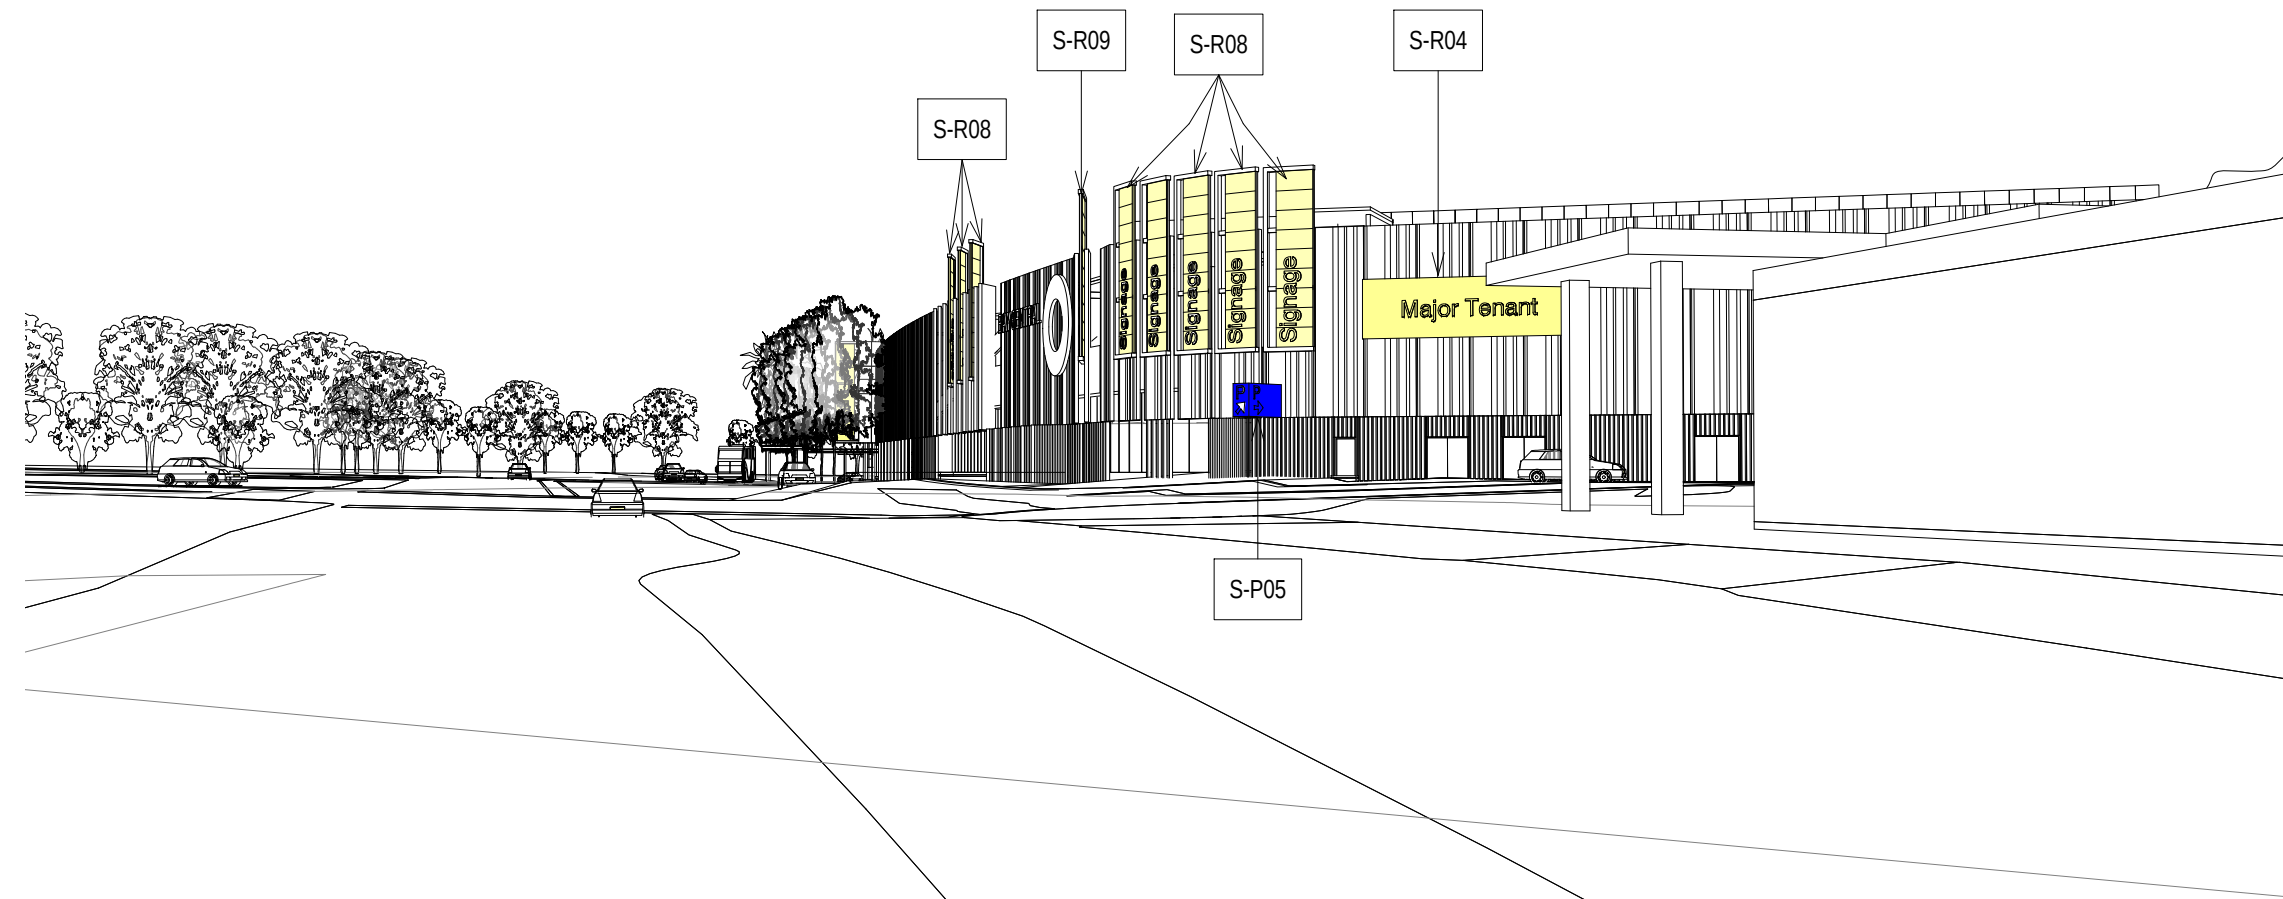


3 VEHICLE APPROACH CCDW 1



4 VEHICLE APPROACH CCDW 2

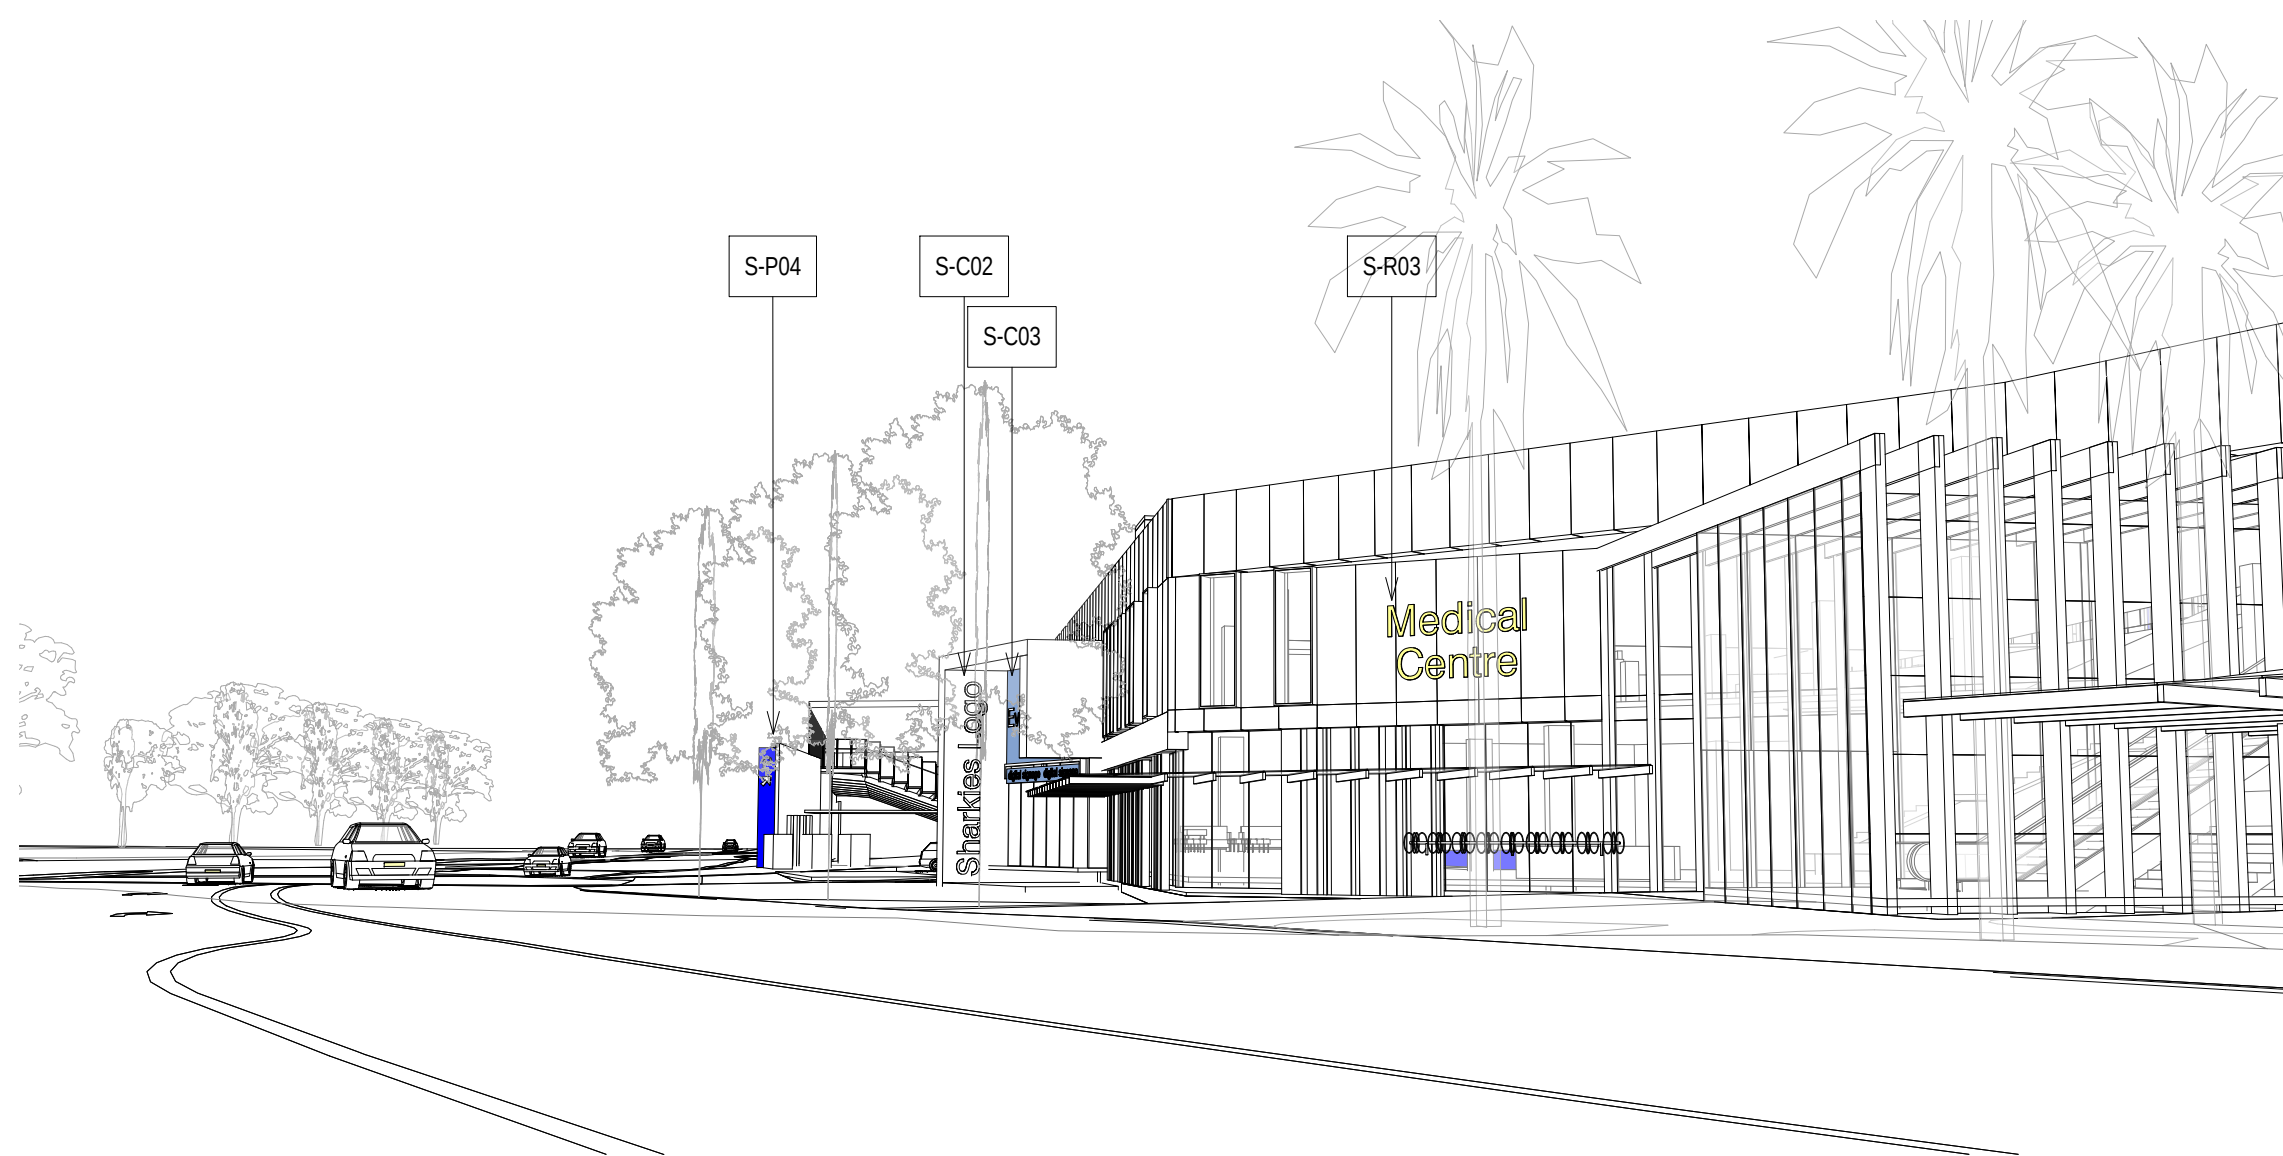

5 VEHICLE APPROACH CCDW 3

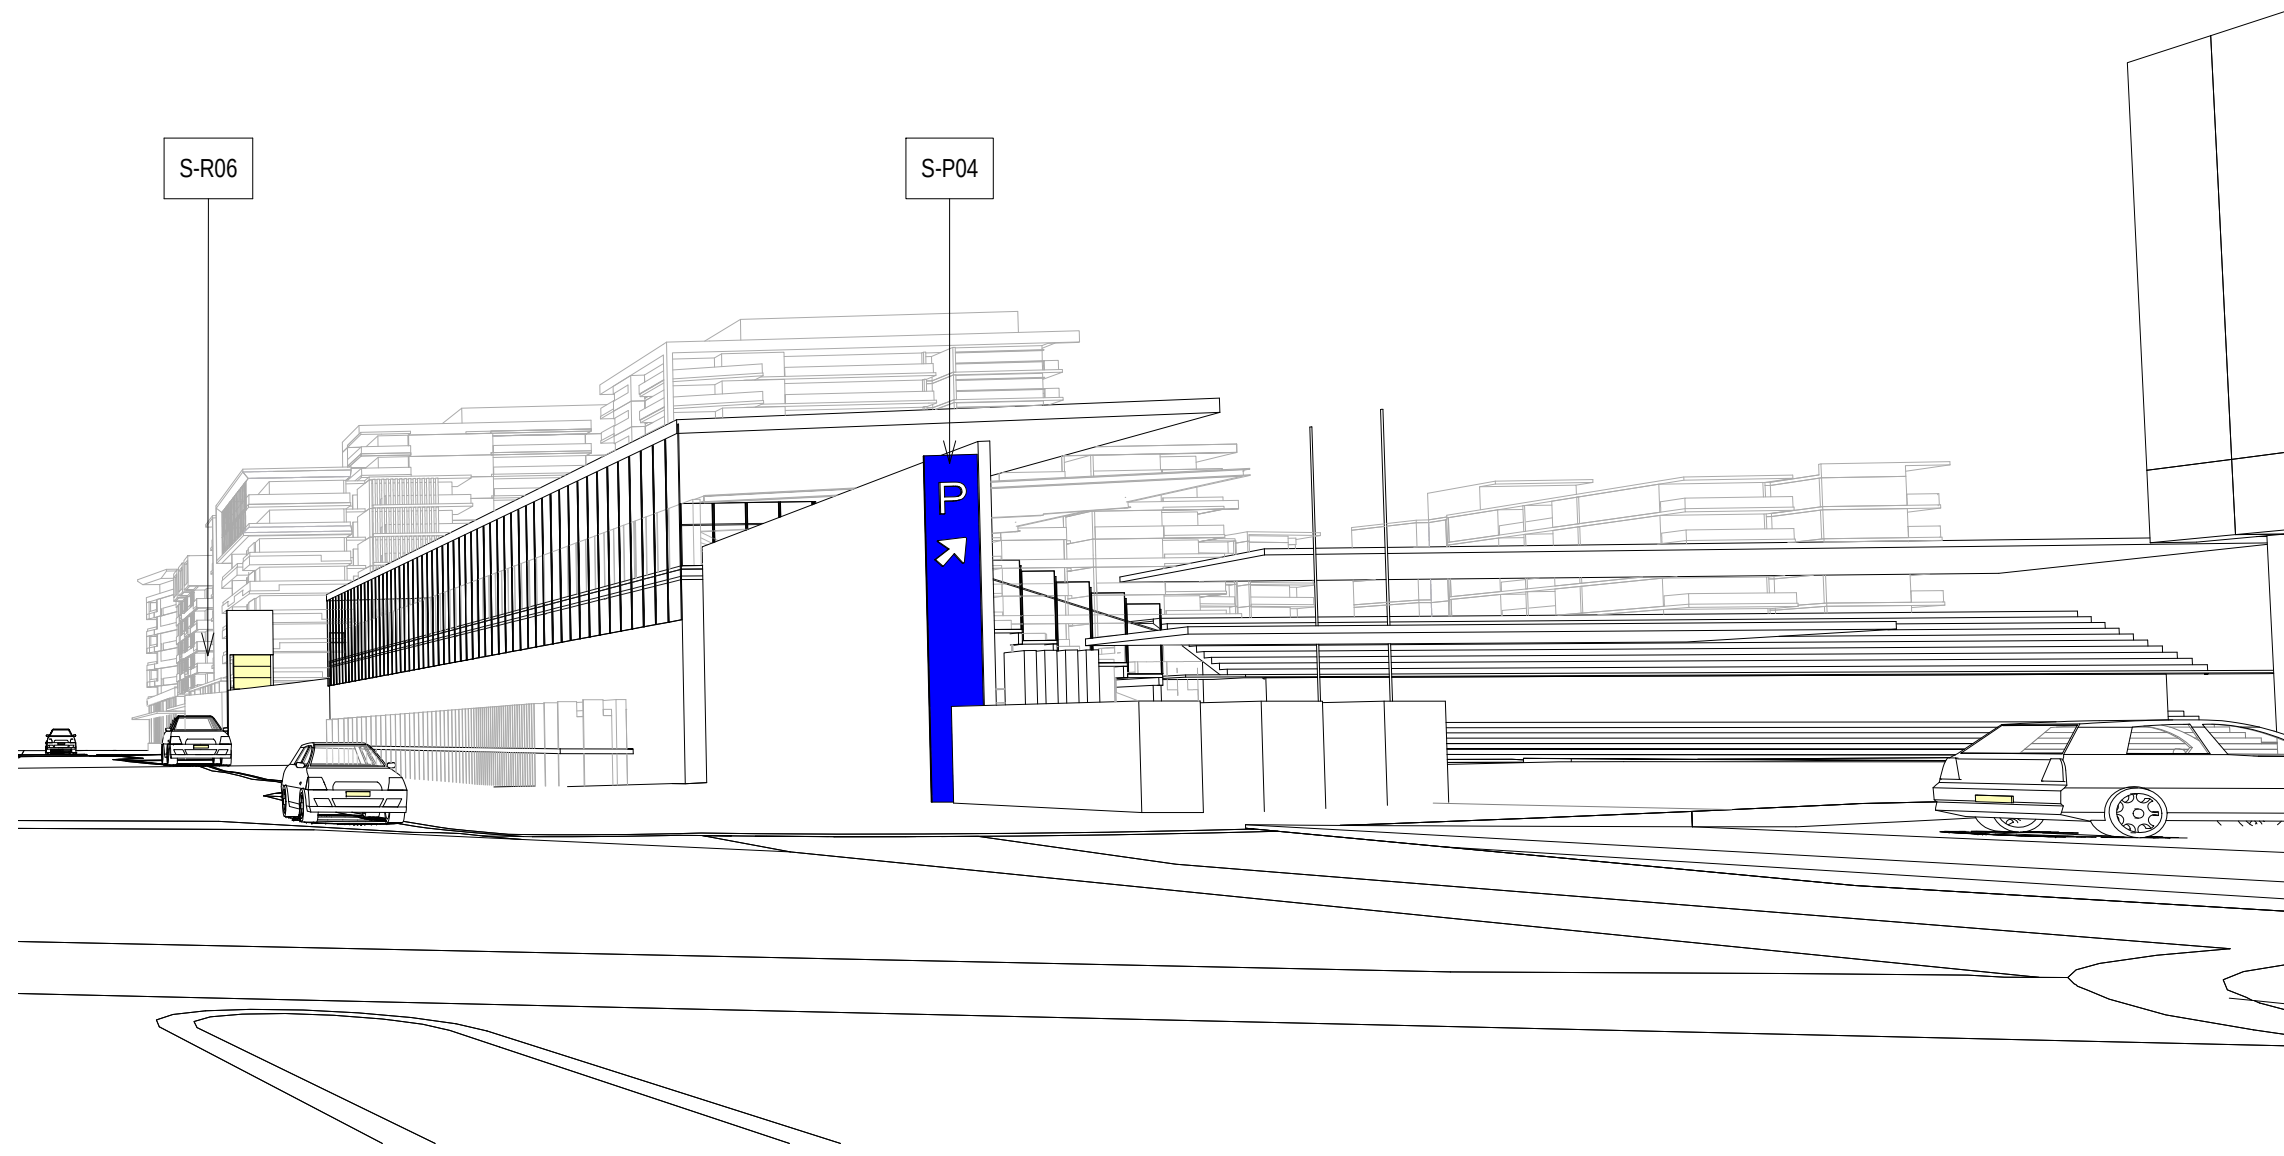

6 VEHICLE APPROACH CCDW 4

Status: PRELIMINARY

Nom. Architect: Bob Perry 3935


File: R-H\2010\20100176 Woollooware Bay Town Centre\Drawings\Revit\Woollooware_Bay-Central

Print Date: 23/05/2013 10:28:56 AM


Rev. Description: Date:

- | | | |
|---|------------------------|------------|
| 1 | FOR AUTHORITY APPROVAL | 08/02/2013 |
| 2 | FOR AUTHORITY APPROVAL | 14/02/2013 |
| 3 | PPR ISSUE | 17/05/2013 |
| 4 | PPR ISSUE | 23/05/2013 |


1	FOR AUTHORITY APPROVAL	08/02/2013
2	FOR AUTHORITY APPROVAL	14/02/2013
3	PPR ISSUE	17/05/2013
4	PPR ISSUE	23/05/2013

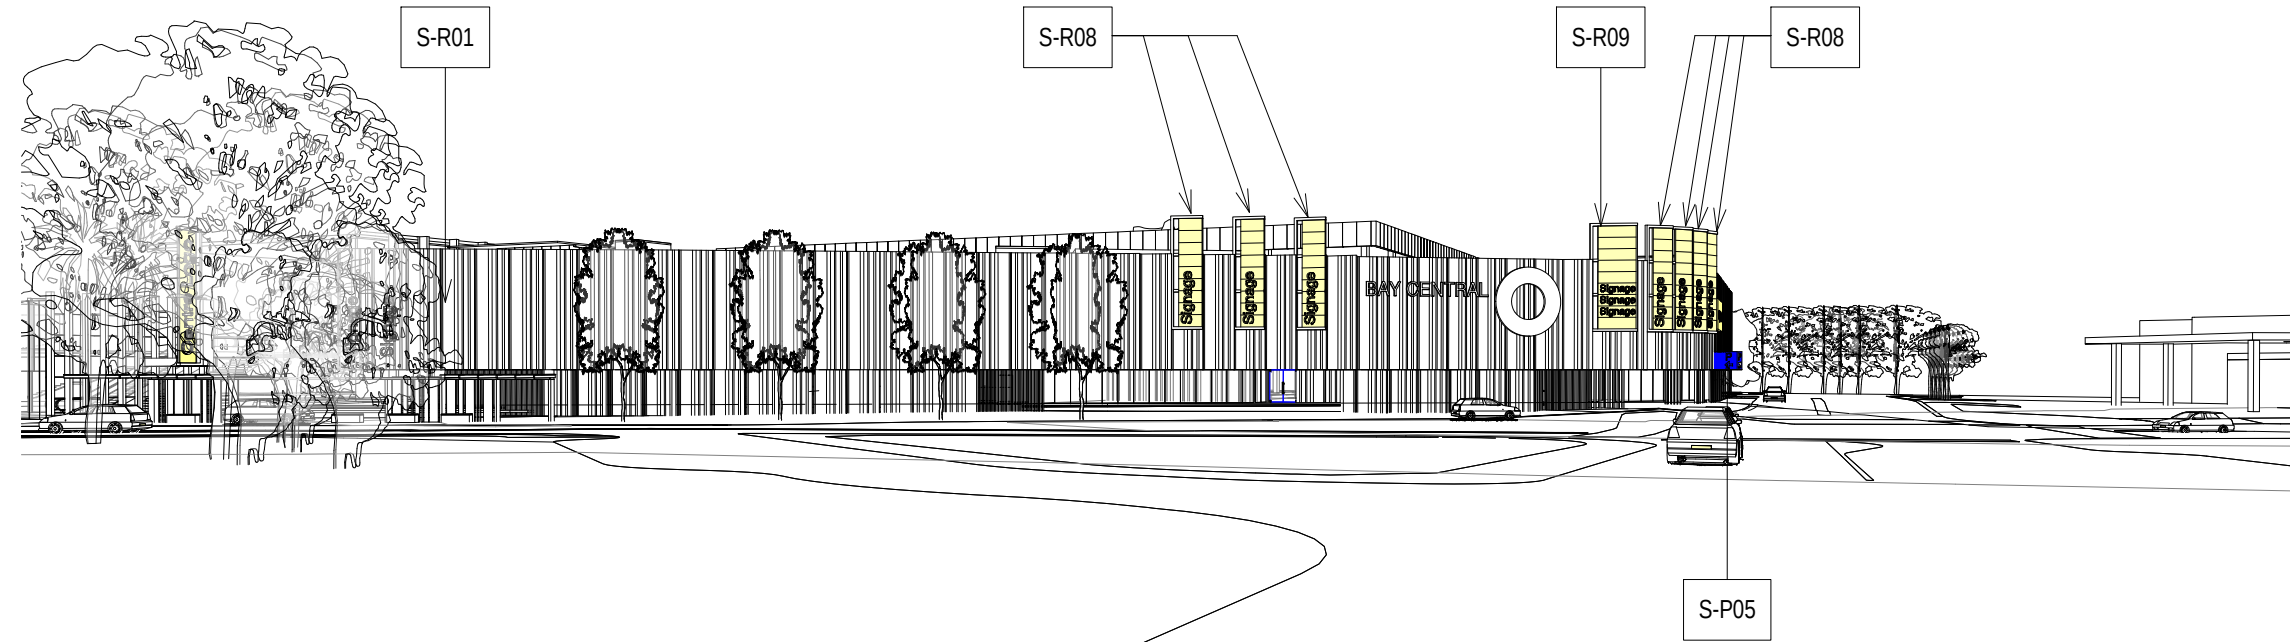


1 VEHICLE APPROACH WRN 1

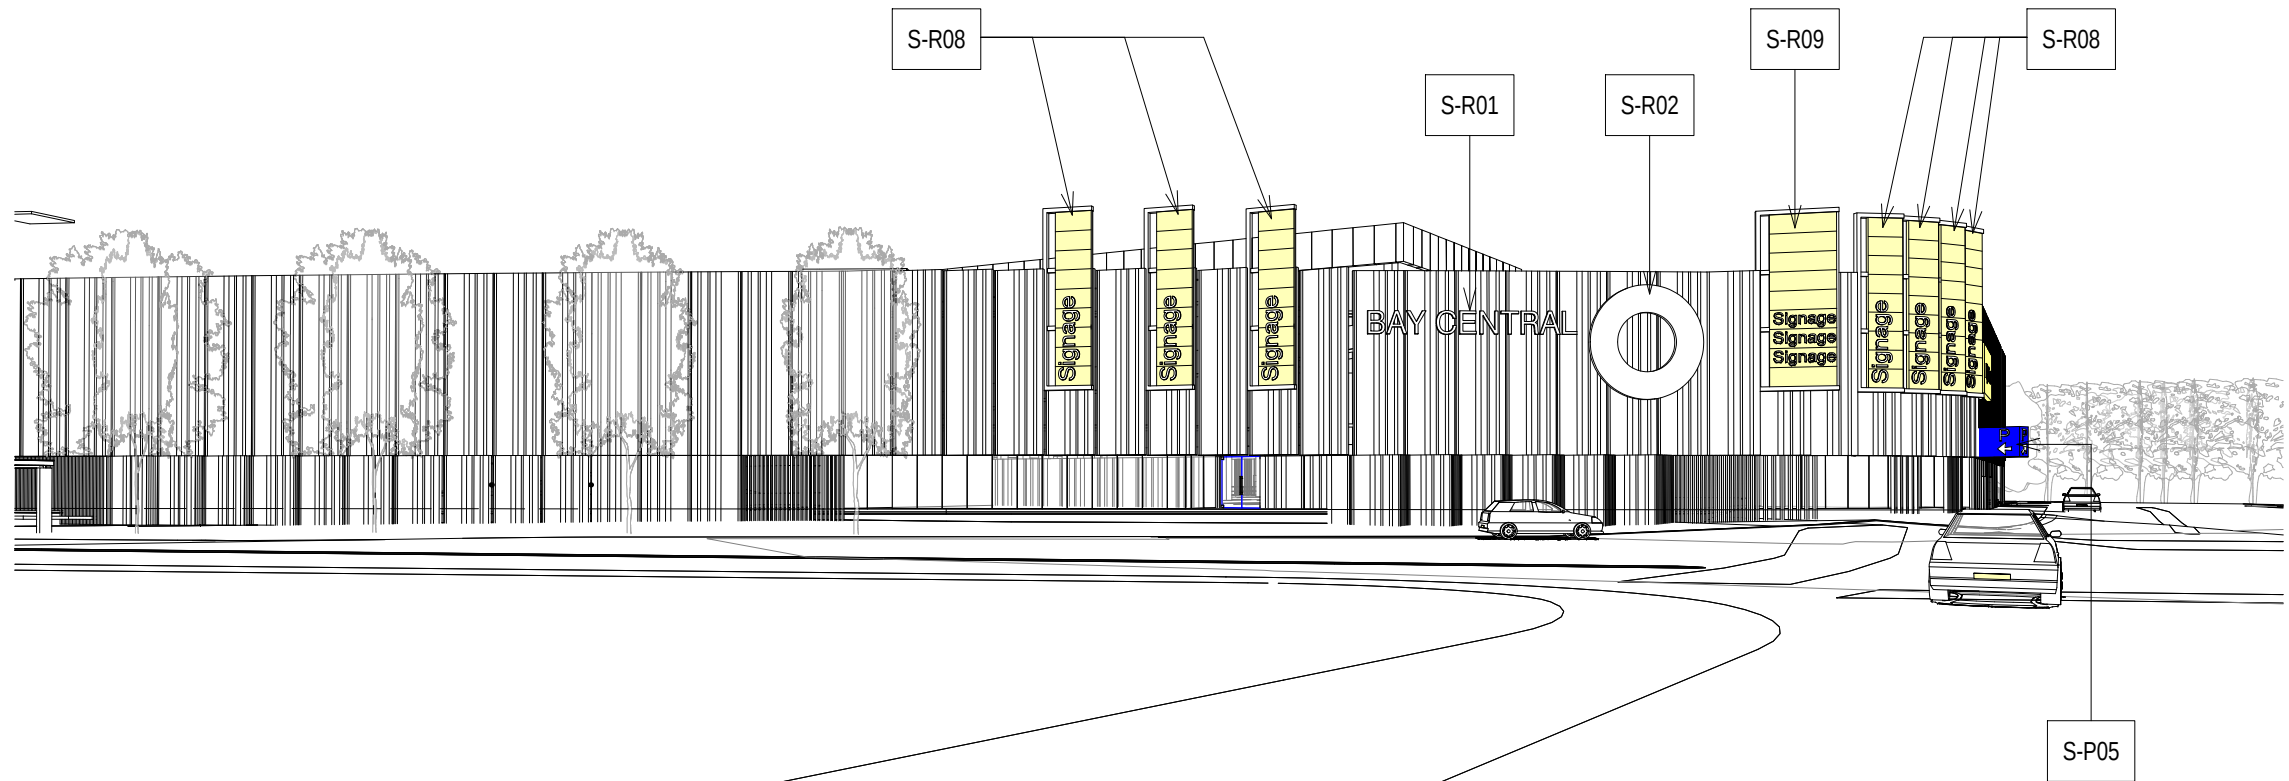


2 VEHICLE APPROACH WRN 2

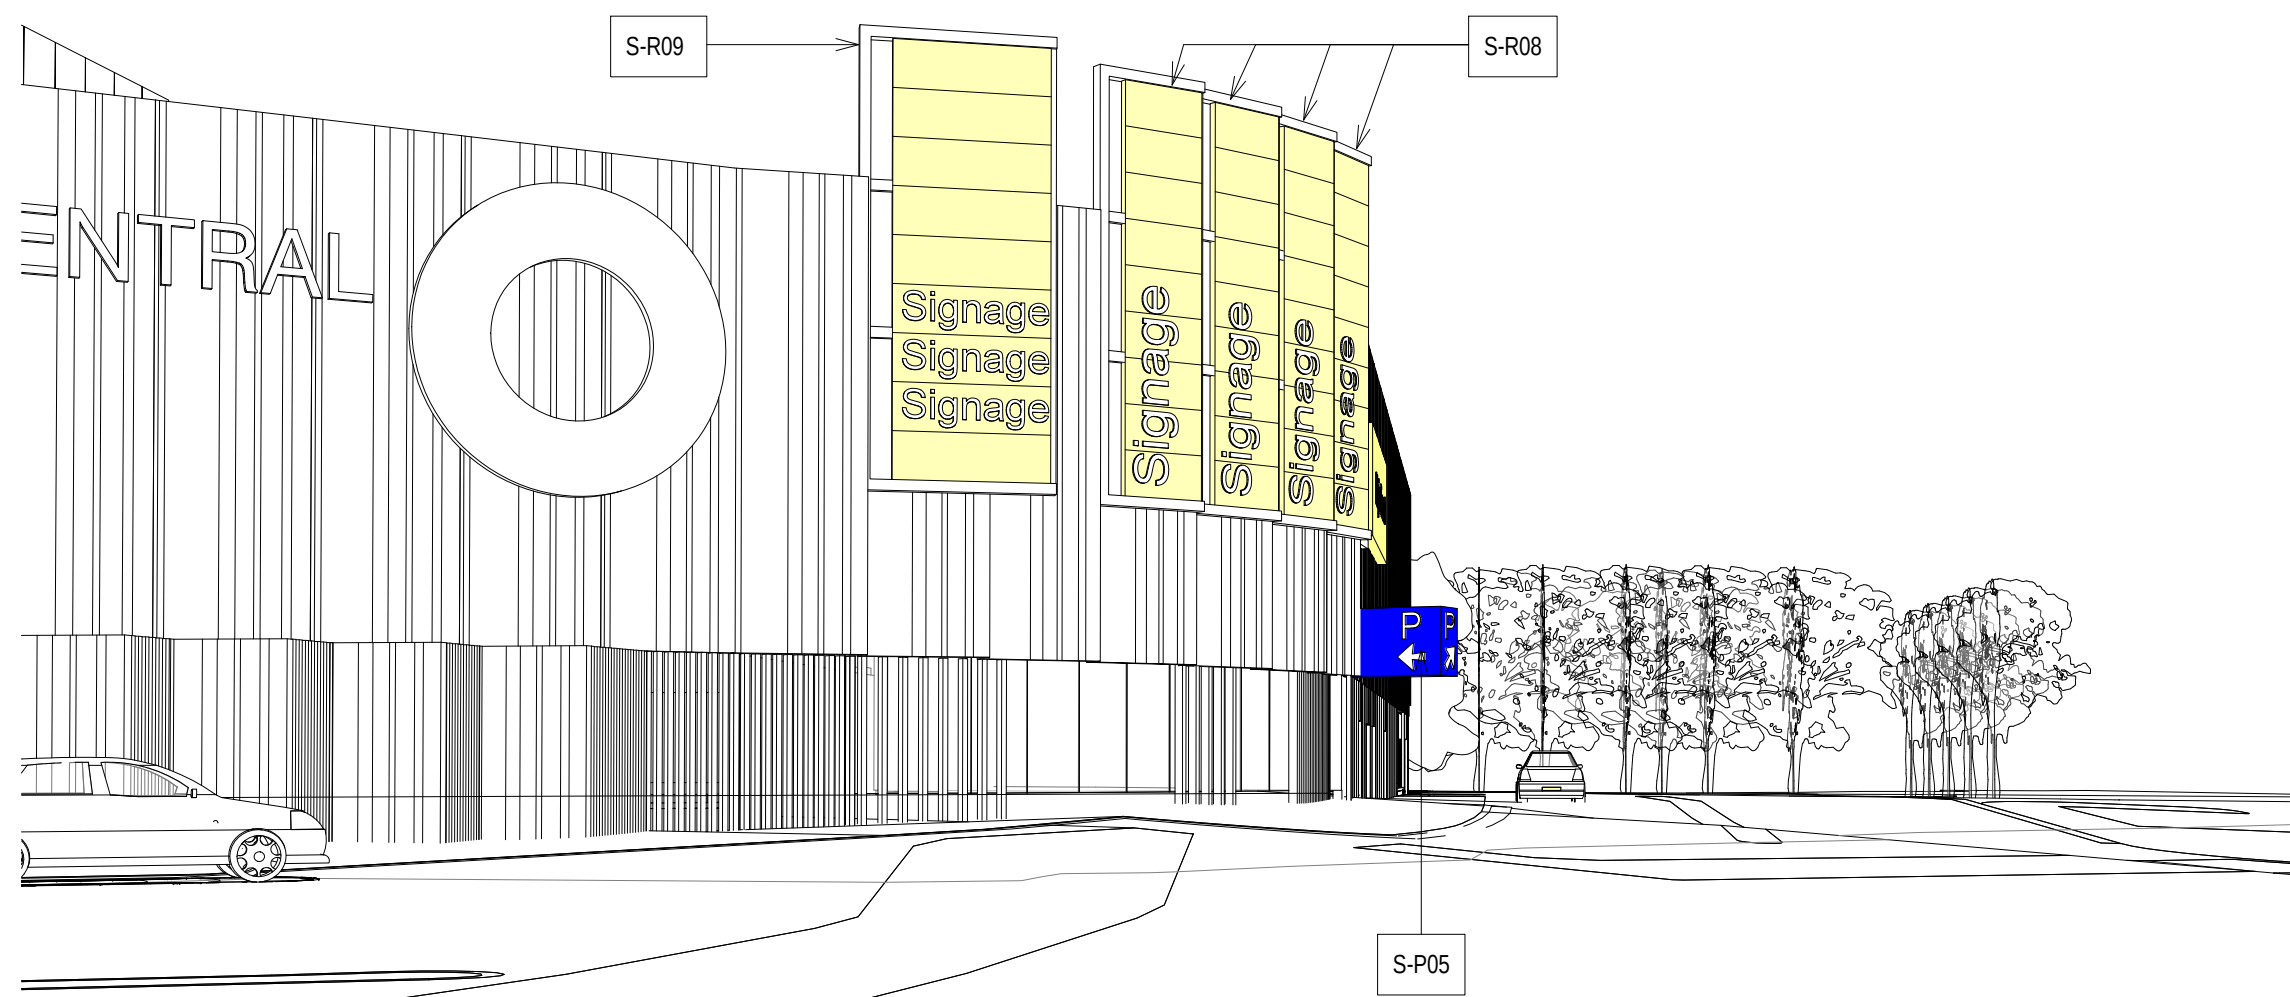


3 VEHICLE APPROACH WRN 3

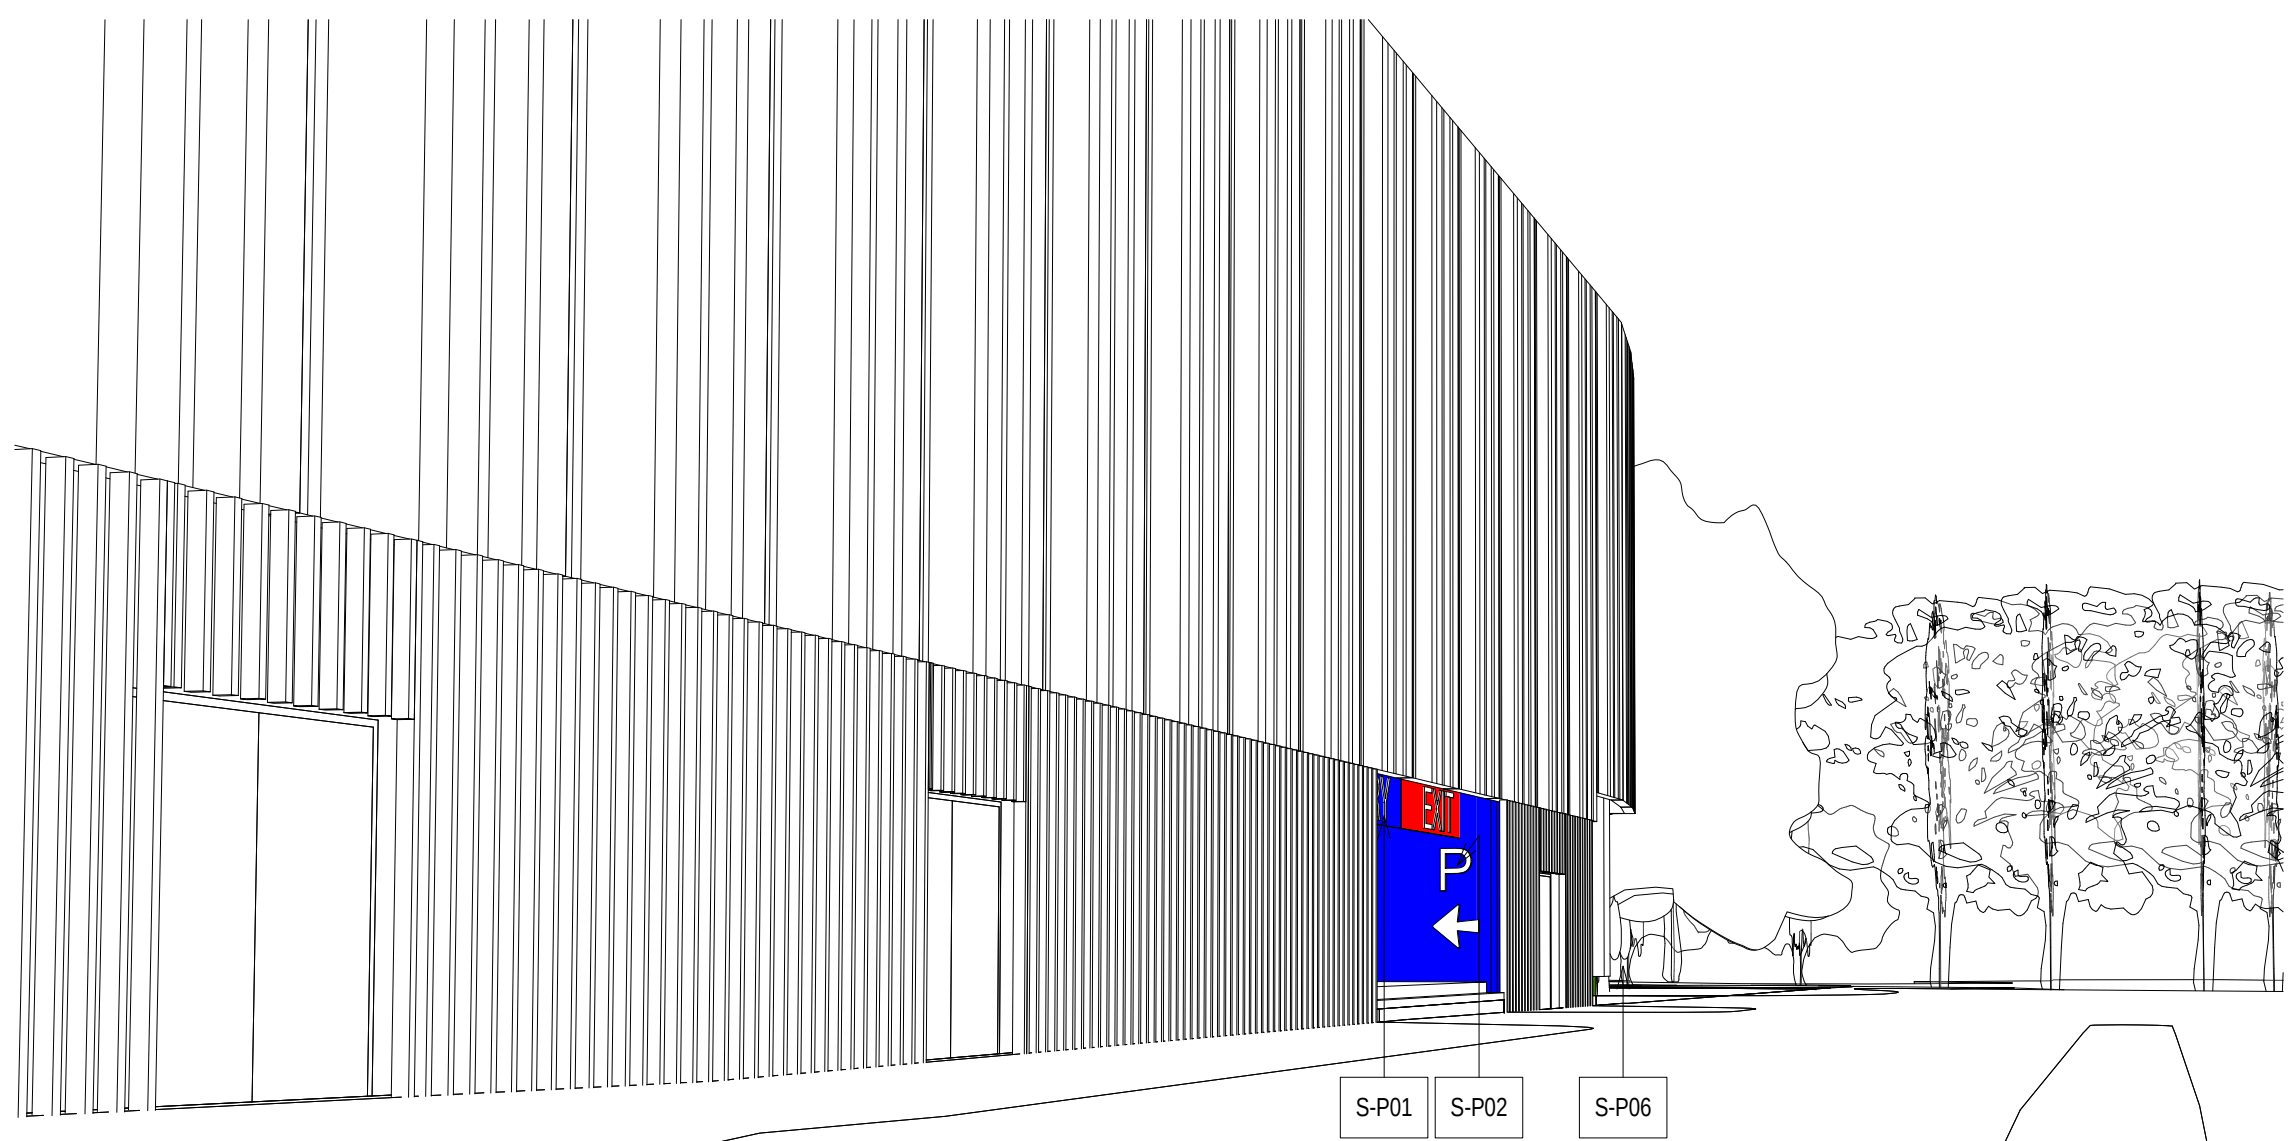

4 VEHICLE APPROACH WRN 4

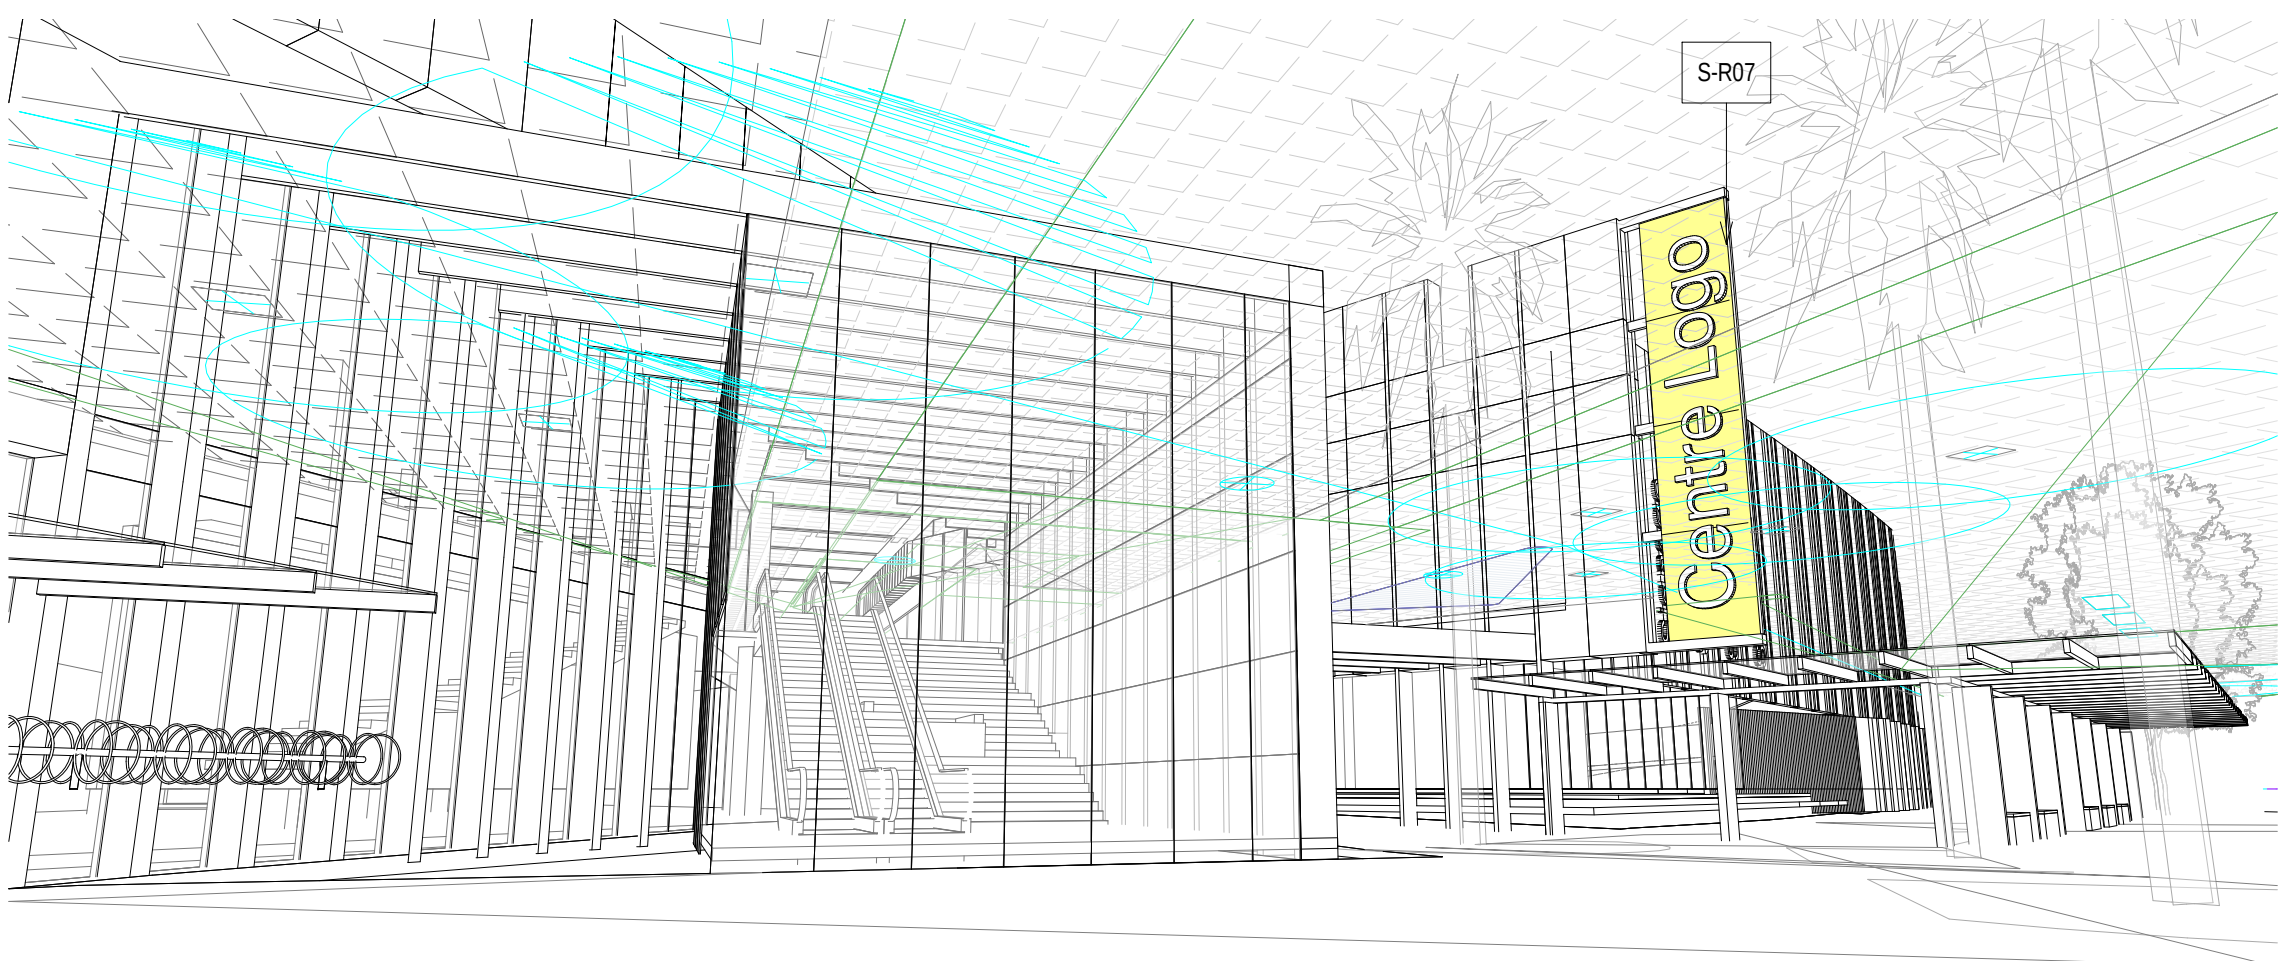

5 PEDESTRIAN APPROACH CCDB1

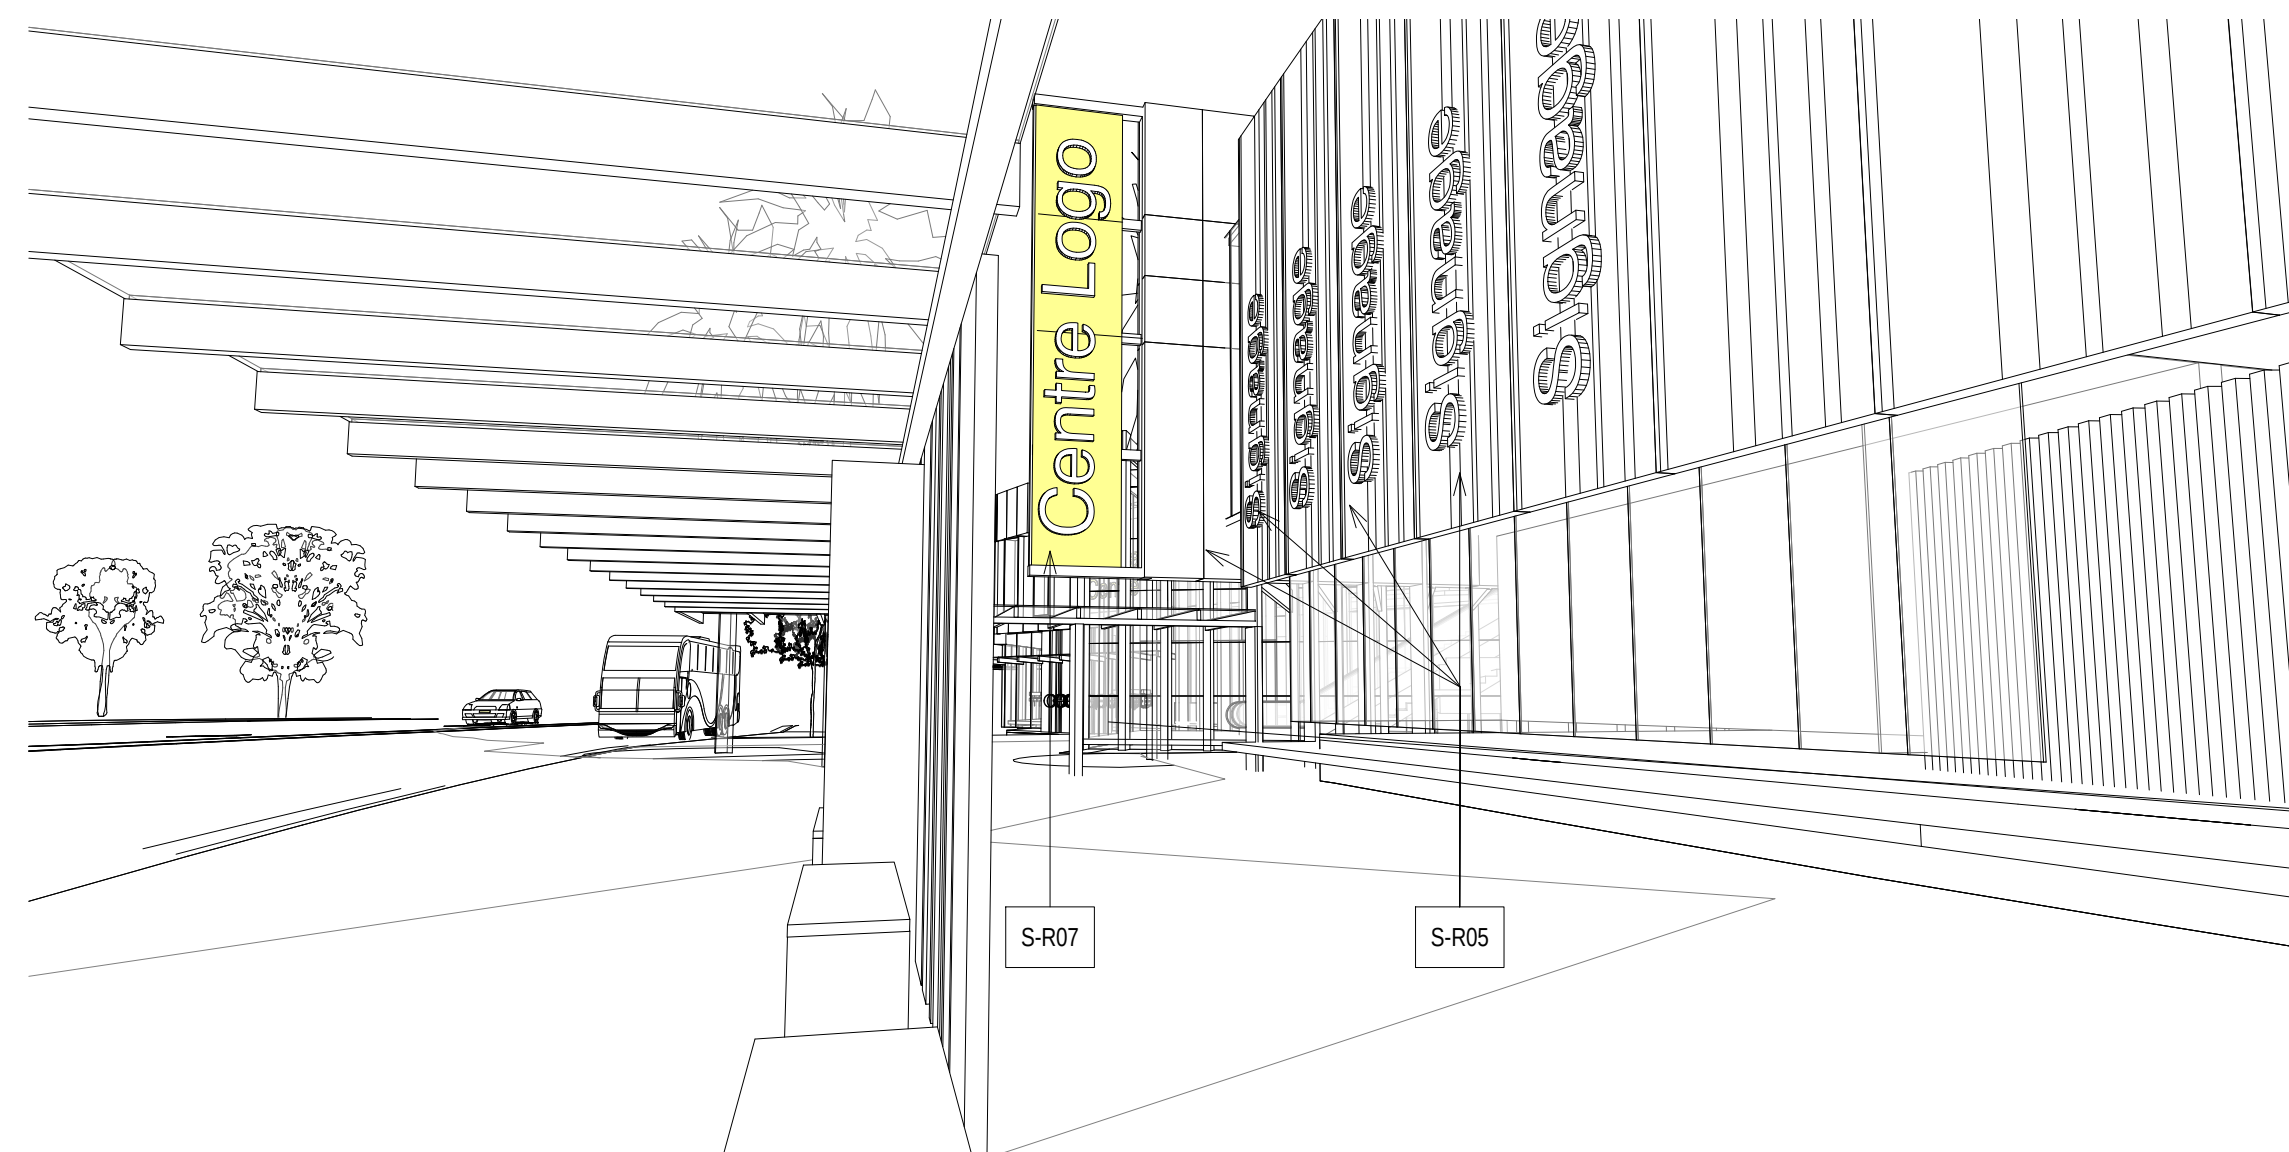


6 PEDESTRIAN APPROACH CCDB2


+



1 PEDESTRIAN APPROACH WWB 1

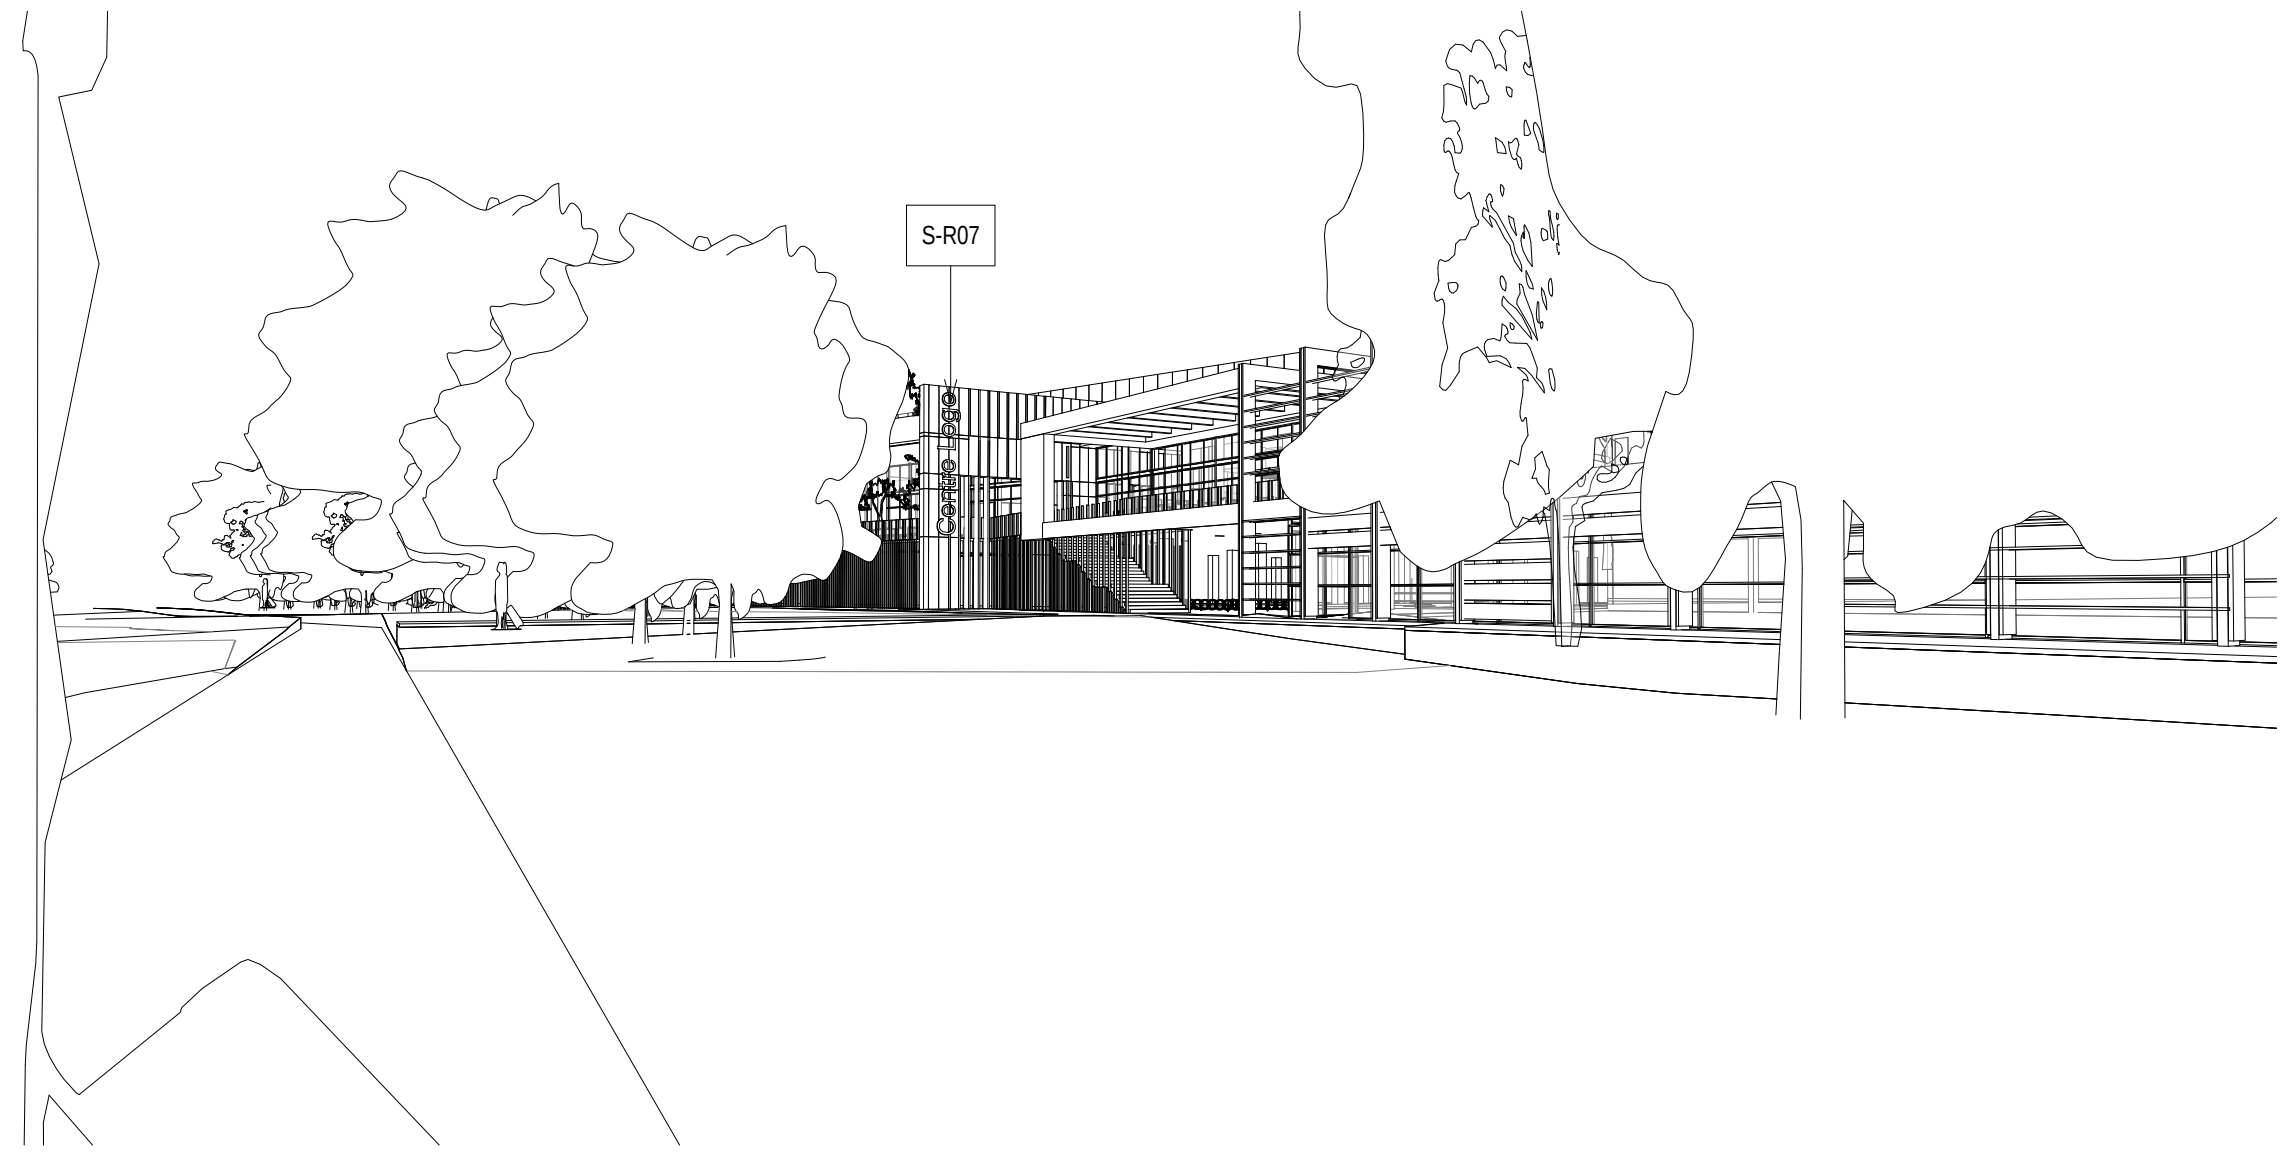

2 PEDESTRIAN APPROACH WWB 2

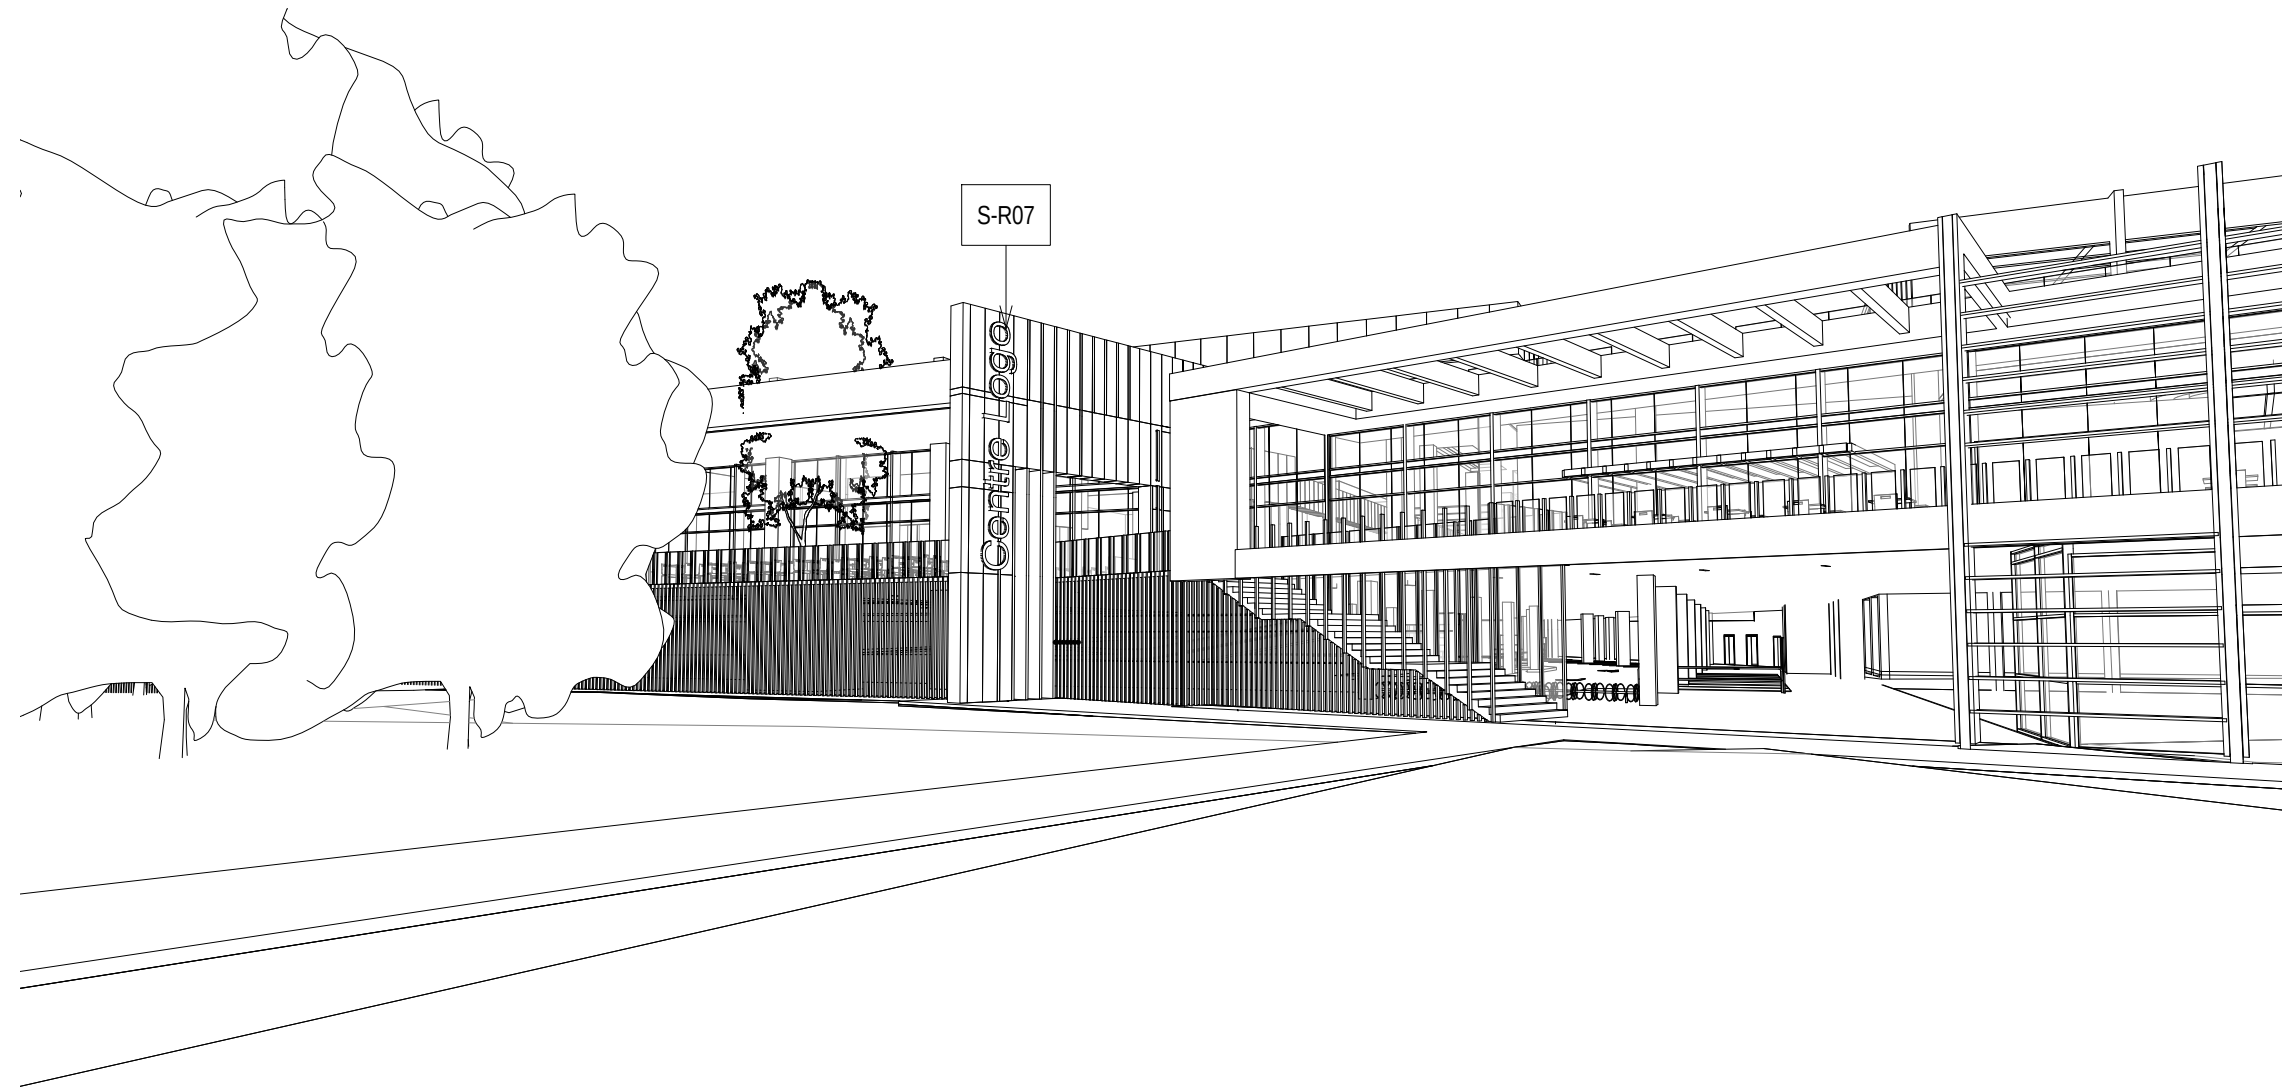

3 PEDESTRIAN APPROACH WWB 3

Status: PRELIMINARY


Nom. Architect Bob Perry 3935


File: R-H\2010\20100176 Woollooware Bay Town Centre\Drawings\Revit\Woollooware_Bay-Central

Print Date: 23/05/2013 10:29:24 AM

Rev. Description: Date:

- | | | |
|---|------------------------|------------|
| 1 | FOR AUTHORITY APPROVAL | 08/02/2013 |
| 2 | FOR AUTHORITY APPROVAL | 14/02/2013 |
| 3 | PPR ISSUE | 17/05/2013 |
| 4 | PPR ISSUE | 23/05/2013 |



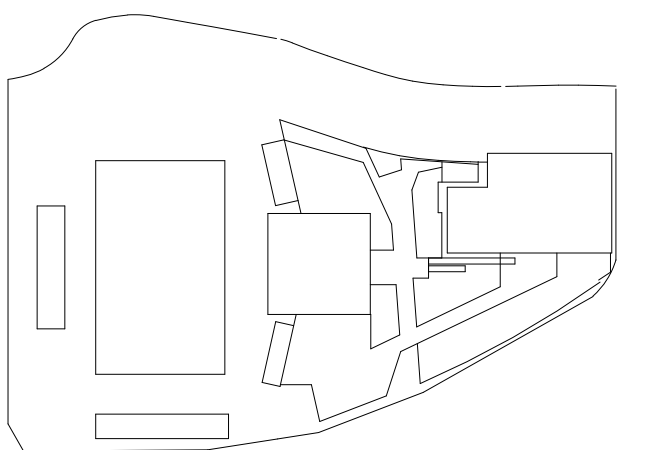


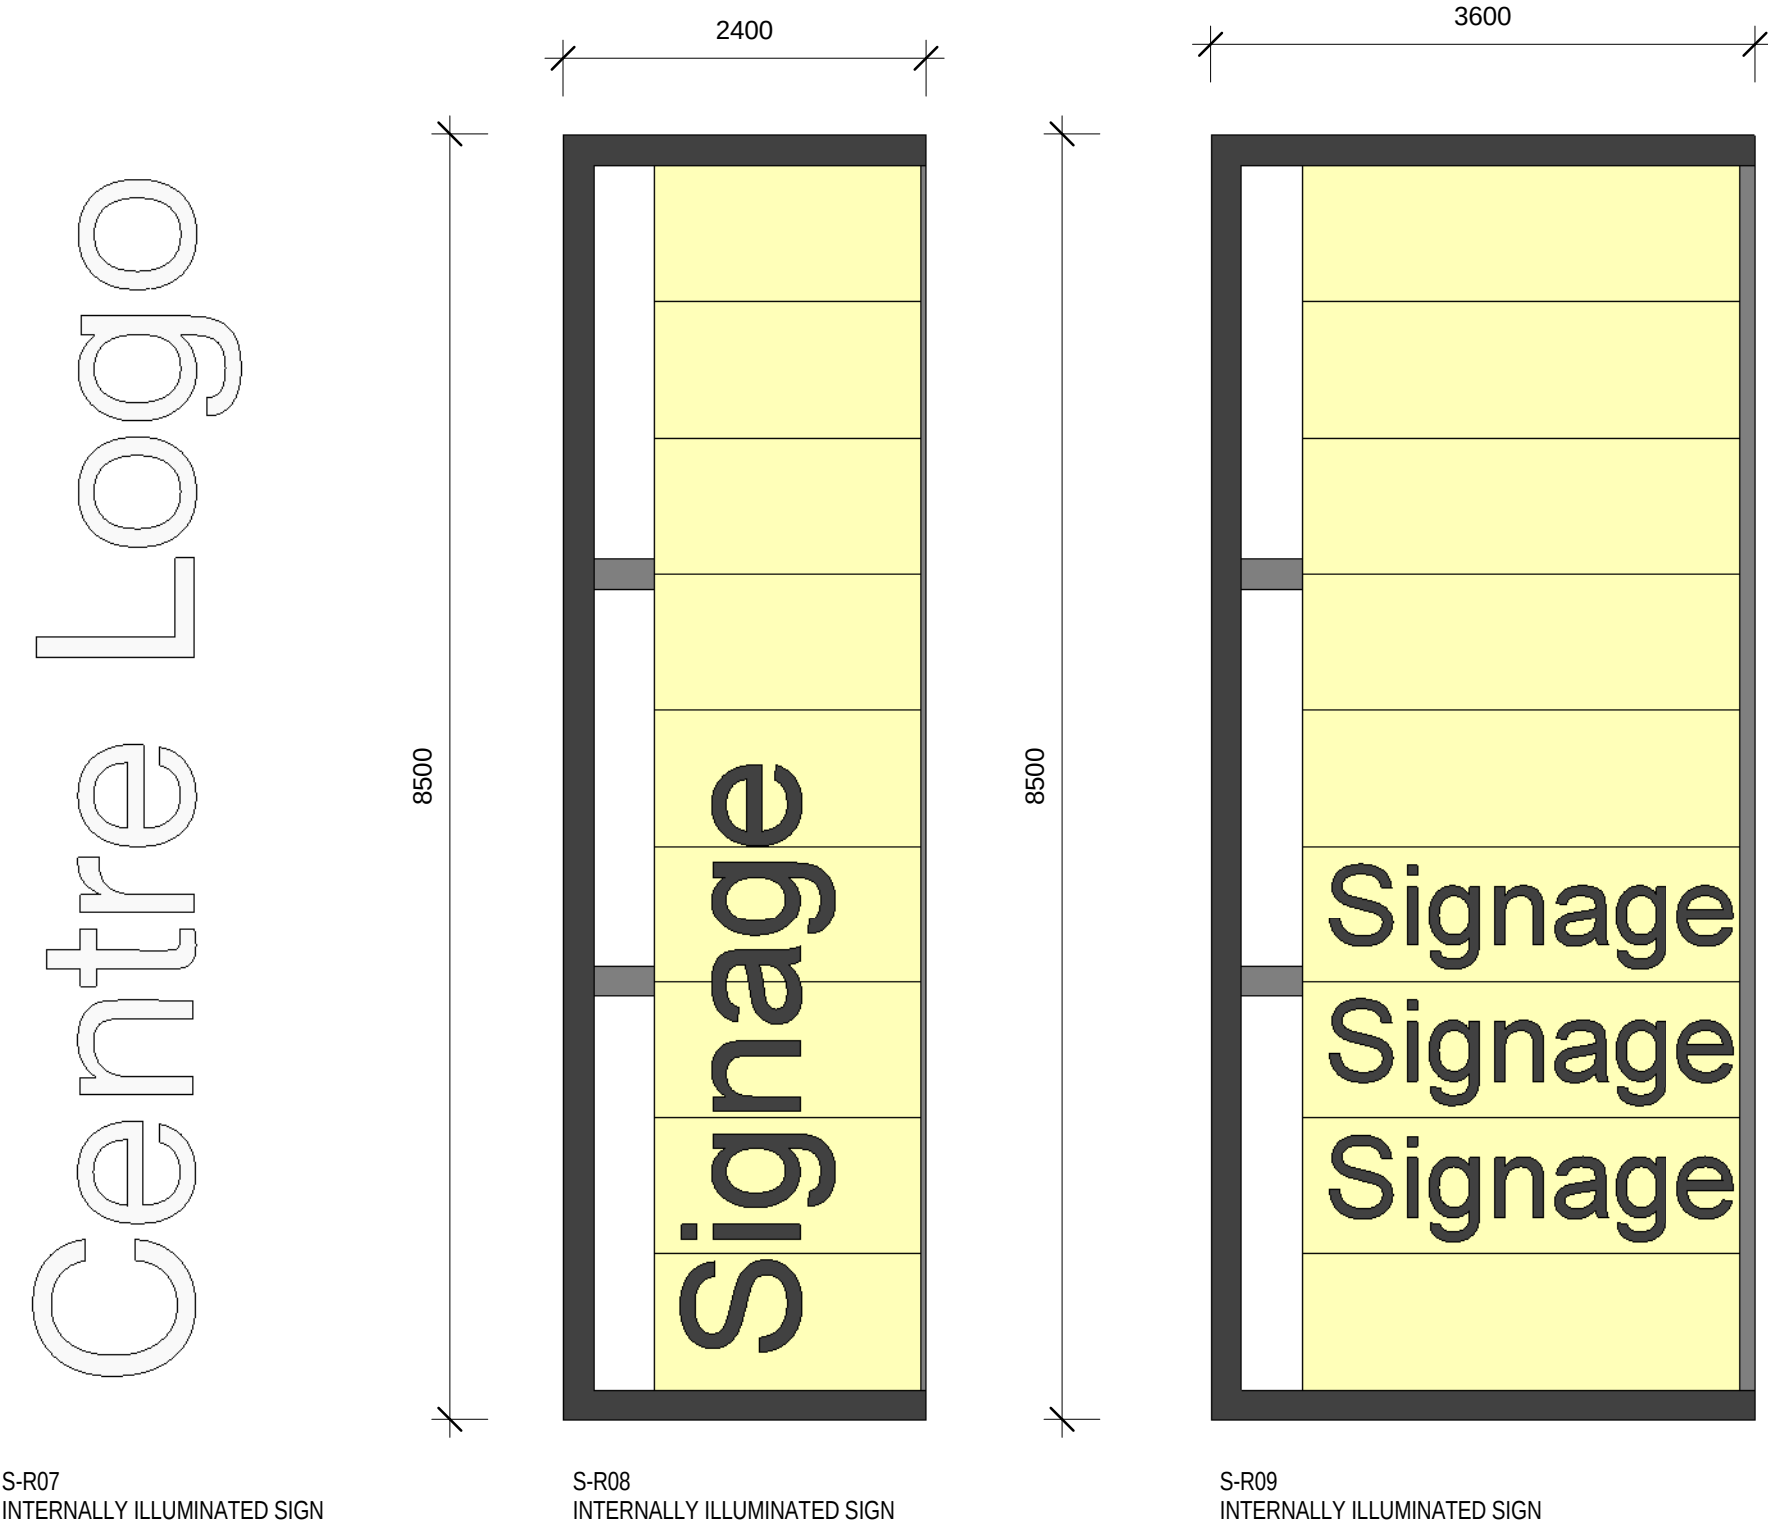

CLUB SIGNAGE



CARPARK SIGNAGE

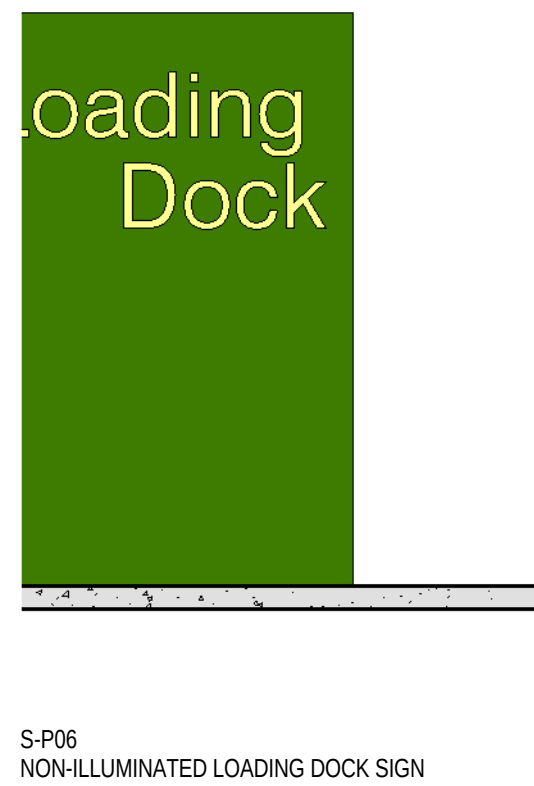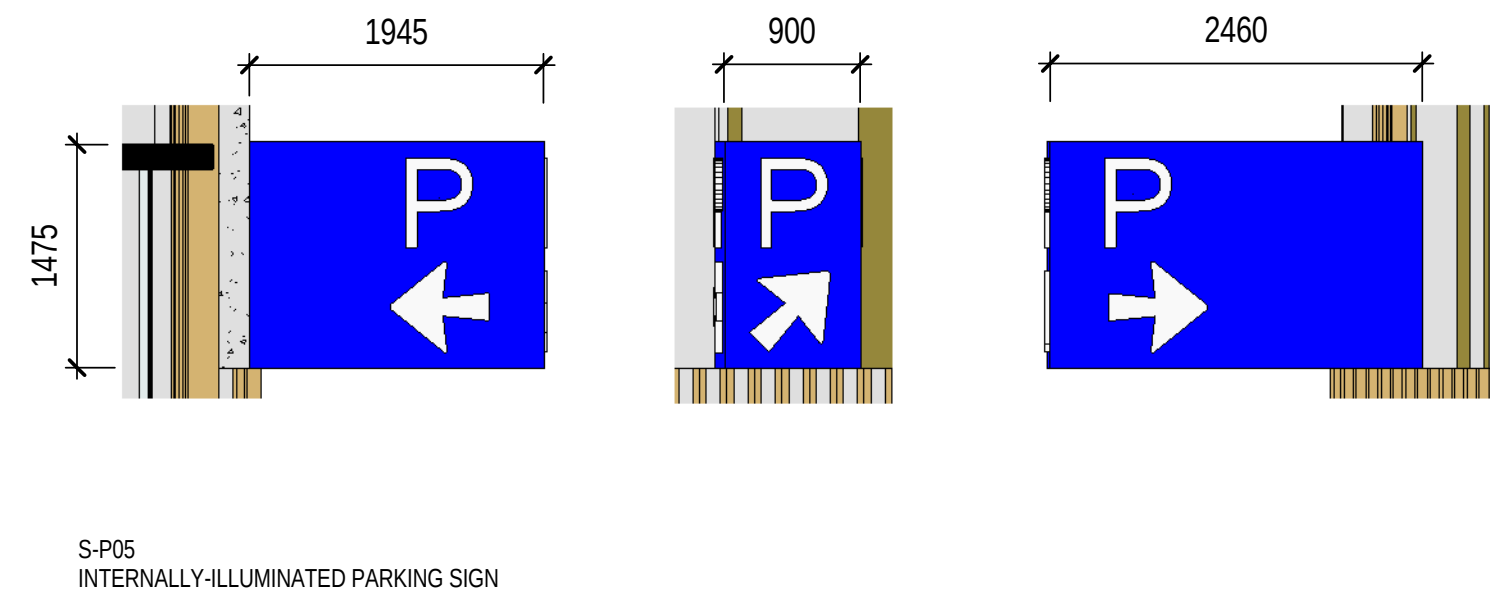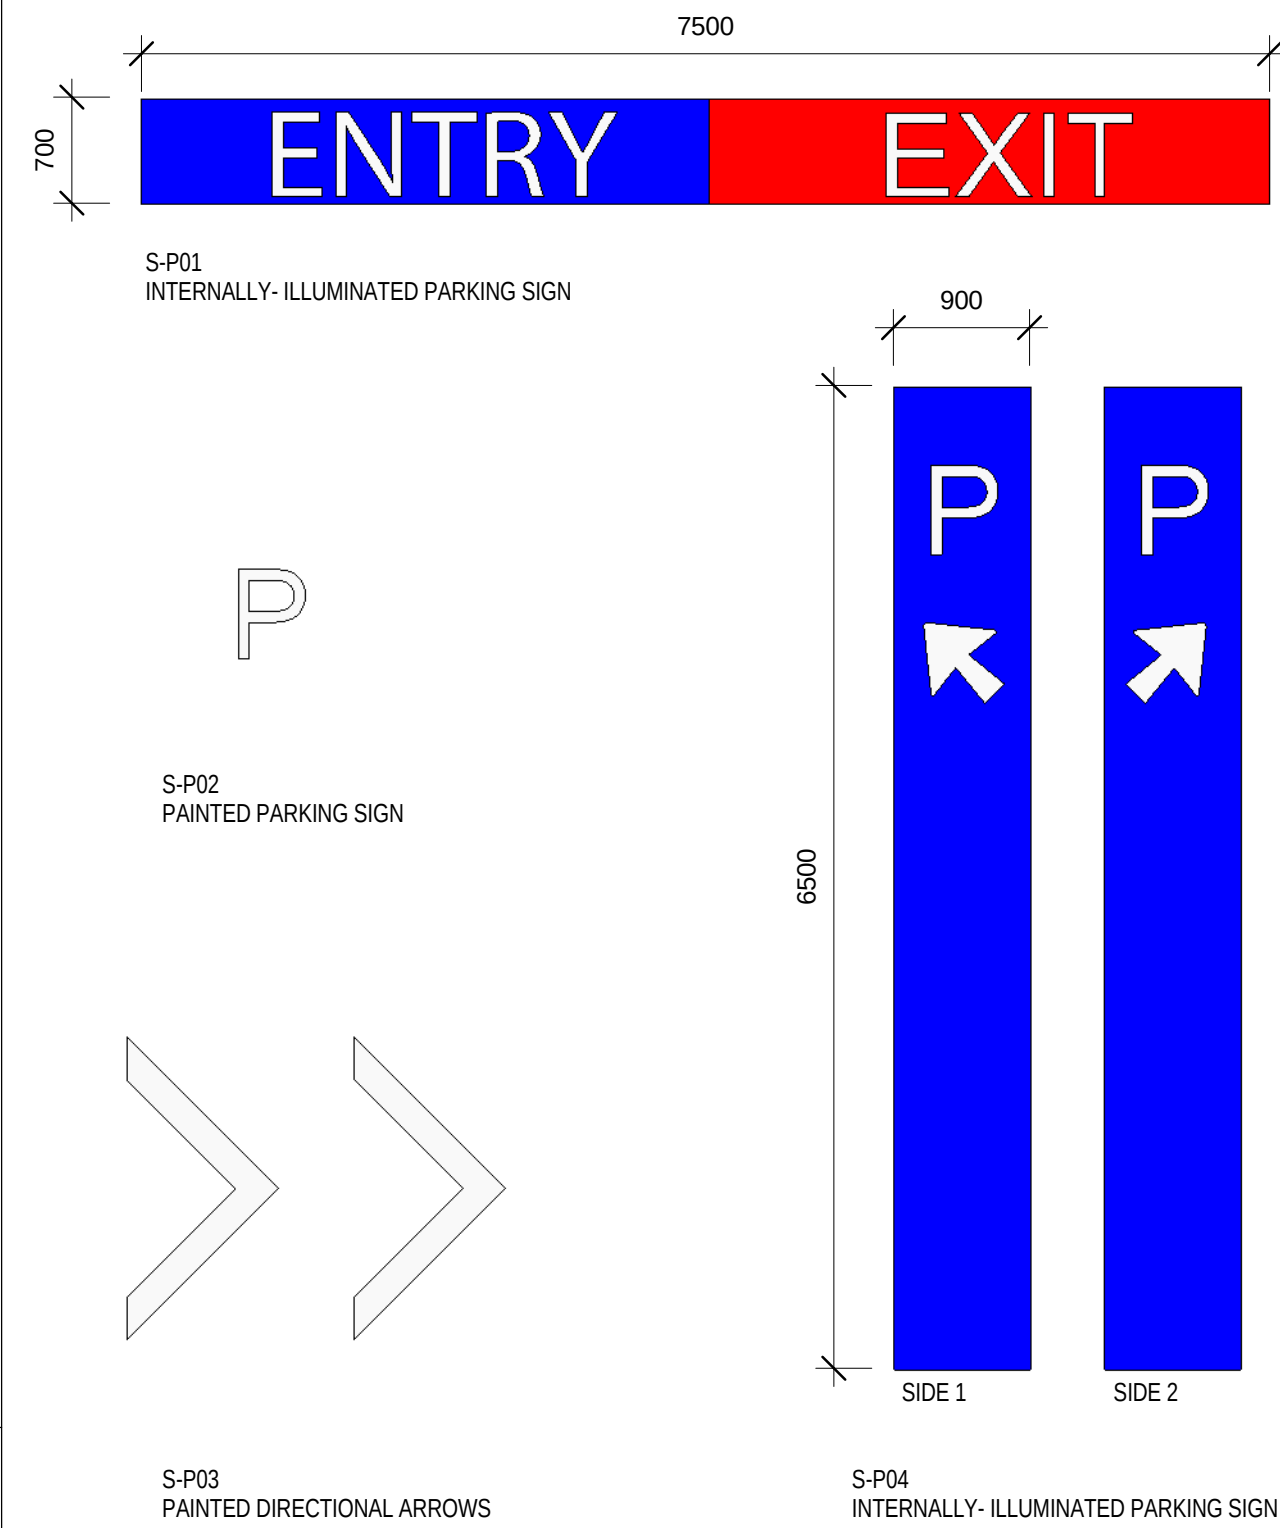

Status: PRELIMINARY

Nom. Architect: Bob Perry 3935

File: R-H\2010\20100176 Woollooware Bay Town Centre\Drawings\Revit\Woollooware_Bay-Central

Print Date: 23/05/2013 10:29:06 AM

Rev. Description: Date:

A	DRAFT - WORK IN PROGRESS	31/01/2013
1	FOR AUTHORITY APPROVAL	08/02/2013
2	FOR AUTHORITY APPROVAL	14/02/2013
3	PPR ISSUE	17/05/2013
4	PPR ISSUE	23/05/2013



Status: PRELIMINARY

Nom. Architect: Bob Perry 3935

R-H\2010\20100176 Woollooware Bay Town Centre\Drawings\Revit\Woollooware_Bay-Central


Print Date: 23/05/2013 10:26:05 AM

Rev. Description: Date:

A	DRAFT FOR REVIEW	25/01/2013
B	DRAFT - WORK IN PROGRESS	31/01/2013
1	FOR AUTHORITY APPROVAL	08/02/2013
2	FOR AUTHORITY APPROVAL	14/02/2013
3	PPR ISSUE	17/05/2013
4	PPR ISSUE	23/05/2013



1. Arcade Entry Points - A combination of Natural Coloured Stone Pavers
2. Food Court Area External/ Eat street - Precast Concrete Panels/Pavers

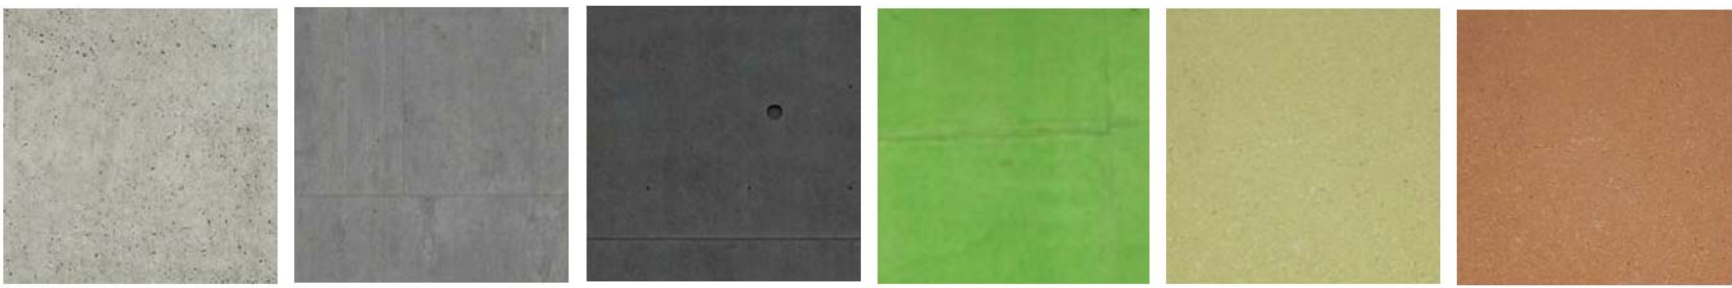


3. Decorative Precast Panels - Stained/Painted and textured with perforations, recesses and cast in timber elements.



4. Simple Precast Panels - Exposed/Natural Grey Concrete Finish



5. Composite Panel Cladding - Timber finish window frame reveals and timber finish articulated facade with vertical joints, grooves and louvers. [Alpolic/Alucobond/Vitrabond]

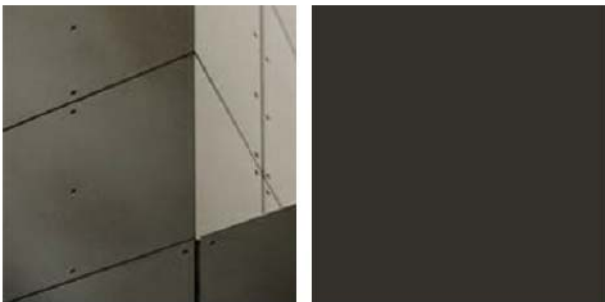


6. Composite Panel Cladding - Metallic Dark Grey/Zink Finish [Alpolic/Alucobond/Vitrabond]



7. Polycarbonate Panel Cladding - Various transparencies with colours ranging from blues, light greys to translucent white panels.




8. Hardwood Planks/Posts and Cladding - Recycled or weathered timber planks with exposed bolt fittings on prefinished metal furring on base wall or similar.

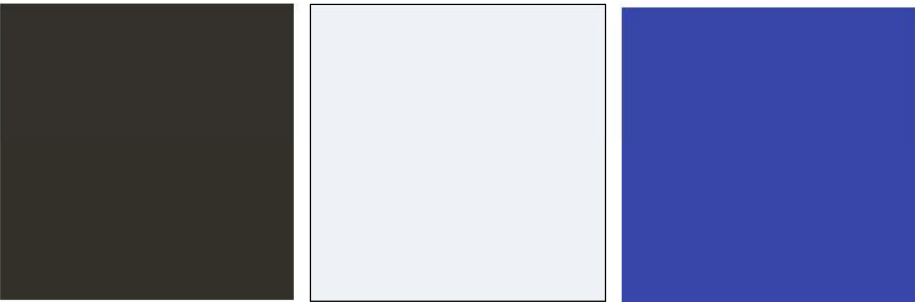

9. Rendered Concrete/Block Wall - Balustrade along car park edge and loading dock screening walls and signage



10. Galzing - Glass panels to comply with Part J,BCA and are fixed to Black/Dark anodised or powdercoat finish framing.

 

11. Roofing - Metal Deck Roofing