


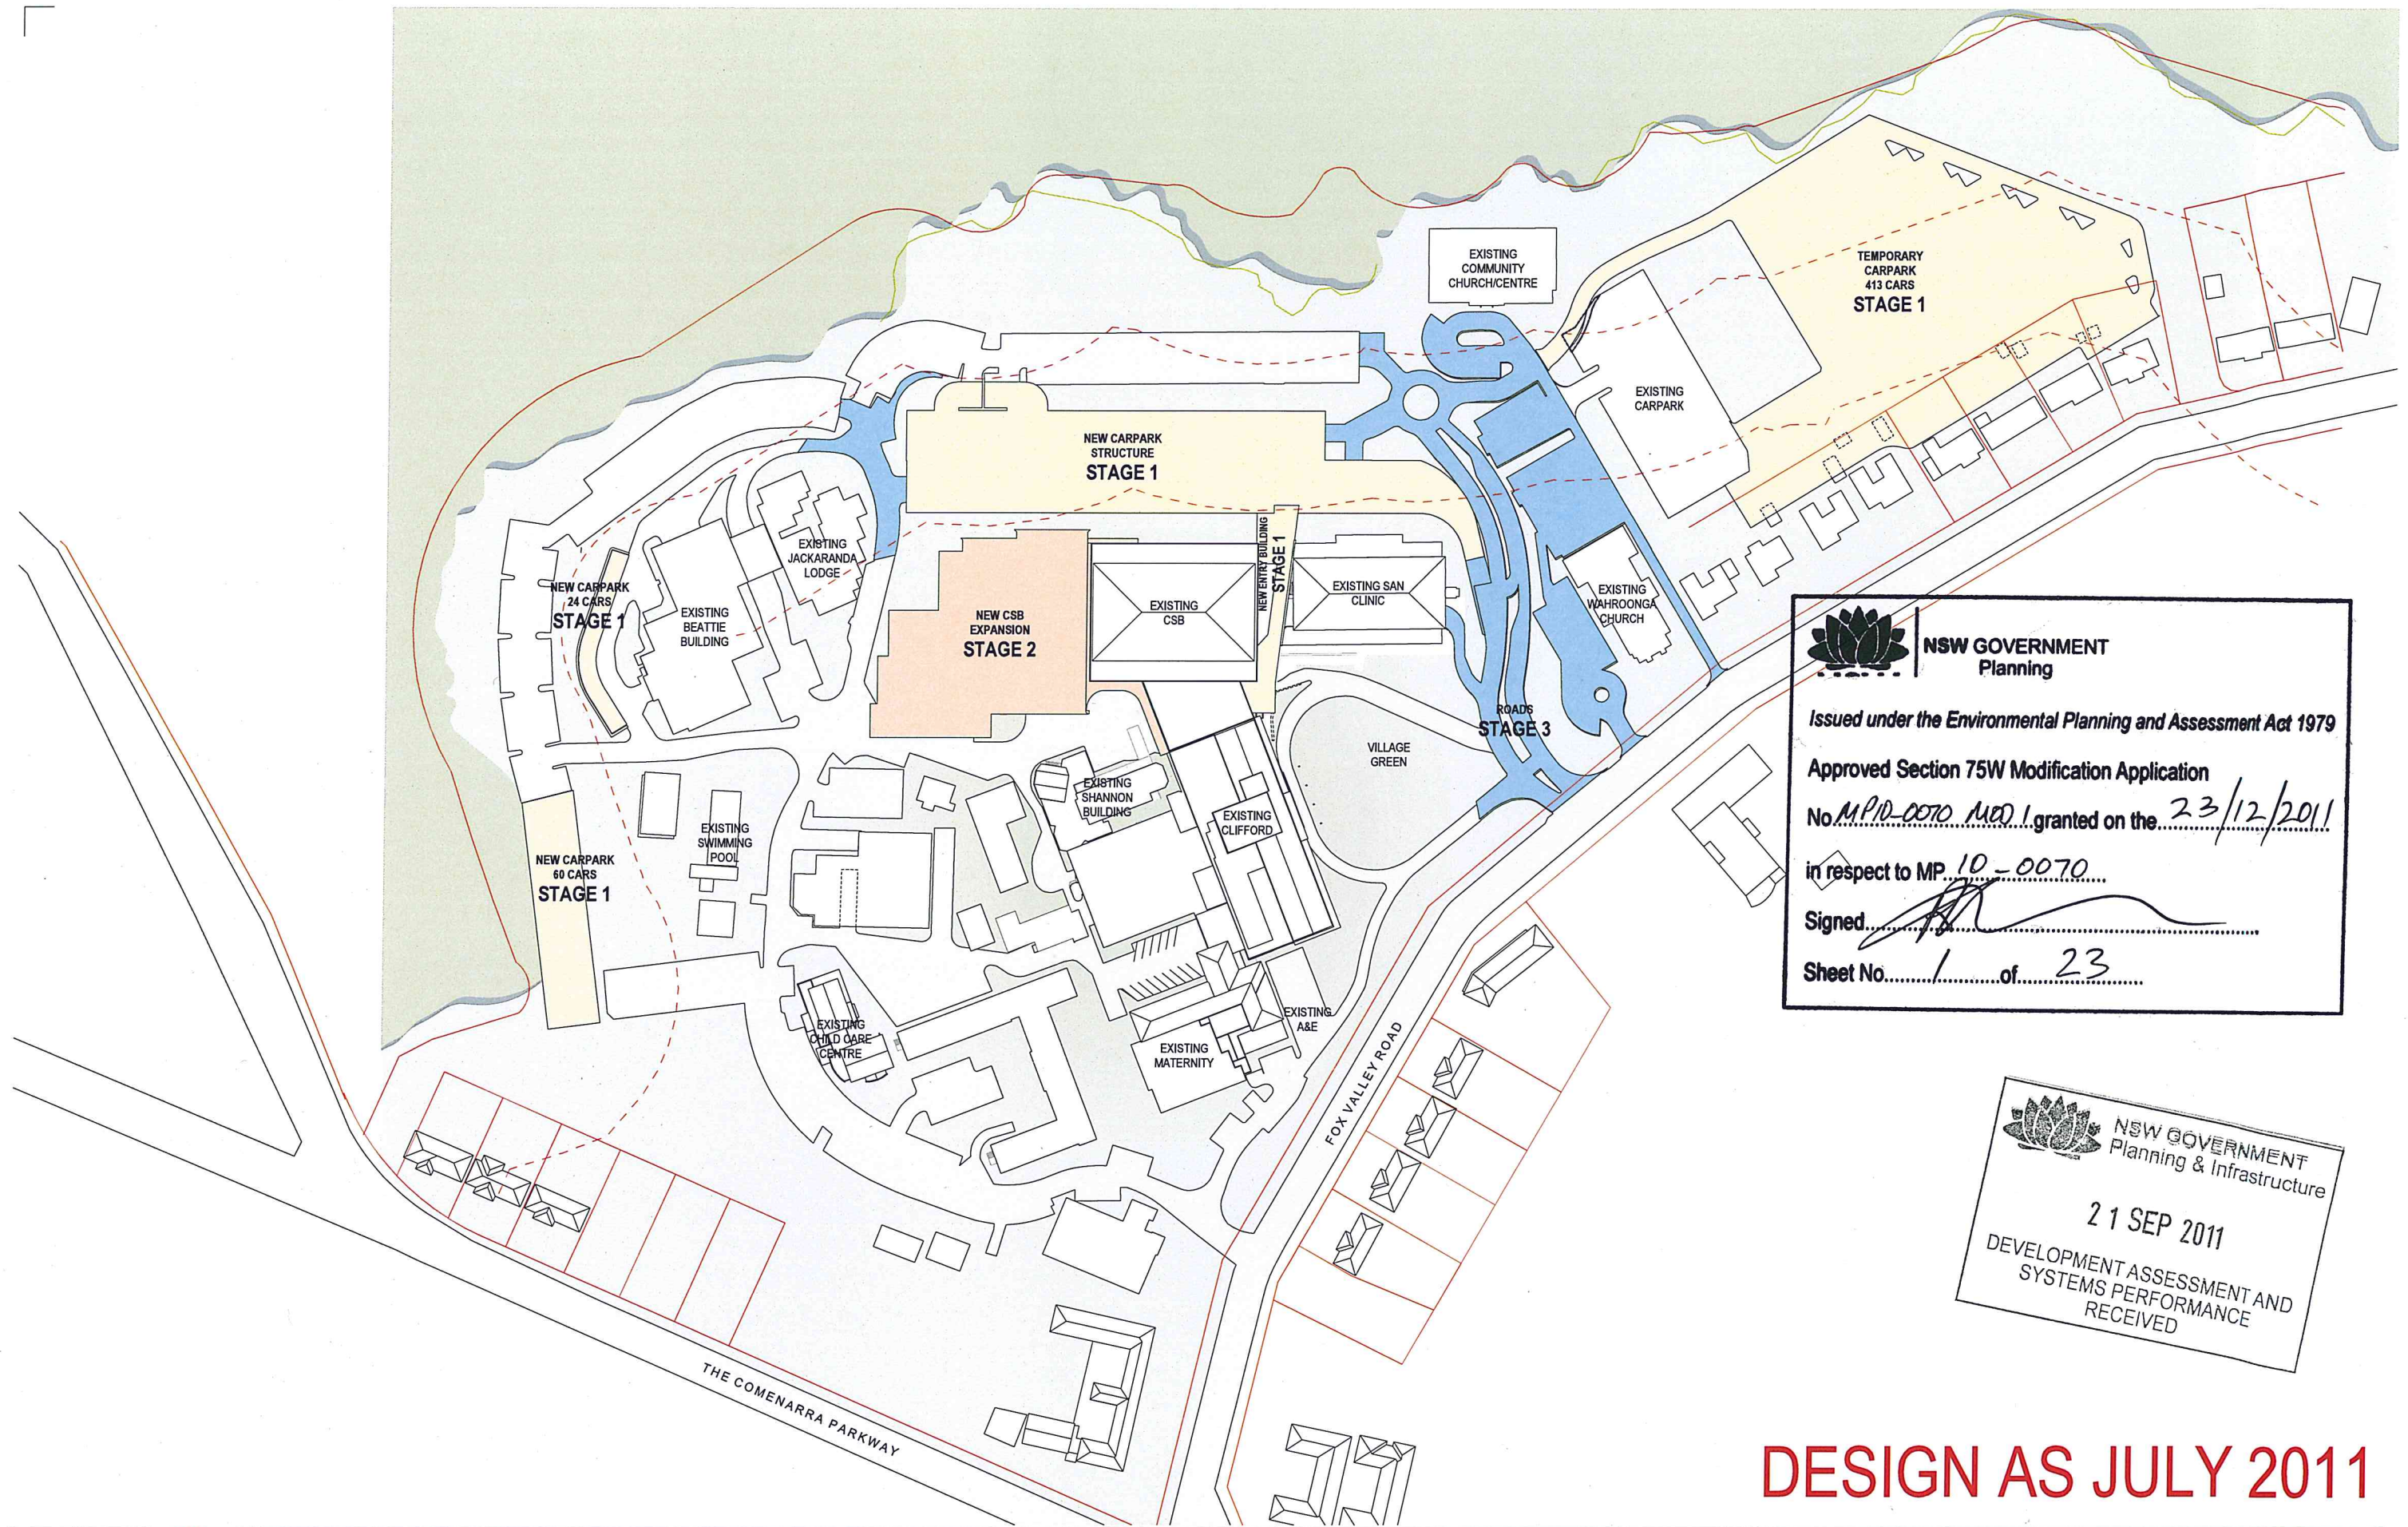

NSW GOVERNMENT Planning

Issued under the Environmental Planning and Assessment Act 1979

Approved Section 75W Modification Application

No MP10-0070 MOD 1 granted on the 23/12/2011

in respect to MP 10-0070

Signed [Signature]

Sheet No. 1 of 23

NSW GOVERNMENT Planning & Infrastructure

21 SEP 2011

DEVELOPMENT ASSESSMENT AND SYSTEMS PERFORMANCE RECEIVED

DESIGN AS JULY 2011



COPYRIGHT © ALL RIGHTS RESERVED. THIS DRAWING MAY NOT BE REPRODUCED OR TRANSMITTED IN ANY FORM OR BY ANY MEANS IN PART OR IN WHOLE WITHOUT PERMISSION OF MORRIS BRAY ARCHITECTS PTY. LTD.

ALL LEVELS AND DIMENSIONS TO BE VERIFIED PRIOR TO COMMENCEMENT OF WORK. USE FIGURED DIMENSIONS ONLY. DO NOT SCALE.


ALL WORK TO COMPLY WITH CURRENT REGULATIONS AND S.A.A. STANDARDS.

REV	DATE	REVISION / ISSUE DETAILS
F	AY	19.08.11 Section 75W Submission
E	AY	17.08.11 Section 75W Submission
D	AY	02.08.11 Section 75W Submission
C	AY	08.07.11 Section 75W Submission
B	AY	20.06.11 Information
A	AY	12.07.10 EA Submission
P04		08.07.10 Presentation to SAH
P03		07.07.10 Information
P02		02.07.10 Preliminary
P01	XX	24.06.10 Information

Sydney Adventist Hospital
185 Fox Valley Road
Wahroonga NSW

SYDNEY ADVENTIST HOSPITAL

STREET ADDRESS
SUBURB STATE AND POSTCODE
phone: (02) 0000 0000
fax: (02) 0000 0000
email: email address

 

morrisbray architects

Morris Bray Architects
185-188 Woughby Rd
Crowns Nest NSW 2067 Australia
ABN 16 001 268 211
NSW Architects Registration Board Nominated Architects: Terry Morris 3354 Garry Bray 3555


[P] +612 9439 6622
[F] +612 9436 4873
[E] info@morrisbray.com.au
[W] www.morrisbray.com.au

MASTERPLAN
Overall Siteplan Stage 1

1:1000 @A1
10001 A/EA-004

19/08/2011
F

004

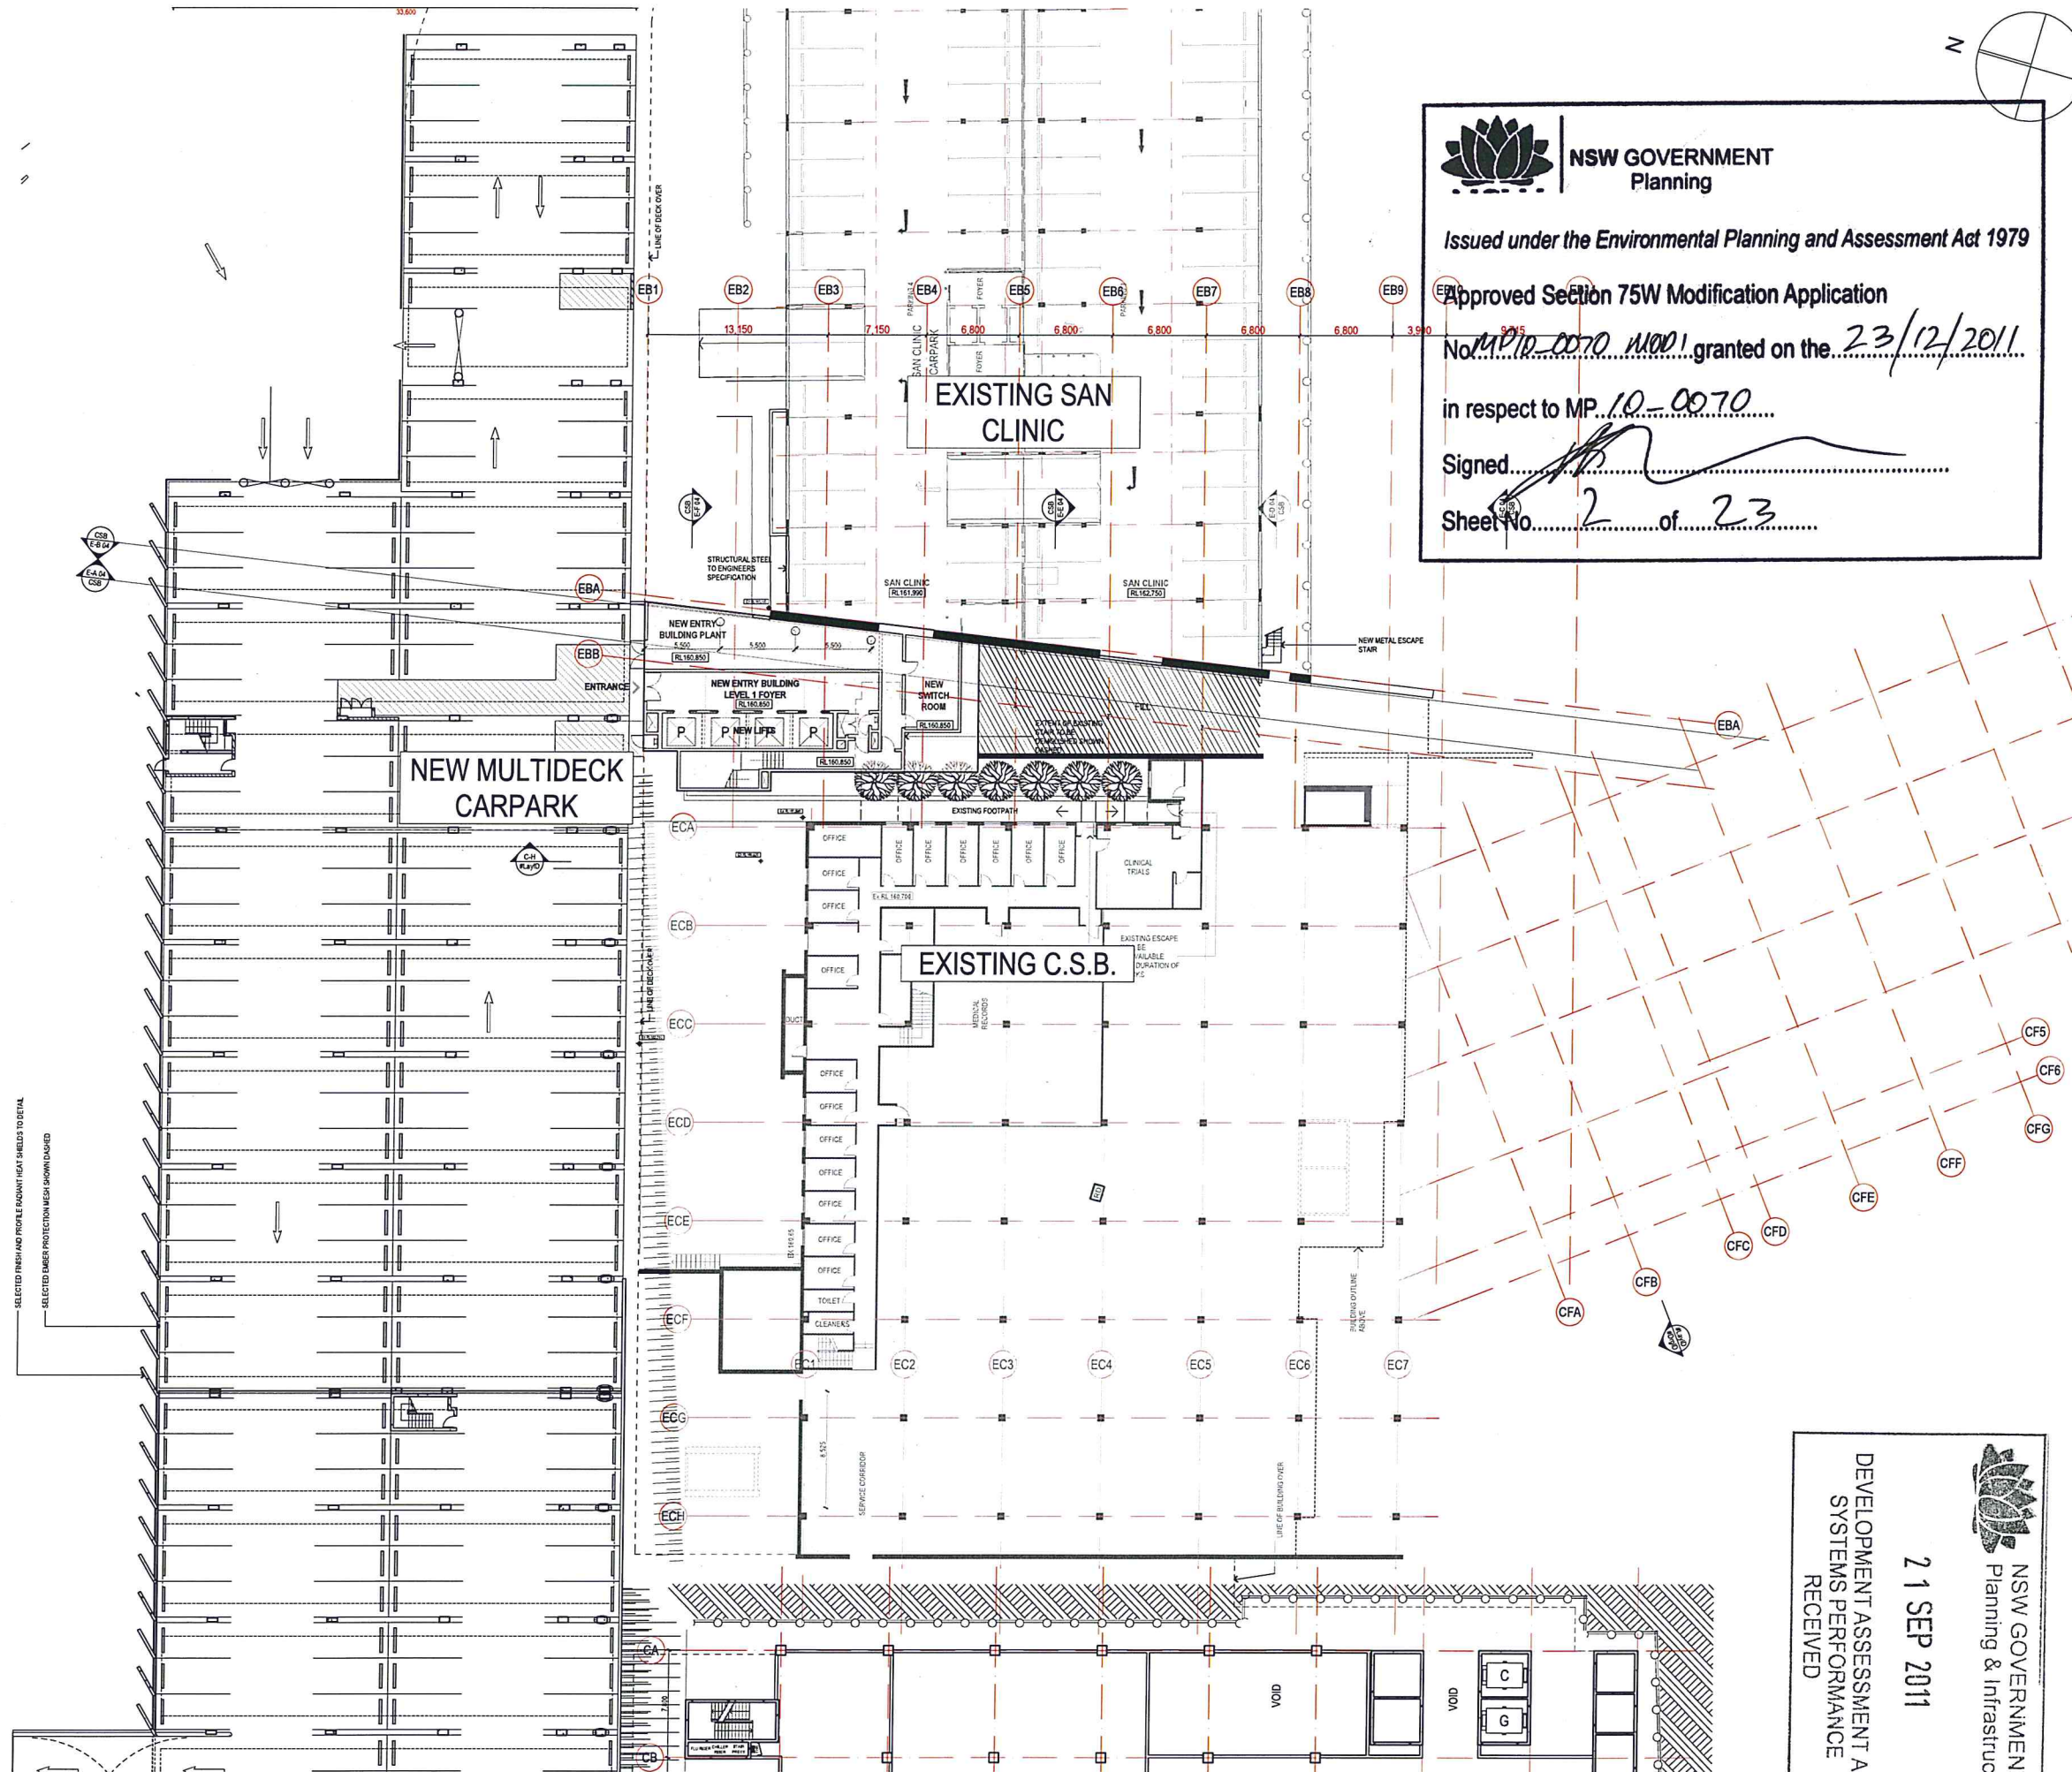


NSW GOVERNMENT
 Planning
 Issued under the Environmental Planning and Assessment Act 1979
 Approved Section 75W Modification Application
 No. MP12-0070 MOD1 granted on the 23/12/2011
 in respect to MP 10-0070
 Signed [Signature]
 Sheet No. 2 of 23

NOTES:
 COPYRIGHT & ALL RIGHTS RESERVED. THIS DRAWING MAY NOT BE REPRODUCED OR TRANSMITTED IN ANY FORM OR BY ANY MEANS IN PART OR IN WHOLE WITHOUT PERMISSION OF MORRIS BRAY MARTIN OLLMANN PTY. LTD.
 ALL LEVELS AND DIMENSIONS TO BE VERIFIED PRIOR TO COMMENCEMENT OF WORK.
 USE POINTED DIMENSIONS ONLY. DO NOT SCALE.
 ALL WORK TO COMPLY WITH CURRENT REGULATIONS AND S.A.A. STANDARDS.

LEGEND:

REV	DATE	DESCRIPTION
01	1.08.11	Preliminary
02	20.07.11	Preliminary


SYDNEY ADVENTIST HOSPITAL
 185 POKESVILLE RD
 WARRIMONGA NSW 2260
 Phone: +61 2 9487 9111
 Fax: +61 2 9487 9250



MBMO
 MORRIS BRAY MARTIN OLLMANN
 Level 2 88 Cumberland Street Sydney NSW 2000
 Phone: +61 2 9439 6622
 Fax: +61 2 9439 6623
 Email: info@mbmo.com.au
 Website: www.mbmo.com.au


HASSELL
 Level 2 88 Cumberland Street Sydney NSW 2000
 Phone: +61 2 9439 6622
 Fax: +61 2 9439 6623
 Email: info@hassell.com.au
 Website: www.hassell.com.au

PROJECT:
STAGE 1 REDEVELOPMENT
E - ENTRY BUILDING WORKS
 DRAWING TITLE:
Front Entry Building Level 1

SCALE:	DRAWN BY:	PLotted DATE:	CHECKED:	GA:
1:200	gpi ST	12/06/2011		CM
PROJECT NUMBER:	DRAWING NUMBER:	ISSUE:		
11100	E-A-111	[02]		

NSW GOVERNMENT
 Planning & Infrastructure
 21 SEP 2011
 DEVELOPMENT ASSESSMENT AND
 SYSTEMS PERFORMANCE
 RECEIVED

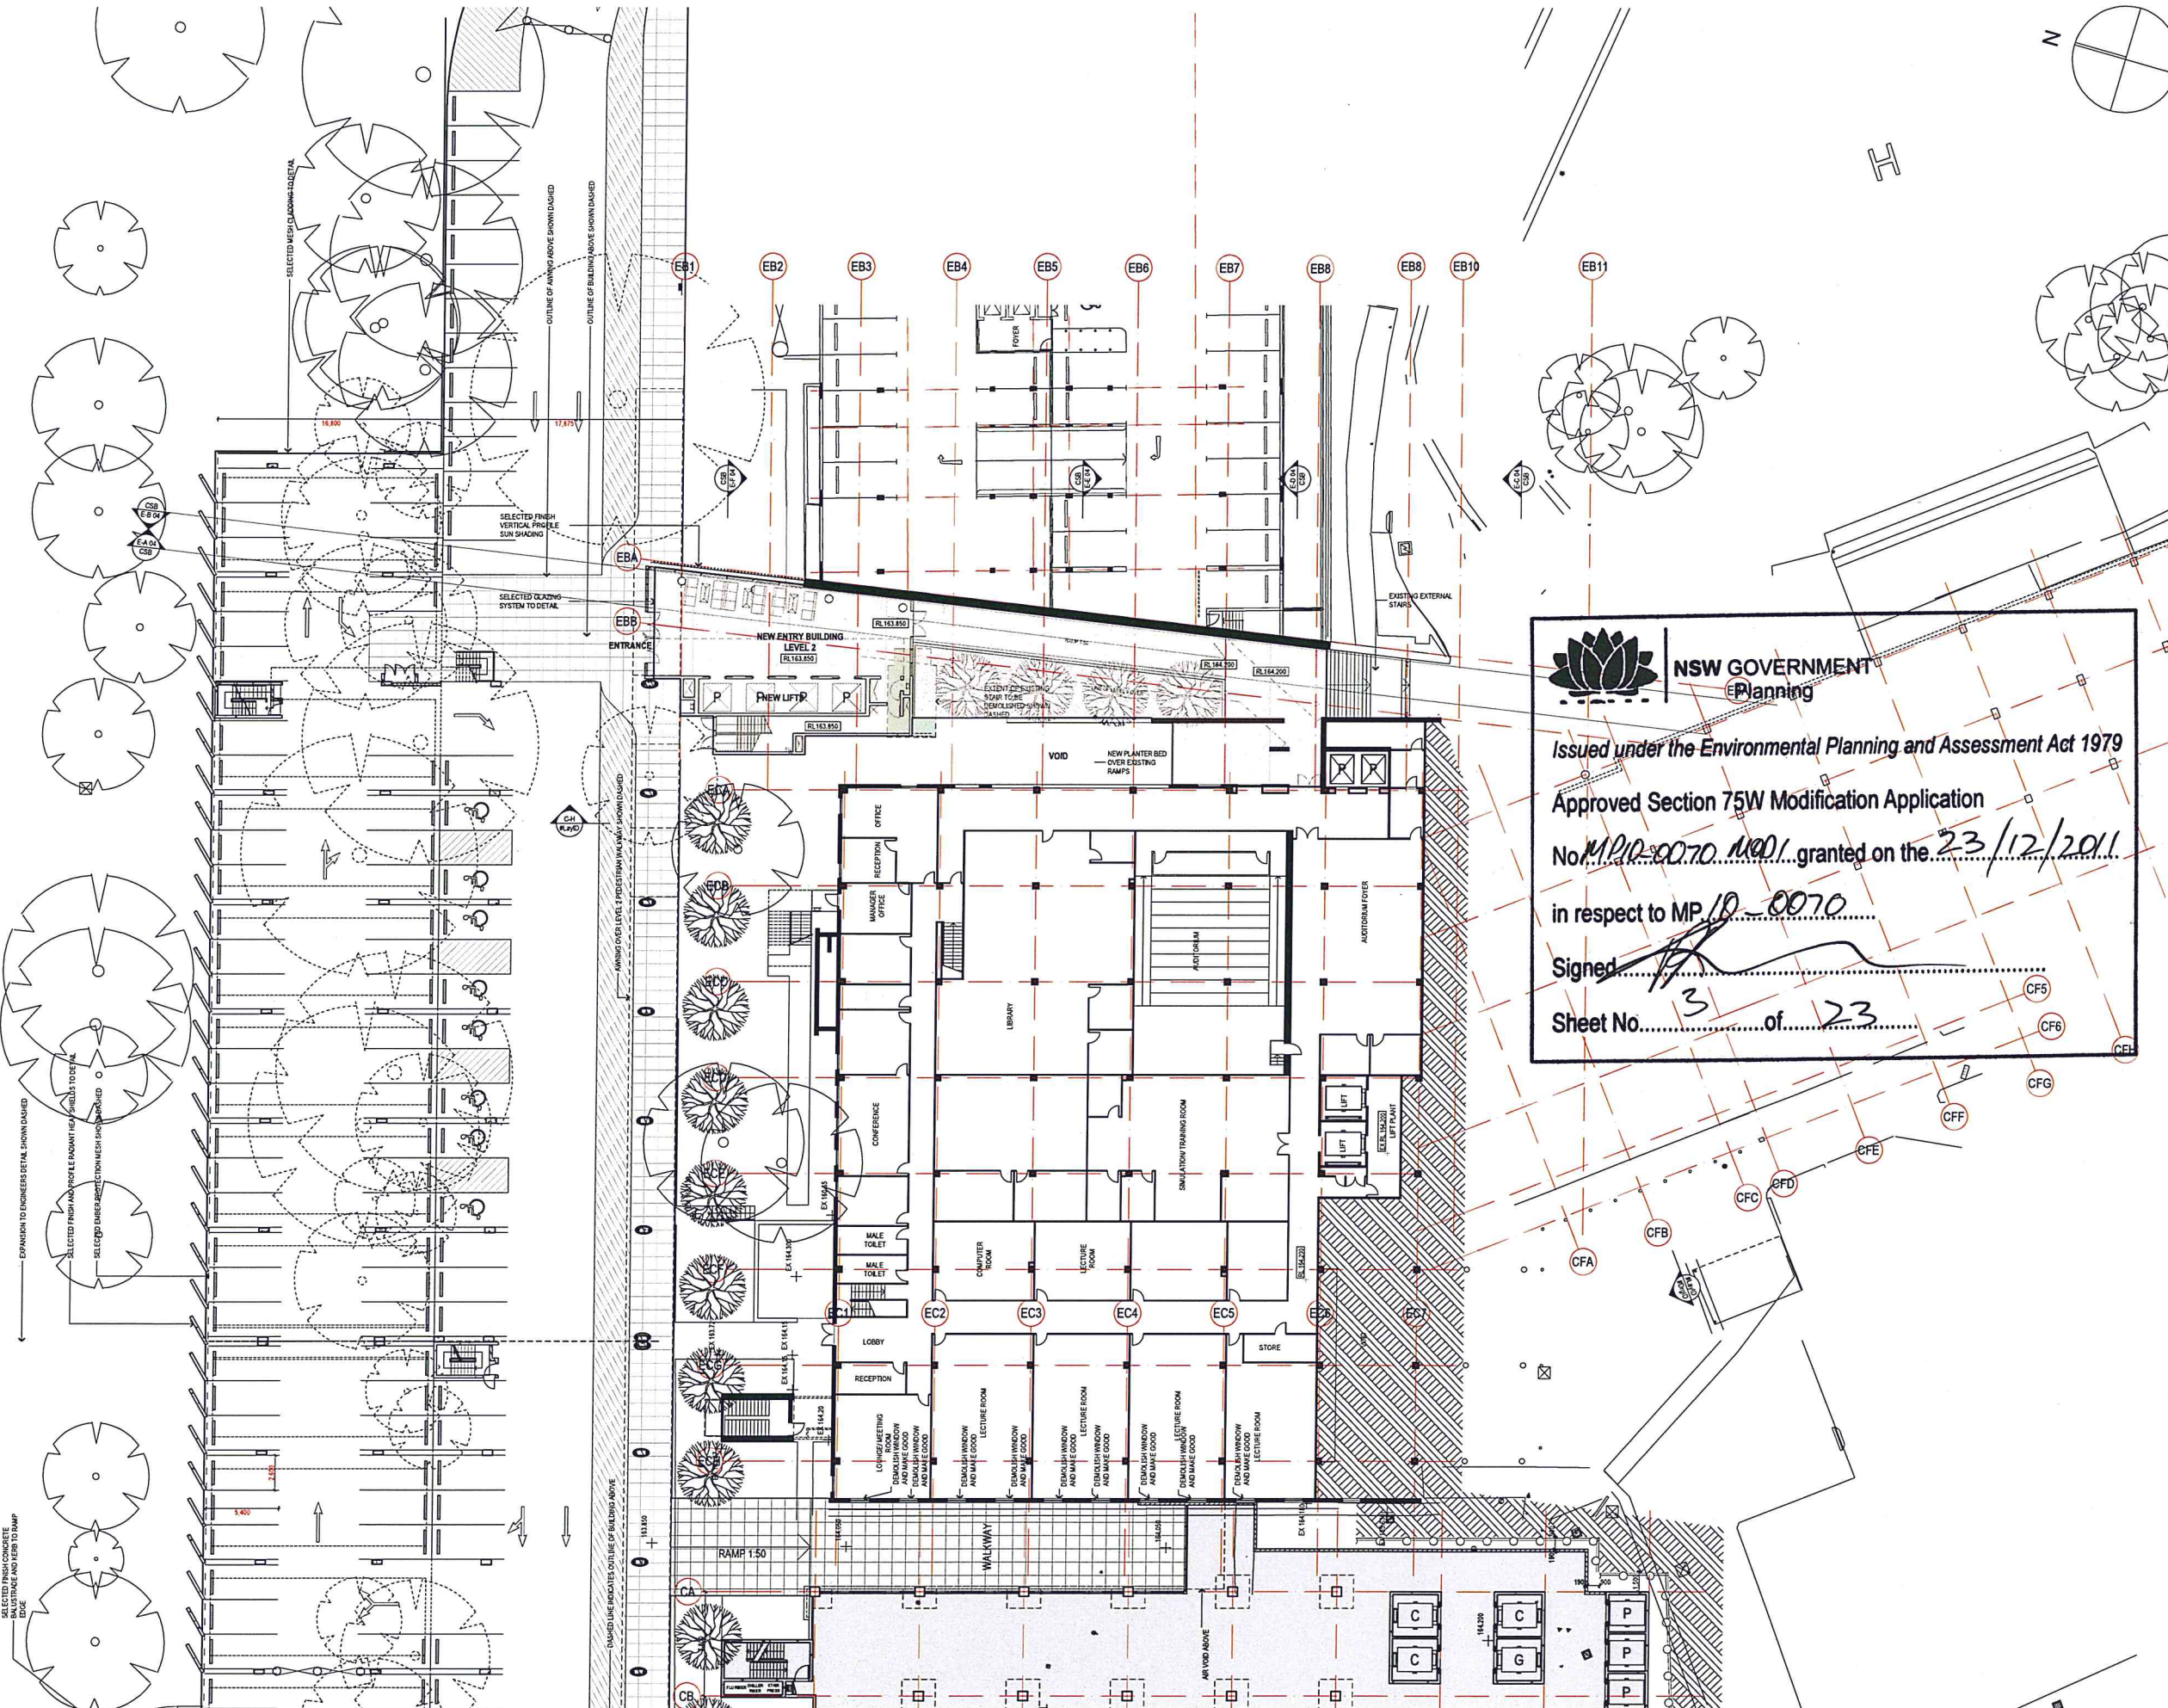

NSW GOVERNMENT
Planning

Issued under the Environmental Planning and Assessment Act 1979
Approved Section 75W Modification Application
No. MP10-0070 MOD1 granted on the 23/12/2011
in respect to MP10-0070
Signed [Signature]
Sheet No. 3 of 23

NOTES:
COPYRIGHT & ALL RIGHTS RESERVED. THIS DRAWING MAY NOT BE REPRODUCED OR TRANSMITTED IN ANY FORM OR BY ANY MEANS IN PART OR IN WHOLE WITHOUT PERMISSION OF MORRIS BRAY MARTIN OLLMANN PTY LTD.
ALL LEVELS AND DIMENSIONS TO BE VERIFIED PRIOR TO COMMENCEMENT OF WORK.
USE PROPORTIONED DIMENSIONS ONLY. DO NOT SCALE.
ALL WORK TO COMPLY WITH CURRENT REGULATIONS AND S.A.A. STANDARDS.

LEGEND:

NSW GOVERNMENT
Planning & Infrastructure

21 SEP 2011

DEVELOPMENT ASSESSMENT AND
SYSTEMS PERFORMANCE
RECEIVED

SYDNEY ADVENTIST HOSPITAL
185 FOX VALLEY RD
WARRIMUNGA NSW 2540
Phone: +61 2 9487 9111
Fax: +61 2 9487 9255

MBMO
MORRIS BRAY MARTIN OLLMANN
100-108 Macquarie Rd
Sydney NSW 2000 Australia
Tel: +61 2 9259 6222
Fax: +61 2 9259 6223
www.mbmomo.com.au

HASSELL

Level 2 of 80 Campbell Street Sydney NSW 2000
©2011 by MBMO and Sydney Adventist Hospital
All rights reserved. No part of this publication may be reproduced, stored in a retrieval system, or transmitted in any form or by any means, electronic, mechanical, photocopying, recording, or by any information storage and retrieval system, without prior written permission from MBMO.

PROJECT:
STAGE 1 REDEVELOPMENT
E - ENTRY BUILDING WORKS

DRAWING TITLE:
Front Entry Building Level 2

SCALE: 1:200
DRAWN BY: ST
PLOT DATE: 12/08/2011
CHECKED BY: CM
PROJECT NUMBER: 11100
DRAWING NUMBER: E-A-112
ISSUE: [02]



NSW GOVERNMENT
Planning

Issued under the Environmental Planning and Assessment Act 1979


Approved Section 75W Modification Application

No. MP/0-0070 MOD1 granted on the 23/12/2011

in respect to MP/0-0070...

Signed [Signature]

Sheet No. 5 of 23

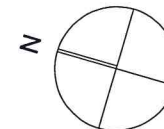

NOTES:

COPYRIGHT © ALL RIGHTS RESERVED. THIS DRAWING MAY NOT BE REPRODUCED OR TRANSMITTED IN ANY FORM OR BY ANY MEANS, IN PART OR IN WHOLE, WITHOUT PERMISSION OF MORRIS BRAY MARTIN OLLMANN PTY LTD.

ALL LEVELS AND DIMENSIONS TO BE VERIFIED PRIOR TO COMMENCEMENT OF WORK.

USE PROVIDED DIMENSIONS ONLY. DO NOT SCALE.

ALL WORK TO COMPLY WITH CURRENT REGULATIONS AND S.A.A. STANDARDS.

LEGEND:

NSW GOVERNMENT
Planning & Infrastructure

21 SEP 2011

DEVELOPMENT ASSESSMENT AND
SYSTEMS PERFORMANCE
RECEIVED

07/02/11

07/02/11

DATE

REVISION

SYDNEY ADVENTIST HOSPITAL

SYDNEY ADVENTIST HOSPITAL

189 FOX VALLEY RD

WARRIMUNGA NSW 2540

phone: +61 2 9487 9111

fax: +61 2 9487 9255

MBMO

MORRIS BRAY MARTIN OLLMANN

100-108 Warrimunga Rd

Warrimunga NSW 2540

phone: +61 2 9487 9111

fax: +61 2 9487 9255

HASSELL

Level 2 88 Cumberland Street Sydney NSW 2000

02 9250 4444

Architectural Design & Construction Planning Urban Design

Architectural Design & Construction Planning Urban Design

PROJECT:

STAGE 1 REDEVELOPMENT

E - ENTRY BUILDING WORKS

DRAWING TITLE:

Front Entry Building Level 4

SCALE:

1:200

DATE:

12/08/2011

CHECKED:

GA

PROJECT NUMBER:


11100

DRAWING NUMBER:

E-A-114

ISSUE:

[02]

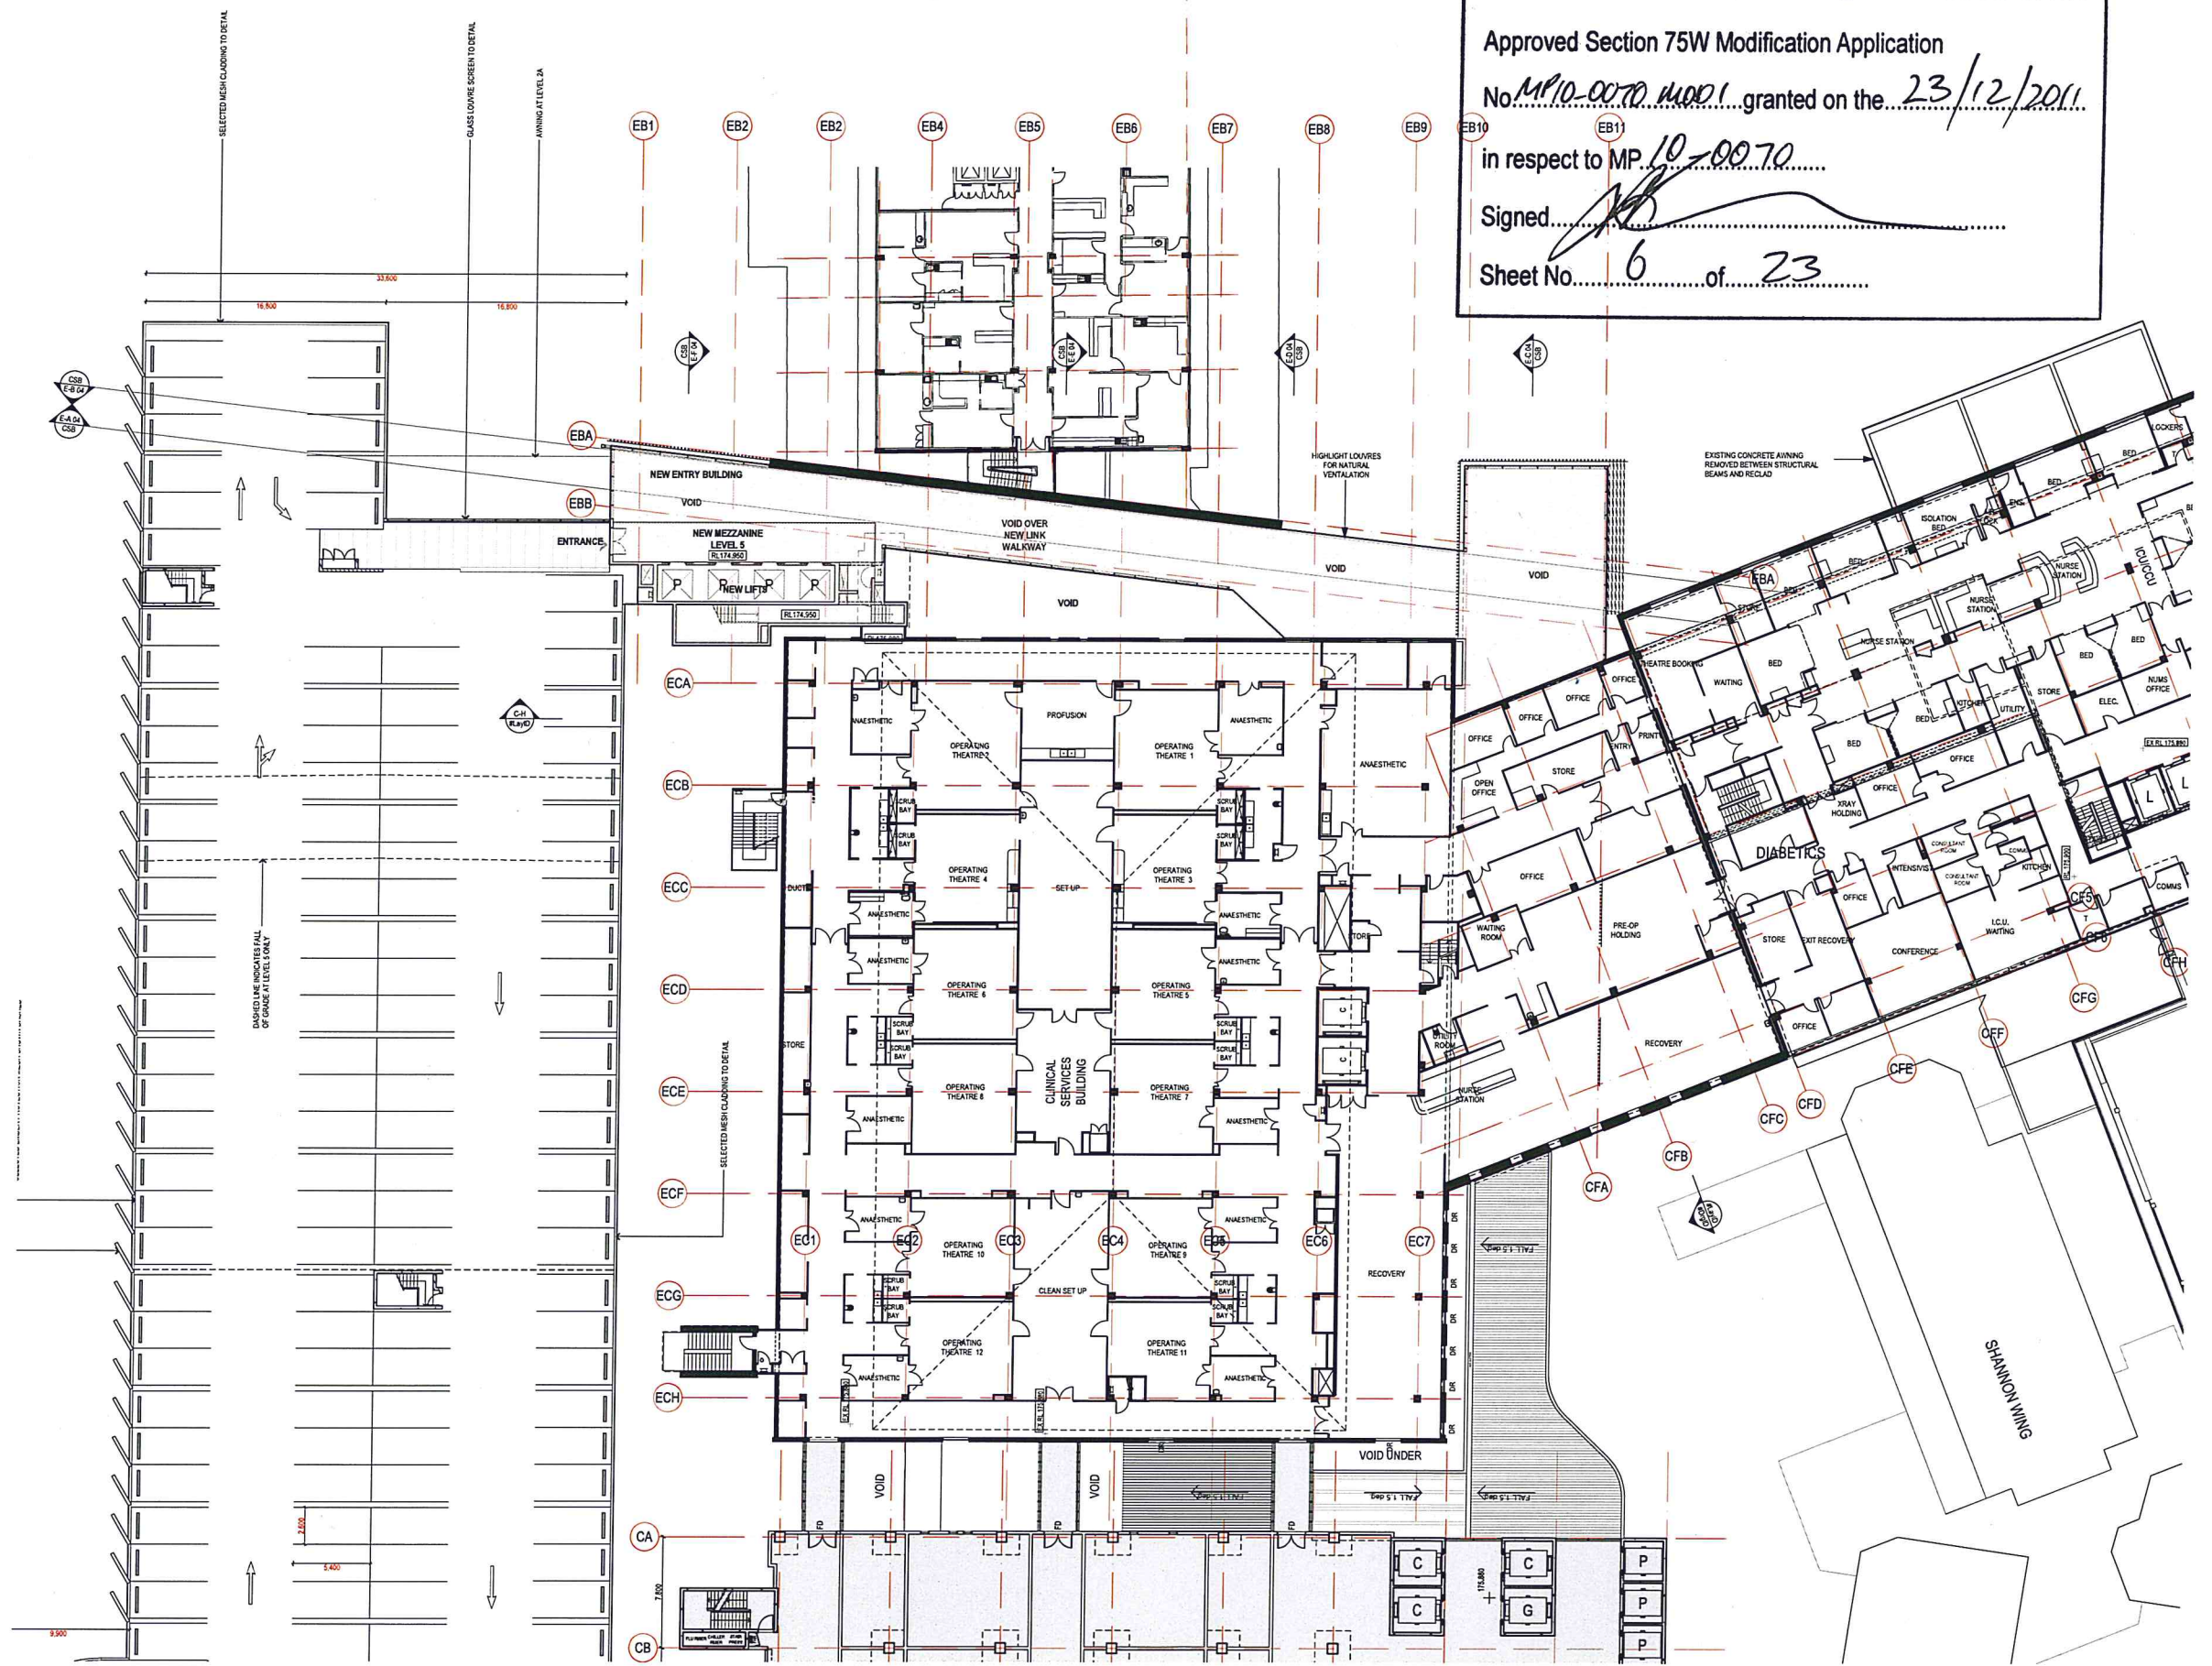

 **NSW GOVERNMENT
Planning**

Issued under the Environmental Planning and Assessment Act 1979

Approved Section 75W Modification Application

No. MP10-0070 MOD1 granted on the 23/12/2011

in respect to MP 10-0070

Signed [Signature]

Sheet No. 6 of 23

NOTES:

COPYRIGHT © ALL RIGHTS RESERVED. THIS DRAWING MAY NOT BE REPRODUCED OR TRANSMITTED IN ANY FORM OR BY ANY MEANS IN PART OR IN WHOLE WITHOUT PERMISSION OF MORRIS BRAY MARTIN OLLMANN PTY. LTD.

ALL LEVELS AND DIMENSIONS TO BE VERIFIED PRIOR TO COMMENCEMENT OF WORK.

USE FINISHED DIMENSIONS ONLY. DO NOT SCALE.

ALL WORK TO COMPLY WITH CURRENT REGULATIONS AND S.A.A. STANDARDS.

LEGEND:

 **NSW GOVERNMENT
Planning & Infrastructure**

21 SEP 2011

**DEVELOPMENT ASSESSMENT AND
SYSTEMS PERFORMANCE
RECEIVED**

**SYDNEY
ADVENTIST
HOSPITAL**

185 FOX VALLEY RD
WARRIORONG NSW 2506
phone: +61 2 9487 9111
fax: +61 2 9487 9256

MBMO
MORRIS BRAY MARTIN OLLMANN

Level 1: 88 Cumberland Street Sydney NSW Australia 2000
CPO Box 5487 Sydney NSW 2000
T +61 2 9111 7200
Architectural Interior Design Landscape Architecture Planning Urban Design
Australia Pty. Ching Hong Kong 288 Singapore Thailand


HASSELL

PROJECT: **STAGE 1 REDEVELOPMENT
E - ENTRY BUILDING WORKS**

DRAWING TITLE:
Front Entry Building Level 5

SCALE: 1:200
DRAWN BY: gpi ST
PLOT DATE: 12/08/2011
CHECKED: CM

PROJECT NUMBER: 11100
DRAWING NUMBER: E-A-115
[02]

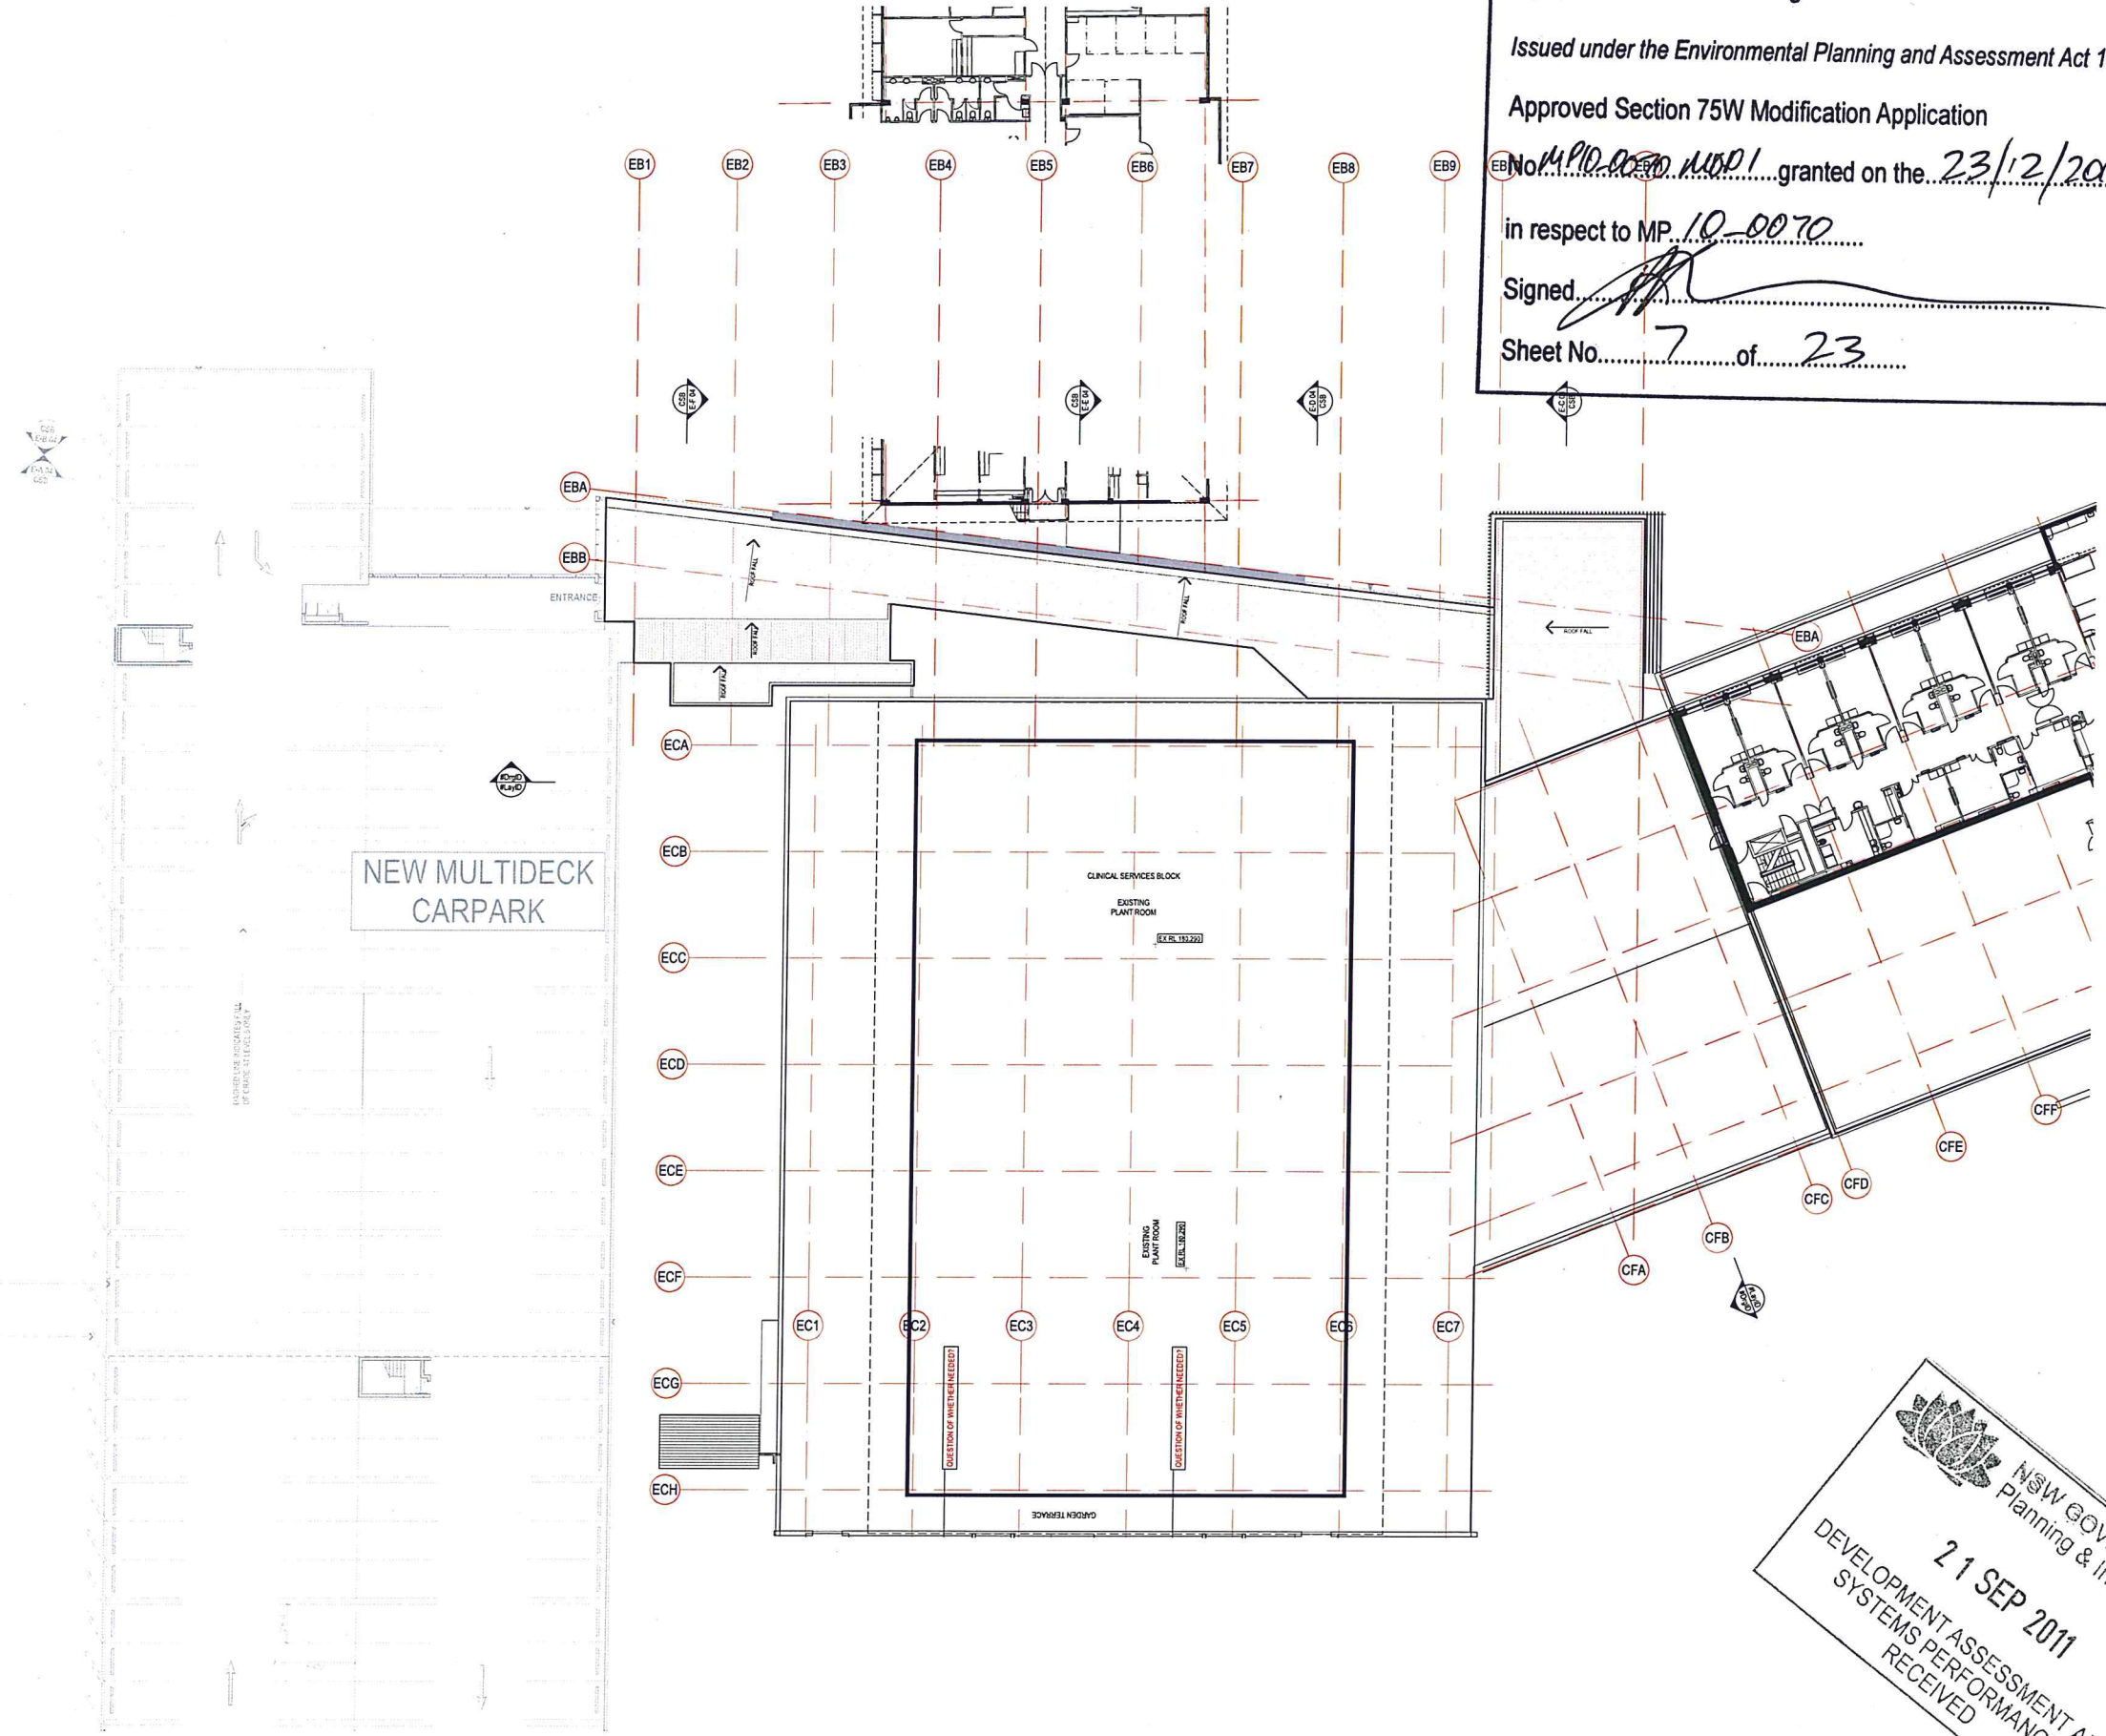

 **NSW GOVERNMENT
Planning**

Issued under the Environmental Planning and Assessment Act 1979


Approved Section 75W Modification Application

No. MP10-0070 MDP1 granted on the 23/12/2011

in respect to MP 10-0070

Signed [Signature]

Sheet No. 7 of 23

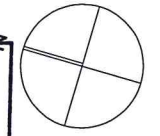

NOTES:

COPYRIGHT & ALL RIGHTS RESERVED. THIS DRAWING MAY NOT BE REPRODUCED OR TRANSMITTED IN ANY FORM OR BY ANY MEANS IN PART OR IN WHOLE WITHOUT PERMISSION OF MORRIS BRAY MARTIN OLLMANN PTY. LTD.

ALL LEVELS AND DIMENSIONS TO BE VERIFIED PRIOR TO COMMENCEMENT OF WORK. USE PROVIDED DIMENSIONS ONLY. DO NOT SCALE.

ALL WORK TO COMPLY WITH CURRENT REGULATIONS AND S.A.A. STANDARDS.


LEGEND:

SYDNEY ADVENTIST HOSPITAL	185 FOX VALLEY RD WARRIMONGA NSW 2546	Phone: +61 2 9487 9111 Fax: +61 2 9487 9245
MBMO MORRIS BRAY MARTIN OLLMANN		
HASSELL		
PROJECT: STAGE 1 REDEVELOPMENT		
E - ENTRY BUILDING WORKS		
DRAWING TITLE: Front Entry Building Level 6		
SCALE:	DRAWN BY: 1206/2011	CHECKED: GA
PROJECT NUMBER:	ISSUE: E-A-116	


 **NSW GOVERNMENT
Planning & Infrastructure**

21 SEP 2011

**DEVELOPMENT ASSESSMENT AND
SYSTEMS PERFORMANCE
RECEIVED**

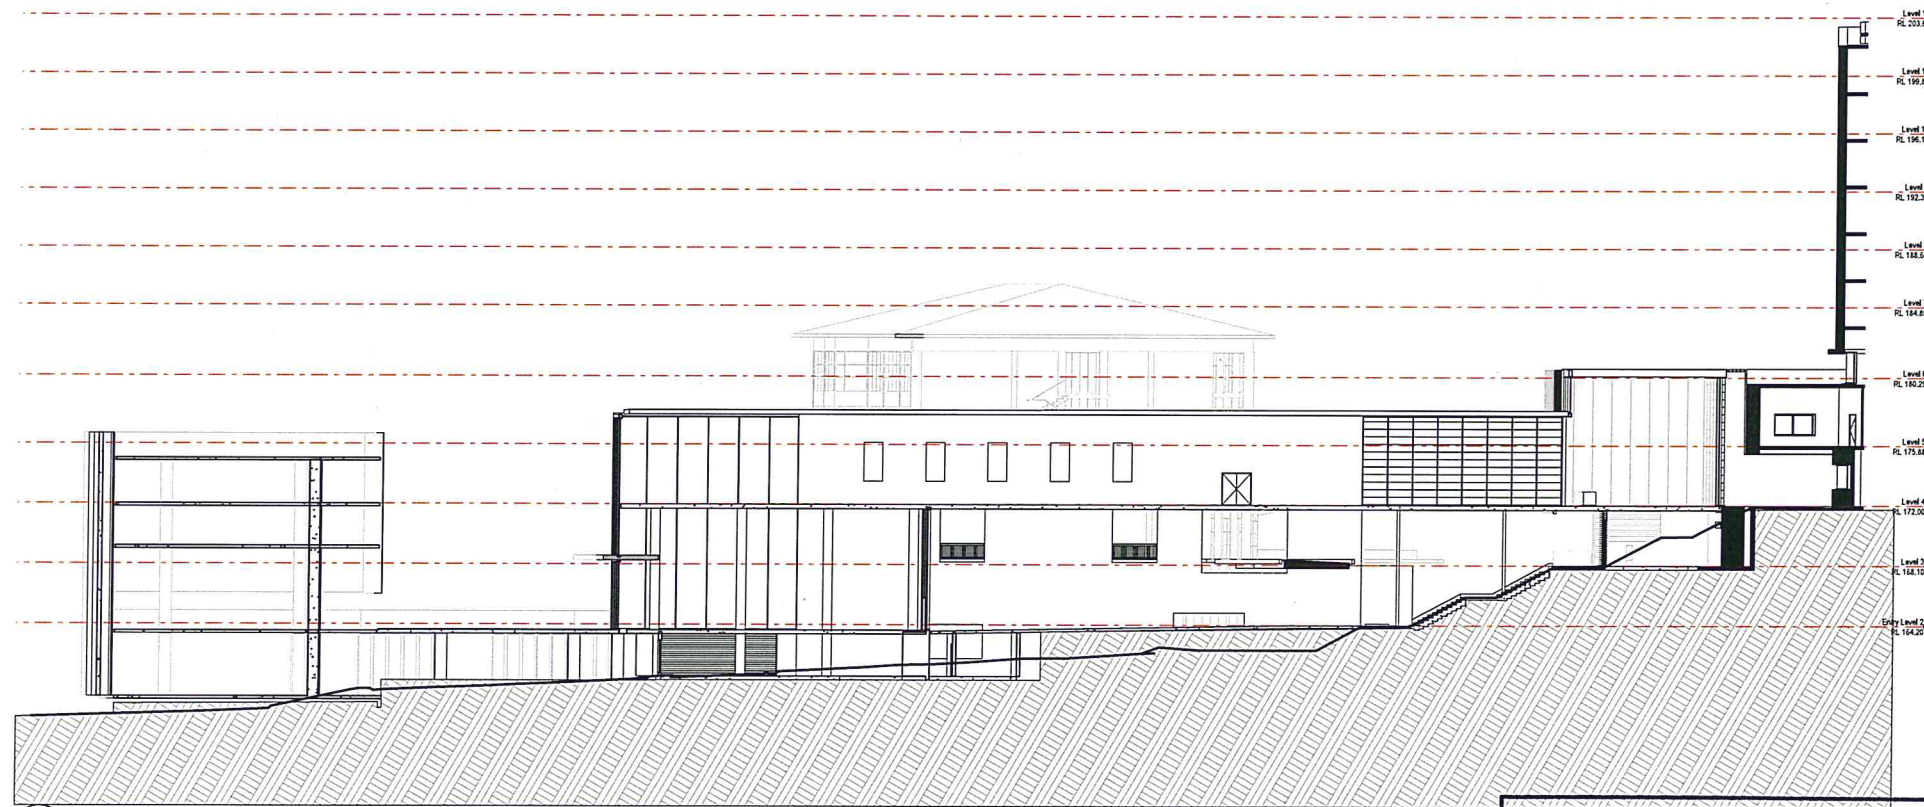

1 E-A SECTION A
SCALE 1:200

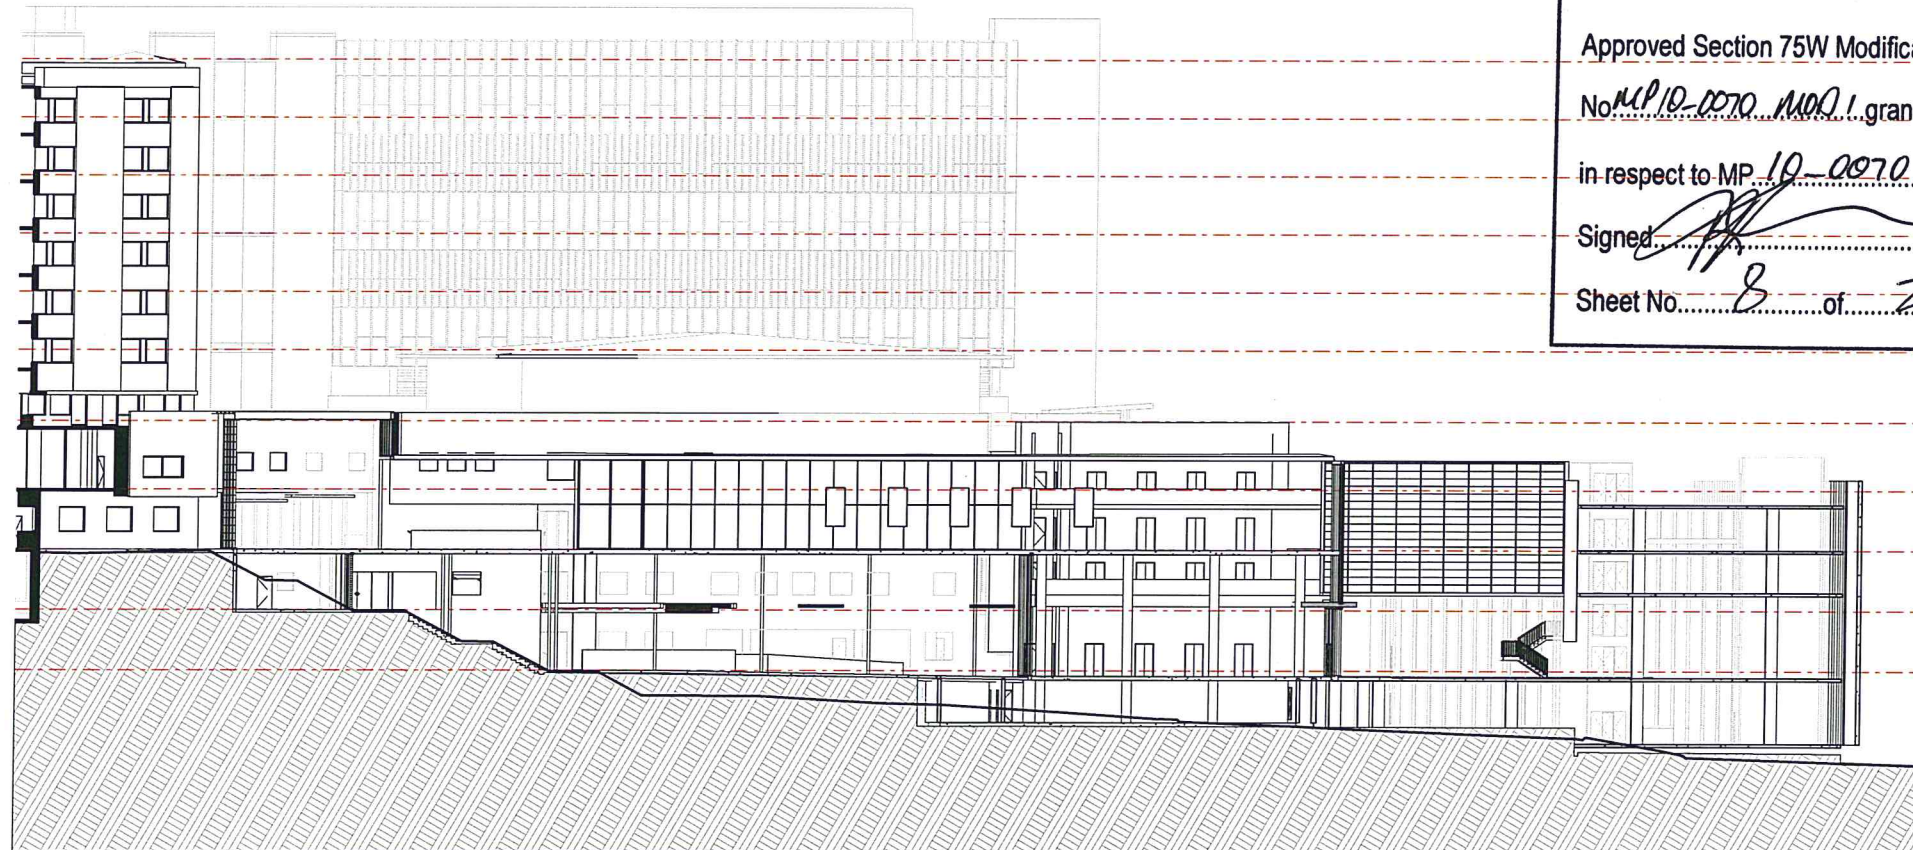

2 E-B SECTION B
SCALE 1:200



NSW GOVERNMENT
Planning

Issued under the Environmental Planning and Assessment Act 1979

Approved Section 75W Modification Application

No. MP/10-0070 MOD 1 granted on the 23/12/2011

in respect to MP 10-0070

Signed [Signature]

Sheet No. 8 of 23





NSW GOVERNMENT
Planning & Infrastructure
21 SEP 2011
DEVELOPMENT ASSESSMENT AND
SYSTEMS PERFORMANCE
RECEIVED

NOTES:

COPYRIGHT © ALL RIGHTS RESERVED. THIS DRAWING MAY NOT BE REPRODUCED OR TRANSMITTED IN ANY FORM OR BY ANY MEANS, IN PART OR IN WHOLE, WITHOUT PERMISSION OF MORRIS BRAY MARTIN OLLMANN PTY. LTD.
ALL LEVELS AND DIMENSIONS TO BE VERIFIED PRIOR TO COMMENCEMENT OF WORK.
USE PROVIDED DIMENSIONS ONLY. DO NOT SCALE.
ALL WORK TO COMPLY WITH CURRENT REGULATIONS AND S.A.A. STANDARDS.

LEGEND:

SYDNEY ADVENTIST HOSPITAL	185 PDA VALLEY RD NEWSPRING NSW 2060 phone: +61 2 9487 9111 fax: +61 2 9487 9245
MBMO MORRIS BRAY MARTIN OLLMANN 100-108 Macquarie Rd Circular Quay NSW 2000 Australia ABN 60 135 471 531 www.mbmomo.com.au	
HASSELL Level 1, 88 Cumberland Street Sydney NSW Australia 2000 GPO Box 5487 Sydney NSW 2000 Tel: +61 2 9230 3000 Fax: +61 2 9230 3001 Australia Pty China Hong Kong USA Singapore Thailand	
PROJECT: STAGE 1 REDEVELOPMENT E - ENTRY BUILDING WORKS	
DRAWING TITLE: Entry Building Section	
SCALE:	DRAWN BY: PLOT DATE: CHECKED: QA:
NA	DB 12/08/2011 CM
PROJECT NUMBER:	DRAWING NUMBER: ISSUE:
11100	E-A-140 N/A

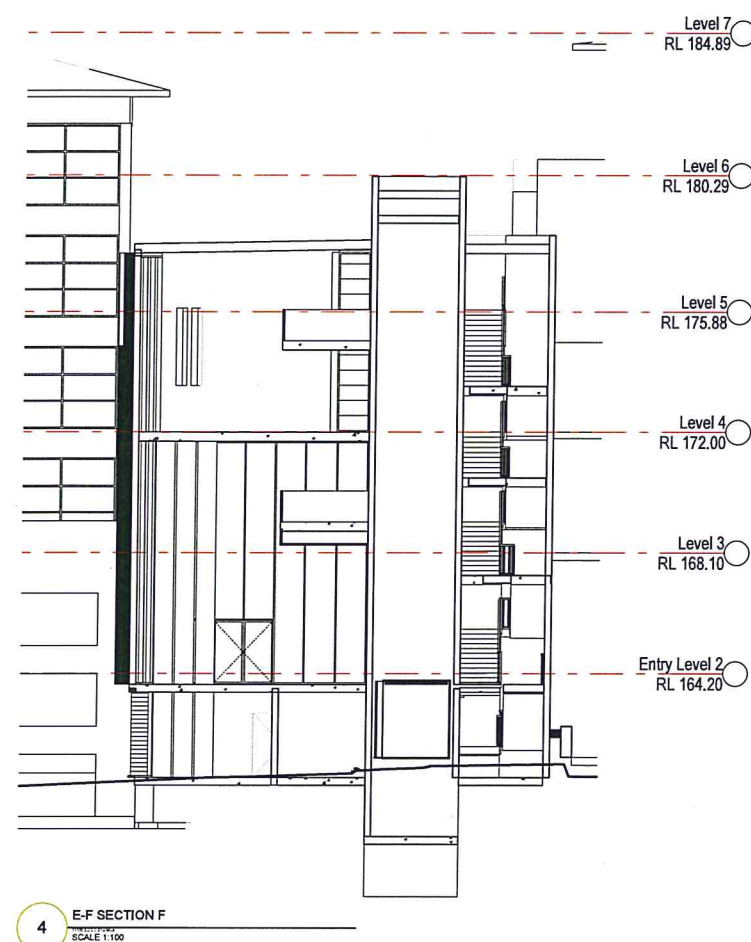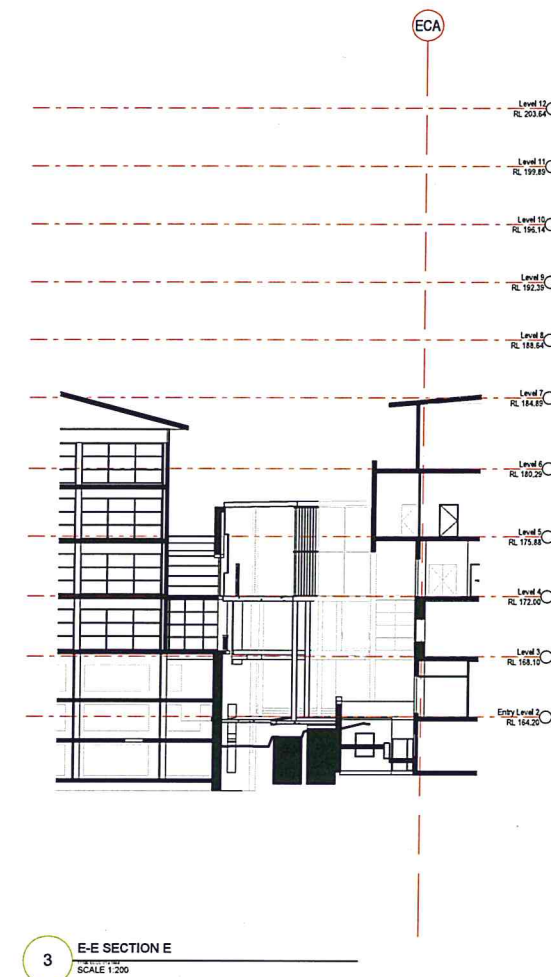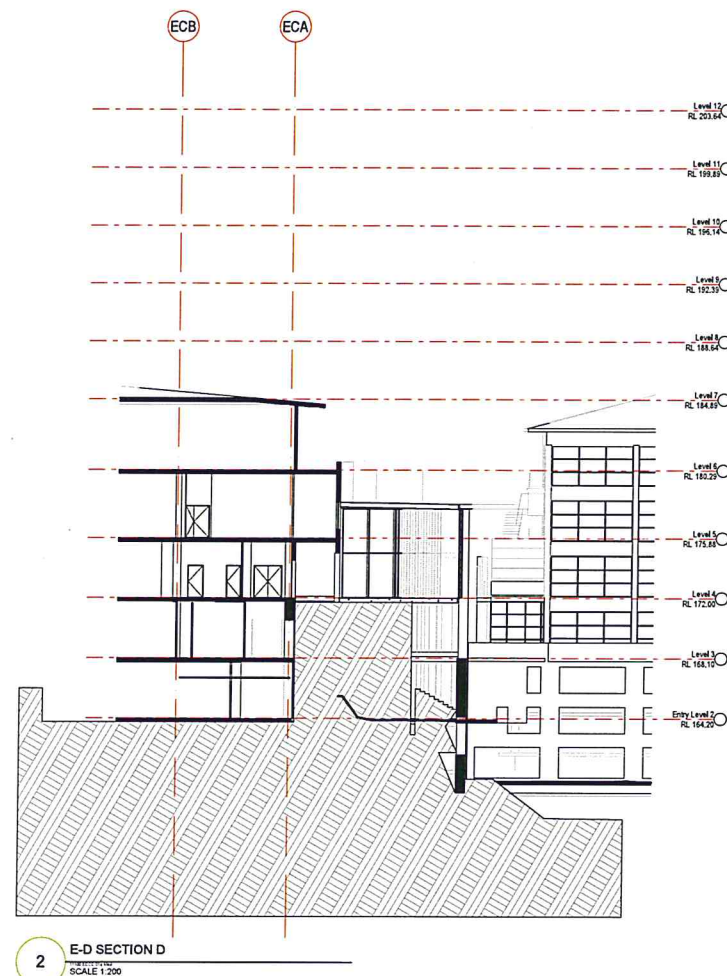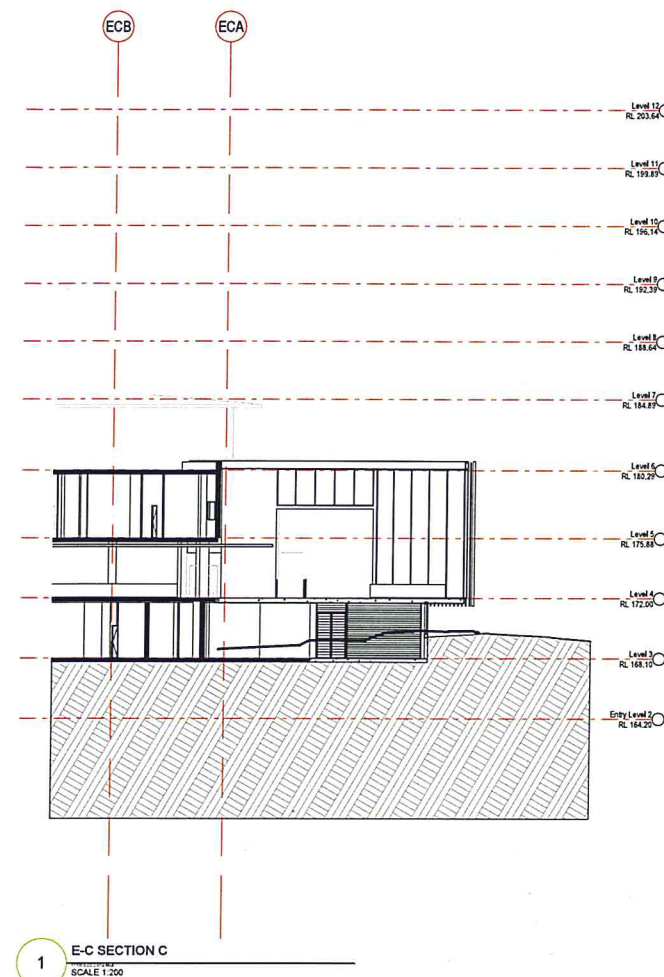

NOTES:

COPYRIGHT © ALL RIGHTS RESERVED. THIS DRAWING MAY NOT BE REPRODUCED OR TRANSMITTED IN ANY FORM OR BY ANY MEANS IN PART OR IN WHOLE WITHOUT PERMISSION OF MORRIS BRAY MARTIN OLLMANN PTY. LTD.

ALL LEVELS AND DIMENSIONS TO BE VERIFIED PRIOR TO COMMENCEMENT OF WORK.
USE FIGURED DIMENSIONS ONLY. DO NOT SCALE.

ALL WORK TO COMPLY WITH CURRENT REGULATIONS AND S.A.A. STANDARDS.

LEGEND:

NSW GOVERNMENT
Planning

Issued under the Environmental Planning and Assessment Act 1979

Approved Section 75W Modification Application

No. MP10-0070 MOD1 granted on the 23/12/2011

in respect to MP. 10-0070

Signed.....

Sheet No. 9 of 23




NSW GOVERNMENT
Planning & Infrastructure

21 SEP 2011


DEVELOPMENT ASSESSMENT AND
SYSTEMS PERFORMANCE
RECEIVED

File No.	DATE	REVISION / ISSUE DETAILS		
		SYDNEY ADVENTIST HOSPITAL		
SYDNEY ADVENTIST HOSPITAL		185 POG VALLEY RD WARRONGONG NSW 2505		phone: +61 2 9687 tel: +61 2 9687
MBMCO				
MORRIS BRAY MARTIN OLLMAN				
100-110 Wollstonegrove Rd Chippendale NSW 1505 Australia Tel: +61 2 9551 2000 Fax: +61 2 9551 2007 Email: info@mbmco.com.au www.mbmco.com.au MBM Architects Pty Ltd 10/11-13/15 Wollstonegrove Road Chippendale NSW 1505 Australia Tel: +61 2 9551 2000 Fax: +61 2 9551 2007 Email: info@mbmco.com.au				
HASSELL				
Level 2 88 Cumberland Street Sydney NSW Australia 2000 2000 NSW Australia Tel: +61 2 9155 2000 Fax: +61 2 9155 2000 Email: info@hassell.com.au Hassell Group Pty Ltd 88/90 Cumberland Street Sydney NSW Australia 2000 Tel: +61 2 9155 2000 Fax: +61 2 9155 2000 Email: info@hassell.com.au				
PROJECT:				
STAGE 1 REDEVELOPMENT				
E - ENTRY BUILDING WORKS				
DRAWING TITLE:				
Entry Building Section				
SCALE	DRAWN BY	PLOT DATE	CHECKED	CN
N/A	gnt DB	12/06/2011	GM	GM
PROJECT NUMBER				
DRAWING NUMBER				
ISSUE:				
11100	E-A-141	N/A		


NSW GOVERNMENT
Planning & Infrastructure
21 SEP 2011
DEVELOPMENT ASSESSMENT AP
SYSTEMS PERFORMANCE
RECEIVED

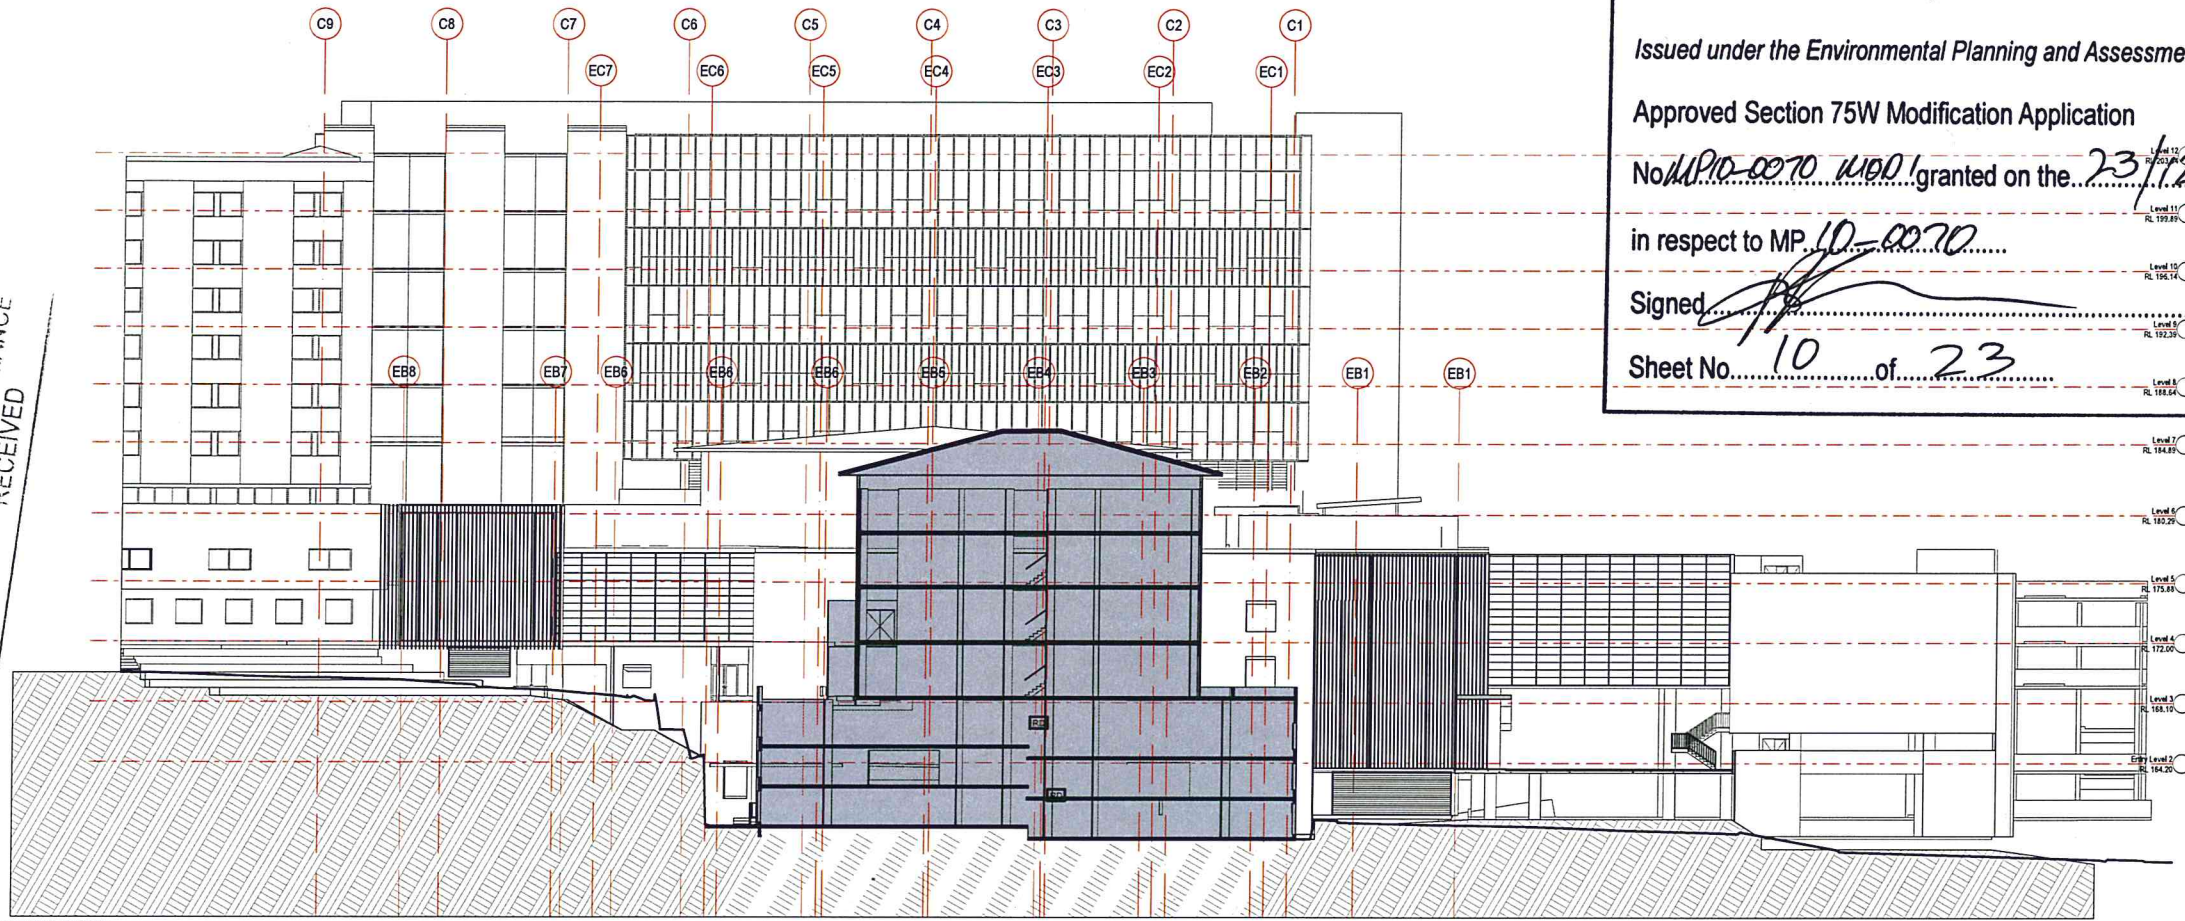


1 E-E1 EAST ELEVATION
SCALE 1:200

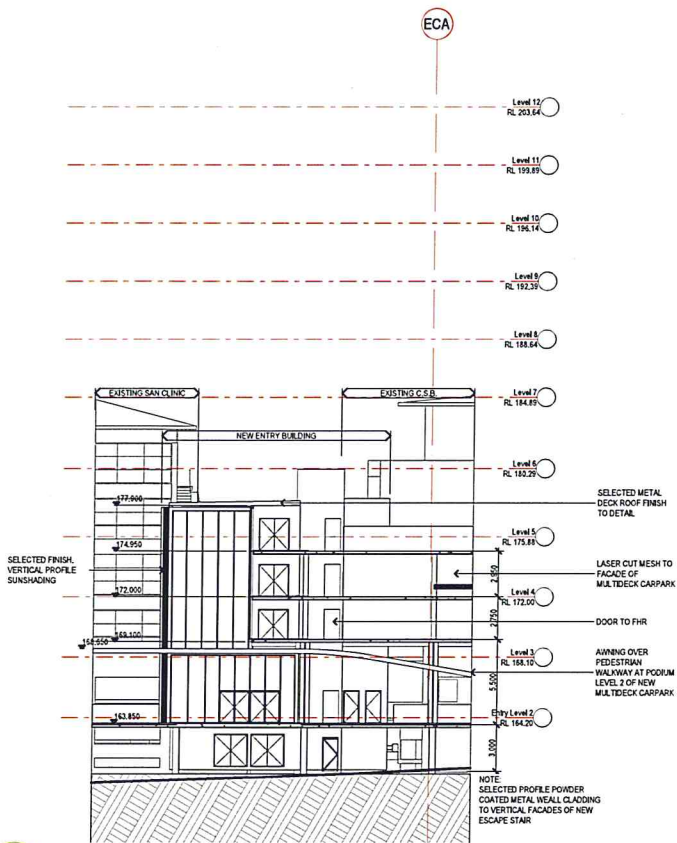

2 E-E2 NORTH ELEVATION
SCALE 1:200

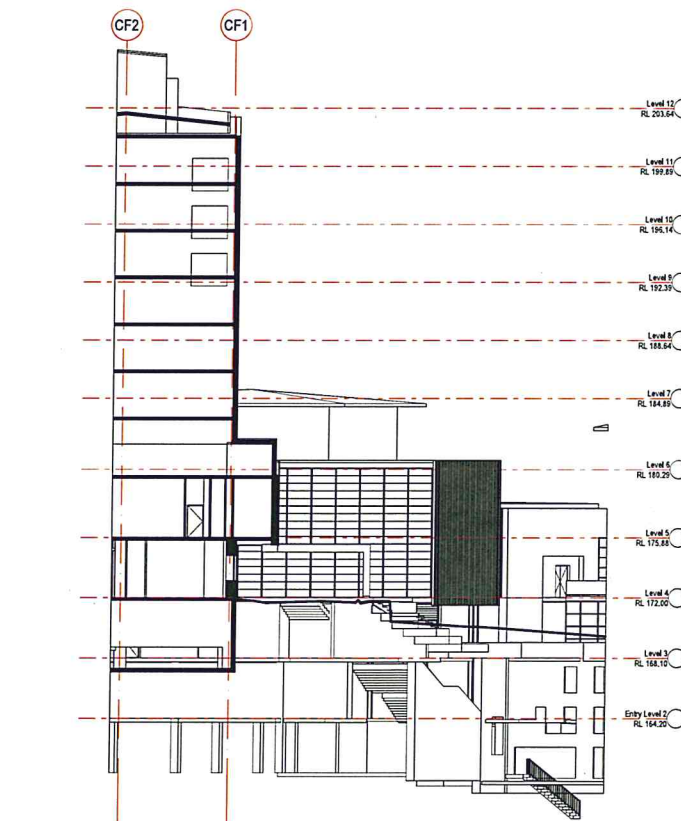

3 E-E3 SOUTH EASTERN ELEVATION
SCALE 1:200

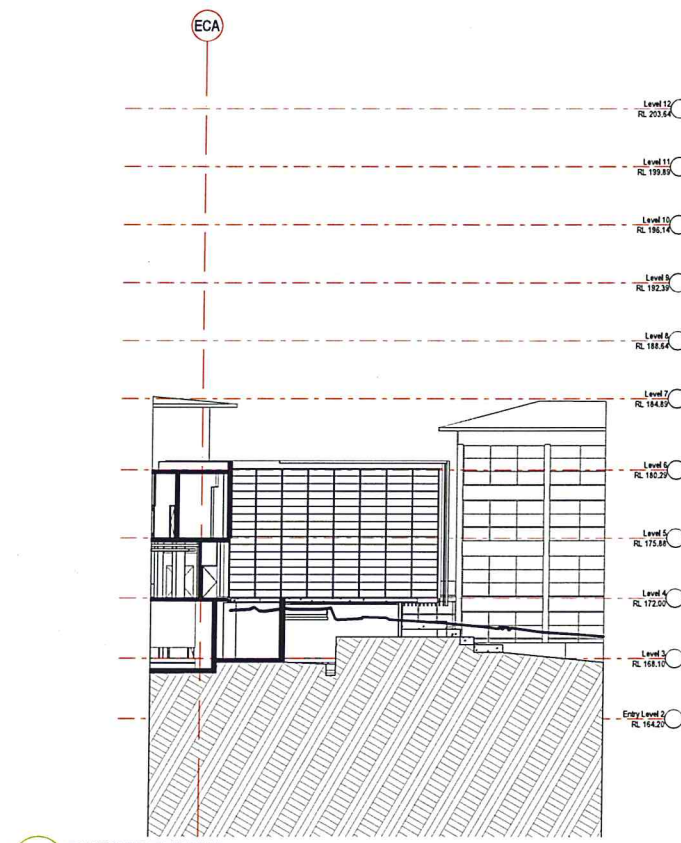

4 E-E4 SOUTH ELEVATION
SCALE 1:200

NSW GOVERNMENT
Planning

Issued under the Environmental Planning and Assessment Act 1979

Approved Section 75W Modification Application

No. MP10-0070 granted on the 23/12/2011

in respect to MP 10-0070

Signed [Signature]

Sheet No. 10 of 23

NOTES:

COPYRIGHT & ALL RIGHTS RESERVED. THIS DRAWING MAY NOT BE REPRODUCED OR TRANSMITTED IN ANY FORM OR BY ANY MEANS IN PART OR IN WHOLE WITHOUT PERMISSION OF MORRIS BRAY MARTIN OLLMANN PTY LTD.

ALL LEVELS AND DIMENSIONS TO BE VERIFIED PRIOR TO COMMENCEMENT OF WORK.

USE DIMENSIONED DIMENSIONS ONLY. DO NOT SCALE.

ALL WORK TO COMPLY WITH CURRENT REGULATIONS AND S.A.A. STANDARDS.

LEGEND:

SYDNEY ADVENTIST HOSPITAL

185 PEA VALLEY RD
MORRIS BRAY MARTIN OLLMANN

MBMO

MORRIS BRAY MARTIN OLLMANN

185 PEA VALLEY RD
SYDNEY NSW 2050

PHONE: +61 2 9487 8111
FAX: +61 2 9487 8111

HASSELL

PROJECT: STAGE 1 REDEVELOPMENT

E - ENTRY BUILDING WORKS

DRAWING TITLE: Entry Building Elevations

SCALE: NA

DRAWN BY: DB

PLOT DATE: 12/08/2011

CHECKED: CM

PROJECT NUMBER: 11100

DRAWING NUMBER: E-A-150

ISSUE: N/A



NSW GOVERNMENT
Planning

Issued Under the Environmental Planning and Assessment Act 1979

Approved Section 75W Modification Application

No. MP10-0070 MOD1 granted on the 23/12/2011


in respect to MP 10-0070

Signed [Signature]

Sheet No. 11 of 23

116 CAR PARK SPACES - ONGRADE

189 CAR PARK SPACES LEVEL 1 MULTIDECK

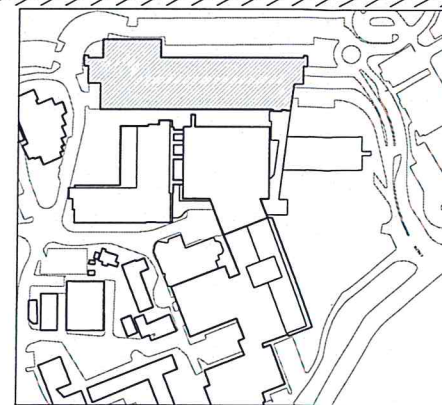

KEYPLAN

SCALE 1:2000

FOR TENDER

NOTES:
CONTRACTOR & ALL RELATIVES: THE DRAWING IS NOT BE PROVIDED AS A CONTRACT DOCUMENT. ANY CHANGES TO THE DRAWING MUST BE MADE BY THE CONTRACTOR. THE CONTRACTOR IS RESPONSIBLE FOR THE ACCURACY OF THE INFORMATION PROVIDED. 

NOTE:
REFER TO SCHEDULE OF FINISHES AND FITTINGS FOR DESCRIPTIONS OF CODES AND ABBREVIATIONS

SYDNEY
ADVENTIST
HOSPITAL

MBMO HASSELL
MORRIS BRAY MARTIN OLLMANN

STAGE 1 REDEVELOPMENT
B-MULTIDECK CARPARK ARRIVAL
PODIUM INTERNAL ROADS
MULTIDECK PARKING LEVEL 1
11100 B-A-SK-01 N/A



NSW GOVERNMENT
Planning

Issued under the Environmental Planning and Assessment Act 1979


Approved Section 75W Modification Application

No. MP/0-0070 MOD granted on the 23/12/2011

in respect to MP/0-0070

Signed [Signature]

Sheet No. 12 of 23

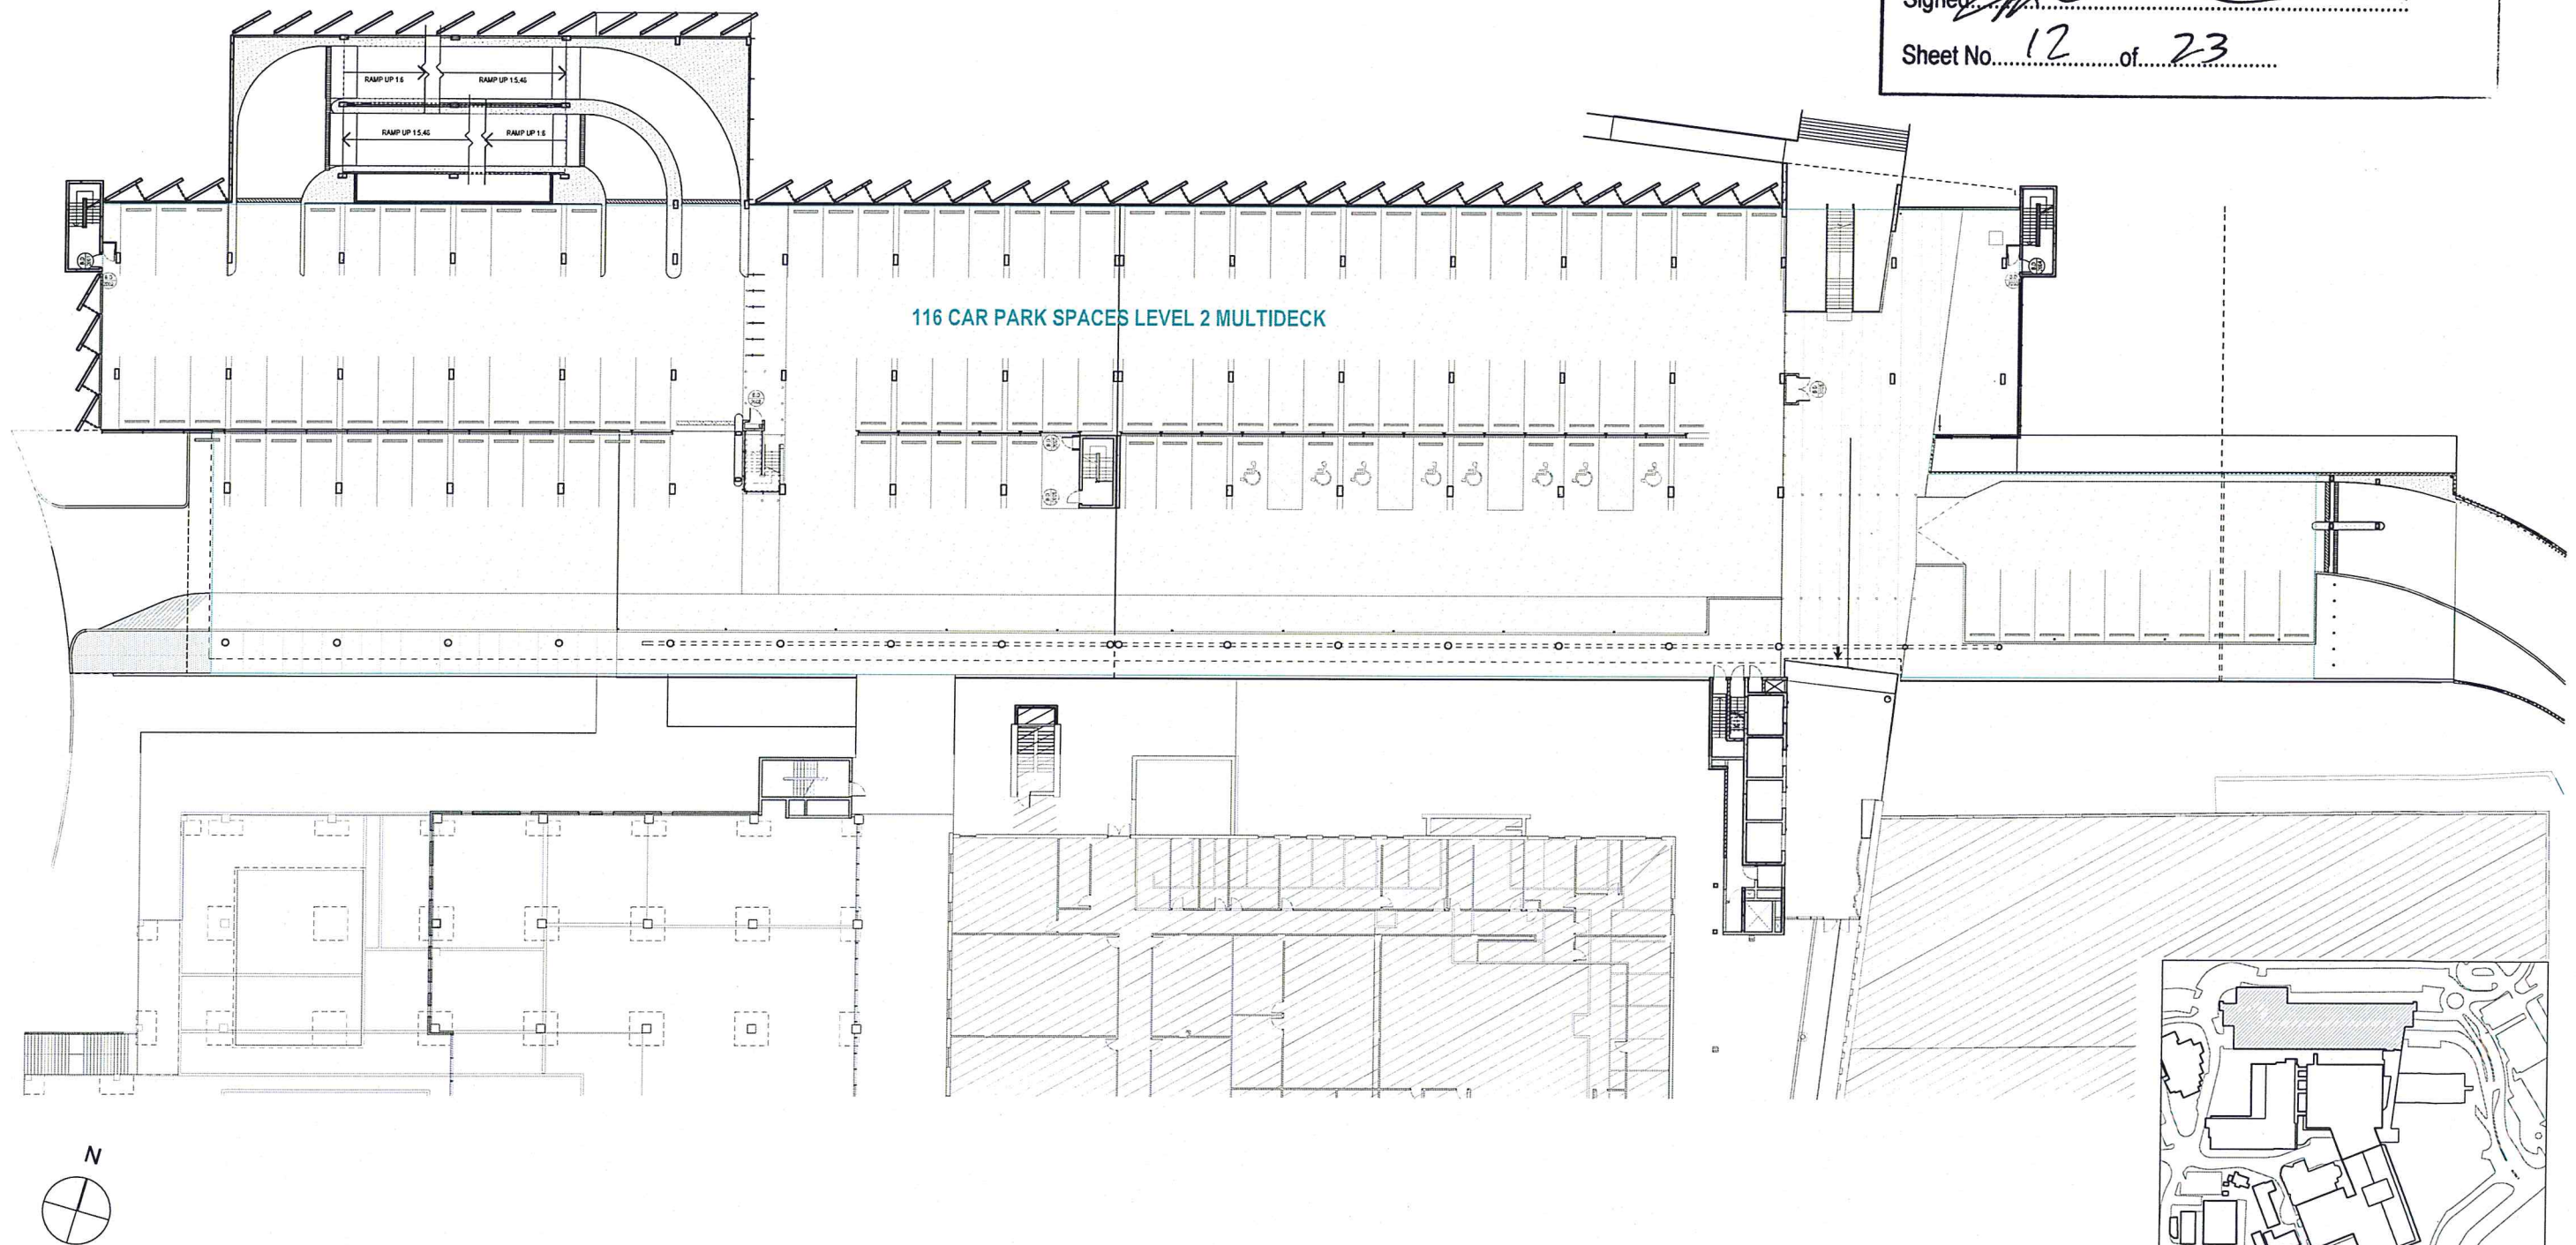

FOR TENDER

NOTES:
COPYRIGHT & ALL RIGHTS RESERVED. THIS DRAWING IS NOT BE REPRODUCED OR TRANSMITTED IN ANY FORM OR BY ANY MEANS, ELECTRONIC OR MECHANICAL, WITHOUT THE WRITTEN PERMISSION OF MBMO HASSELL.
ALL LEVELS AND DIMENSIONS TO BE REFERRED TO IN THIS DRAWING ARE TO BE USED AS A GUIDE ONLY.
USE THIS DRAWING ONLY FOR THE PURPOSES OF THE PROJECT.
ALL WORK TO COMPLY WITH CURRENT REGULATIONS AND STANDARDS.

NOTE:
REFER TO SCHEDULE OF FINISHES AND FITTINGS FOR DESCRIPTIONS OF CODES AND ABBREVIATIONS

SYDNEY
ADVENTIST
HOSPITAL

MBMO HASSELL
MORRIS BRAY MARTIN OLLMANN
HASSELL LTD ACN 807 711 435
Level 2 36 Corporation Street Sydney NSW Australia 2000
GPO Box 9477 Sydney NSW 2009
T +61 2 9171 2000 F +61 2 9171 2001
www.mbmohassell.com.au
Architectural Interior Design Landscape Architecture Planning Urban Design
Australia China Hong Kong SAR Singapore Thailand United Kingdom

PROJECT		STAGE 1 REDEVELOPMENT		B-MULTIDECK CARPARK ARRIVAL		PODIUM INTERNAL ROADS		MULTIDECK PARKING LEVEL 2	
SCALE	1:1000	DATE	14/11/2011	CM	11100	CHANGELIST	B-A-SK-02	REV	N/A



NSW GOVERNMENT
Planning

Issued under the Environmental Planning and Assessment Act 1979



Approved Section 75W Modification Application

No. MP10-0070 MOD1 granted on the 23/12/2011

in respect to MP 10-0070

Signed [Signature]

Sheet No. 13 of 23

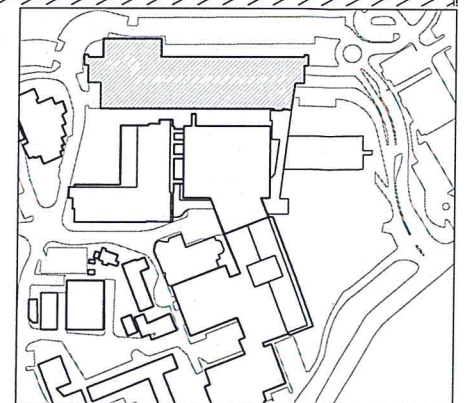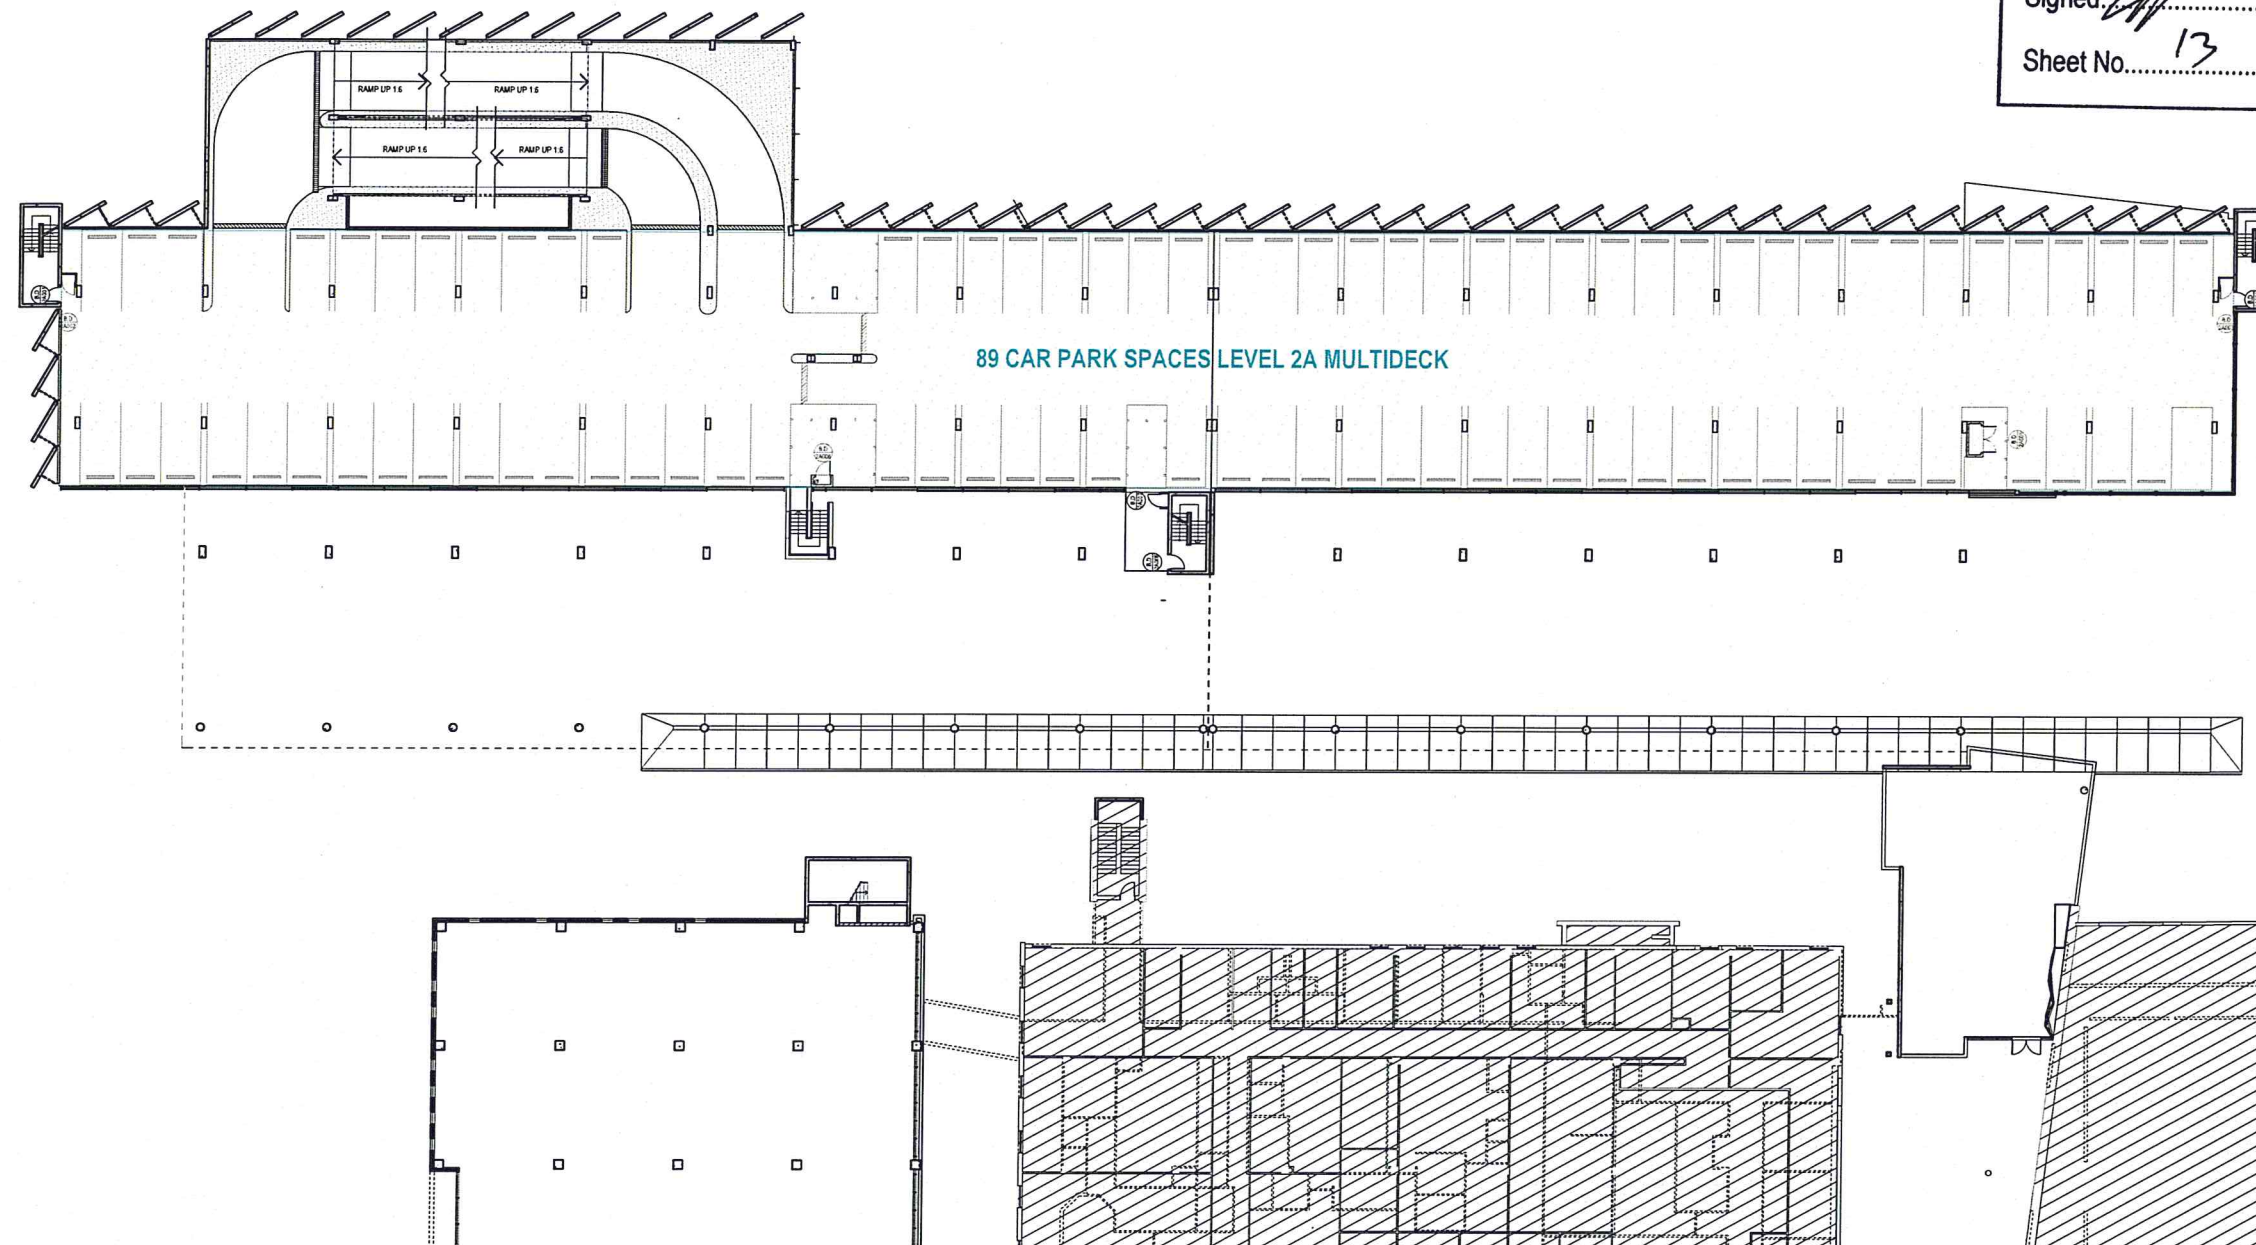

FOR TENDER

NOTES:
COPYRIGHT © ALL RIGHTS RESERVED. THIS DRAWING IS NOT BE REPRODUCED OR TRANSMITTED IN ANY FORM OR BY ANY MEANS, ELECTRONIC OR MECHANICAL, INCLUDING PHOTOCOPYING, RECORDING, OR BY ANY INFORMATION STORAGE AND RETRIEVAL SYSTEM, WITHOUT PERMISSION IN WRITING FROM MBMO HASSELL LTD.
ALL LEVELS AND DIMENSIONS TO BE REFERRED TO IN THIS DRAWING TO BE IN ACCORDANCE WITH THE CURRENT REGULATIONS AND STANDARDS.
ALL WORKS TO COMPLY WITH CURRENT REGULATIONS AND STANDARDS.
NOTE:
REFER TO SCHEDULE OF FINISHES AND FITTINGS FOR DESCRIPTIONS OF CODES AND ABBREVIATIONS

SYDNEY
ADVENTIST
HOSPITAL

MBMO HASSELL
MORRIS BRAY MARTIN OLLMANN
HASSELL LTD ACN 007 711 435
Level 2A Carpark Arrival Podium Internal Roads
14/11/2011

STAGE 1 REDEVELOPMENT
B-MULTIDECK CARPARK ARRIVAL
PODIUM INTERNAL ROADS
MULTIDECK PARKING LEVEL 2a
11100 B-A-SK-03 N/A



NSW GOVERNMENT
Planning

Issued under the Environmental Planning and Assessment Act 1979


Approved Section 75W Modification Application

No. MP10-0070-10001 granted on the 23/12/2011

in respect to MP 10-0070

Signed [Signature]

Sheet No. 14 of 23

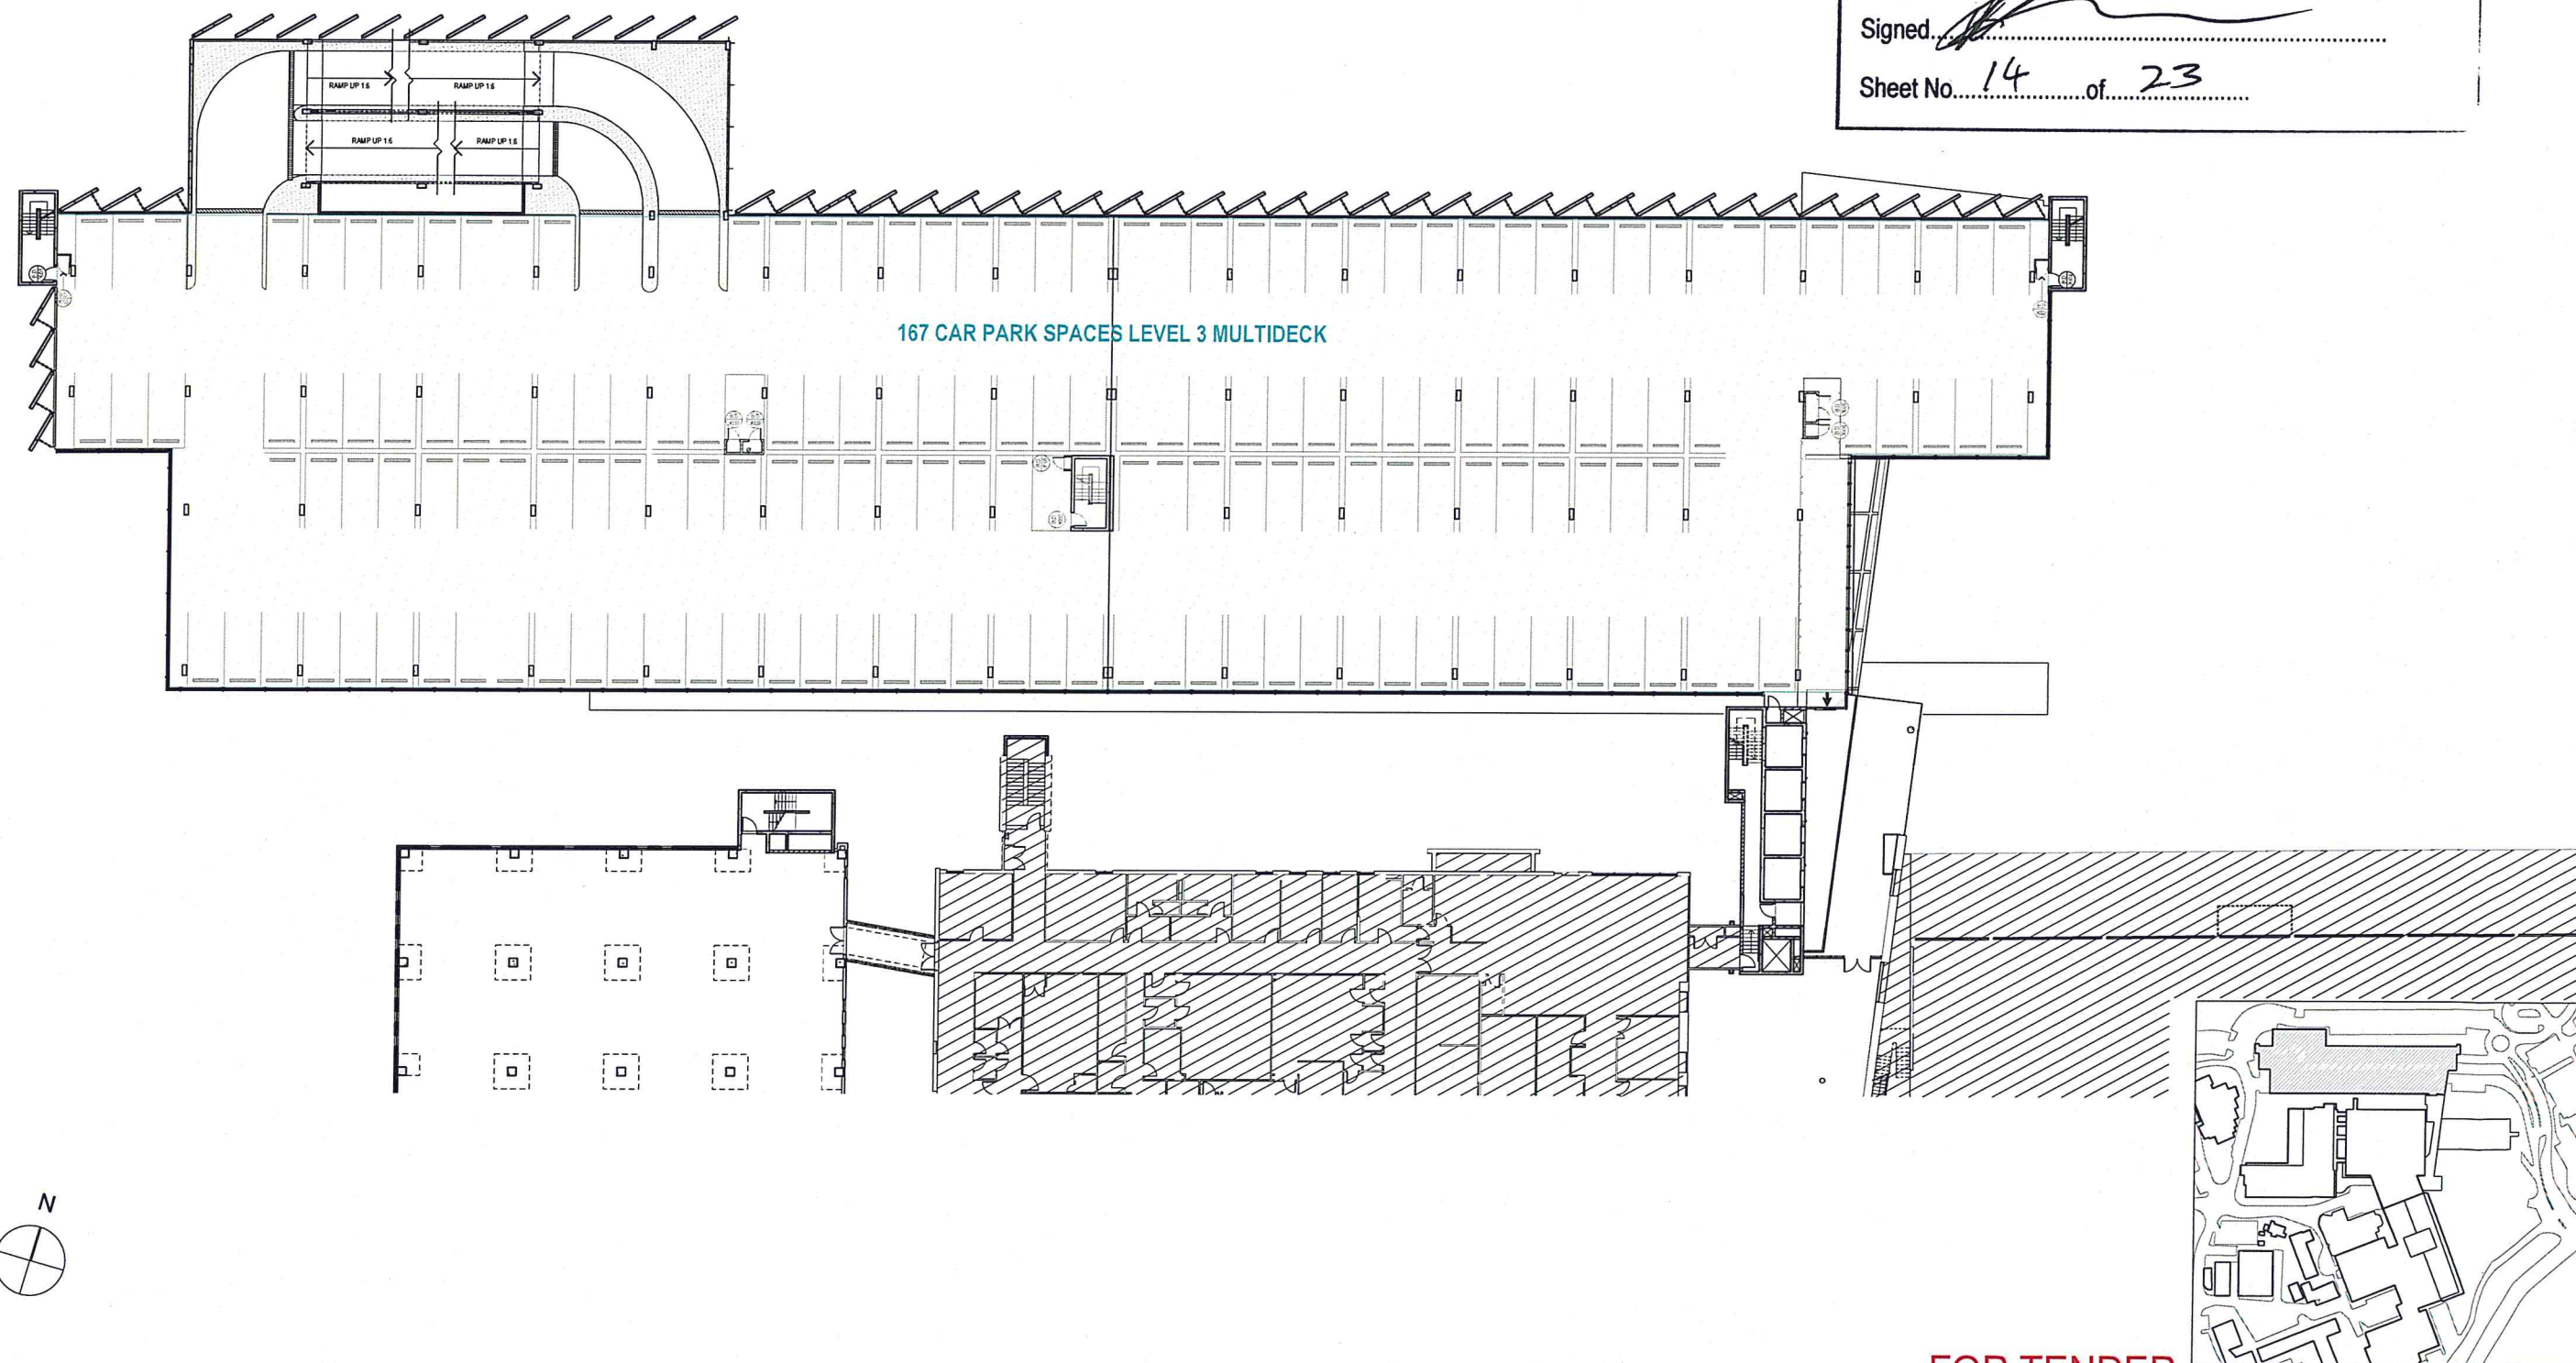

FOR TENDER

NOTES:
CONTRACTOR TO VERIFY ALL DIMENSIONS AND LEVELS AND TO BE RESPONSIBLE FOR THE ACCURACY OF THE INFORMATION PROVIDED.
ALL LEVELS AND DIMENSIONS TO BE VERIFIED PRIOR TO COMMENCEMENT OF WORK.
ALL WORK TO COMPLY WITH CURRENT REGULATIONS AND STANDARDS.
NOTE:
REFER TO SCHEDULE OF FINISHES AND FITTINGS FOR DESCRIPTIONS OF CODES AND ABBREVIATIONS

SYDNEY
ADVENTIST
HOSPITAL

MBMO HASSELL
MORRIS BRAY MARTIN OLLMANN

STAGE 1 REDEVELOPMENT
B-MULTIDECK CARPARK ARRIVAL
PODIUM INTERNAL ROADS
MULTIDECK PARKING LEVEL 3
SCALE 1:2000
11100 B-A-SK-04 N/A



NSW GOVERNMENT
Planning

Issued under the Environmental Planning and Assessment Act 1979


Approved Section 75W Modification Application

No. MP10-0070 MOD1 granted on the 23/12/2011

in respect to MP 10-0070

Signed [Signature]

Sheet No. 15 of 23

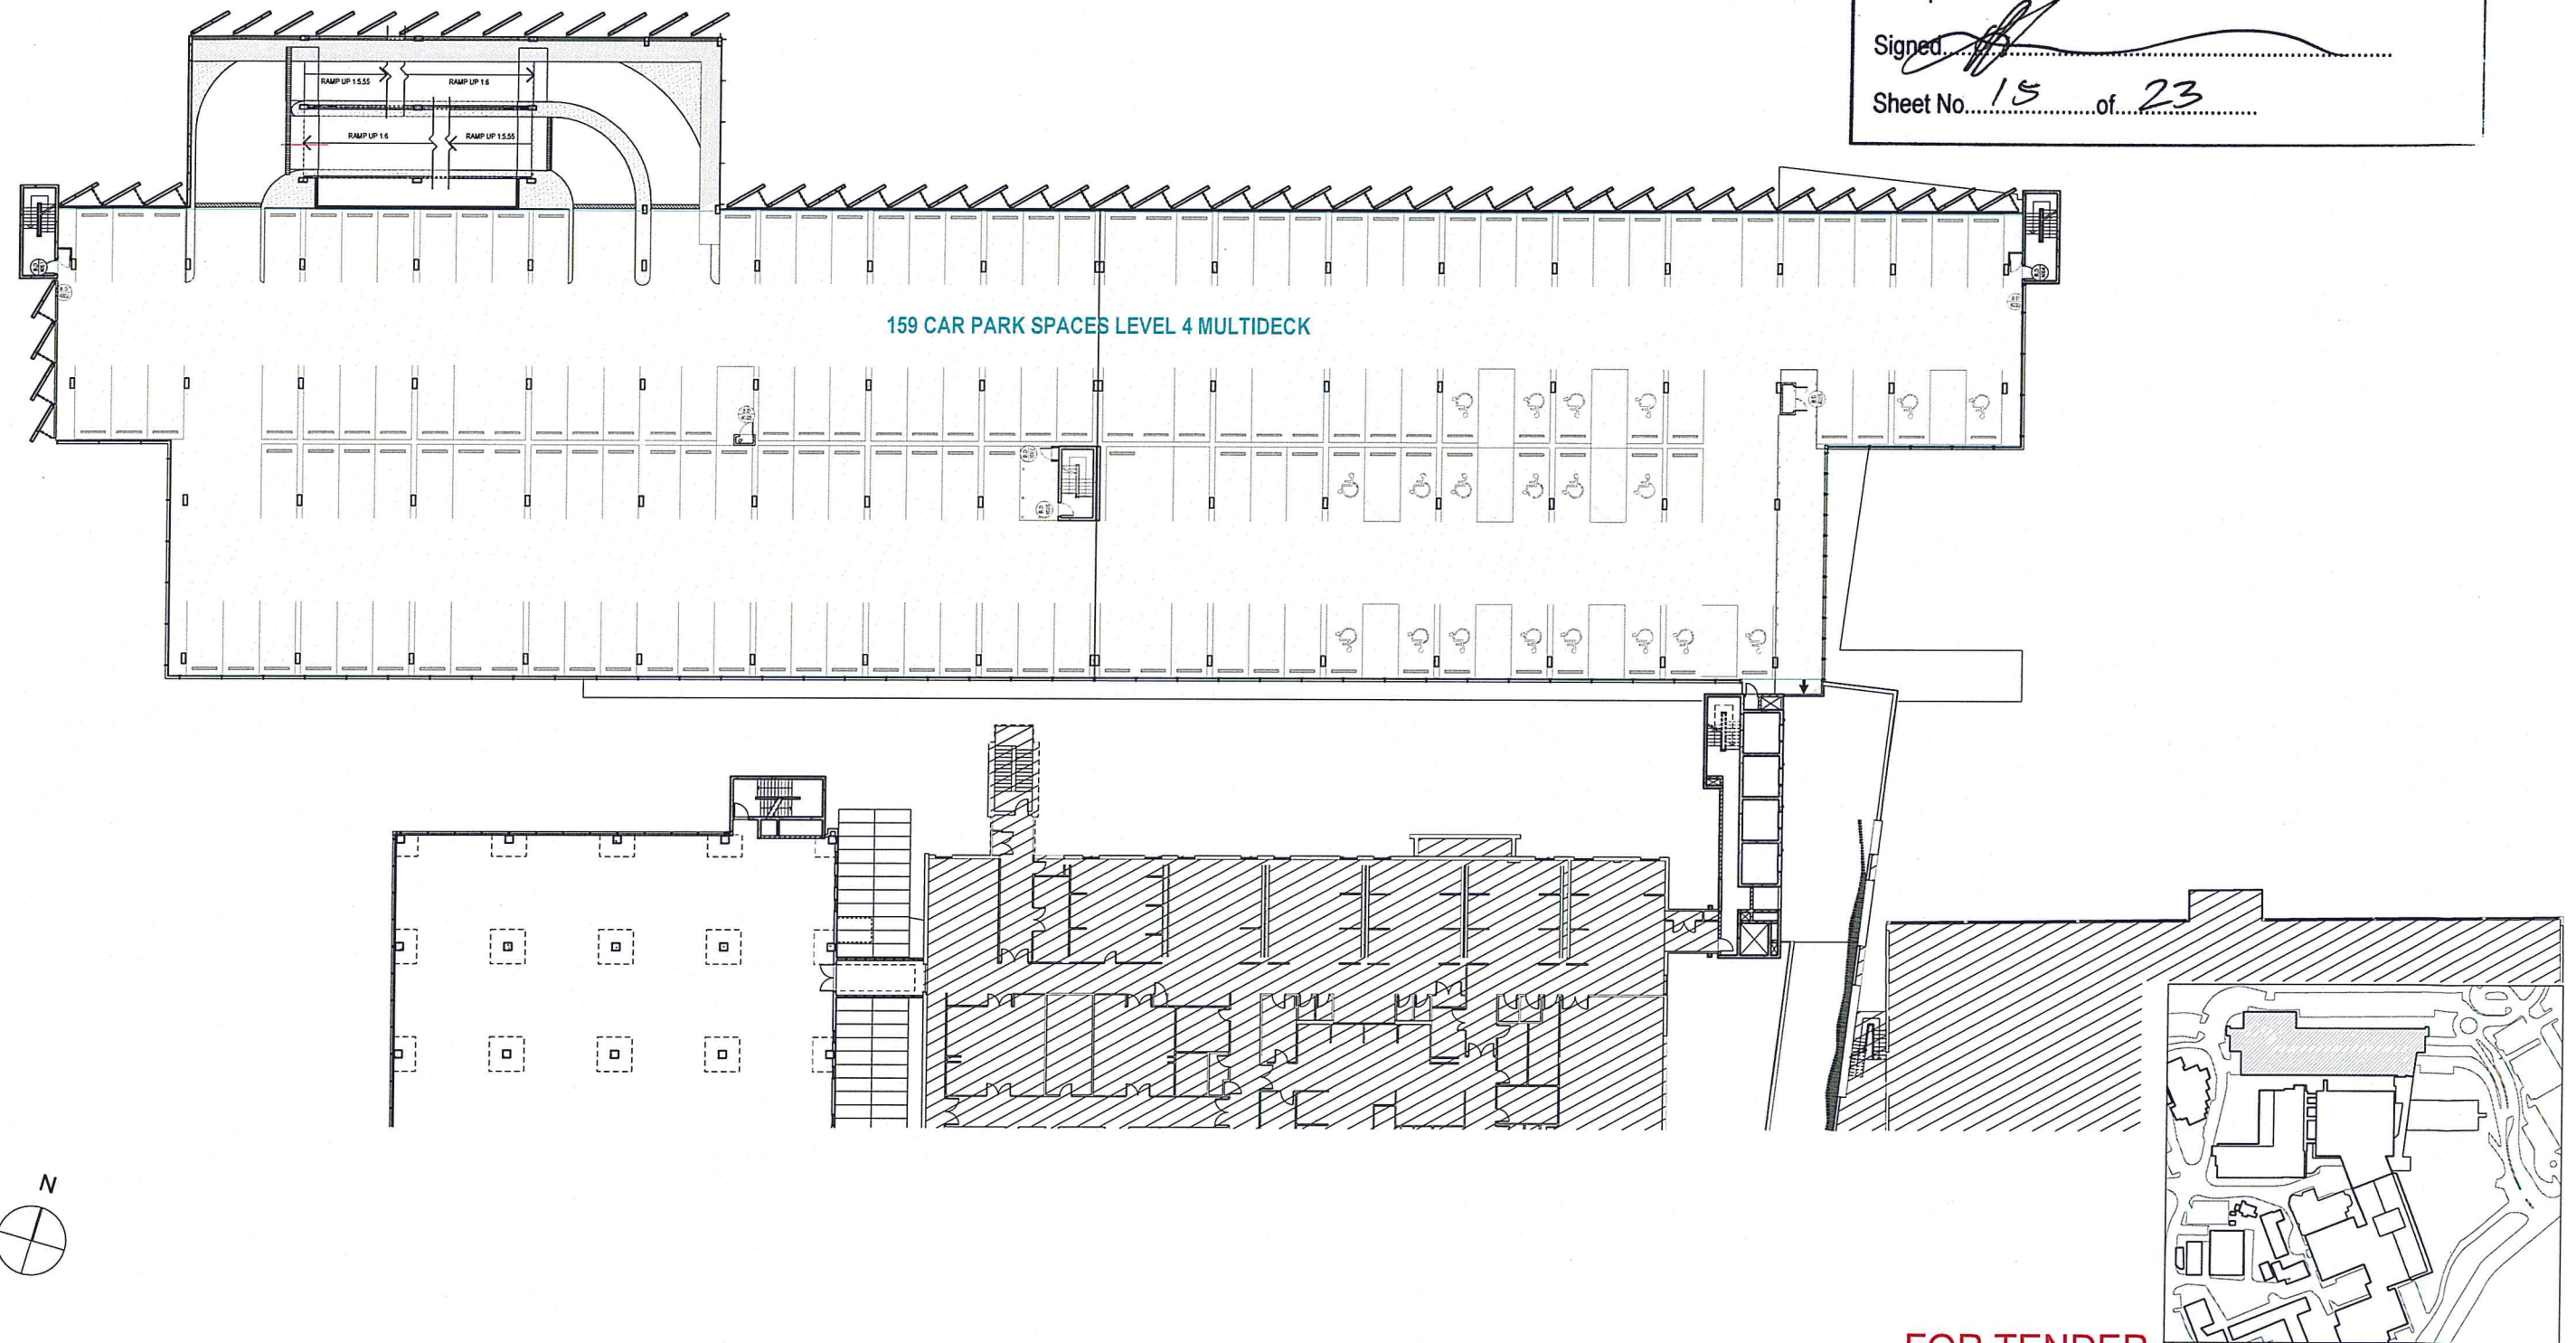

FOR TENDER

NOTES:

1. ALL RIGHTS RESERVED. THIS DRAWING IS NOT BE REPRODUCED OR TRANSMITTED IN ANY FORM OR BY ANY MEANS, ELECTRONIC OR MECHANICAL, INCLUDING PHOTOCOPYING, RECORDING, OR BY ANY INFORMATION STORAGE AND RETRIEVAL SYSTEM, WITHOUT THE WRITTEN PERMISSION OF THE ARCHITECT.

2. ALL LEVELS AND DIMENSIONS TO BE VERIFIED PRIOR TO CONSTRUCTION OF WORK.

3. ALL WORK TO COMPLY WITH CURRENT REGULATIONS AND STANDARDS.

NOTE:

REFER TO SCHEDULE OF FINISHES AND FITTINGS FOR DESCRIPTIONS OF CODES AND ABBREVIATIONS



STAGE 1 REDEVELOPMENT		MULTIDECK PARKING LEVEL 4	
B-MULTIDECK CARPARK ARRIVAL		PODIUM INTERNAL ROADS	
SCALE	DATE	CM	14/11/2011
1:1000	14/11/2011	CM	14/11/2011
11100	B-A-SK-05	N/A	



NSW GOVERNMENT
Planning

Issued under the Environmental Planning and Assessment Act 1979


Approved Section 75W Modification Application

No. MP10-0070 MOD 1 granted on the 23/12/2011

in respect to MP 10-0070

Signed [Signature]

Sheet No. 16 of 23

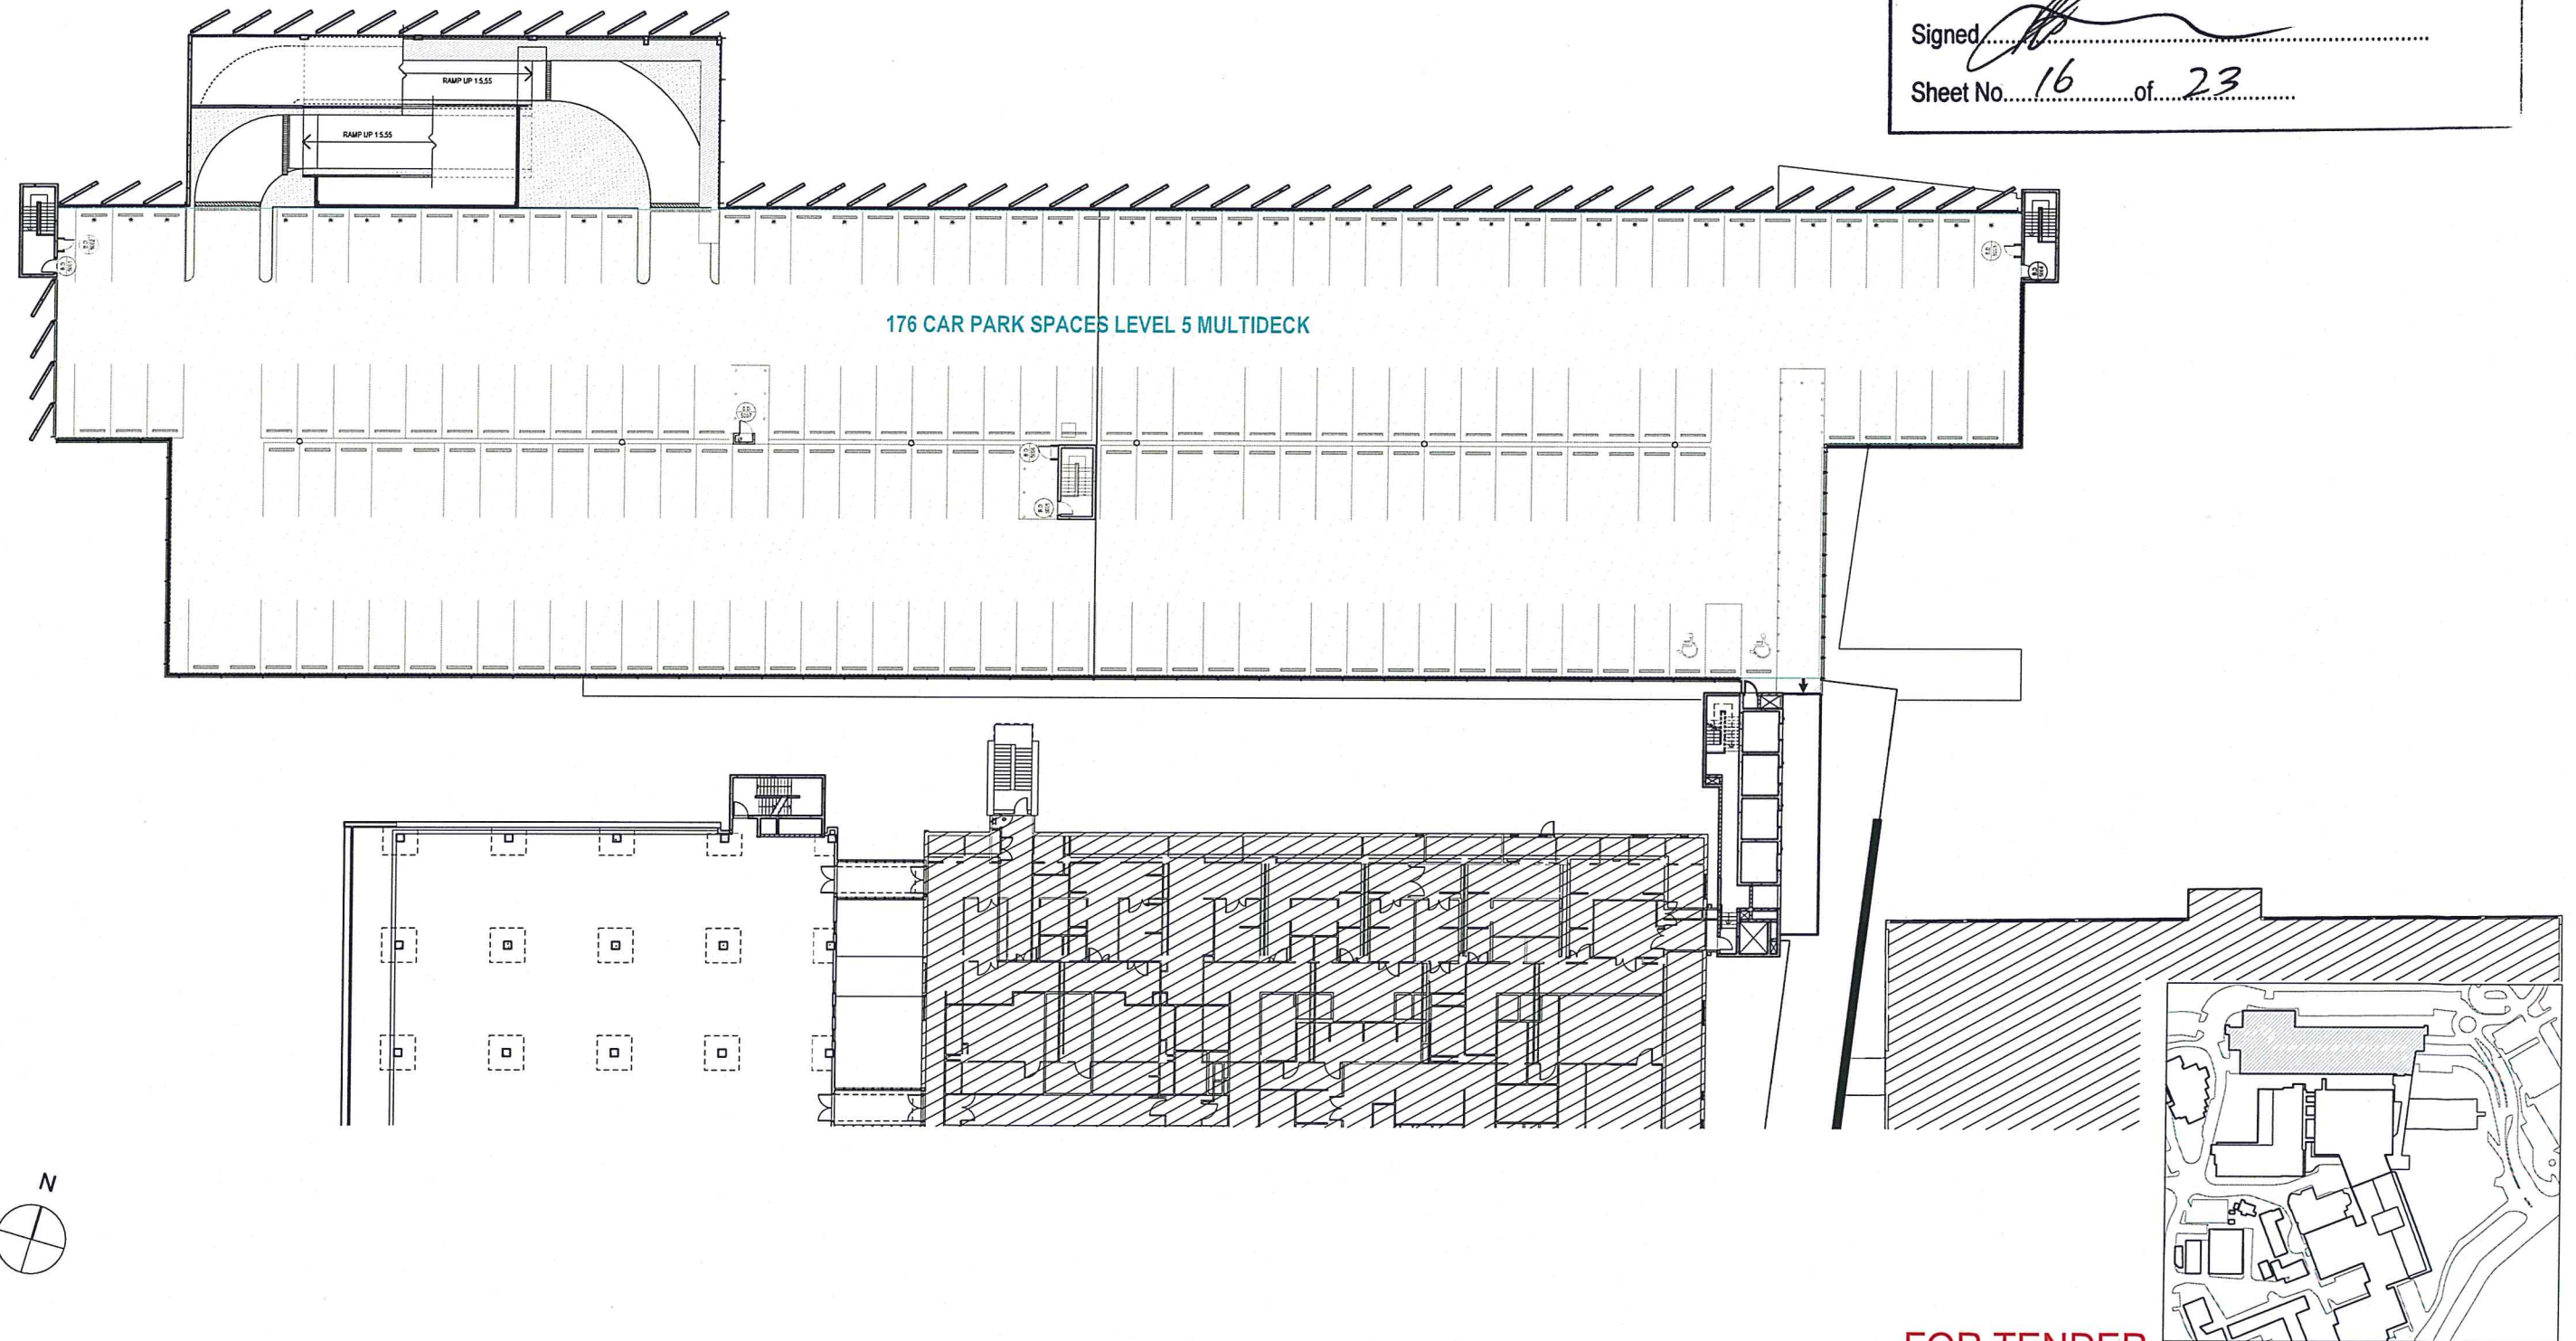

FOR TENDER


NOTES:
COPYRIGHT © ALL RIGHTS RESERVED. THIS DRAWING IS NOT BE REPRODUCED OR TRANSMITTED IN ANY FORM OR BY ANY MEANS, ELECTRONIC OR MECHANICAL, INCLUDING PHOTOCOPYING, RECORDING, OR BY ANY INFORMATION STORAGE AND RETRIEVAL SYSTEM, WITHOUT PERMISSION IN WRITING FROM MBMO HASSELL LTD.
ALL LEVELS AND DIMENSIONS TO BE REFERRED PRIOR TO CONSTRUCTION OF WORK.
SEE RELATED DRAWINGS ONLY. DO NOT SCALE.
ALL WORK TO COMPLY WITH CURRENT REGULATIONS AND STANDARDS.
SYDNEY ADVENTIST HOSPITAL
14/1/2011
11100
B-A-SK-06
N/A

NOTE:
REFER TO SCHEDULE OF FINISHES AND FITTINGS FOR DESCRIPTIONS OF CODES AND ABBREVIATIONS

SYDNEY
ADVENTIST
HOSPITAL

MBMO HASSELL
MORRIS BRAY MARTIN OLLMANN
HASSELL LTD ACN 807 711 433
Level 2, 24 Corporation Street Sydney NSW Australia 2000
GPO Box 940 Sydney NSW 1585
T +61 2 9151 2000 W hassell.com.au
Architects Interior Design Landscape Architects Planning Urban Design
Australia China Hong Kong SAR Singapore Thailand United Kingdom

STAGE 1 REDEVELOPMENT
B-MULTIDECK CARPARK ARRIVAL
PODIUM INTERNAL ROADS
MULTIDECK PARKING LEVEL 5
SCALE 1:2000
11100
B-A-SK-06
N/A

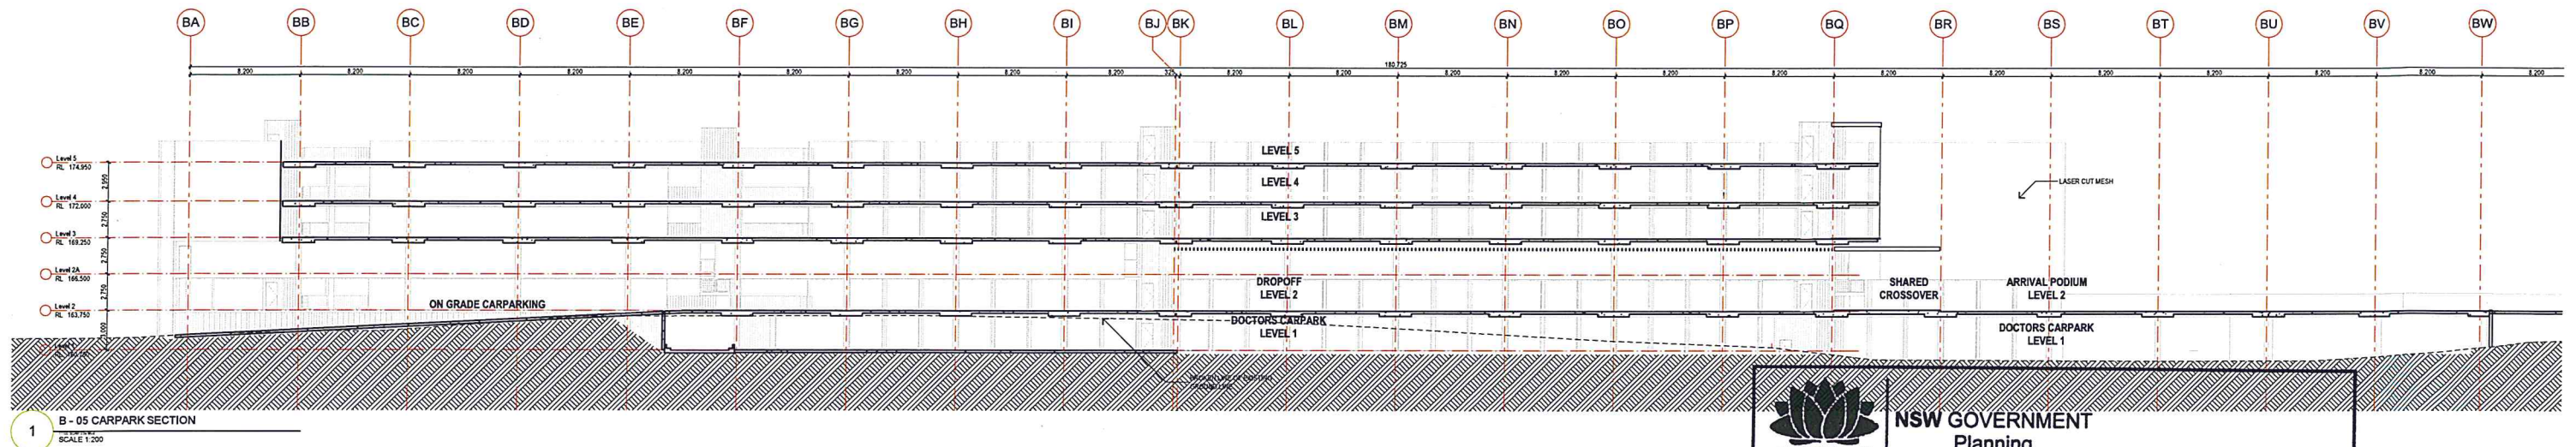

NSW GOVERNMENT
Planning

Issued under the Environmental Planning and Assessment Act 1979


Approved Section 75W Modification Application

No. MP10-0070 granted on the 23/12/2011

in respect to MP 10-0070

Signed [Signature]

Sheet No. 17 of 23

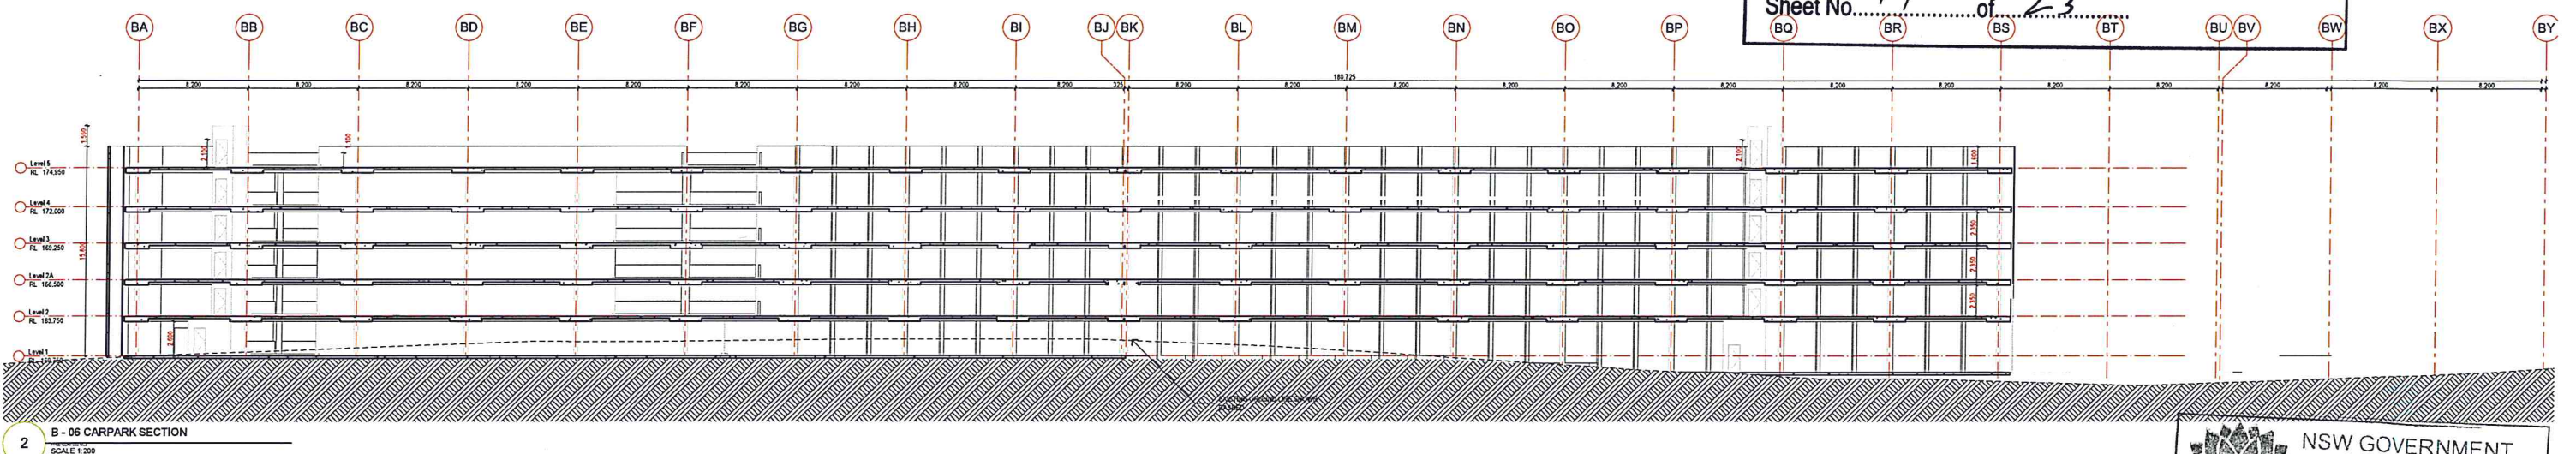

NSW GOVERNMENT
Planning & Infrastructure

21 SEP 2011

DEVELOPMENT ASSESSMENT AND
SYSTEMS PERFORMANCE
RECEIVED

NOTES:


1. COPYRIGHT © ALL RIGHTS RESERVED. THIS DRAWING MAY NOT BE REPRODUCED OR TRANSMITTED IN ANY FORM OR BY ANY MEANS, IN ANY MANNER, WITHOUT THE WRITTEN PERMISSION OF MBMO HASSELL.

NO.	DATE	DESCRIPTION
01	09/12/11	Preliminary
02	09/12/11	Preliminary
03	14/01/12	Preliminary



PROJECT: SYDNEY ADVENTIST HOSPITAL
STAGE 1 REDEVELOPMENT

SECTION	DATE	SCALE	ST	NO.	REVISION
SECTIONS 1	12/09/2011	1:200	GP	11100	B-A-140

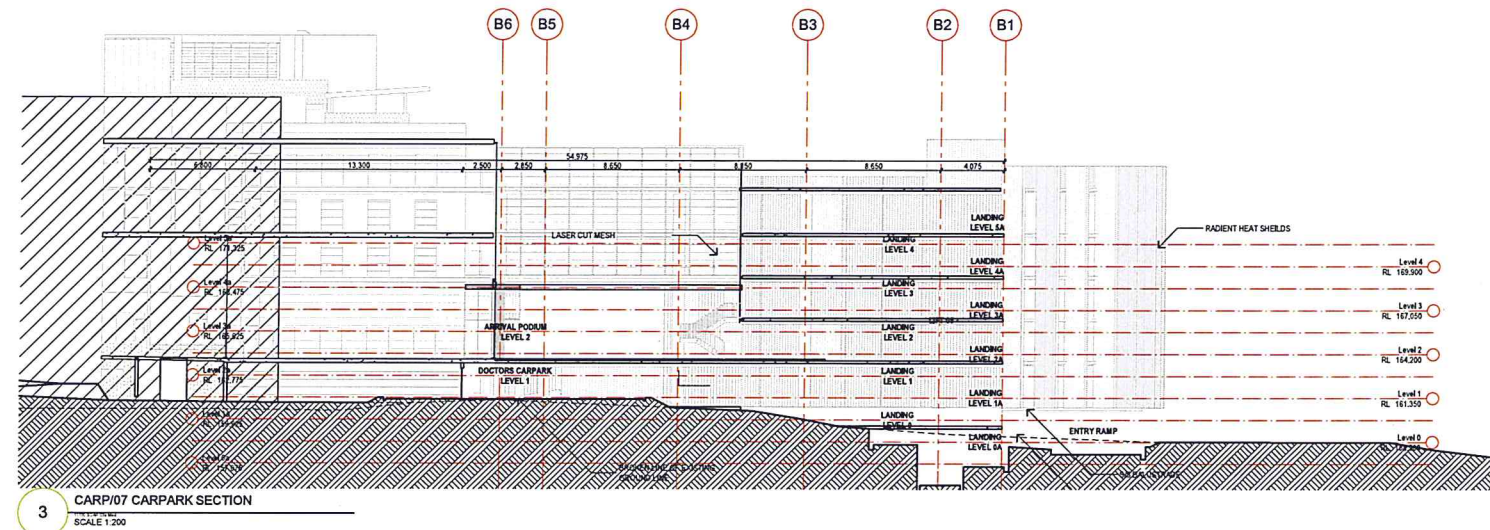

NSW GOVERNMENT
Planning

Issued under the Environmental Planning and Assessment Act 1979



Approved Section 75W Modification Application

No. MP10-0070 MOD1 granted on the 23/12/2011

in respect to MP 10-0070

Signed [Signature]

Sheet No. 18 of 23

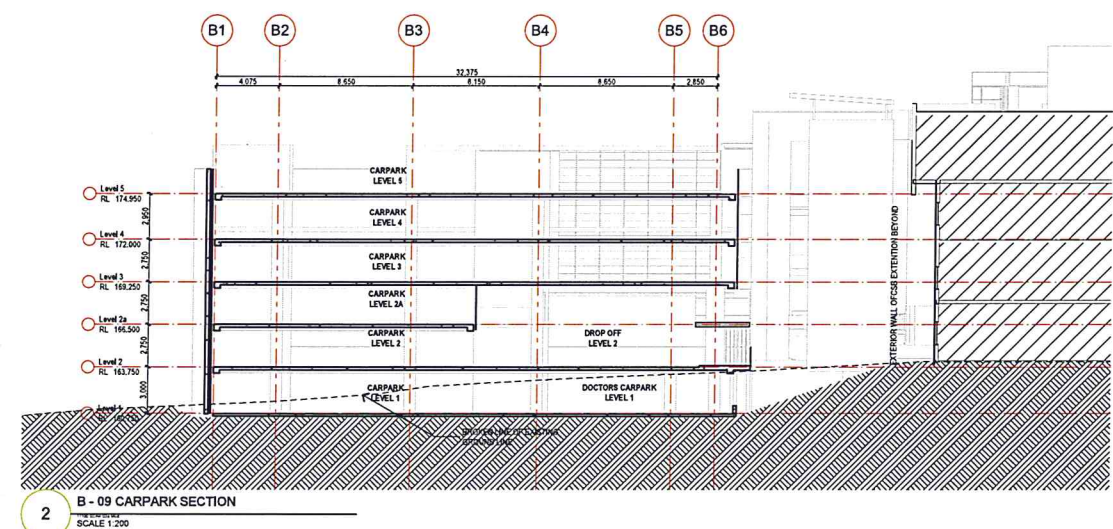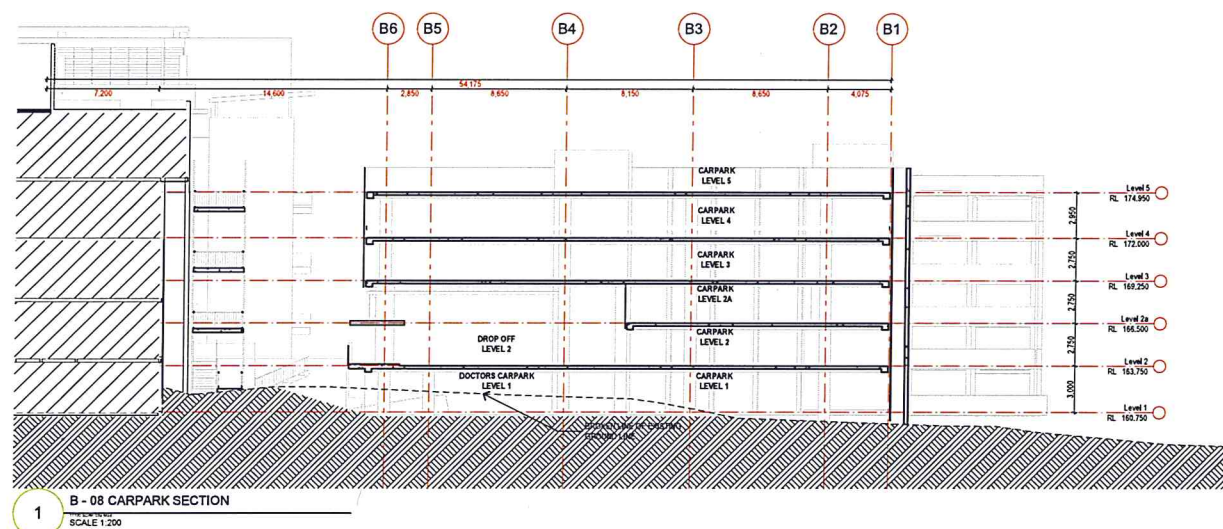


NSW GOVERNMENT
Planning & Infrastructure

21 SEP 2011

DEVELOPMENT ASSESSMENT AND
SYSTEMS PERFORMANCE
RECEIVED

NOTES:	
--------	--	--	

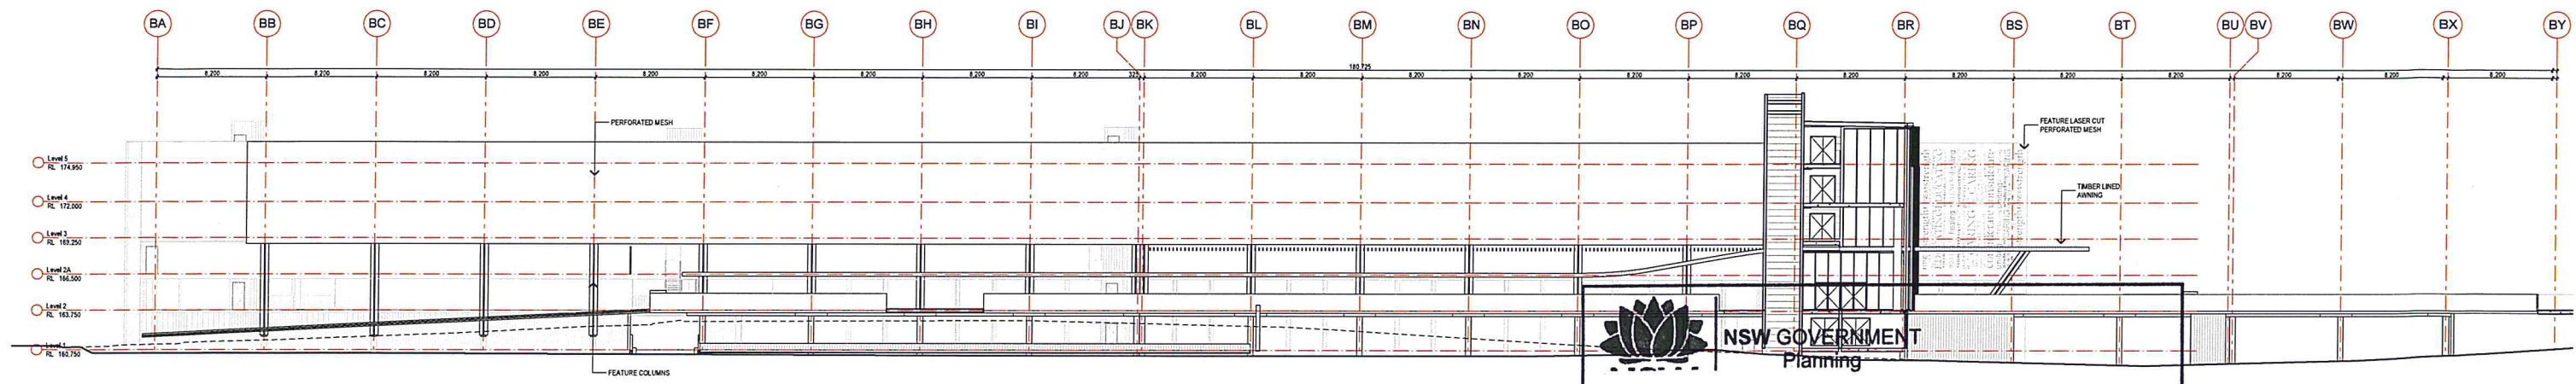

1
CARP/01 SOUTH ELEVATION
SCALE 1:200

NSW GOVERNMENT
Planning

Issued under the Environmental Planning and Assessment Act 1979


Approved Section 75W Modification Application

No. MP10-0070 MOD1 granted on the 23/12/2011

in respect to MP 10-0070

Signed [Signature]

Sheet No. 19 of 23

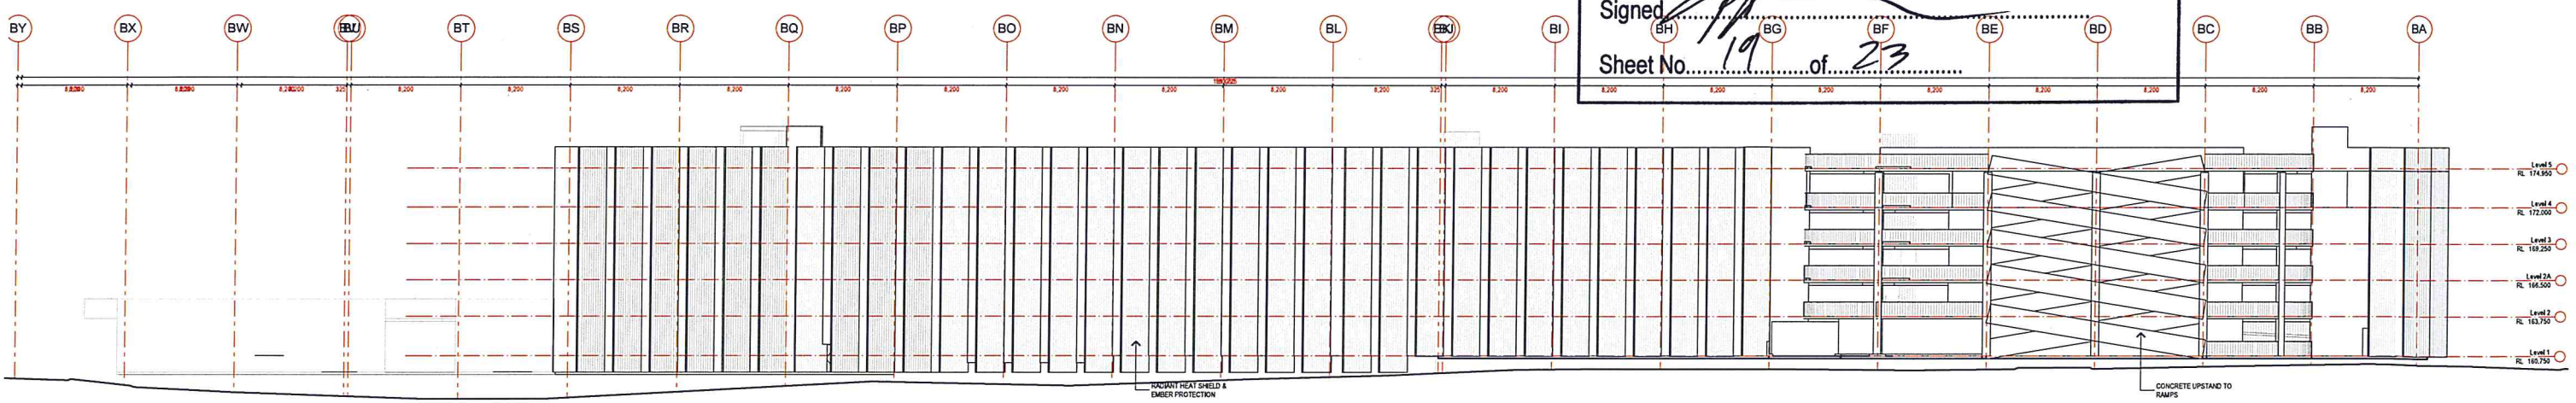


2
CARP/02 NORTH ELEVATION
SCALE 1:200


NSW GOVERNMENT
Planning & Infrastructure

21 SEP 2011

DEVELOPMENT ASSESSMENT AND
SYSTEMS PERFORMANCE
RECEIVED

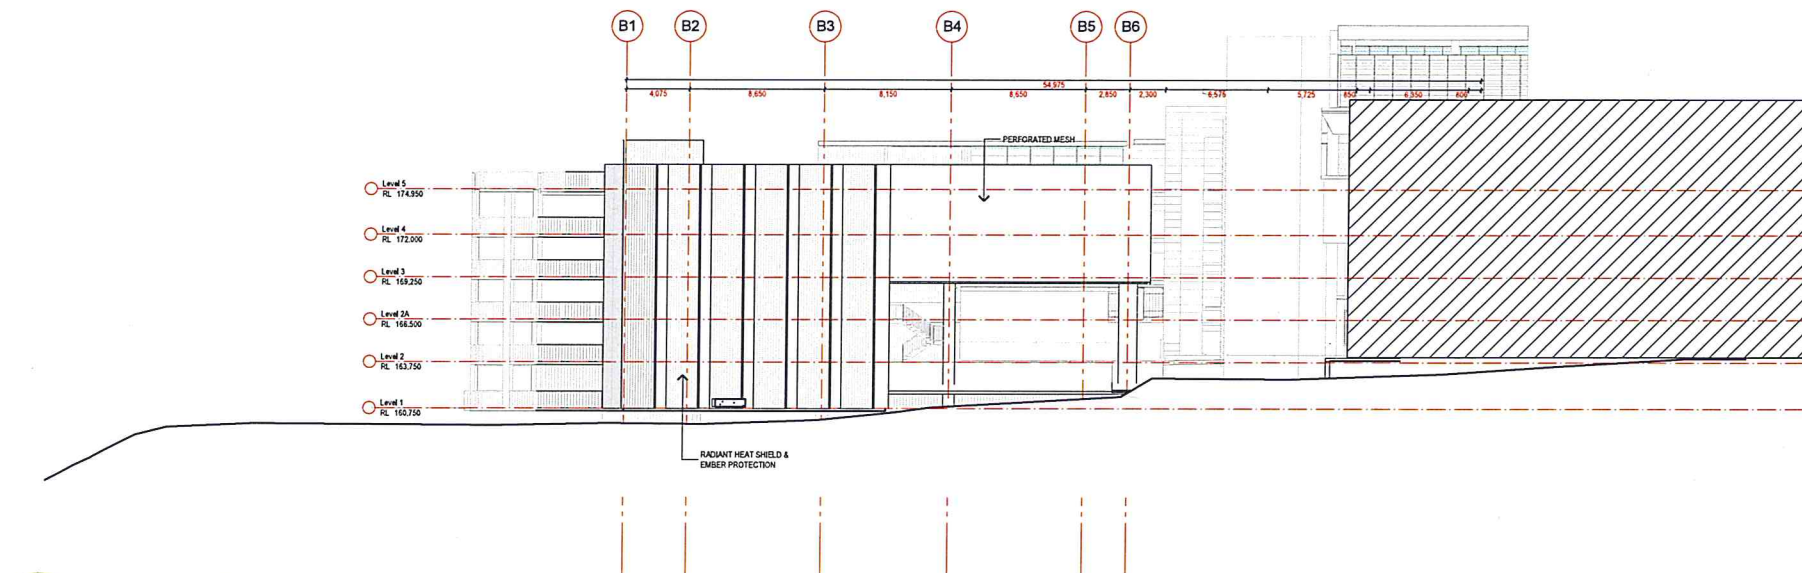

1 CARP/03 WEST ELEVATION
SCALE 1:200

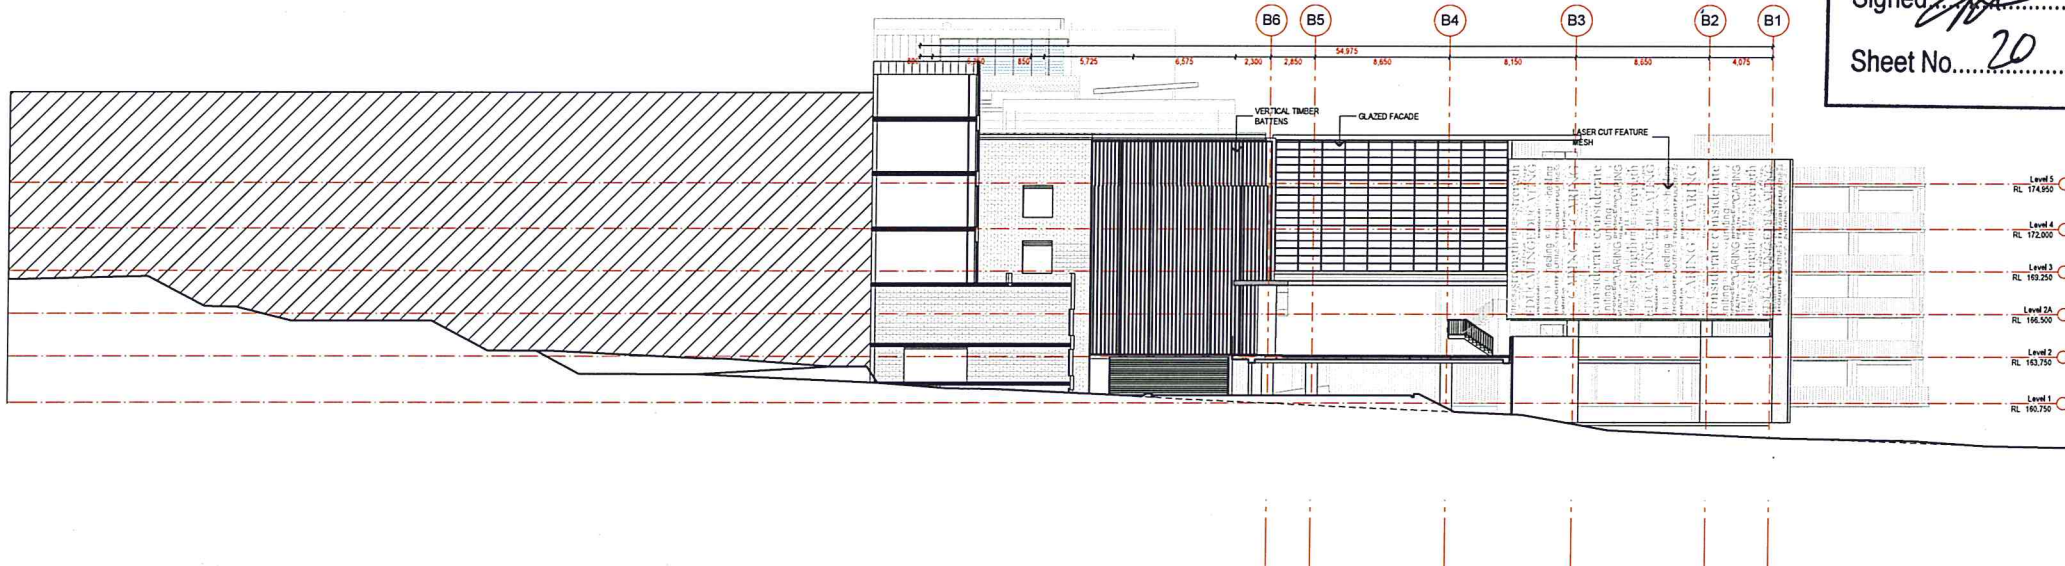

2 CARP/04 EAST ELEVATION
SCALE 1:200



NSW GOVERNMENT
Planning

Issued under the Environmental Planning and Assessment Act 1979

Approved Section 75W Modification Application

No. MP10-0070 MOD 1 granted on the 23/2/2011

in respect to MP 10-0070

Signed [Signature]

Sheet No. 20 of 23



NSW GOVERNMENT
Planning & Infrastructure

21 SEP 2011

DEVELOPMENT ASSESSMENT AND
SYSTEMS PERFORMANCE
RECEIVED

NOTES:

COPYRIGHT: © ALL RIGHTS RESERVED. THIS DRAWING MAY NOT BE REPRODUCED OR TRANSMITTED IN ANY FORM OR BY ANY MEANS IN ANY MANNER WITHOUT THE WRITTEN PERMISSION OF MORRIS BRAY MARTIN OLLMANN.

ALL LEVELS AND DIMENSIONS TO BE VERIFIED PRIOR TO COMMENCEMENT OF WORK.

USE DIMENSIONS ONLY. DO NOT SCALE.

ALL WORK TO COMPLY WITH CURRENT REGULATIONS AND S.A.A. STANDARDS.

NO.	DATE	REVISION/ISSUE DETAILS

CLIENT
**SYDNEY
ADVENTIST
HOSPITAL**

ARCHITECTS
MBMO
MORRIS BRAY MARTIN OLLMANN


HASSELL
Level 2 MB Combined Street Sydney NSW Australia 2000
GPO Box 9407 Sydney NSW 2001
T +61 2 9111 2000 www.mbmohassell.com.au
Architects: Interior Design, Landscape Architecture, Planning Urban Design
Australia: PA China Hong Kong SAR Singapore Thailand

PROJECT
**SYDNEY ADVENTIST HOSPITAL
STAGE 1 REDEVELOPMENT**

DRAWING TITLE
ELEVATIONS

SCALE: DRAWN BY: DATE: 12/05/2011

PROJECT NO: 11100 DRAWING NUMBER: B-A-151 ISSUE: N/A

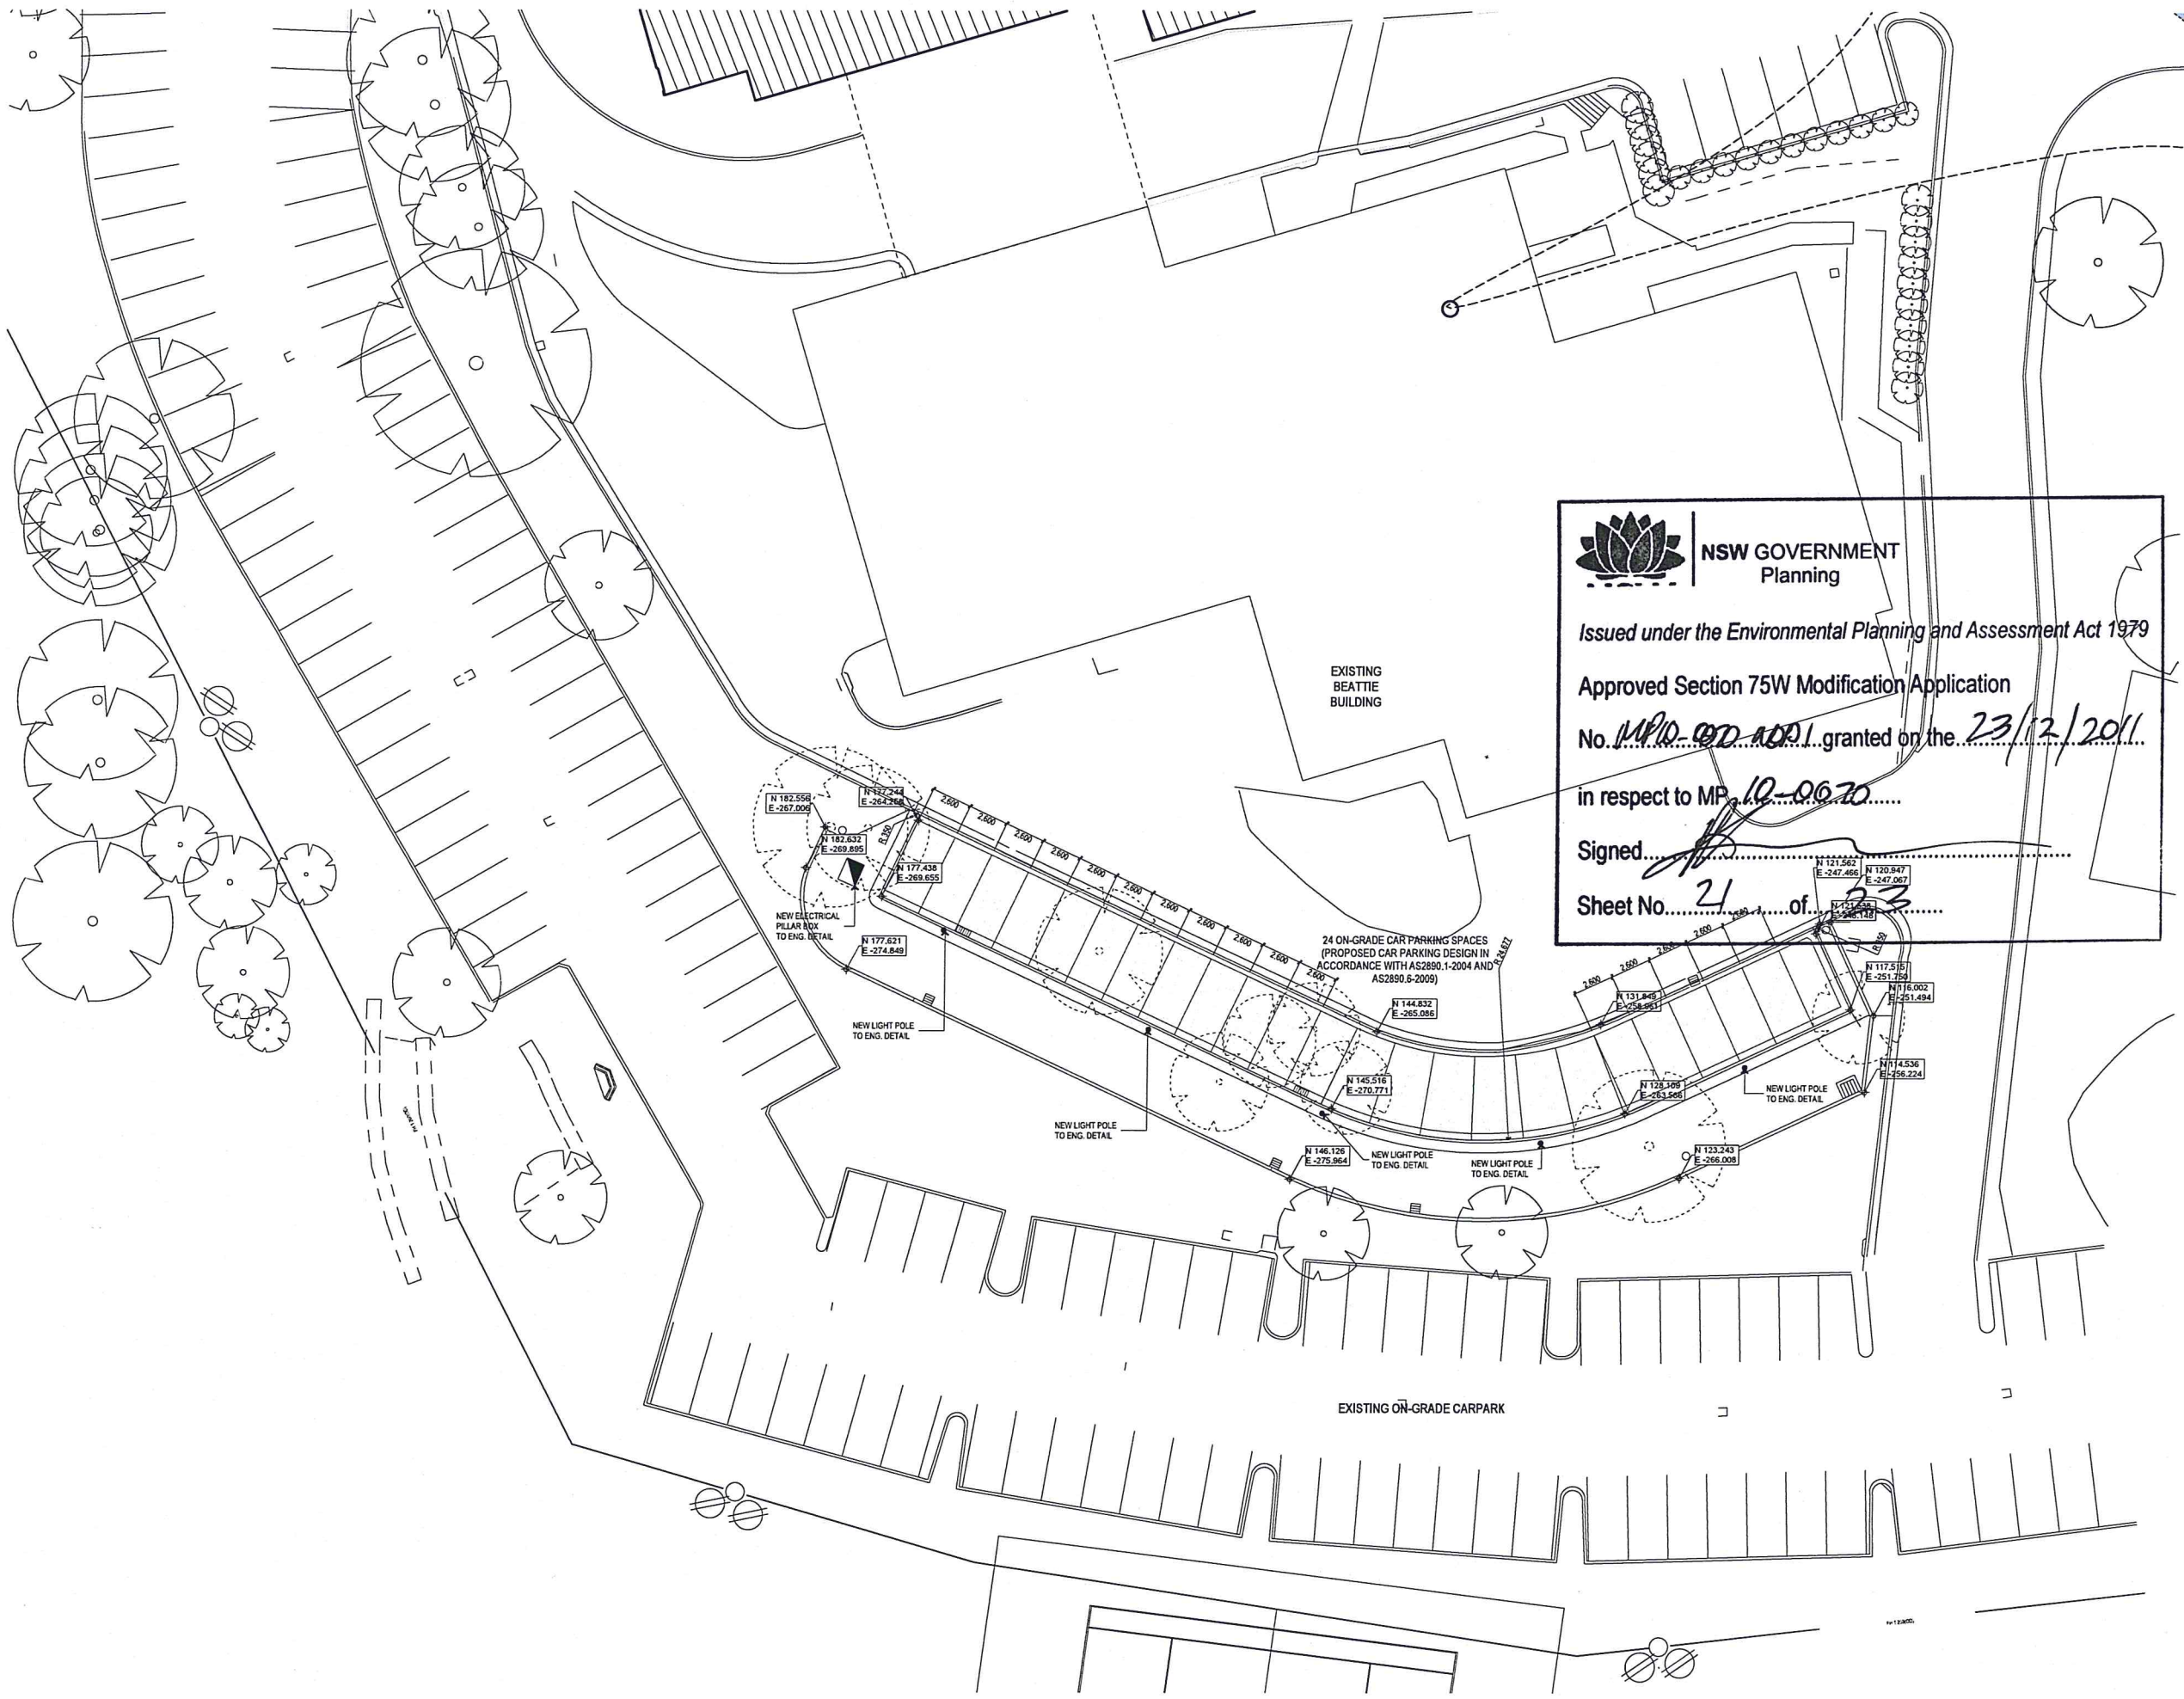



**NSW GOVERNMENT
Planning**

Issued under the Environmental Planning and Assessment Act 1979

Approved Section 75W Modification Application

No. MP10-001 granted on the 23/12/2011

in respect to MP 10-002

Signed [Signature]

Sheet No. 21 of 23


NOTES:

COPYRIGHT © ALL RIGHTS RESERVED. THIS DRAWING MAY NOT BE REPRODUCED OR TRANSMITTED IN ANY FORM OR BY ANY MEANS IN PART OR IN WHOLE WITHOUT PERMISSION OF MORRIS BRAY ARCHITECTS PTY. LTD.


ALL LEVELS AND DIMENSIONS TO BE VERIFIED PRIOR TO COMMENCEMENT OF WORK.

USE FIGURED DIMENSIONS ONLY. DO NOT SCALE.

ALL WORK TO COMPLY WITH CURRENT REGULATIONS AND S.A.A. STANDARDS.

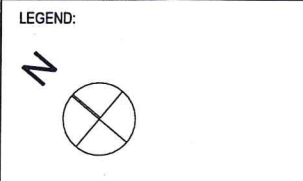

02	PR	11.07.11	Construction
No.	PR	DATE	REVISION/ISSUE DETAILS
CLIENT			
 SYDNEY ADVENTIST HOSPITAL 185 FOX VALLEY RD WAHROONGA NSW 2056 phone: +61 2 9487 9111 fax: +61 2 9487 9266			
MBMO MORRIS BRAY MARTIN OLLMANN 146-160 Waghway Rd Crows Nest NSW 1585 Australia www.mbray.com.au 
PROJECT: STAGE 1 REDEVELOPMENT			
DRAWING TITLE: North-West On-Grade Permanent Carpark			
DRAWN BY: PR	PLOT DATE: 14/07/2011	CHECKED: CM	
PROJECT NUMBER: 11100	SCALE: 1:200	DATE: 04/11	
DRAWING NUMBER: A-A-112	ISSUE: [02]		

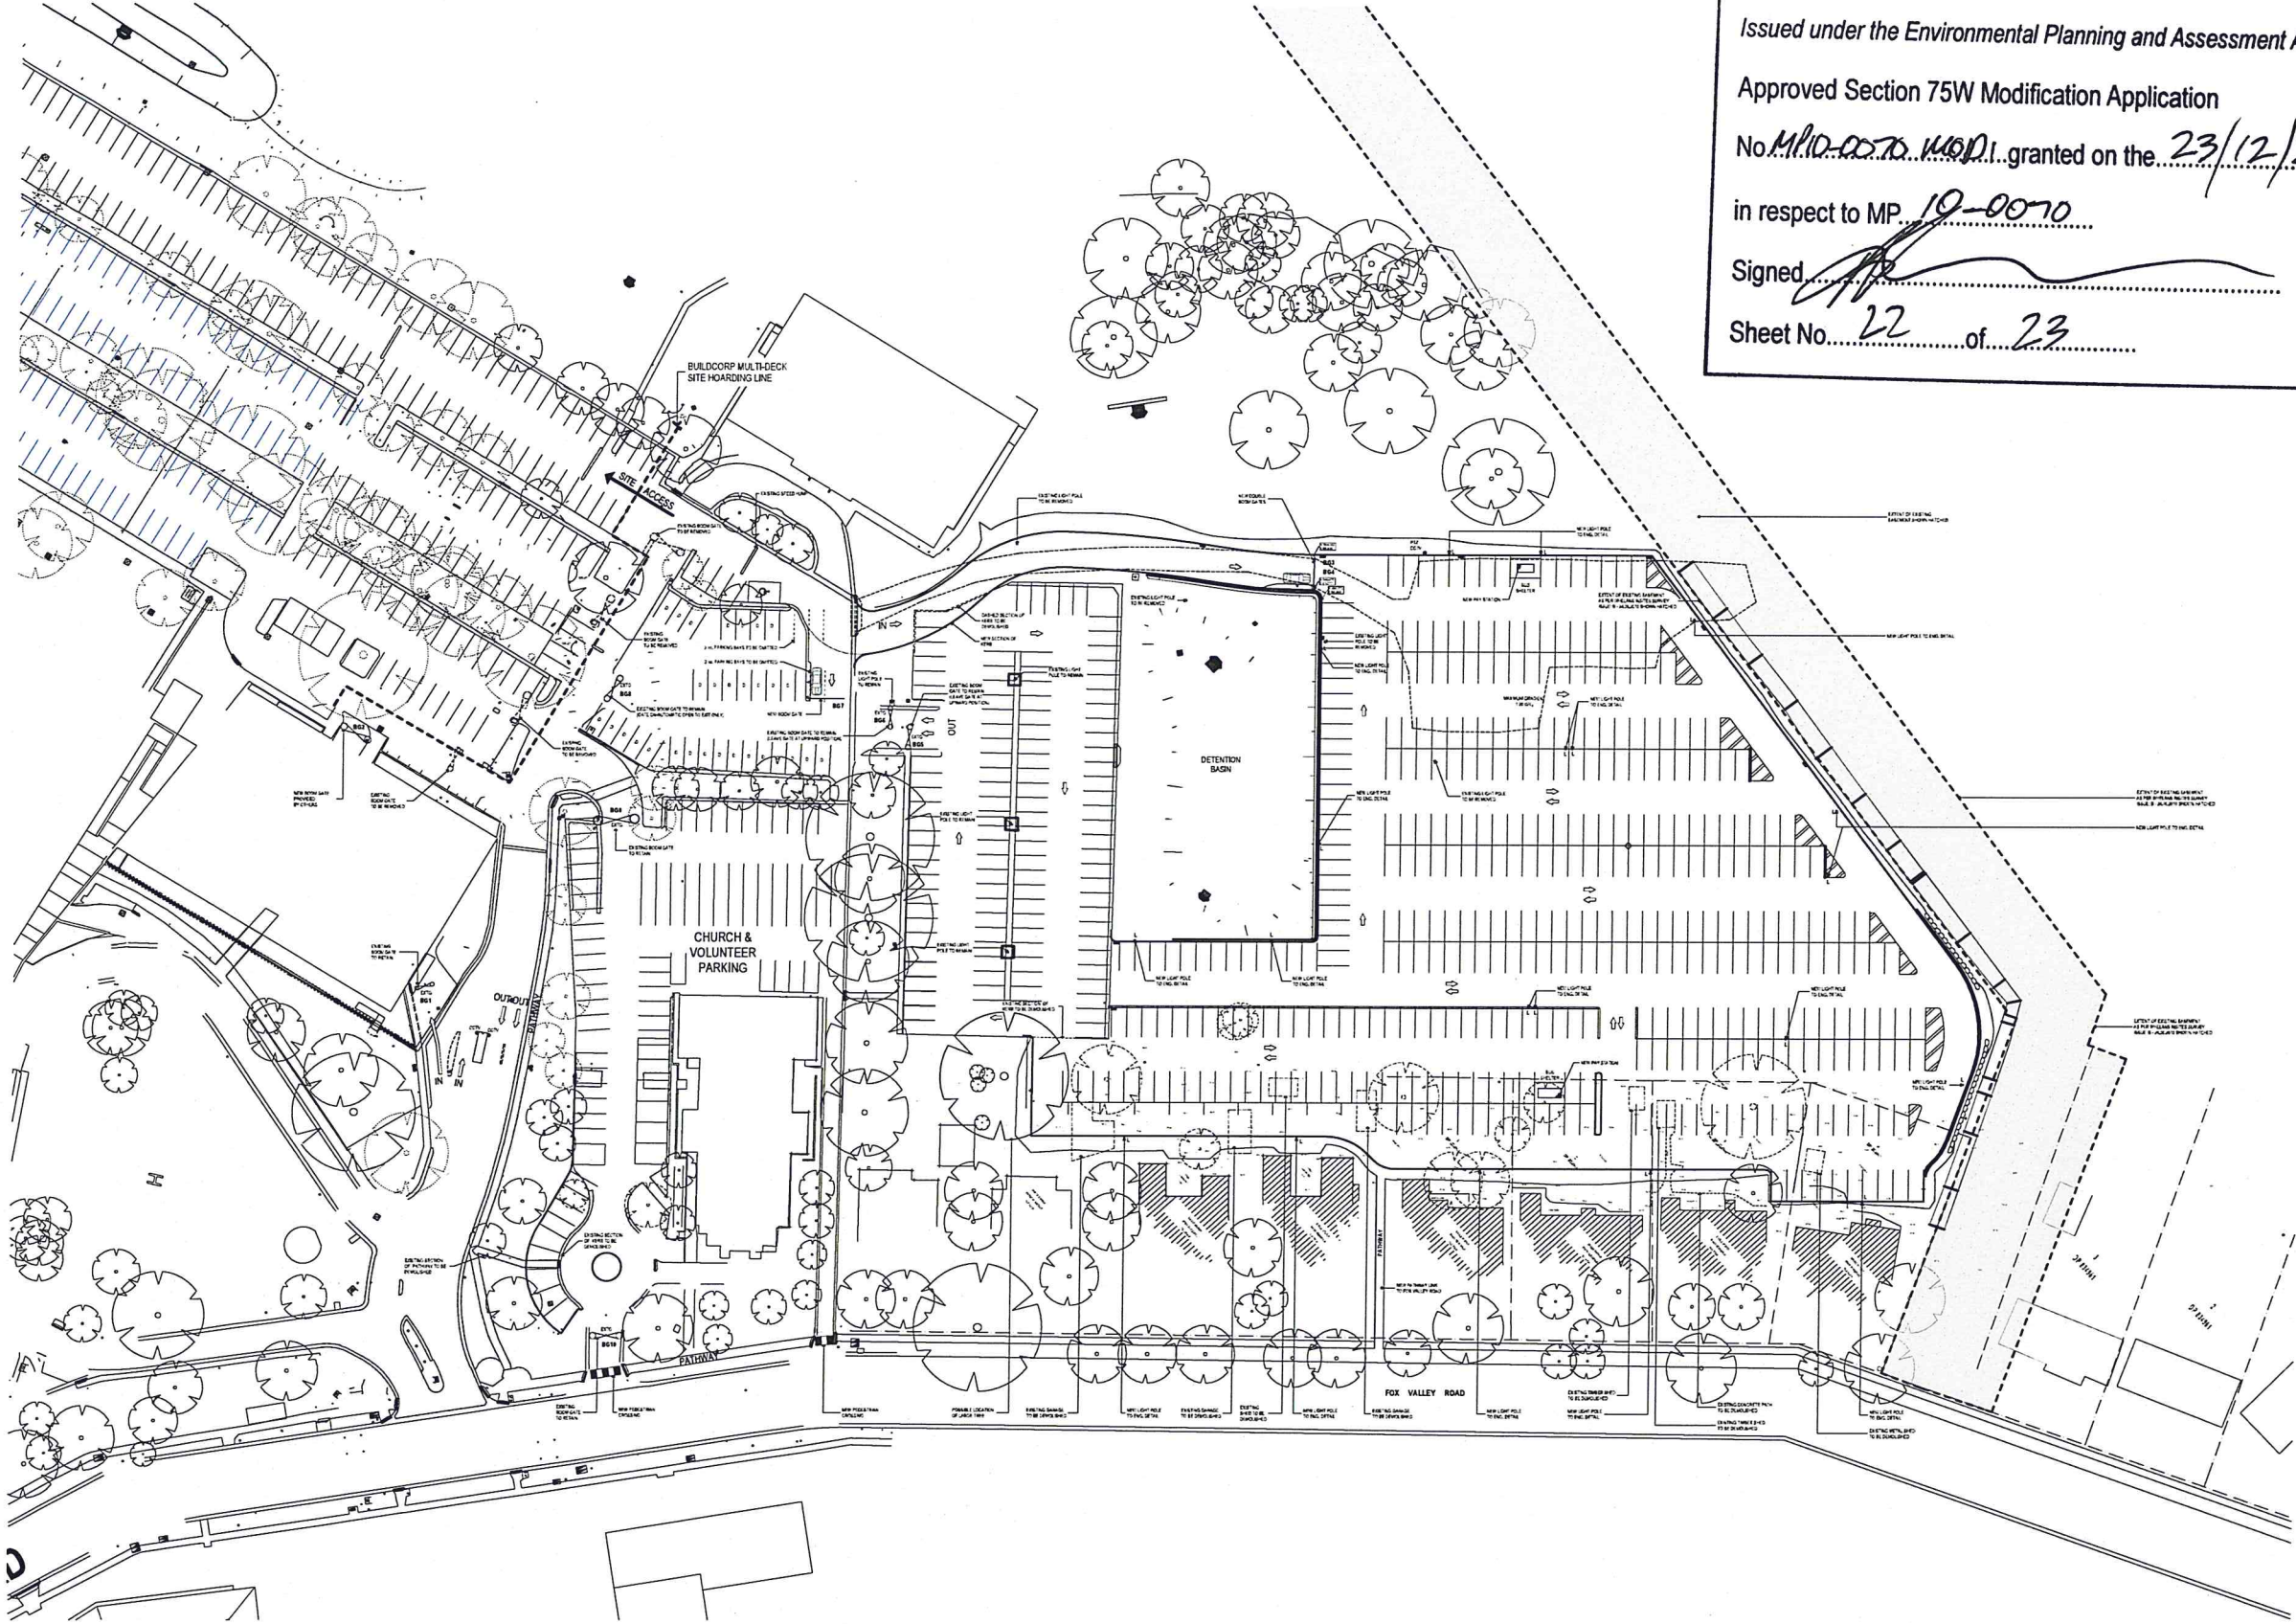

 **NSW GOVERNMENT
Planning**

Issued under the Environmental Planning and Assessment Act 1979

Approved Section 75W Modification Application
No. MP10-0070 granted on the 23/12/2011
in respect to MP 10-0070

Signed [Signature]
Sheet No. 22 of 23

NOTES:
COPYRIGHT © ALL RIGHTS RESERVED. THIS DRAWING MAY NOT BE REPRODUCED OR TRANSMITTED IN ANY FORM OR BY ANY MEANS IN PART OR IN WHOLE WITHOUT PERMISSION OF MORRIS BRAY MARTIN OLLMANN PTY LTD.
ALL LEVELS AND DIMENSIONS TO BE VERIFIED PRIOR TO COMMENCEMENT OF WORK.
USE TYPED DIMENSIONS ONLY. DO NOT SCALE.
ALL WORK TO COMPLY WITH CURRENT REGULATIONS AND S.A.A. STANDARDS.

LEGEND:


Drawing to be read in conjunction with:
Civil Drawings:
11110 A - C02 - C08
11110 A - C10 - C11
Electrical Drawing:
E-TCAR-0001

REV	DATE	REVISION/ISSUE DETAILS
01	05.08.11	Information
02	21.08.11	Information
03	25.08.11	Information
04	22.07.11	Information

 **SYDNEY
ADVENTIST
HOSPITAL**
180 FOX VALLEY RD
WARRONGA NSW 2205
Phone: +61 2 9487 9111
Fax: +61 2 9487 9255

MBMO
MORRIS BRAY MARTIN OLLMANN
100-108 Warrongra Rd
Crows Nest NSW 1585
Phone: +61 2 9439 1237
Fax: +61 2 9439 1237
A/S: PROJECT & REGISTRATION Sales & Marketing Australia Pty. Ltd. Sydney NSW 2000

HASSELL
Level 2 88 Cumberland Street Sydney NSW Australia 2000
2002 BSA SAAI Copyright 2009 2001
T +61 2 9439 2000
Architectural Group, Landscape Architecture, Planning Urban Design
Australia PM China Hong Kong SAR Singapore Thailand

PROJECT:
STAGE 1 REDEVELOPMENT

A - ONSGRADE CARPARK WORKS

DRAWING TITLE:
**North-East Temporary
Carpark Siteplan - During
Construction**

SCALE	DRAWN BY	DATE	CHECKED	BY
1:500	AY	12/08/2011	CM	CM

PROJECT NUMBER	DRAWING NUMBER	ISSUE
11100	A-A-113	[04]



NOTES:
COPYRIGHT © ALL RIGHTS RESERVED. THIS DRAWING MAY NOT BE REPRODUCED OR TRANSMITTED IN ANY FORM OR BY ANY MEANS IN PART OR IN WHOLE WITHOUT PERMISSION OF MORRIS BRAY ARCHITECTS PTY. LTD.
ALL LEVELS AND DIMENSIONS TO BE VERIFIED PRIOR TO COMMENCEMENT OF WORK.
USE FIGURED DIMENSIONS ONLY. DO NOT SCALE.
ALL WORK TO COMPLY WITH CURRENT REGULATIONS AND S.A.A. STANDARDS.



NSW GOVERNMENT
Planning

Issued under the Environmental Planning and Assessment Act 1979

Approved Section 75W Modification Application

No. ~~MP10-0070~~ MOD1 granted on the 23/12/2011

in respect to MP 10-0070

Signed [Signature]

Sheet No. 23 of 23

01 PR 07.09.11 Approval

No. Initial DATE REVISION/ISSUE DETAILS

CLIENT



SYDNEY ADVENTIST HOSPITAL
185 FOX VALLEY RD
WAHROONGA NSW 2065
phone: +61 2 9487 9111
fax: +61 2 9487 9266

MBMO
MORRIS BRAY MARTIN OLLMANN

186-188 Willsborough Rd
Crows Nest NSW 2047 Australia
ABN 90 150 471 031
T +61 2 9439 4422
info@mbmo.com.au
www.mbmo.com.au
NSW Architects Registration Board Nominated Architects Terry Morth 3334 Gary Bray 2555

PROJECT:
STAGE 1 REDEVELOPMENT

DRAWING TITLE:
North-West On-Grade 60
Spaces Permanent Carpark

DRAWN BY: PLOT DATE: CHECKED:
PR 7/09/2011 CM

PROJECT NUMBER: SCALE: @A3
11100 1:100 @A1

DRAWING NUMBER: ISSUE:
A-A-115 [01]



NSW GOVERNMENT
Planning & Infrastructure

21 SEP 2011

DEVELOPMENT ASSESSMENT AND
SYSTEMS PERFORMANCE
RECEIVED