




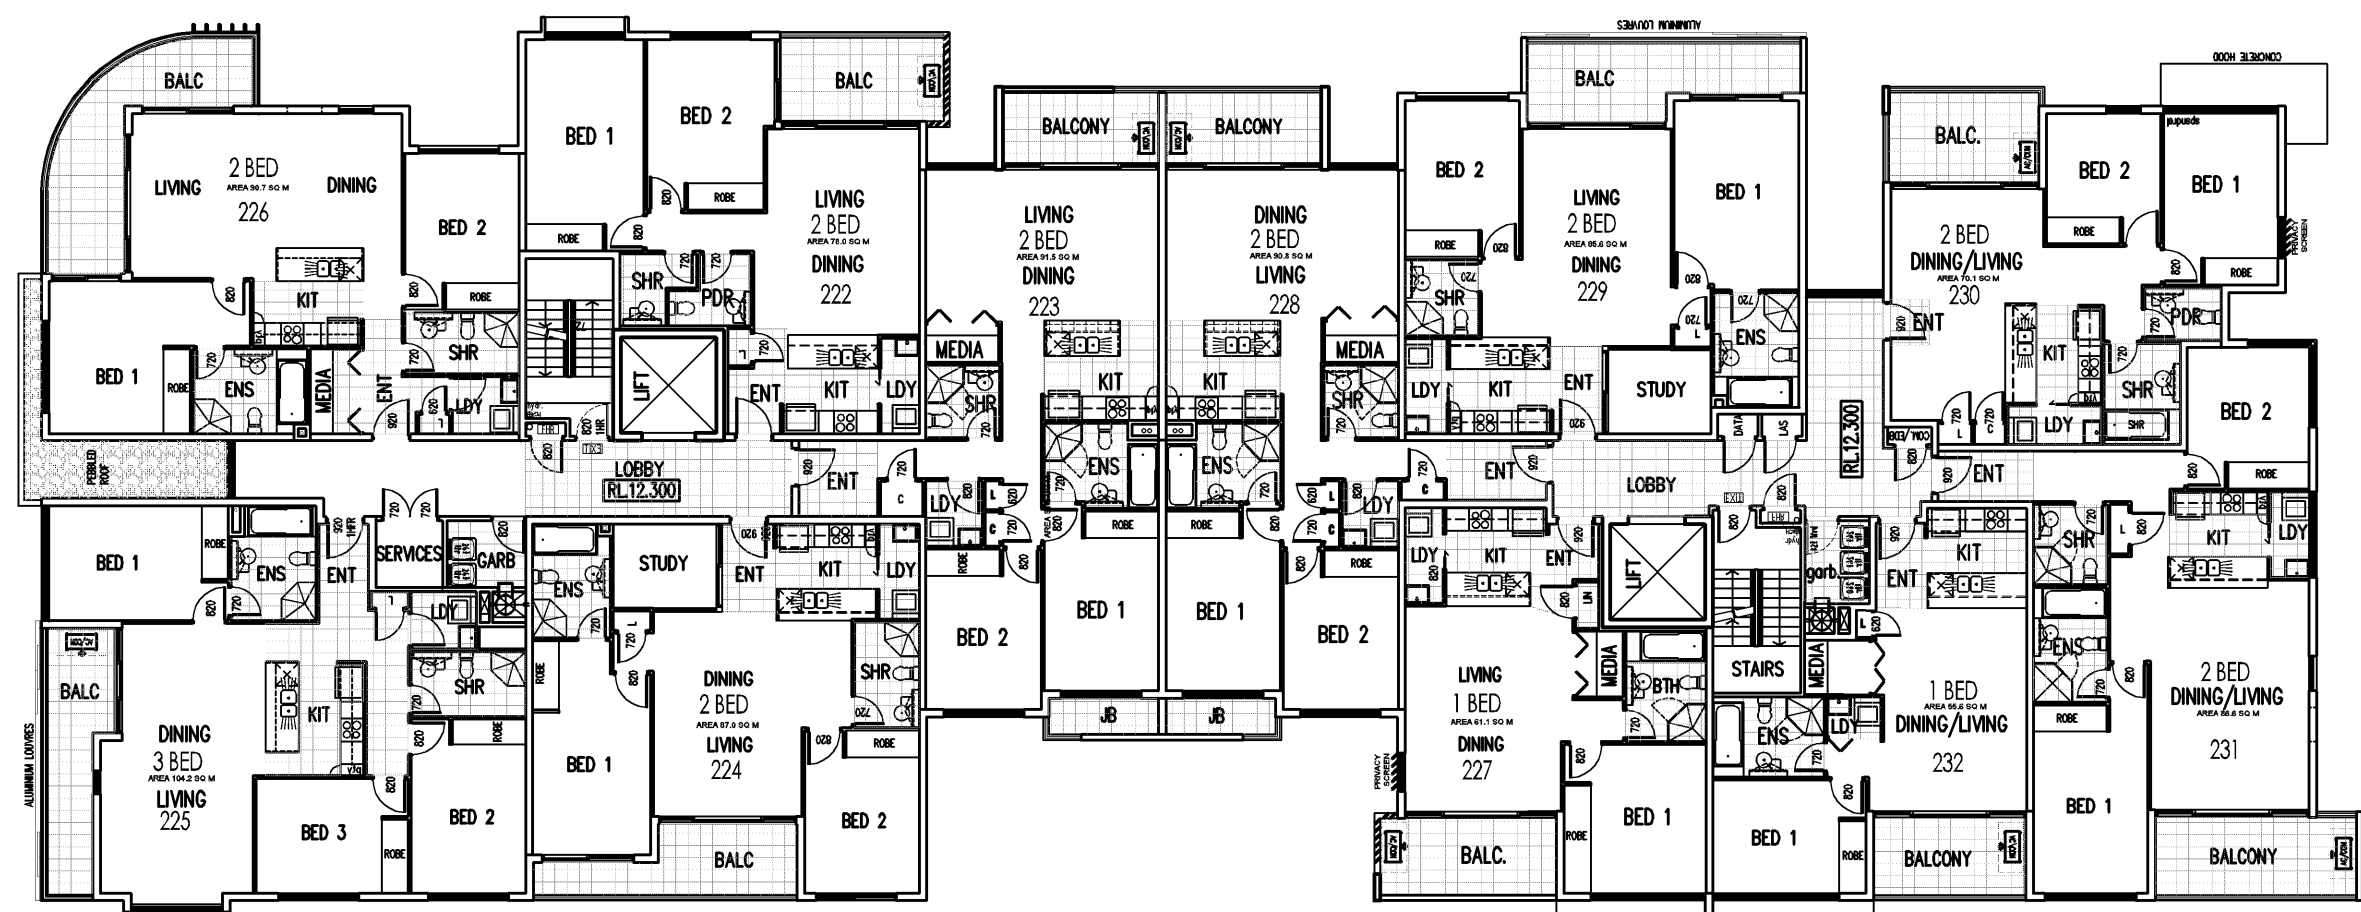


LEVEL 2 - FLOOR PLAN

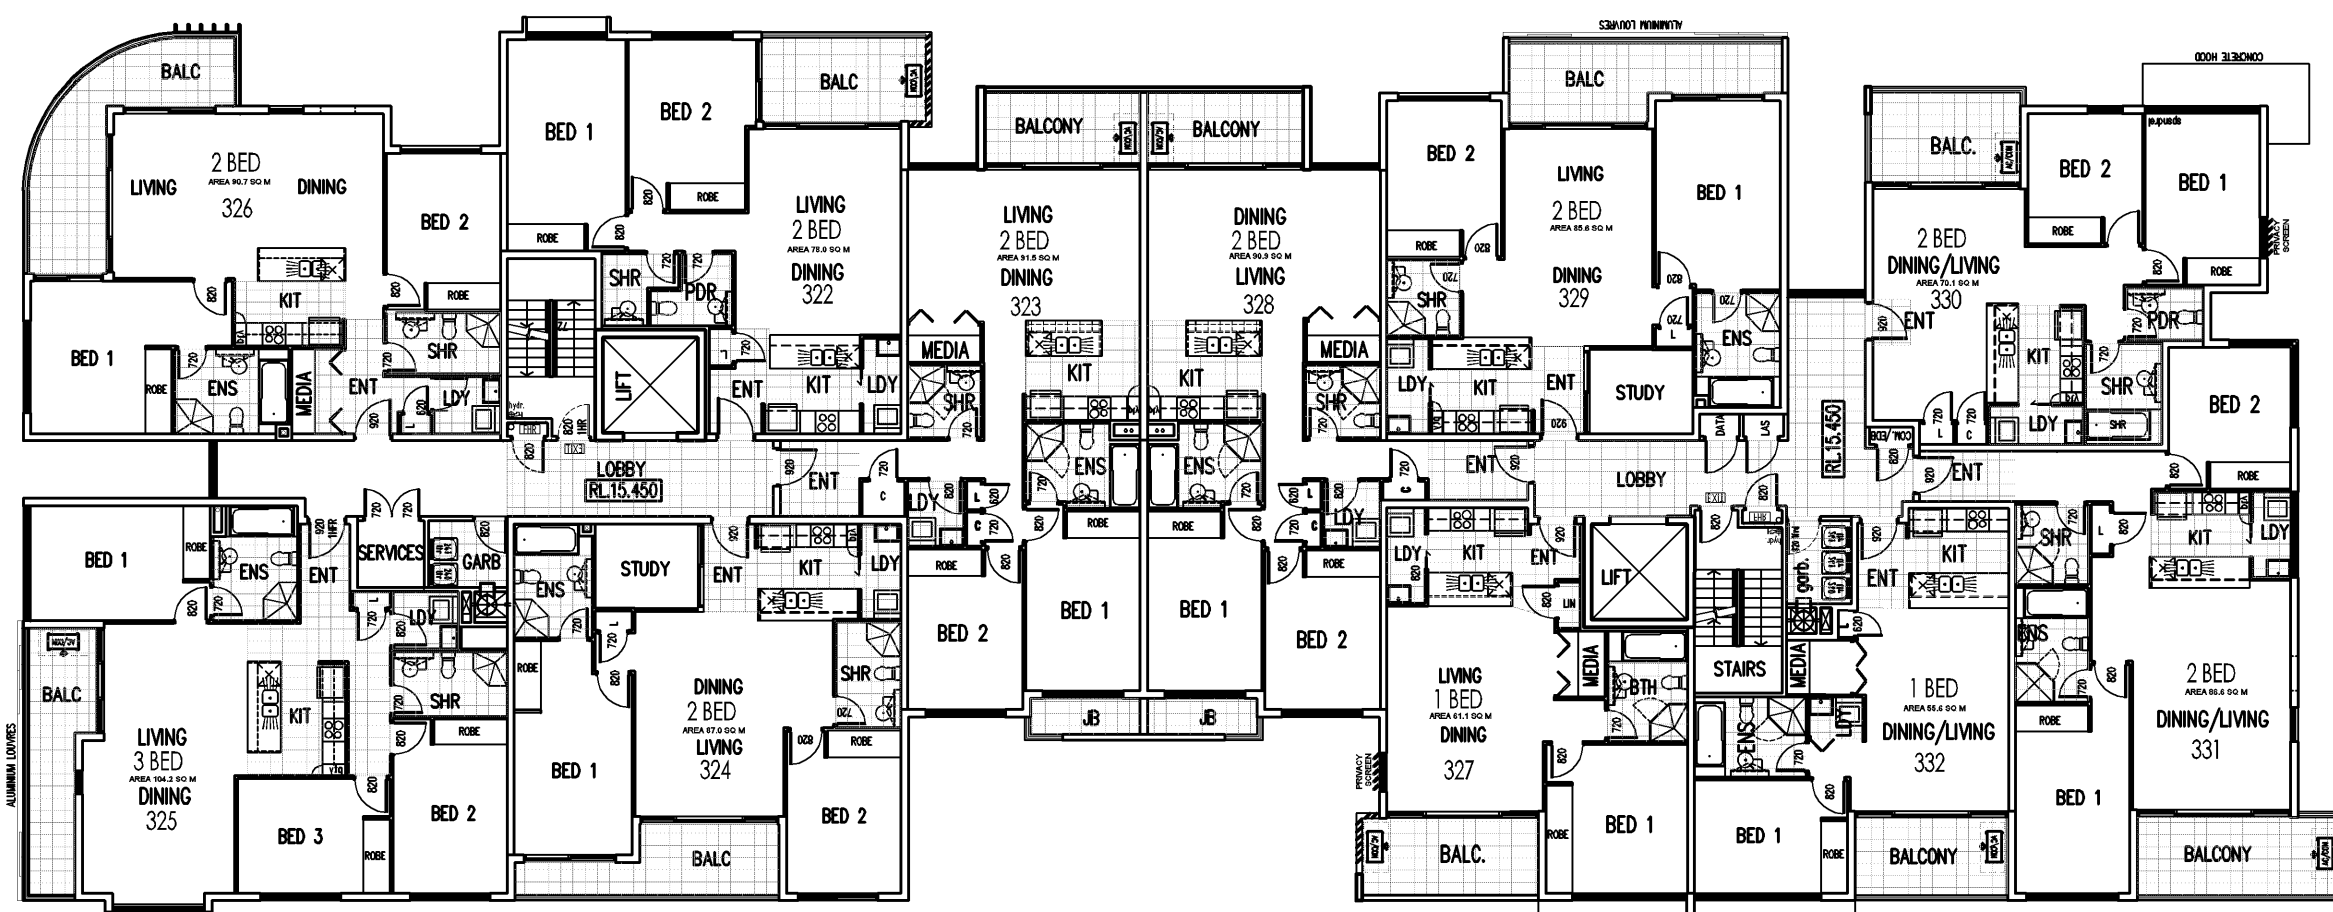


LEVEL 3 - FLOOR PLAN

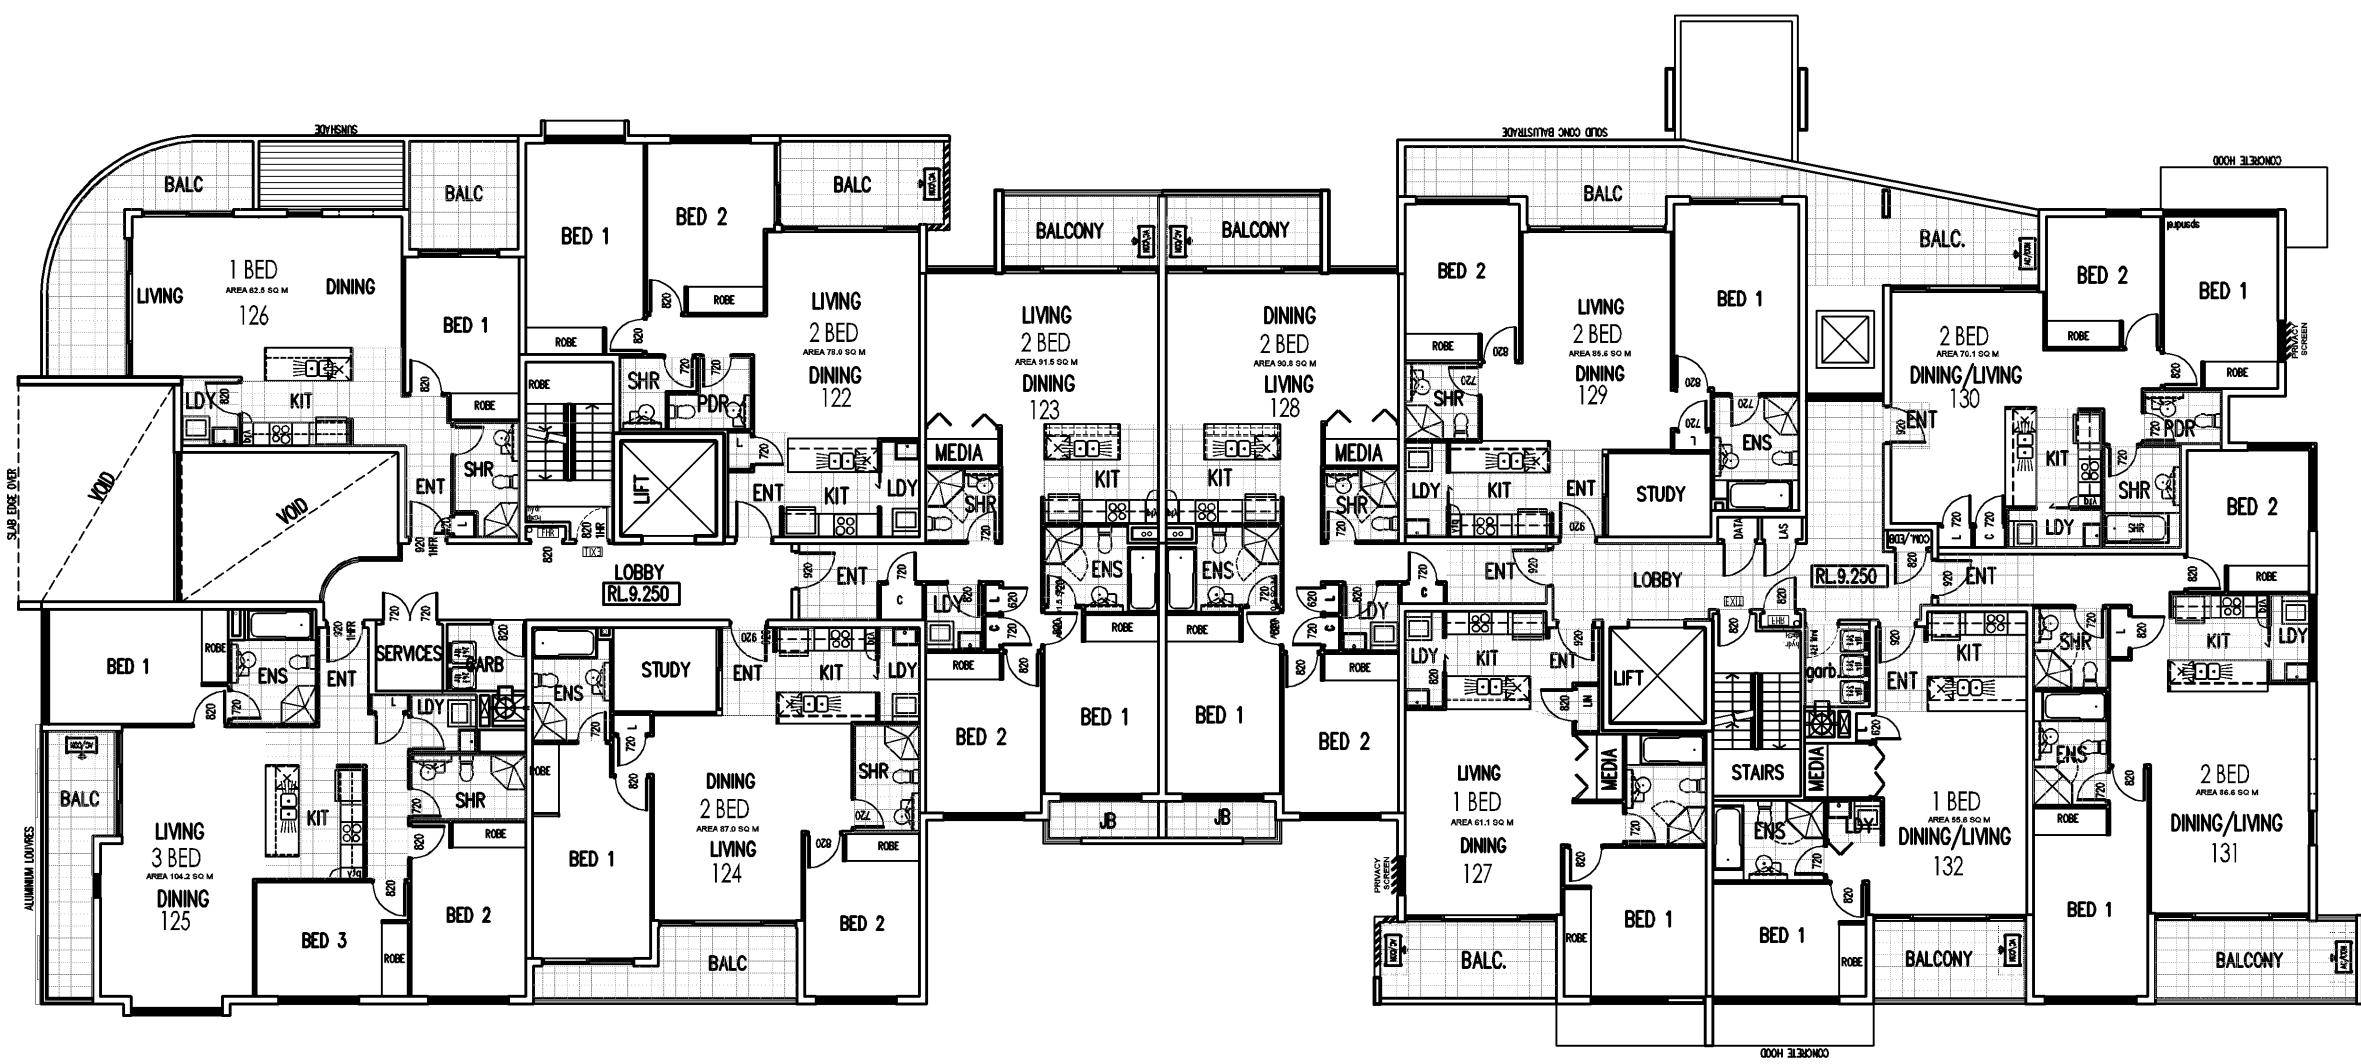


LEVEL 1 - FLOOR PLAN

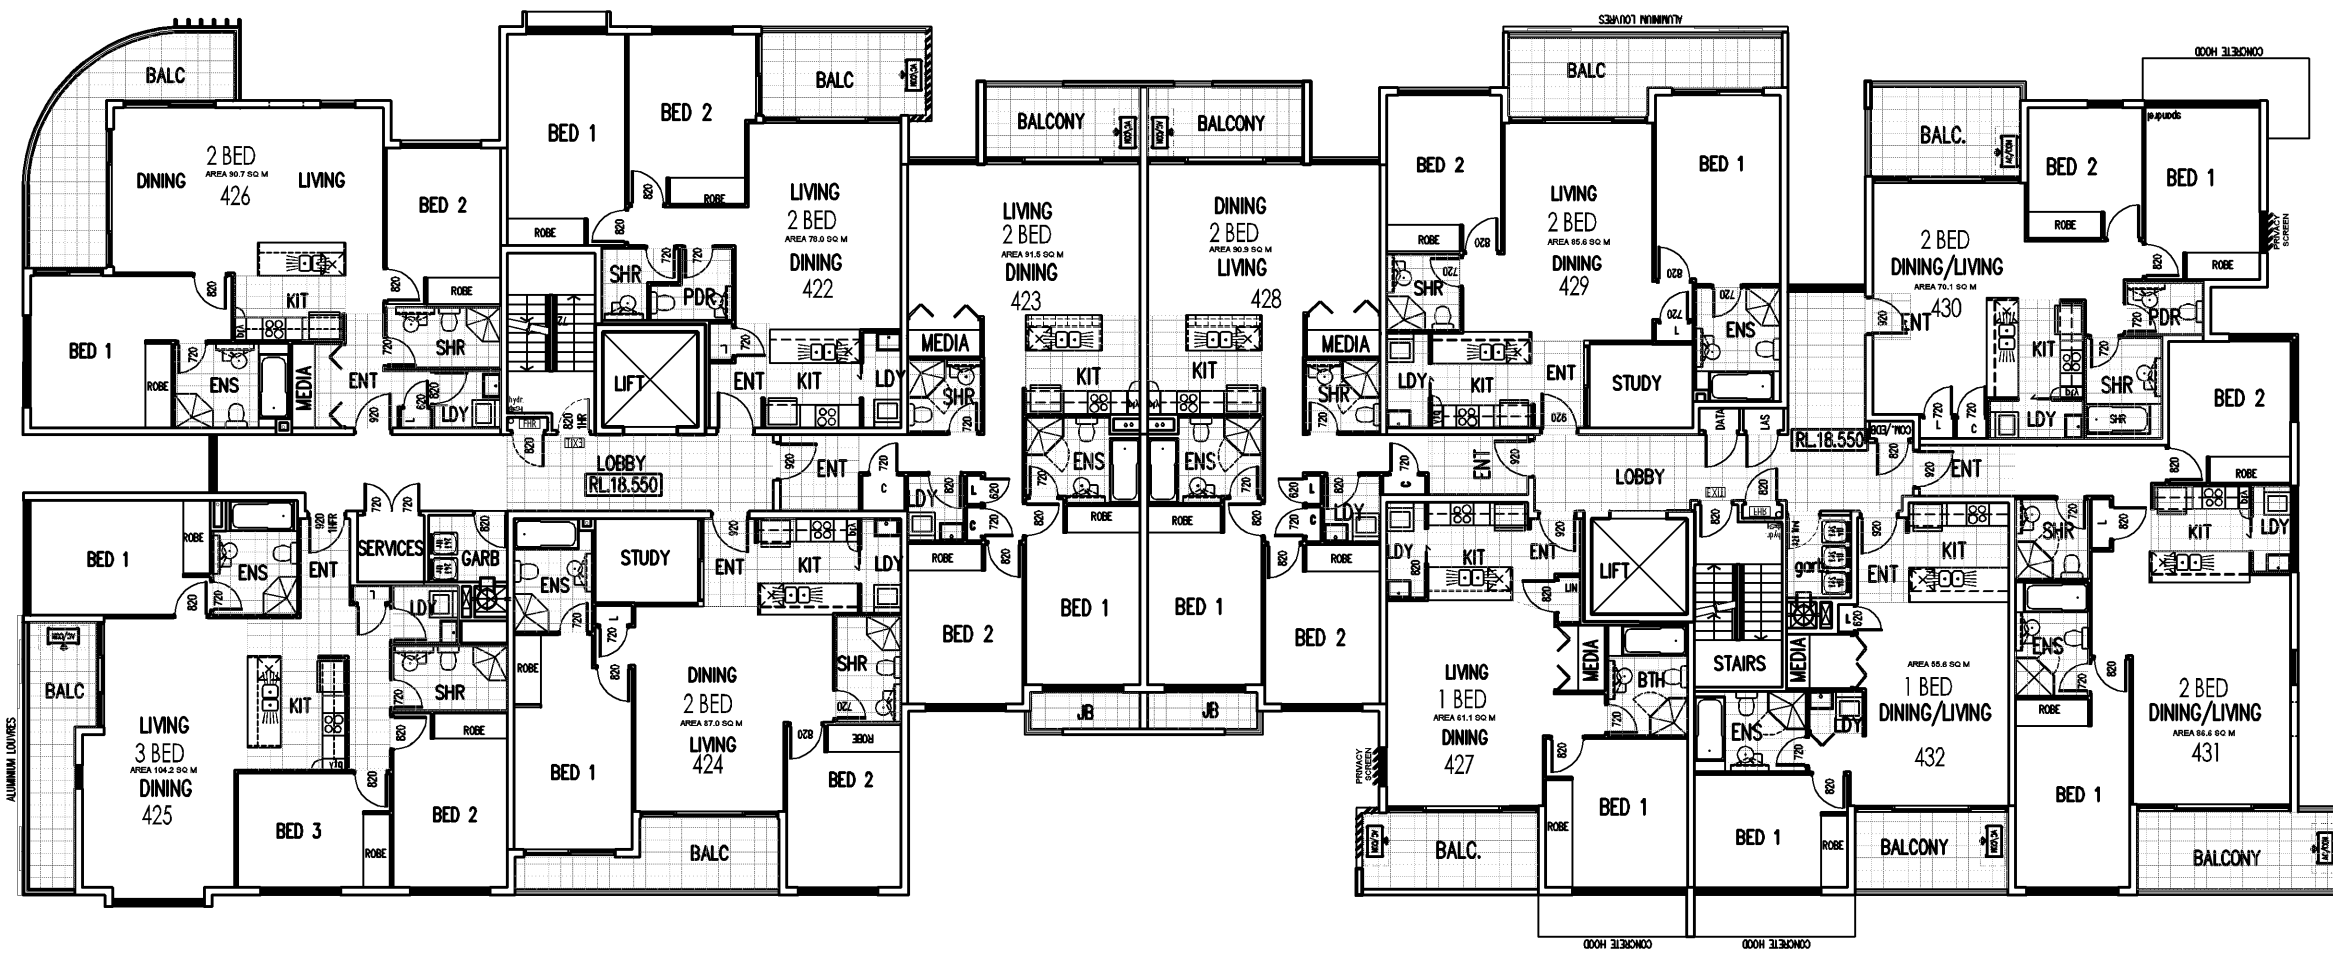

LEVEL 4 - FLOOR PLAN

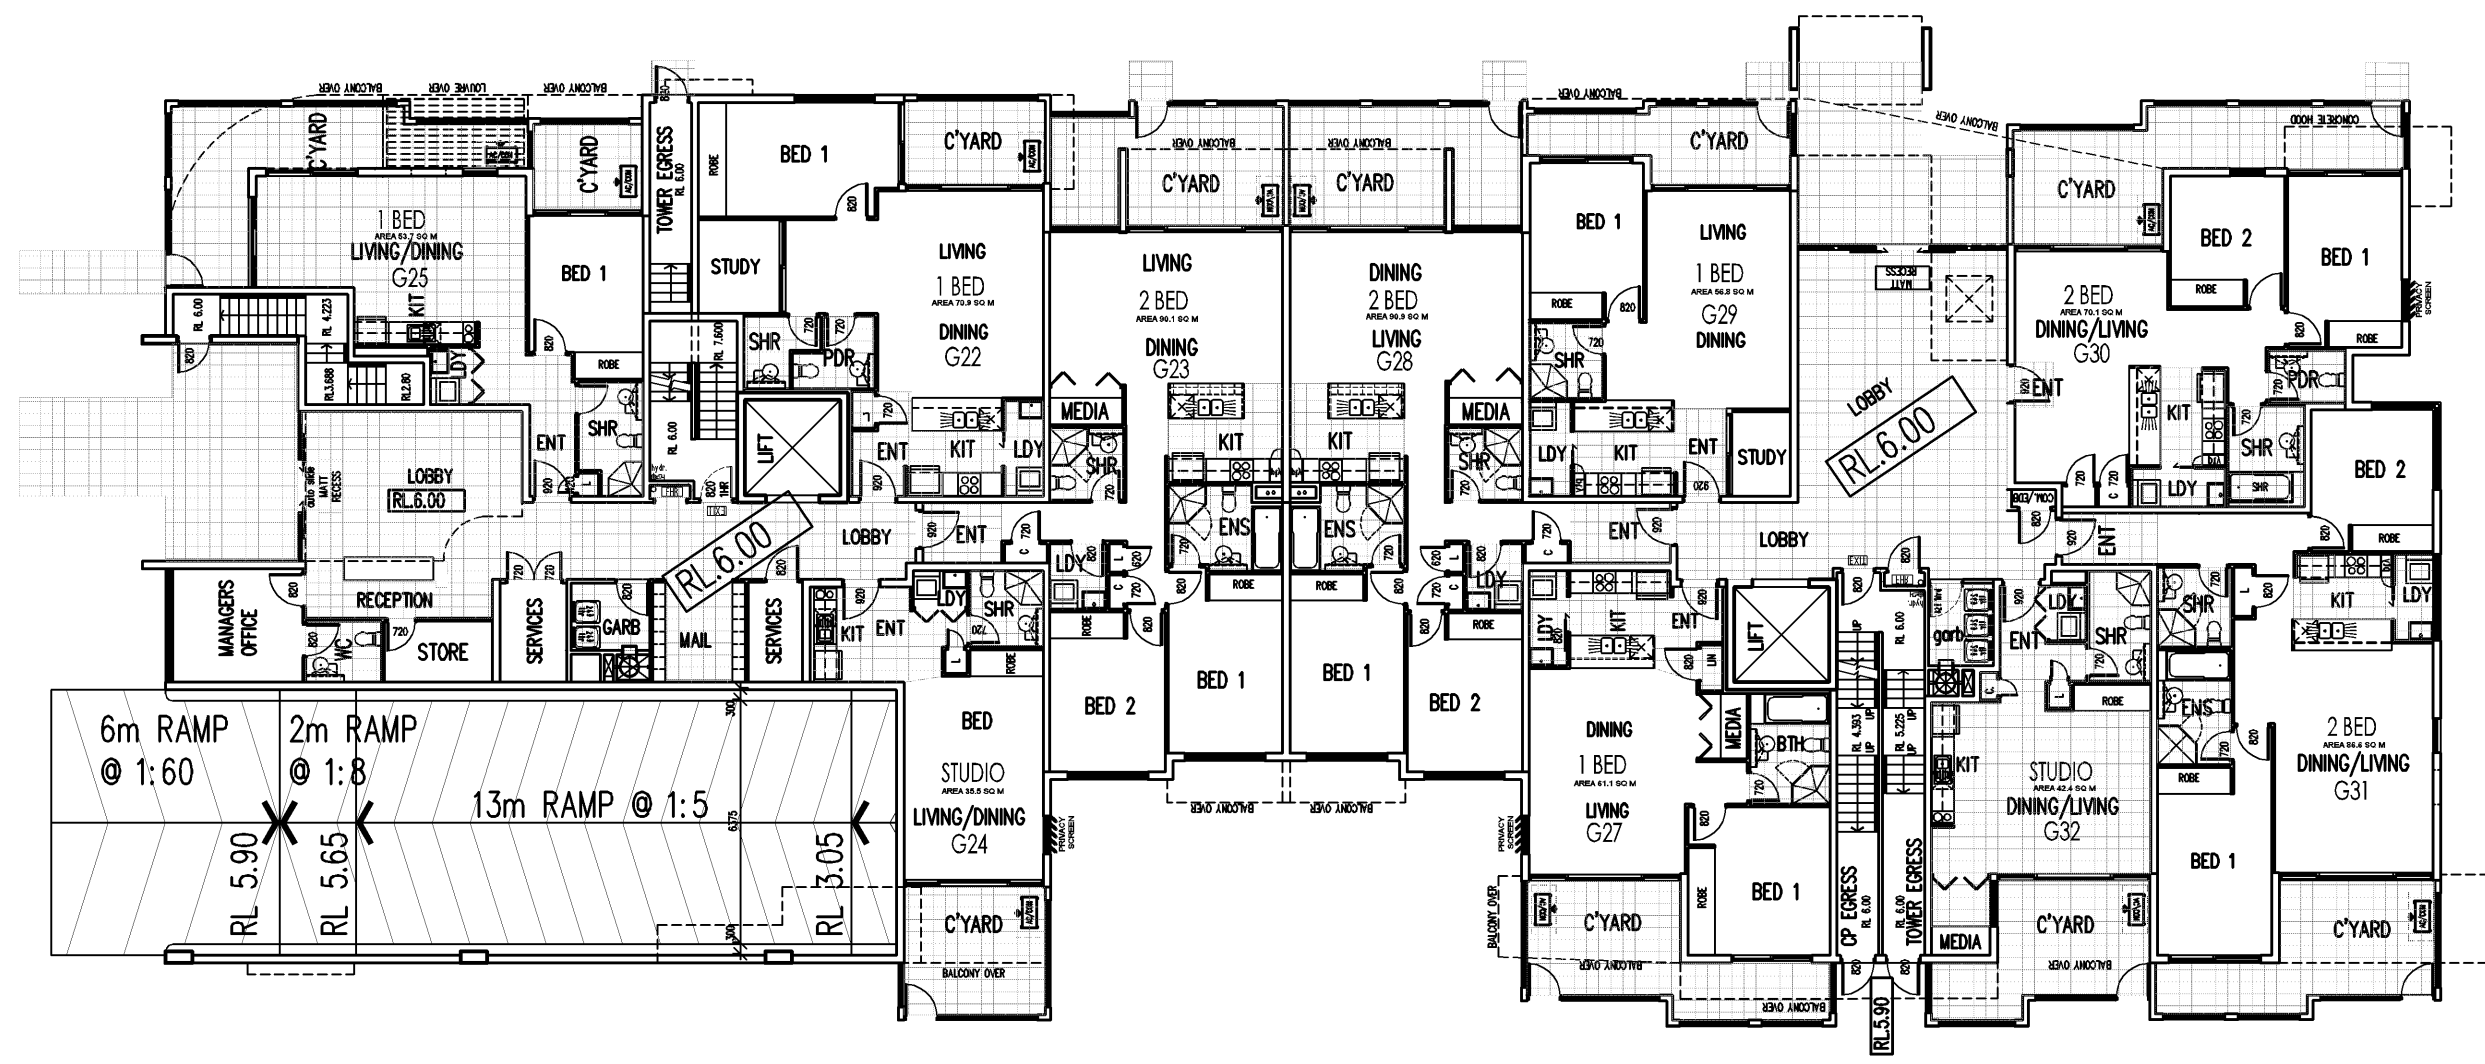


GROUND FLOOR PLAN

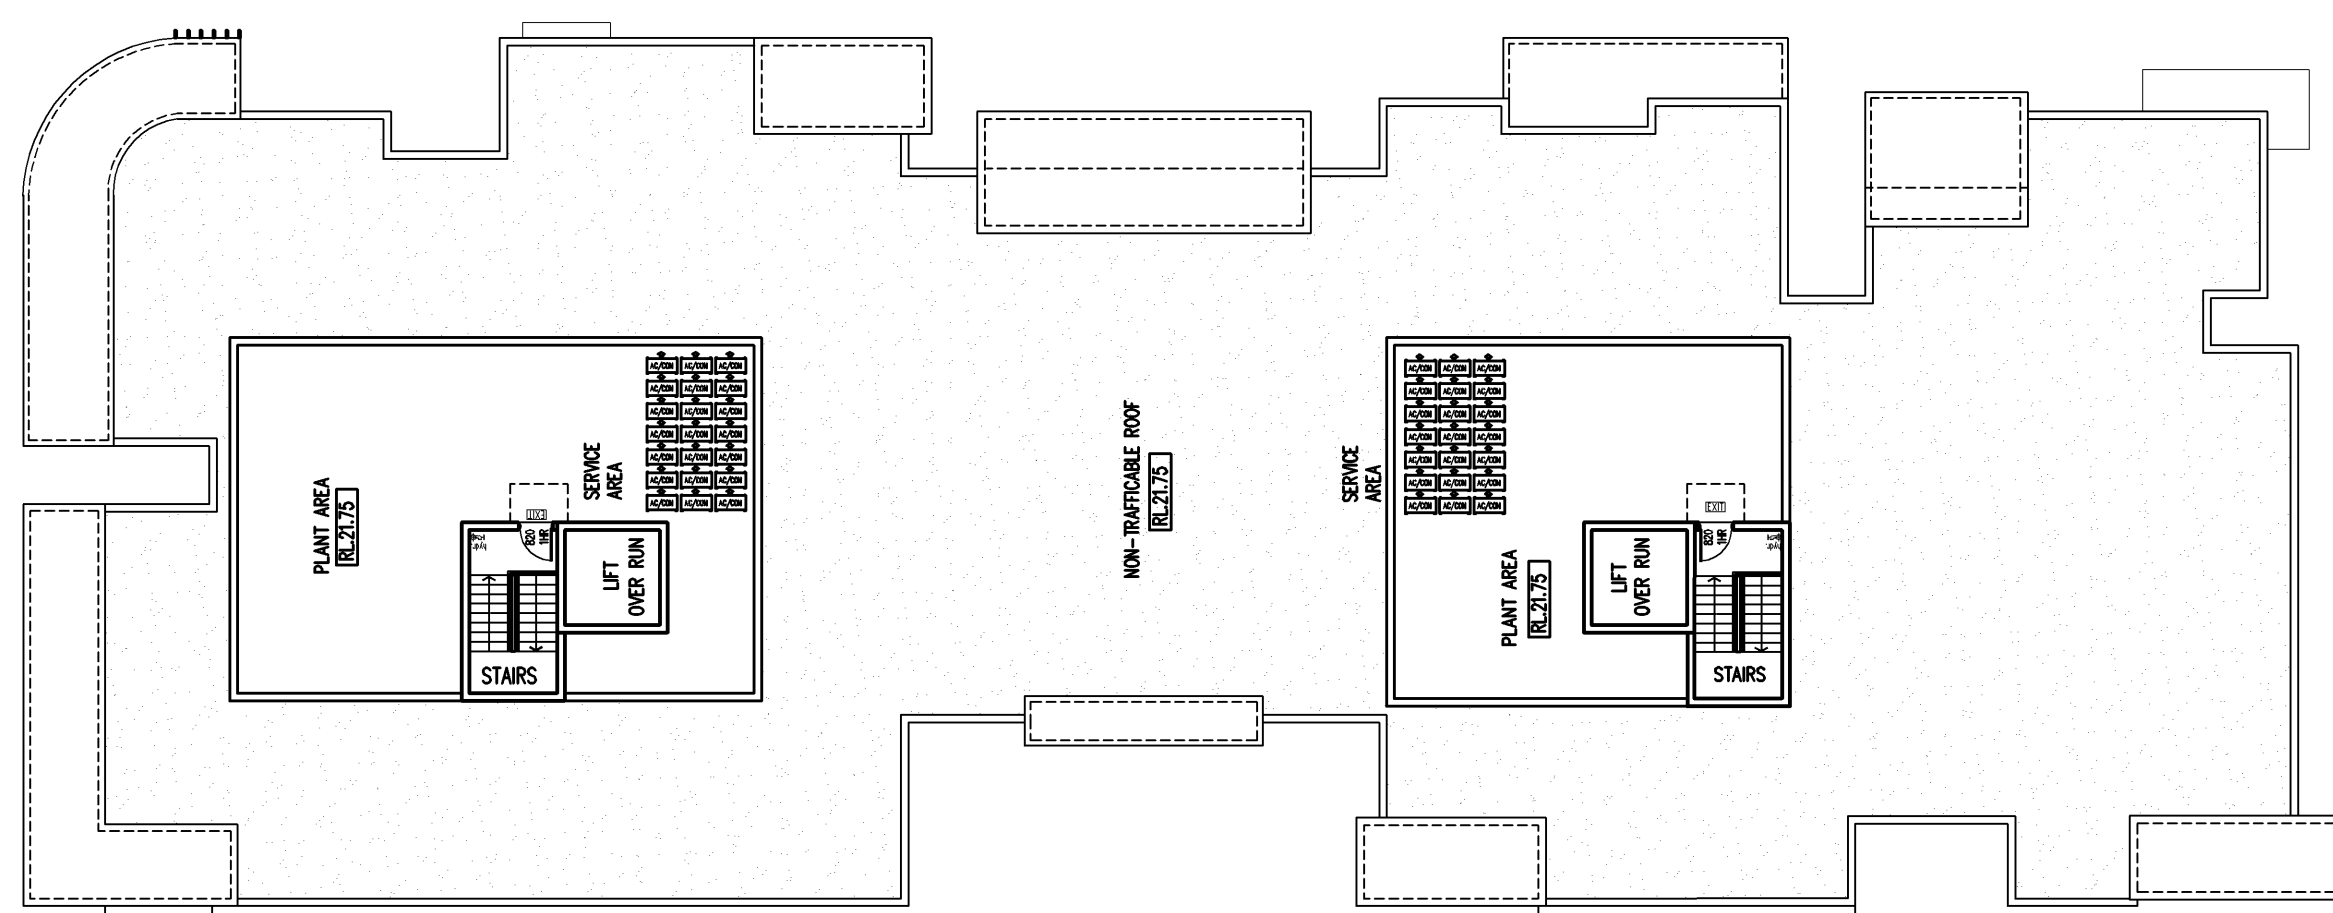


ROOF PLAN


BUILDING D PLANS & ELEVATIONS
SCALE 1:200

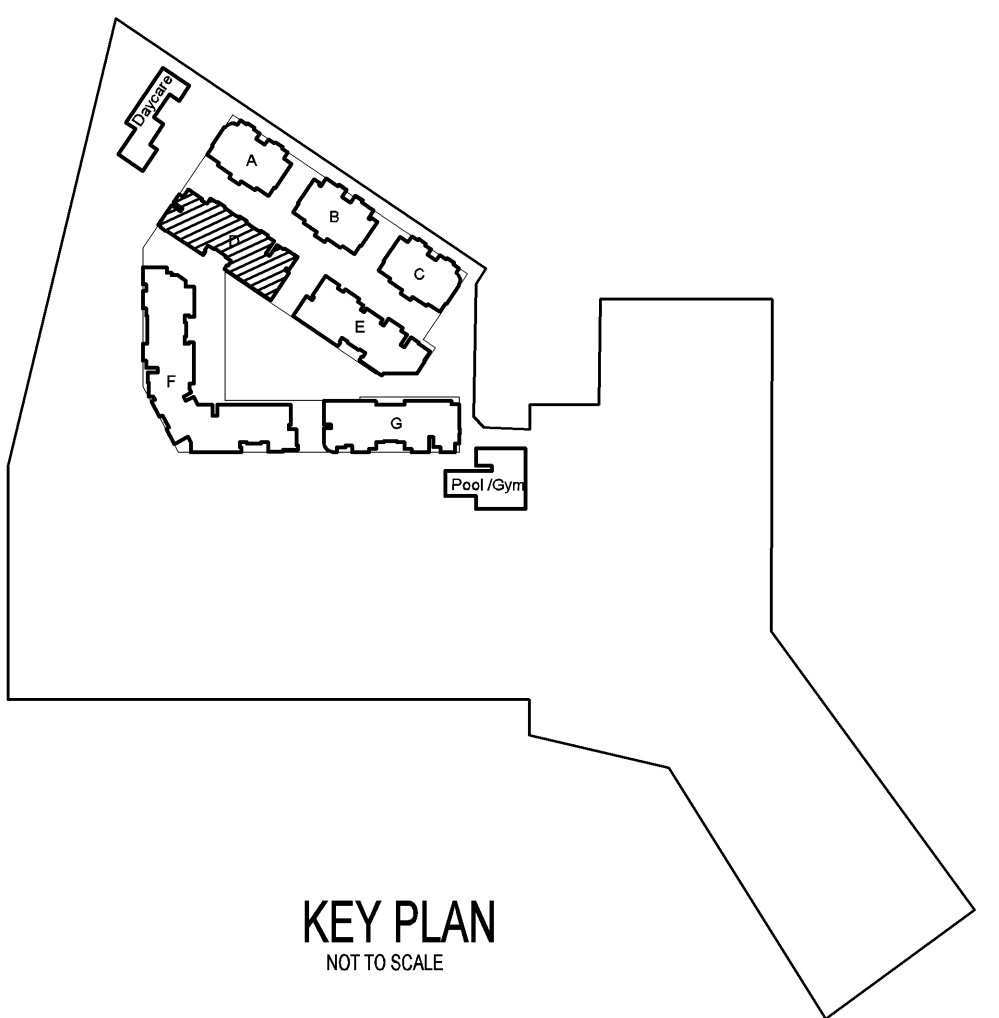


KEY PLAN
NOT TO SCALE

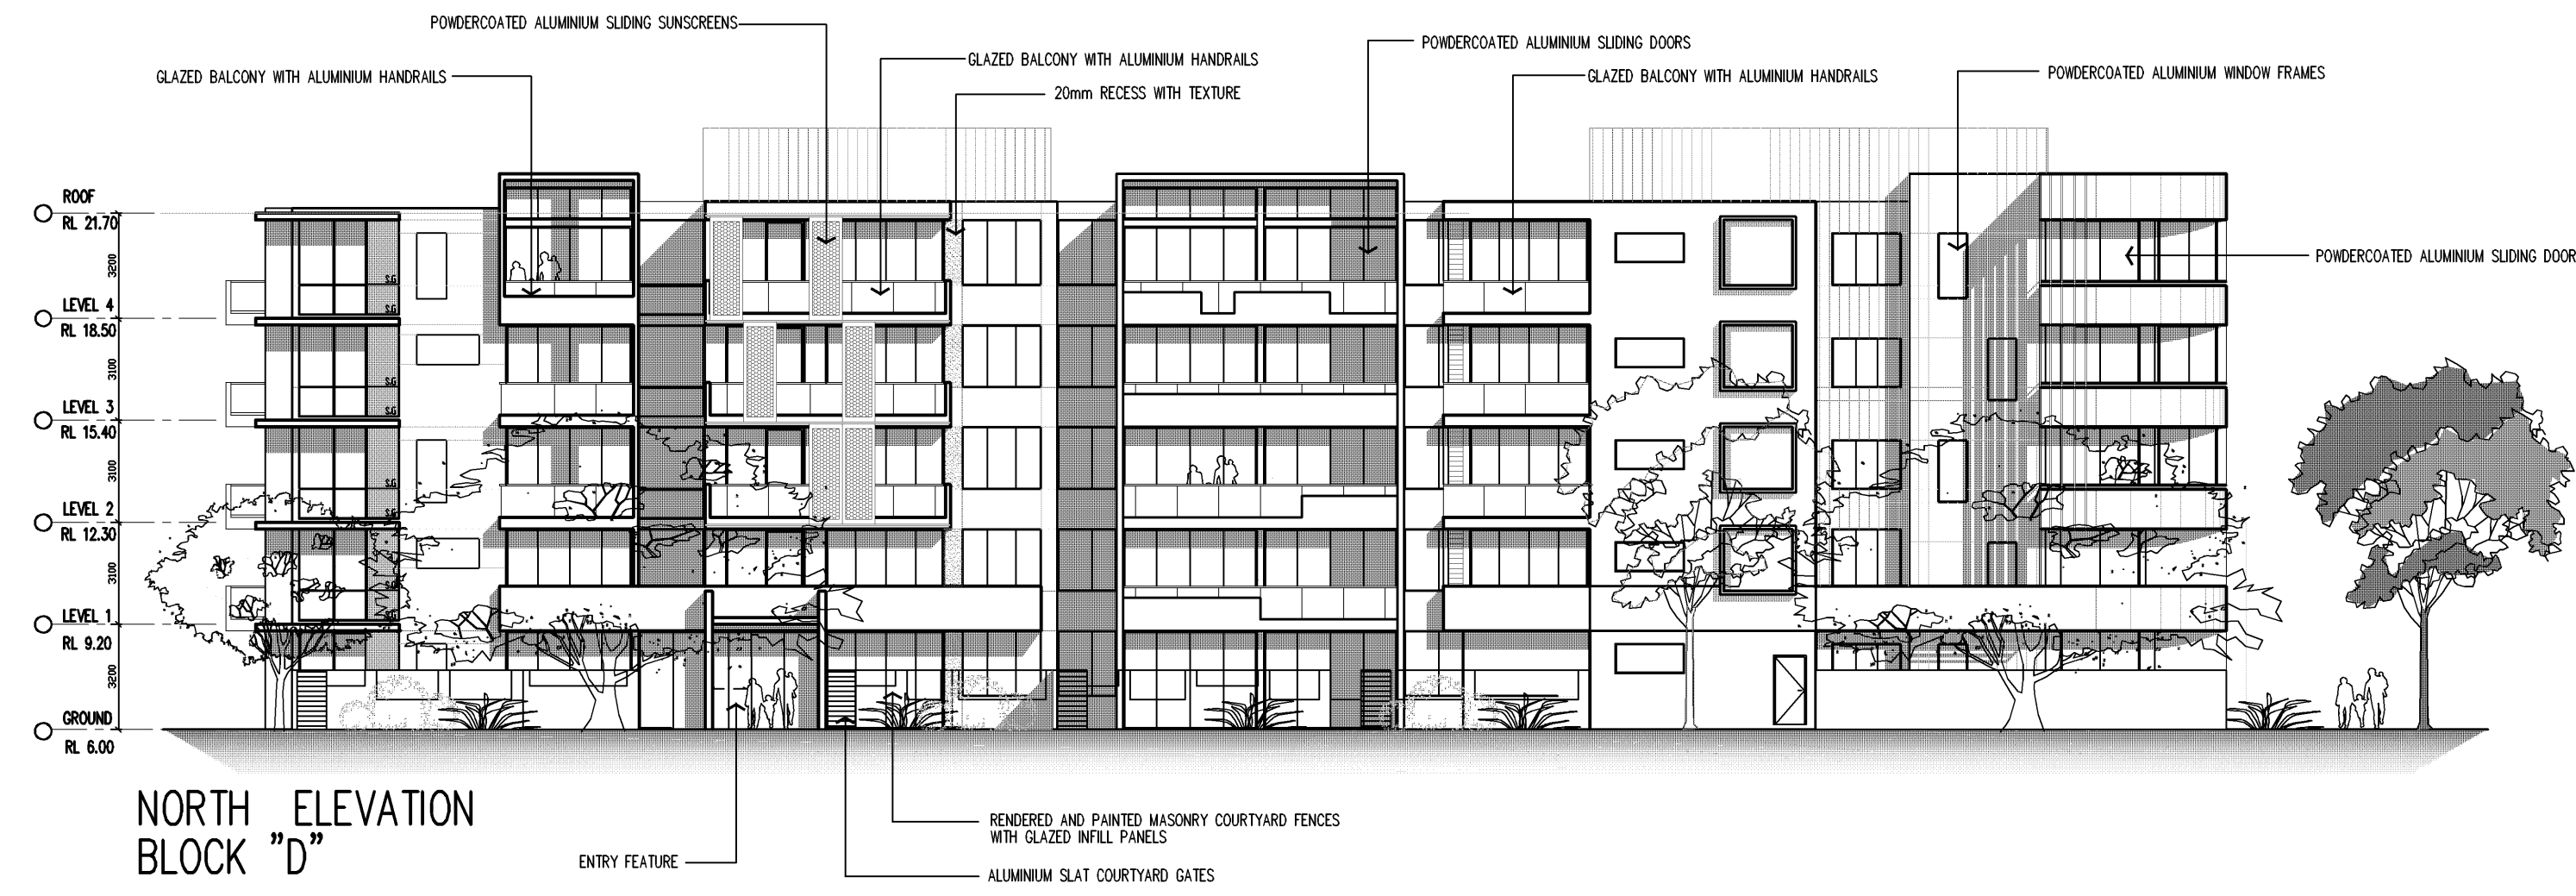


NORTH ELEVATION
BLOCK "D"

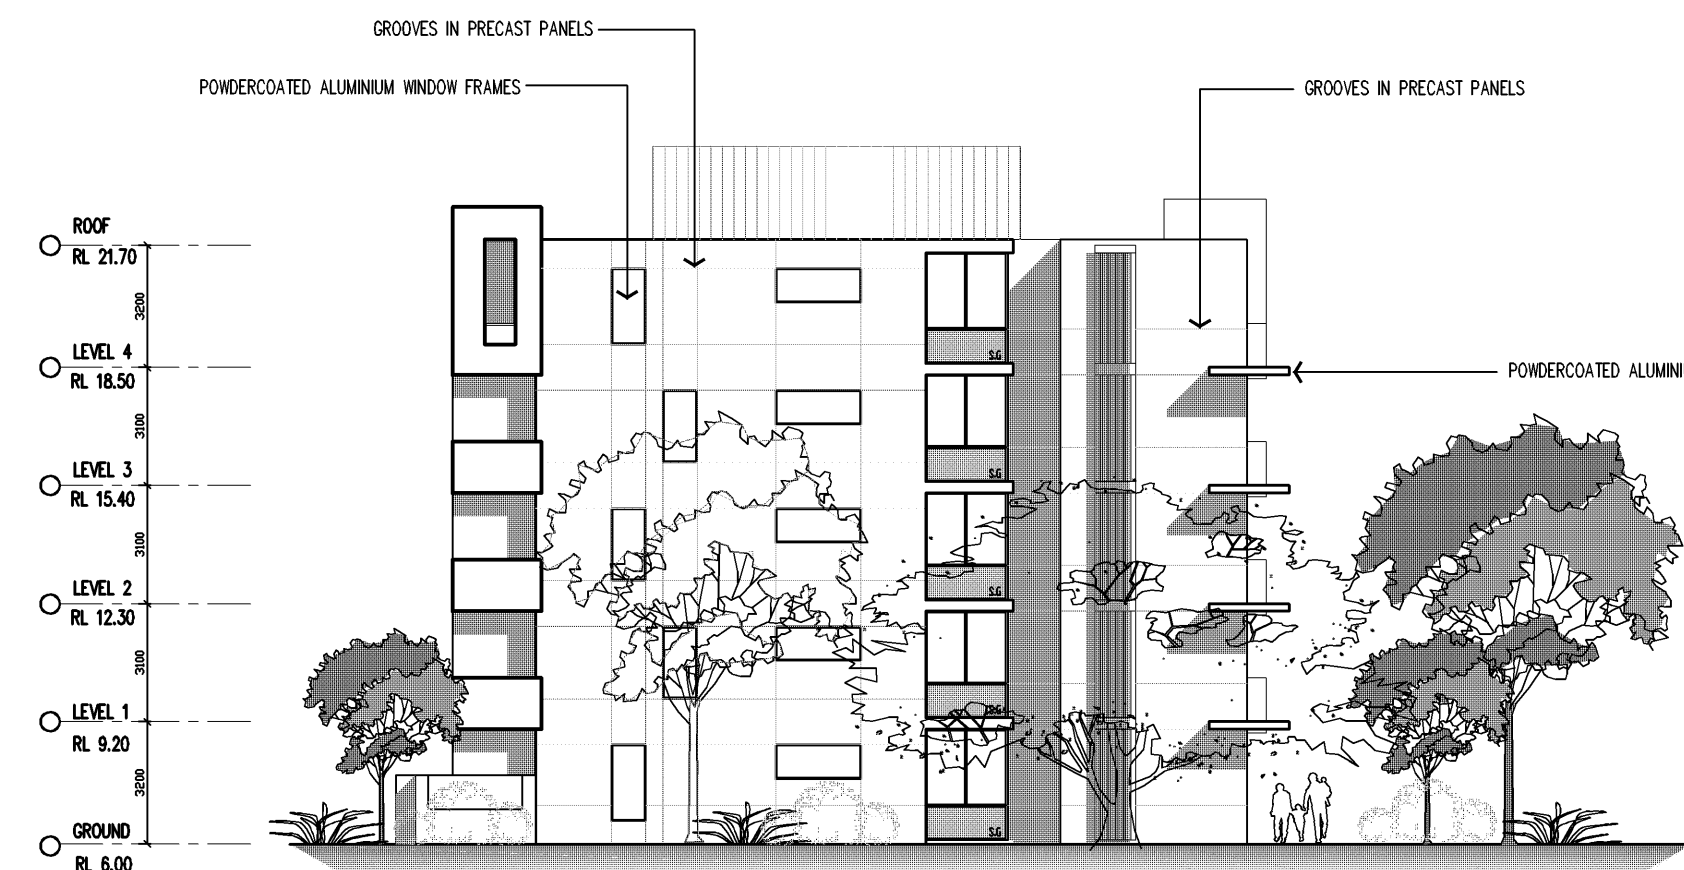

EAST ELEVATION
BLOCK "D"

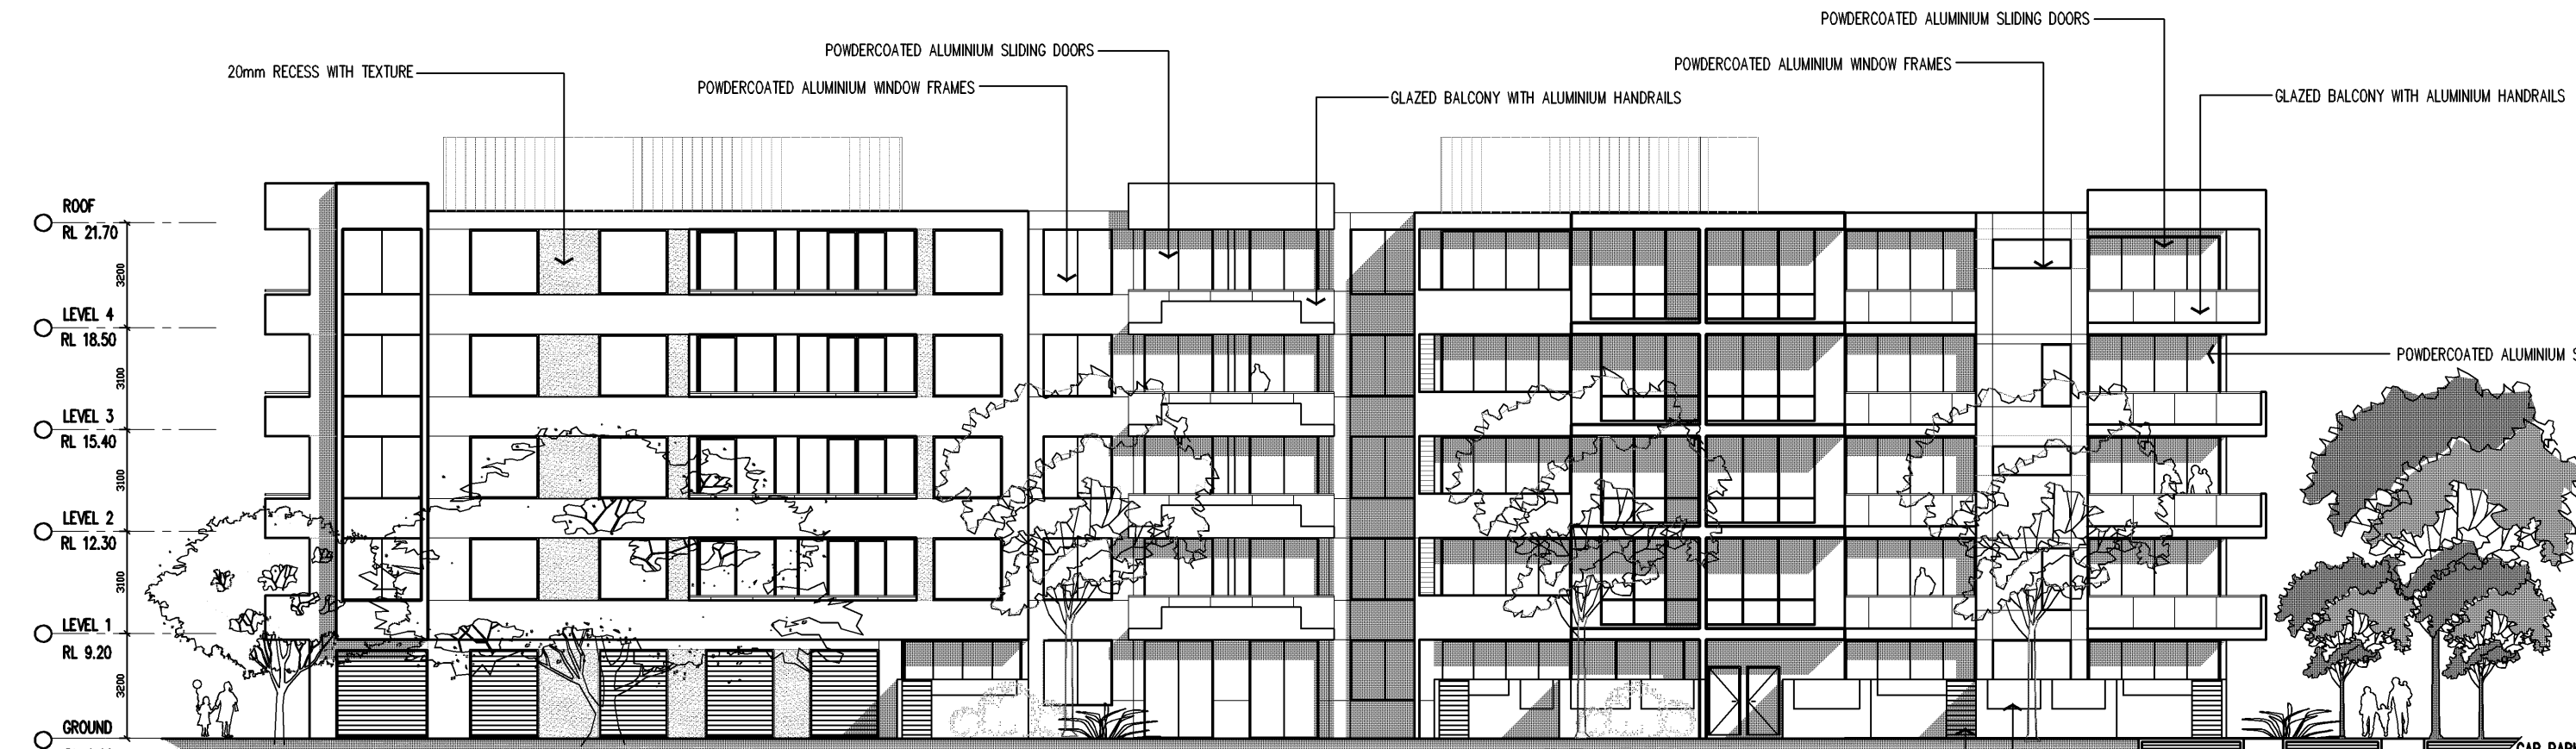


SOUTH ELEVATION
BLOCK "D"

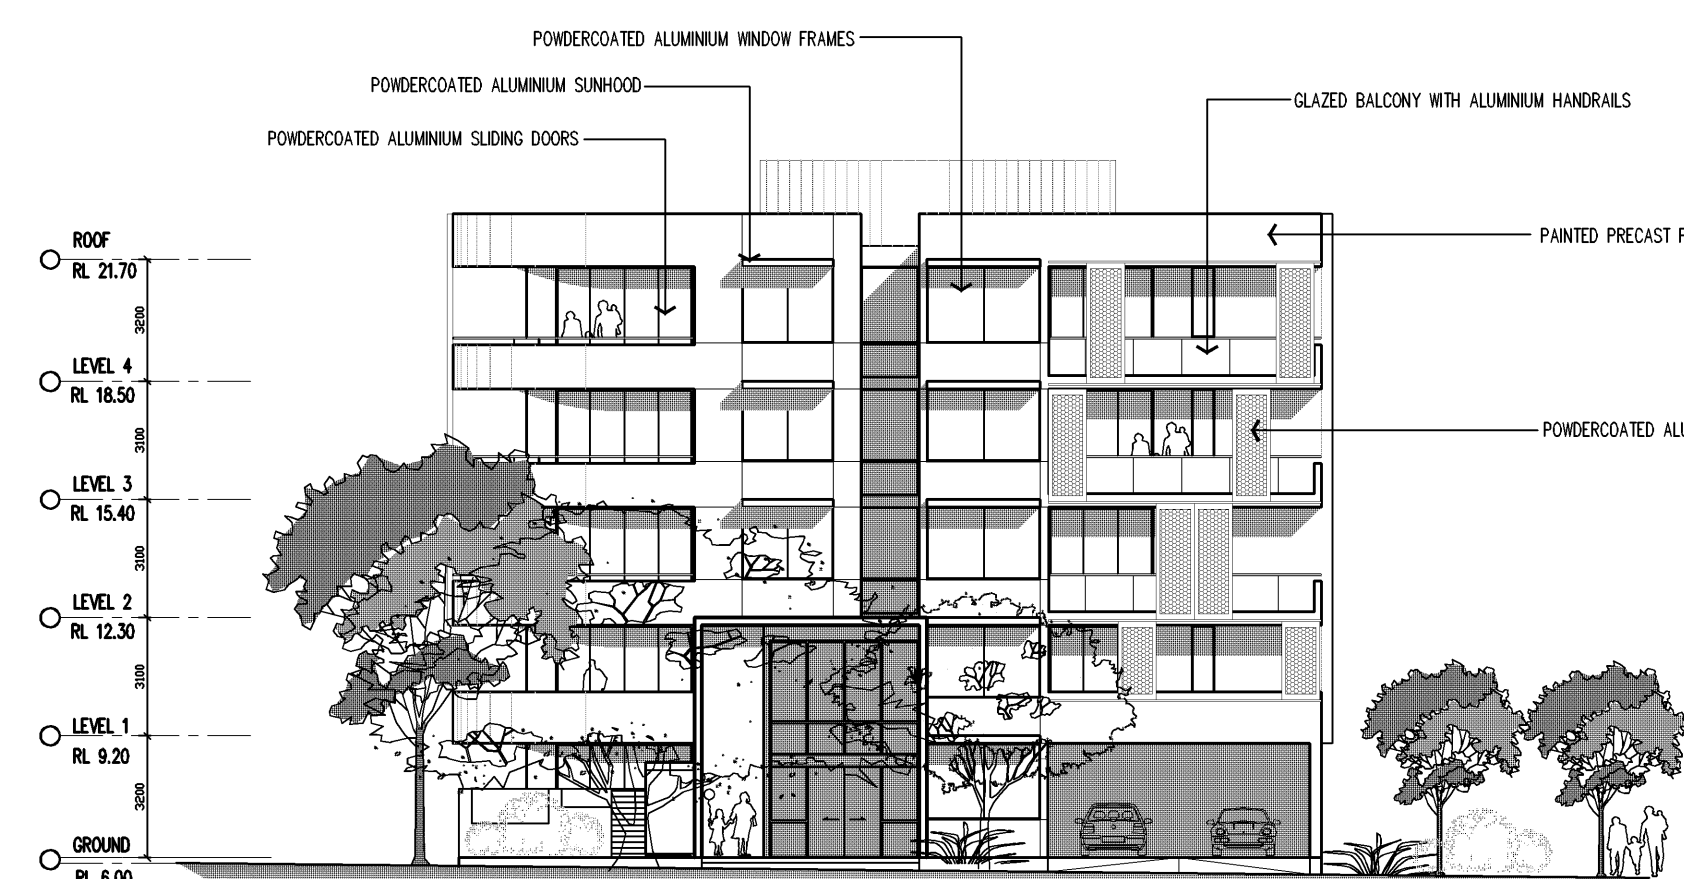

WEST ELEVATION
BLOCK "D"

																DO NOT SCALE			
																USE DIMENSIONS AT ALL TIMES. IF IN DOUBT CHECK WITH MERITON APARTMENTS PTY LTD. CONTRACTORS ARE TO CHECK AND VERIFY ALL LEVELS, DATINGS AND DIMENSIONS ON SITE AND SHALL REPORT ANY DISCREPANCIES OR OMISSIONS TO MERITON APARTMENTS PTY LTD PRIOR TO COMMENCEMENT OF WORK AND DURING THE CONSTRUCTION PHASE.			
A		12.02.10		ISSUE FOR DA		JK												20 10 0 10 20 30 40 50 100mm	
ISSUE		DATE		REVISION				BY		ISSUE		DATE		REVISION				BY	

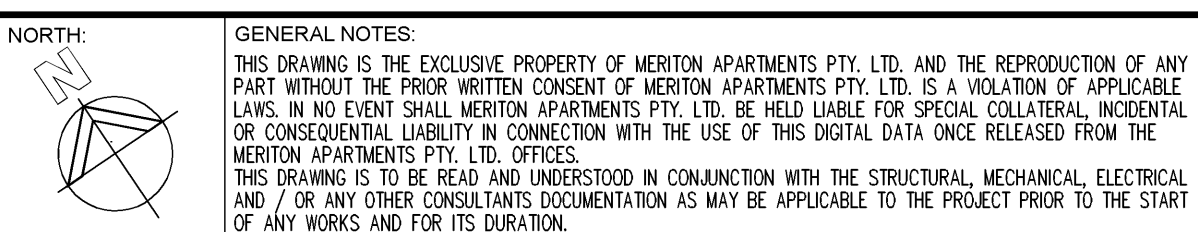

Meriton
Apartments Pty. Ltd.
Builder & Developer

Level 11, 528 Kent Street, Sydney NSW 2000
Tel: (02) 9287 2888 Fax: (02) 9287 2777 Email: info@meriton.com.au

PROJECT:
PROPOSED RESIDENTIAL DEVELOPMENT
NEW RESIDENTIAL DEVELOPMENT
14-18 BOONDAH STREET
WARREWOOD, NSW

DRAWING TITLE:
BUILDING D PLANS & ELEVATIONS

PROJECT No. 697	DATE: 2/19/2010	DRAWING No. DA23	REV: A
DRAWN BY: AJH	SCALE: AS SHOWN		
CAD FILE: s:\14-18-boondah-rd\arch\DA23 BUILDING D PLANS AND ELEVATIONS.dwg			