



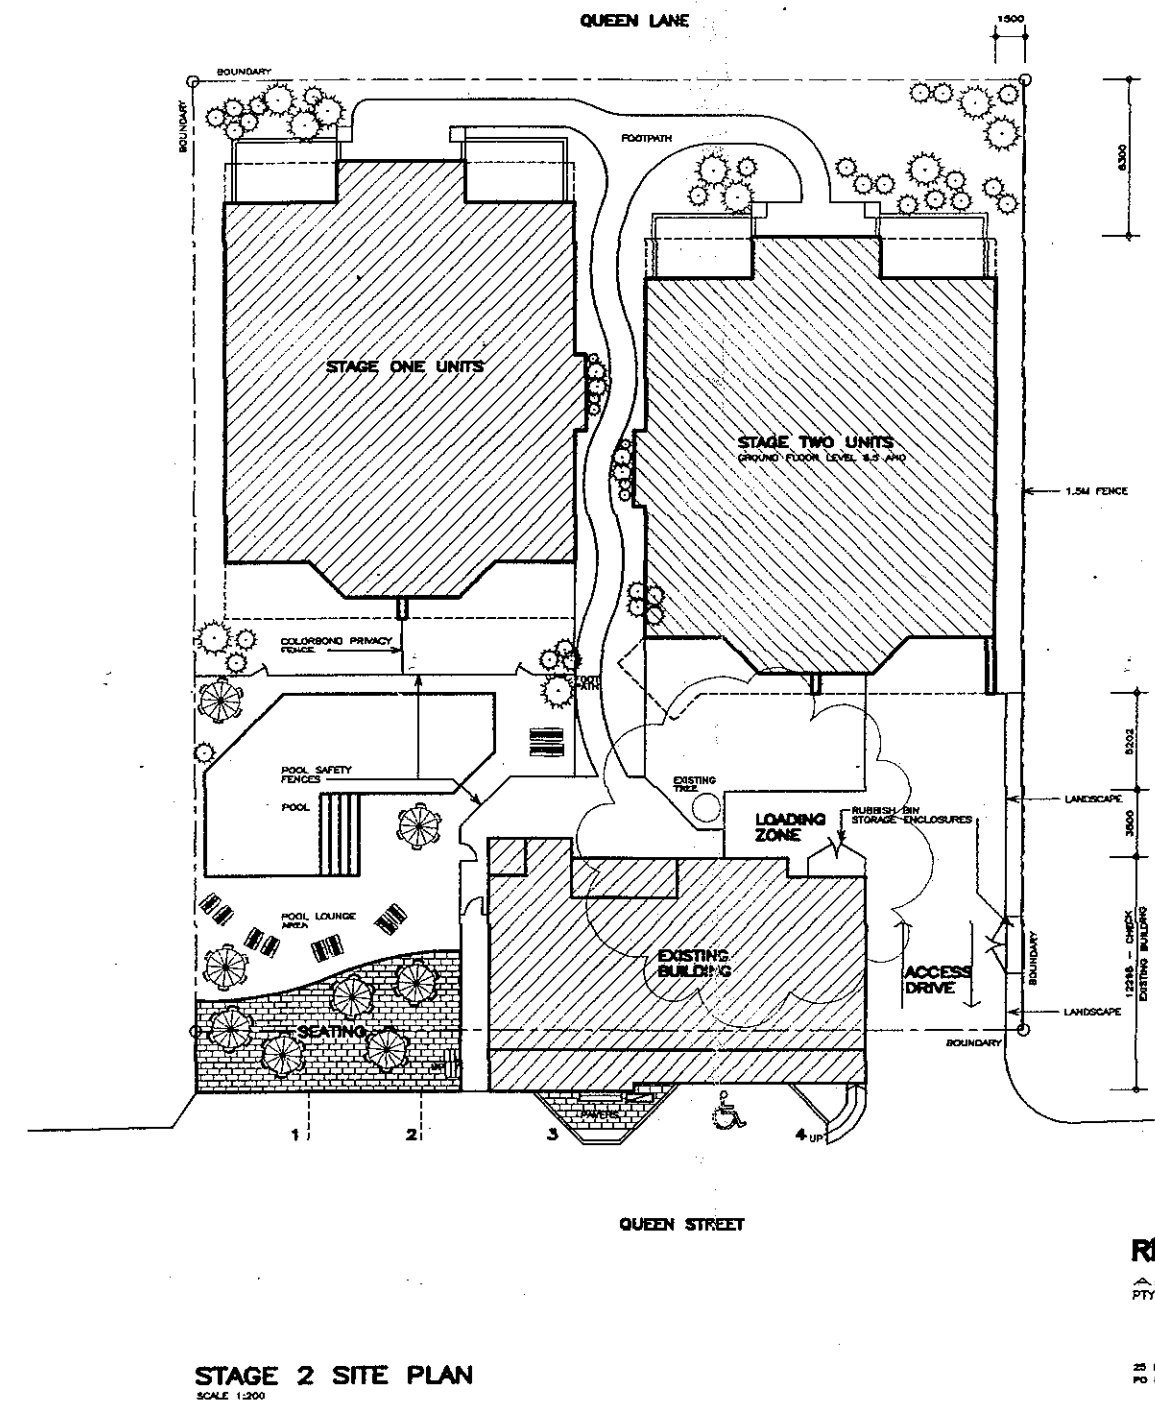

TOPOGRAPHIC PLAN REFFERED TO
IN OUR LETTER DATED 14/01/2005

OVERHEAD ELECTRICITY ----- DE -----

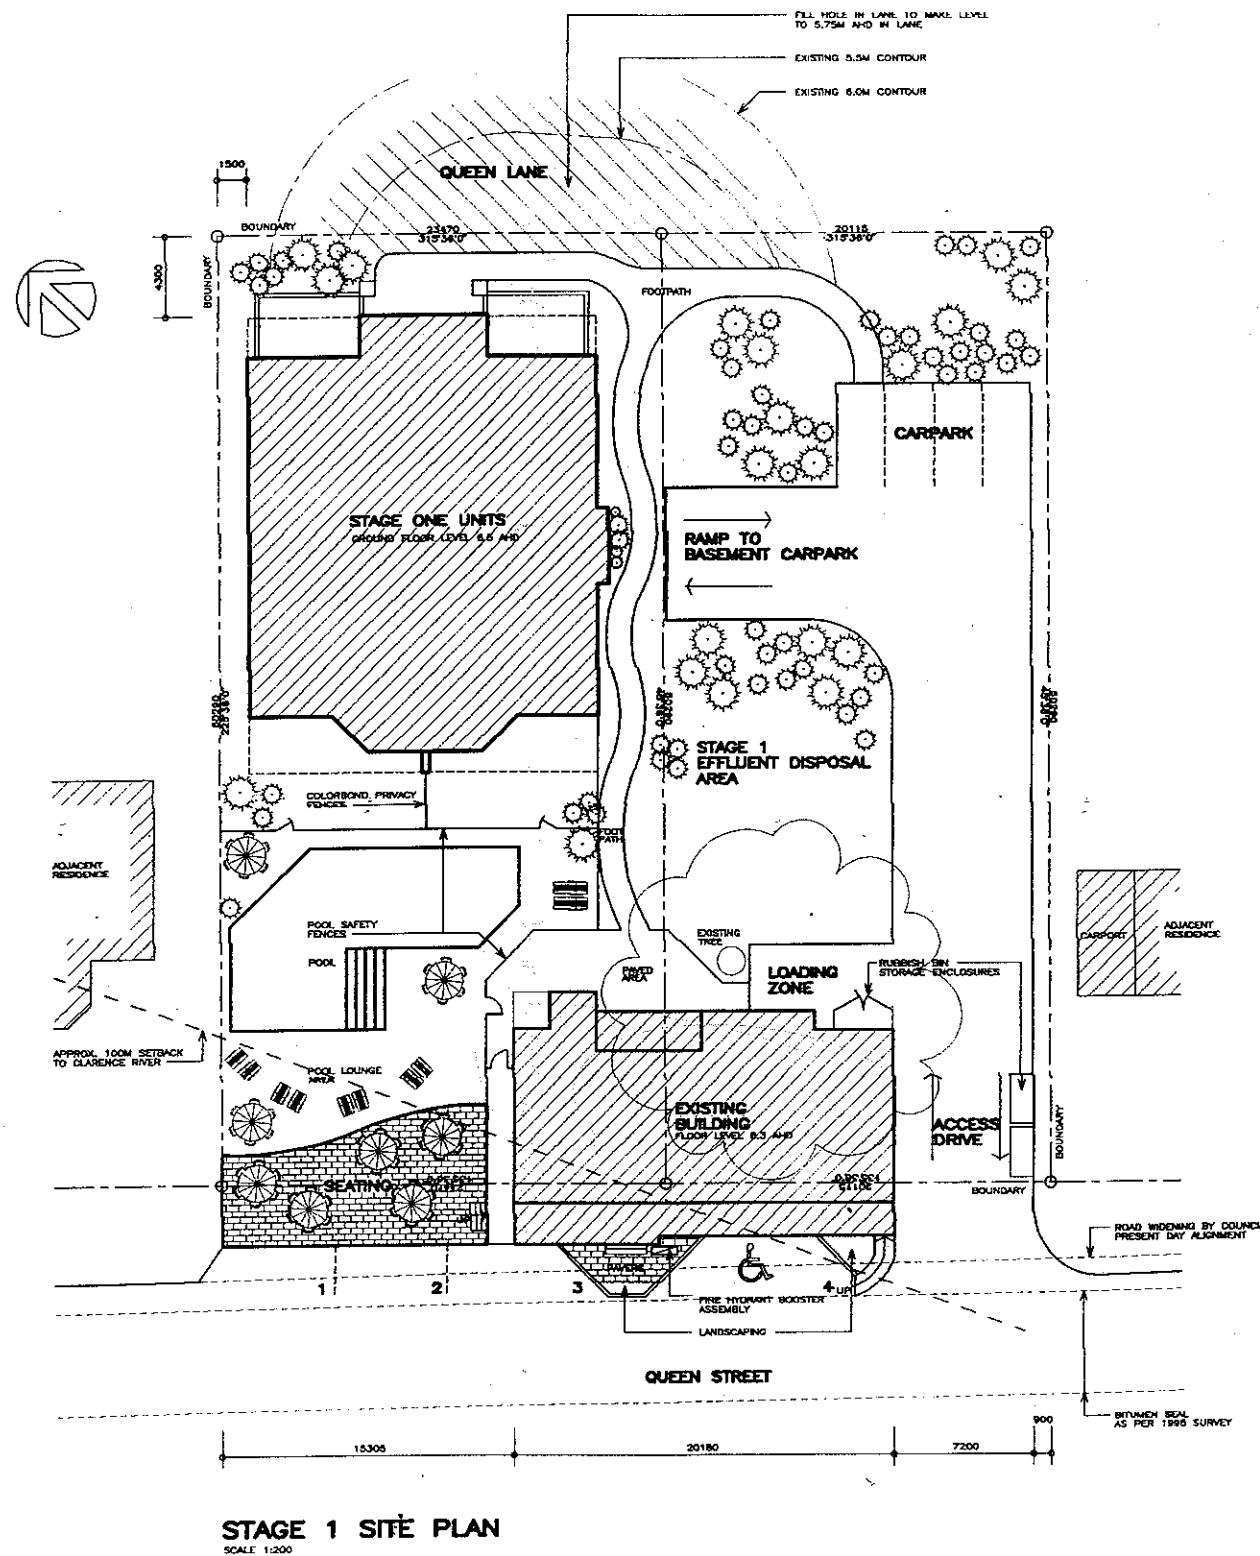

Richard van Dorp
ARCHITECTS
PTY LTD ABN 34098208827

25 PRINCE STREET GRAFTON
PO BOX 187 GRAFTON NSW 2460

GRAFTON (02) 8643 2336
YAMBA (02) 8646 1903
FACSIMILE (02) 8643 2415
PROJECT

PROPOSED MOTEL
90 QUEEN STREET, ILUKA

SITE PLANS


SCALES (ON A1 SHEET) DATE
1:200 OCTOBER 2005

DRAWING NO. SHEET 1 OF 4
F83


REVISION

PRELIMINARY ISSUE


01

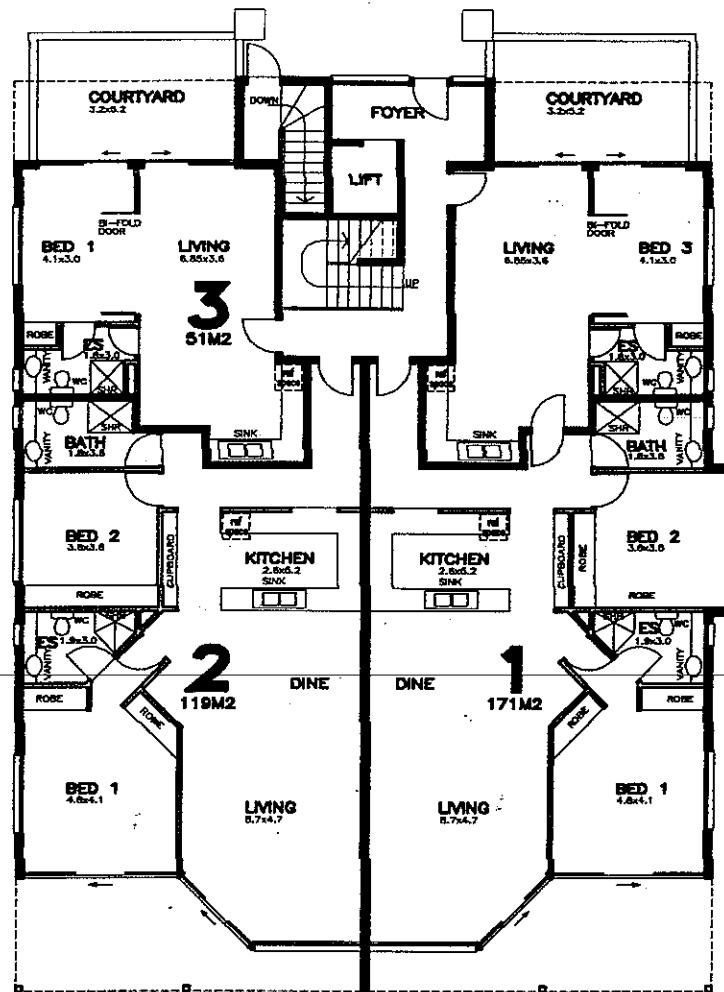

STAGE 1 MOTEL GROUND FLOOR PLAN

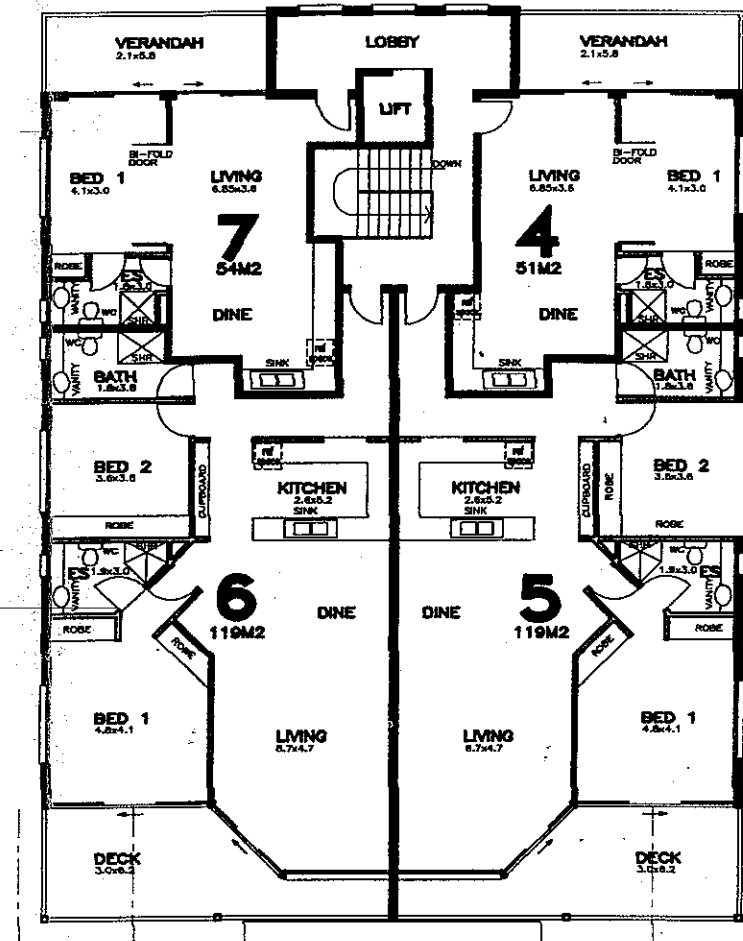

STAGE 1 MOTEL FIRST FLOOR PLAN

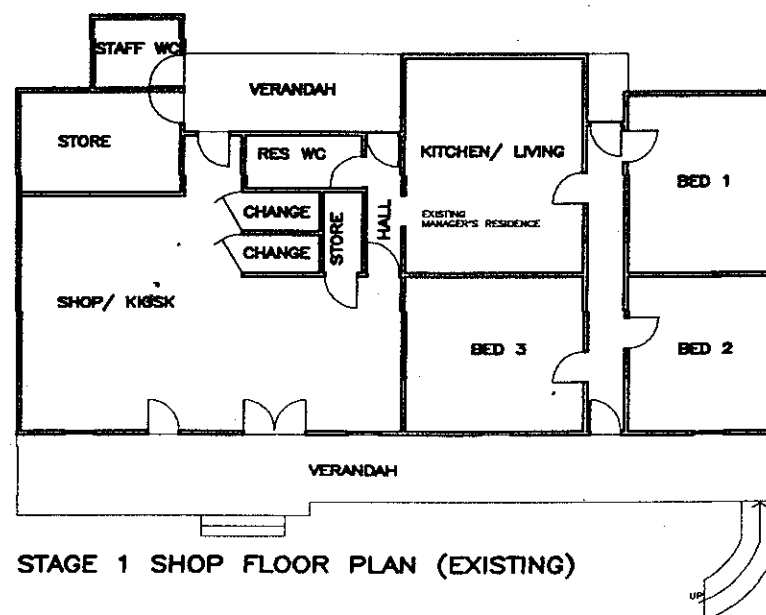

STAGE 1 SHOP FLOOR PLAN (EXISTING)

Richard van Dorp
ARCHITECTS
PTY LTD ABN 34098208827

25 PRINCE STREET GRAFTON
PO BOX 187 GRAFTON NSW 2460

GRAFTON (02) 6643 2336
YAMBA (02) 6640 1903
FACSIMILE (02) 6643 2416

PROJECT
PROPOSED MOTEL
90 QUEEN STREET, ILUKA

DRAWING
STAGE 1 FLOORPLANS


SCALE(S) (ON A1 SHEET) DATE
1:100 OCTOBER 2005

DRAWING NO. SHEET 2 OF 4
F83


PRELIMINARY ISSUE

COPYRIGHT 2005


02

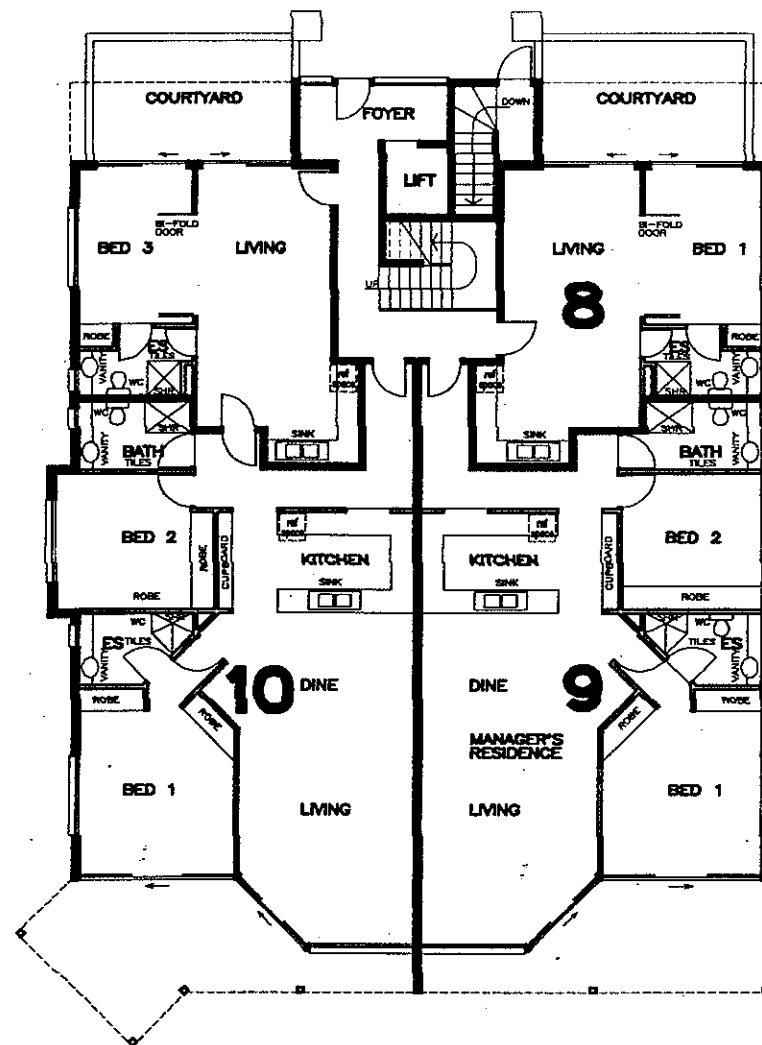

STAGE 2 MOTEL GROUND FLOOR PLAN

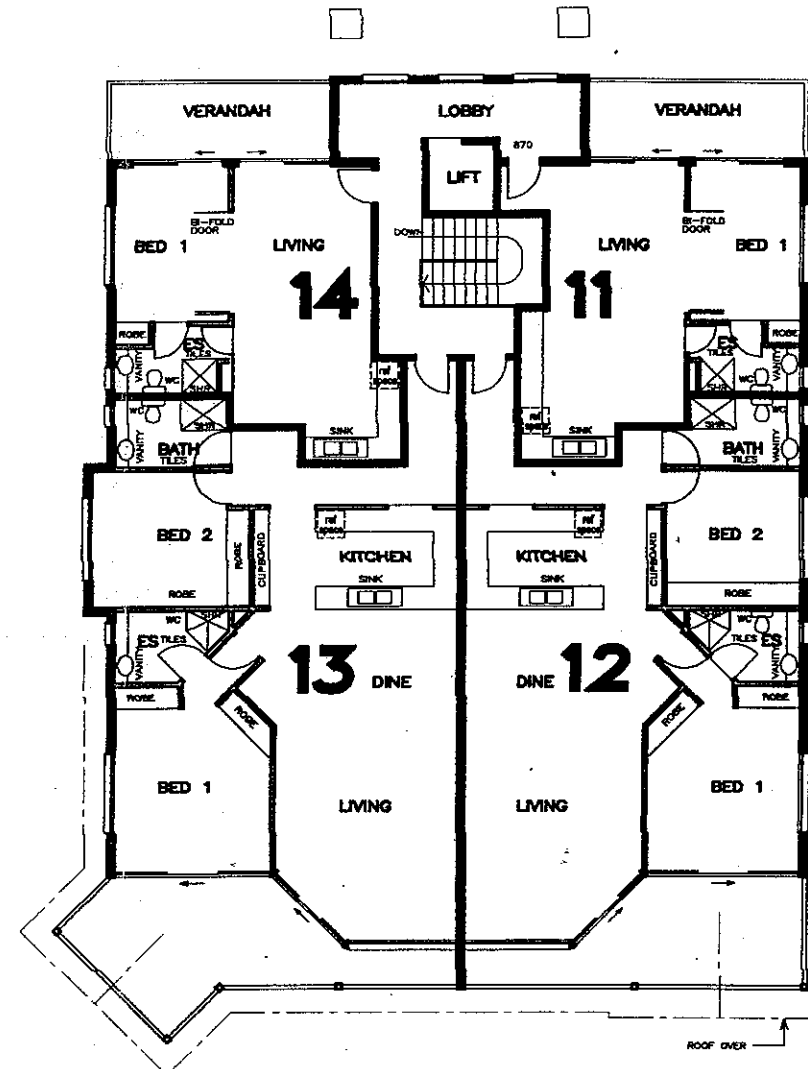

STAGE 2 MOTEL FIRST FLOOR PLAN

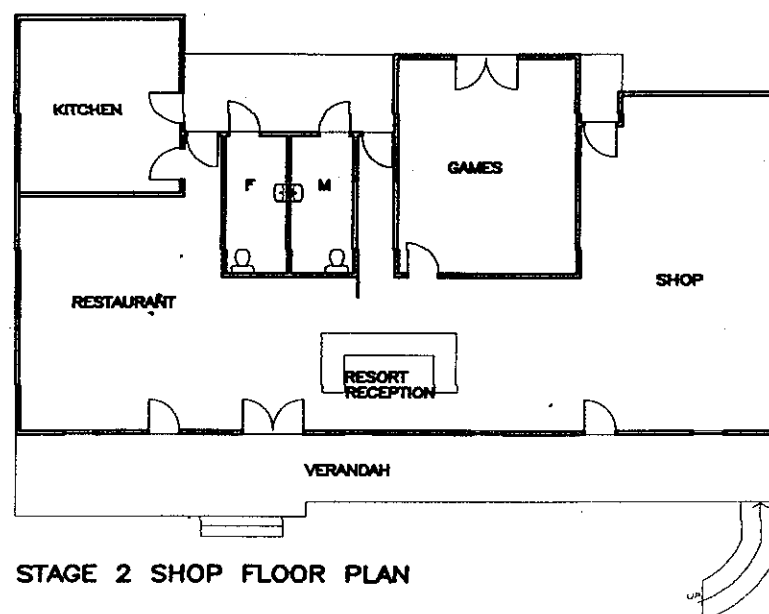

STAGE 2 SHOP FLOOR PLAN



ELEVATIONS

Richard van Dorp
ARCHITECTS
PTY LTD ABN 34098208827

25 PRINCE STREET GRAFTON
PO BOX 187 GRAFTON NSW 2460

GRAFTON (02) 6643 2338
YAMBA (02) 6646 1903
FACSIMILE (02) 6643 2415
PROJECT

PROPOSED MOTEL
90 QUEEN STREET, ILUKA

DRAWING
STAGE 2 FLOORPLAN


SCALES (ON A1 SHEET) DATE
1:100 OCTOBER 2005

DRAWING NO. SHEET 3 OF 4
F83


PRELIMINARY ISSUE

COPYRIGHT 2005


03

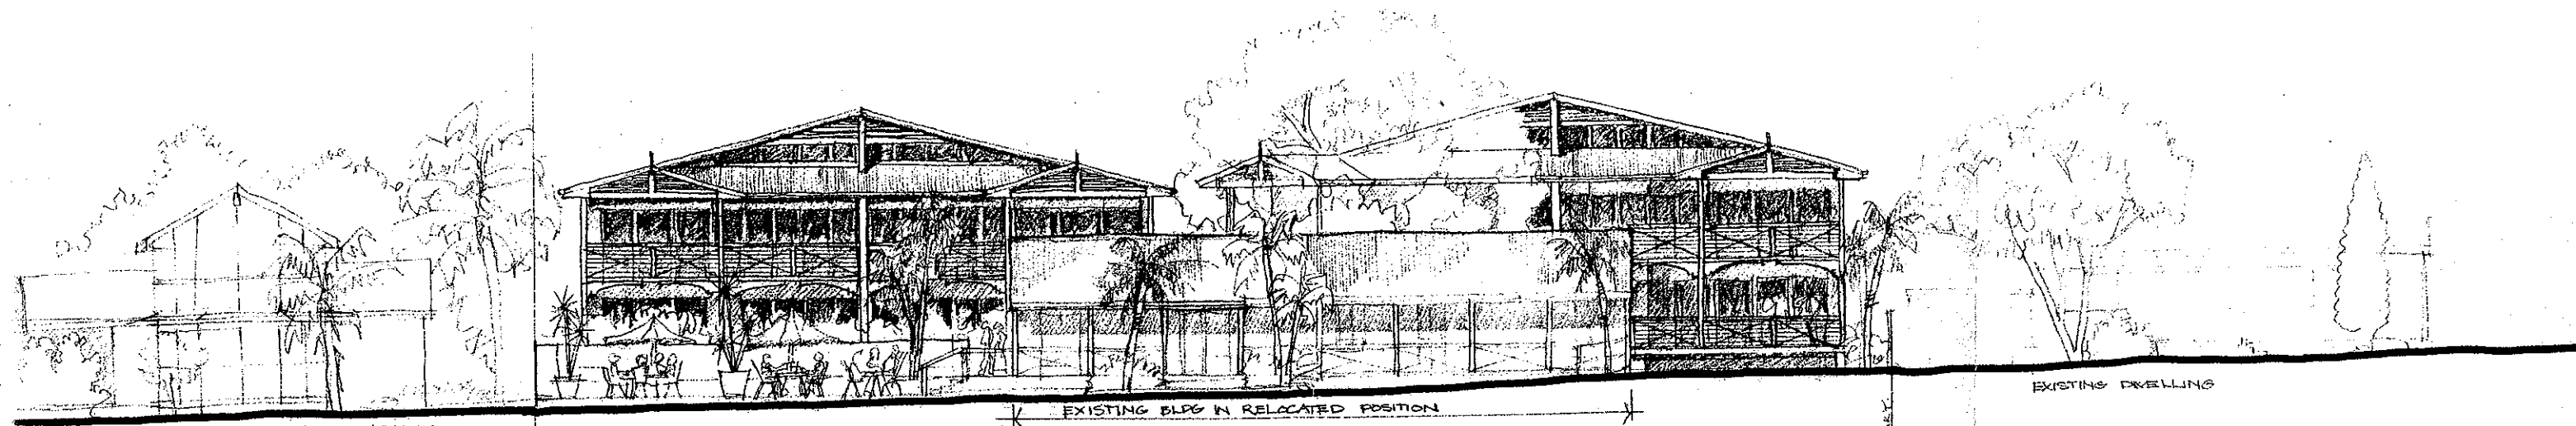


STREET (SW) ELEVATION

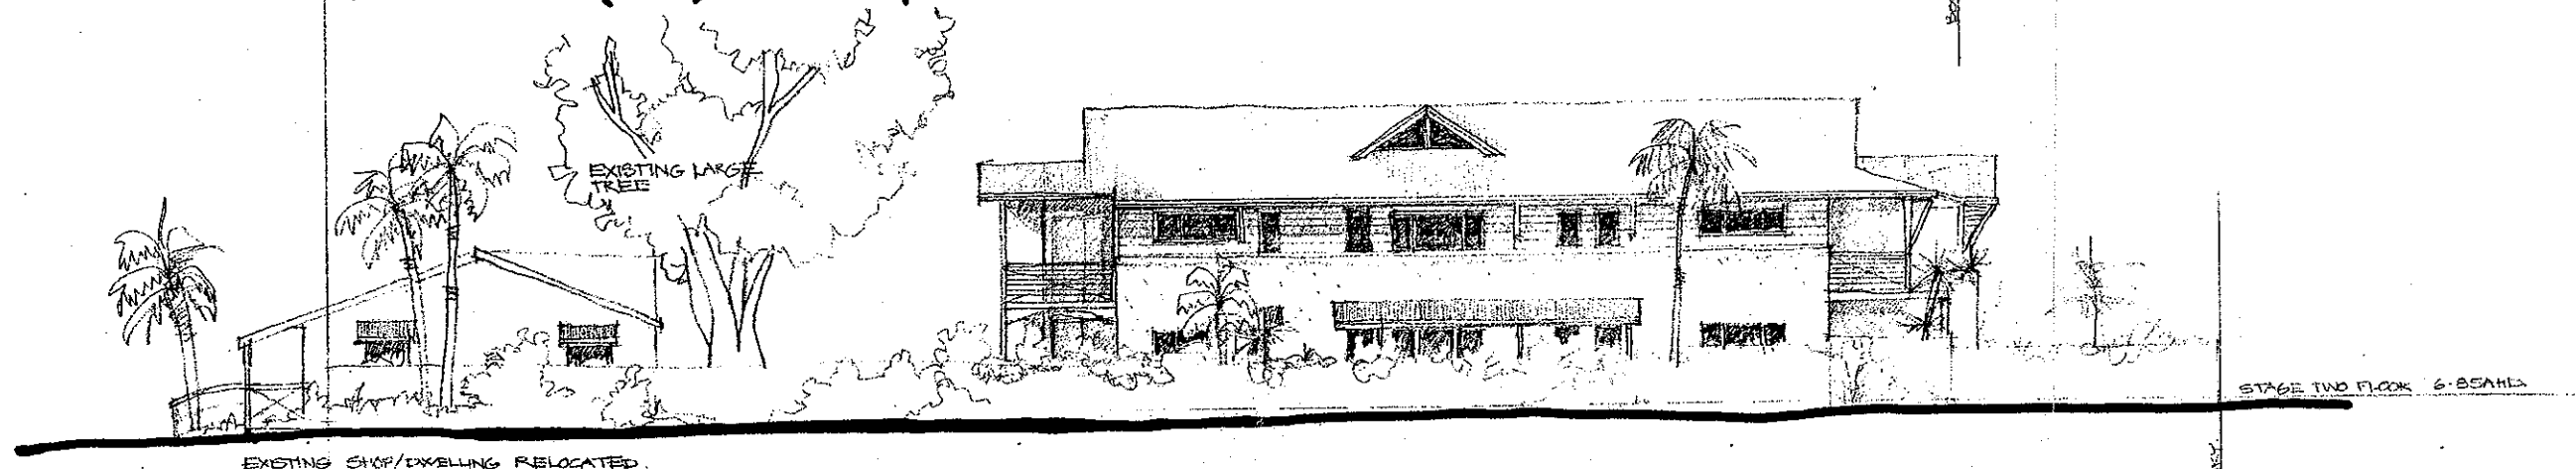

SOUTH EAST ELEVATION

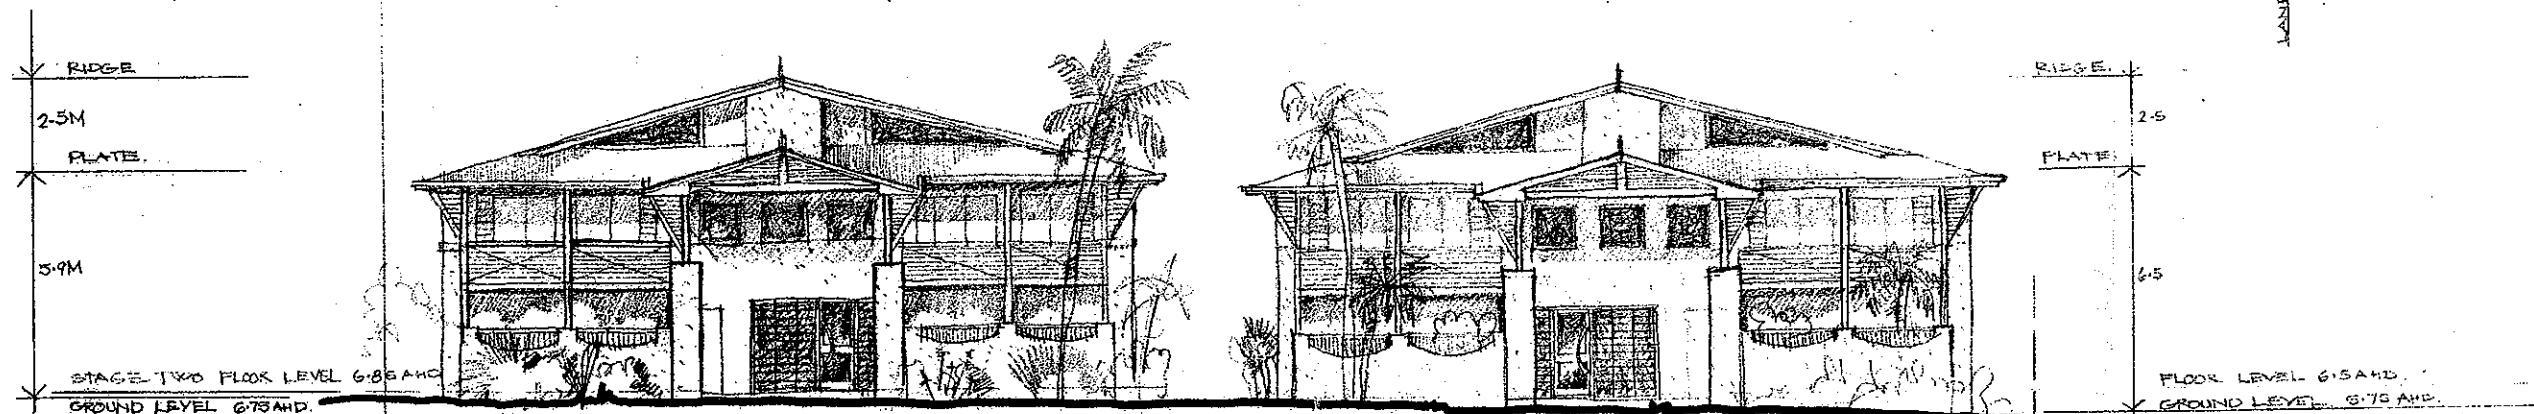

LANE (NE) ELEVATION

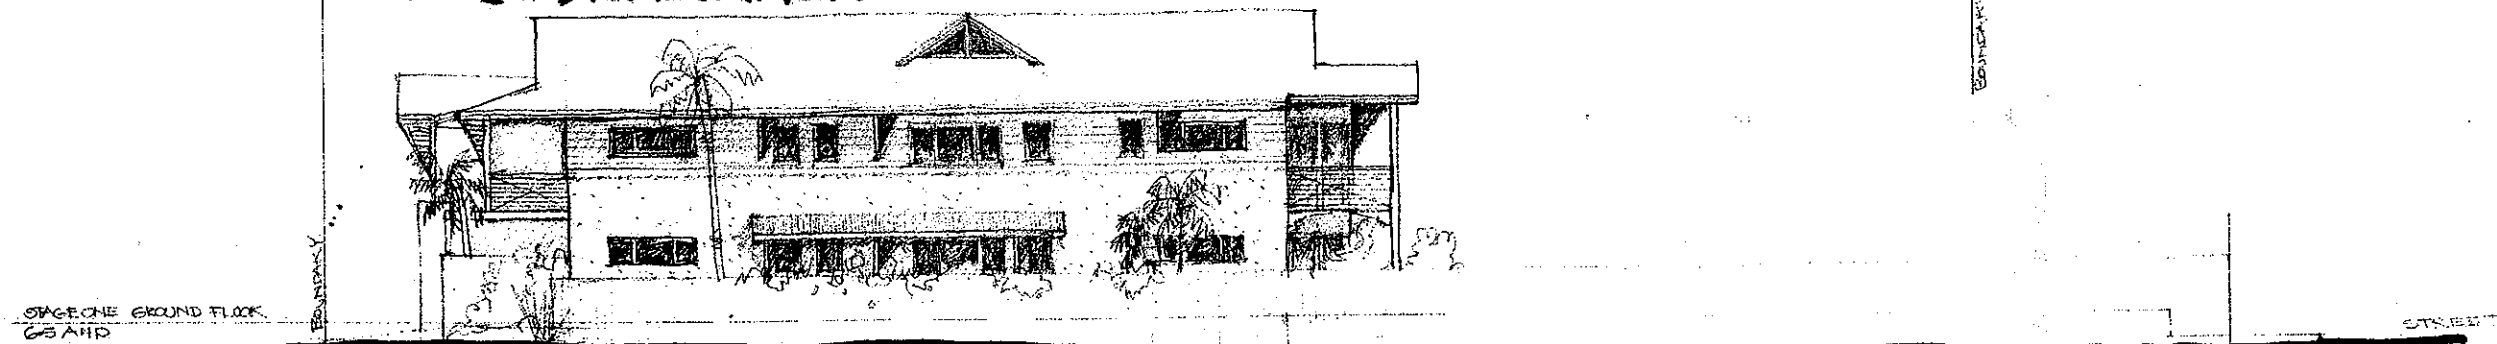

NORTH WEST ELEVATION

PROPOSED RESORT 90 QUEEN ST. ILUKA

RICHARD VAN DORP ARCHITECTS PT.

F83
 DATE 10/11/05
 Scale 1:200 at A3 size.