


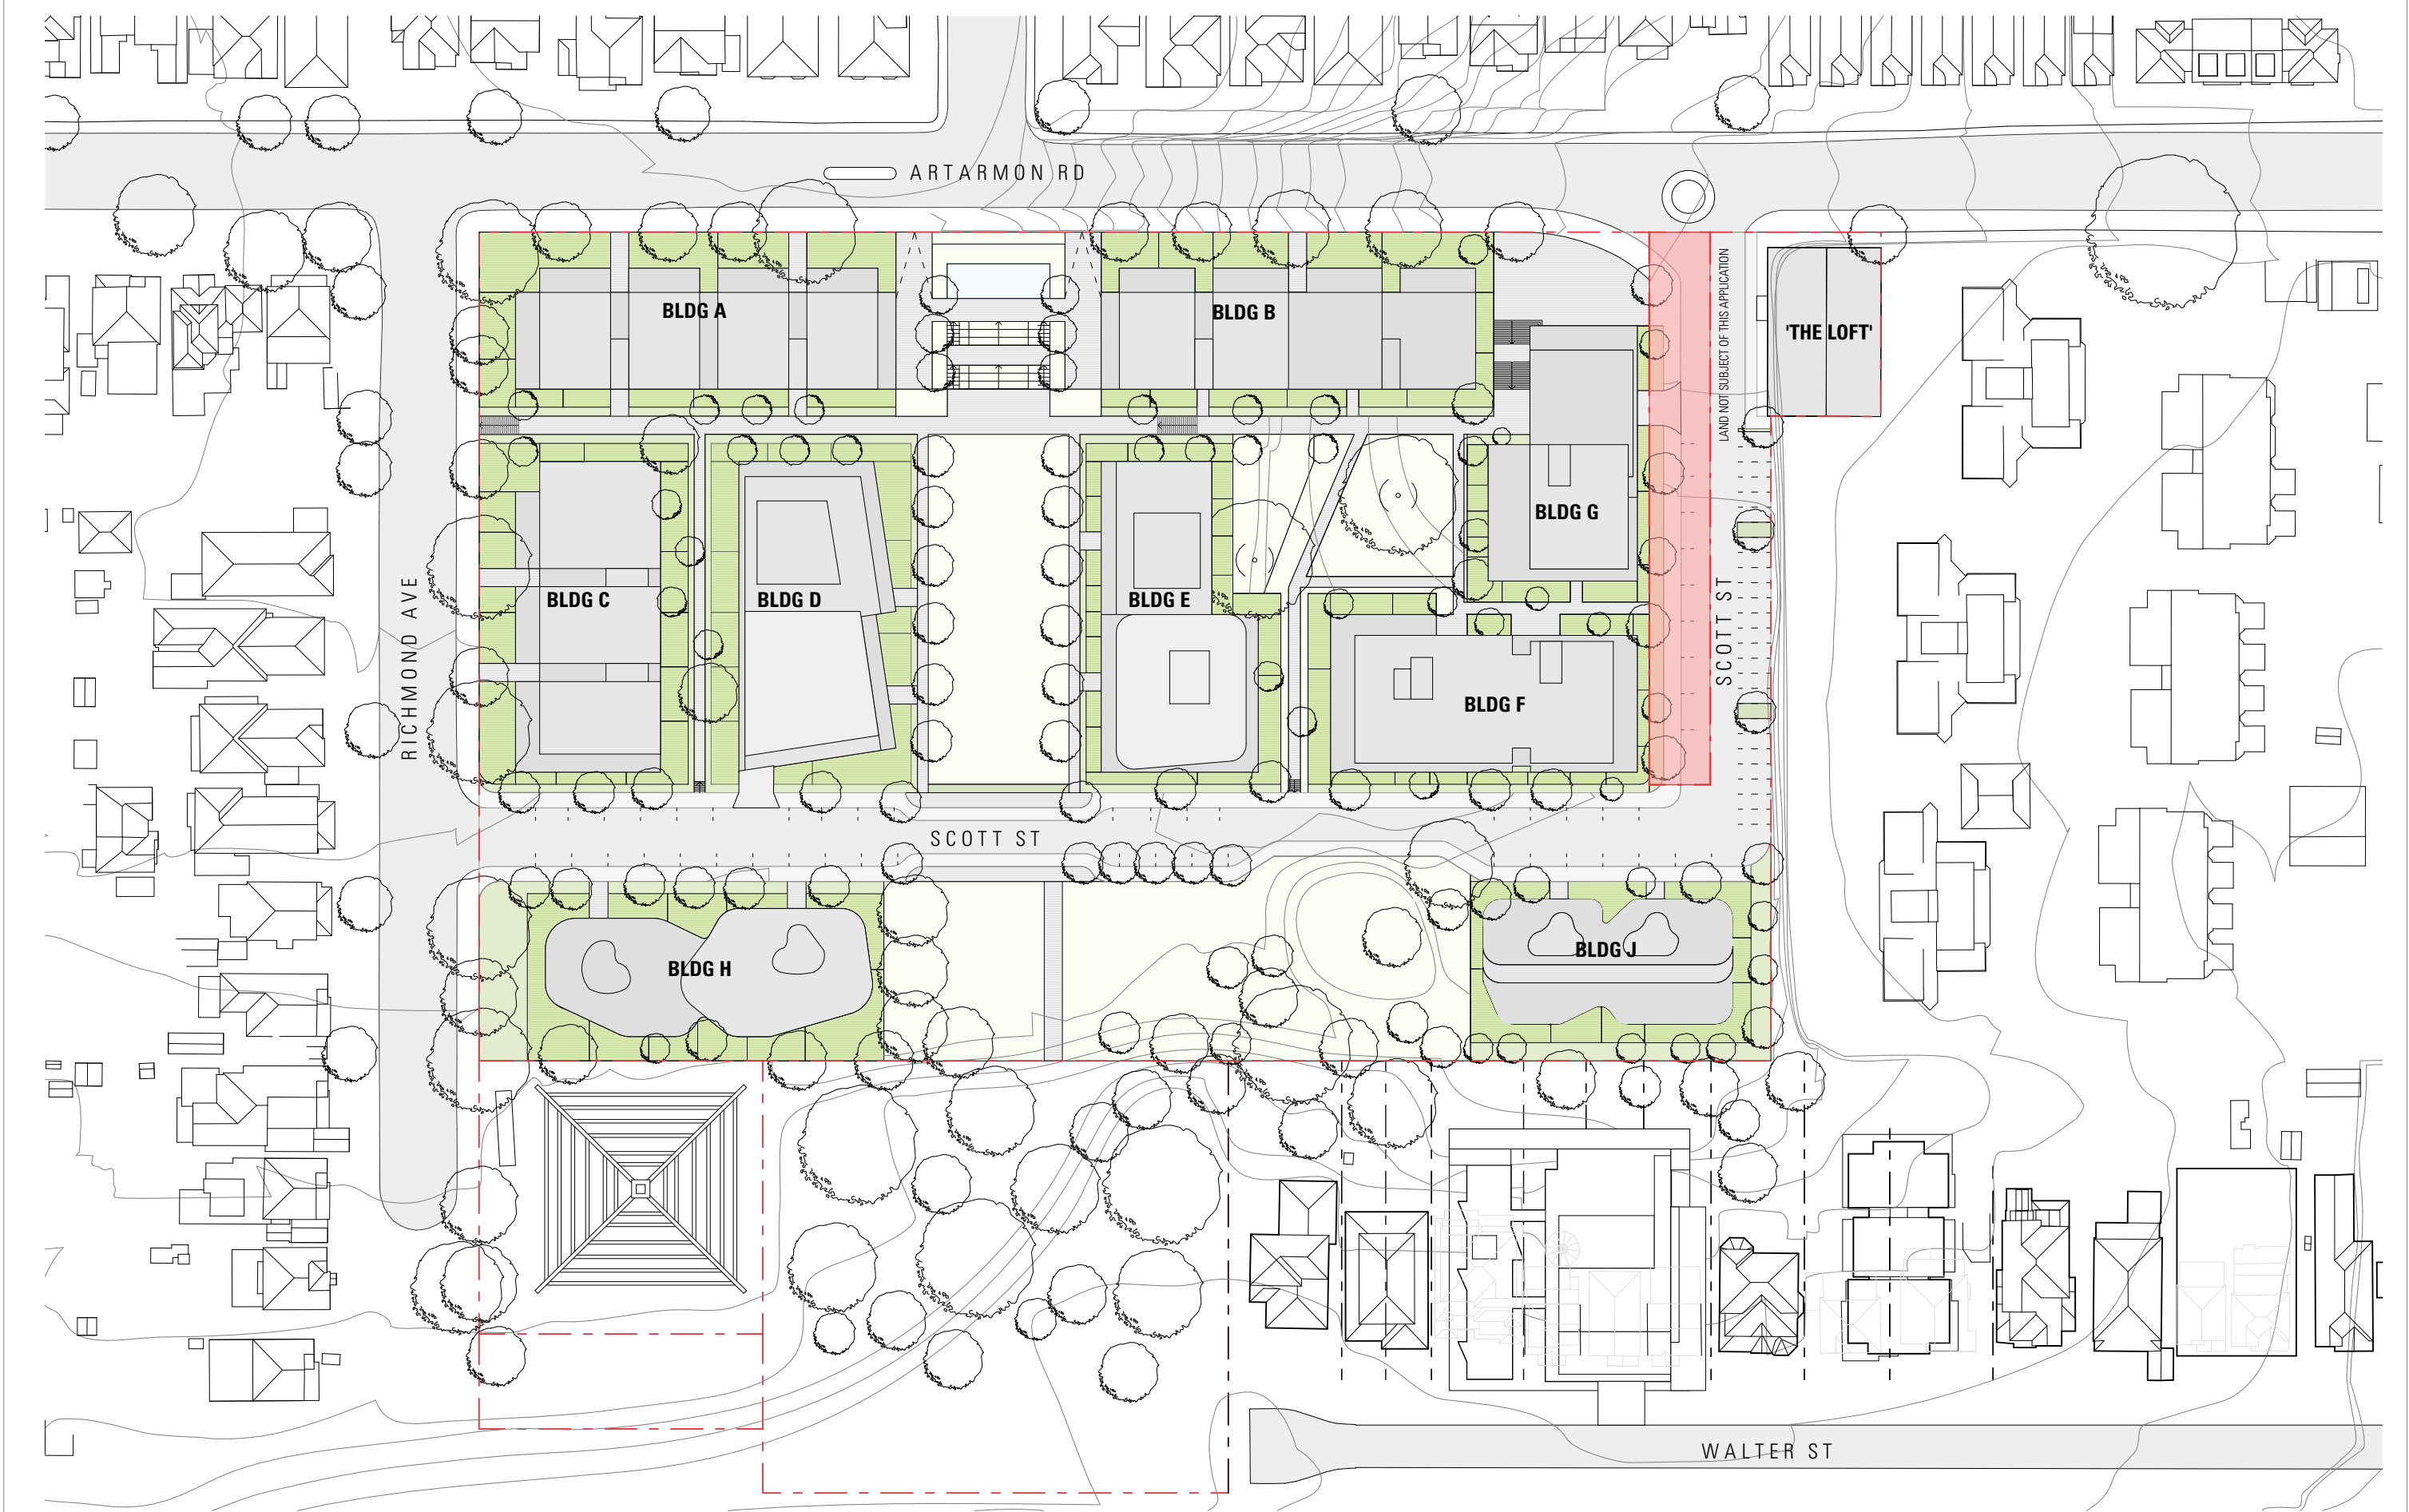

| ISSUE | DATE     | DESCRIPTION                                       |
|-------|----------|---------------------------------------------------|
| 01    | 14.07.16 | S75W MODIFIED CONCEPT MASTERPLAN SUBMISSION       |
| 02    | 31.03.17 | S75W MODIFICATION 2 CONCEPT MASTERPLAN SUBMISSION |
| 03    | 16.10.17 | S75W MODIFICATION 2 CONCEPT MASTERPLAN SUBMISSION |
| 04    | 20.02.18 | S75W MODIFICATION 2 CONCEPT MASTERPLAN SUBMISSION |
| 05    | 13.08.18 | S75W MODIFICATION 2 CONCEPT MASTERPLAN SUBMISSION |
| 06    | 29.08.18 | S75W MODIFICATION 2 CONCEPT MASTERPLAN SUBMISSION |

| ISSUE | DATE | DESCRIPTION |
|-------|------|-------------|
|       |      |             |
|       |      |             |
|       |      |             |
|       |      |             |
|       |      |             |

ARCHITECT

CHROFI

3/1 THE CORSO MANLY NSW 2095 AUSTRALIA T +61 2 8096 8500 F +61 2 8007 0411 E info@chrofi.com

CHOI ROPHA FIGHERA P/L ACN 144 714 885 ATF CHOI ROPHA FIGHERA UNIT TRUST T/A CHROFI ABN 22 385 257 187  
NOMINATED ARCHITECT JOHN CHOI 8706 TAI ROPHA 6568 STEVEN FIGHERA 6609  
THIS DRAWING SHOULD BE READ IN CONJUNCTION WITH ALL RELEVANT CONTRACTS, SPECIFICATION, REPORT AND DRAWINGS.  
DO NOT SCALE DRAWINGS. DIMENSIONS GOVERN. VERIFY ALL DIMENSIONS ON SITE BEFORE CONSTRUCTION.  
COPYRIGHT OF THIS DRAWING IS VESTED IN CHROFI.

| PROJECT                   |           |       |         |             |  |
|---------------------------|-----------|-------|---------|-------------|--|
| CHANNEL 9 SITE MASTERPLAN |           |       |         |             |  |
| PROJECT NUMBER            | PLOT DATE | DRAWN | CHECKED | SHEET SCALE |  |
| 1566                      | 20/02/18  | GB    | TR      | 1:1000      |  |

NORTH

SHEET SIZE

A3

SHEET TITLE


SITE PLAN

SHEET NUMBER


ISSUE

06

A-S75W-101

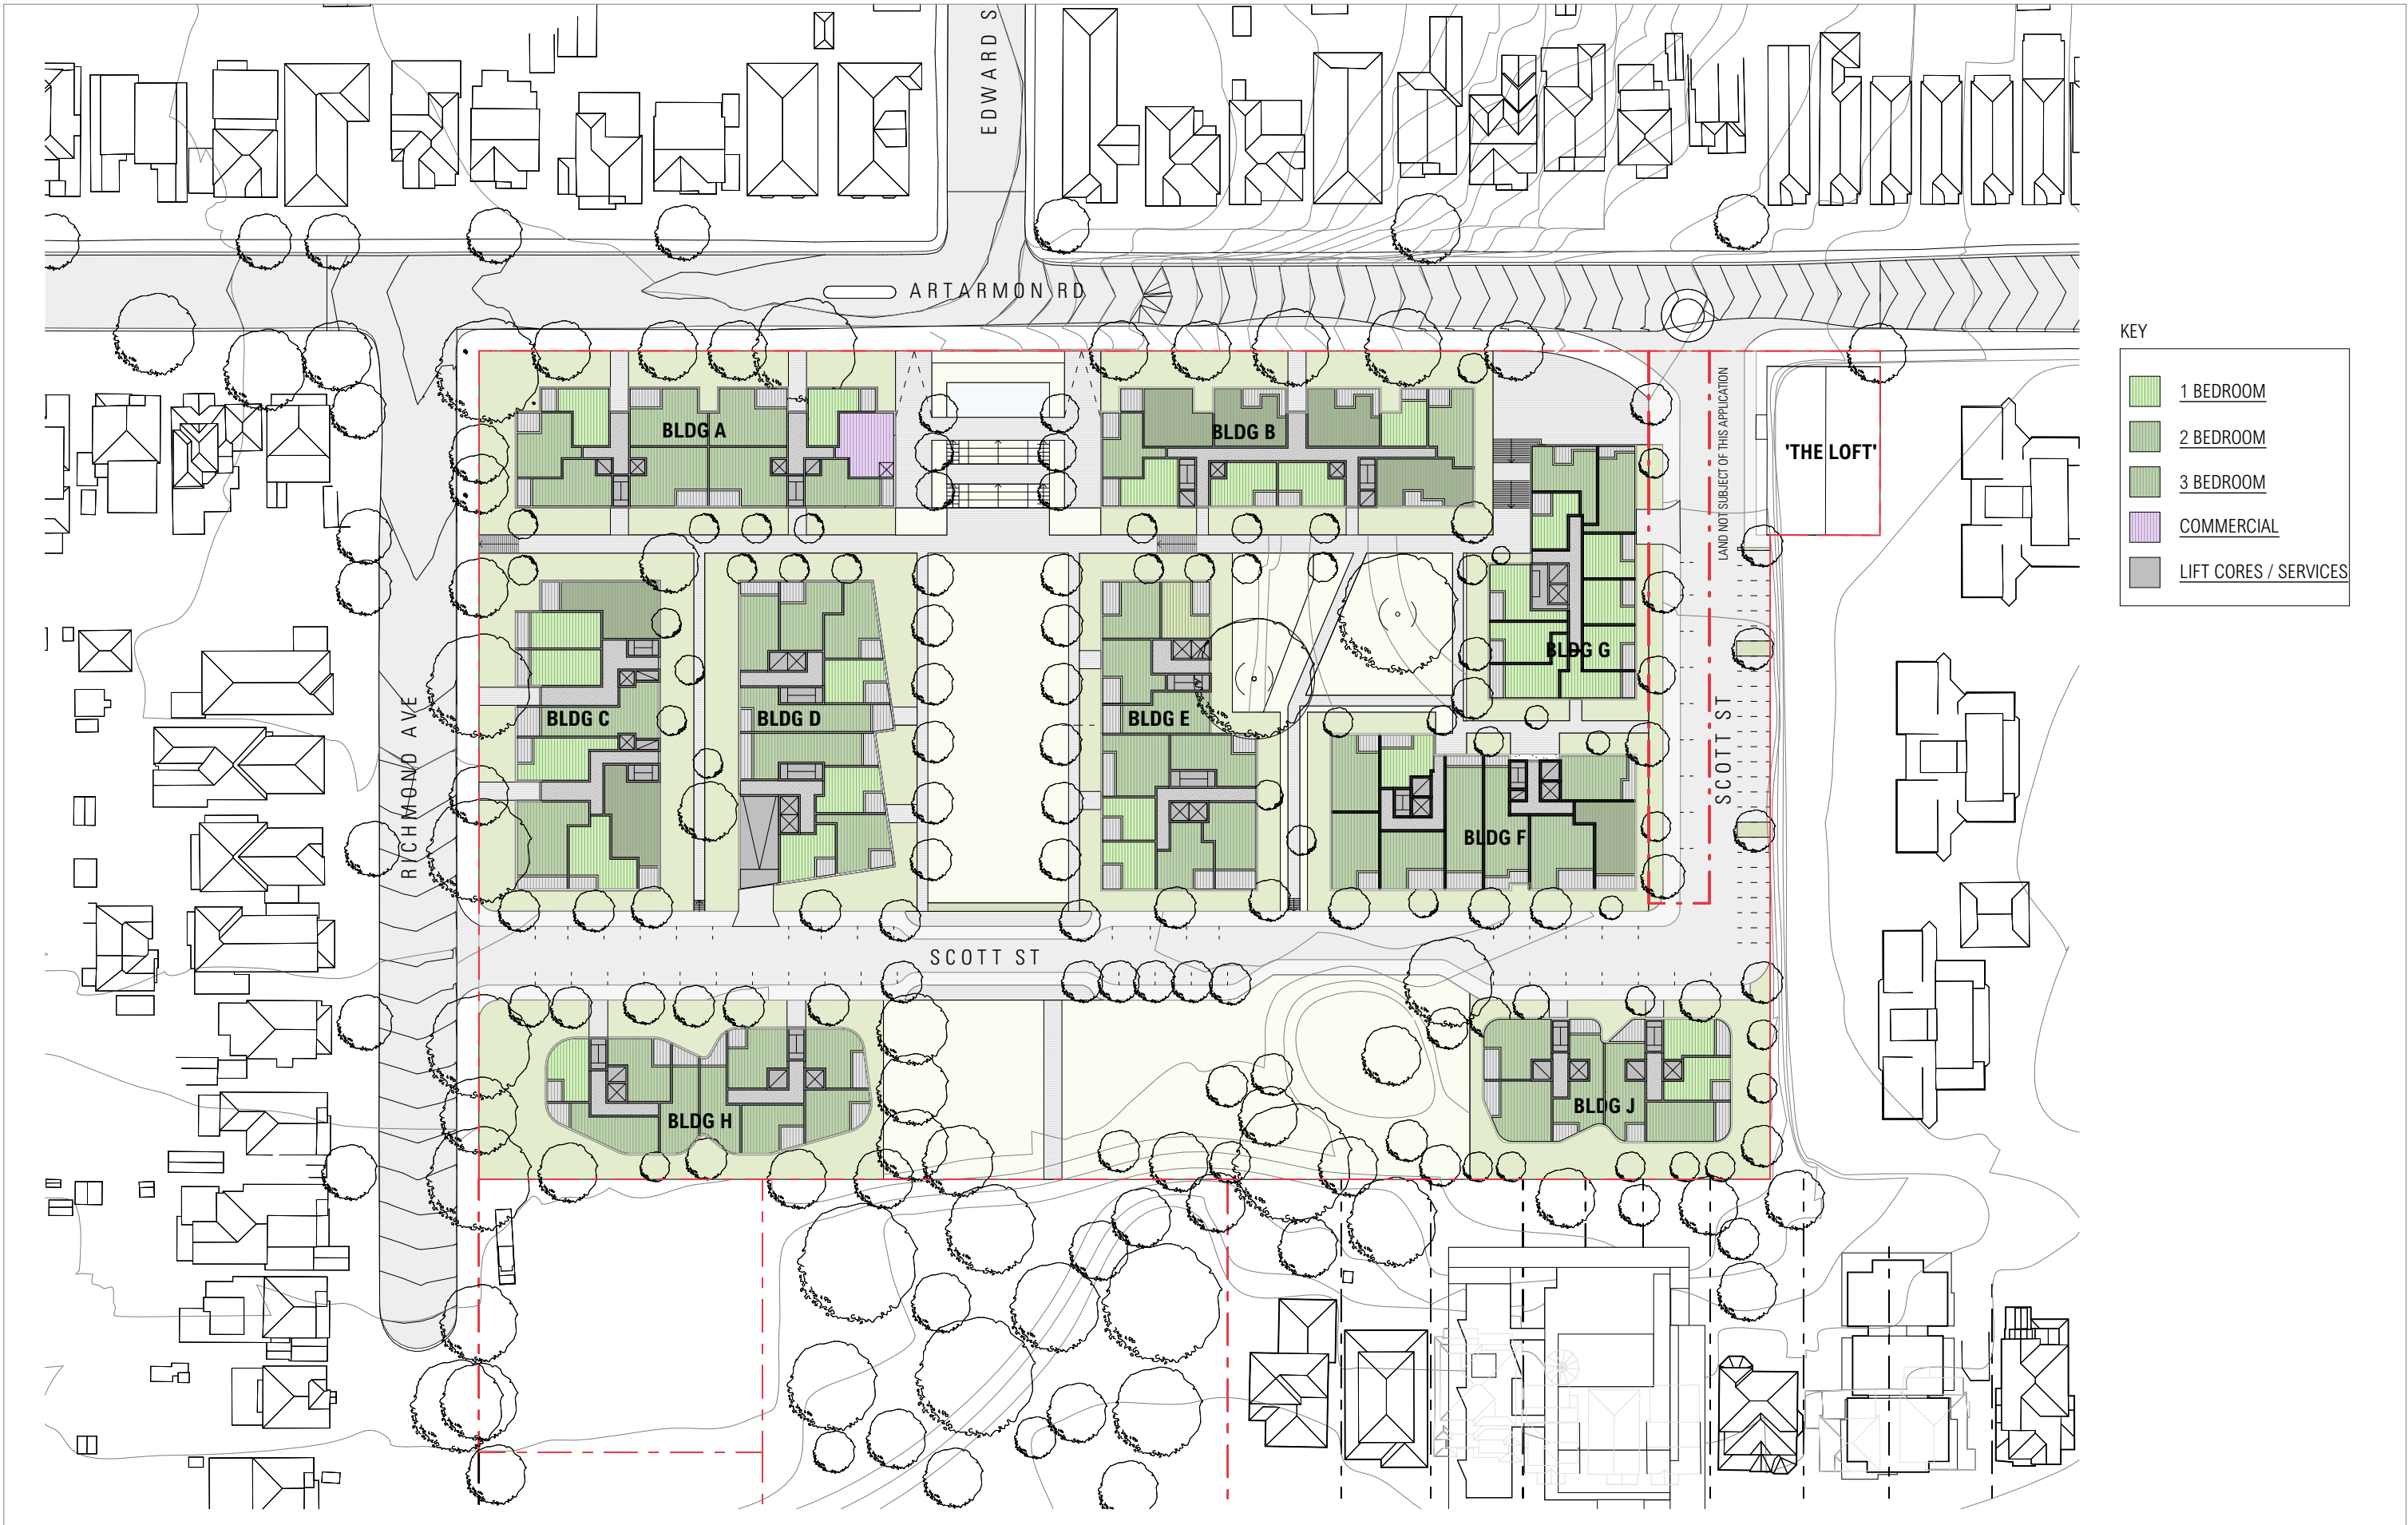

| ISSUE |  |  | DATE     | DESCRIPTION                                       | ISSUE | DATE | DESCRIPTION | ARCHITECT   |  |  |  |  | PROJECT                   |  |           |  |       | NORTH                                                                                 |         | SHEET TITLE                                      |             |  |            |  |              |  |       |  |
|-------|--|--|----------|---------------------------------------------------|-------|------|-------------|---|--|--|--|--|---------------------------|--|-----------|--|-------|---------------------------------------------------------------------------------------|---------|--------------------------------------------------|-------------|--|------------|--|--------------|--|-------|--|
| 01    |  |  | 14.07.16 | S75W MODIFIED CONCEPT MASTERPLAN SUBMISSION       |       |      |             | CHROFI   |  |  |  |  | CHANNEL 9 SITE MASTERPLAN |  |           |  |       |  |         | REFERENCE LAYOUT TYPICAL GROUND LEVEL - RL 80300 |             |  |            |  |              |  |       |  |
| 02    |  |  | 31.03.17 | S75W MODIFICATION 2 CONCEPT MASTERPLAN SUBMISSION |       |      |             | 3/1 THE CORSO MANLY NSW 2095 AUSTRALIA T +61 2 8096 8500 F +61 2 8007 0411 E info@chrofi.com   |  |  
| 03    |  |  | 16.10.17 | S75W MODIFICATION 2 CONCEPT MASTERPLAN SUBMISSION |       |      
| 04    |  |  | 20.02.18 | S75W MODIFICATION 2 CONCEPT MASTERPLAN SUBMISSION |       |      
| 05    |  |  | 13.08.18 | S75W MODIFICATION 2 CONCEPT MASTERPLAN SUBMISSION |       |      
| 06    |  |  | 29.08.18 | S75W MODIFICATION 2 CONCEPT MASTERPLAN SUBMISSION |       |      |             | CHOI ROPHA FIGHERA P/L ACN 144 714 885 ATF CHOI ROPHA FIGHERA UNIT TRUST T/A CHROFI ABN 22 365 257 187<br>NOMINATED ARCHITECT JOHN CHOI 8706 TAI ROPHA 6568 STEVEN FIGHERA 6609<br>THIS DRAWING SHOULD BE READ IN CONJUNCTION WITH ALL RELEVANT CONTRACTS, SPECIFICATION, REPORT AND DRAWINGS.<br>DO NOT SCALE DRAWINGS. DIMENSIONS GOVERN. VERIFY ALL DIMENSIONS ON SITE BEFORE CONSTRUCTION.<br>COPYRIGHT OF THIS DRAWING IS VESTED IN CHROFI. |  |  |  |  | PROJECT NUMBER            |  | PLOT DATE |  | DRAWN |                                                                                       | CHECKED |                                                  | SHEET SCALE |  | SHEET SIZE |  | SHEET NUMBER |  | ISSUE |  |
|       |  |  |          |                                                   |       |      |             |   |  |  |  |  | 1566                      |  | 20/02/18  |  | GB    |                                                                                       | TR      |                                                  | 1:1000      |  | A3         |  | A-S75W-102   |  | 06    |  |
|       |  
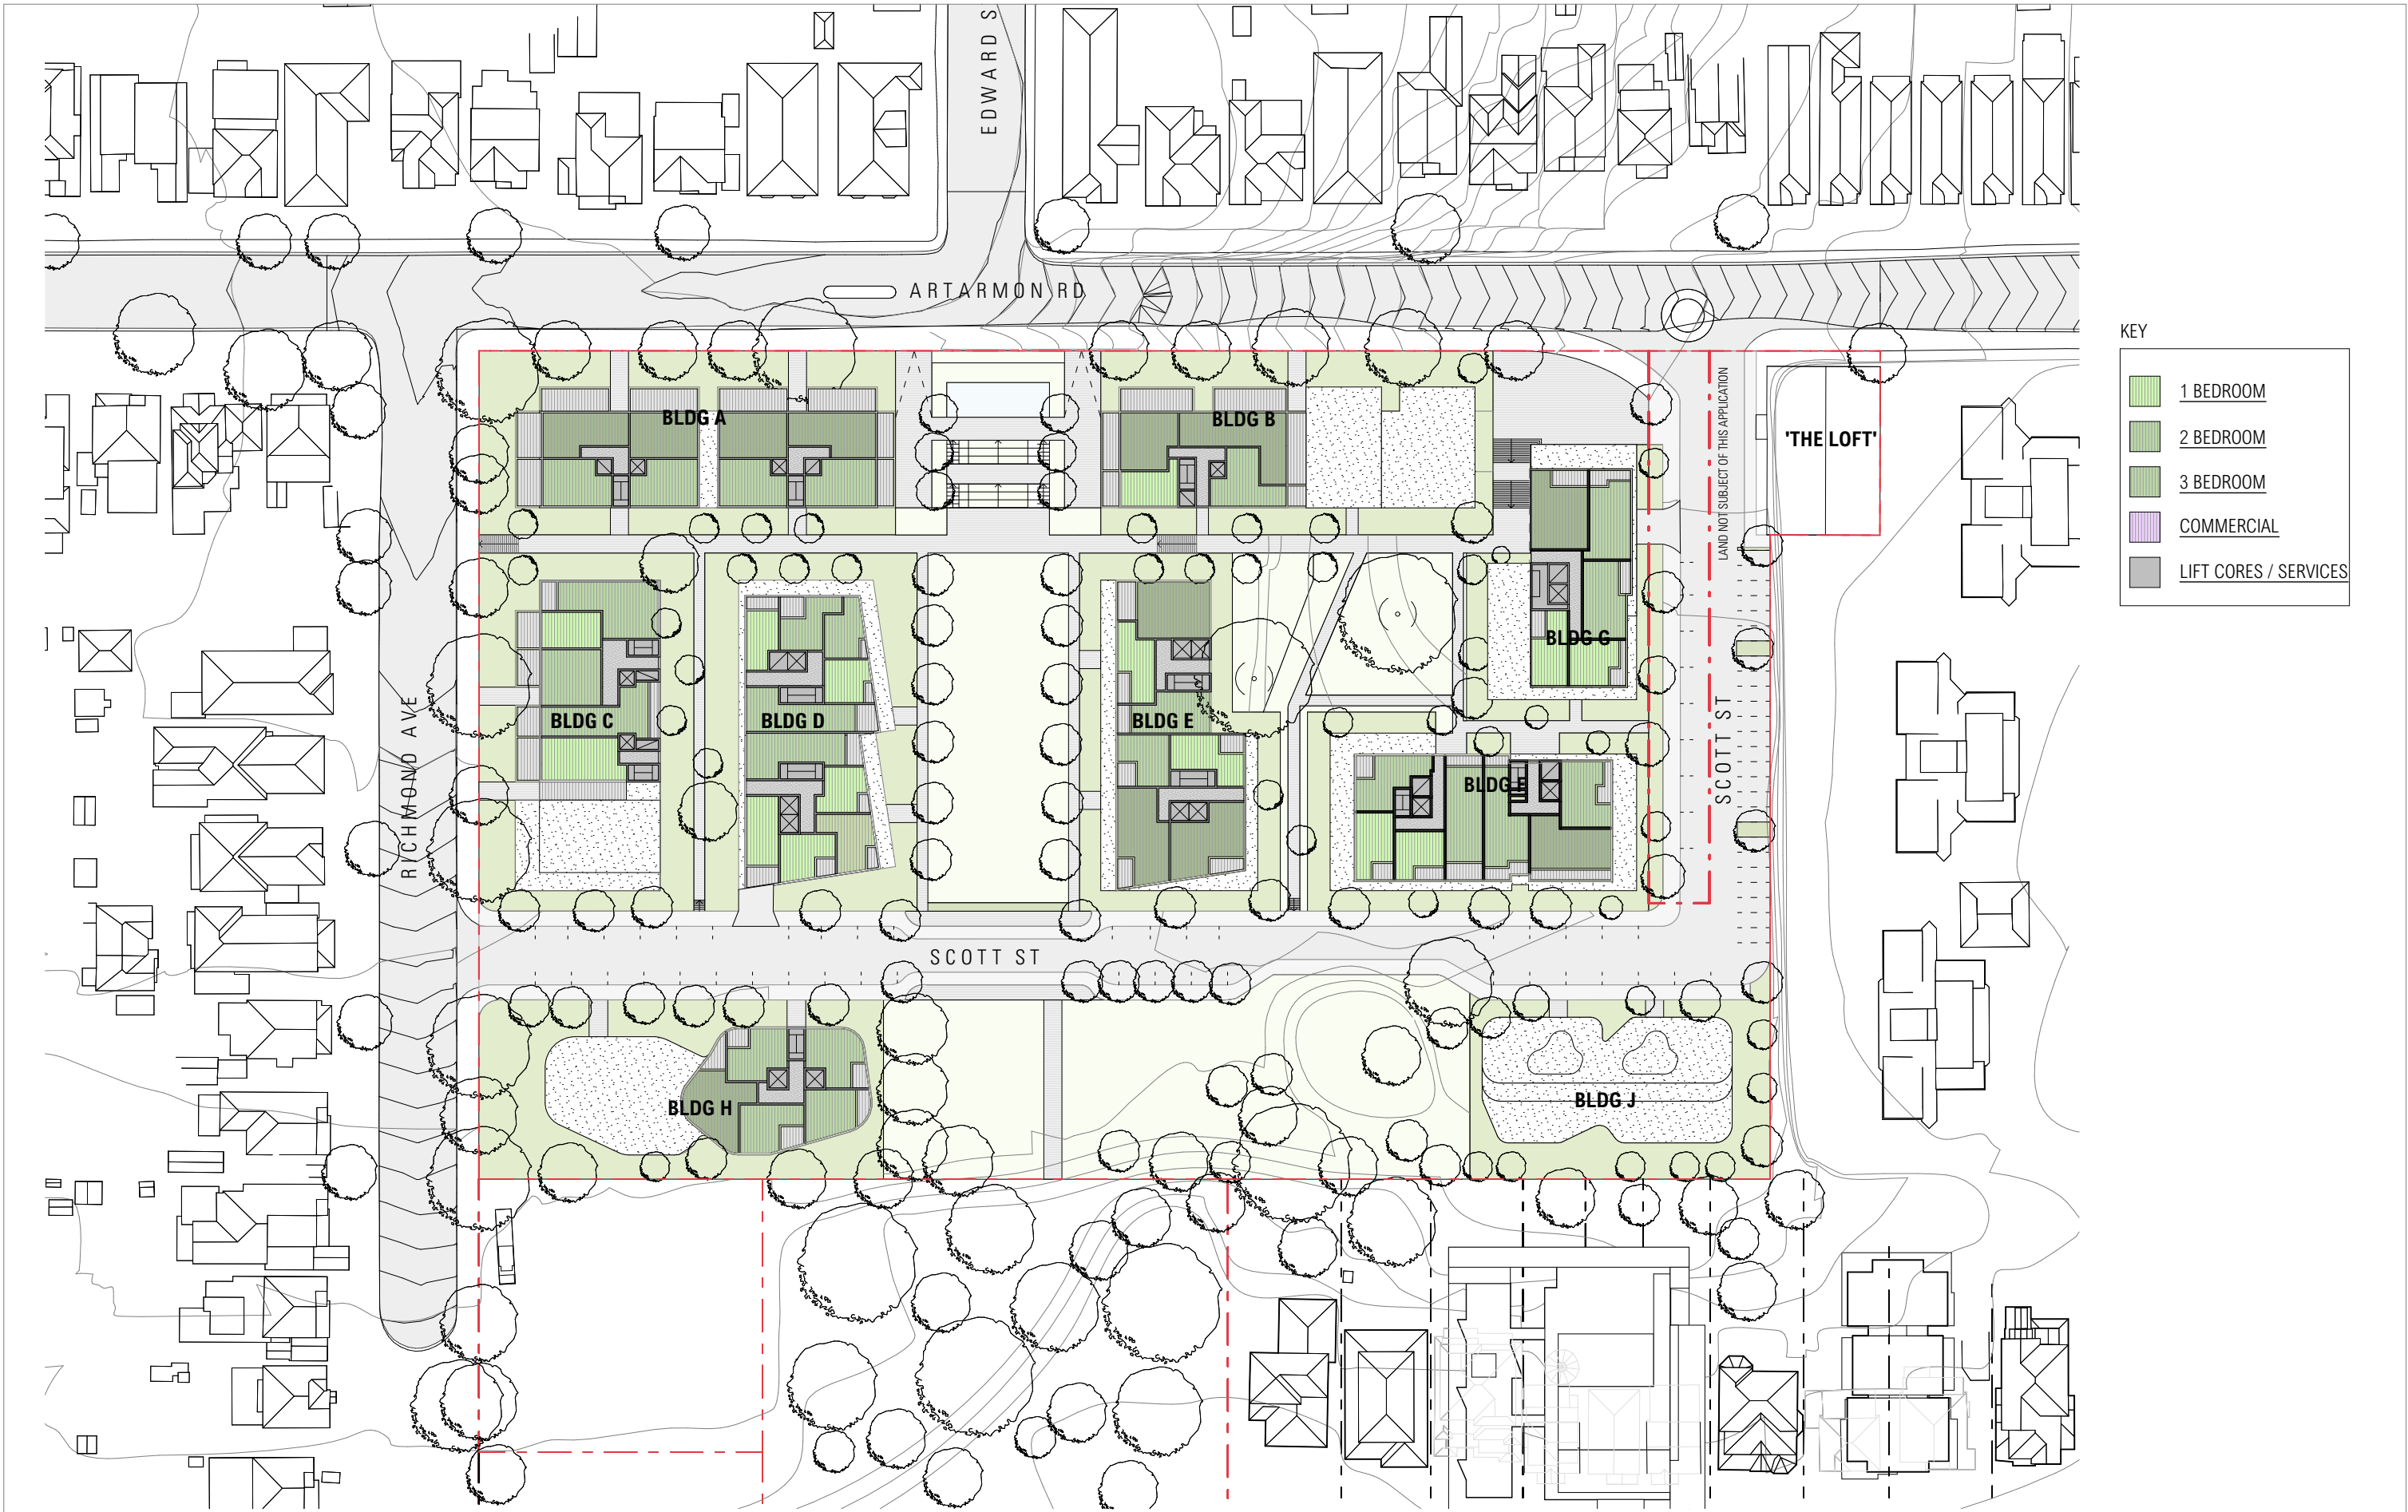

| ISSUE | DATE     | DESCRIPTION                                       |
|-------|----------|---------------------------------------------------|
| 01    | 14.07.16 | S75W MODIFIED CONCEPT MASTERPLAN SUBMISSION       |
| 02    | 31.03.17 | S75W MODIFICATION 2 CONCEPT MASTERPLAN SUBMISSION |
| 03    | 16.10.17 | S75W MODIFICATION 2 CONCEPT MASTERPLAN SUBMISSION |
| 04    | 20.02.18 | S75W MODIFICATION 2 CONCEPT MASTERPLAN SUBMISSION |
| 05    | 13.08.18 | S75W MODIFICATION 2 CONCEPT MASTERPLAN SUBMISSION |
| 06    | 29.08.18 | S75W MODIFICATION 2 CONCEPT MASTERPLAN SUBMISSION |

| ISSUE | DATE | DESCRIPTION |
|-------|------|-------------|
|       |      |             |
|       |      |             |
|       |      |             |
|       |      |             |
|       |      |             |

ARCHITECT

CHROFI

3/1 THE CORSO MANLY NSW 2095 AUSTRALIA T +61 2 8096 8500 F +61 2 8007 0411 E info@chrofi.com

CHOI ROPHA FIGHERA P/L ACN 144 714 885 ATF CHOI ROPHA FIGHERA UNIT TRUST T/A CHROFI ABN 22 365 257 187  
NOMINATED ARCHITECT JOHN CHOI 8706 TAI ROPHA 6568 STEVEN FIGHERA 6609  
THIS DRAWING SHOULD BE READ IN CONJUNCTION WITH ALL RELEVANT CONTRACTS, SPECIFICATION, REPORT AND DRAWINGS.  
DO NOT SCALE DRAWINGS. DIMENSIONS GOVERN. VERIFY ALL DIMENSIONS ON SITE BEFORE CONSTRUCTION.  
COPYRIGHT OF THIS DRAWING IS VESTED IN CHROFI.

| PROJECT                   |           |       |         |             |            |
|---------------------------|-----------|-------|---------|-------------|------------|
| CHANNEL 9 SITE MASTERPLAN |           |       |         |             |            |
| PROJECT NUMBER            | PLOT DATE | DRAWN | CHECKED | SHEET SCALE | SHEET SIZE |
| 1566                      | 20/02/18  | GB    | TR      | 1:1000      | A3         |

NORTH

SHEET TITLE


REFERENCE LAYOUT TYPICAL PODIUM LEVEL - RL 89600

SHEET NUMBER

ISSUE

06

A-S75W-103

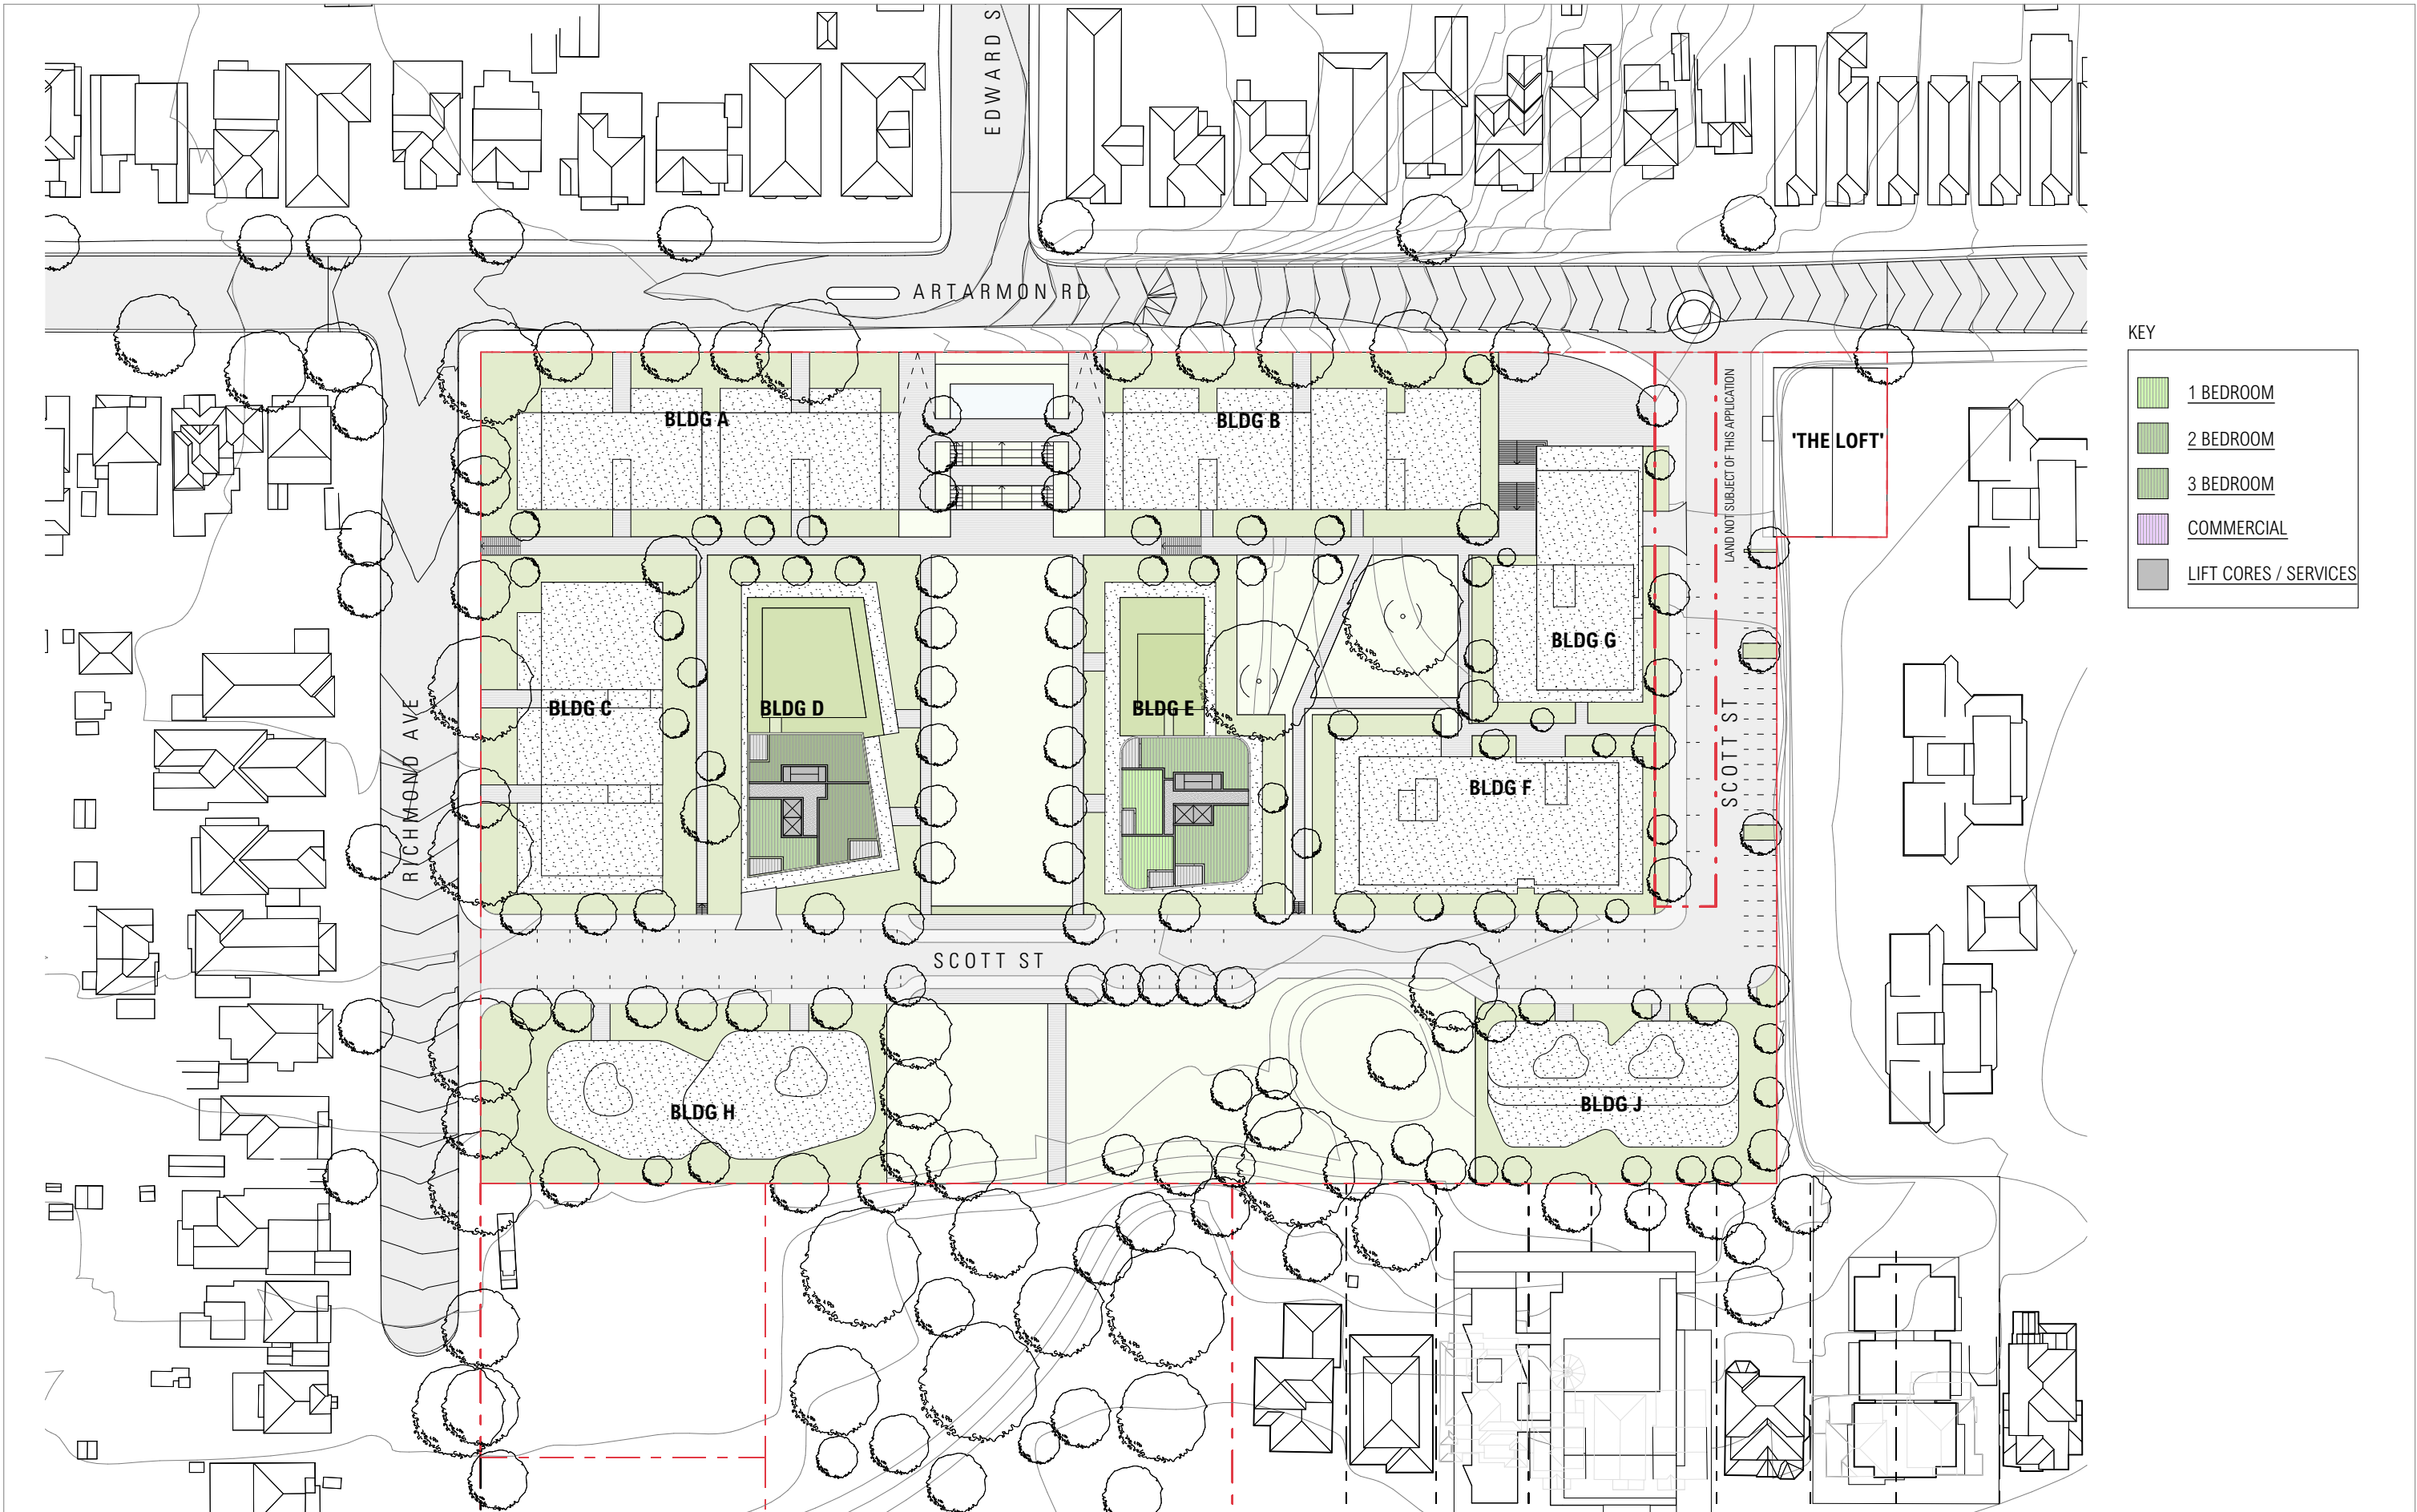

| ISSUE | DATE     | DESCRIPTION                                       |
|-------|----------|---------------------------------------------------|
| 01    | 14.07.16 | S75W MODIFIED CONCEPT MASTERPLAN SUBMISSION       |
| 02    | 31.03.17 | S75W MODIFICATION 2 CONCEPT MASTERPLAN SUBMISSION |
| 03    | 16.10.17 | S75W MODIFICATION 2 CONCEPT MASTERPLAN SUBMISSION |
| 04    | 20.02.18 | S75W MODIFICATION 2 CONCEPT MASTERPLAN SUBMISSION |
| 05    | 13.08.18 | S75W MODIFICATION 2 CONCEPT MASTERPLAN SUBMISSION |
| 06    | 29.08.18 | S75W MODIFICATION 2 CONCEPT MASTERPLAN SUBMISSION |

| ISSUE | DATE | DESCRIPTION |
|-------|------|-------------|
|       |      |             |
|       |      |             |
|       |      |             |
|       |      |             |
|       |      |             |

ARCHITECT

CHROFI

3/1 THE CORSO MANLY NSW 2095 AUSTRALIA T +61 2 8096 8500 F +61 2 8007 0411 E info@chrofi.com

CHOI ROPHA FIGHERA P/L ACN 144 714 885 ATF CHOI ROPHA FIGHERA UNIT TRUST T/A CHROFI ABN 22 385 257 187  
NOMINATED ARCHITECT JOHN CHOI 8706 TAI ROPHA 6568 STEVEN FIGHERA 6609  
THIS DRAWING SHOULD BE READ IN CONJUNCTION WITH ALL RELEVANT CONTRACTS, SPECIFICATION, REPORT AND DRAWINGS.  
DO NOT SCALE DRAWINGS. DIMENSIONS GOVERN. VERIFY ALL DIMENSIONS ON SITE BEFORE CONSTRUCTION.  
COPYRIGHT OF THIS DRAWING IS VESTED IN CHROFI.

| PROJECT                   |           |       |         |             |            |
|---------------------------|-----------|-------|---------|-------------|------------|
| CHANNEL 9 SITE MASTERPLAN |           |       |         |             |            |
| PROJECT NUMBER            | PLOT DATE | DRAWN | CHECKED | SHEET SCALE | SHEET SIZE |
| 1566                      | 20/02/18  | GB    | TR      | 1:1000      | A3         |

NORTH

SHEET TITLE


REFERENCE LAYOUT TYPICAL TOWER - RL 102000

SHEET NUMBER

ISSUE

06

A-S75W-104

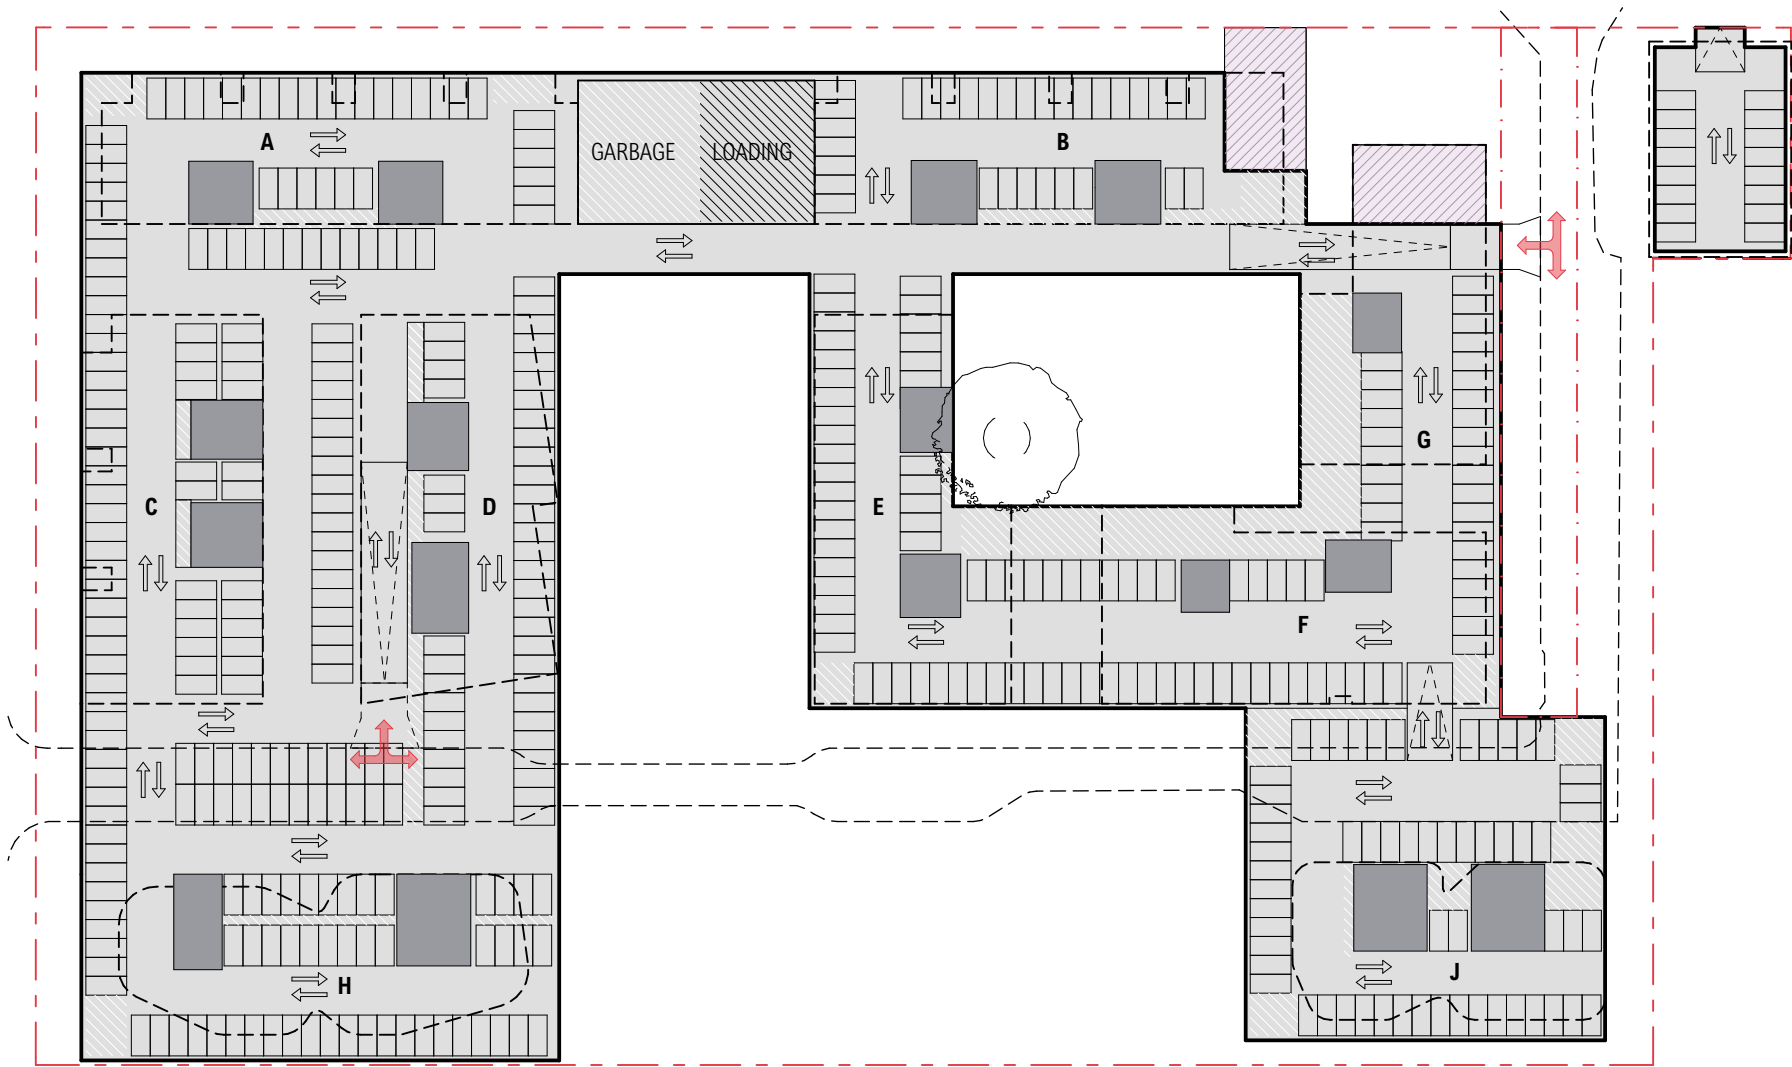


KEY

|  |                       |
|--|-----------------------|
|  | COMMERCIAL            |
|  | LIFT CORES / SERVICES |
|  | BASEMENT ZONE         |

| ISSUE |          |                                                   | DATE |  |  | DESCRIPTION   |  |  | PROJECT                   |  |  | NORTH     |  |  | SHEET TITLE |  |  |
|-------|----------|---------------------------------------------------|------|--|--|---|--|--|---------------------------|--|--|-----------|--|--|-------------|--|--|
| 01    | 14.07.16 | S75W MODIFIED CONCEPT MASTERPLAN SUBMISSION       |      |  |  | ARCHITECT   |  |  | CHANNEL 9 SITE MASTERPLAN |  |  |           |  |  | BASEMENT L1 |  |  |
| 02    | 31.03.17 | S75W MODIFICATION 2 CONCEPT MASTERPLAN SUBMISSION |      |  |  | CHROFI   |  |  |                           |  |  |           |  |  |             |  |  |
| 03    | 16.10.17 | S75W MODIFICATION 2 CONCEPT MASTERPLAN SUBMISSION |      |  |  | 3/1 THE CORSO MANLY NSW 2095 AUSTRALIA T +61 2 8096 8500 F +61 2 8007 0411 E info@chrofi.com   |  |  |                           |  |  |           |  |  |             |  |  |
| 04    | 20.02.18 | S75W MODIFICATION 2 CONCEPT MASTERPLAN SUBMISSION |      |  |  |   |  |  |                           |  |  |           |  |  |             |  |  |
| 05    | 13.08.18 | S75W MODIFICATION 2 CONCEPT MASTERPLAN SUBMISSION |      |  |  | CHOI ROPHA FIGHERA P/L ACN 144 714 885 ATF CHOI ROPHA FIGHERA UNIT TRUST T/A CHROFI ABN 22 365 257 187   |  |  | PROJECT NUMBER            |  |  | PLOT DATE |  |  | SHEET SCALE |  |  |
| 06    | 29.08.18 | S75W MODIFICATION 2 CONCEPT MASTERPLAN SUBMISSION |      |  |  | NOMINATED ARCHITECT JOHN CHOI 8706 TAI ROPHA 6568 STEVEN FIGHERA 6609   |  |  | 1566                      |  |  | 20/02/18  |  |  | A3          |  |  |
|       |          |                                                   |      |  |  | THIS DRAWING SHOULD BE READ IN CONJUNCTION WITH ALL RELEVANT CONTRACTS, SPECIFICATION, REPORT AND DRAWINGS. DO NOT SCALE DRAWINGS. DIMENSIONS GOVERN. VERIFY ALL DIMENSIONS ON SITE BEFORE CONSTRUCTION. COPYRIGHT OF THIS DRAWING IS VESTED IN CHROFI. |  |  | GB                        |  |  | TR        |  |  | 1:1000      |  |  |
|       |          |                                                   |      |  |  |   |  |  |                           |  |  |           |  |  |             |  |  |
|       |          |                                                   |      |  |  |   |  |  |                           |  |  |           |  |  | </          |  |  |



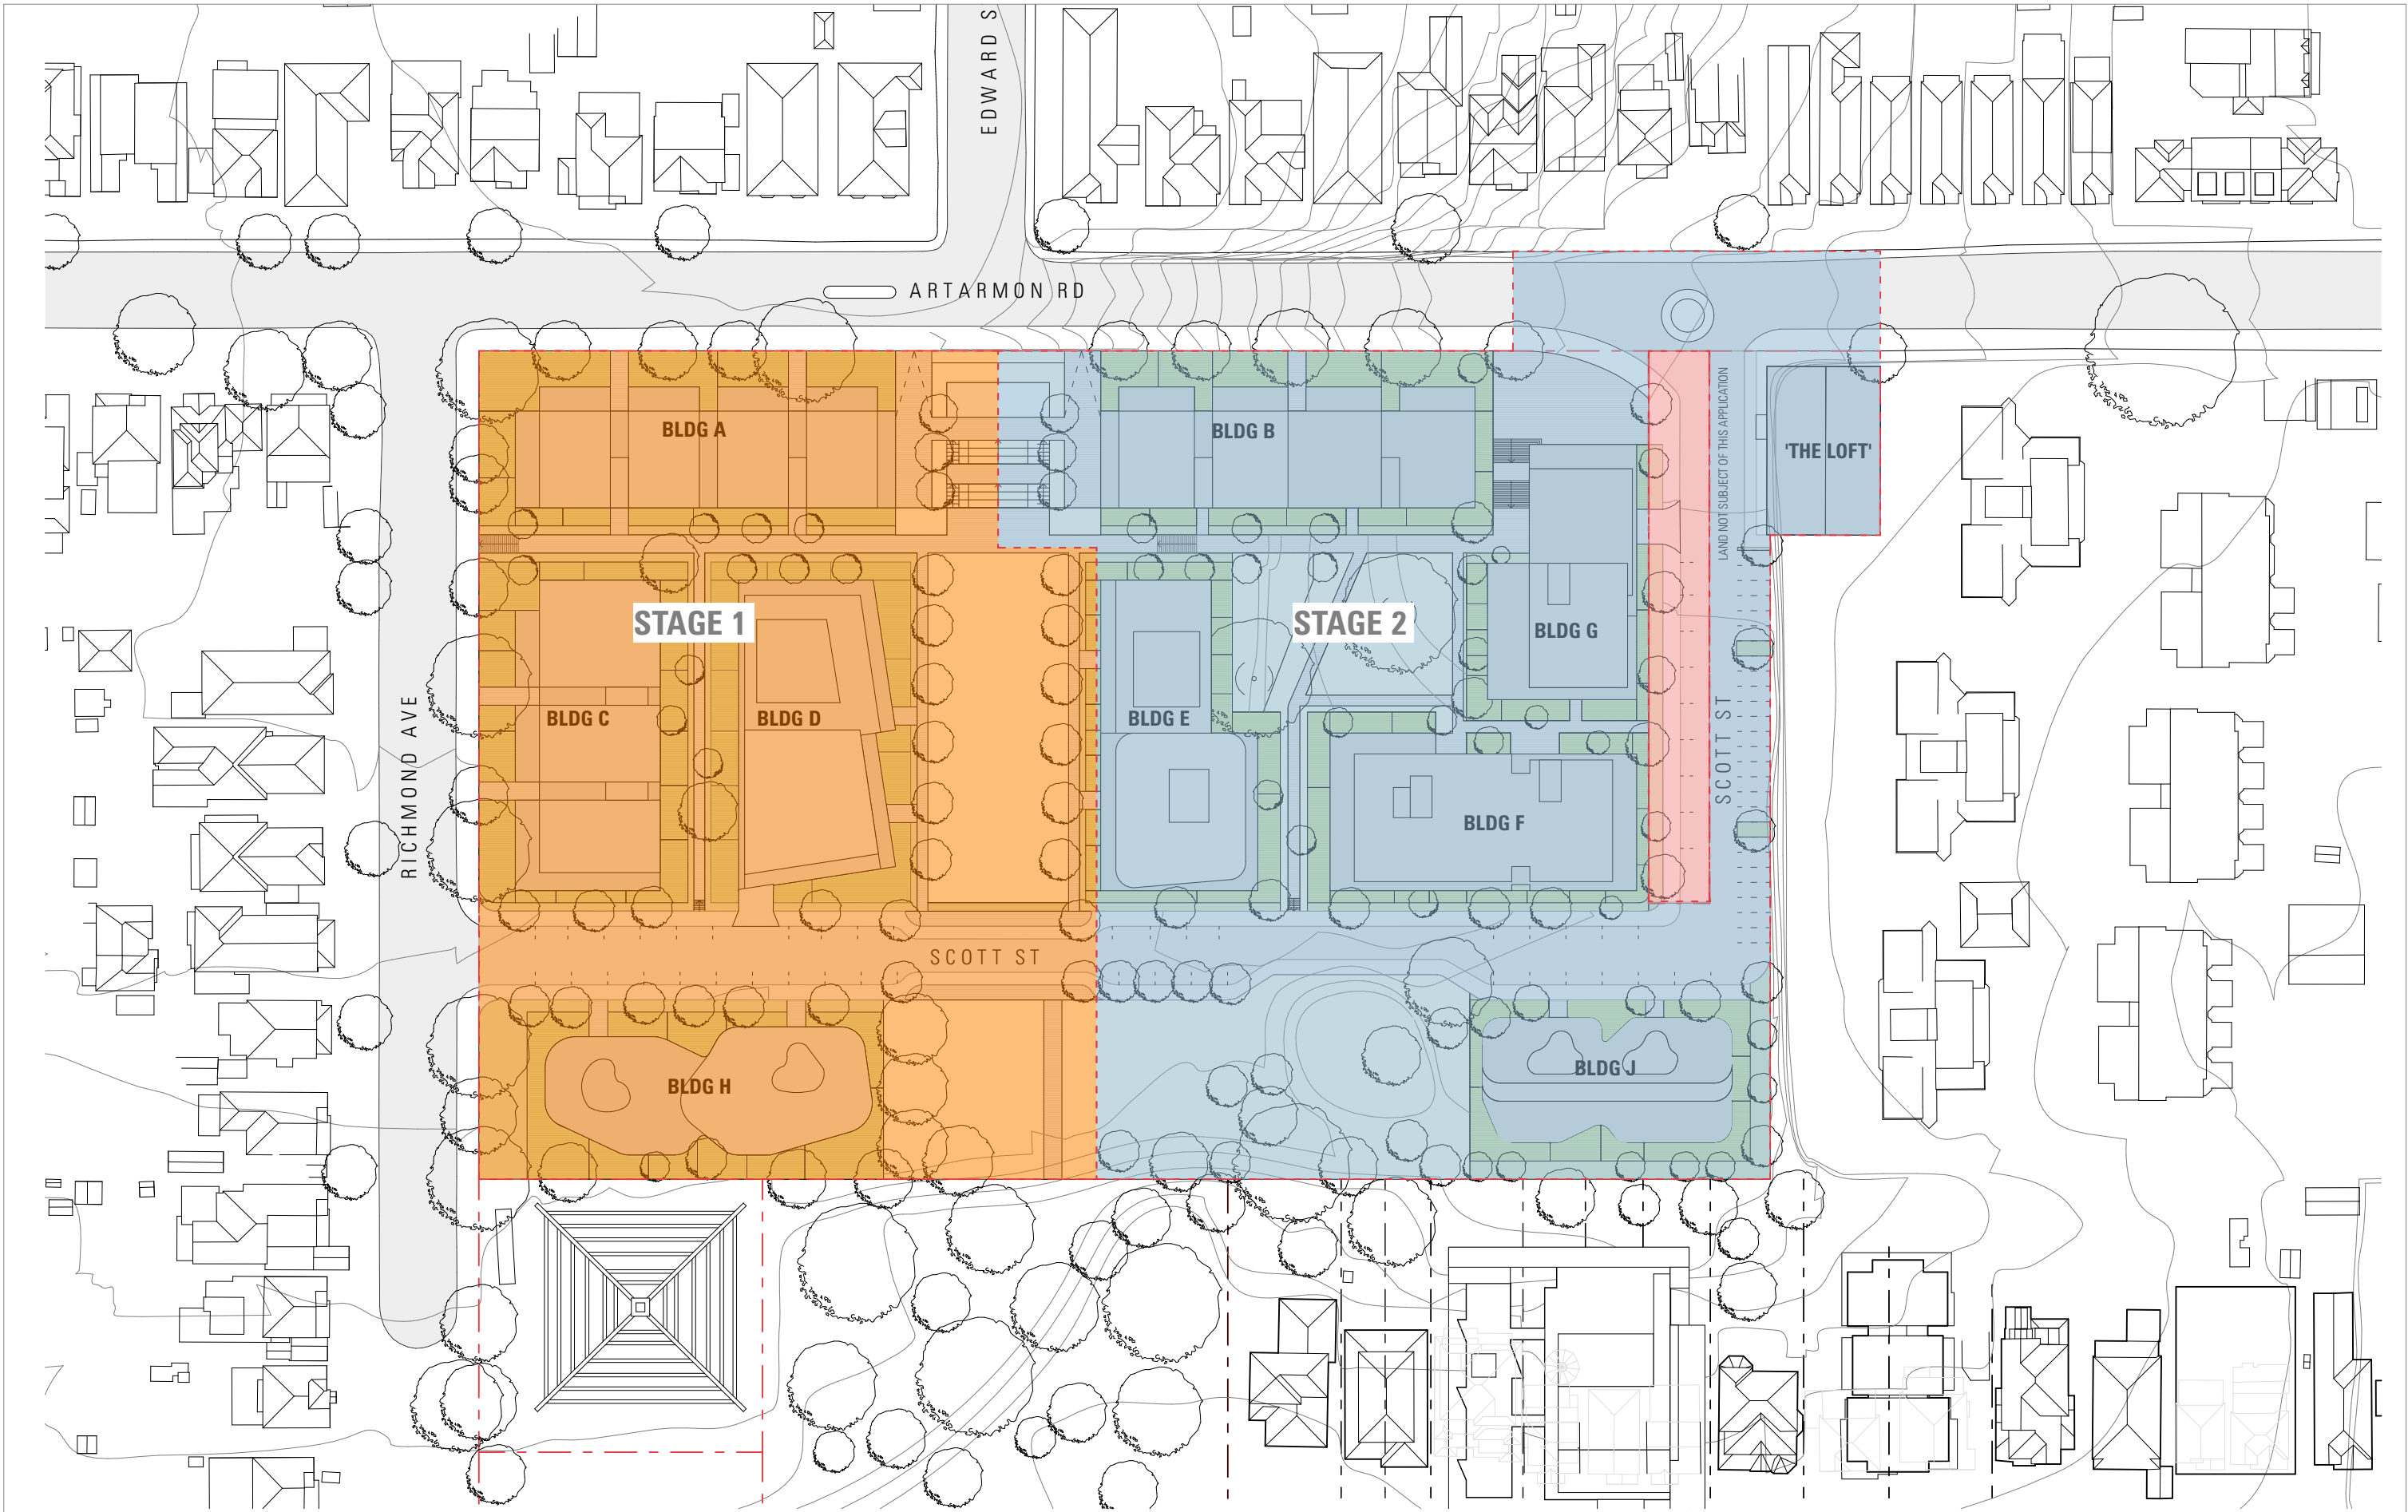

| ISSUE | DATE     | DESCRIPTION                                       |
|-------|----------|---------------------------------------------------|
| 01    | 14.07.16 | S75W MODIFIED CONCEPT MASTERPLAN SUBMISSION       |
| 02    | 31.03.17 | S75W MODIFICATION 2 CONCEPT MASTERPLAN SUBMISSION |
| 03    | 16.10.17 | S75W MODIFICATION 2 CONCEPT MASTERPLAN SUBMISSION |
| 04    | 20.02.18 | S75W MODIFICATION 2 CONCEPT MASTERPLAN SUBMISSION |
| 05    | 13.08.18 | S75W MODIFICATION 2 CONCEPT MASTERPLAN SUBMISSION |
| 06    | 29.08.18 | S75W MODIFICATION 2 CONCEPT MASTERPLAN SUBMISSION |

| ISSUE | DATE | DESCRIPTION |
|-------|------|-------------|
|       |      |             |
|       |      |             |
|       |      |             |
|       |      |             |
|       |      |             |

ARCHITECT  
**CHROFI**  
3/1 THE CORSO MANLY NSW 2095 AUSTRALIA T +61 2 8096 8500 F +61 2 8007 0411 E info@chrofi.com

CHOI ROPHA FIGHERA P/L ACN 144 714 885 ATF CHOI ROPHA FIGHERA UNIT TRUST T/A CHROFI ABN 22 365 257 187  
NOMINATED ARCHITECT JOHN CHOI 8706 TAI ROPHA 6568 STEVEN FIGHERA 6609  
THIS DRAWING SHOULD BE READ IN CONJUNCTION WITH ALL RELEVANT CONTRACTS, SPECIFICATION, REPORT AND DRAWINGS.  
DO NOT SCALE DRAWINGS. DIMENSIONS GOVERN. VERIFY ALL DIMENSIONS ON SITE BEFORE CONSTRUCTION.  
COPYRIGHT OF THIS DRAWING IS VESTED IN CHROFI.

| PROJECT<br>CHANNEL 9 SITE MASTERPLAN |           |       |         |             |            |
|--------------------------------------|-----------|-------|---------|-------------|------------|
| PROJECT NUMBER                       | PLOT DATE | DRAWN | CHECKED | SHEET SCALE | SHEET SIZE |
| 1566                                 | 20/02/18  | GB    | TR      | 1:1000      | A3         |

NORTH



SHEET TITLE  
**STAGING PLAN**




SHEET NUMBER

ISSUE

**A-S75W-401**


**06**



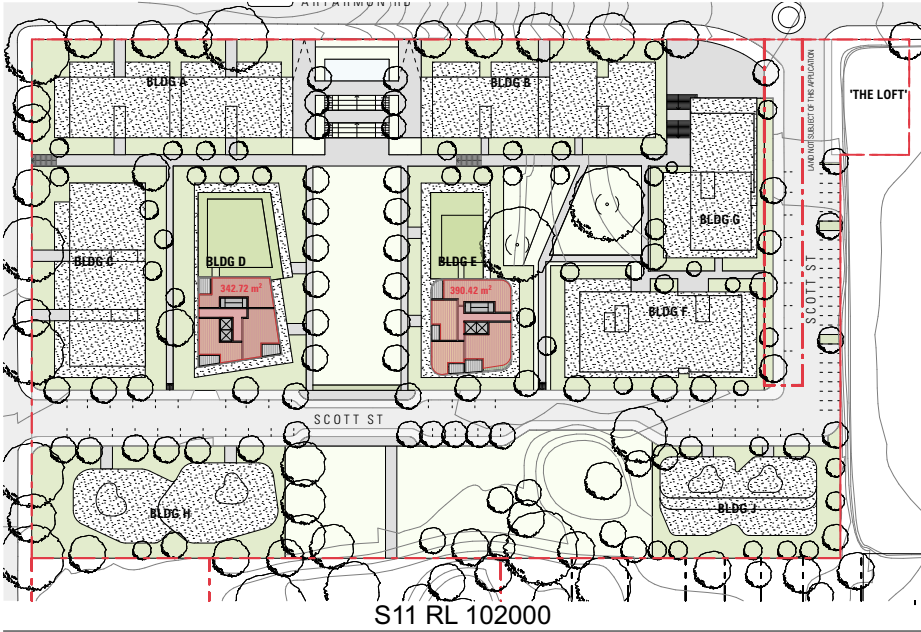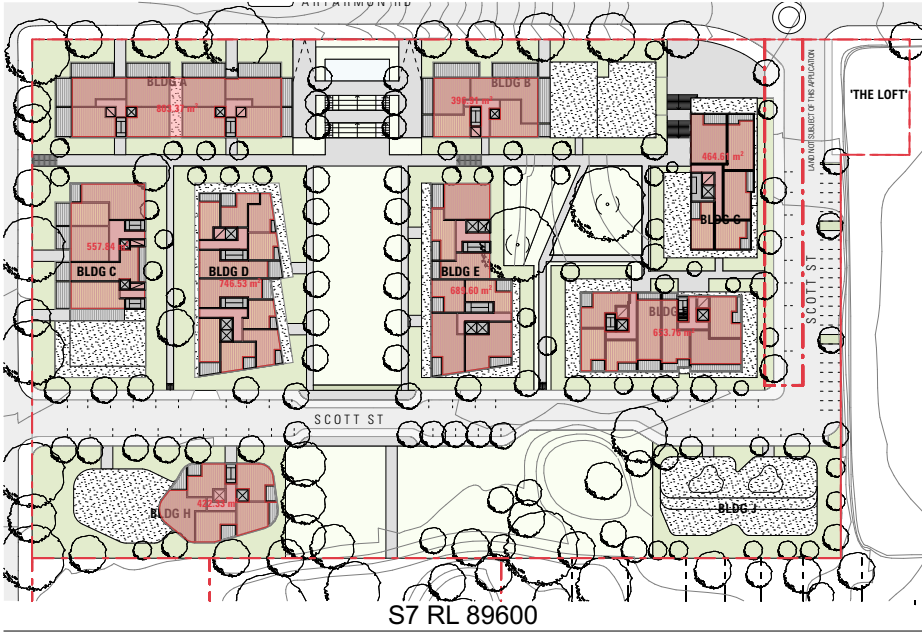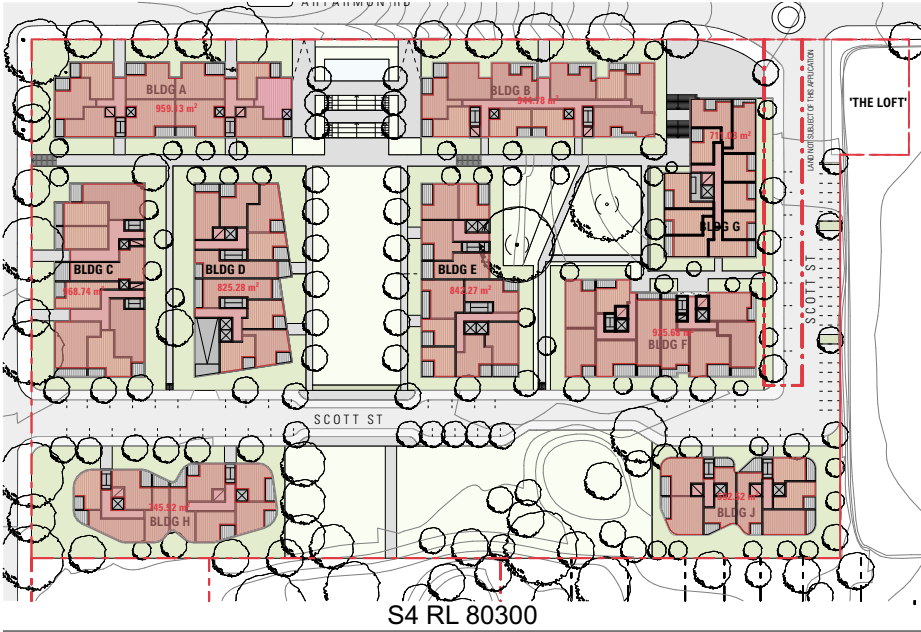

| TOTAL GFA:            |                     |
|-----------------------|---------------------|
| RESIDENTIAL GFA:      | 42557m <sup>2</sup> |
| NON RESIDENTIAL GFA:  | 300m <sup>2</sup>   |
| LOFT ADAPTIVE RESUSE: | 1050m <sup>2</sup>  |
| TOTAL GFA:            | 43907m <sup>2</sup> |

| ISSUE |  |  | DATE     |  |  | DESCRIPTION                                       |  |  | ISSUE | DATE | DESCRIPTION | ARCHITECT                                                                                              | PROJECT   |  |  |  |  | NORTH                                                                                 | SHEET TITLE              |       |         |             |            |              |       |
|-------|--|--|----------|--|--|---------------------------------------------------|--|--|-------|------|-------------|---|---|--|--|--|--|---------------------------------------------------------------------------------------|--------------------------|-------|---------|-------------|------------|--------------|-------|
| 01    |  |  | 14.07.16 |  |  | S75W MODIFIED CONCEPT MASTERPLAN SUBMISSION       |  |  |       |      |             | CHROFI<br>3/1 THE CORSO MANLY NSW 2095 AUSTRALIA T +61 2 8096 8500 F +61 2 8007 0411 E info@chrofi.com | CHANNEL 9 SITE MASTERPLAN   |  |  |  |  |  | GFA AREAS TYPICAL LEVELS |       |         |             |            |              |       |
| 02    |  |  | 31.03.17 |  |  | S75W MODIFICATION 2 CONCEPT MASTERPLAN SUBMISSION |  |  |       |      |             |   |   |  |  |  |  |                                                                                       |                          |       |         |             |            |              |       |
| 03    |  |  | 16.10.17 |  |  | S75W MODIFICATION 2 CONCEPT MASTERPLAN SUBMISSION |  |  |       |      |             |   | CHOI ROPHA FIGHERA P/L ACN 144 714 885 ATF CHOI ROPHA FIGHERA UNIT TRUST T/A CHROFI ABN 22 365 257 187<br>NOMINATED ARCHITECT JOHN CHOI 8706 TAI ROPHA 6568 STEVEN FIGHERA 6609<br>THIS DRAWING SHOULD BE READ IN CONJUNCTION WITH ALL RELEVANT CONTRACTS, SPECIFICATION, REPORT AND DRAWINGS.<br>DO NOT SCALE DRAWINGS. DIMENSIONS GOVERN. VERIFY ALL DIMENSIONS ON SITE BEFORE CONSTRUCTION.<br>COPYRIGHT OF THIS DRAWING IS VESTED IN CHROFI. |  |  |  |  | PROJECT NUMBER                                                                        | PLOT DATE                | DRAWN | CHECKED | SHEET SCALE | SHEET SIZE | SHEET NUMBER | ISSUE |
| 04    |  |  | 20.02.18 |  |  | S75W MODIFICATION 2 CONCEPT MASTERPLAN SUBMISSION |  |  |       |      |             |   |   |  |  |  |  | 1566                                                                                  | 20/02/18                 | GB    | TR      | 1:2000      | A3         |              |       |
| 05    |  |  | 13.08.18 |  |  | S75W MODIFICATION 2 CONCEPT MASTERPLAN SUBMISSION |  |  |       |      |             |   |   |  |  |  |  |                                                                                       |                          |       |         |             |            |              |       |
| 06    |  |  | 29.08.18 |  |  | S75W MODIFICATION 2 CONCEPT MASTERPLAN SUBMISSION |  |  |       |      |             |   |   |  |  |  |  |                                                                                       |                          |       |         |             |            |              |       |
|       |  
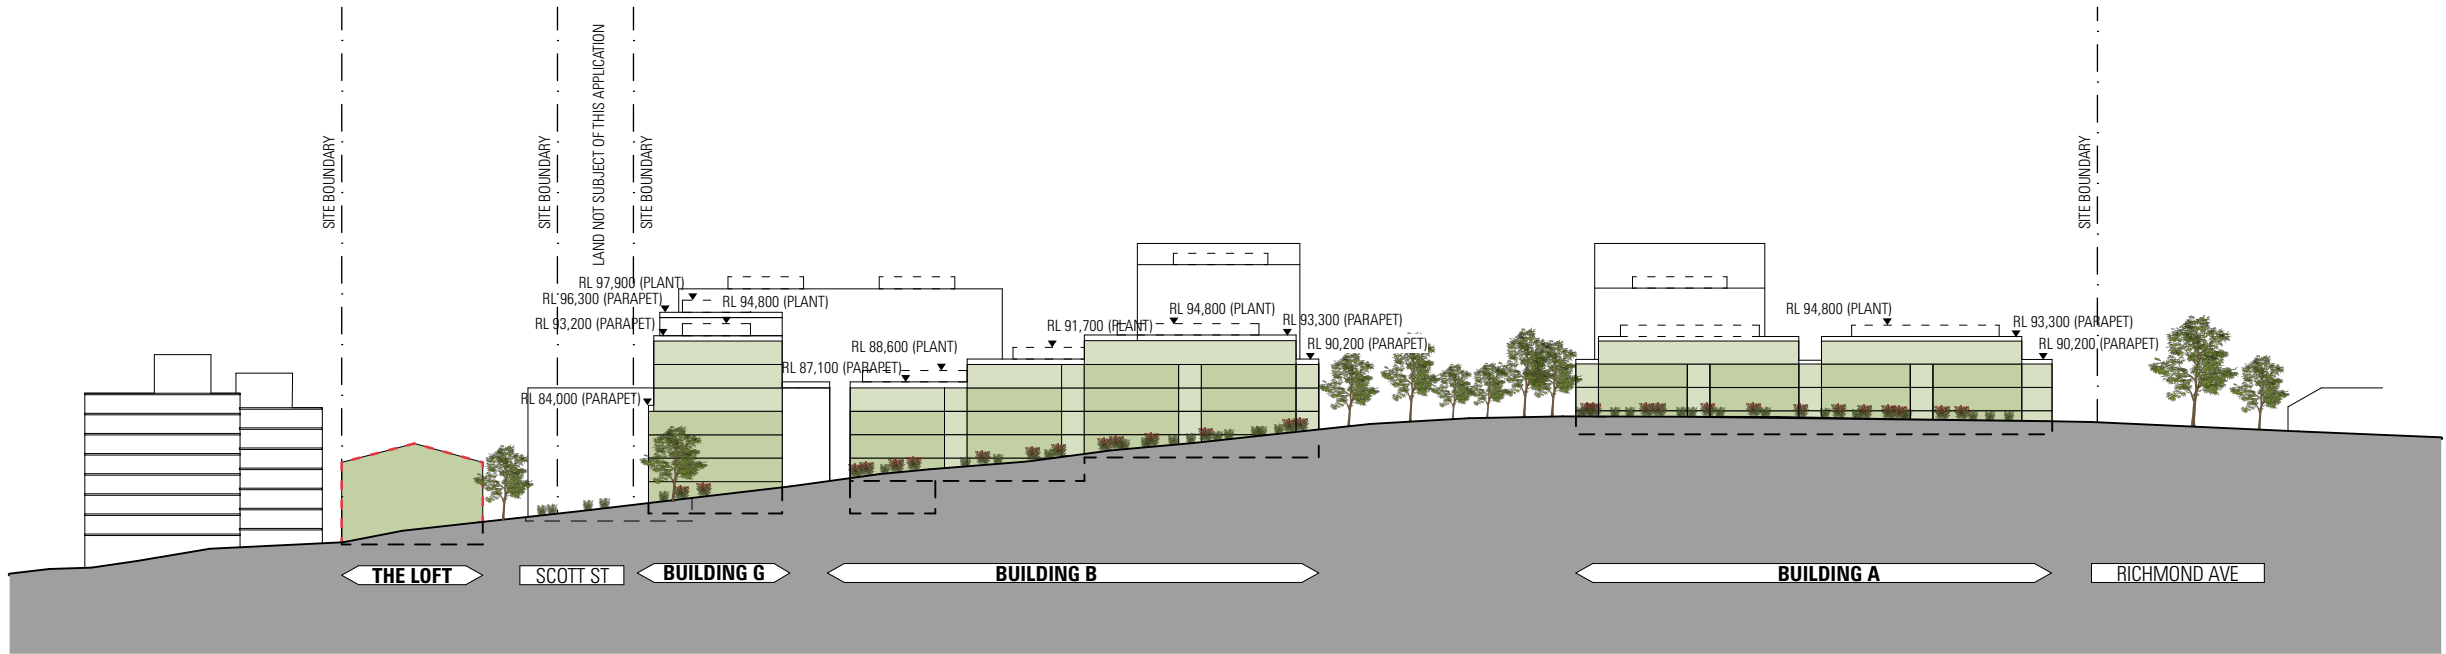


| ISSUE |          |                                                   | ISSUE | DATE | DESCRIPTION | ARCHITECT                                                                                                   |  | PROJECT                   |           |       |         | NORTH | SHEET TITLE                         |  |
|-------|----------|---------------------------------------------------|-------|------|-------------|---|--|---------------------------|-----------|-------|---------|-------|-------------------------------------|--|
| 01    | 14.07.16 | S75W MODIFIED CONCEPT MASTERPLAN SUBMISSION       |       |      |             | CHROFI   |  | CHANNEL 9 SITE MASTERPLAN |           |       |         |       | ELEVATION ARTARMON RD_PROPOSED ONLY |  |
| 02    | 31.03.17 | S75W MODIFICATION 2 CONCEPT MASTERPLAN SUBMISSION |       |      |             | 3/1 THE CORSO MANLY NSW 2095 AUSTRALIA T +61 2 8096 8500 F +61 2 8007 0411 E info@chrofi.com                |  | PROJECT NUMBER            | PLOT DATE | DRAWN | CHECKED |       |                                     |  |
| 03    | 16.10.17 | S75W MODIFICATION 2 CONCEPT MASTERPLAN SUBMISSION |       |      |             |   |  | 1566                      | 20/02/18  | GB    | TR      |       |                                     |  |
| 04    | 20.02.18 | S75W MODIFICATION 2 CONCEPT MASTERPLAN SUBMISSION |       |      |             |   |  |                           |           |       |         |       |                                     |  |
| 05    | 13.08.18 | S75W MODIFICATION 2 CONCEPT MASTERPLAN SUBMISSION |       |      |             |   |  |                           |           |       |         |       |                                     |  |
| 06    | 29.08.18 | S75W MODIFICATION 2 CONCEPT MASTERPLAN SUBMISSION |       |      |             |   |  |                           |           |       |         |       |                                     |  |
|       |          |                                                   |       |      |             | CHOI ROPHA FIGHERA P/L ACN 144 714 885 ATF CHOI ROPHA FIGHERA UNIT TRUST T/A CHROFI ABN 22 365 257 187      |  |                           |           |       |         |       |                                     |  |
|       |          |                                                   |       |      |             | NOMINATED ARCHITECT JOHN CHOI 8706 TAI ROPHA 6568 STEVEN FIGHERA 6609                                       |  |                           |           |       |         |       |                                     |  |
|       |          |                                                   |       |      |             | THIS DRAWING SHOULD BE READ IN CONJUNCTION WITH ALL RELEVANT CONTRACTS, SPECIFICATION, REPORT AND DRAWINGS. |  |                           |           |       |         |       |                                     |  |
|       |          |                                                   |       |      |             | DO NOT SCALE DRAWINGS. DIMENSIONS GOVERN. VERIFY ALL DIMENSIONS ON SITE BEFORE CONSTRUCTION.                |  |                           |           |       |         |       |                                     |  |
|       |          |                                                   |       |      |             | COPYRIGHT OF THIS DRAWING IS VESTED IN CHROFI.                                                              |  |                           |           |       |         |       |                                     |  |




| TOTAL OPEN PUBLIC SPACE:        |                          |
|---------------------------------|--------------------------|
| VILLAGE GREEN:                  | 2933m <sup>2</sup>       |
| VILLAGE LAWN:                   | 3104m <sup>2</sup>       |
| VILLAGE SQUARE:                 | 348m <sup>2</sup>        |
| <b>TOTAL PUBLIC OPEN SPACE:</b> | <b>6385m<sup>2</sup></b> |




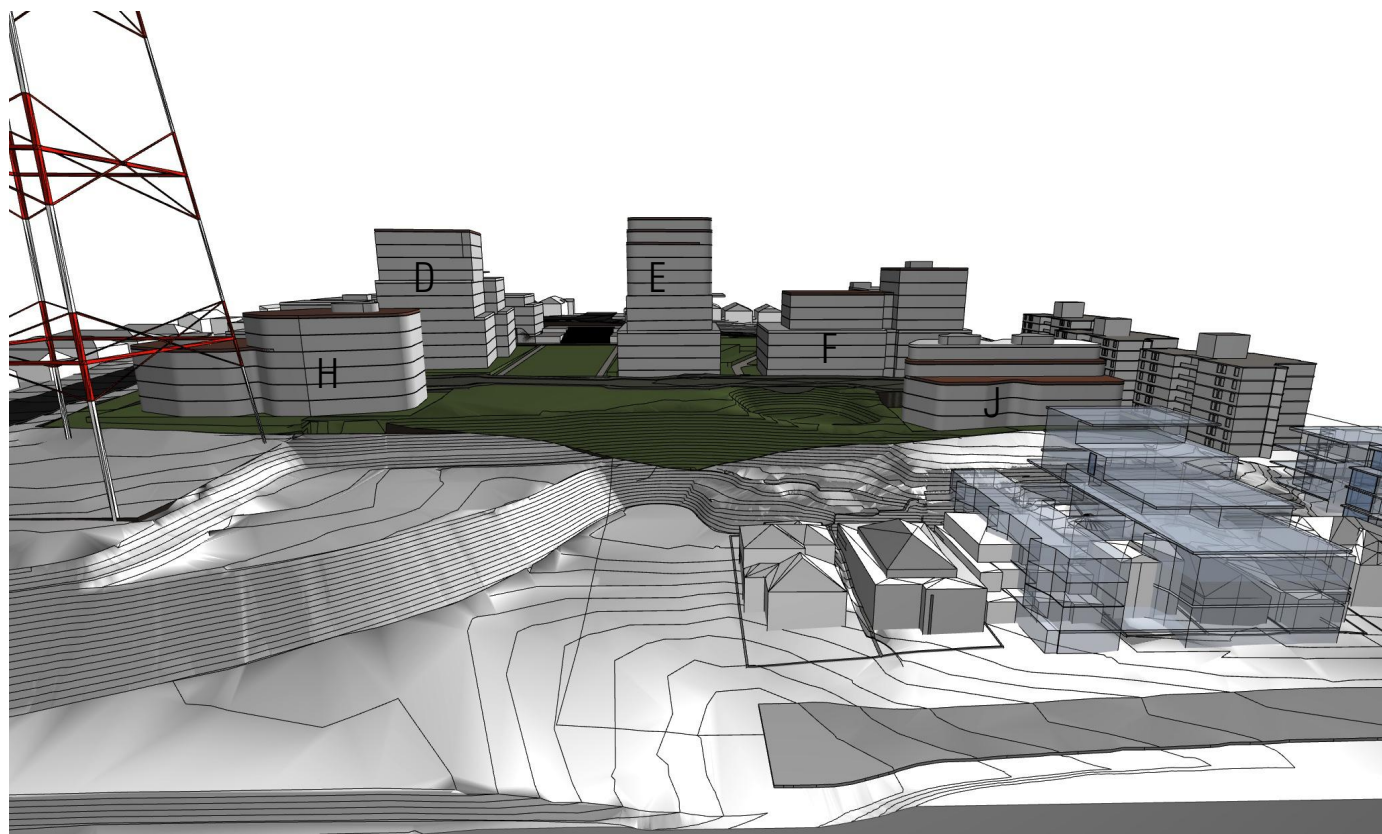


12 STOREY SCHEME

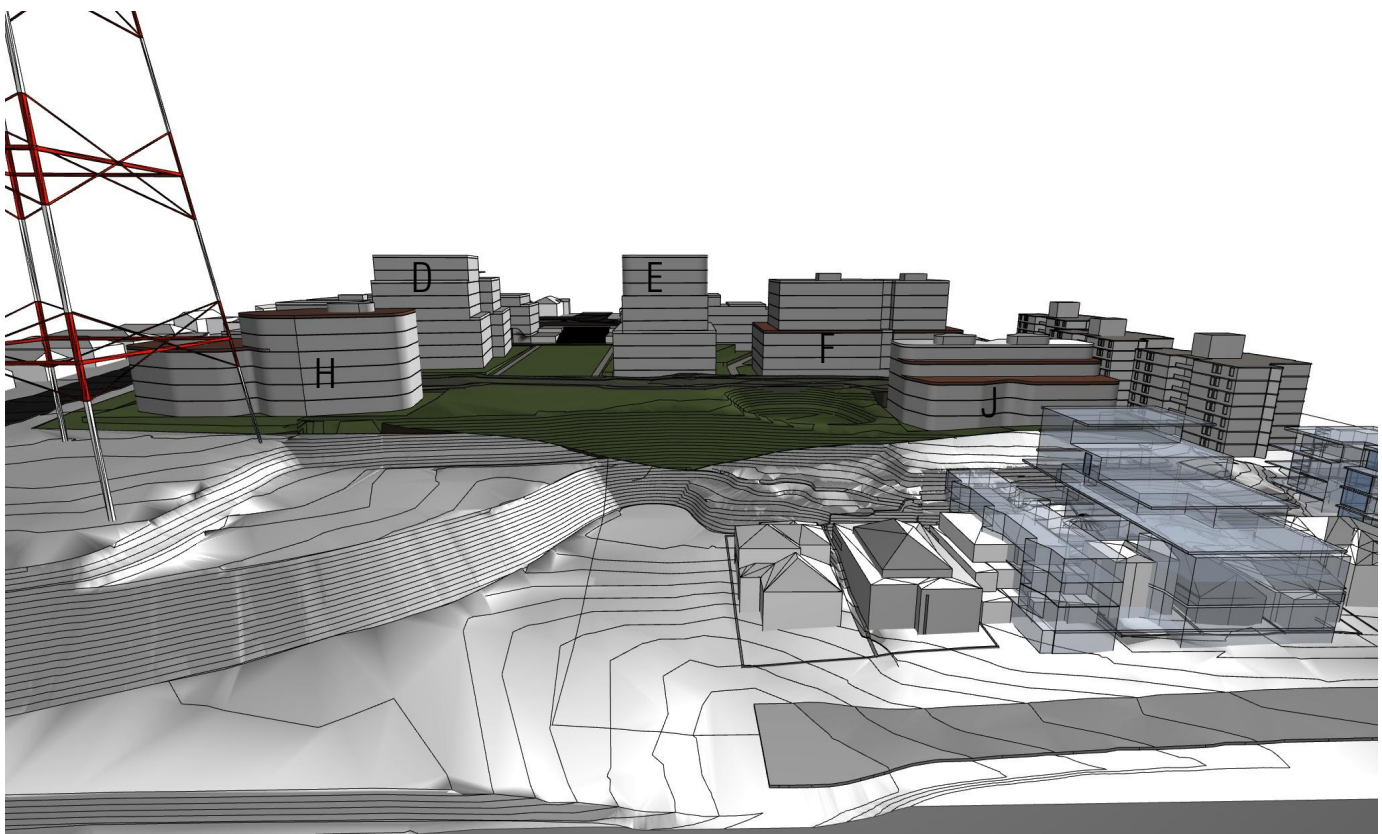

9 STOREY SCHEME

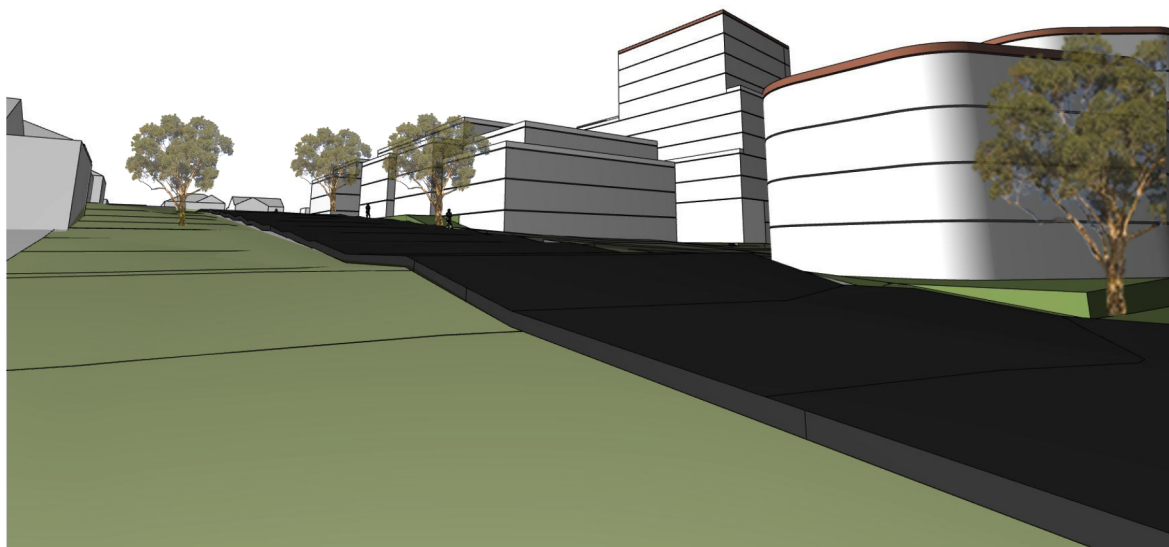

12 STOREY SCHEME

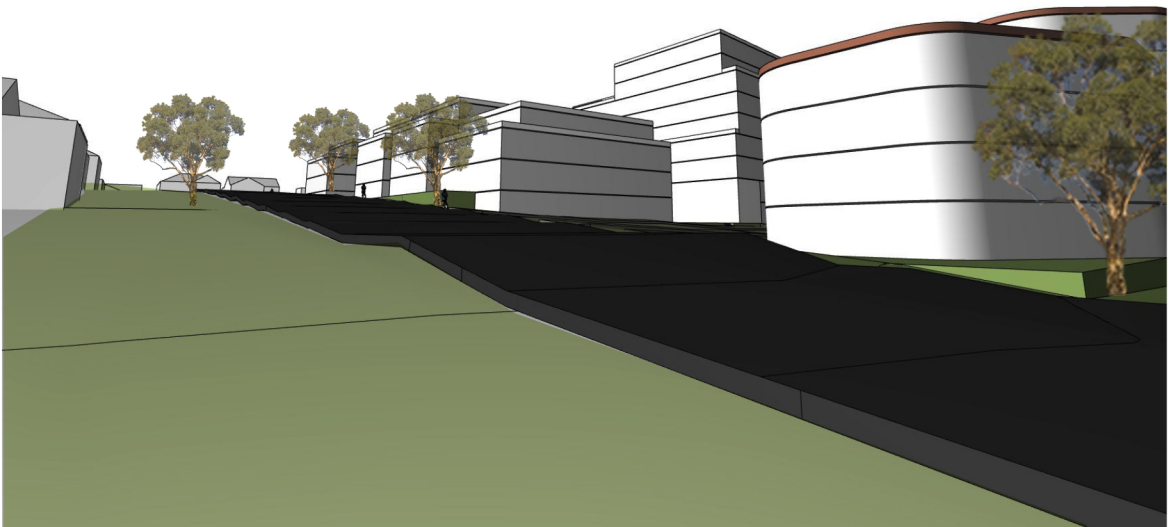

9 STOREY SCHEME

RICHMOND ROAD - LOOKING NORTH