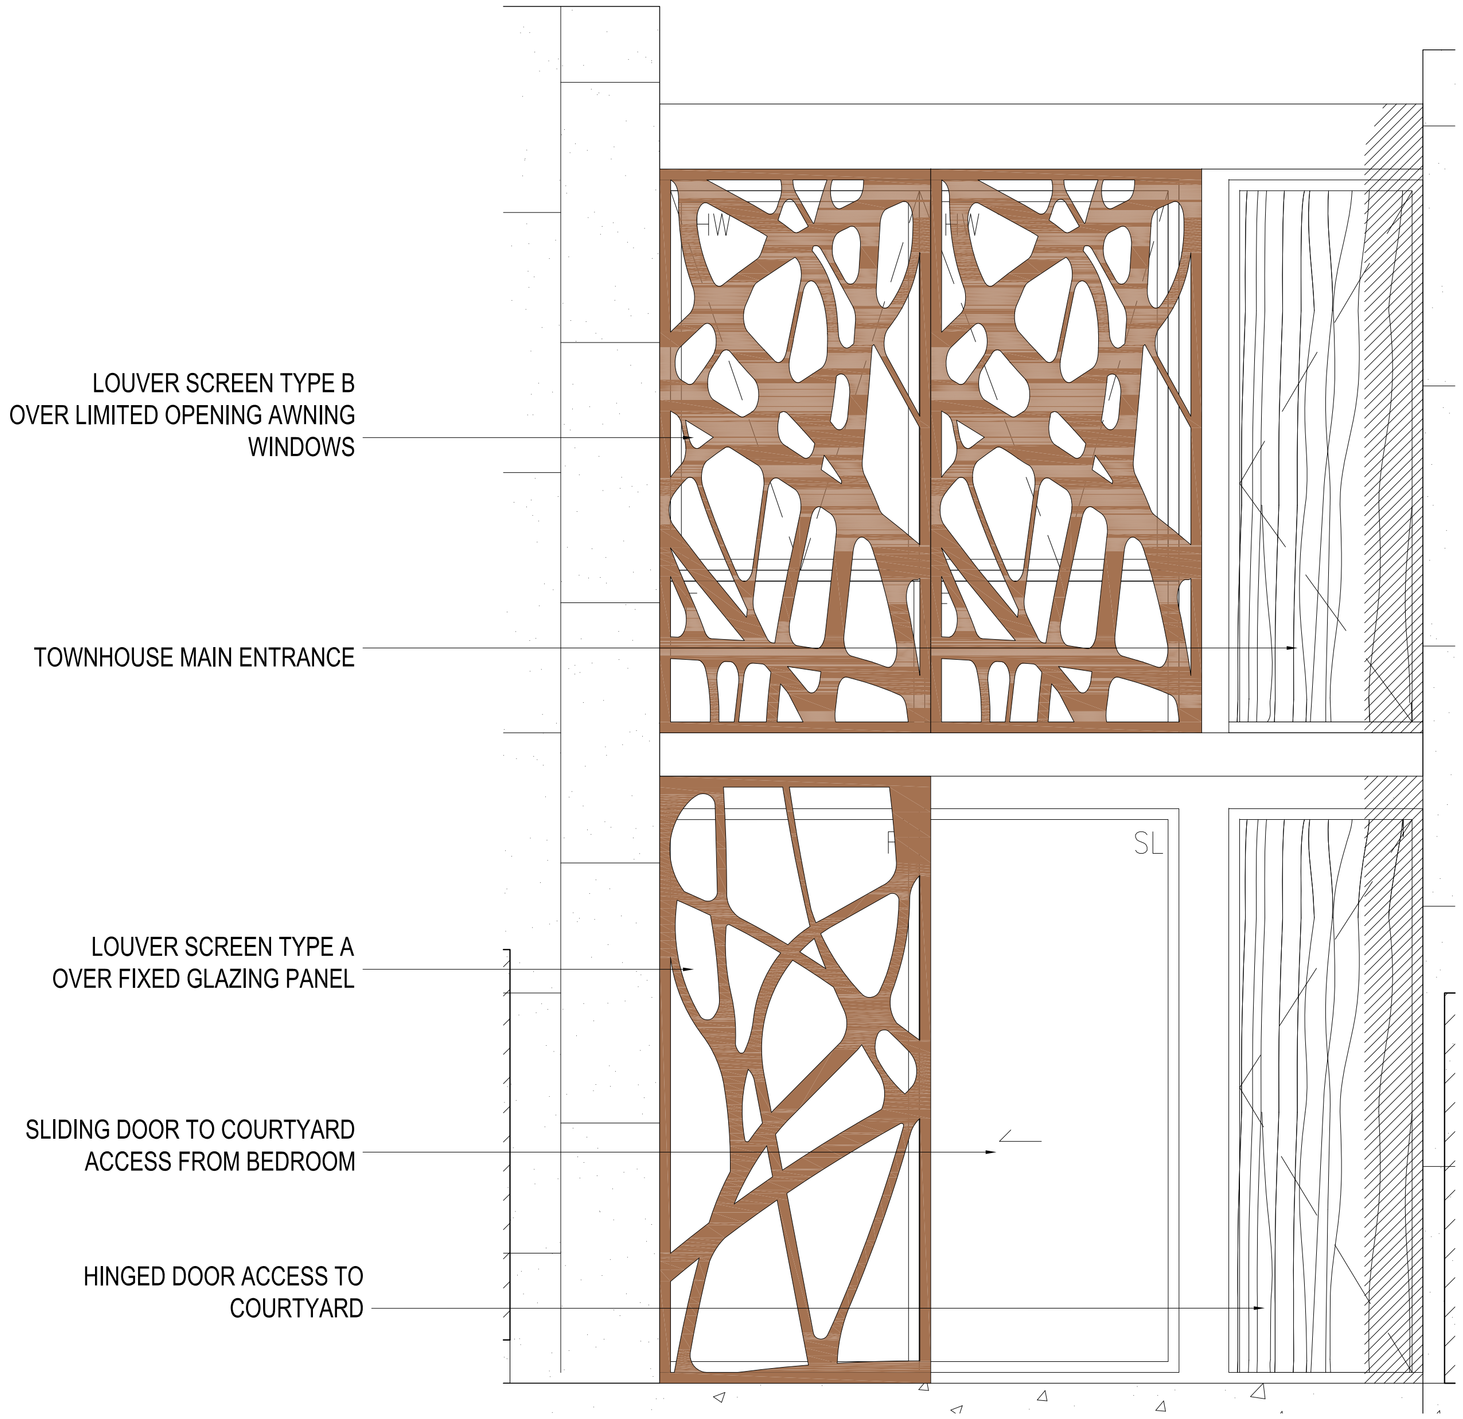

01 TYPICAL SCREEN LOCATION
SOUTH ELEVATION SCALE 1:20 0 1

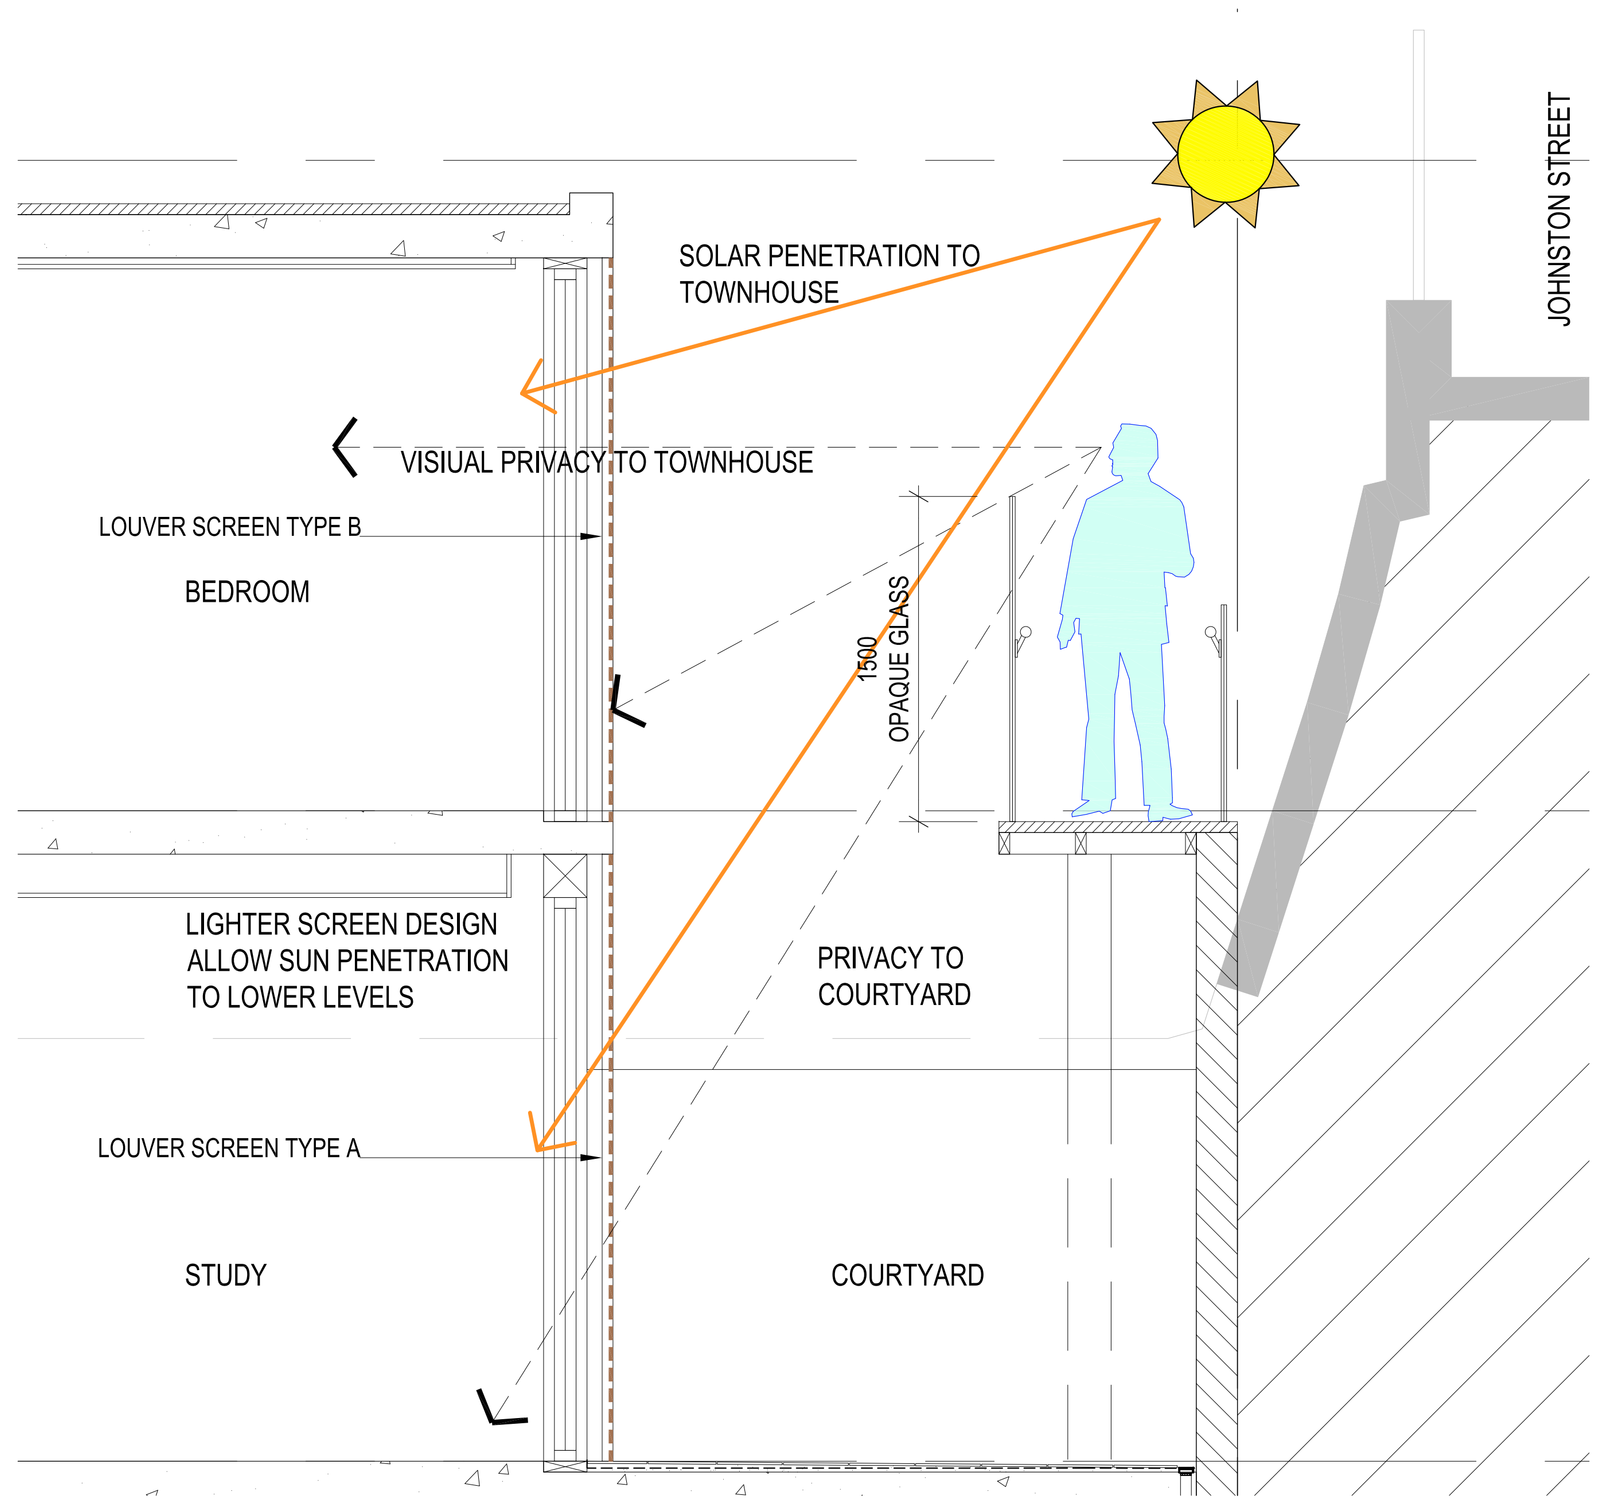

02 TYPICAL SCREEN LOCATION
SECTION SCALE 1:20 0 1

Rev.	Description	By	Date
A	SECTION 96 ISSUE - ADDITIONAL INFORMAITON	WT	03.12.2014

Disclaimer

THESE DRAWINGS ARE PRELIMINARY DRAWINGS AND ARE SUBJECT TO CHANGE WITHOUT NOTICE DURING THE COURSE OF THE PROPOSED DEVELOPMENT AND IN CONSULTATION WITH COUNCIL. SUBMISSION OF THE DRAWINGS DOES NOT CONSTITUTE A REPRESENTATION OR WARRANTY BY THE DEVELOPER OR ITS SERVANTS, AGENTS OR CONTRACTORS THAT THE DRAWINGS ARE FINAL NOR THAT THE PROPOSED DEVELOPMENT WILL TAKE PLACE IN ACCORDANCE WITH THESE DRAWINGS.

BEFORE CARRYING OUT ANY WORK ENSURE THAT THE DRAWINGS USED CARRY THE LATEST AMENDMENT No.

Notes

DRAWINGS MADE TO A LARGER SCALE AND THOSE SHOWING PARTICULAR DETAIL OF WORKS SHALL TAKE PRECEDENCE OVER DRAWINGS MADE TO A SMALLER SCALE AND FOR MORE GENERAL PURPOSES

WHERE ANY DISCREPANCY EXISTS BETWEEN FIGURED AND SCALED DIMENSIONS. THE FIGURED DIMENSIONS SHALL PREVAIL

BUILDER TO CHECK ALL SITE DIMENSIONS PRIOR TO FABRICATION OF ITEMENTS

THESE DOCUMENTS AND ANY WORKS EXECUTED AS A RESULT OF THESE DOCUMENTS SHALL BE SUBJECT TO THE COPYRIGHT CONDITIONS SET OUT IN THE CONDITIONS OF ENGAGEMENT ©

Important Notes:

1. Cupboard above fridge will contain following:

EDB: 400x400H
COMMS: 400Wx400Hx300D
DIMMING: 300Wx300Hx150D

2. Dryers will be placed above washing machines for all units

Consultants

TOWN PLANNER – DON FOX PLANNING
PO Box 963, Thornleigh, NSW 2120
P: 02 9980 6933
F: 02 9980 6217
E: DFoltin@donfoxplanning.com.au

HERITAGE – NBRS+PARTNERS
Level3, 4 Glen St, Milsons Point, NSW 1565
P: 02 9922 2344
F: 02 9922 1308
E: pam.jeffery@nbrsap.com.au

LANDSCAPE – SITE LANDSCAPE
28 Bowden St, Alexandria, NSW 2015
P: 02 3638 2277
F: 02 3638 2977
E: lbaldwin@sitelandscapes.com.au

TRAFFIC – COLSTON BUDD HUNT & KAFES
Suite 1801, 821 Pacific Hwy, Chatswood, NSW 2067
P: 02 9411 2411
F: 02 9411 2422
E: joshua.hollis@cbhk.com.au

ACOUSTICS/VIBRATION/LIGHTRAIL/ELECTRICAL/ UTILITIES/HYDRAULICS/STRUCTURAL – CARDNO ITC
Level 7, 33 York St, Sydney, NSW 2000
P: 02 9495 8100
F: 02 9495 8000
E: moyo.chaka@cardno.com.au

BASIX – VIPAC
2 Sirius Rd, Lanecove, NSW 2066
P: 02 9420 4222
F: 02 9420 5911
E: adriansoo@vipac.com.au

GEOTECH/CONTAMINATION – ENVIRONMENTAL INVESTIGATIONS
17/19 Coulson St, Erskineville, NSW 2043
P: 02 9516 0722
F: 02 9516 0741
E: eric.gergis@douglasutilia.com.au

CONSULTATION – KJA
Level9, 2 Elizabeth Plaza, North Sydney, NSW 2060
P: 02 9955 2660
F: 02 9936 5107
E: d.alder@kjassoc.com.au

ACCESSIBILITY – ACCESSIBLE BUILDING SOLUTIONS
124 Upper Washington Drive, Bonnet Bay, NSW2226
P: 02 9528 0276
F: 02 9528 0896
E: hmoulris@optusnet.com.au

BCA – BCA LOGIC
Level1, 71-73 Archer St,
Chatswood, NSW 2067
P: 02 9411 5360
F: 02 9411 5422
E: MHunter@bcalogic.com.au

VIEW ANALYSIS – RICHARD LAMB & ASSOCIATES
1/134 Military Rd, Neutral Bay, NSW 2089
P: 02 9953 0922
F: 02 9953 8911
E: richard@richardlamb.com.au

Client

Dundas Developments Pty Ltd
Suite 2004, Level 20,
1 Alfred Street, Sydney ,
NSW - 2000

Architects

tony owen ptnrs
Level 2, 12 Queen Street
Sydney NSW 2000
T 0 02 9299 2855
F 0 02 9299 3019
E info@tonyowen.com.au

Project

Gosford Quarries

Project address
300 JOHNSTON STREET
ANNANDALE, NSW, 2038

Key plan

Scale 1:20 @ A1 0 0.1 0.2 0.3 0.4 0.5
©1960-2009
Date AUGUST 2015

Drawing title
PRIVACY SCREEN

Project no. 837
Drawing no. 680
Rev A
Drawn AA
A

Drawing status
SECTION 96 SUBMISSION