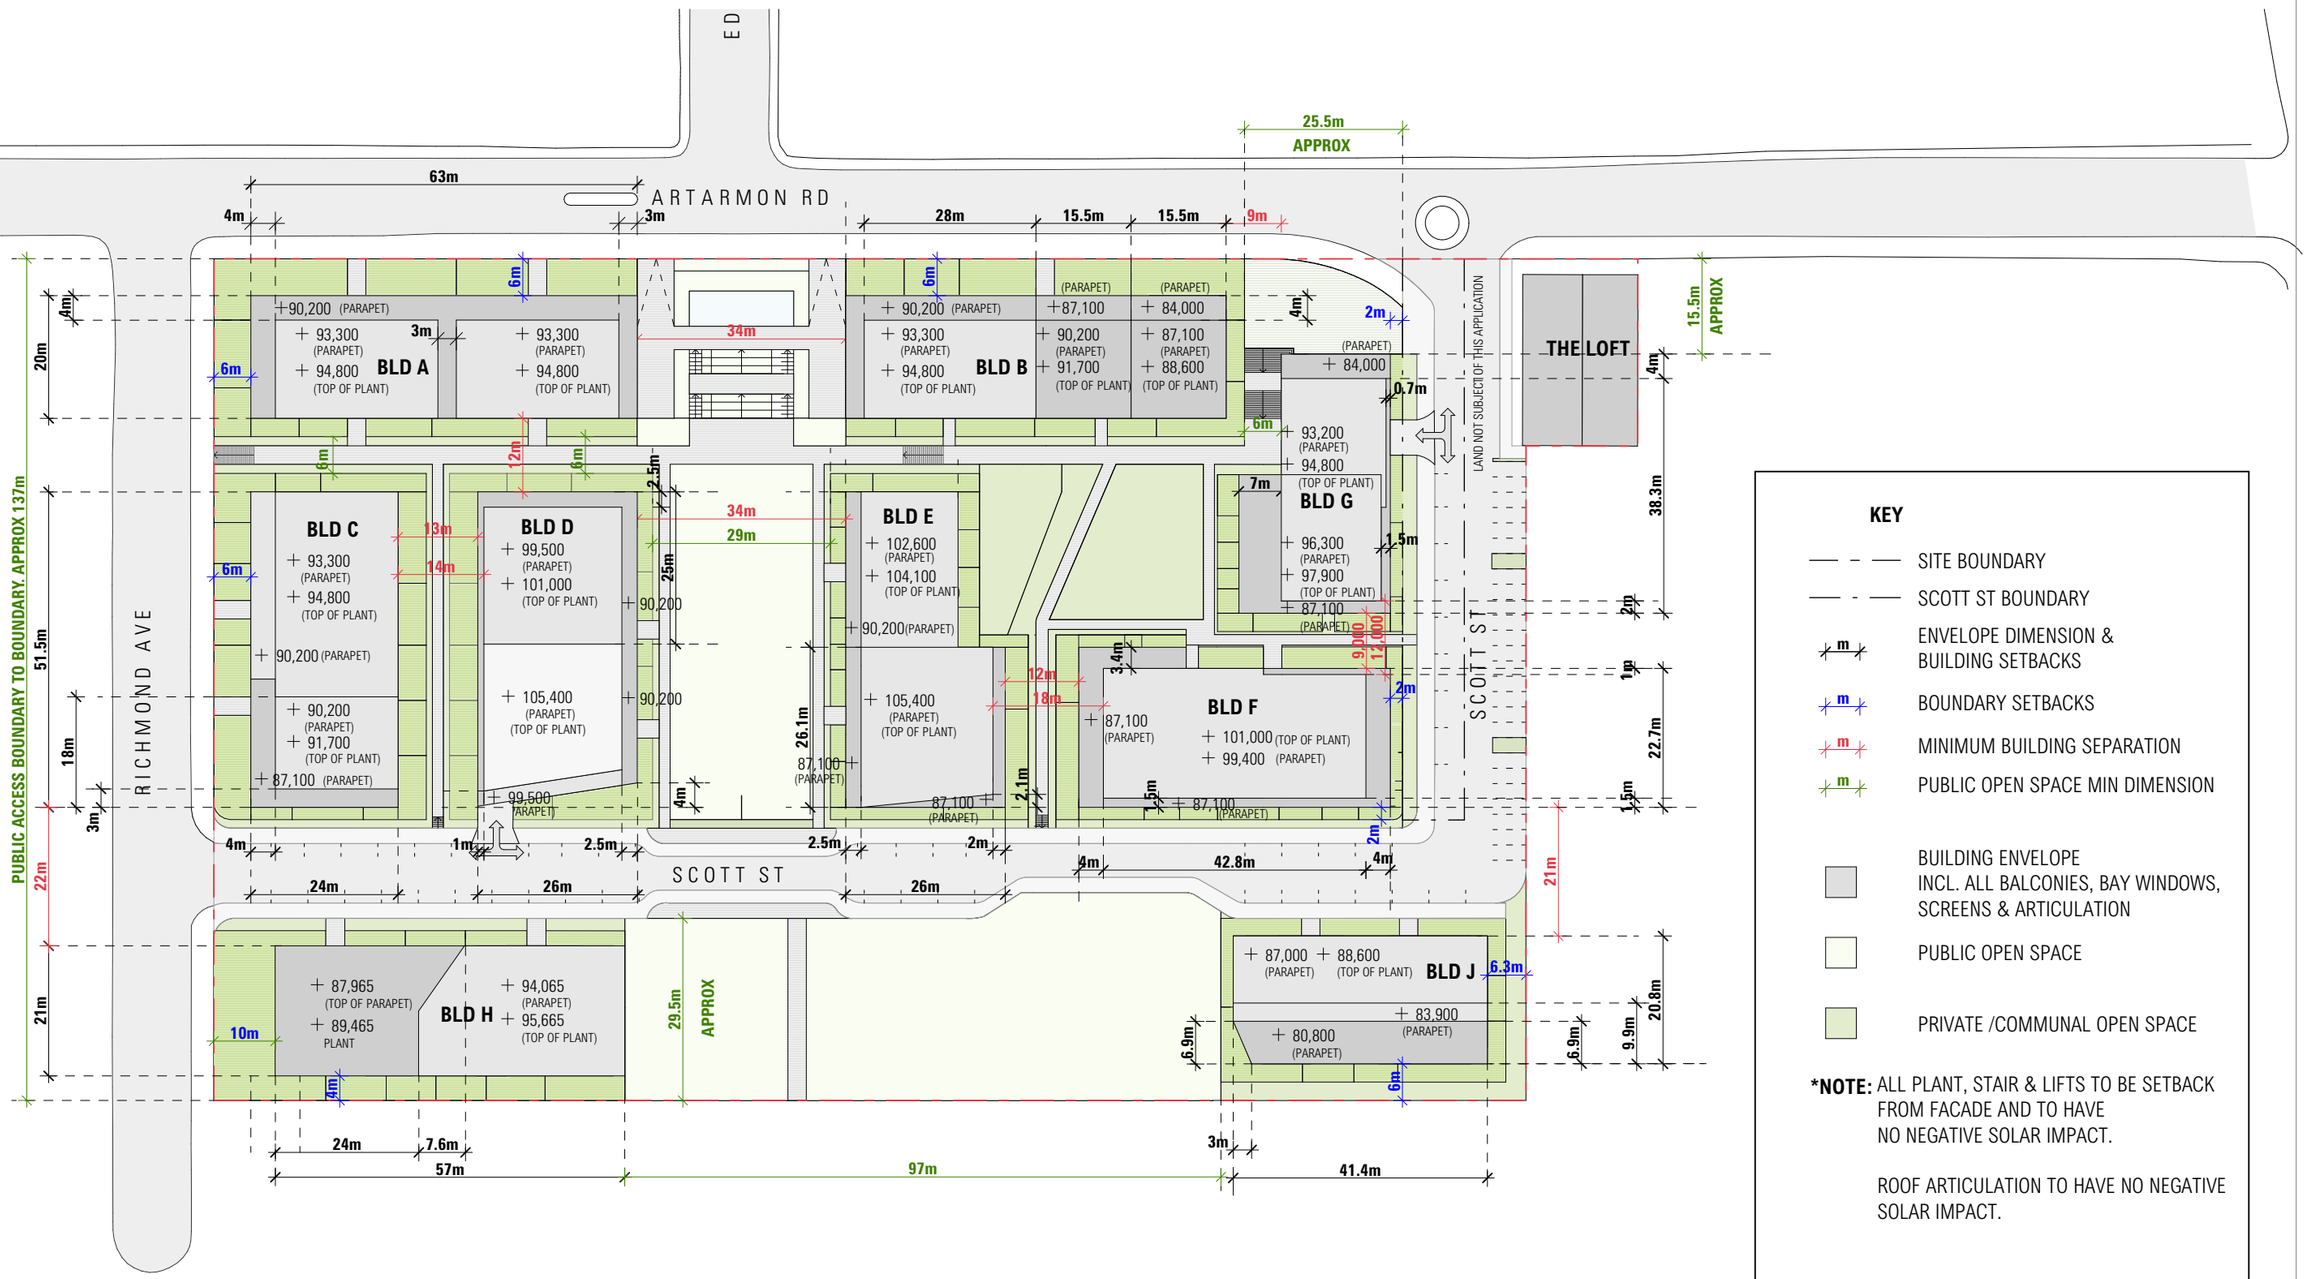


***NOTE:** ALL PLANT, STAIR & LIFTS TO BE SETBACK FROM FACADE AND TO HAVE NO NEGATIVE SOLAR IMPACT.

ROOF ARTICULATION TO HAVE NO NEGATIVE SOLAR IMPACT.

ISSUE	DATE	DESCRIPTION
01	14.07.16	S75W MODIFIED CONCEPT MASTERPLAN SUBMISSION
02	31.03.17	S75W MODIFICATION 2 CONCEPT MASTERPLAN SUBMISSION
03	16.10.17	S75W MODIFICATION 2 CONCEPT MASTERPLAN SUBMISSION
04	20.02.18	S75W MODIFICATION 2 CONCEPT MASTERPLAN SUBMISSION
05	13.08.18	S75W MODIFICATION 2 CONCEPT MASTERPLAN SUBMISSION
06	29.08.18	S75W MODIFICATION 2 CONCEPT MASTERPLAN SUBMISSION

ISSUE	DATE	DESCRIPTION

ARCHITECT
CHROFI
3/1 THE CORSO MANLY NSW 2095 AUSTRALIA T +61 2 8096 8500 F +61 2 8007 0411 E info@chrofi.com

CHOI ROPHA FIGHERA P/L ACN 144 714 885 ATF CHOI ROPHA FIGHERA UNIT TRUST T/A CHROFI ABN 22 365 257 187
NOMINATED ARCHITECT JOHN CHOI 8706 TAI ROPHA 6568 STEVEN FIGHERA 6609
THIS DRAWING SHOULD BE READ IN CONJUNCTION WITH ALL RELEVANT CONTRACTS, SPECIFICATION, REPORT AND DRAWINGS.
DO NOT SCALE DRAWINGS. DIMENSIONS GOVERN. VERIFY ALL DIMENSIONS ON SITE BEFORE CONSTRUCTION.
COPYRIGHT OF THIS DRAWING IS VESTED IN CHROFI.

PROJECT
CHANNEL 9 SITE MASTERPLAN

NORTH

SHEET TITLE
ROOF PLAN-BUILDING ENVELOPE PLAN

PROJECT NUMBER	PLOT DATE	DRAWN	CHECKED	SHEET SCALE	SHEET SIZE	SHEET NUMBER	ISSUE
1566	20/02/18	GB	TR	1:1000	A3	**A-S75W-402**	**06**