8 CENTRAL AVENUE

PROJECT No 205-602

EVELEIGH

*	PA-000	DRAWING LIST
*	PA-001	SITE PLAN
	PA-002	PLAN LEVEL 1 - CENTRAL AVE LEVEL
	PA-003	PLAN LEVEL 1M - MEZZ CARPARK LEVEL
*	PA-004	PLAN LEVEL 2 - LOCOMOTIVE LEVEL
	PA-005	PLAN LEVEL 3
	PA-006	PLAN LEVEL 4
	PA-007	PLAN LEVEL 5
	PA-008	PLAN LEVEL 6-11 & PLAN LEVEL 12
*	PA-009	PLAN ROOF LEVEL
*	PA-010	SECTIONS A-A,BB & C-C
*	PA-011	SECTIONS D-D & E-E
*	PA-012	SECTION F-F
*	PA-013	ELEVATION NORTH
*	PA-014	ELEVATION SOUTH
*	PA-015	ELEVATIONS EAST & WEST
*	PA-031	PHOTOMONTAGE - DAVY ROAD
*	PA-032	PHOTOMONTAGE - CENTRAL AVENUE
*	PA-033	PHOTOMONTAGE - LOCOMOTIVE STREET
*	PA-034	PHOTOMONTAGE - CARRIAGE WORKSHOP

(*) NOTED DRAWINGS ARE INCLUDED IN THIS SUBMISSION

SECTION 75W SUBMISSION

DEC 2008

NO.	REVISION	BY	CHK	DATE
D	ISSUE FOR RWA REVIEW			14.11.06
F	ISSUED FOR PREFERRED PROJECT REPORT			27.11.06
G	ISSUED FOR CO-ORDINATION			20.12.06
H	ISSUED FOR CO-ORDINATION			15.1.07
I	ISSUED FOR BCA FIRE ENGINEER CHECK			29.1.07
J	ISSUED FOR ANNEXING TO TRANSACTION DOCUMENT			22.03.07
K	ISSUED FOR REVIEW			03.04.07
L	ISSUED FOR ANNEXING TO TRANSACTION DOCUMENT			13.07.07
M	ISSUED FOR SECTION 75W & RWA REVIEW			09.11.07

NO.	REVISION	BY	CHK	DATE
N	ISSUE FOR SECTION 75W			22.12.08

DO NOT SCALE FROM DRAWINGS

VERIFY ALL DIMENSIONS ON SITE BEFORE COMMENCING WORK

COPYING OR THE REPRODUCTION OF THIS DRAWING IS STRICTLY PROHIBITED WITHOUT THE CONSENT OF PEDDLE THORP AND WALKER P/L

10mm INTERVAL SCALE BAR FOR MICROFILMING

PROJECT MANAGER

SDH & Associates Pty Ltd

Suite 3, Level 10
276 Pitt Street
SYDNEY NSW 2000
T 612 9264 5570
F 612 9283 5580

CLIENT

ATP Partnership Pty Ltd

Suite 1101, Level 11
14 Martin Place
SYDNEY NSW 2000
T 612 9235 7800
F 612 9262 4177

PTW Architects

Level 17, 9 Castlereagh St
Sydney NSW Australia 2000
T 612 9232 5877
F 612 9221 4139
www.ptw.com.au

PTW

N

PROJECT: 8 Central Avenue

TITLE: DRAWING LIST PERSPECTIVE

DRAWN: Author	DATE: 19-11-2008	JOB NO: 205 602 04
CHECKED: Checker	SCALE:	APPROVED: Approver

FILE PATH: D:\REVIT\ATP_Local-MYIP.rvt

DWG NO.: PA-000

REVISION: N

STATUS: PROJECT APPLICATION

2008.12.19 3:08:35 PM

EXISTING LOCOMOTIVE WORKSHOP

SRA BUILDING

LOCOMOTIVE STREET

LOCOMOTIVE STREET

FUTURE
DEVELOPMENT

ALEXANDRIA STREET

CENTRAL AVENUE

PRESCHOOL

FUTURE
DEVELOPMENT

WEST LINK

DAVY ROAD

FUTURE
DEVELOPMENT

DETENTION BASIN

GARDEN

HENDERSON ROAD

MITCHELL ROAD

HENDERSON ROAD

CORNWALLIS STREET

BOUNDARY STREET

Lot 301
DP 1033739

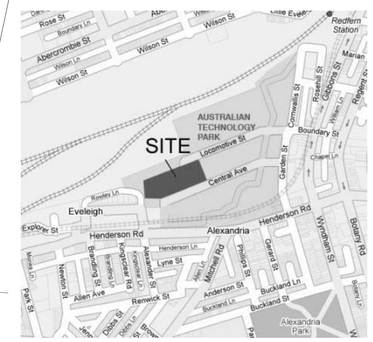

1 Plan Site
1 : 500

NO.	REVISION	BY	CHK	DATE
D	ISSUE FOR RWA REVIEW			14.11.06
E	ISSUED FOR PREFERRED PROJECT REPORT			22.11.06
F	ISSUED FOR PREFERRED PROJECT REPORT			27.11.06
G	ISSUED FOR CO-ORDINATION			20.12.06
H	ISSUED FOR CO-ORDINATION			15.1.07
I	ISSUED FOR BCA FIRE ENGINEER CHECK			29.1.07
J	ISSUED FOR ANNEXING TO TRANSACTION DOCUMENT			22.03.07
K	ISSUED FOR REVIEW			3.4.07
L	ISSUED FOR ANNEXING TO TRANSACTION DOCUMENT			13.07.07
M	ISSUED FOR SECTION 75W & RWA REVIEW			09.11.07
N	ISSUED FOR FIRE BRIGADE APPROVAL			09.04.08
O	SATELLITE DISHES ADDED (subject to separate approval)			02.07.08
P	ISSUED FOR SECTION 75W			22.12.08

DO NOT SCALE FROM DRAWINGS

VERIFY ALL DIMENSIONS ON SITE BEFORE COMMENCING WORK

COPYING OR THE REPRODUCTION OF THIS DRAWING IS STRICTLY PROHIBITED WITHOUT THE CONSENT OF PEDDLE THORP AND WALKER P/L

10mm INTERVAL SCALE BAR FOR MICROFILMING

PROJECT MANAGER

SDH & Associates Pty Ltd

Suite 3, Level 10
276 Pitt Street
SYDNEY NSW 2000
T 612 9264 5570
F 612 9283 5580

CLIENT

ATP Partnership Pty Ltd

Suite 1101, Level 11
14 Martin Place
SYDNEY NSW 2000
T 612 9235 7800
F 612 9262 4177

PTW Architects

Level 17, 9 Castlereagh St
Sydney NSW Australia 2000
T 612 9232 5877
F 612 9221 4139
www.ptw.com.au

PTW

N

PROJECT
8 Central Avenue

TITLE
Floor Plan
Site Plan

DRAWN: MY	DATE: 19-11-2008	JOB NO: 205 602 04
CHECKED: NS	SCALE: 1 : 500	APPROVED: Approver

FILE PATH: D:\REVIT\ATP_Local-MYIP.rvt

DWG NO: PA-001

REVISION: P

STATUS: PROJECT APPLICATION

2008/11/19 11:41:55 AM

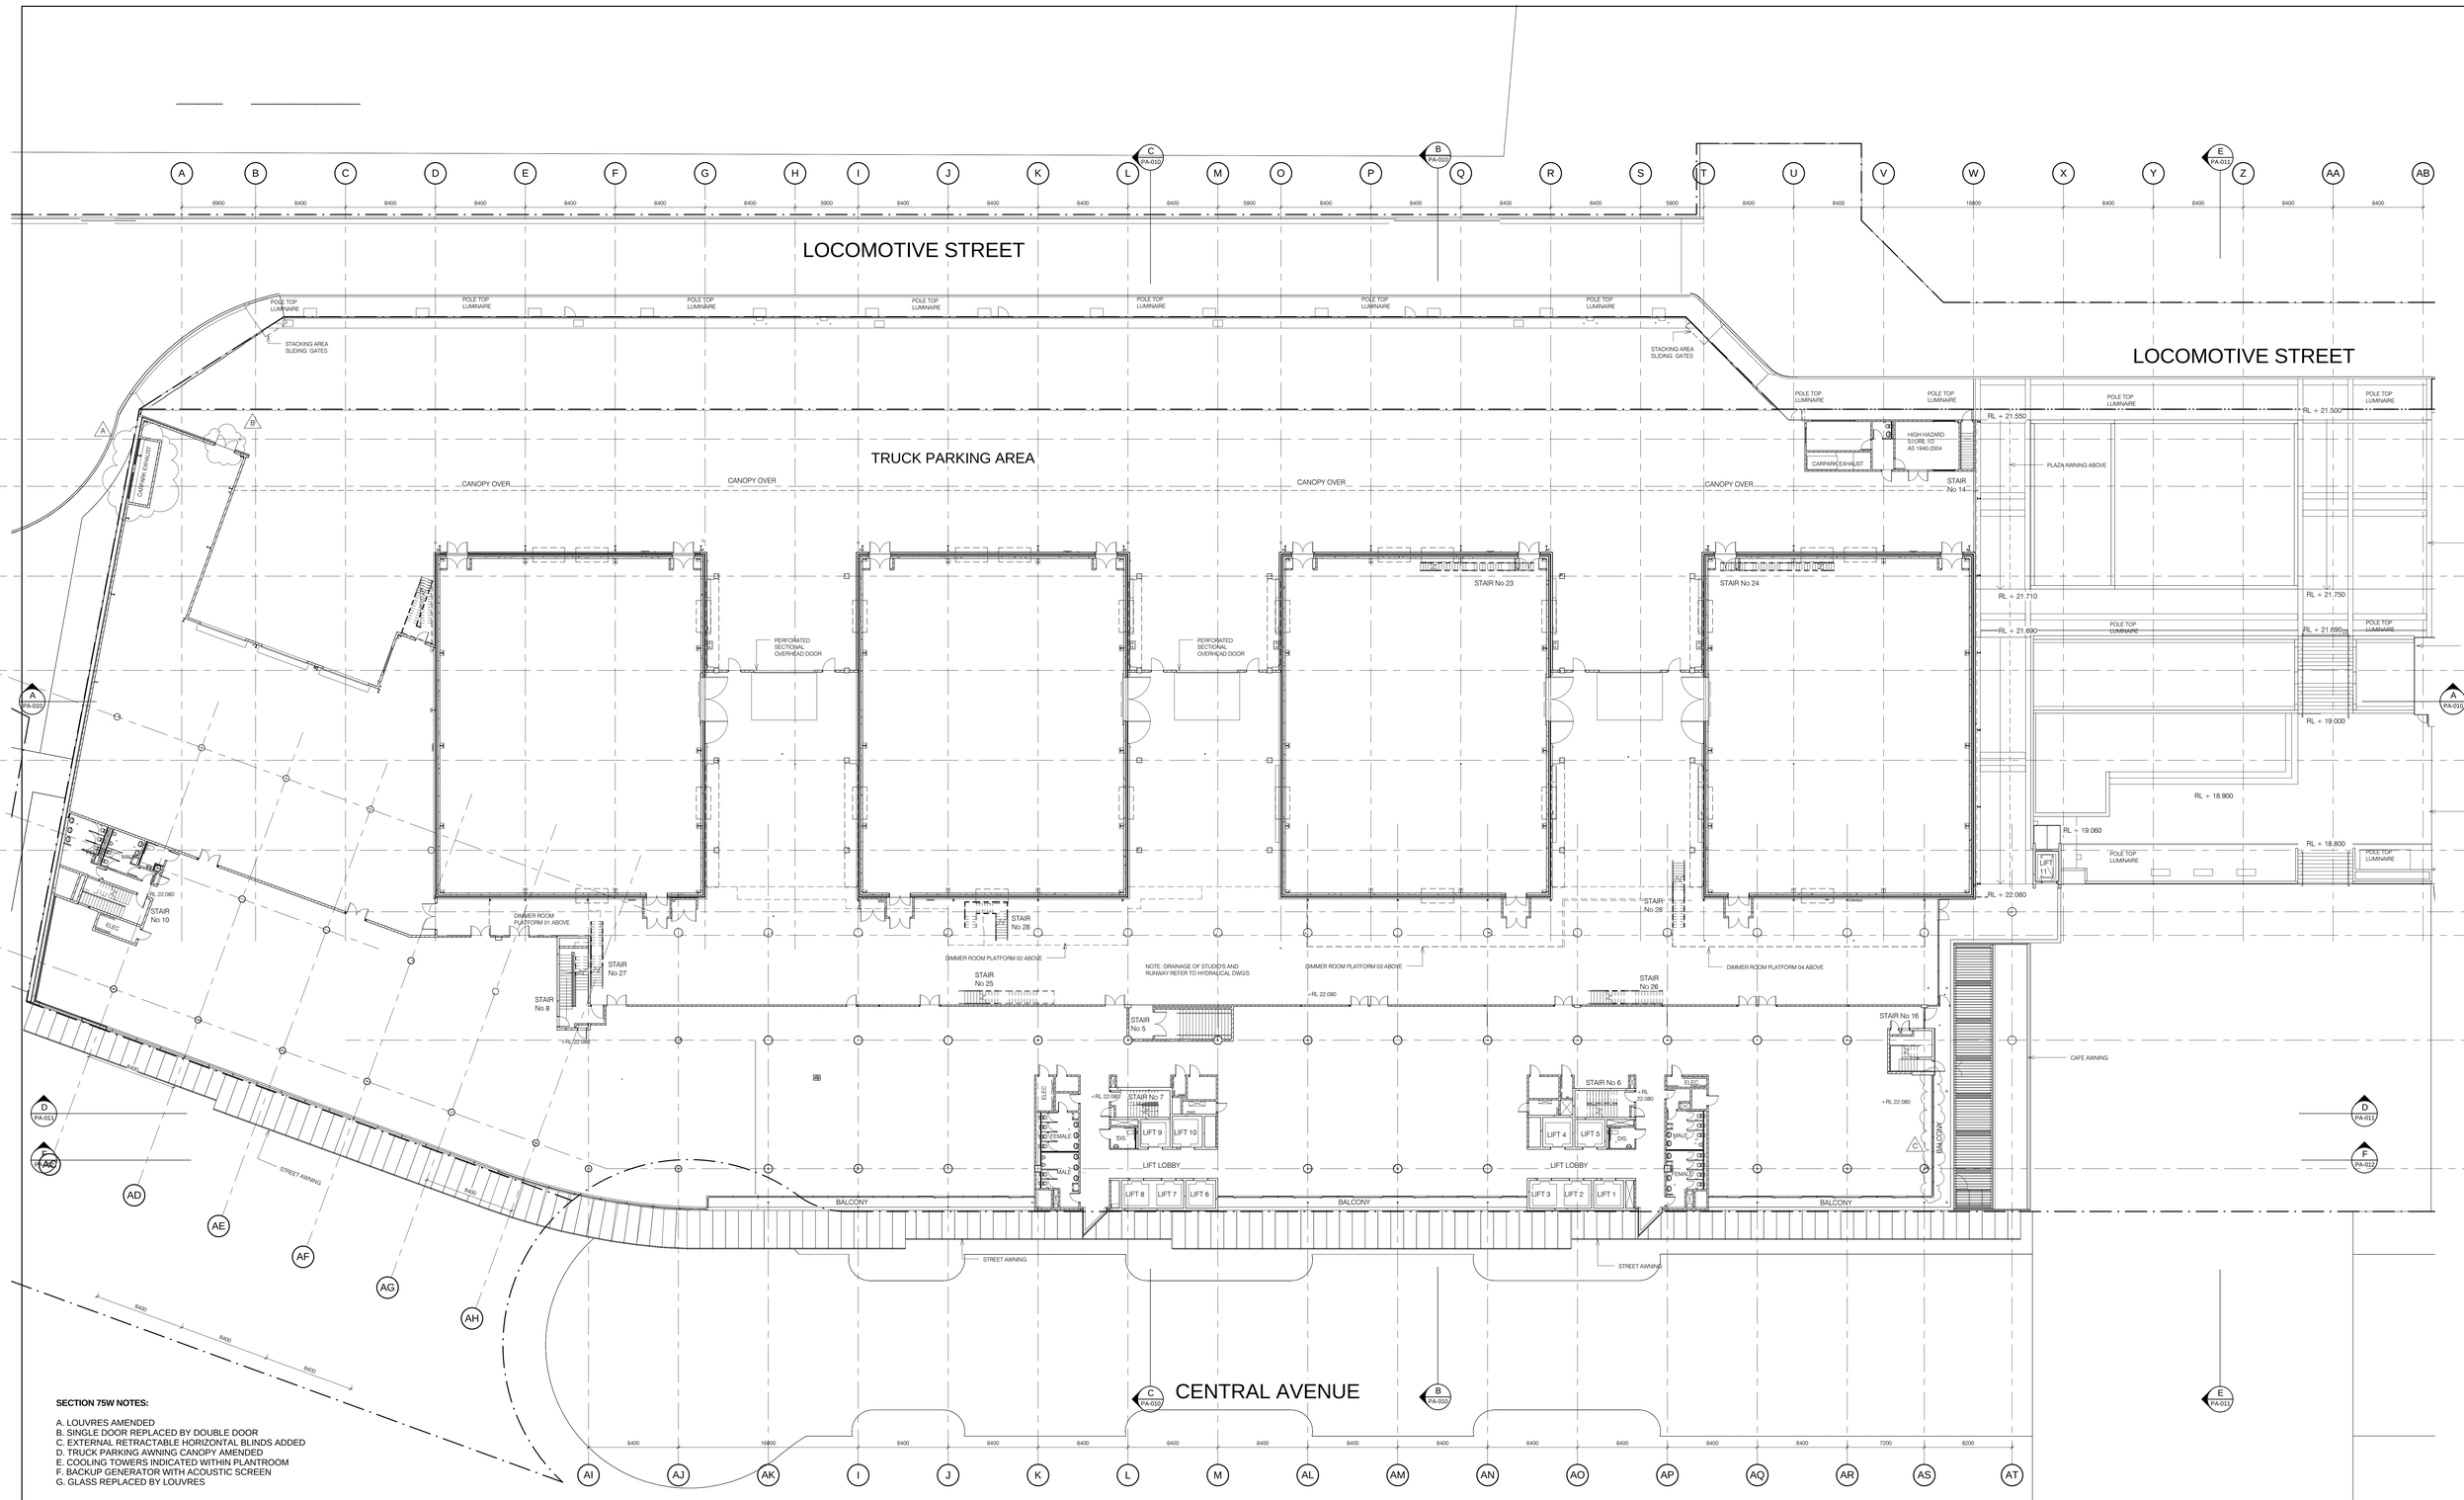

SECTION 75W NOTES:

A. LOUVRES AMENDED
B. SINGLE DOOR REPLACED BY DOUBLE DOOR
C. EXTERNAL RETRACTABLE HORIZONTAL BLINDS ADDED
D. TRUCK PARKING AWNING CANOPY AMENDED
E. COOLING TOWERS INDICATED WITHIN PLANTROOM
F. BACKUP GENERATOR WITH ACOUSTIC SCREEN
G. GLASS REPLACED BY LOUVRES

1 Plan Level 2
1 : 200

NO.	REVISION	BY	CHK	DATE
D	ISSUE FOR RWA REVIEW			14.11.06
E	ISSUED FOR PREFERRED PROJECT REPORT			22.11.06
F	ISSUED FOR PREFERRED PROJECT REPORT			27.11.06
G	ISSUED FOR CO-ORDINATION			20.12.06
H	ISSUED FOR CO-ORDINATION			15.1.07
I	ISSUED FOR BCA FIRE ENGINEER CHECK			29.1.07
J	ISSUED FOR ANNEXING TO TRANSACTION DOCUMENT			22.03.07
K	ISSUED FOR REVIEW			3.4.07
L	ISSUED FOR ANNEXING TO TRANSACTION DOCUMENT			13.07.07
M	ISSUED FOR SECTION 75W & RWA REVIEW			09.11.07
N	ISSUED FOR FIRE BRIGADE APPROVAL			09.04.08
O	ISSUED FOR SECTION 75W			22.12.08

DO NOT SCALE FROM DRAWINGS

VERIFY ALL DIMENSIONS ON SITE BEFORE COMMENCING WORK

COPYING OR THE REPRODUCTION OF THIS DRAWING IS STRICTLY PROHIBITED WITHOUT THE CONSENT OF PEDDLE THORP AND WALKER P/L

10mm INTERVAL SCALE BAR FOR MICROFILMING

PROJECT MANAGER
SDH & Associates Pty Ltd
Suite 3, Level 10
276 Pitt Street
SYDNEY NSW 2000
T 612 9264 5570
F 612 9283 5580

CLIENT
ATP Australian Property Ltd
Suite 1101, Level 11
14 Martin Place
SYDNEY NSW 2000
T 612 9235 7800
F 612 9262 4177

PTW Architects
Level 17, 9 Castlereagh St
Sydney NSW Australia 2000
T 612 9232 5877
F 612 9221 4139
www.ptw.com.au

NOTE: ALL FIRE STAIR HANDRAILS TO AUSTRALIAN STANDARDS

PTW

N

PROJECT
8 Central Avenue

TITLE
Floor Plan
Level 2

DRAWN M.Y	DATE 19-11-2008	JOB NO 205 602 04
CHECKED N.S	SCALE 1 : 200	APPROVED -
FILE PATH D:\REVIT\ATP_Local-MYIP.rvt		
DWG NO. PA-004		REVISION O
STATUS PROJECT APPLICATION		

2008/12/19 11:42:33 AM

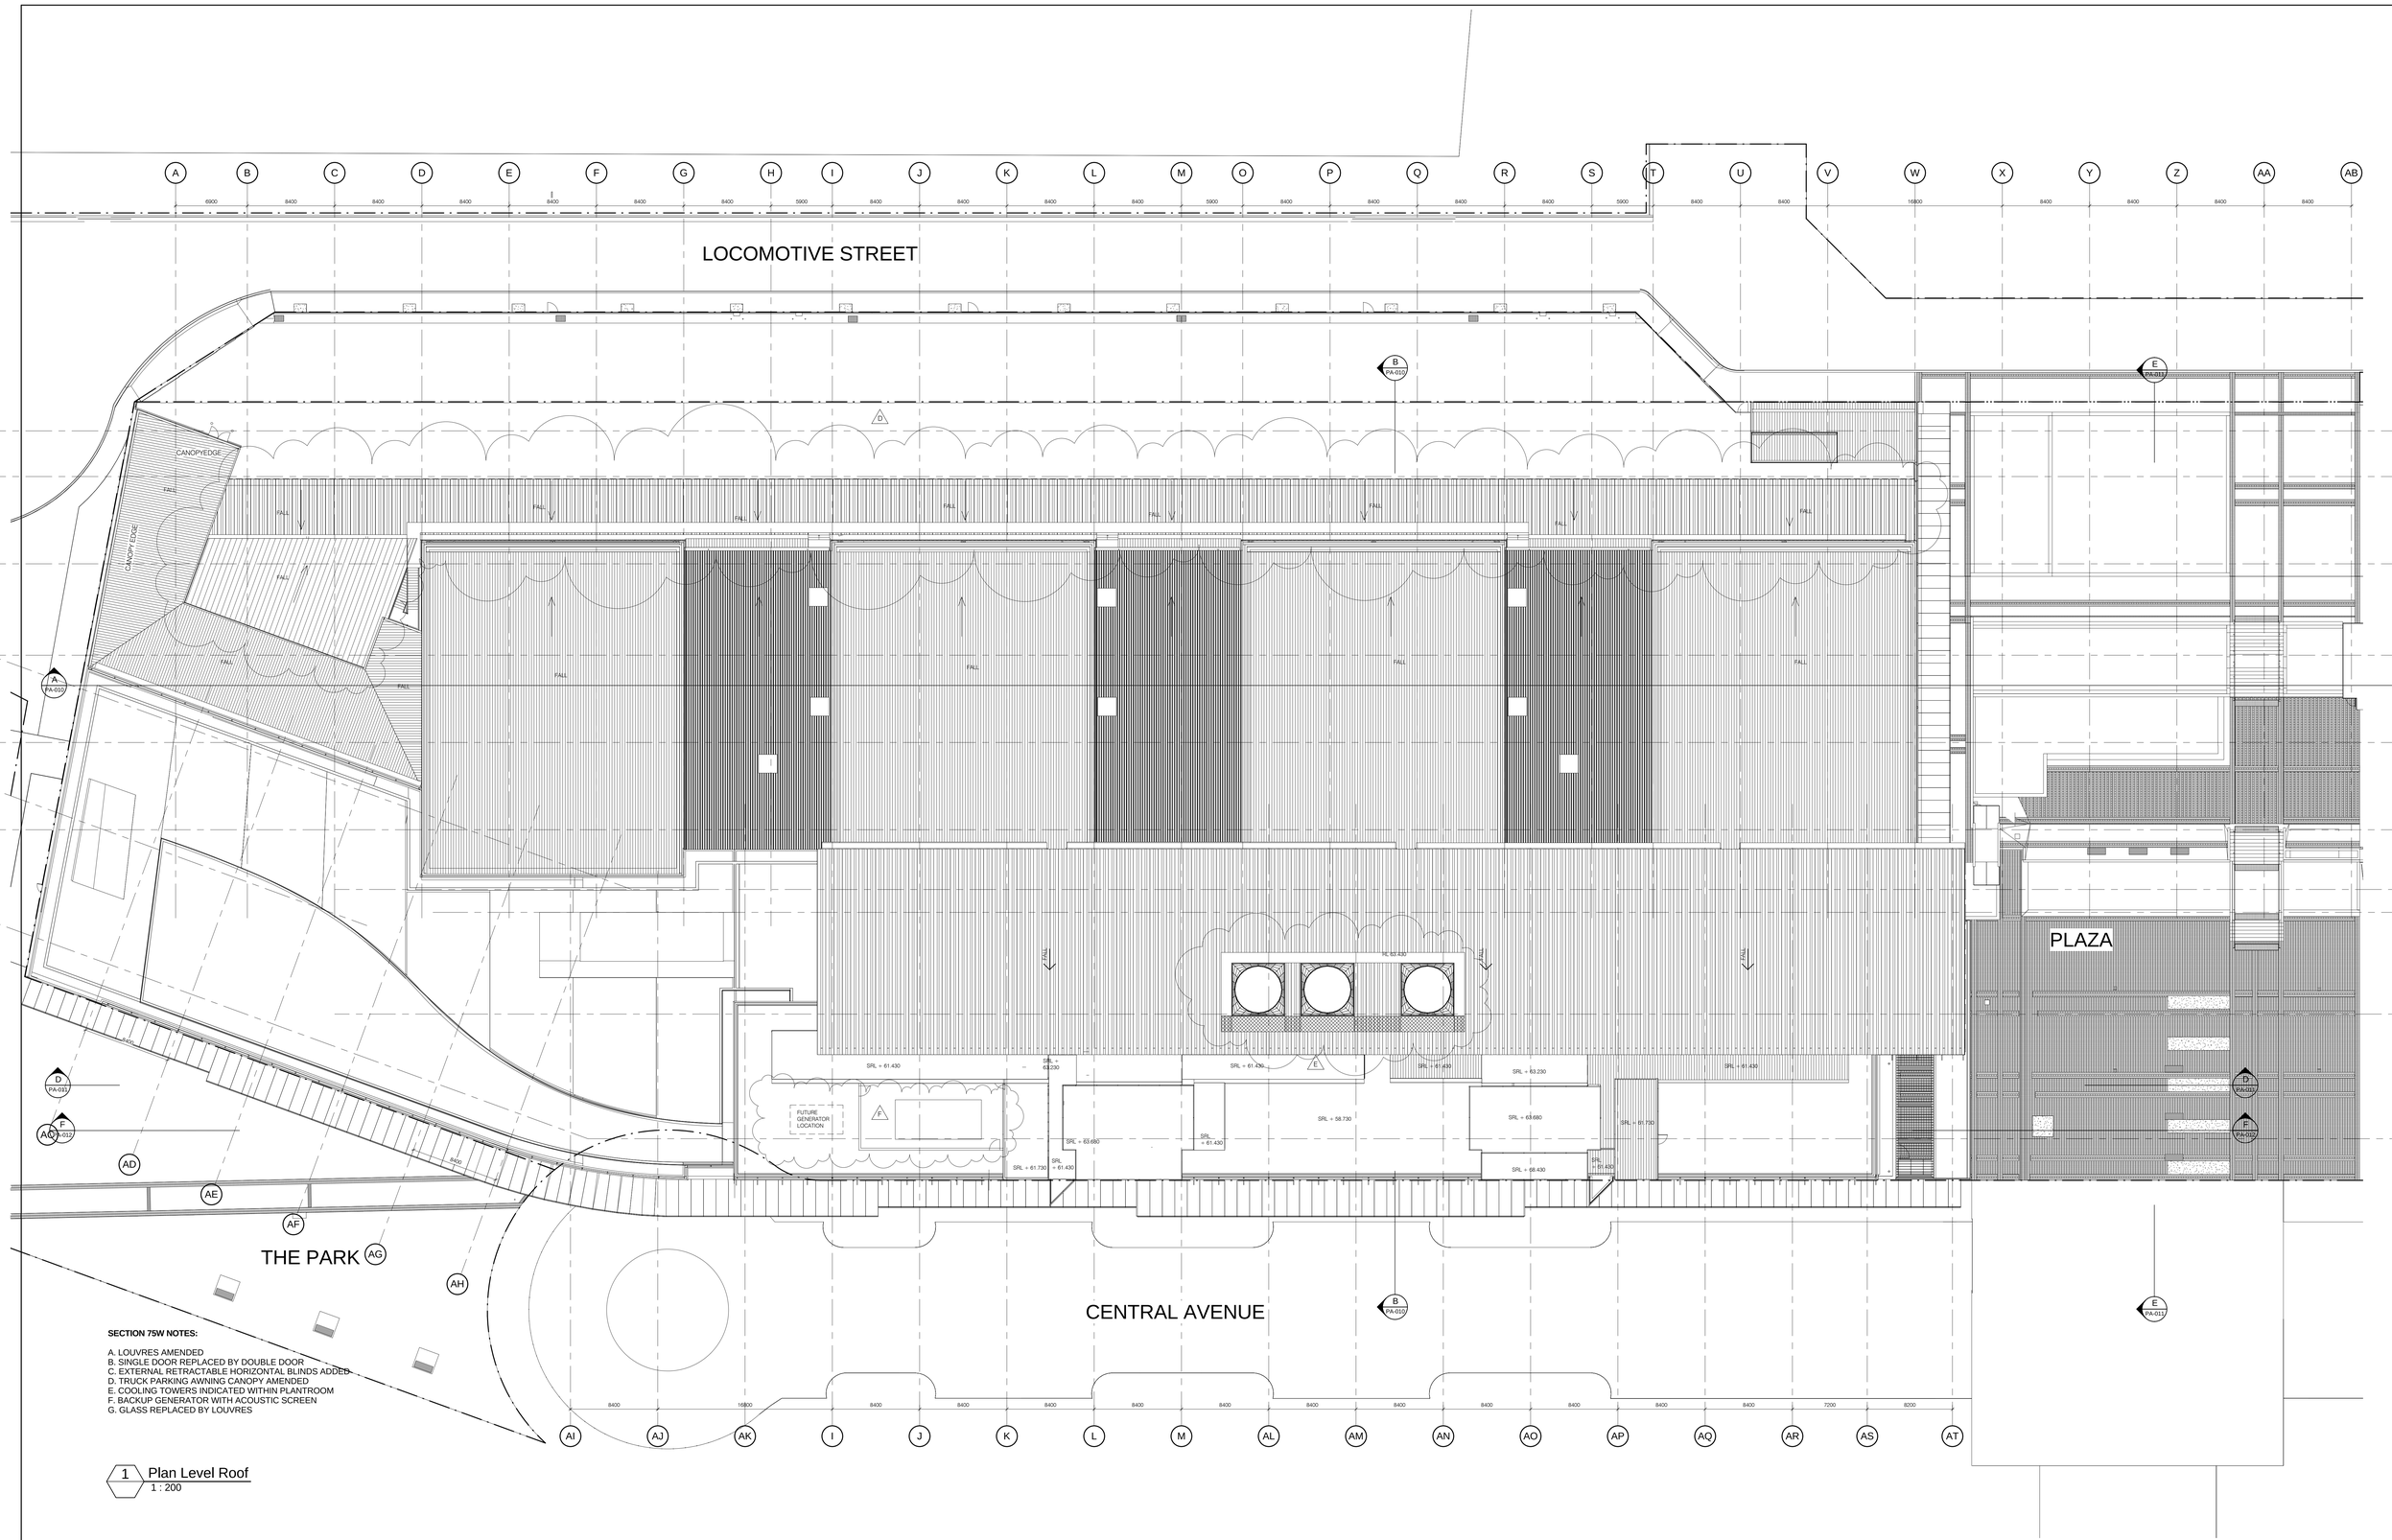

SECTION 75W NOTES:

A. LOUVRES AMENDED
B. SINGLE DOOR REPLACED BY DOUBLE DOOR
C. EXTERNAL RETRACTABLE HORIZONTAL BLINDS ADDED
D. TRUCK PARKING AWNING CANOPY AMENDED
E. COOLING TOWERS INDICATED WITHIN PLANTROOM
F. BACKUP GENERATOR WITH ACOUSTIC SCREEN
G. GLASS REPLACED BY LOUVRES

1 Plan Level Roof
1 : 200

NO.	REVISION	BY	CHK	DATE
D	ISSUE FOR RWA REVIEW			14.11.06
E	ISSUED FOR PREFERRED PROJECT REPORT			22.11.06
F	ISSUED FOR PREFERRED PROJECT REPORT			27.11.06
G	ISSUED FOR CO-ORDINATION			20.12.06
H	ISSUED FOR CO-ORDINATION			15.1.07
I	ISSUED FOR BCA FIRE ENGINEER CHECK			29.1.07
J	ISSUED FOR ANNEXING TO TRANSACTION DOCUMENT			22.03.07
K	ISSUED FOR REVIEW			3.4.07
L	ISSUED FOR ANNEXING TO TRANSACTION DOCUMENT			13.07.07
M	ISSUED FOR SECTION 75W & RWA REVIEW			09.11.07

NO.	REVISION	BY	CHK	DATE
N	ISSUED FOR FIRE BRIGADE APPROVAL			09.04.08
O	SATELLITE DISHES ADDED (sujject to separate approval)			02.07.08
P	ISSUED FOR SECTION 75W			22.12.08

DO NOT SCALE FROM DRAWINGS

VERIFY ALL DIMENSIONS ON SITE BEFORE COMMENCING WORK

COPYING OR THE REPRODUCTION OF THIS DRAWING IS STRICTLY PROHIBITED WITHOUT THE CONSENT OF PEDDLE THORP AND WALKER P/L

10mm INTERVAL SCALE BAR FOR MICROFILMING

PROJECT MANAGER
SDH & Associates Pty Ltd
Suite 3, Level 10
276 Pitt Street
SYDNEY NSW 2000
T 612 9264 5570
F 612 9283 5580

CLIENT
ATP Partnership Pty Ltd
Suite 1101, Level 11
14 Martin Place
SYDNEY NSW 2000
T 612 9235 7800
F 612 9262 4177

PTW Architects
Level 17, 9 Castlereagh St
Sydney NSW Australia 2000
T 612 9232 5877
F 612 9221 4139
www.ptw.com.au

PTW

PROJECT: 8 Central Avenue

TITLE: Floor Plan Roof level

DRAWN: Author	DATE: 19-11-2008	JOB NO: 205 602 04
CHECKED: Checker	SCALE: 1 : 200	APPROVED: Approver

FILE PATH: D:\REVIT\ATP_Local-MYIP.rvt

DWG NO.: PA-009 REVISION: P

STATUS: PROJECT APPLICATION

20081103 11:43:24 AM

SECTION 75W NOTES:

A. LOUVRES AMENDED
B. SINGLE DOOR REPLACED BY DOUBLE DOOR
C. EXTERNAL RETRACTABLE HORIZONTAL BLINDS ADDED
D. TRUCK PARKING AWNING CANOPY AMENDED
E. COOLING TOWERS INDICATED WITHIN PLANTROOM
F. BACKUP GENERATOR WITH ACOUSTIC SCREEN
G. GLASS REPLACED BY LOUVRES

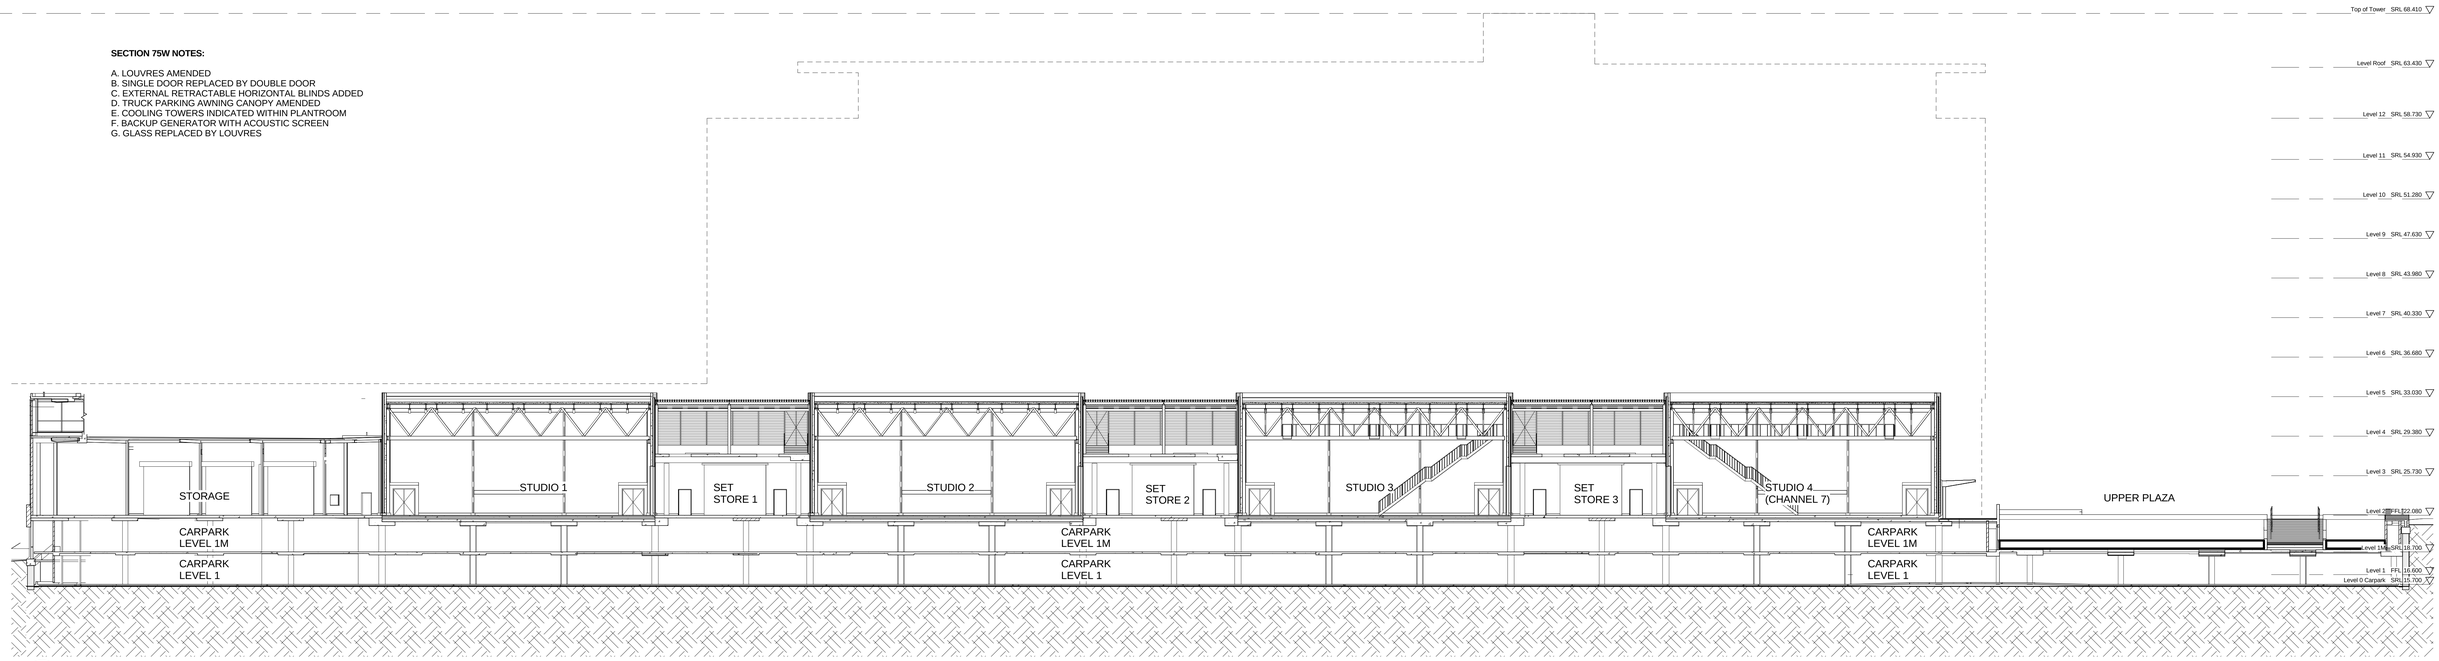

A Section A-A
1 : 200

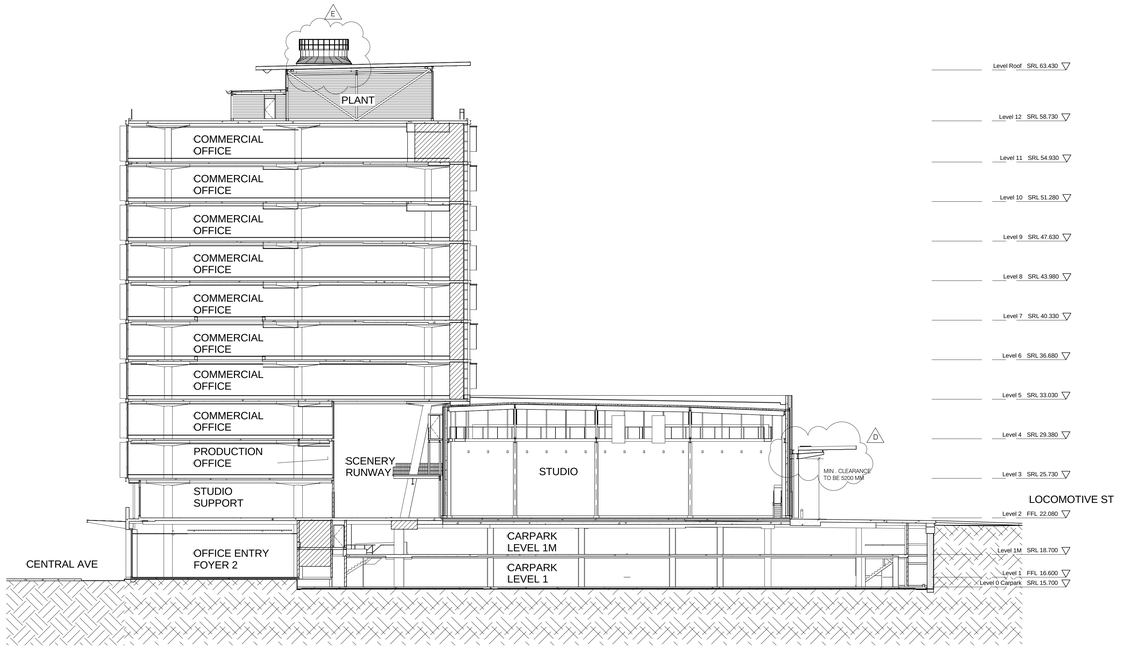

B Section B-B
1 : 200

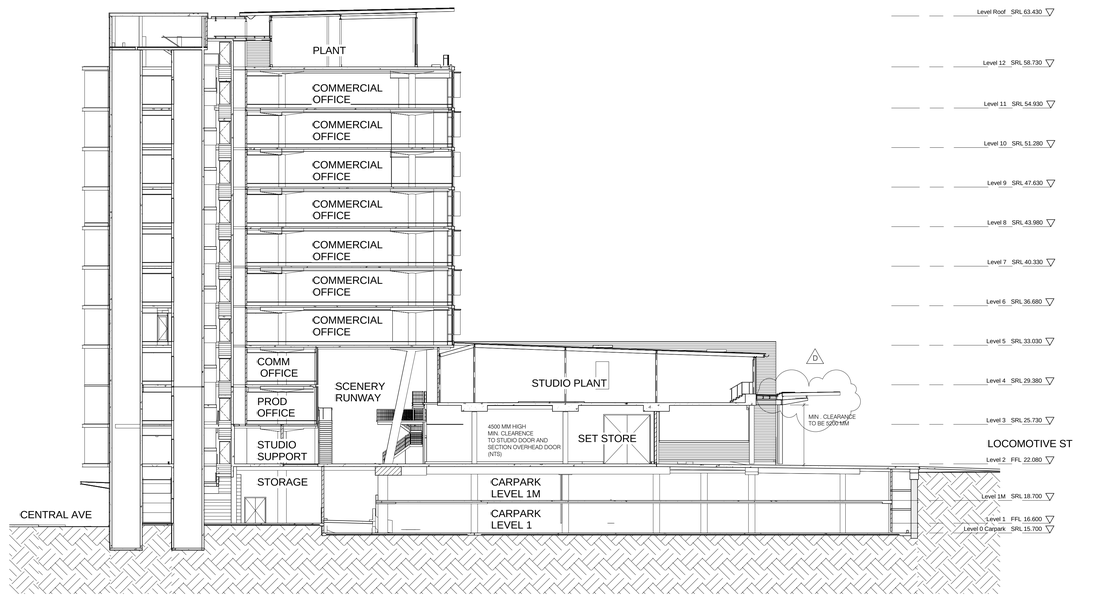

C Section C-C
1 : 200

NO.	REVISION	BY	CHK	DATE
D	ISSUE FOR RWA REVIEW			14.11.06
E	ISSUED FOR PREFERRED PROJECT REPORT			22.11.06
F	ISSUED FOR PREFERRED PROJECT REPORT			27.11.06
G	ISSUED FOR CO-ORDINATION			20.12.06
H	ISSUED FOR CO-ORDINATION			15.1.07
I	ISSUED FOR BCA FIRE ENGINEER CHECK			29.1.07
J	ISSUED FOR ANNEXING TO TRANSACTION DOCUMENT			22.03.07
K	ISSUED FOR REVIEW			3.4.07
L	ISSUED FOR ANNEXING TO TRANSACTION DOCUMENT			13.07.07
M	ISSUED FOR SECTION 75W & RWA REVIEW			09.11.07

NO.	REVISION	BY	CHK	DATE
N	ISSUED FOR FIRE BRIGADE APPROVAL			09.04.08
O	ISSUED FOR SECTION 75W			22.12.08

DO NOT SCALE FROM DRAWINGS

VERIFY ALL DIMENSIONS ON SITE BEFORE COMMENCING WORK

COPYING OR THE REPRODUCTION OF THIS DRAWING IS STRICTLY PROHIBITED WITHOUT THE CONSENT OF PEDDLE THORP AND WALKER P/L

10mm INTERVAL SCALE BAR FOR MICROFILMING

PROJECT MANAGER
SDH & Associates Pty Ltd
Suite 3, Level 10
276 Pitt Street
SYDNEY NSW 2000
T 612 9264 5570
F 612 9283 5580

CLIENT
ATP Pty Ltd
Suite 1101, Level 11
14 Martin Place
SYDNEY NSW 2000
T 612 9235 7800
F 612 9262 4177

NOTE: ALL FIRE STAIR HANDRAILS TO AUSTRALIAN STANDARDS

PTW Architects
Level 17, 9 Castlereagh St
Sydney NSW Australia 2000
T 612 9232 5877
F 612 9221 4139
www.ptw.com.au

PTW

PROJECT
8 Central Avenue

TITLE
Sections
A-A, B-B & C-C

DRAWN M.Y	DATE 19-11-2008	JOB NO 205 602 04
CHECKED N.S	SCALE 1 : 200	APPROVED -

FILE PATH D:\REVIT\ATP_Local-MYP.rvt

DWG NO. PA-010

REVISION O

STATUS PROJECT APPLICATION

2008.11.19 11:44:58 AM

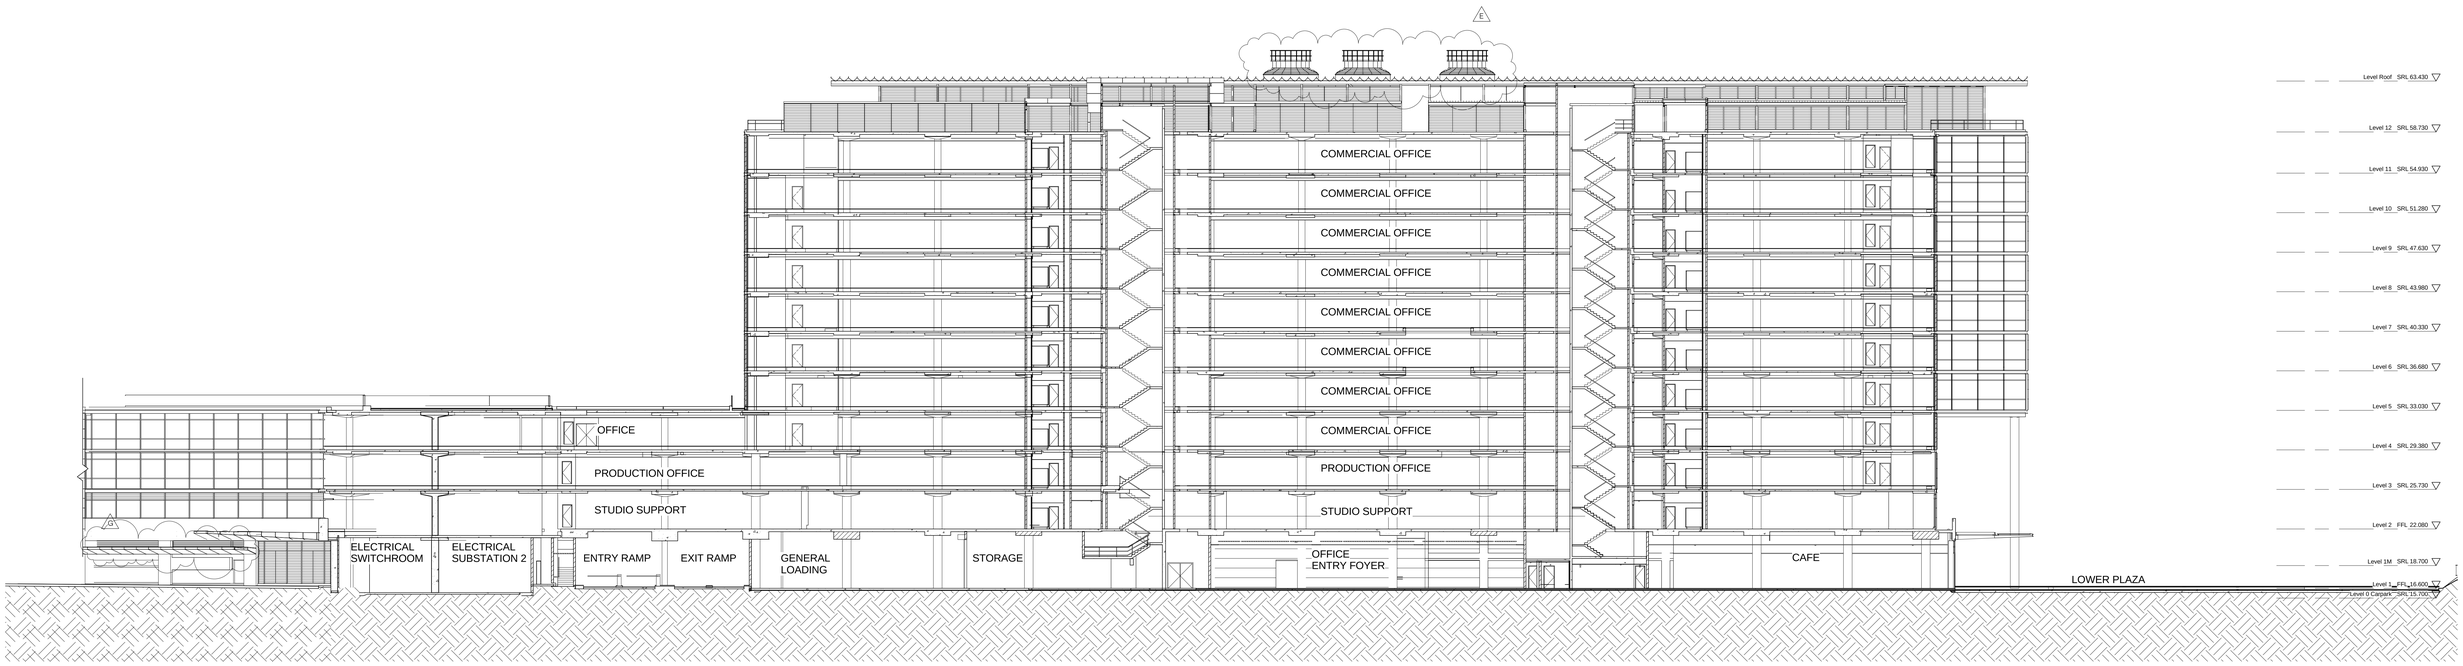

D Section D-D
1 : 200

SECTION 75W NOTES:

A. LOUVRES AMENDED
B. SINGLE DOOR REPLACED BY DOUBLE DOOR
C. EXTERNAL RETRACTABLE HORIZONTAL BLINDS ADDED
D. TRUCK PARKING AWNING CANOPY AMENDED
E. COOLING TOWERS INDICATED WITHIN PLANTROOM
F. BACKUP GENERATOR WITH ACOUSTIC SCREEN
G. GLASS REPLACED BY LOUVRES

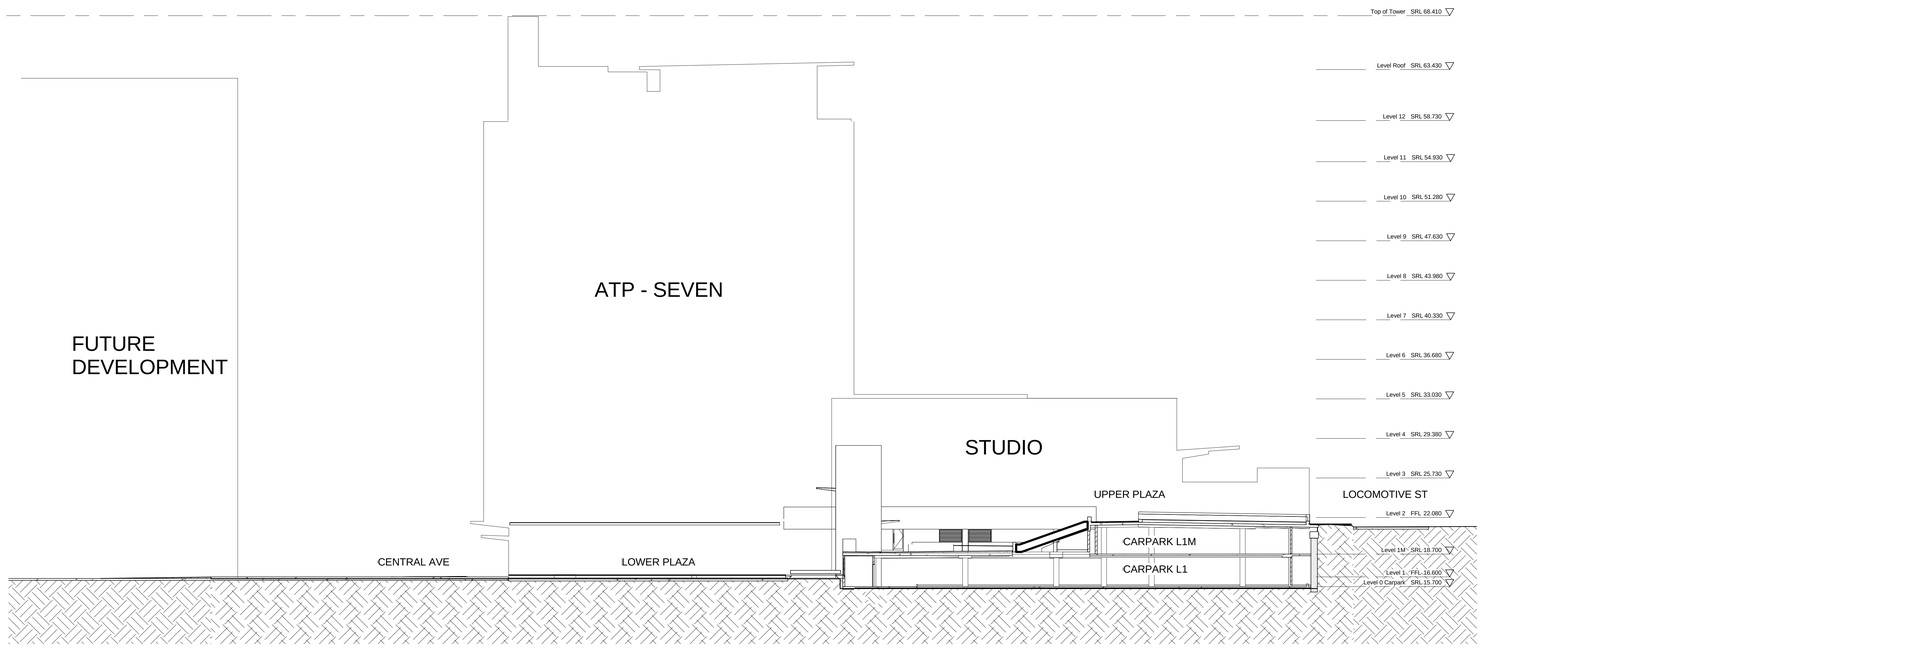

E Section E-E
1 : 200

NOTE: ALL FIRE STAIR HANDRAILS TO AUSTRALIAN STANDARDS

NO.	REVISION	BY	CHK	DATE	NO.	REVISION	BY	CHK	DATE
D	ISSUE FOR RWA REVIEW			14.11.06	N	ISSUED FOR FIRE BRIGADE APPROVAL			09.04.08
E	ISSUED FOR PREFERRED PROJECT REPORT			22.11.06	O	ISSUED FOR SECTION 75W			22.12.08
F	ISSUED FOR PREFERRED PROJECT REPORT			27.11.06					
G	ISSUED FOR CO-ORDINATION			20.12.06					
H	ISSUED FOR CO-ORDINATION			15.1.07					
I	ISSUED FOR BCA FIRE ENGINEER CHECK			29.1.07					
J	ISSUED FOR ANNEXING TO TRANSACTION DOCUMENT			22.03.07					
K	ISSUED FOR REVIEW			3.4.07					
L	ISSUED FOR ANNEXING TO TRANSACTION DOCUMENT			13.07.07					
M	ISSUED FOR SECTION 75W & RWA REVIEW			09.11.07					

DO NOT SCALE FROM DRAWINGS

VERIFY ALL DIMENSIONS ON SITE BEFORE COMMENCING WORK

COPYING OR THE REPRODUCTION OF THIS DRAWING IS STRICTLY PROHIBITED WITHOUT THE CONSENT OF PEDDLE THORP AND WALKER P/L

10mm INTERVAL SCALE BAR FOR MICROFILMING

PROJECT MANAGER
SDH & Associates Pty Ltd
Suite 3, Level 10
276 Pitt Street
SYDNEY NSW 2000
T 612 9264 5570
F 612 9283 5580

CLIENT
ATP Partnership Pty Ltd
Suite 1101, Level 11
14 Martin Place
SYDNEY NSW 2000
T 612 9235 7800
F 612 9262 4177

PTW Architects
Level 17, 9 Castlereagh St
Sydney NSW Australia 2000
T 612 9232 5877
F 612 9221 4139
www.ptw.com.au

PTW

PROJECT
8 Central Avenue

TITLE
Sections
D-D & E-E

DRAWN	DATE	JOB NO
M.Y	19-11-2008	205 602 04
CHECKED	SCALE	APPROVED
N.S	1 : 200	-

FILE PATH D:\REVIT\ATP_Local-MYIP.rvt

DWG NO. PA-011 REVISION O

STATUS PROJECT APPLICATION

2006-12-19 1:01:01 PM

SECTION 75W NOTES:

A. LOUVRES AMENDED
B. SINGLE DOOR REPLACED BY DOUBLE DOOR
C. EXTERNAL RETRACTABLE HORIZONTAL BLINDS ADDED
D. TRUCK PARKING AWNING CANOPY AMENDED
E. COOLING TOWERS INDICATED WITHIN PLANTROOM
F. BACKUP GENERATOR WITH ACOUSTIC SCREEN
G. GLASS REPLACED BY LOUVRES

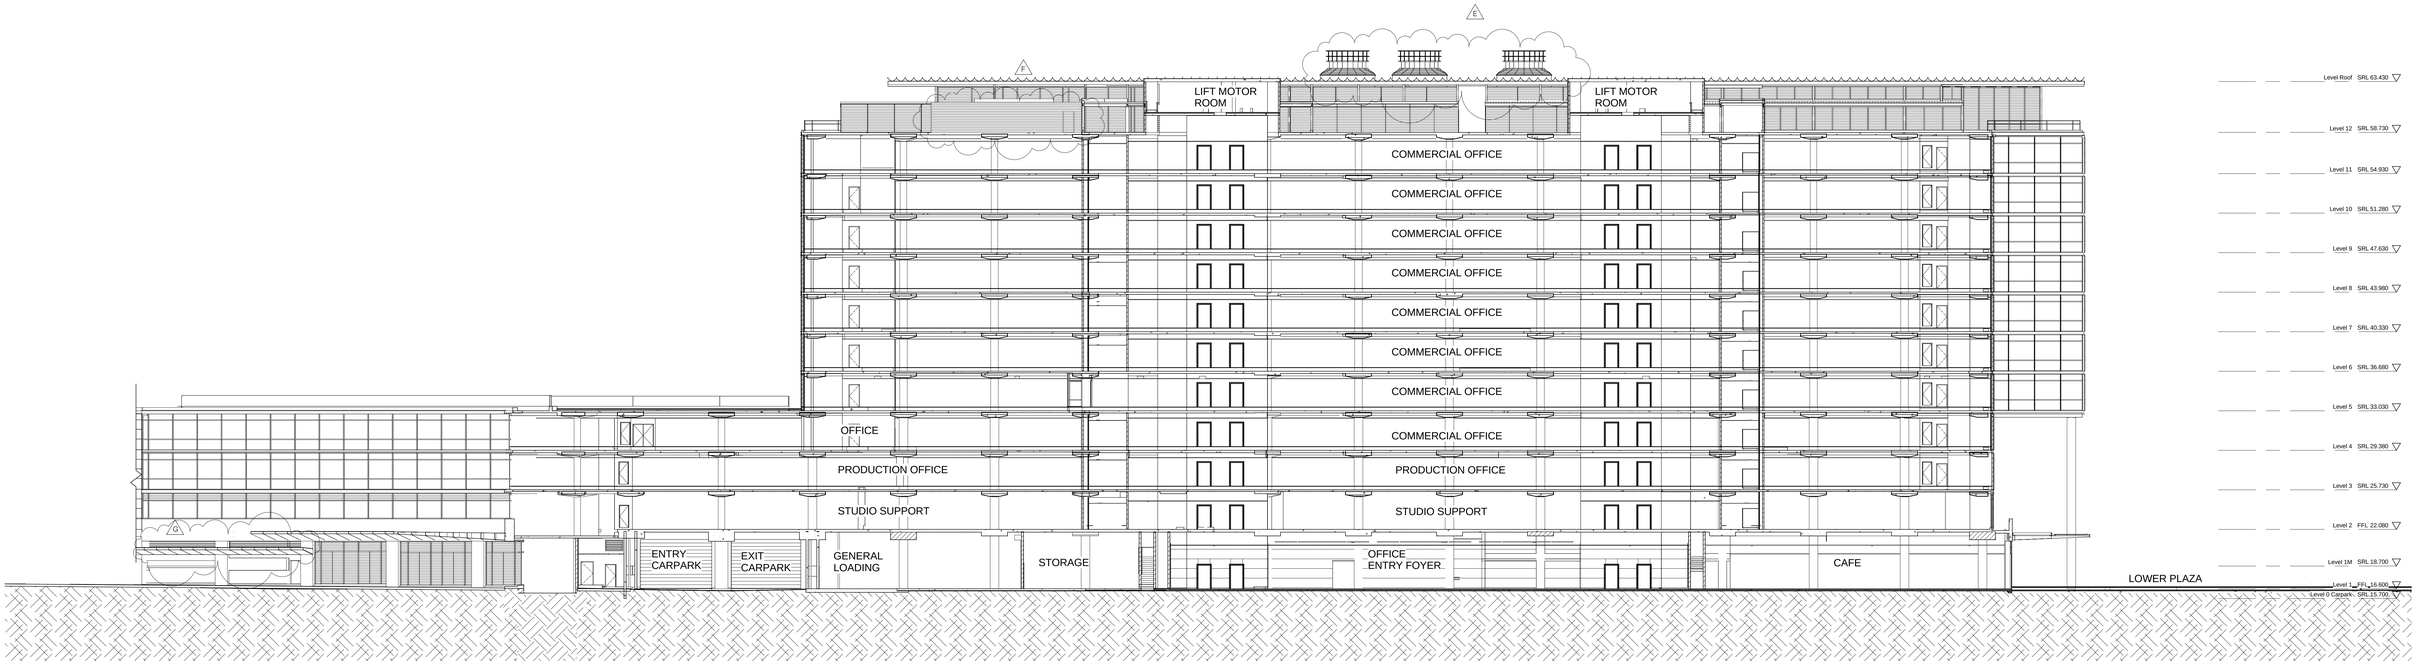

F Section F-F
1 : 200

NO.	REVISION	BY	CHK	DATE	NO.	REVISION	BY	CHK	DATE
D	ISSUE FOR RWA REVIEW			14.11.06	N	ISSUED FOR FIRE BRIGADE APPROVAL			09.04.08
E	ISSUED FOR PREFERRED PROJECT REPORT			22.11.06	O	ISSUED FOR SECTION 75W			22.12.08
F	ISSUED FOR PREFERRED PROJECT REPORT			27.11.06					
G	ISSUED FOR CO-ORDINATION			20.12.06					
H	ISSUED FOR CO-ORDINATION			15.1.07					
I	ISSUED FOR BCA FIRE ENGINEER CHECK			29.1.07					
J	ISSUED FOR ANNEXING TO TRANSACTION DOCUMENT			22.03.07					
K	ISSUED FOR REVIEW			3.4.07					
L	ISSUED FOR ANNEXING TO TRANSACTION DOCUMENT			13.07.07					
M	ISSUED FOR SECTION 75W & RWA REVIEW			09.11.07					

DO NOT SCALE FROM DRAWINGS

VERIFY ALL DIMENSIONS ON SITE BEFORE COMMENCING WORK

COPYING OR THE REPRODUCTION OF THIS DRAWING IS STRICTLY PROHIBITED WITHOUT THE CONSENT OF PEDDLE THORP AND WALKER P/L

10mm INTERVAL SCALE BAR FOR MICROFILMING

PROJECT MANAGER
SDH & Associates Pty Ltd
Suite 3, Level 10
276 Pitt Street
SYDNEY NSW 2000
T 612 9264 5570
F 612 9283 5580

CLIENT
ATP Partnership Pty Ltd
Suite 1101, Level 11
14 Martin Place
SYDNEY NSW 2000
T 612 9235 7800
F 612 9262 4177

PTW Architects
Level 17, 9 Castlereagh St
Sydney NSW Australia 2000
T 612 9232 5877
F 612 9221 4139
www.ptw.com.au

PTW

PROJECT
8 Central Avenue

TITLE
Section F-F

DRAWN	DATE	JOB NO
M.Y	19-11-2008	205 602 04
CHECKED	SCALE	APPROVED
N.S	1 : 200	Approver

FILE PATH D:\REVIT\ATP_Local-MYIP.rvt

DWG NO. PA-012

REVISION O

STATUS PROJECT APPLICATION

2008/12/19 11:46:04 AM

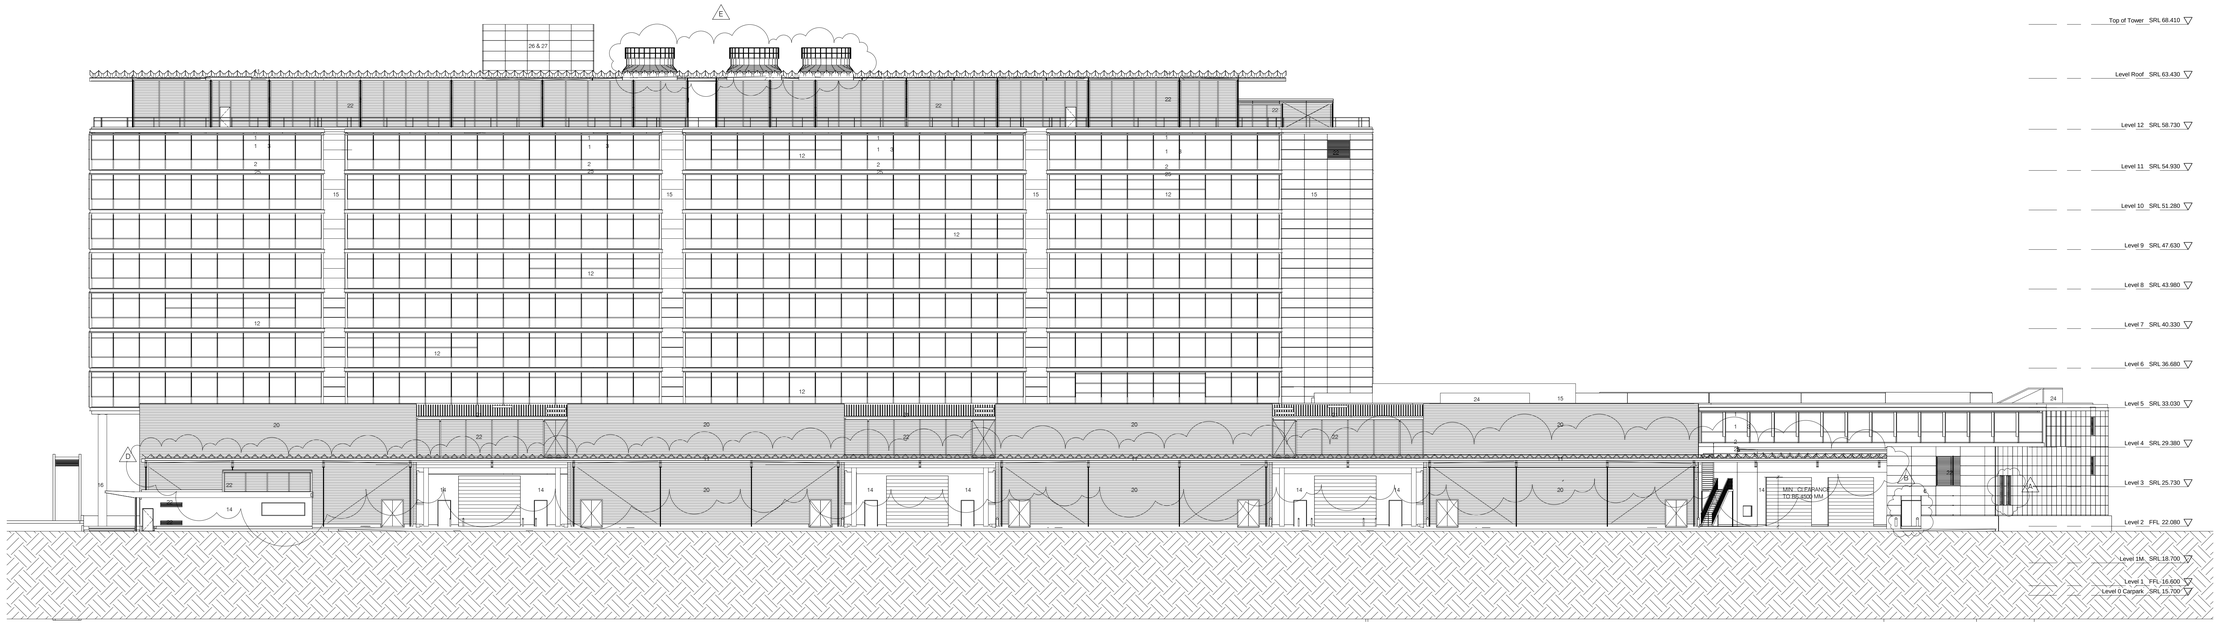

1 North Elevation
1 : 200

SECTION 75W NOTES:

A. LOUVRES AMENDED
B. SINGLE DOOR REPLACED BY DOUBLE DOOR
C. EXTERNAL RETRACTABLE HORIZONTAL BLINDS ADDED
D. TRUCK PARKING AWNING CANOPY AMENDED
E. COOLING TOWERS INDICATED WITHIN PLANTROOM
F. BACKUP GENERATOR WITH ACOUSTIC SCREEN
G. GLASS REPLACED BY LOUVRES

LEGEND

1. GLAZING - GREY TINT DOUBLE GLAZED PANEL
2. SPANDREL - VITRA-BOND ALUMINIUM PANELS IN GREY
3. SUNSHADING - NORTHERN FAÇADE VERTICAL SUNSHADES IN SPECIFIC COLOURS, FROM SPANDREL HEIGHT TO TOP OF GLAZING FRAME HORIZONTAL SUNSHADES IN ALUMINUM GRATED SCREEN
4. SUNSHADING - SOUTHERN FAÇADE VERTICAL SUNSHADES IN SPECIFIC COLOURS, FULL HEIGHT FLOOR TO FLOOR
5. GLAZING - FLOOR TO FLOOR HEAT STRENGTHEN LAMINATED GLAZED PANEL
6. VITRA-BOND ALUMINIUM PANELS IN OFF-WHITE
7. ENTRY AWNING - LAMINATED TOUGHENED GLASS STRUCTURALLY GLAZED TO 'TEE' BEAMS
8. FAÇADE AWNING - LYSAGHT SPANDEK ROOF CLADDING IN SELECTED SOLID COLOUR, ALUMINUM PANELS TO SOFFIT
9. CAFÉ AWNING - PART VERGOLA OPERABLE LOUVRE, PART FAÇADE AWNING
10. WINDSCREEN - CLEAR SAFETY GLASS
11. ARMMAX 800A100 PROFILED ROOF IN COLOURBOND IRONSTONE FINISH
12. WINTERGARDEN HOPPER WINDOWS
13. TEXTURED PAINT FINISH IN OFF-WHITE
14. TEXTURED PAINT FINISH IN GREY
15. VITRA-BOND ALUMINIUM PANELS IN OFF-WHITE
16. CLASS 2 OFF-FORM CONCRETE
17. METAL BALUSTRADE
18. BLACK POWDER COATED PICKET 'PALISADE' STYLE SECURITY FENCE TO TRUCK AREA
19. LYSAGHT SPANDEK ZINCALUME BASED CLADDING IN COLORBOND IRONSTONE FINISH
20. LYSAGHT SPANDEK ZINCALUME BASED CLADDING IN SPECIFIC COLOUR FOR EACH STUDIO
21. LYSAGHT INTEGRITY 820 ZINCALUME BASED CLADDING IN COLORBOND IRONSTONE FINISH
22. PREFINISHED ALUMINIUM LOUVRES
23. PERFORATED ROLLER-SHUTTER TO CARPARK AND LOADING AREA
24. VITRA-BOND CLAD FAN ENCLOSURE IN GREY
25. FABRICATED ALUMINIUM CHANNEL TO SLAB EDGE IN OFF-WHITE
26. POLYCARBONATE CLADDING IN OPAL COLOUR
27. SIGNAGE
28. RENDERED BLOCKWORK

*FINISHES AS PER REVISED REFLECTIVITY REPORT DATED 12 DEC 2008

NO.	REVISION	BY	CHK	DATE
D	ISSUE FOR RWA REVIEW			14.11.06
E	ISSUED FOR PREFERRED PROJECT REPORT			22.11.06
F	ISSUED FOR PREFERRED PROJECT REPORT			27.11.06
G	ISSUED FOR CO-ORDINATION			20.12.06
H	ISSUED FOR CO-ORDINATION			15.01.07
I	ISSUED FOR BCA FIRE ENGINEER CHECK			29.01.07
J	ISSUED FOR ANNEXING TO TRANSACTION DOCUMENT			22.03.07
K	ISSUED FOR REVIEW			03.04.07
L	ISSUED FOR REVIEW			26.04.07
M	ISSUED FOR ANNEXING TO TRANSACTION DOCUMENT			13.07.07
N	ISSUED FOR SECTION 75W & RWA REVIEW			09.11.07
O	ISSUED FOR FIRE BRIGADE APPROVAL			09.04.08
P	SATELLITES DISHES ADDED (subject to separate approval)			02.07.08
Q	ISSUED FOR SECTION 75W			22.12.08

DO NOT SCALE FROM DRAWINGS

VERIFY ALL DIMENSIONS ON SITE BEFORE COMMENCING WORK

COPYING OR THE REPRODUCTION OF THIS DRAWING IS STRICTLY PROHIBITED WITHOUT THE CONSENT OF PEDDLE THORP AND WALKER P/L

10mm INTERVAL SCALE BAR FOR MICROFILMING

PROJECT MANAGER
SDH & Associates Pty Ltd
Suite 3, Level 10
276 Pitt Street
SYDNEY NSW 2000
T 612 9264 5570
F 612 9283 5580

CLIENT
ATP Partnership Pty Ltd
Suite 1101, Level 11
14 Martin Place
SYDNEY NSW 2000
T 612 9235 7800
F 612 9262 4177

PTW Architects
PTW
Level 17, 9 Castlereagh St
Sydney NSW Australia 2000
T 612 9232 5877
F 612 9221 4139
www.ptw.com.au

PROJECT
8 Central Avenue

TITLE
Elevation North

DRAWN	DATE	JOB NO
M.Y	19-11-2008	205 602 04
CHECKED	SCALE	APPROVED
N.S	1 : 200	-

FILE PATH D:\REVIT\ATP_Local-MYIP.rvt

DWG NO. PA-013

REVISION Q

STATUS PROJECT APPLICATION

2008/12/19 11:49:23 AM

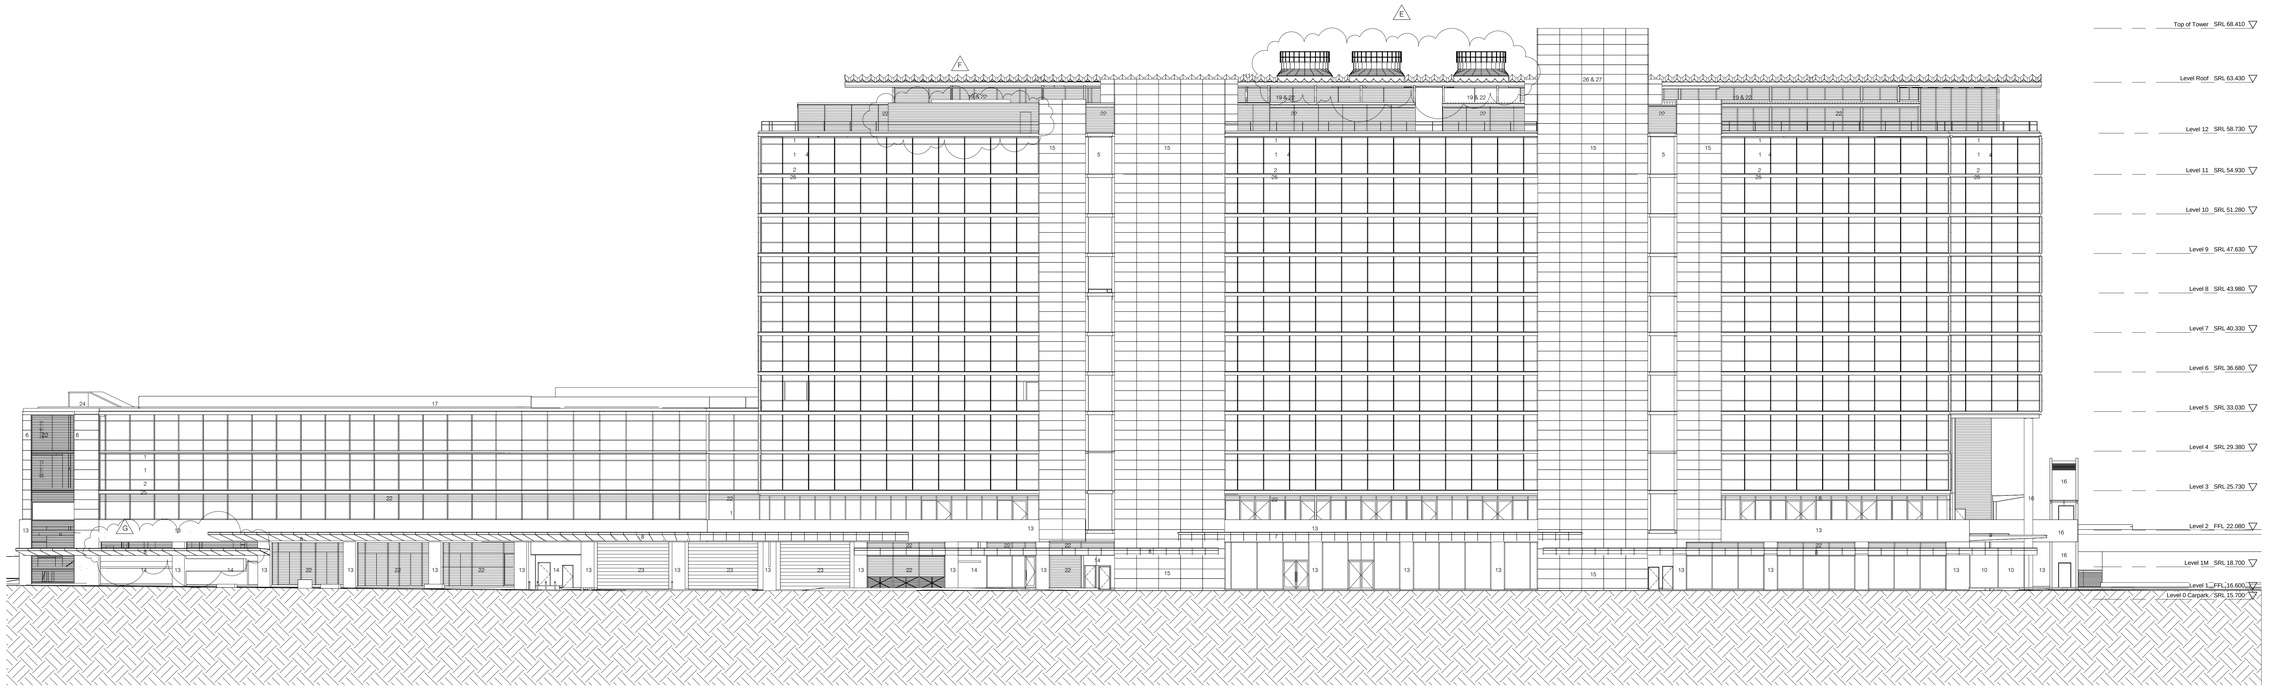

1 South Elevation
1 : 200

SECTION 75W NOTES:

A. LOUVRES AMENDED
B. SINGLE DOOR REPLACED BY DOUBLE DOOR
C. EXTERNAL RETRACTABLE HORIZONTAL BLINDS ADDED
D. TRUCK PARKING AWNING CANOPY AMENDED
E. COOLING TOWERS INDICATED WITHIN PLANTROOM
F. BACKUP GENERATOR WITH ACOUSTIC SCREEN
G. GLASS REPLACED BY LOUVRES

LEGEND

1. GLAZING - GREY TINT DOUBLE GLAZED PANEL
2. SPANDREL - VITRA-BOND ALUMINIUM PANELS IN GREY
3. SUNSHADING - NORTHERN FAÇADE
   VERTICAL SUNSHADES IN SPECIFIC COLOURS,
   FROM SPANDREL HEIGHT TO TOP OF GLAZING FRAME
   HORIZONTAL SUNSHADES IN ALUMINIUM GRATED SCREEN
4. SUNSHADING - SOUTHERN FAÇADE
   VERTICAL SUNSHADES IN SPECIFIC COLOURS, FULL HEIGHT FLOOR TO FLOOR
5. GLAZING - FLOOR TO FLOOR HEAT STRENGTHEN LAMINATED GLAZED PANEL
6. VITRA-BOND ALUMINIUM PANELS IN OFF-WHITE
7. ENTRY AWNING - LAMINATED TOUGHENED GLASS STRUCTURALLY GLAZED TO "TEE" BEAMS
8. FAÇADE AWNING - LYSAGHT SPANDEK ROOF CLADDING IN SELECTED SOLID COLOUR. ALUMINIUM PANELS TO SOFFIT
9. CAFÉ AWNING - PART VERGOLA OPERABLE LOUVRE, PART FAÇADE AWNING
10. WINDSCREEN - CLEAR SAFETY GLASS
11. ARAMAX 800A100 PROFILED ROOF IN COLOURBOND IRONSTONE FINISH
12. WINTERGARDEN HOPPER WINDOWS
13. TEXTURED PAINT FINISH IN OFF-WHITE
14. TEXTURED PAINT FINISH IN GREY
15. VITRA-BOND ALUMINIUM PANELS IN OFF-WHITE
16. CLASS 2 OFF-FORM CONCRETE
17. METAL BALUSTRADE
18. BLACK POWDER COATED PICKET "PALISADE" STYLE SECURITY FENCE TO TRUCK AREA
19. LYSAGHT SPANDEK ZINCALUME BASED CLADDING IN COLORBOND IRONSTONE FINISH
20. LYSAGHT SPANDEK ZINCALUME BASED CLADDING IN SPECIFIC COLOUR FOR EACH STUDIO
21. LYSAGHT INTEGRITY 820 ZINCALUME BASED CLADDING IN COLORBOND IRONSTONE FINISH
22. PREFINISHED ALUMINIUM LOUVRES
23. PERFORATED ROLLER-SHUTTER TO CARPARK AND LOADING AREA
24. VITRA-BOND CLAD FAN ENCLOSURE IN GREY
25. FABRICATED ALUMINIUM CHANNEL TO SLAB EDGE IN OFF-WHITE
26. POLYCARBONATE CLADDING IN OPAL COLOUR
27. SIGNAGE
28. RENDERED BLOCKWORK

*FINISHES AS PER REVISED REFLECTIVITY REPORT DATED 12 DEC 2008

NO.	REVISION	BY	CHK	DATE
D	ISSUE FOR RWA REVIEW (STAIR 12, 13 SIMILAR)			14.11.06
E	ISSUED FOR PREFERRED PROJECT REPORT			22.11.06
F	ISSUED FOR PREFERRED PROJECT REPORT			27.11.06
G	ISSUED FOR CO-ORDINATION			20.12.06
H	ISSUED FOR CO-ORDINATION			15.01.07
I	ISSUED FOR BCA FIRE ENGINEER CHECK			29.01.07
J	ISSUED FOR ANNEXING TO TRANSACTION DOCUMENT			22.03.07
K	ISSUED FOR REVIEW			03.04.07
L	ISSUED FOR REVIEW			26.04.07
M	ISSUED FOR ANNEXING TO TRANSACTION DOCUMENT			13.07.07

NO.	REVISION	BY	CHK	DATE
N	ISSUED FOR SECTION 75W & RWA REVIEW			09.11.07
O	ISSUED FOR FIRE BRIGADE APPROVAL			09.04.08
P	SATELLITES DISHES ADDED (subject to separate approval)			02.07.08
Q	ISSUED FOR SECTION 75W			22.12.08

DO NOT SCALE FROM DRAWINGS

VERIFY ALL DIMENSIONS ON SITE BEFORE COMMENCING WORK

COPYING OR THE REPRODUCTION OF THIS DRAWING IS STRICTLY PROHIBITED WITHOUT THE CONSENT OF PEDDLE THORP AND WALKER P/L

10mm INTERVAL SCALE BAR FOR MICROFILMING

PROJECT MANAGER
SDH & Associates Pty Ltd
Suite 3, Level 10
276 Pitt Street
SYDNEY NSW 2000
T 612 9264 5570
F 612 9283 5580

CLIENT
ATP Partnership Pty Ltd
Suite 1101, Level 11
14 Martin Place
SYDNEY NSW 2000
T 612 9235 7800
F 612 9262 4177

PTW Architects
PTW
Level 17, 9 Castlereagh St
Sydney NSW Australia 2000
T 612 9232 5877
F 612 9221 4139
www.ptw.com.au

PROJECT
8 Central Avenue

TITLE
Elevation South

DRAWN	DATE	JOB NO
M.Y	19-11-2008	205 602 04
CHECKED	SCALE	APPROVED
N.S	1 : 200	Approver

FILE PATH D:\REVIT\ATP_Local-MYIP.rvt

DWG NO. PA-014 REVISION Q

STATUS PROJECT APPLICATION

2008/12/19 11:46:52 AM

SECTION 75W NOTES:

A. LOUVRES AMENDED
B. SINGLE DOOR REPLACED BY DOUBLE DOOR
C. EXTERNAL RETRACTABLE HORIZONTAL BLINDS ADDED
D. TRUCK PARKING AWNING CANOPY AMENDED
E. COOLING TOWERS INDICATED WITHIN PLANTROOM
F. BACKUP GENERATOR WITH ACOUSTIC SCREEN
G. GLASS REPLACED BY LOUVRES

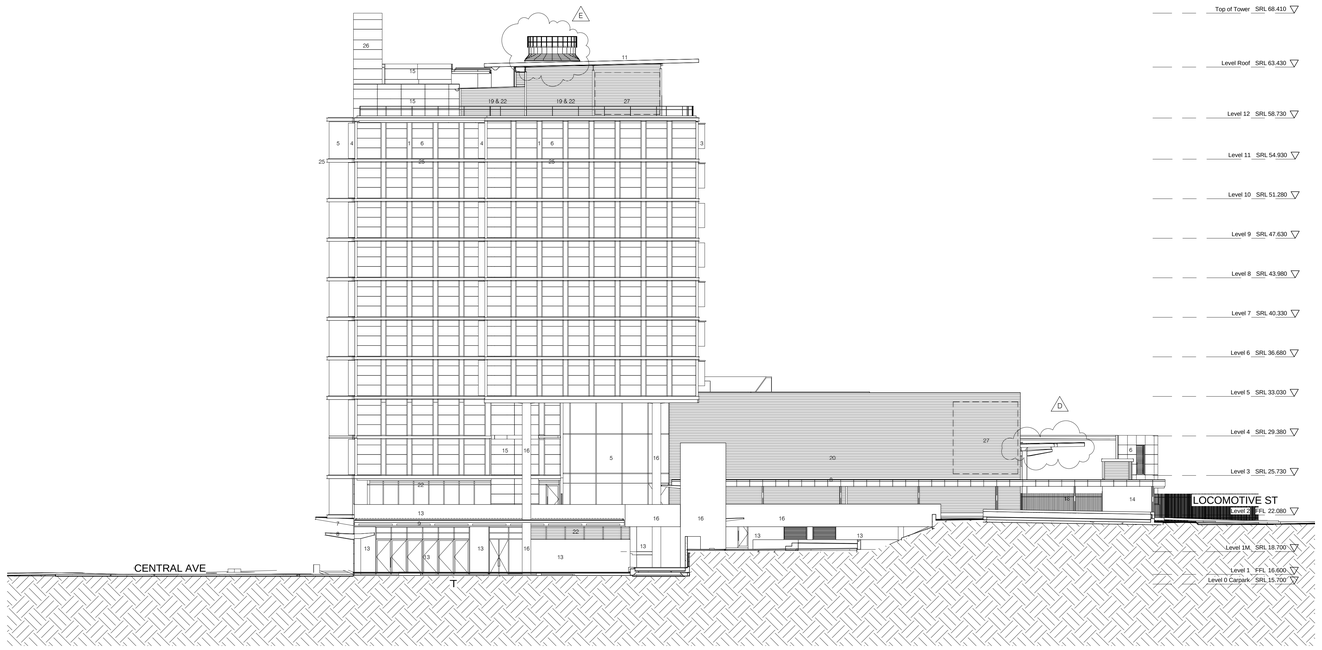

1 East Elevation
1 : 200

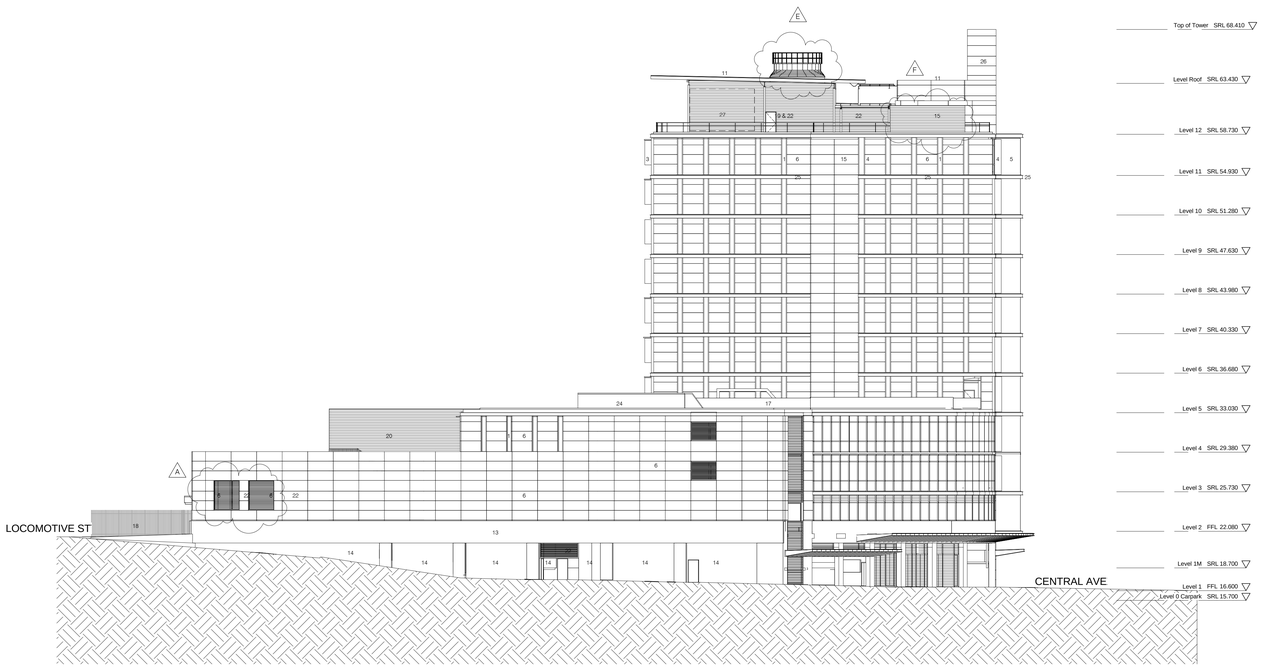

2 West Elevation
1 : 200

LEGEND

1. GLAZING - GREY TINT DOUBLE GLAZED PANEL
2. SPANDREL - VITRA-BOND ALUMINIUM PANELS IN GREY
3. SUNSHADING - NORTHERN FAÇADE
   VERTICAL SUNSHADES IN SPECIFIC COLOURS,
   FROM SPANDREL HEIGHT TO TOP OF GLAZING FRAME
   HORIZONTAL SUNSHADES IN ALUMINIUM GRATED SCREEN
4. SUNSHADING - SOUTHERN FAÇADE
   VERTICAL SUNSHADES IN SPECIFIC COLOURS, FULL HEIGHT FLOOR TO FLOOR
5. GLAZING - FLOOR TO FLOOR HEAT STRENGTHEN LAMINATED GLAZED PANEL
6. VITRA-BOND ALUMINIUM PANELS IN OFF-WHITE
7. ENTRY AWNING - LAMINATED TOUGHENED GLASS STRUCTURALLY GLAZED TO "TEE" BEAMS
8. FAÇADE AWNING - LYSAGHT SPANDEK ROOF CLADDING IN SELECTED SOLID COLOUR. ALUMINIUM PANELS TO SOFFIT
9. CAFÉ AWNING - PART VERGOLA OPERABLE LOUVRE, PART FAÇADE AWNING
10. WINDSCREEN - CLEAR SAFETY GLASS
11. ARAMAX 800A100 PROFILED ROOF IN COLOURBOND IRONSTONE FINISH
12. WINTERGARDEN HOPPER WINDOWS
13. TEXTURED PAINT FINISH IN OFF-WHITE
14. TEXTURED PAINT FINISH IN GREY
15. VITRA-BOND ALUMINIUM PANELS IN OFF-WHITE
16. CLASS 2 OFF-FORM CONCRETE
17. METAL BALUSTRADE
18. BLACK POWDER COATED PICKET 'PALISADE' STYLE SECURITY FENCE TO TRUCK AREA
19. LYSAGHT SPANDEK ZINCALUME BASED CLADDING IN COLORBOND IRONSTONE FINISH
20. LYSAGHT SPANDEK ZINCALUME BASED CLADDING IN SPECIFIC COLOUR FOR EACH STUDIO
21. LYSAGHT INTEGRITY 820 ZINCALUME BASED CLADDING IN COLORBOND IRONSTONE FINISH
22. PREFINISHED ALUMINIUM LOUVRES
23. PERFORATED ROLLER-SHUTTER TO CARPARK AND LOADING AREA
24. VITRA-BOND CLAD FAN ENCLOSURE IN GREY
25. FABRICATED ALUMINIUM CHANNEL TO SLAB EDGE IN OFF-WHITE
26. POLYCARBONATE CLADDING IN OPAL COLOUR
27. SIGNAGE
28. RENDERED BLOCKWORK
    *FINISHES AS PER REVISED REFLECTIVITY REPORT DATED 12 DEC 2008

NO.	REVISION	BY	CHK	DATE
D	ISSUE FOR RWA REVIEW			14.11.06
E	ISSUED FOR PREFERRED PROJECT REPORT			22.11.06
F	ISSUED FOR PREFERRED PROJECT REPORT			27.11.06
G	ISSUED FOR CO-ORDINATION			20.12.06
H	ISSUED FOR CO-ORDINATION			15.01.07
I	ISSUED FOR BCA FIRE ENGINEER CHECK			29.01.07
J	ISSUED FOR ANNEXING TO TRANSACTION DOCUMENT			22.03.07
K	ISSUED FOR REVIEW			03.04.07
L	ISSUED FOR REVIEW			26.04.07
M	ISSUED FOR ANNEXING TO TRANSACTION DOCUMENT			13.07.07
N	ISSUED FOR SECTION 75W & RWA REVIEW			09.11.07
O	ISSUED FOR FIRE BRIGADE APPROVAL			09.04.08
P	SATELLITES DISHES ADDED (subject to separate approval)			02.07.08
Q	ISSUED FOR SECTION 75W			22.12.08

DO NOT SCALE FROM DRAWINGS

VERIFY ALL DIMENSIONS ON SITE BEFORE COMMENCING WORK

COPYING OR THE REPRODUCTION OF THIS DRAWING IS STRICTLY PROHIBITED WITHOUT THE CONSENT OF PEDDLE THORP AND WALKER P/L

10mm INTERVAL SCALE BAR FOR MICROFILMING

PROJECT MANAGER
SDH & Associates Pty Ltd
Suite 3, Level 10
276 Pitt Street
SYDNEY NSW 2000
T 612 9264 5570
F 612 9283 5580

CLIENT
ATP Partnership Pty Ltd
Suite 1101, Level 11
14 Martin Place
SYDNEY NSW 2000
T 612 9235 7800
F 612 9262 4177

PTW Architects
PTW
Level 17, 9 Castlereagh St
Sydney NSW Australia 2000
T 612 9232 5877
F 612 9221 4139
www.ptw.com.au

PROJECT
8 Central Avenue

TITLE
Elevations
East & West

DRAWN M.Y	DATE 19-11-2008	JOB NO 205 602 04
CHECKED N.S	SCALE 1 : 200	APPROVED Approver

FILE PATH D:\REVIT\ATP_Local-MYIP.rvt

DWG NO. PA-015

REVISION Q

STATUS
PROJECT APPLICATION

2008/12/19 11:48:08 AM

NO.	REVISION	BY	CHK	DATE
F	ISSUED FOR PREFERRED PROJECT REPORT			27.11.06
G	SATELLITE DISHES ADDED			02.07.08
H	SECTION 75 W			30.07.08
I	SECTION 75 W			22.12.08

NO.	REVISION	BY	CHK	DATE

DO NOT SCALE FROM DRAWINGS

VERIFY ALL DIMENSIONS ON SITE BEFORE COMMENCING WORK

COPYING OR THE REPRODUCTION OF THIS DRAWING IS STRICTLY PROHIBITED WITHOUT THE CONSENT OF PEDDLE THORP AND WALKER P/L

10mm INTERVAL SCALE BAR FOR MICROFILMING

PROJECT MANAGER

SDH & Associates Pty Ltd

Suite 3, Level 10
276 Pitt Street
SYDNEY NSW 2000
T 612 9264 5570
F 612 9283 5580

CLIENT

ATP Partnership Pty Ltd

Suite 1101, Level 11
14 Martin Place
SYDNEY NSW 2000
T 612 9235 7800
F 612 9262 4177

PTW Architects

PTW

Level 17, 9 Castlereagh St
Sydney NSW Australia 2000
T 612 9232 5877
F 612 9221 4139
www.ptw.com.au

PROJECT

8 Central Avenue

TITLE

Photomontage
Davy Road

DRAWN	DATE	JOB NO
Author	14.7.06	205 602 04
CHECKED	SCALE	APPROVED
Checker		Approver

FILE PATH C:\Revit_Local\ATP_Local_ngon.rvt

DWG NO. PA-031

REVISION I

STATUS PROJECT APPLICATION

NO.	REVISION	BY	CHK	DATE	NO.	REVISION	BY	CHK	DATE
F	ISSUED FOR PREFERRED PROJECT REPORT			27.11.06					
H	ISSUED FOR SECTION 75 W			30.07.08					
I	ISSUED FOR SECTION 75 W			22.12.08					

DO NOT SCALE FROM DRAWINGS

VERIFY ALL DIMENSIONS ON SITE BEFORE COMMENCING WORK

COPYING OR THE REPRODUCTION OF THIS DRAWING IS STRICTLY PROHIBITED WITHOUT THE CONSENT OF PEDDLE THORP AND WALKER P/L

10mm INTERVAL SCALE BAR FOR MICROFILMING

PROJECT MANAGER

SDH & Associates Pty Ltd

Suite 3, Level 10
276 Pitt Street
SYDNEY NSW 2000
T 612 9264 5570
F 612 9283 5580

CLIENT

ATP Partnership Pty Ltd

Suite 1101, Level 11
14 Martin Place
SYDNEY NSW 2000
T 612 9235 7800
F 612 9262 4177

PTW Architects

PTW

Level 17, 9 Castlereagh St
Sydney NSW Australia 2000
T 612 9232 5877
F 612 9221 4139
www.ptw.com.au

PROJECT

8 Central Avenue

TITLE

Photomontage
Central Avenue

DRAWN	DATE	JOB NO
Author	14.7.06	205 602 04
CHECKED	SCALE	APPROVED
Checker		Approver

FILE PATH C:\Revit_Local\ATP_Local_ngon.rvt

DWG NO. PA-032 REVISION I

STATUS PROJECT APPLICATION

NO.	REVISION	BY	CHK	DATE
F	ISSUED FOR PREFERRED PROJECT REPORT			27.11.06
G	SATELLITE DISHES ADDED			02.07.08
H	SECTION 75 W			30.07.08
I	SECTION 75 W			22.12.08

NO.	REVISION	BY	CHK	DATE

DO NOT SCALE FROM DRAWINGS

VERIFY ALL DIMENSIONS ON SITE BEFORE COMMENCING WORK

COPYING OR THE REPRODUCTION OF THIS DRAWING IS STRICTLY PROHIBITED WITHOUT THE CONSENT OF PEDDLE THORP AND WALKER P/L

10mm INTERVAL SCALE BAR FOR MICROFILMING

PROJECT MANAGER

SDH & Associates Pty Ltd

Suite 3, Level 10
276 Pitt Street
SYDNEY NSW 2000
T 612 9264 5570
F 612 9283 5580

CLIENT

ATP Partnership Pty Ltd

Suite 1101, Level 11
14 Martin Place
SYDNEY NSW 2000
T 612 9235 7800
F 612 9262 4177

PTW Architects

PTW

Level 17, 9 Castlereagh St
Sydney NSW Australia 2000
T 612 9232 5877
F 612 9221 4139
www.ptw.com.au

PROJECT

8 Central Avenue

TITLE

Photomontage
Locomotive Street

DRAWN: Author	DATE: 14.7.06	JOB NO: 205 602 04
CHECKED: Checker	SCALE	APPROVED: Approver

FILE PATH: C:\Revit_Local\ATP_Local_ngon.rvt

DWG NO.: PA-033

REVISION: I

STATUS: PROJECT APPLICATION

NO.	REVISION	BY	CHK	DATE
F	ISSUED FOR PREFERRED PROJECT REPORT			27.11.06
H	SECTION 75 W			30.07.08
I	SECTION 75 W			22.12.08

DO NOT SCALE FROM DRAWINGS

VERIFY ALL DIMENSIONS ON SITE BEFORE COMMENCING WORK

COPYING OR THE REPRODUCTION OF THIS DRAWING IS STRICTLY PROHIBITED WITHOUT THE CONSENT OF PEDDLE THORP AND WALKER P/L

10mm INTERVAL SCALE BAR FOR MICROFILMING

PROJECT MANAGER

SDH & Associates Pty Ltd

Suite 3, Level 10
276 Pitt Street
SYDNEY NSW 2000
T 612 9264 5570
F 612 9283 5580

CLIENT

ATP Partnership Pty Ltd

Suite 1101, Level 11
14 Martin Place
SYDNEY NSW 2000
T 612 9235 7800
F 612 9262 4177

PTW Architects

PTW

Level 17, 9 Castlereagh St
Sydney NSW Australia 2000
T 612 9232 5877
F 612 9221 4139
www.ptw.com.au

PROJECT: 8 Central Avenue

TITLE: Photomontage Carriage workshop

DRAWN: Author	DATE: 14.7.06	JOB NO: 205 602 04
CHECKED: Checker	SCALE:	APPROVED: Approver

FILE PATH: C:\Revit_Local\ATP_Local_rigon.rvt

DWG NO.: PA-034

REVISION: I

STATUS: PROJECT APPLICATION