FOR INFORMATION ONLY

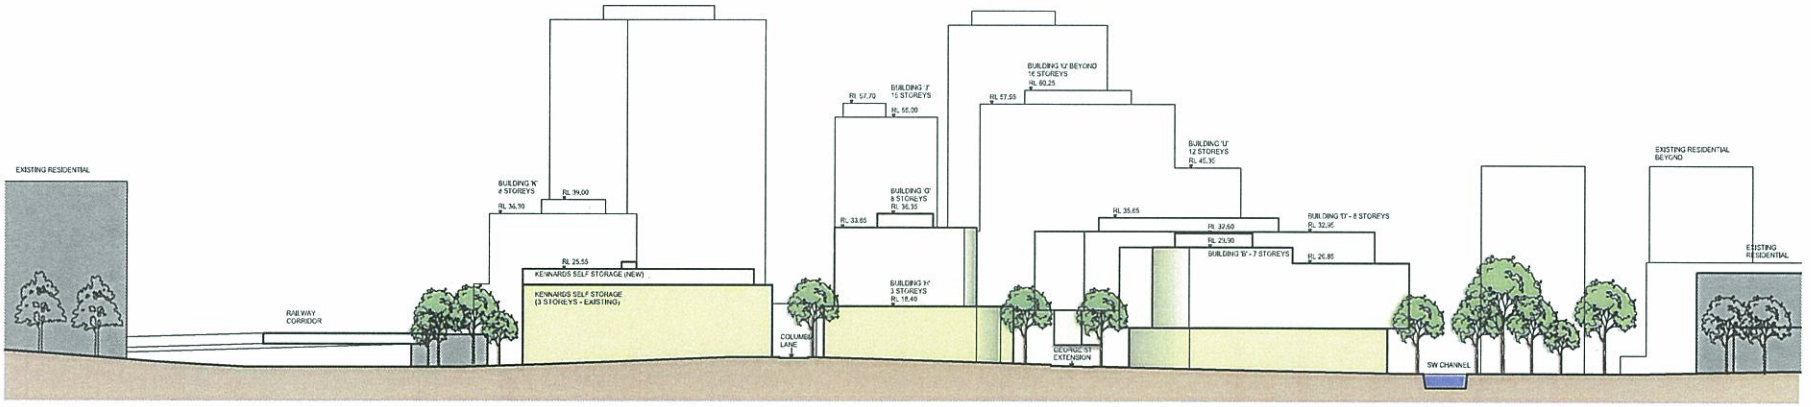

01 002 NORTH ELEVATION
PARRAMATTA ROAD

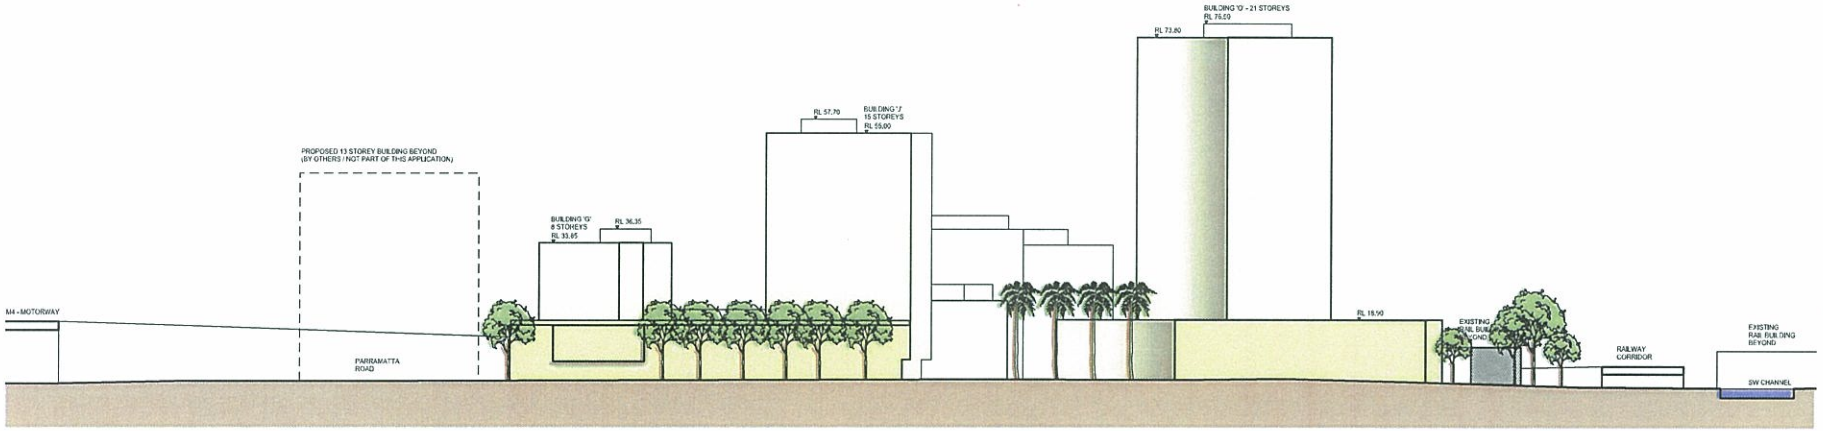

02 002 WEST ELEVATION
GEORGE STREET

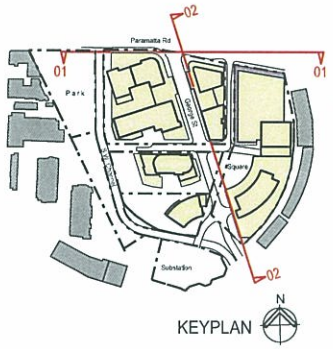

Issue	Amendment Description	Date
B	ENVIRONMENTAL ASSESSMENT ISSUE + KEY PLAN HIGHLIGHTED	18-10-11
A	CONCEPT PLAN DRAFT SUBMISSION	05-07-11

Architect

PD MAYOH PTY LTD
ARCHITECTS & LANDSCAPE CONSULTANTS
www.mayoharchitects.com.au
Peter Mayoh, Regd. Architect No. 4764
Nikki Quintell, Regd. Architect No. 6045
MAYOH ARCHITECTS
48 Terralong St, Kiama, New South Wales 2533
Phone: (02) 4232 0444 Fax: (02) 4232 0424
Email: info@pdmayoh.com.au

Clients

DAVID LHUEDE PTY LTD
KENNARDS SELF-STORAGE PTY LTD
HAI PHONG PROPERTIES PTY LTD

Drawing Title

Indicative Design
SITE ELEVATIONS

Project

CONCEPT PLAN APPLICATION FOR :
columbiaprecinct regeneration HOMEBUSH
2-20 Parramatta Road & 11-13 Columbia Lane, Homebush NSW

Scale: 1:500 @ A1 Job No: 0834
1:1000 @ A3

Checked: PH Drawn: TL, TT

Dwg No. A.150 Issue B

FOR INFORMATION ONLY

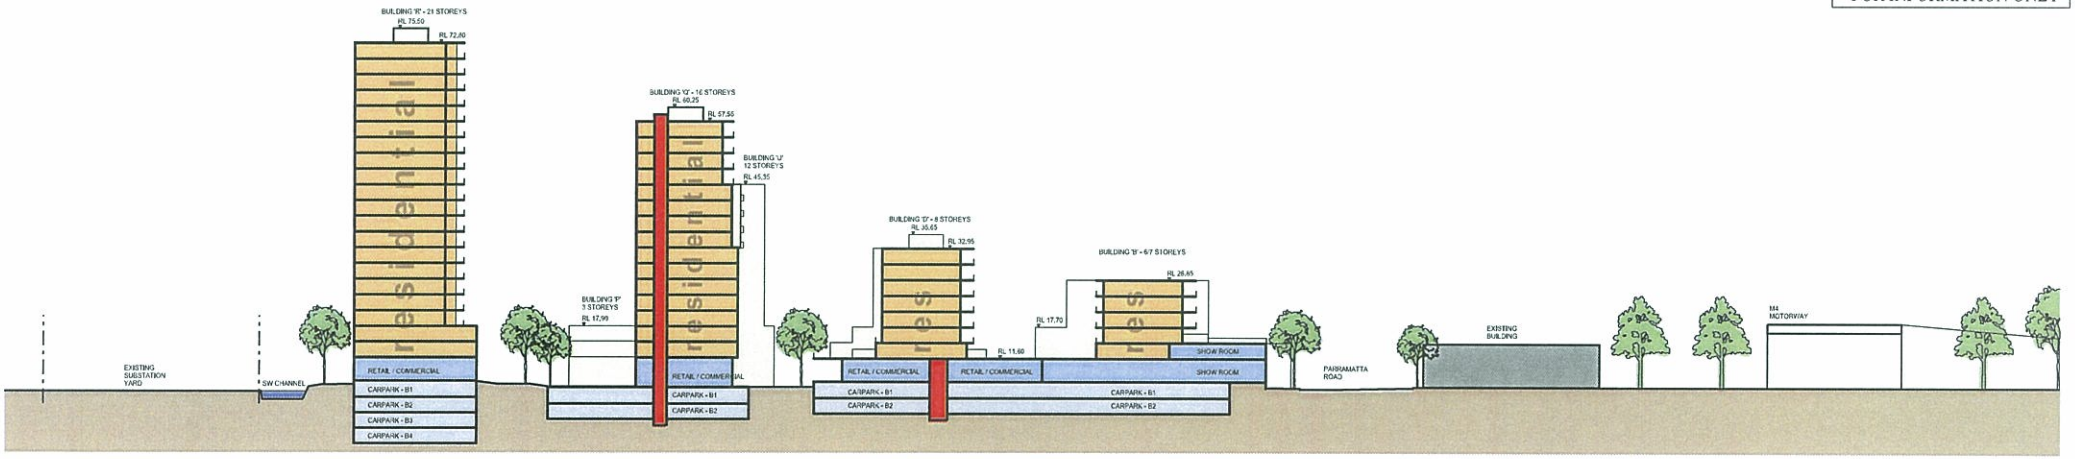

01 / 002 SECTION A-A
Scale 1:1000 @ A3

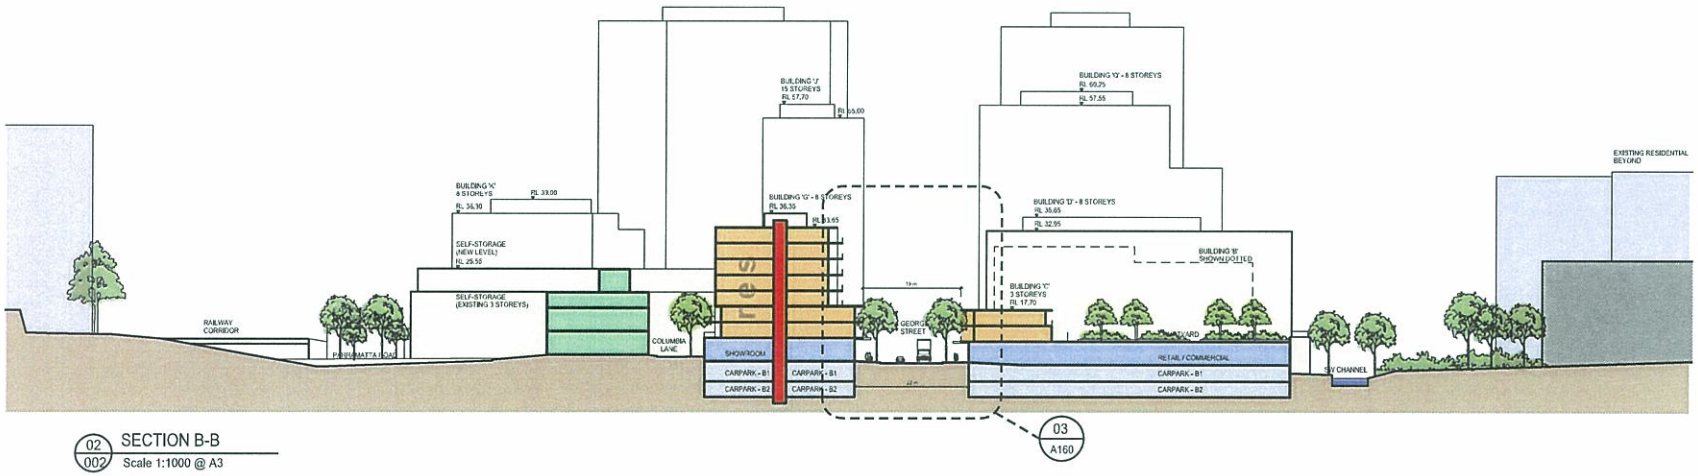

02 / 002 SECTION B-B
Scale 1:1000 @ A3

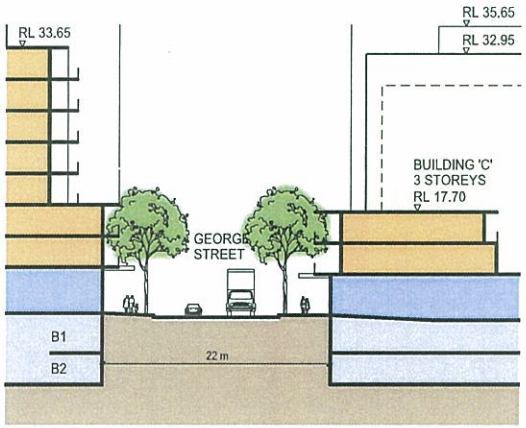

03 / - SECTION B-B
Scale 1:500 @ A3

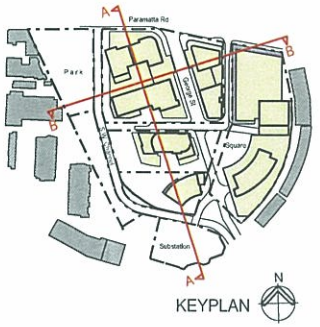

COLOUR LEGEND :

- RESIDENTIAL
- COMMUNITY USES
- MIXED COMMERCIAL / RETAIL USES
- STORAGE CENTRE
- CARPARK / ACCESS, SERVICE BAYS
- LIFT

Issue	Amendment Description	Date
B	ENVIRONMENTAL ASSESSMENT ISSUE - KEY PLAN HIGHLIGHTED	19-10-11
A	CONCEPT PLAN DRAFT SUBMISSION	05-07-11

Architect
PD MAYOH PTY LTD
ARCHITECTS & LANDSCAPE CONSULTANTS
www.mayoharchitects.com.au
Peter Mayoh Reg. Architect No 3744
Alistair Gartrell Reg. Architect No 7543
MAYOH ARCHITECTS
14 Rosebery Ave Northbridge NSW 2063
Phone: (02) 9958 0486 Fax: (02) 9958 0424
Email: info@pdmayoh.com.au

Clients
DAVID LHUEDE PTY LTD
KENNARDS SELF-STORAGE PTY LTD
HAI PHONG PROPERTIES PTY LTD

Drawing Title
Indicative Design
SITE SECTIONS

Project
CONCEPT PLAN APPLICATION FOR :
columbiaprecinct regeneration HOMEBUSH
2-20 Parramatta Road & 11-13 Columbia Lane, Homebush NSW

Scale: VARIES Job No: 0834
Checked: PH Drawn: TL, TT
Dwg No. A.160 Issue B

FOR INFORMATION ONLY

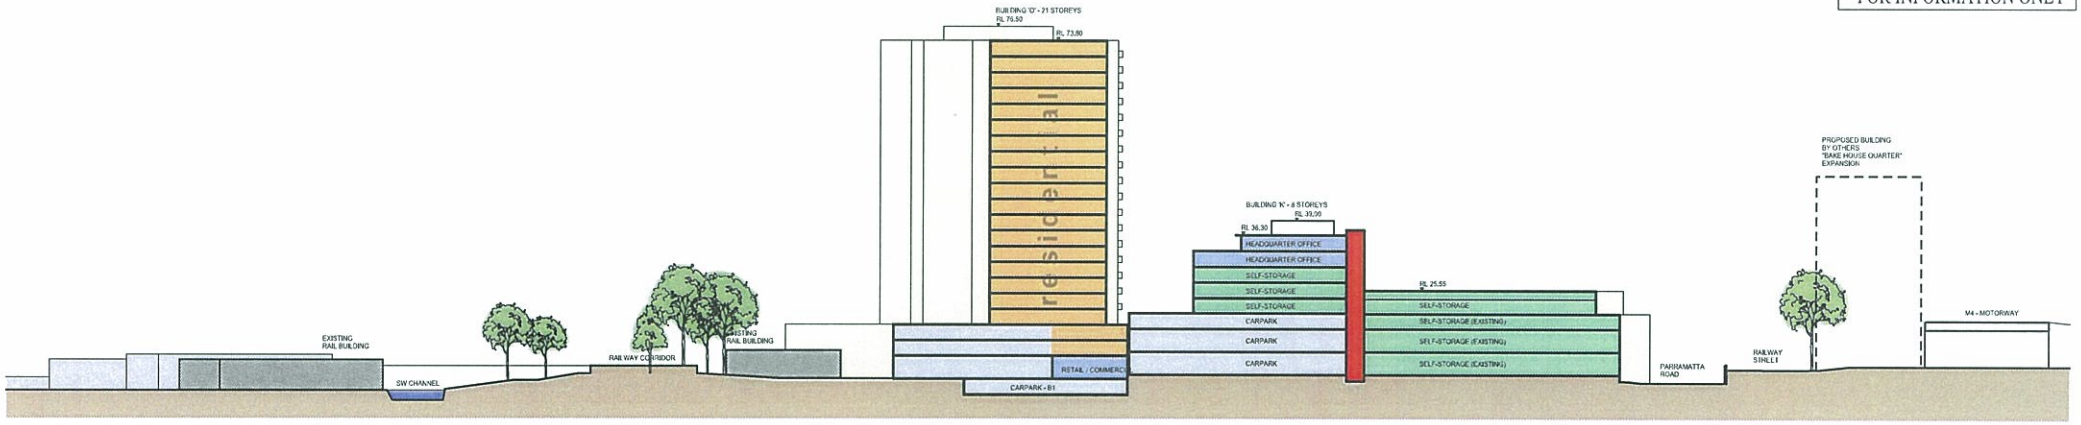

01 / 002 SECTION C-C
Scale 1:1000 @ A3

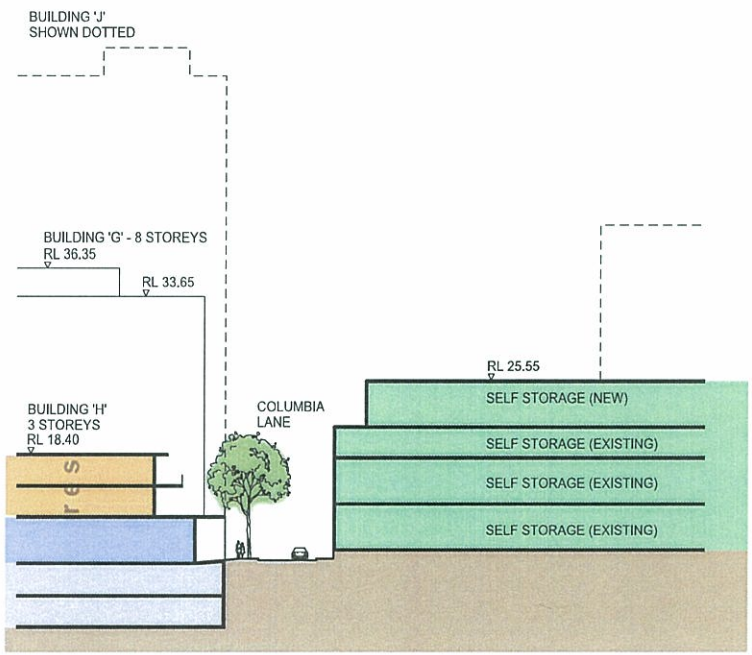

02 / 002 SECTION D-D
Scale 1:500 @ A3

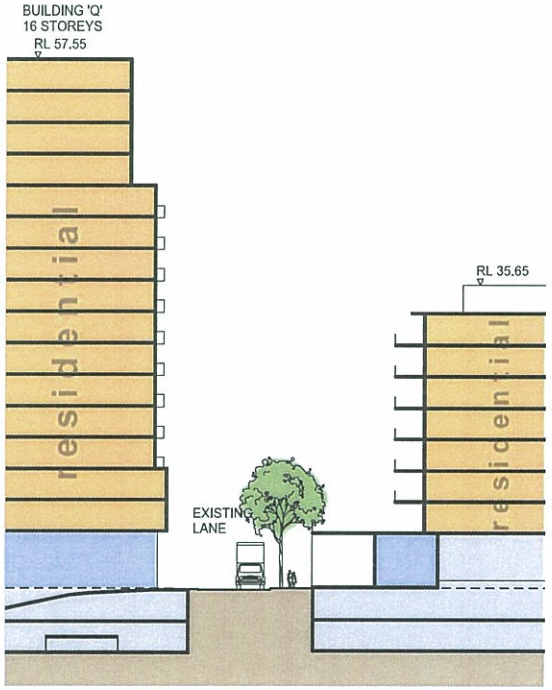

03 / 002 SECTION E-E
Scale 1:500 @ A3

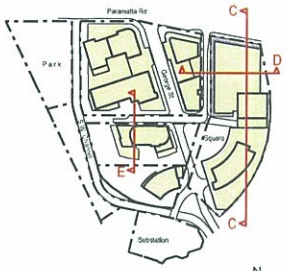

KEYPLAN

COLOUR LEGEND :
- RESIDENTIAL
- COMMUNITY USES
- MIXED COMMERCIAL / RETAIL USES
- STORAGE CENTRE
- CARPARK / ACCESS, SERVICE BAYS
- LIFT

Issue	Amendment Description	Date
B	ENVIRONMENTAL ASSESSMENT ISSUE - KEY PLAN HIGHLIGHTED	19-10-11
A	CONCEPT PLAN DRAFT SUBMISSION	05-07-11

Architect
PD MAYOH PTY LTD
ARCHITECTS + LANDSCAPE Consultants
MAYOH ARCHITECTS
Peter Mayoh, Registered No. 3764
Arthur Gerrault, Regd. Architect No 5240
Level 1, 64 Station Street, Nowra NSW 2541
Phone: (02) 4423 5486 Fax: (02) 4423 6424
Email: info@pdmayoh.com.au

Clients
DAVID LHUEDE PTY LTD
KENNARDS SELF-STORAGE PTY LTD
HAI PHONG PROPERTIES PTY LTD

Drawing Title
Indicative Design
SITE SECTIONS

Project
CONCEPT PLAN APPLICATION FOR :
columbiaprecinct regeneration
HOMEBUSH
2-20 Parramatta Road & 11-13 Columbia Lane, Homebush NSW

Scale: VARIES Job No: 0834
Checked: PH Drawn: TL, TT
Dwg No. A.161 Issue B

FOR INFORMATION ONLY

LEGEND :

- PROPOSED / REFURBISHED ON SUBJECT SITE
- EXISTING RESIDENTIAL
- APPROVED RESIDENTIAL BY OTHERS (UNBUILT / UNDER CONSTRUCTION)
- EXISTING COMMERCIAL
- PROPOSED COMMERCIAL BY OTHERS
- EXISTING INFRASTRUCTURAL / INDUSTRIAL

9:00 am (21 September)

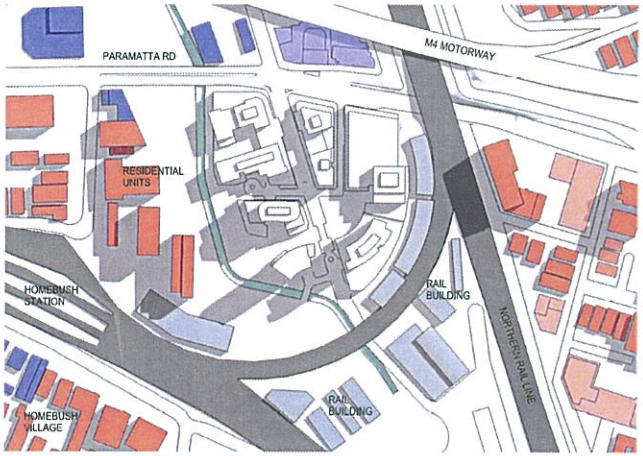

PLAN VIEW

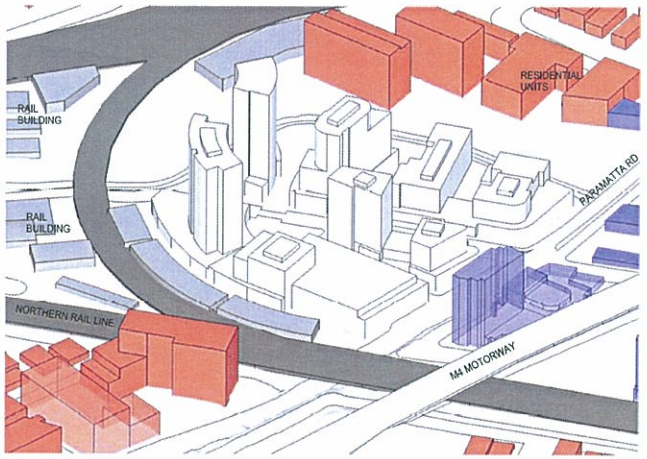

SOLAR EYE VIEW

10:00 am (21 September)

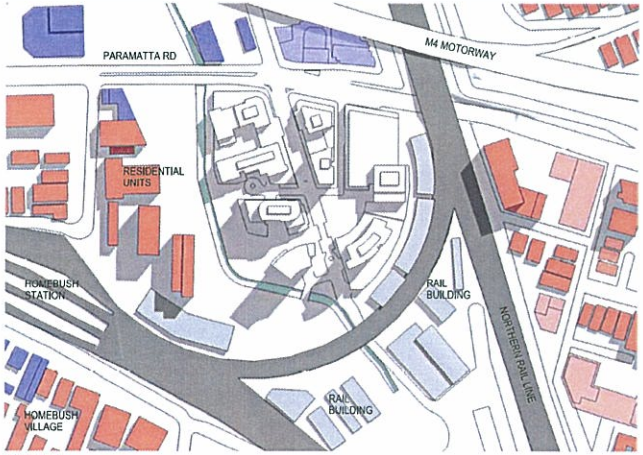

PLAN VIEW

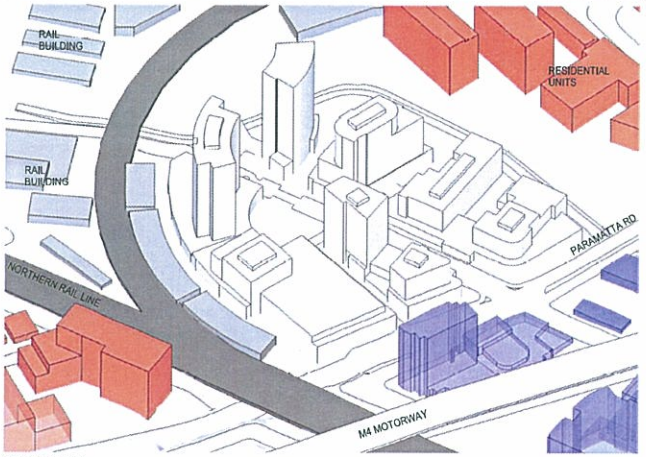

SOLAR EYE VIEW

11:00 am (21 September)

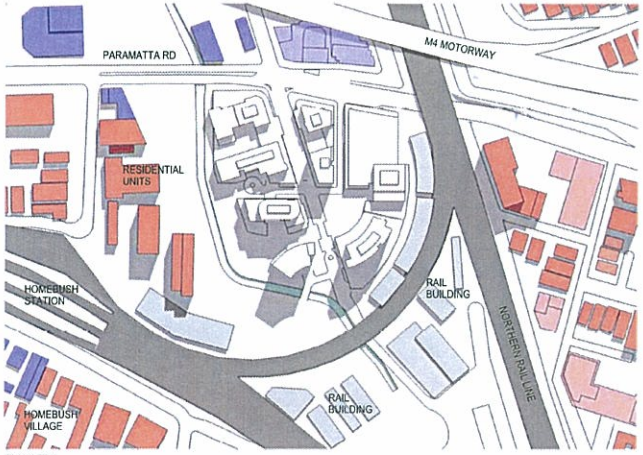

PLAN VIEW

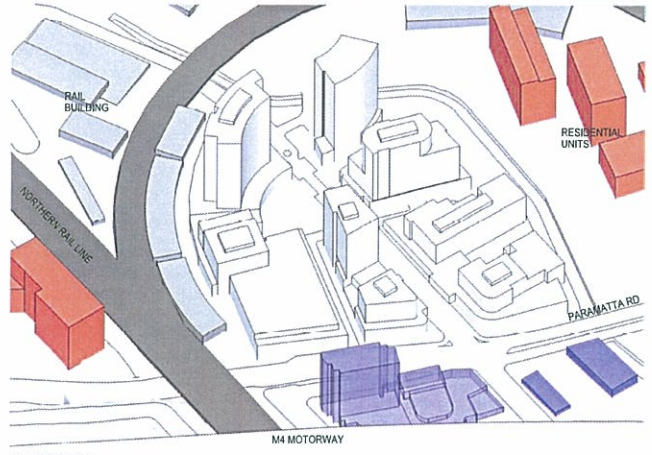

SOLAR EYE VIEW

Issue	Amendment Description	Date
B	ENVIRONMENTAL ASSESSMENT ISSUE	15-10-11
A	CONCEPT PLAN DRAFT SUBMISSION	09-07-11

Architect

PD MAYOH PTY LTD
ARCHITECTS & LANDSCAPE CONSULTANTS
Peter Mayoh, Regd. Architect No 3796
Arthur Worrall, Regd. Architect No 4540
69 Stanhope Ave, Northbridge NSW 2063
Phone: (02) 9958 5486 Fax: (02) 9958 6424
Email: info@pdmayoh.com.au

Clients

DAVID LHUEDE PTY LTD
KENNARDS SELF-STORAGE PTY LTD
HAI PHONG PROPERTIES PTY LTD

Drawing Title

Shadow Diagrams
EQUINOX SHADOW (9am-11am)
PLAN & SOLAR EYE VIEW

Project

CONCEPT PLAN APPLICATION FOR :

columbiaprecinct regeneration HOMEBUSH

2-20 Parramatta Road & 11-13 Columbia Lane, Homebush NSW

Scale: NTS Job No: 0834

Checked: PH Drawn: TL, TT

Dwg No. A.900 Issue B

FOR INFORMATION ONLY

LEGEND :

- PROPOSED / REFURBISHED ON SUBJECT SITE
- EXISTING RESIDENTIAL
- APPROVED RESIDENTIAL BY OTHERS (UNBUILT / UNDER CONSTRUCTION)
- EXISTING COMMERCIAL
- PROPOSED COMMERCIAL BY OTHERS
- EXISTING INFRASTRUCTURAL / INDUSTRIAL

12:00 pm (21 September)

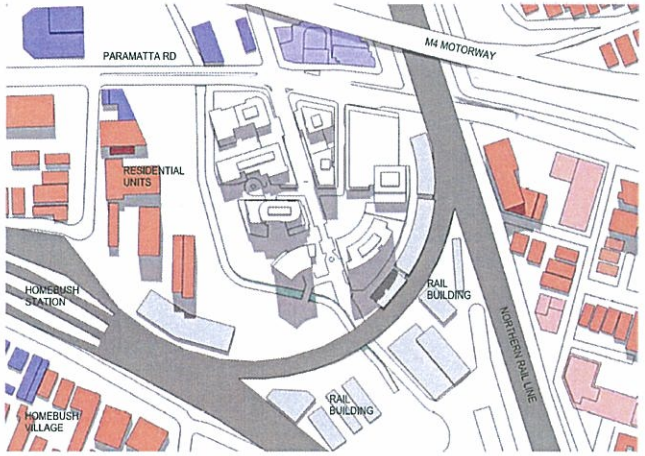

PLAN VIEW

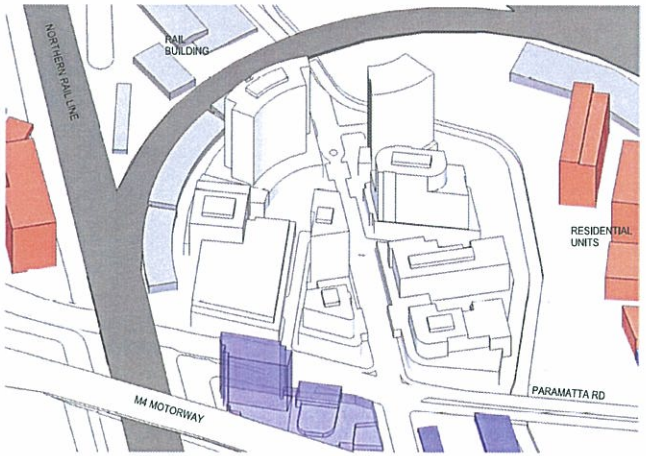

SOLAR EYE VIEW

1:00 pm (21 September)

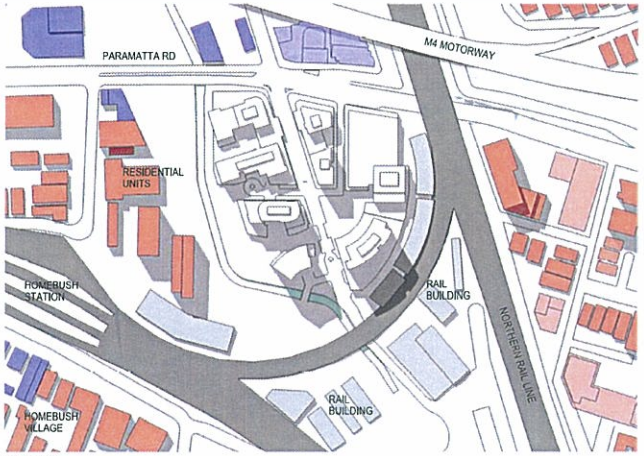

PLAN VIEW

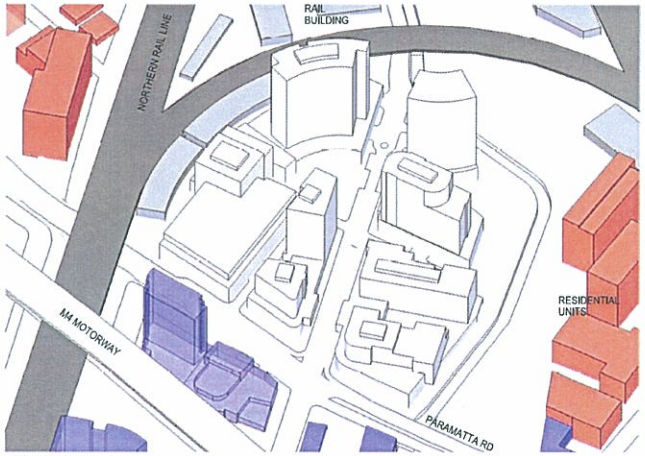

SOLAR EYE VIEW

2:00 pm (21 September)

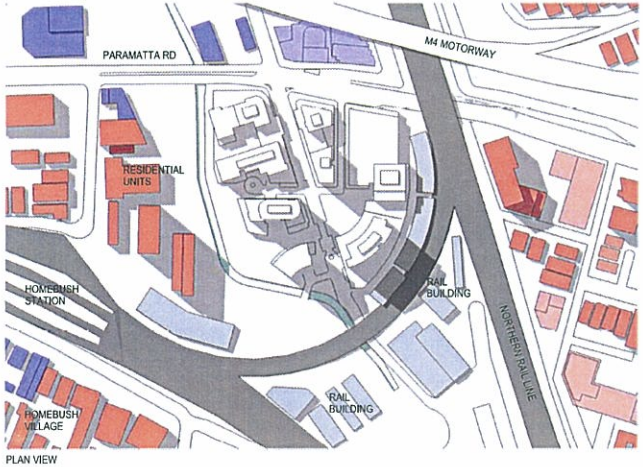

PLAN VIEW

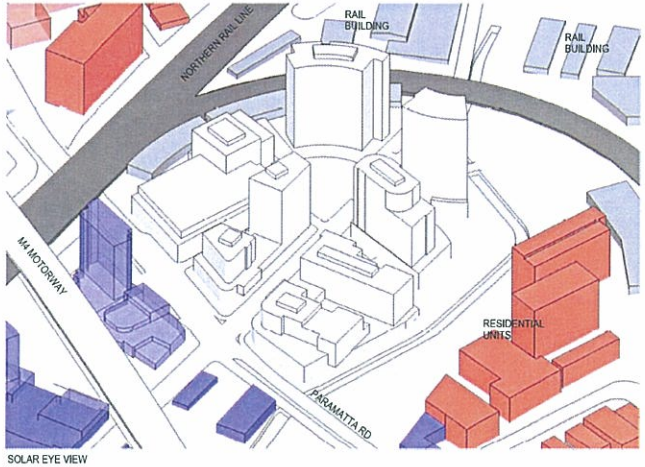

SOLAR EYE VIEW

Issue	Amendment Description	Date
B	ENVIRONMENTAL ASSESSMENT ISSUE	18-10-11
A	CONCEPT PLAN DRAFT SUBMISSION	05-07-11

Architect

PD MAYOH PTY LTD
ARCHITECTS & LANDSCAPE CONSULTANTS
www.mayoharchitects.com.au
Peter Mayoh, Regd. Architect No 3766
Arthur Gardiner, Regd. Architect No 4949
MAYOH ARCHITECTS
66 Riverbridge Ave, Northbridge NSW 2063
Phone: (02) 9958 0489 Fax: (02) 9958 6424
Email: info@pdmayoh.com.au

Clients

DAVID LHUEDE PTY LTD
KENNARDS SELF-STORAGE PTY LTD
HAI PHONG PROPERTIES PTY LTD

Drawing Title

Shadow Diagrams
EQUINOX SHADOW (12pm-2pm)
PLAN & SOLAR EYE VIEW

Project

CONCEPT PLAN APPLICATION FOR :

columbiaprecinct regeneration HOMEBUSH

2-20 Parramatta Road & 11-13 Columbia Lane, Homebush NSW

Scale: NTS Job No: 0834

Checked: PH Drawn: TL, TT

Dwg No. A.901 Issue B

FOR INFORMATION ONLY

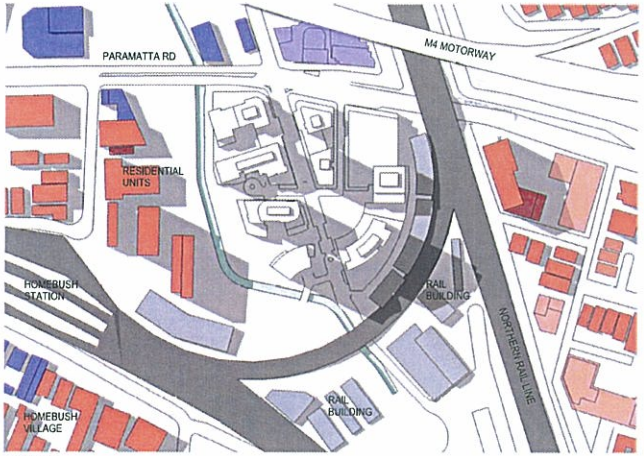

PLAN VIEW

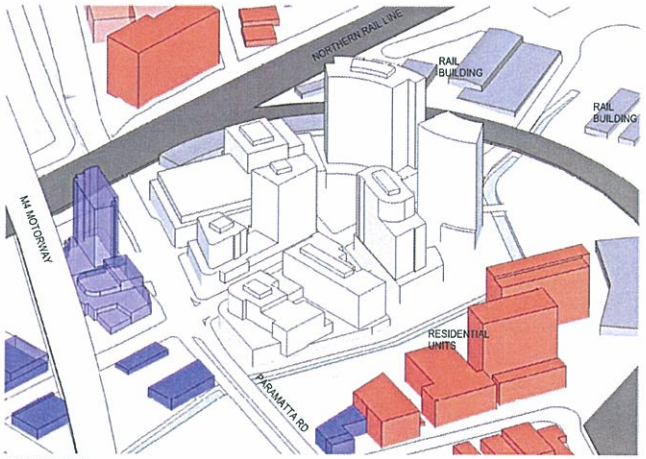

SOLAR EYE VIEW

N

3:00 pm (21 September)

LEGEND :

- PROPOSED / REFURBISHED ON SUBJECT SITE
- EXISTING RESIDENTIAL
- APPROVED RESIDENTIAL BY OTHERS (UNBUILT / UNDER CONSTRUCTION)
- EXISTING COMMERCIAL
- PROPOSED COMMERCIAL BY OTHERS
- EXISTING INFRASTRUCTURAL / INDUSTRIAL

Issue	Amendment Description	Date
B	ENVIRONMENTAL ASSESSMENT ISSUE	15-10-11
A	CONCEPT PLAN DRAFT SUBMISSION	05-07-11

Architect

PD MAYOH PTY LTD
ARCHITECTS & LANDSCAPE CONSULTANTS
www.mayoharchitects.com.au
Peter Mayoh Dipl. Architect No 3744
Arthur Gerrard Regd. Architect No 4043
64 Shaftesbury Ave. Northbridge NSW 2063
Phone: (02) 9958 5485 Fax: (02) 9958 6424
Email: info@pdmayoh.com.au

Clients

DAVID LHUEDE PTY LTD
KENNARDS SELF-STORAGE PTY LTD
HAI PHONG PROPERTIES PTY LTD

Drawing Title

Shadow Diagrams
EQUINOX SHADOW (3pm)
PLAN & SOLAR EYE VIEW

Project

CONCEPT PLAN APPLICATION FOR :

columbiaprecinct regeneration HOMEBUSH

2-20 Parramatta Road & 11-13 Columbia Lane, Homebush NSW

Scale: NTS Job No: 0834

Checked: PH Drawn: TL, TT

Dwg No. A.902 Issue B

FOR INFORMATION ONLY

LEGEND :

- PROPOSED / REFURBISHED ON SUBJECT SITE
- EXISTING RESIDENTIAL
- APPROVED RESIDENTIAL BY OTHERS (UNBUILT / UNDER CONSTRUCTION)
- EXISTING COMMERCIAL
- PROPOSED COMMERCIAL BY OTHERS
- EXISTING INFRASTRUCTURAL / INDUSTRIAL

9:00 am (21 June)

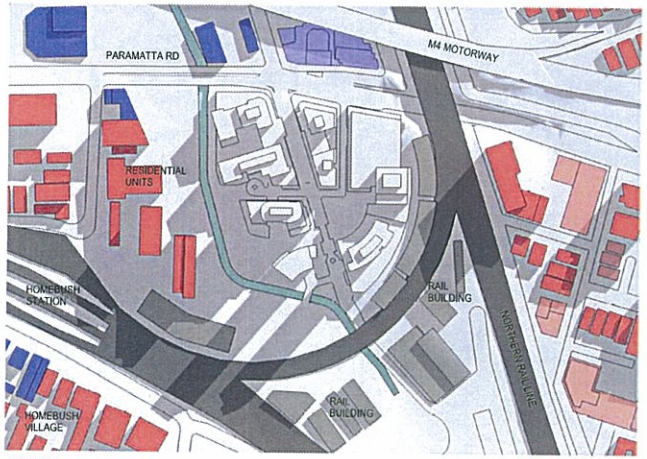

PLAN VIEW

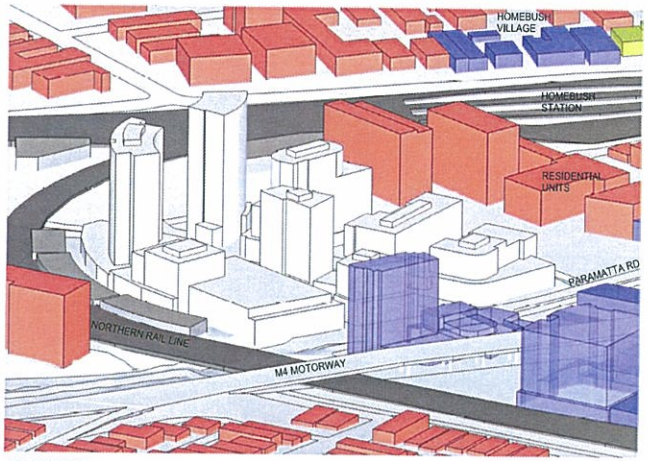

SOLAR EYE VIEW

10:00 am (21 June)

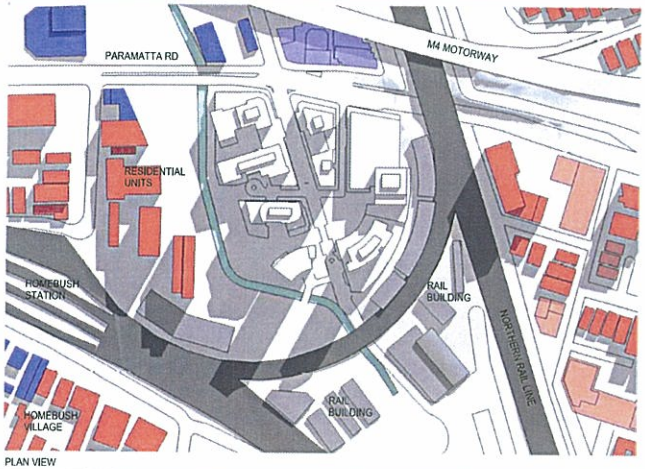

PLAN VIEW

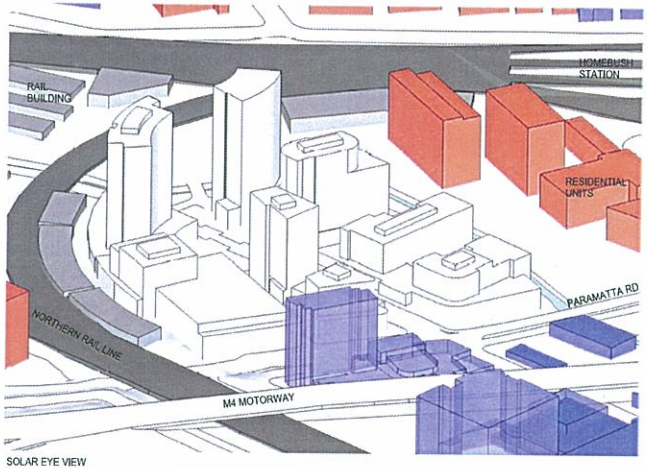

SOLAR EYE VIEW

11:00 am (21 June)

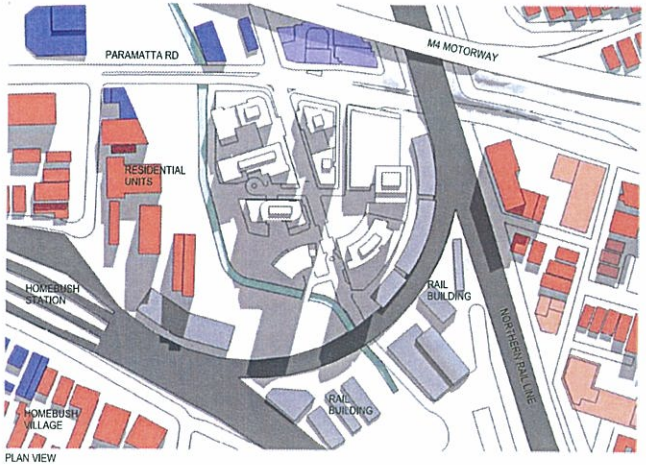

PLAN VIEW

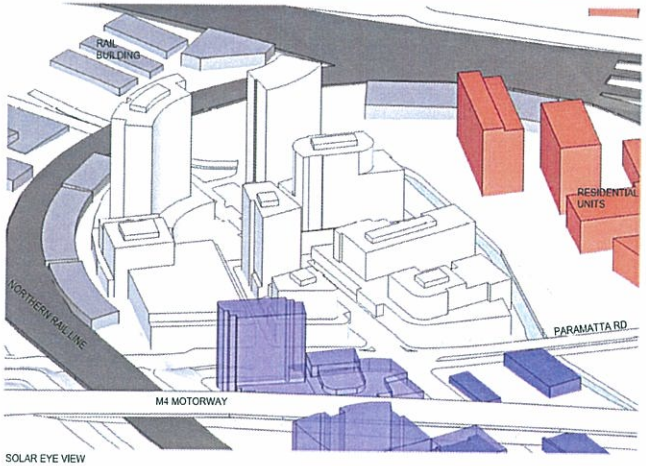

SOLAR EYE VIEW

Issue	Amendment Description	Date
B	ENVIRONMENTAL ASSESSMENT ISSUE	13-10-11
A	CONCEPT PLAN DRAFT SUBMISSION	05-07-11

Architect

PD MAYOH PTY LTD
ARCHITECTS & LANDSCAPE CONSULTANTS
Peter Mayoh Regd. Architect No 3766
Nithar Gottlieb Regd. Architect No 6546
69 Strathallan Ave. Northbridge NSW 2063
Phone: (02) 9958 5488 Fax: (02) 9958 6474
Email: info@pdmayoh.com.au

Clients

DAVID LHUEDE PTY LTD
KENNARDS SELF-STORAGE PTY LTD
HAI PHONG PROPERTIES PTY LTD

Drawing Title

Shadow Diagrams
WINTER SHADOW (9am-11am)
PLAN & SOLAR EYE VIEW

Project

CONCEPT PLAN APPLICATION FOR :

columbiaprecinct regeneration HOMEBUSH

2-20 Parramatta Road & 11-13 Columbia Lane, Homebush NSW

Scale: NTS Job No: 0834

Checked: PH Drawn: TL, TT

Dwg No. A.903 Issue B

FOR INFORMATION ONLY

LEGEND :

- PROPOSED / REFURBISHED ON SUBJECT SITE
- EXISTING RESIDENTIAL
- APPROVED RESIDENTIAL BY OTHERS (UNBUILT / UNDER CONSTRUCTION)
- EXISTING COMMERCIAL
- PROPOSED COMMERCIAL BY OTHERS
- EXISTING INFRASTRUCTURAL / INDUSTRIAL

12:00 pm (21 June)

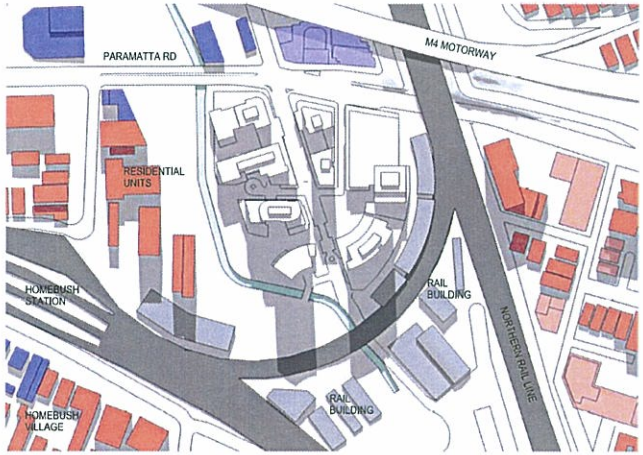

PLAN VIEW

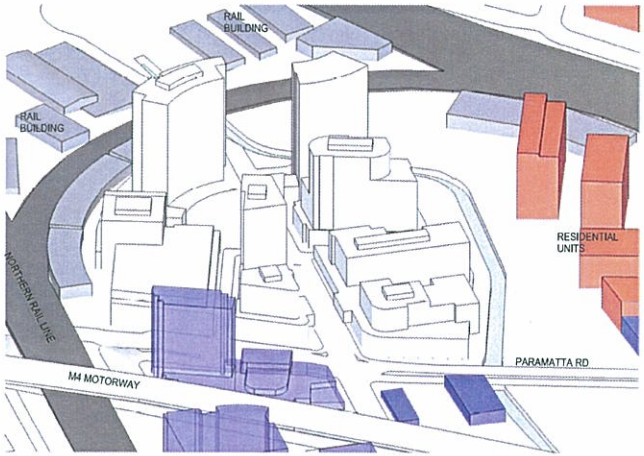

SOLAR EYE VIEW

1:00 pm (21 June)

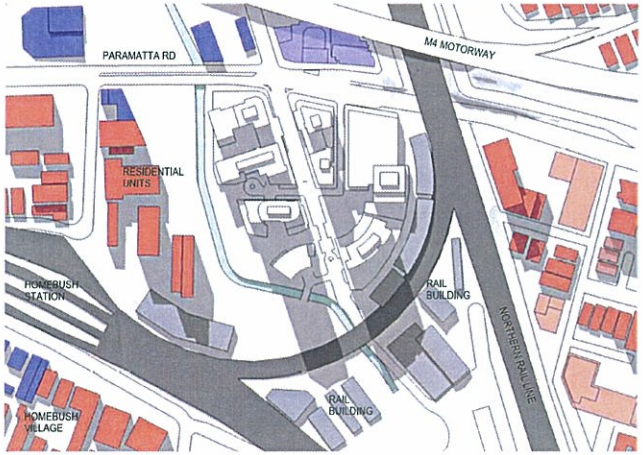

PLAN VIEW

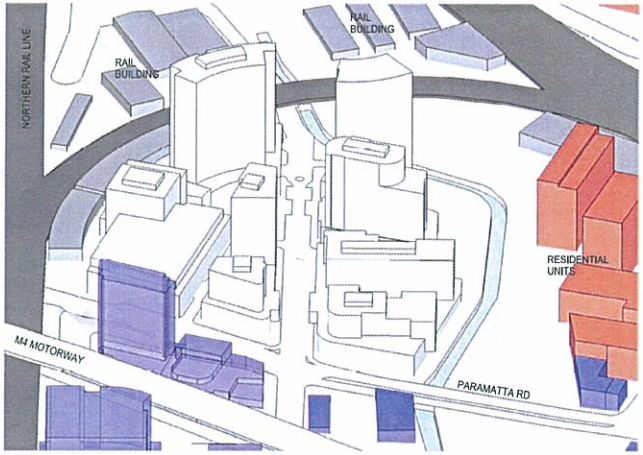

SOLAR EYE VIEW

2:00 pm (21 June)

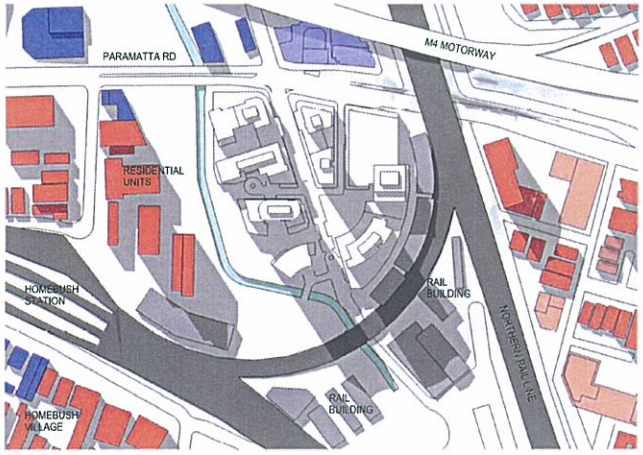

PLAN VIEW

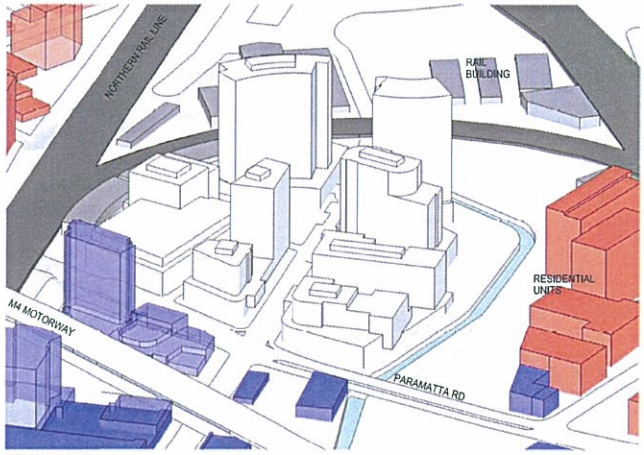

SOLAR EYE VIEW

Issue	Amendment Description	Date
B	ENVIRONMENTAL ASSESSMENT ISSUE	13-10-11
A	CONCEPT PLAN DRAFT SUBMISSION	05-07-11

Architect

PD MAYOH PTY LTD
ARCHITECTS & LANDSCAPE CONSULTANTS
www.mayoharchitects.com.au
Peter Mayoh, Regd. Architect No. 3764
Arthur Gartrell, Regd. Architect No 5049
MAYOH ARCHITECTS
69 Trafalgar Ave, Petersham NSW 2049
Phone: (02) 9568 6466 Fax: (02) 9568 6424
Email: info@pdmayoh.com.au

Clients

DAVID LHUEDE PTY LTD
KENNARDS SELF-STORAGE PTY LTD
HAI PHONG PROPERTIES PTY LTD

Drawing Title

Shadow Diagrams
WINTER SHADOW (12pm-2pm)
PLAN & SOLAR EYE VIEW

Project

CONCEPT PLAN APPLICATION FOR :

columbiaprecinct regeneration HOMEBUSH

2-20 Parramatta Road & 11-13 Columbia Lane, Homebush NSW

Scale: NTS Job No: 0834

Checked: PH Drawn: TL, TT

Dwg No: A.904 Issue: B

FOR INFORMATION ONLY

LEGEND :

- PROPOSED / REFURBISHED ON SUBJECT SITE
- EXISTING RESIDENTIAL
- APPROVED RESIDENTIAL BY OTHERS (UNBUILT / UNDER CONSTRUCTION)
- EXISTING COMMERCIAL
- PROPOSED COMMERCIAL BY OTHERS
- EXISTING INFRASTRUCTURAL / INDUSTRIAL

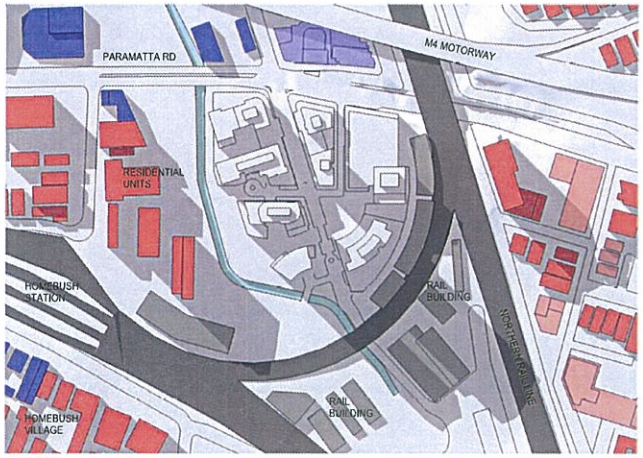

PLAN VIEW

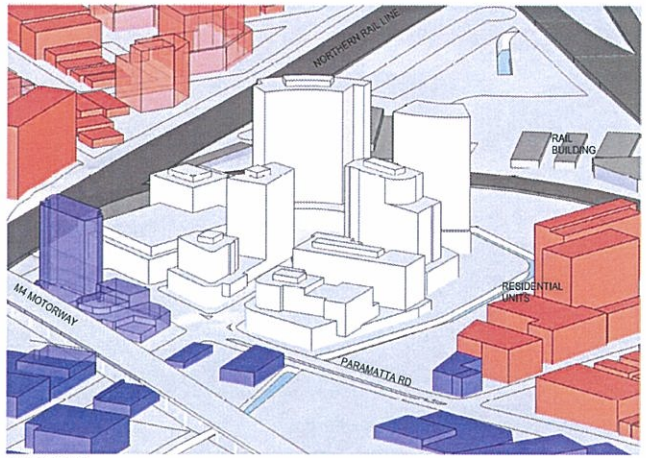

SOLAR EYE VIEW

N

3:00 pm (21 June)

Issue	Amendment Description	Date
B	ENVIRONMENTAL ASSESSMENT ISSUE	15-10-11
A	CONCEPT PLAN DRAFT SUBMISSION	05-07-11

Architect

PD MAYOH PTY LTD
ARCHITECTS & LANDSCAPE CONSULTANTS
www.mayoharchitects.com.au
Peter Mayoh, Regd. Architect No 3744
Hilton Gabriel, Regd. Architect No 4545
MAYOH ARCHITECTS
48 Stanley Street, Normanhurst, NSW 2076
Phone: (02) 9958 0486 Fax: (02) 9958 0424
Email: info@pdmayoh.com.au

Clients

DAVID LHUEDE PTY LTD
KENNARDS SELF-STORAGE PTY LTD
HAI PHONG PROPERTIES PTY LTD

Drawing Title

Shadow Diagrams
WINTER SHADOW (3pm)
PLAN & SOLAR EYE VIEW

Project

CONCEPT PLAN APPLICATION FOR :

columbiaprecinct regeneration HOMEBUSH

2-20 Parramatta Road & 11-13 Columbia Lane, Homebush NSW

Scale: NTS Job No: 0834

Checked: PH Drawn: TL, TT

Dwg No. A.905 Issue B

FOR INFORMATION ONLY

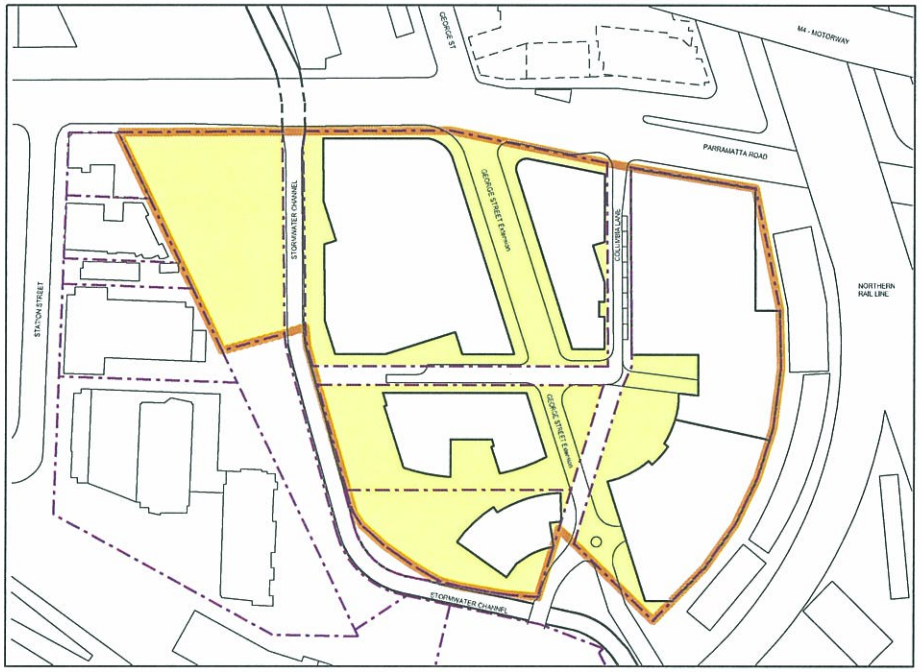

OPEN SPACE AREA

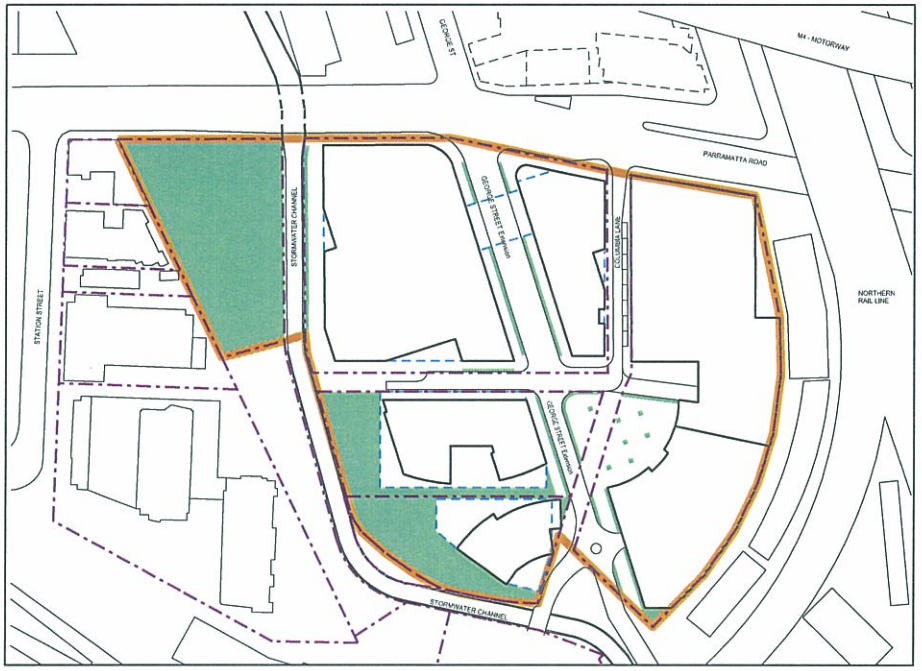

DEEP SOIL ZONE AREA

LEGEND :

- OPEN SPACE AREA
- DEEP SOIL ZONE AREA
- PROPERTY BOUNDARIES
- BASEMENT OUTLINE
- SITE PERIMETER

TOTAL SITE AREA :
(excluding public lanes)
29,666 m2

OPEN SPACE AREA :
(excluding public lanes)
13,685 m2
46.1% of Total Site Area

DEEP SOIL ZONE AREA :
6,717 m2
49% of Open Space Area

Issue	Amendment Description	Date
B	ENVIRONMENTAL ASSESSMENT ISSUE - SITE PERIMETER HIGHLIGHTED	19-10-11
A	CONCEPT PLAN DRAFT SUBMISSION	05-07-11

Architect
PD MAYOH PTY LTD
ARCHITECTS & LANDSCAPE CONSULTANTS
Nominated Architect: Ed. P. Mayoh No. 3766
Ashby Scarlett: Ed. P. Mayoh No. 3766
Nominated Architect: Ed. P. Mayoh No. 4245
MAYOH ARCHITECTS
28 Streatfield Ave., Northbridge NSW 2063
Phone: (02) 9958 6484 Fax: (02) 9958 6424
Email: info@pdmayoh.com.au

Clients
DAVID LHUEDE PTY LTD
KENNARDS SELF-STORAGE PTY LTD
HAI PHONG PROPERTIES PTY LTD

Drawing Title
Indicative Design
OPEN SPACE &
DEEP SOIL AREAS

Project
CONCEPT PLAN APPLICATION FOR :
columbiaprecinct regeneration HOMEBUSH
2-20 Parramatta Road & 11-13 Columbia Lane, Homebush NSW

True North
Scale: 1:1000 @ A1
1:2000 @ A3
Job No: 0834
Checked: PH
Drawn: TL, TT
Dwg No. A.200
Issue B