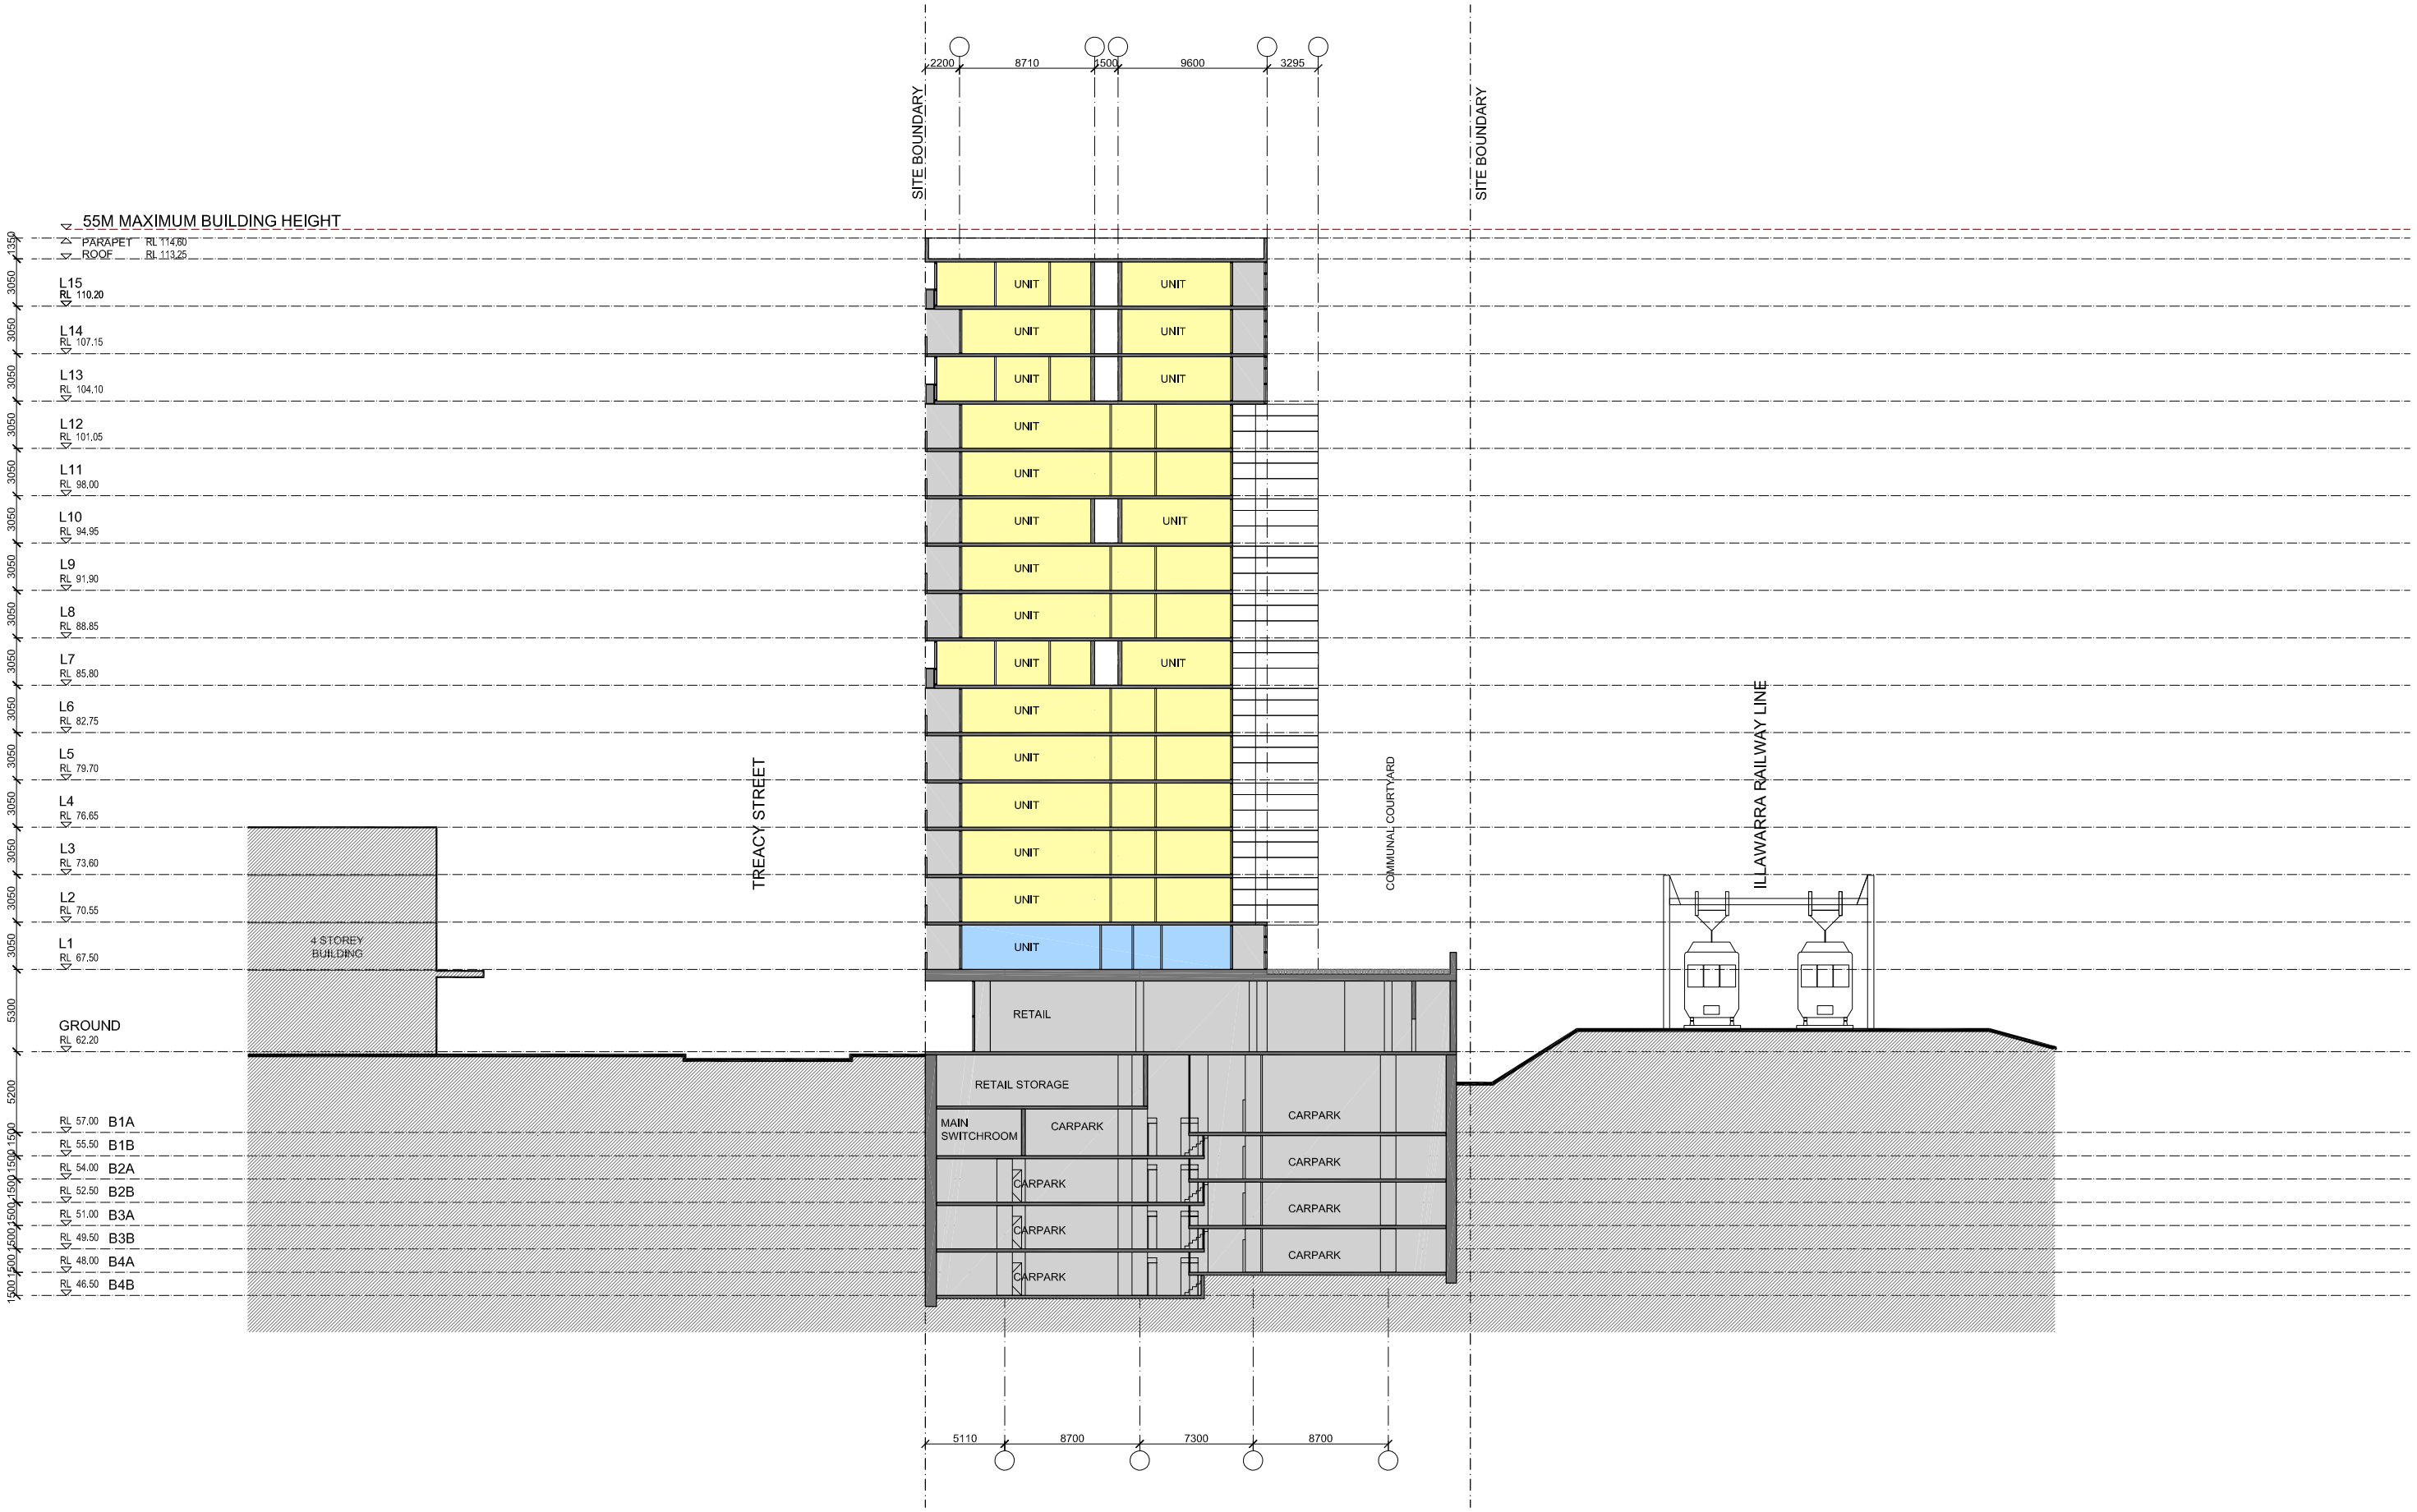

STANISIC ASSOCIATES **ARCHITECTS**	PROJECT	CLIENT	No.	DATE	REVISION / ISSUE DETAILS	DRAWING TITLE	SCALE: 1:400@A3	DATE: 14/12/11	DRAWN: AC
LEVEL 3, 346 KENT STREET SYDNEY NSW 2000 T. 02 9299 7871 F. 02 9299 7872 E. info@stanisic.com.au www.stanisic.com.au	21-35 TREACY STREET HURSTVILLE NSW	HENLIA No.24 PTY LIMITED	C D E F G H	15.03.11 07.10.11 21.10.11 18.11.11 09.12.11 14.12.11	FOR PREFERRED PROJECT REPORT PPR AMENDED FOR CONDITIONS PPR AMENDED FOR CONDITIONS FOR CLIENT REVIEW FOR INFORMATION S75W SUBMISSION	SECTION BB	PROJECT NUMBER: 10 011	DRAWING NUMBER: CD29	REVISION: H