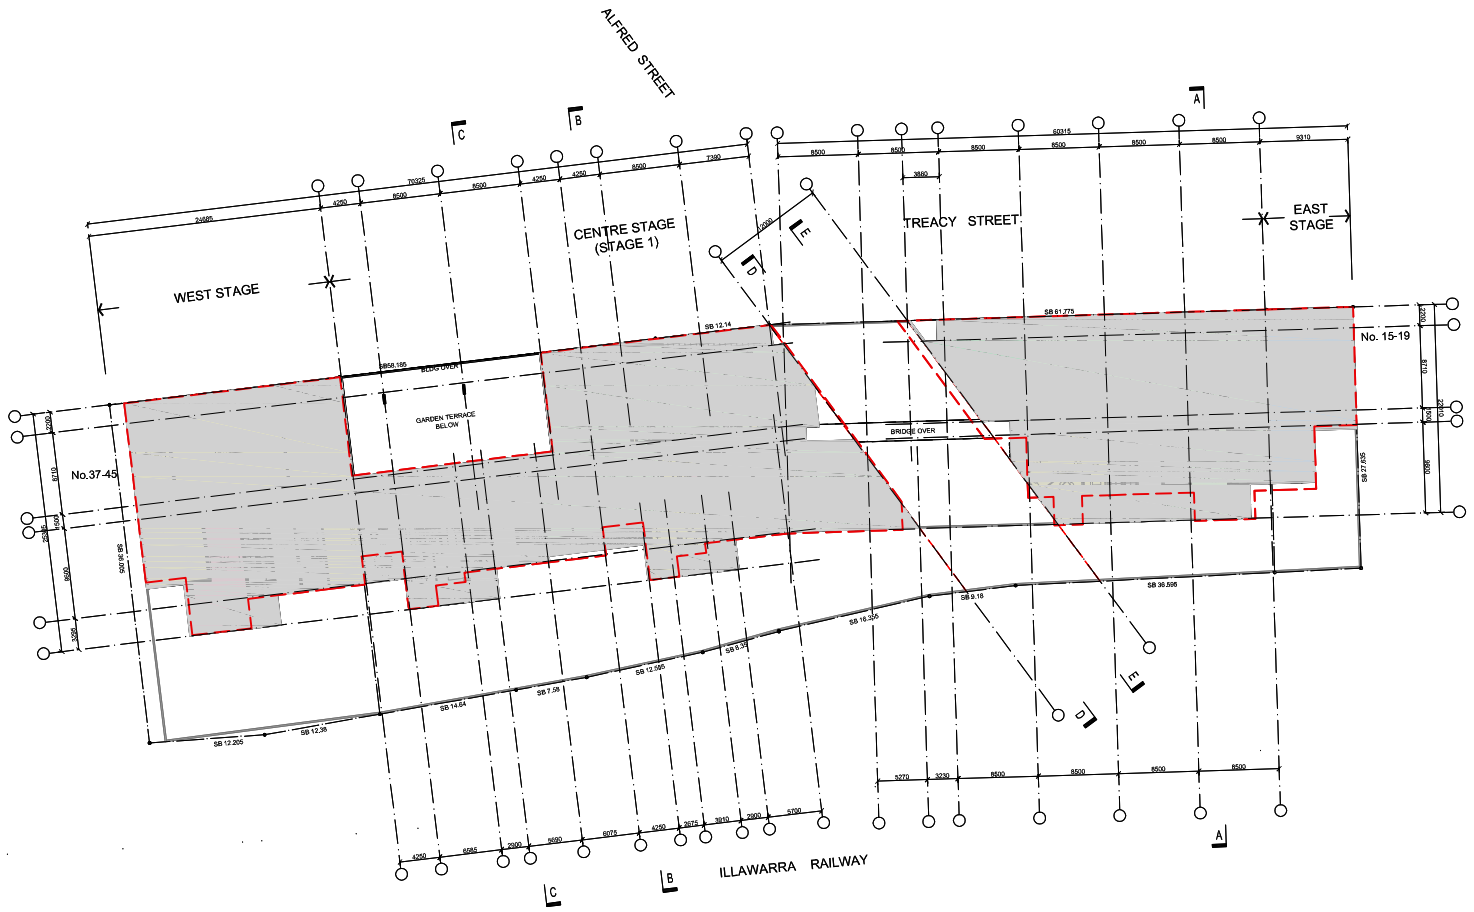

LEVEL 9

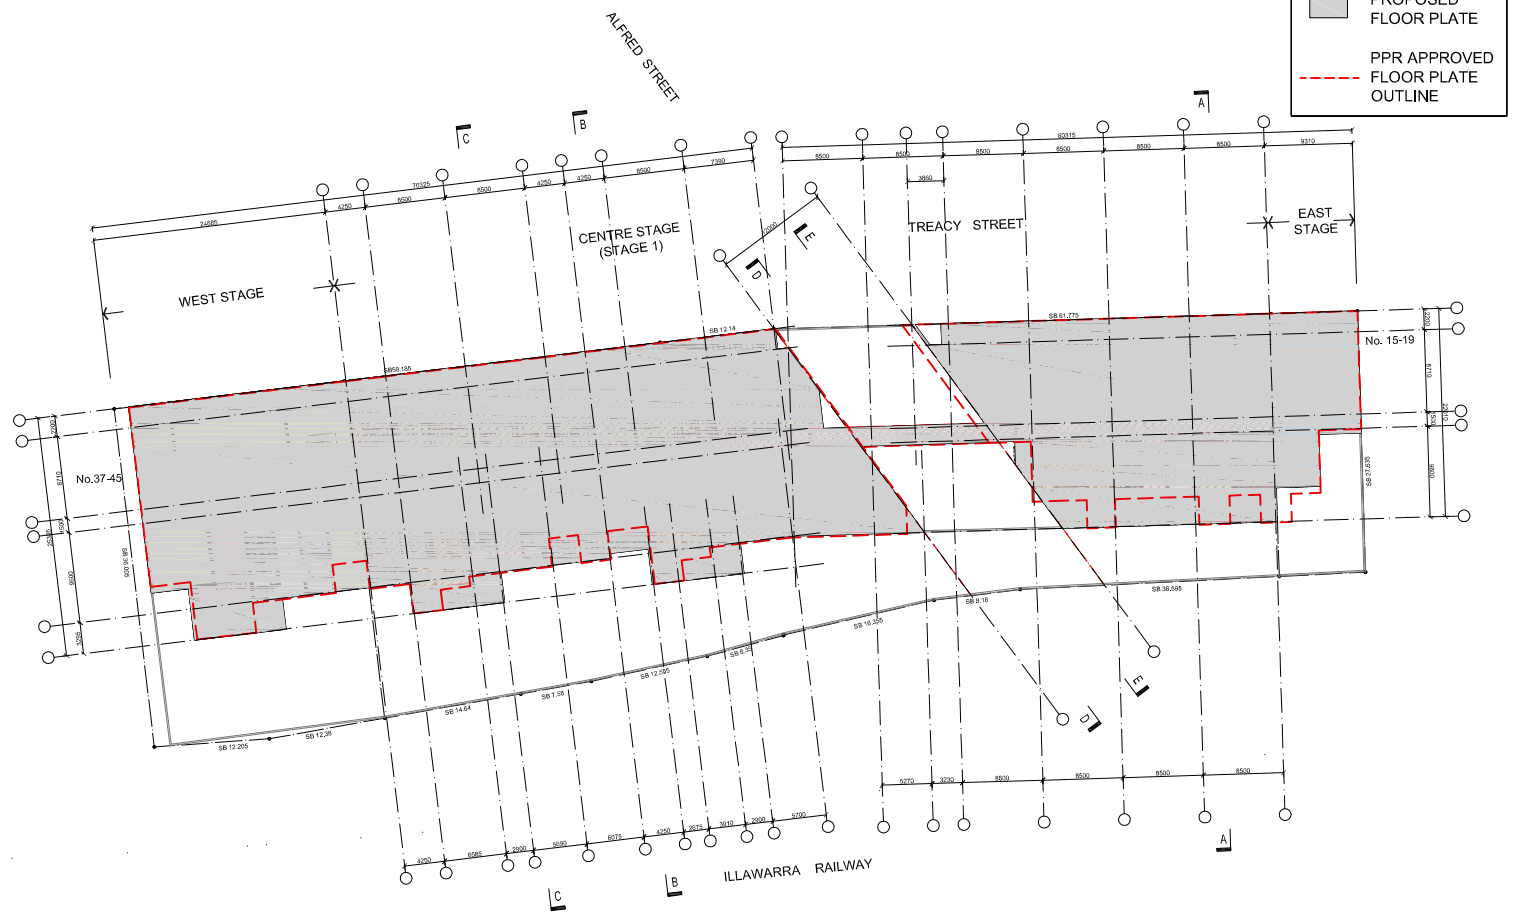

LEVEL 10

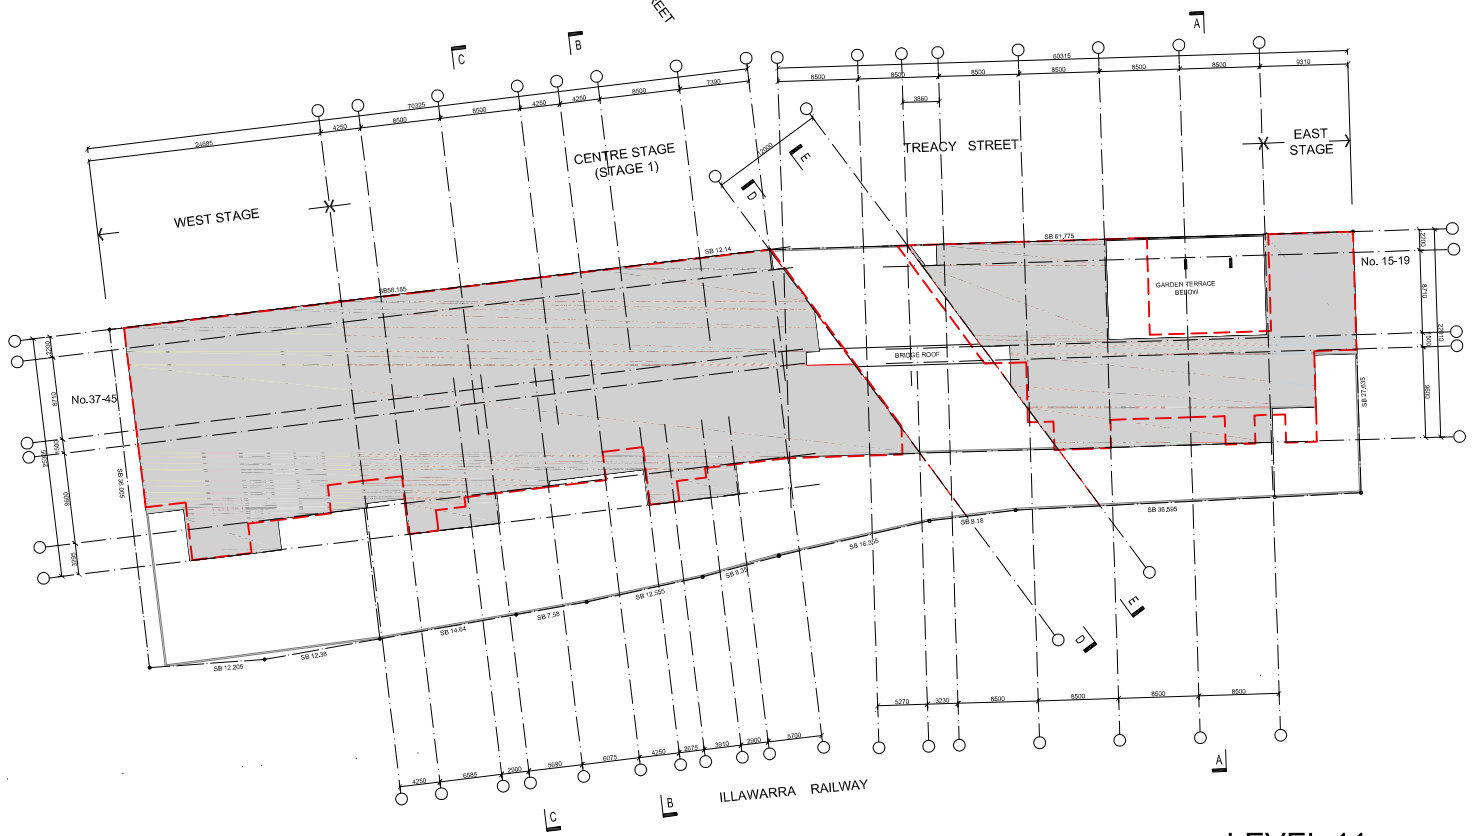

LEVEL 11

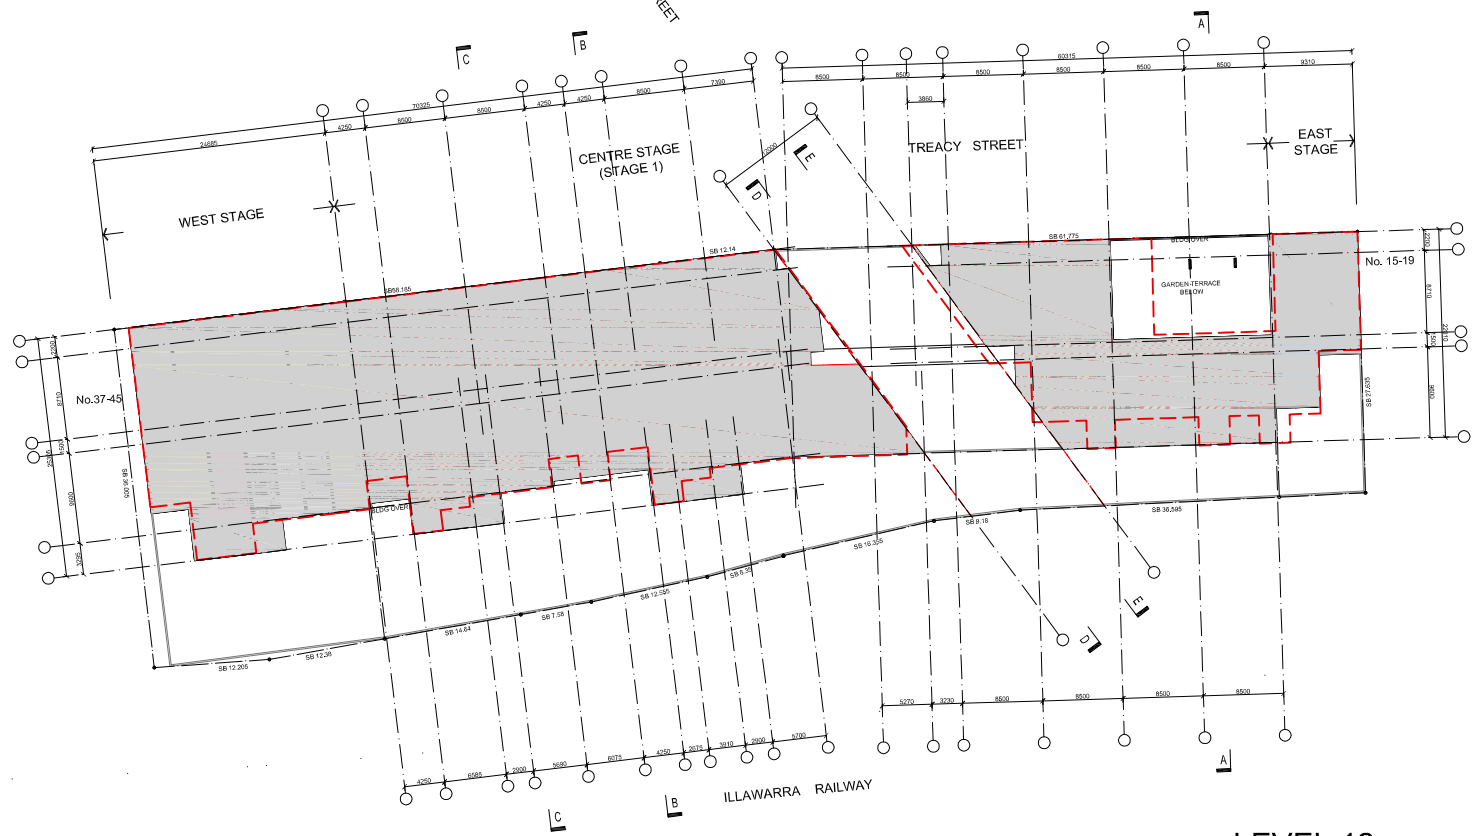

LEVEL 12

LEGEND

- PROPOSED FLOOR PLATE
- PPR APPROVED FLOOR PLATE OUTLINE

STANISIC ASSOCIATES **ARCHITECTS**

LEVEL 3, 346 KENT STREET
SYDNEY NSW 2000
T. 02 9299 7871 F. 02 9299 7872
E. info@stanisic.com.au
www.stanisic.com.au

PROJECT	CLIENT	No.	DATE	REVISION / ISSUE DETAILS
21-35 TREACY STREET HURSTVILLE NSW	HENLIA No.24 PTY LIMITED	C	15.03.11	FOR PREFERRED PROJECT REPORT
		D	07.10.11	PPR AMENDED FOR CONDITIONS
		E	21.10.11	PPR AMENDED FOR CONDITIONS
		F	18.11.11	FOR CLIENT REVIEW
		G	09.12.11	FOR INFORMATION
		H	14.12.11	S75W SUBMISSION

DRAWING TITLE	SCALE: 1:800@A3	DATE: 14/12/11	DRAWN: AC
COMPARISON ENVELOPE DIAGRAM 3	PROJECT NUMBER: 10 011	DRAWING NUMBER: CD42	REVISION: H