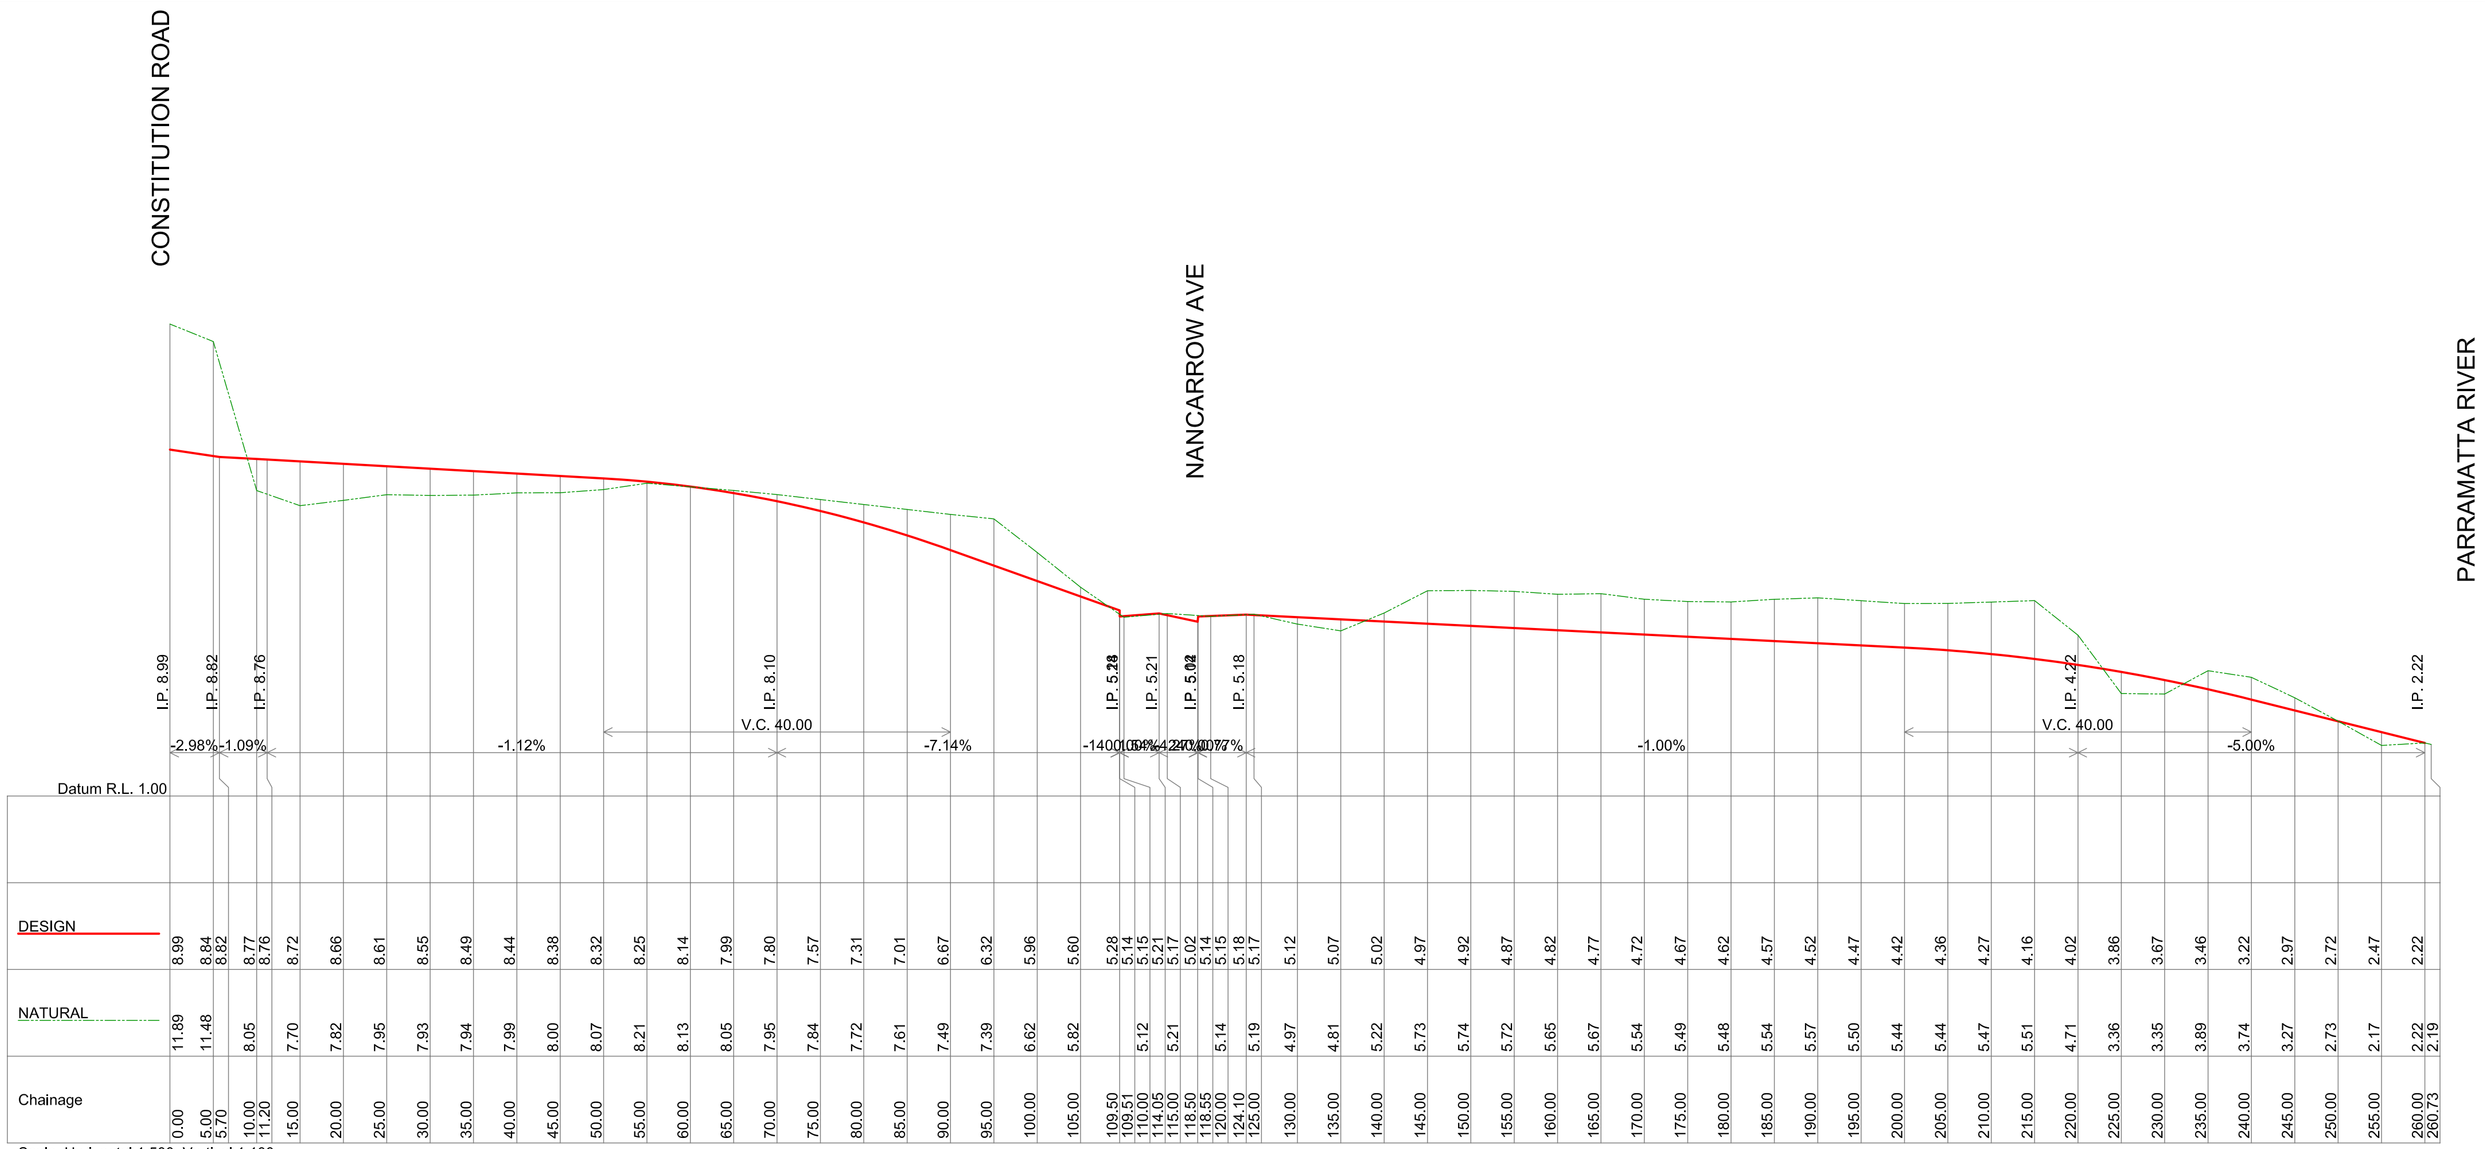

LONGITUDINAL SECTION ALONG THE CENTRE LINE OF PROPOSED ROAD

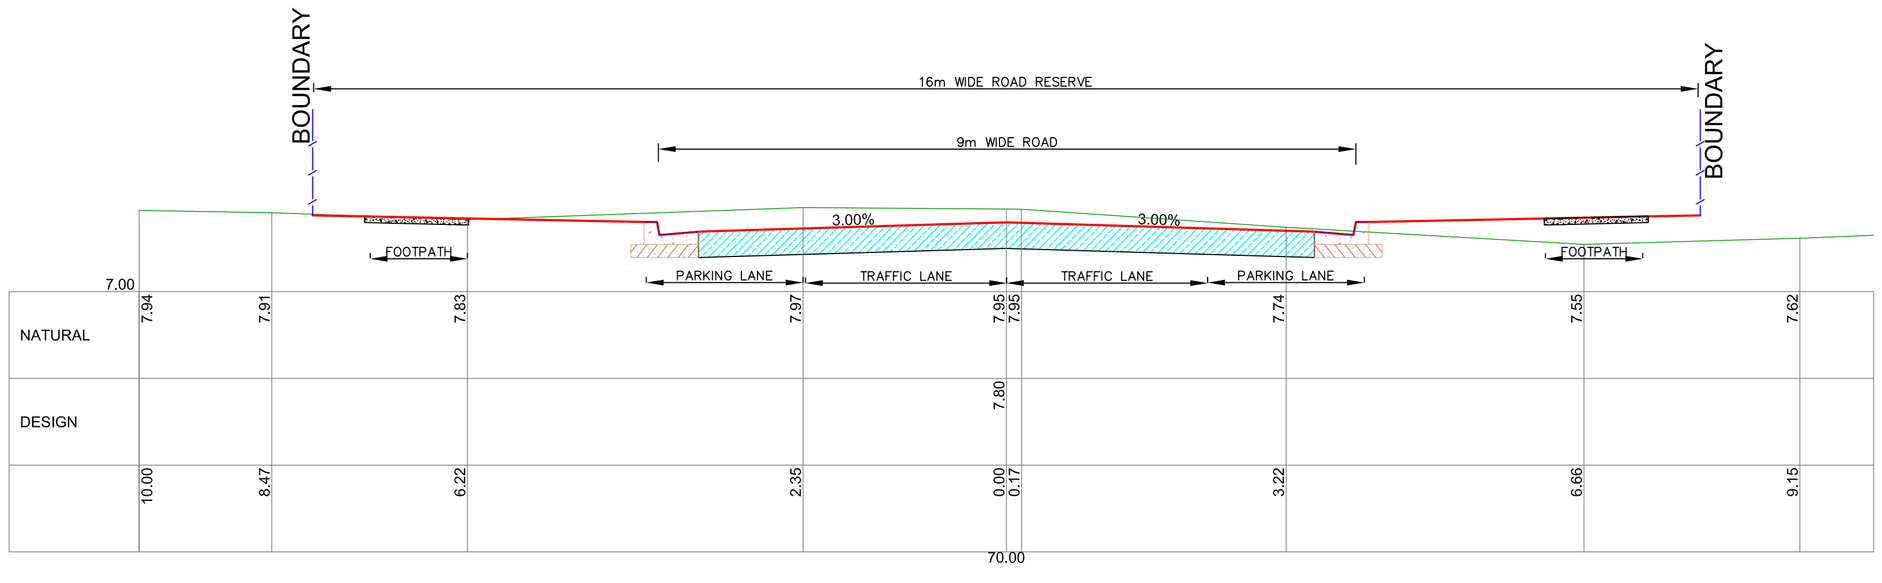

TYPICAL CROSS SECTION OF PROPOSED ROAD AT CHAINAGE 70.00

CONCEPT DESIGN
FOR DISCUSSION

Rev.	Revision Details	Date	Drn	Ver.	App.

City of Ryde
Civic Centre, 1 Devlin Street
RYDE NSW 2112
Locked Bag 2069
NORTH RYDE NSW 1670
Tel: 9952 8222 Fax: 9952 8070
E-Mail: cityofryde.nsw.gov.au
Web: www.ryde.nsw.gov.au

Client

Project: MEADOWBANK EMPLOYMENT AREA ANN THORN PARK FLOOD MANAGEMENT STRATEGY

	Date	Signed
Drawn		
Designed		
Verified		
Approved		

Title: PROPOSED ROAD RESERVE & DRAINAGE ALIGNMENT
OPTION1 (STRAIGHT ALIGNMENT)

Project No. 14315
Scale 1:500
Sheet A1
Drawing N
Rev.

COPYRIGHT © 2007 City of Ryde - ALL RIGHTS RESERVED - No part of this document shall be reproduced without written permission.