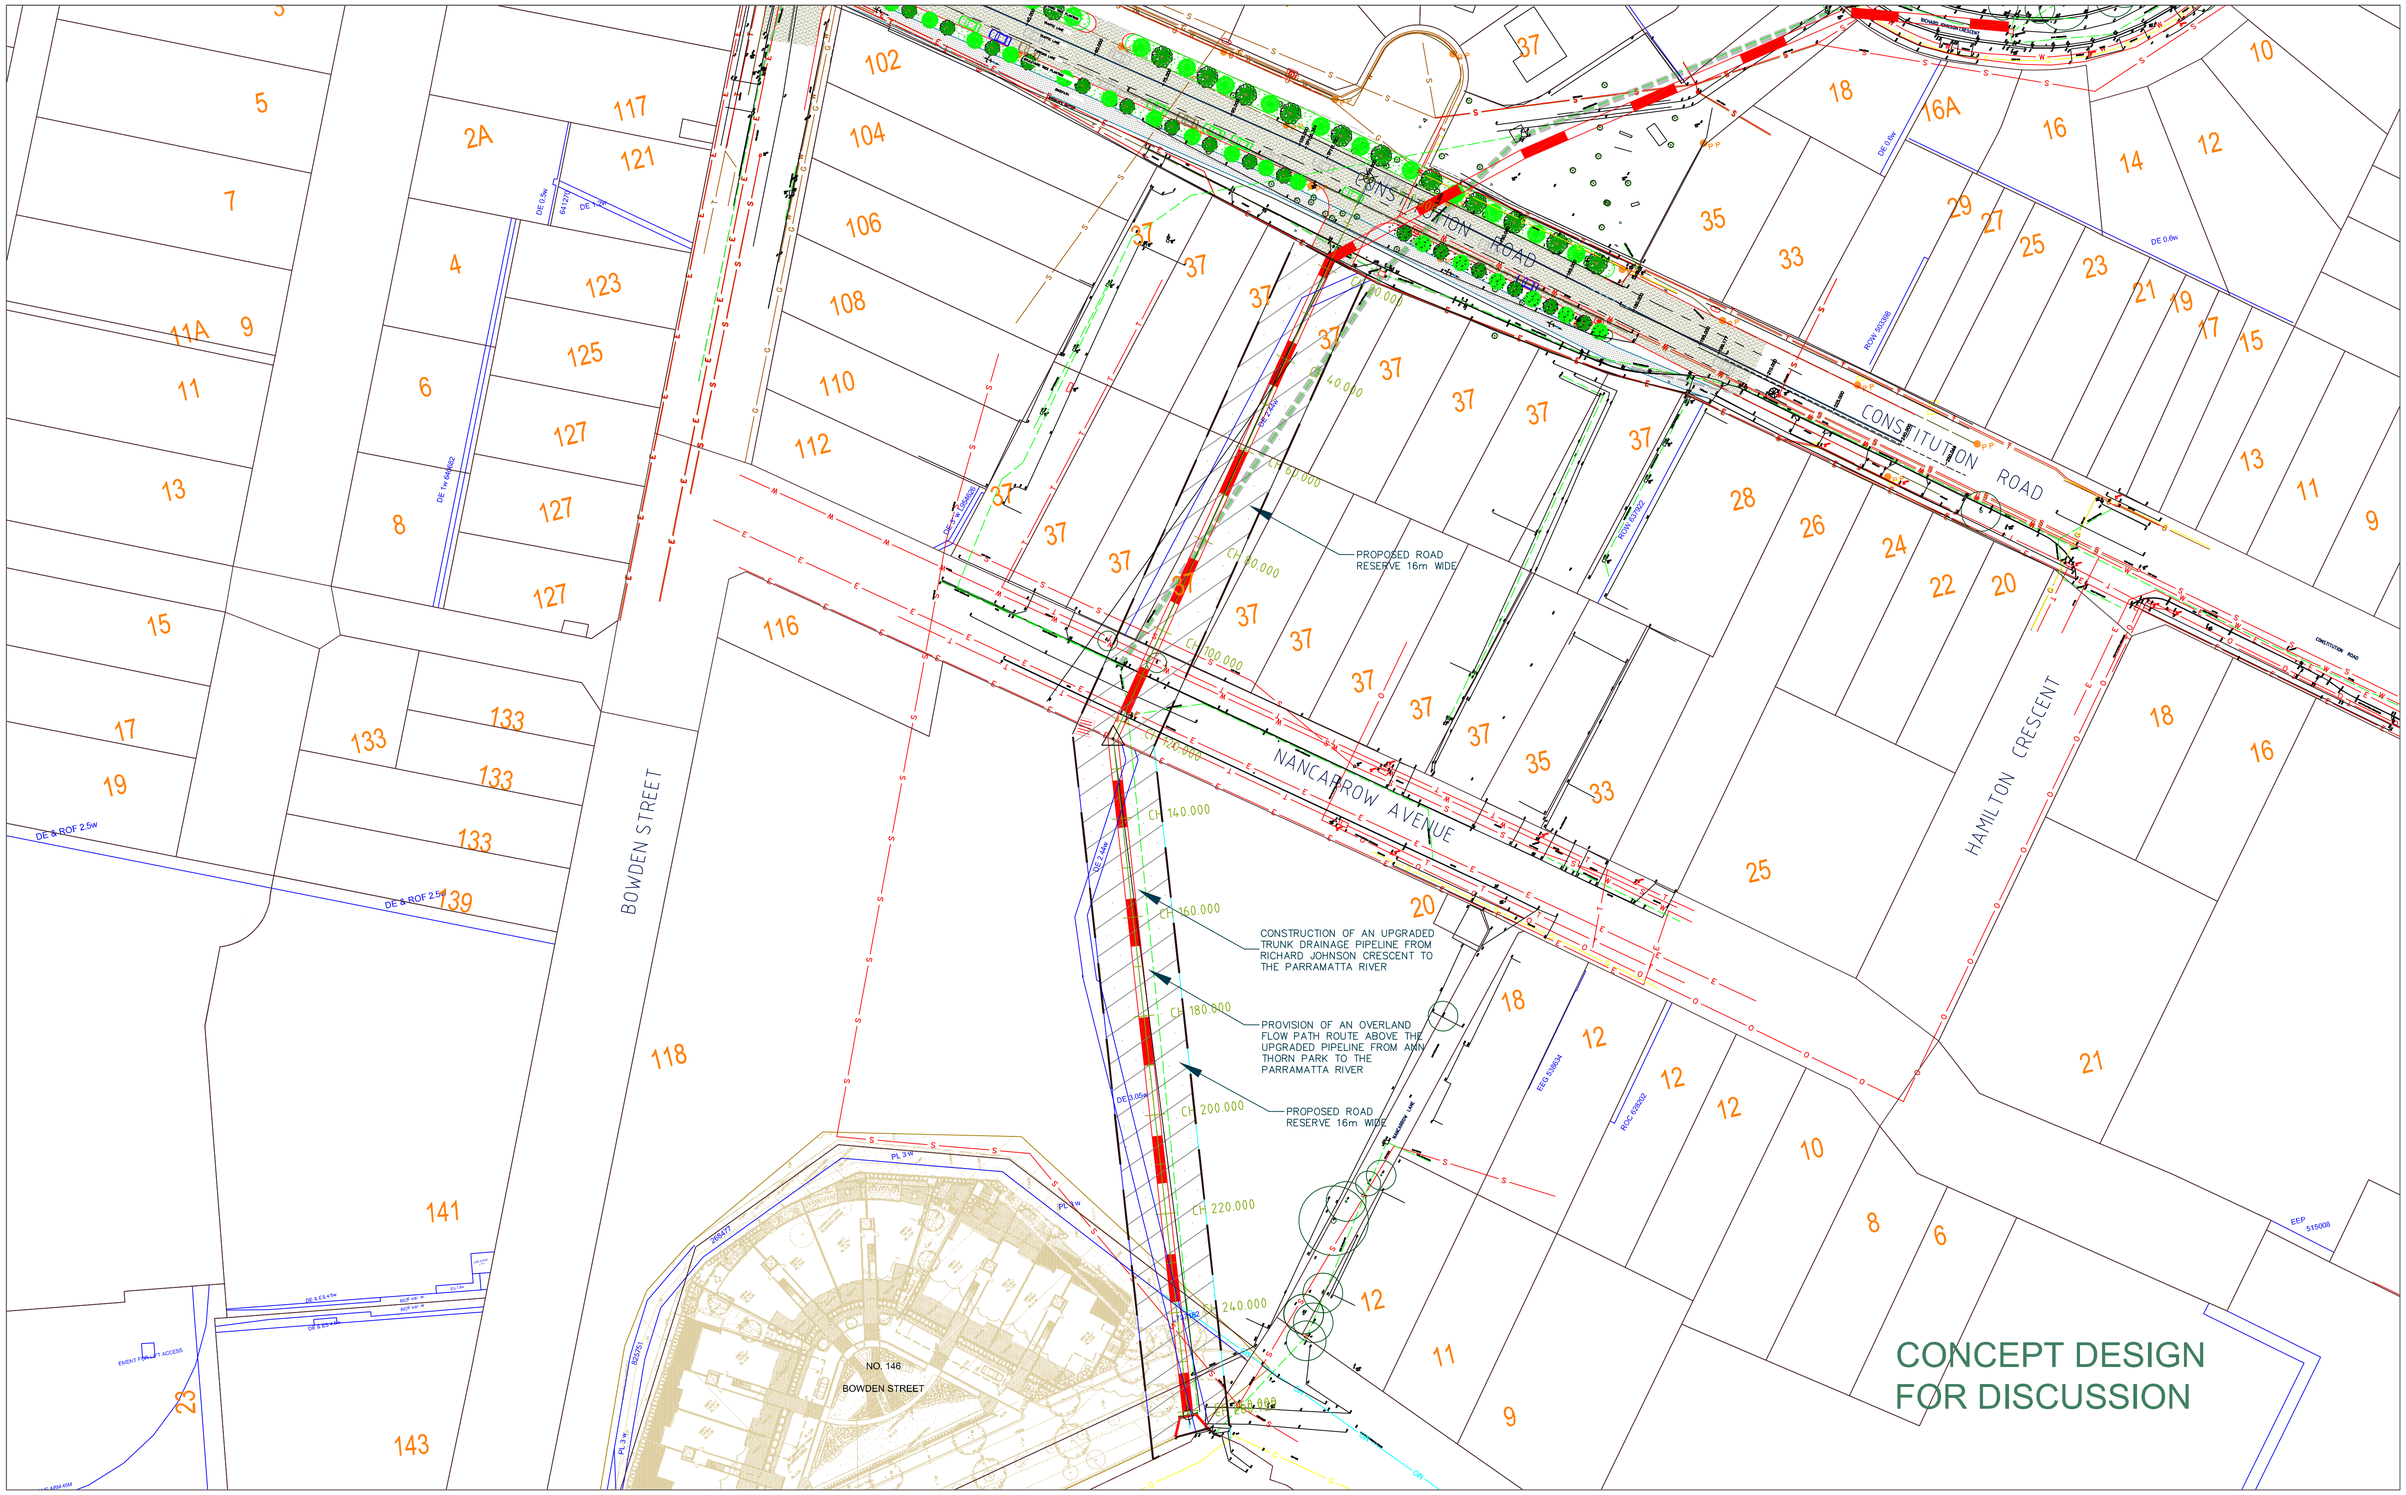

Rev.	Revision Details	Date	Drn	Ver.	App.

City of Ryde
Civic Centre, 1 Devlin Street
RYDE NSW 2112
Locked Bag 2069
NORTH RYDE NSW 1670
Tel: 9952 8222 Fax: 9952 8070
E-Mail: cityofryde.nsw.gov.au
Web: www.ryde.nsw.gov.au

Client

Project
MEADOWBANK EMPLOYMENT AREA ANN THORN PARK FLOOD MANAGEMENT STRATEGY

	Date	Signed
Drawn		
Designed		
Verified		
Approved		

Title
PROPOSED ROAD RESERVE & DRAINAGE ALIGNMENT
OPTION1 (STRAIGHT ALIGNMENT)

Project No.	14315
Scale	1:500
Sheet	A1
Drawing N	
Rev.	

COPYRIGHT © 2007 City of Ryde - ALL RIGHTS RESERVED - No part of this document shall be reproduced without written permission.