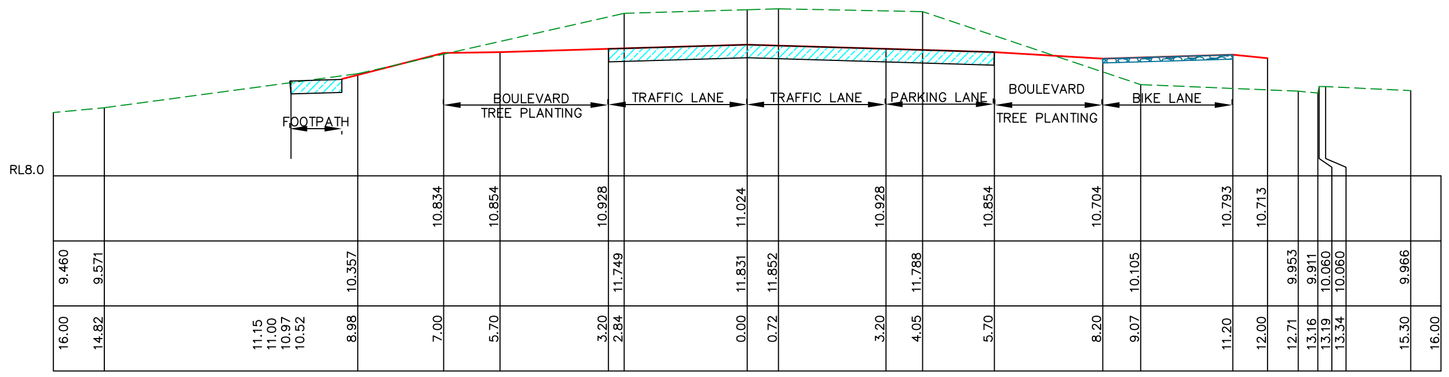

CH165.00

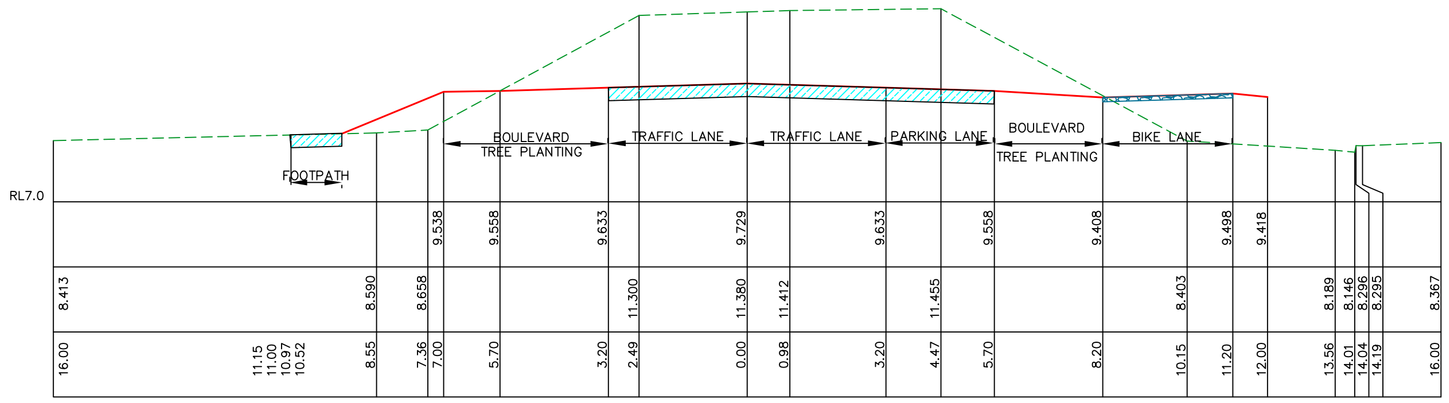

CH150.00

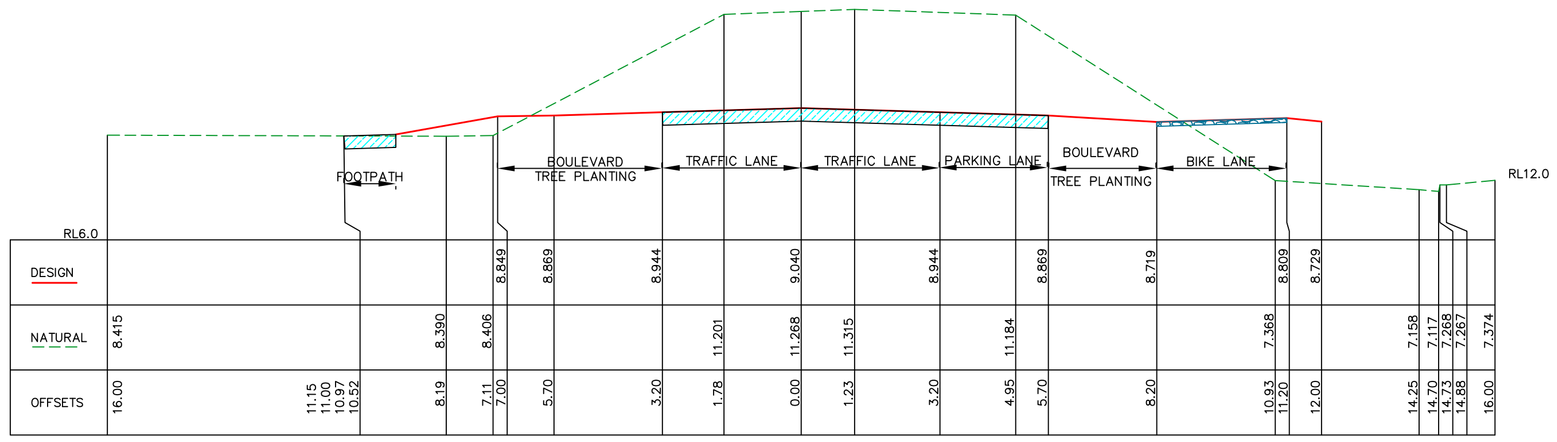

CH135.00

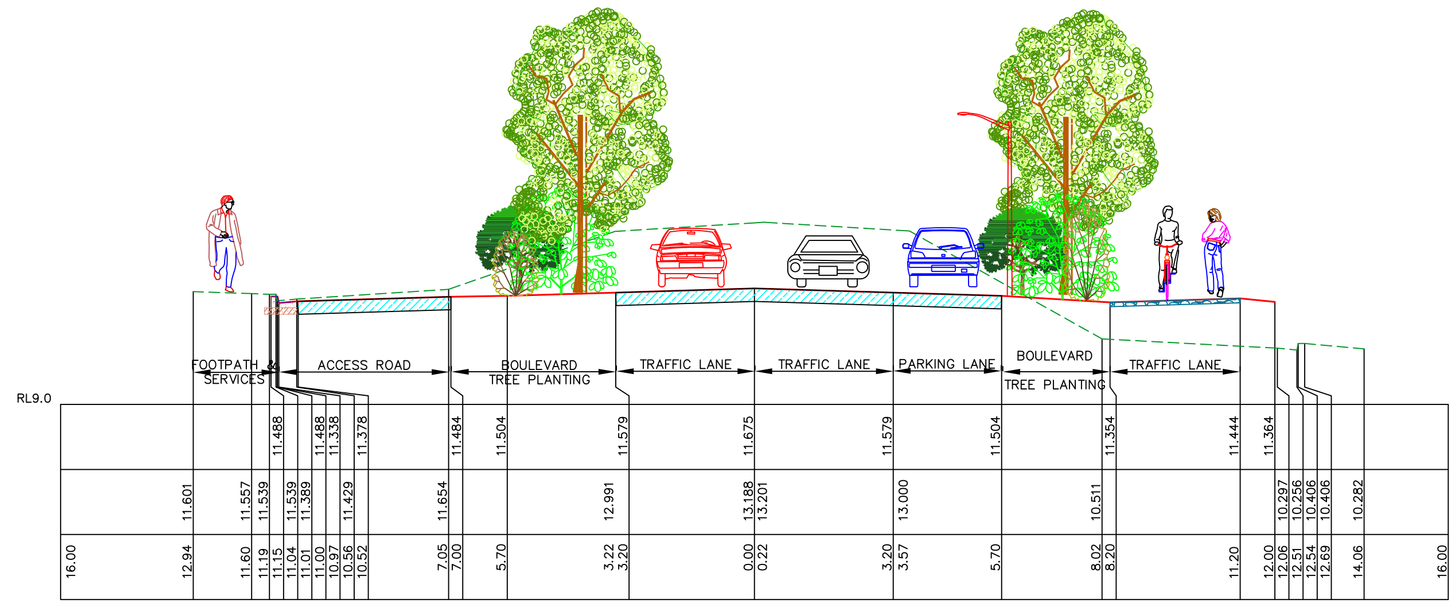

TYPICAL SECTION AT CH 60

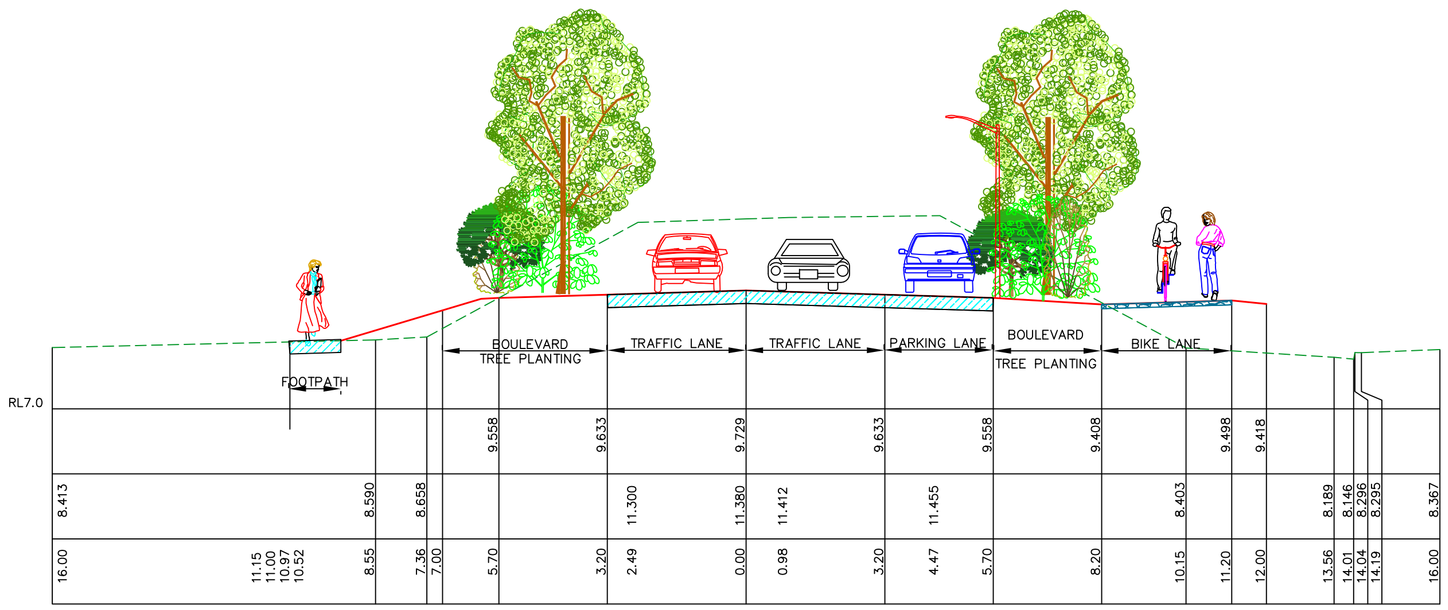

TYPICAL SECTION AT CH 150

City of Ryde
Civic Centre, 1 Devlin Street
RYDE NSW 2112
Locked Bag 2069
NORTH RYDE NSW 1670
Tel: 9952 8222 Fax: 9952 8070
E-Mail: cityofryde.nsw.gov.au
Web: www.ryde.nsw.gov.au

SCALES

Plan 1 : 500

Longitudinal Section Horiz. 1 : 400
Vert. 1 : 100

Cross Sections 1 : 50

Surveyed: PAUL & ODI

Designed: V.M. & M.A.

Drawn: V.M. JUN 2008

Checked: M.L.

These plans have been taken to the site & are Approved

GROUP MANAGER
PUBLIC WORKS
Date : ...../...../.....

Datum : A.H.D.

CONSTITUTION ROAD ROAD & DRAINAGE RECONSTRUCTION

CROSS SECTIONS *(OPTION 1)*

SHEET No. 3

No. OF SHEETS 3

PLAN No.

F:\Working From Home\Constitution Rd Design 1B_CCAD.dwg / Plotted on 27 June 2008