Appendix H. MUSIC Model

Proposed MUSIC Model

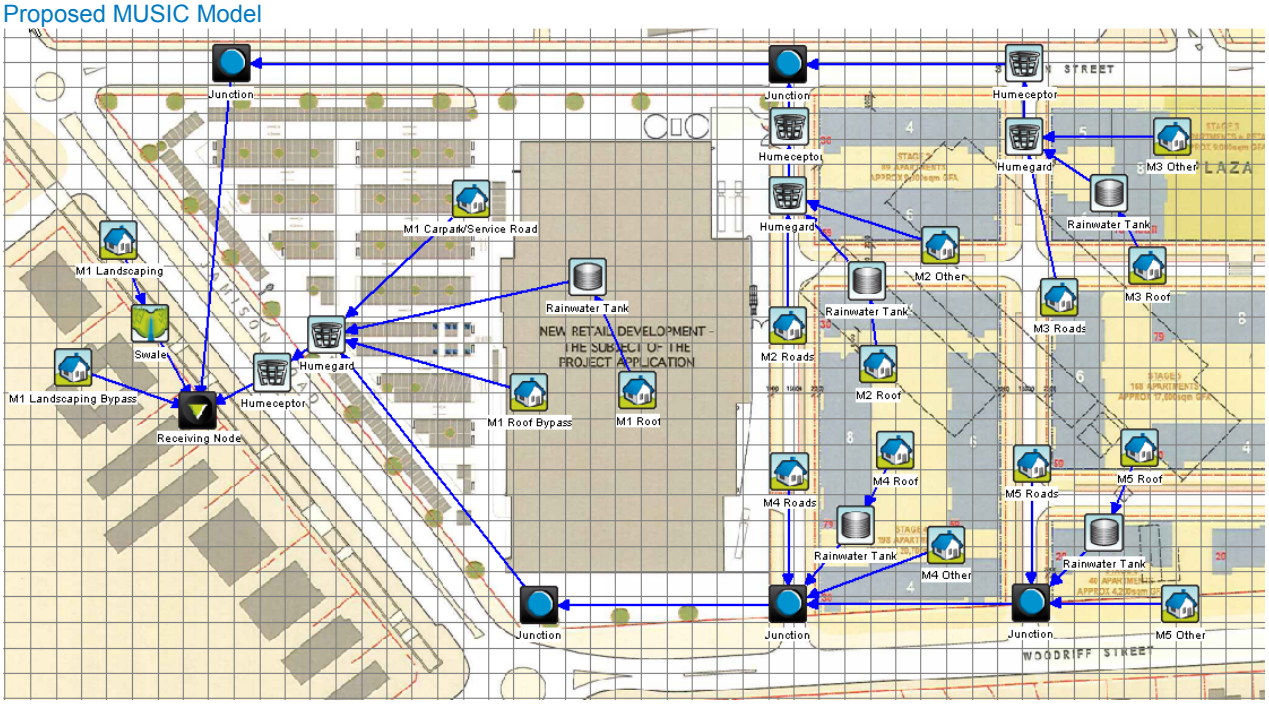

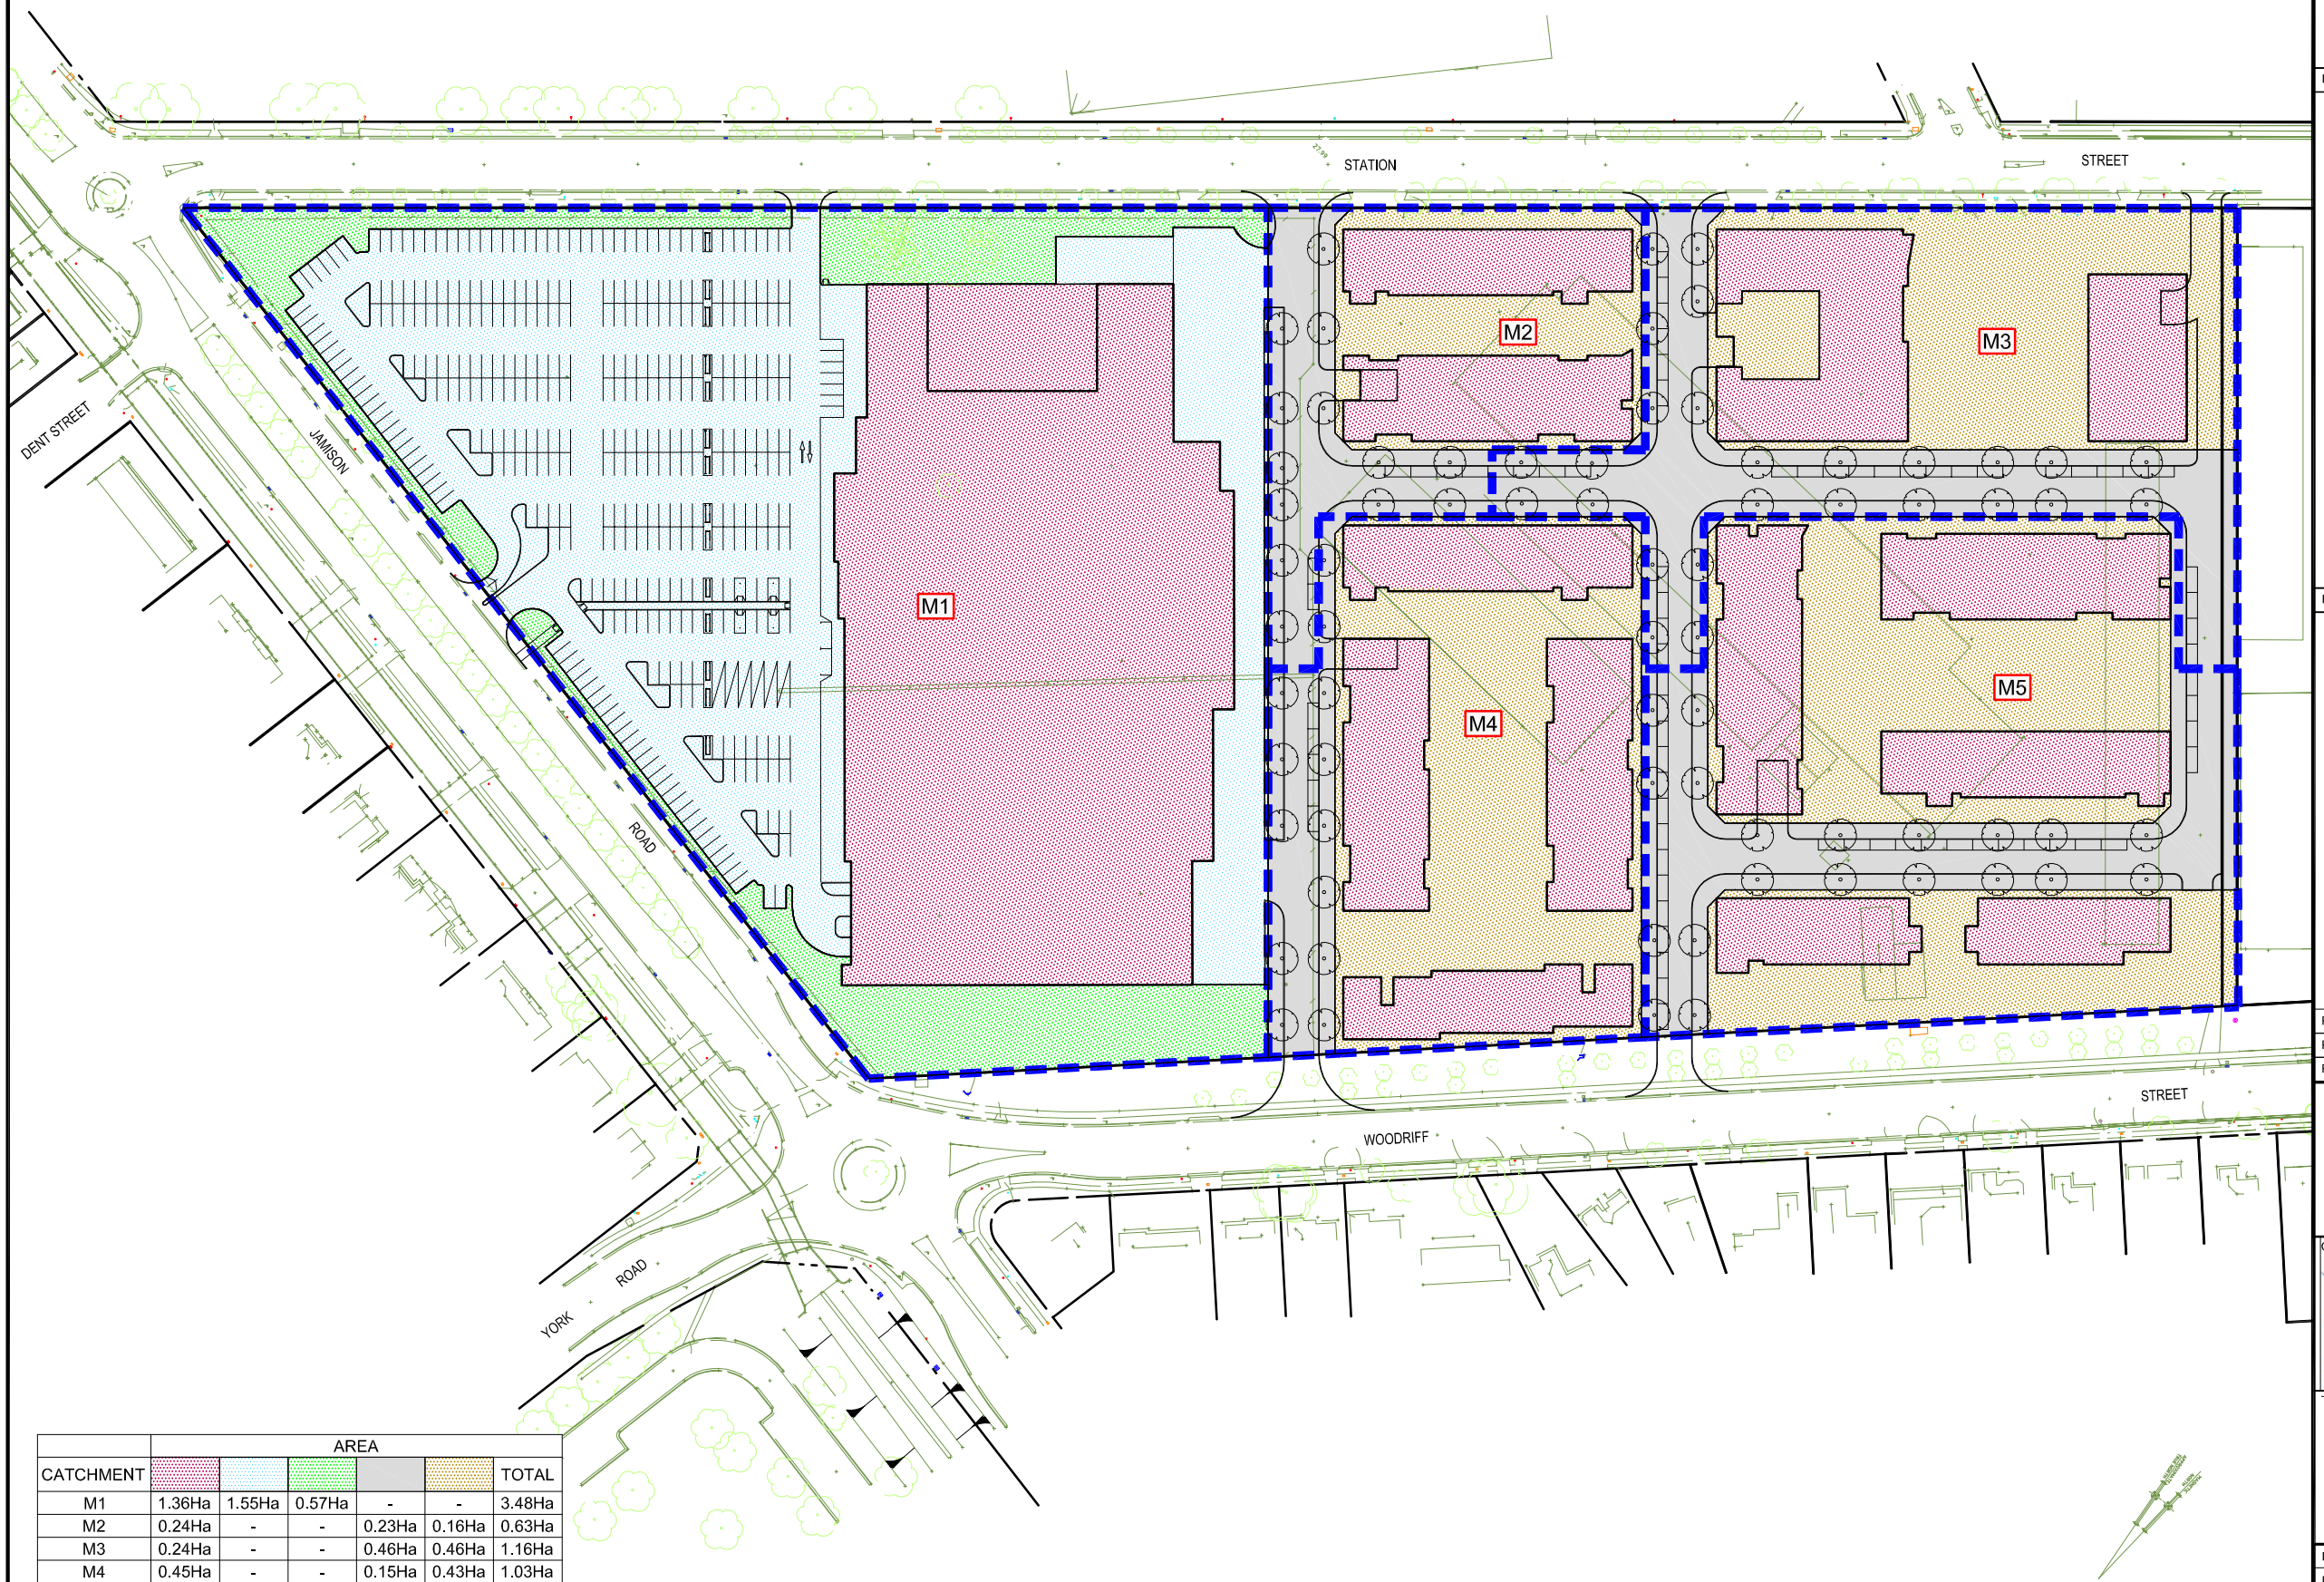

	AREA					
CATCHMENT						TOTAL
M1	1.36Ha	1.55Ha	0.57Ha	-	-	3.48Ha
M2	0.24Ha	-	-	0.23Ha	0.16Ha	0.63Ha
M3	0.24Ha	-	-	0.46Ha	0.46Ha	1.16Ha
M4	0.45Ha	-	-	0.15Ha	0.43Ha	1.03Ha
M5	0.50Ha	-	-	0.40Ha	0.64Ha	1.54Ha
TOTAL	2.79Ha	1.55Ha	0.57Ha	1.24Ha	1.69Ha	7.84Ha

© Mott MacDonald Australia Pty Limited. ACN 134 120 353

This document is issued for the party which commissioned it and for specific purposes connected with the captioned project only. It should not be relied upon by any other party or used for any other purpose.
We accept no responsibility for the consequences of this document being relied upon by any other party, or being used for any other purpose, or containing any error or omission which is due to an error or omission in data supplied to us by other parties.

P:\Parramatta\Projects\31xxxx\310574\CAD\Working Files\Civil\Autocad\Sketches\MMD-310574-C-SK-00-XX-0105.dwg Jul 27, 2012 - 10:14AM
rel55920

Notes

20 15 10 5 0 20 40
PLAN SCALE 1:800 @ A1

Key to symbols

MUSIC CATCHMENT LEGEND

- SUB-CATCHMENT BOUNDARY
- M2 — SUB-CATCHMENT LABEL
- CATCHMENT - ROOF
- CATCHMENT - CARPARK/SERVICE ROAD
- CATCHMENT - LANDSCAPING
- CATCHMENT - ROAD
- CATCHMENT - OTHER

Reference drawings

Rev	Date	Drawn	Description	Ch'k'd	App'd
P2	27.07.12	AMP	ISSUED FOR COORDINATION	CJA	-
P1	20.07.12	AMP	ISSUED FOR COORDINATION	CJA	-

Mott MacDonald
Level 3, 90 Phillip Street
Parramatta, NSW 2150
Australia
PO Box 163, Parramatta
NSW 2124, Australia
T +61 (0)2 9891 5044
F +61 (0)2 9891 5386
W www.mottmac.com.au

Client
PARKVIEW
CONSTRUCTIONS • DEVELOPMENTS • PROJECTS • INTERIORS

Title
NEPEAN GREEN
PENRITH
MUSIC MODELING
CATCHMENT PLAN

Designed	DR		Eng check	CJA	
Drawn	AMP		Coordination		
Dwg check	DR		Approved	CJA	
Scale at A1	1:800	Status	PRE	Rev	P2

Drawing Number
MMD-310574-C-SK-00-XX-0105