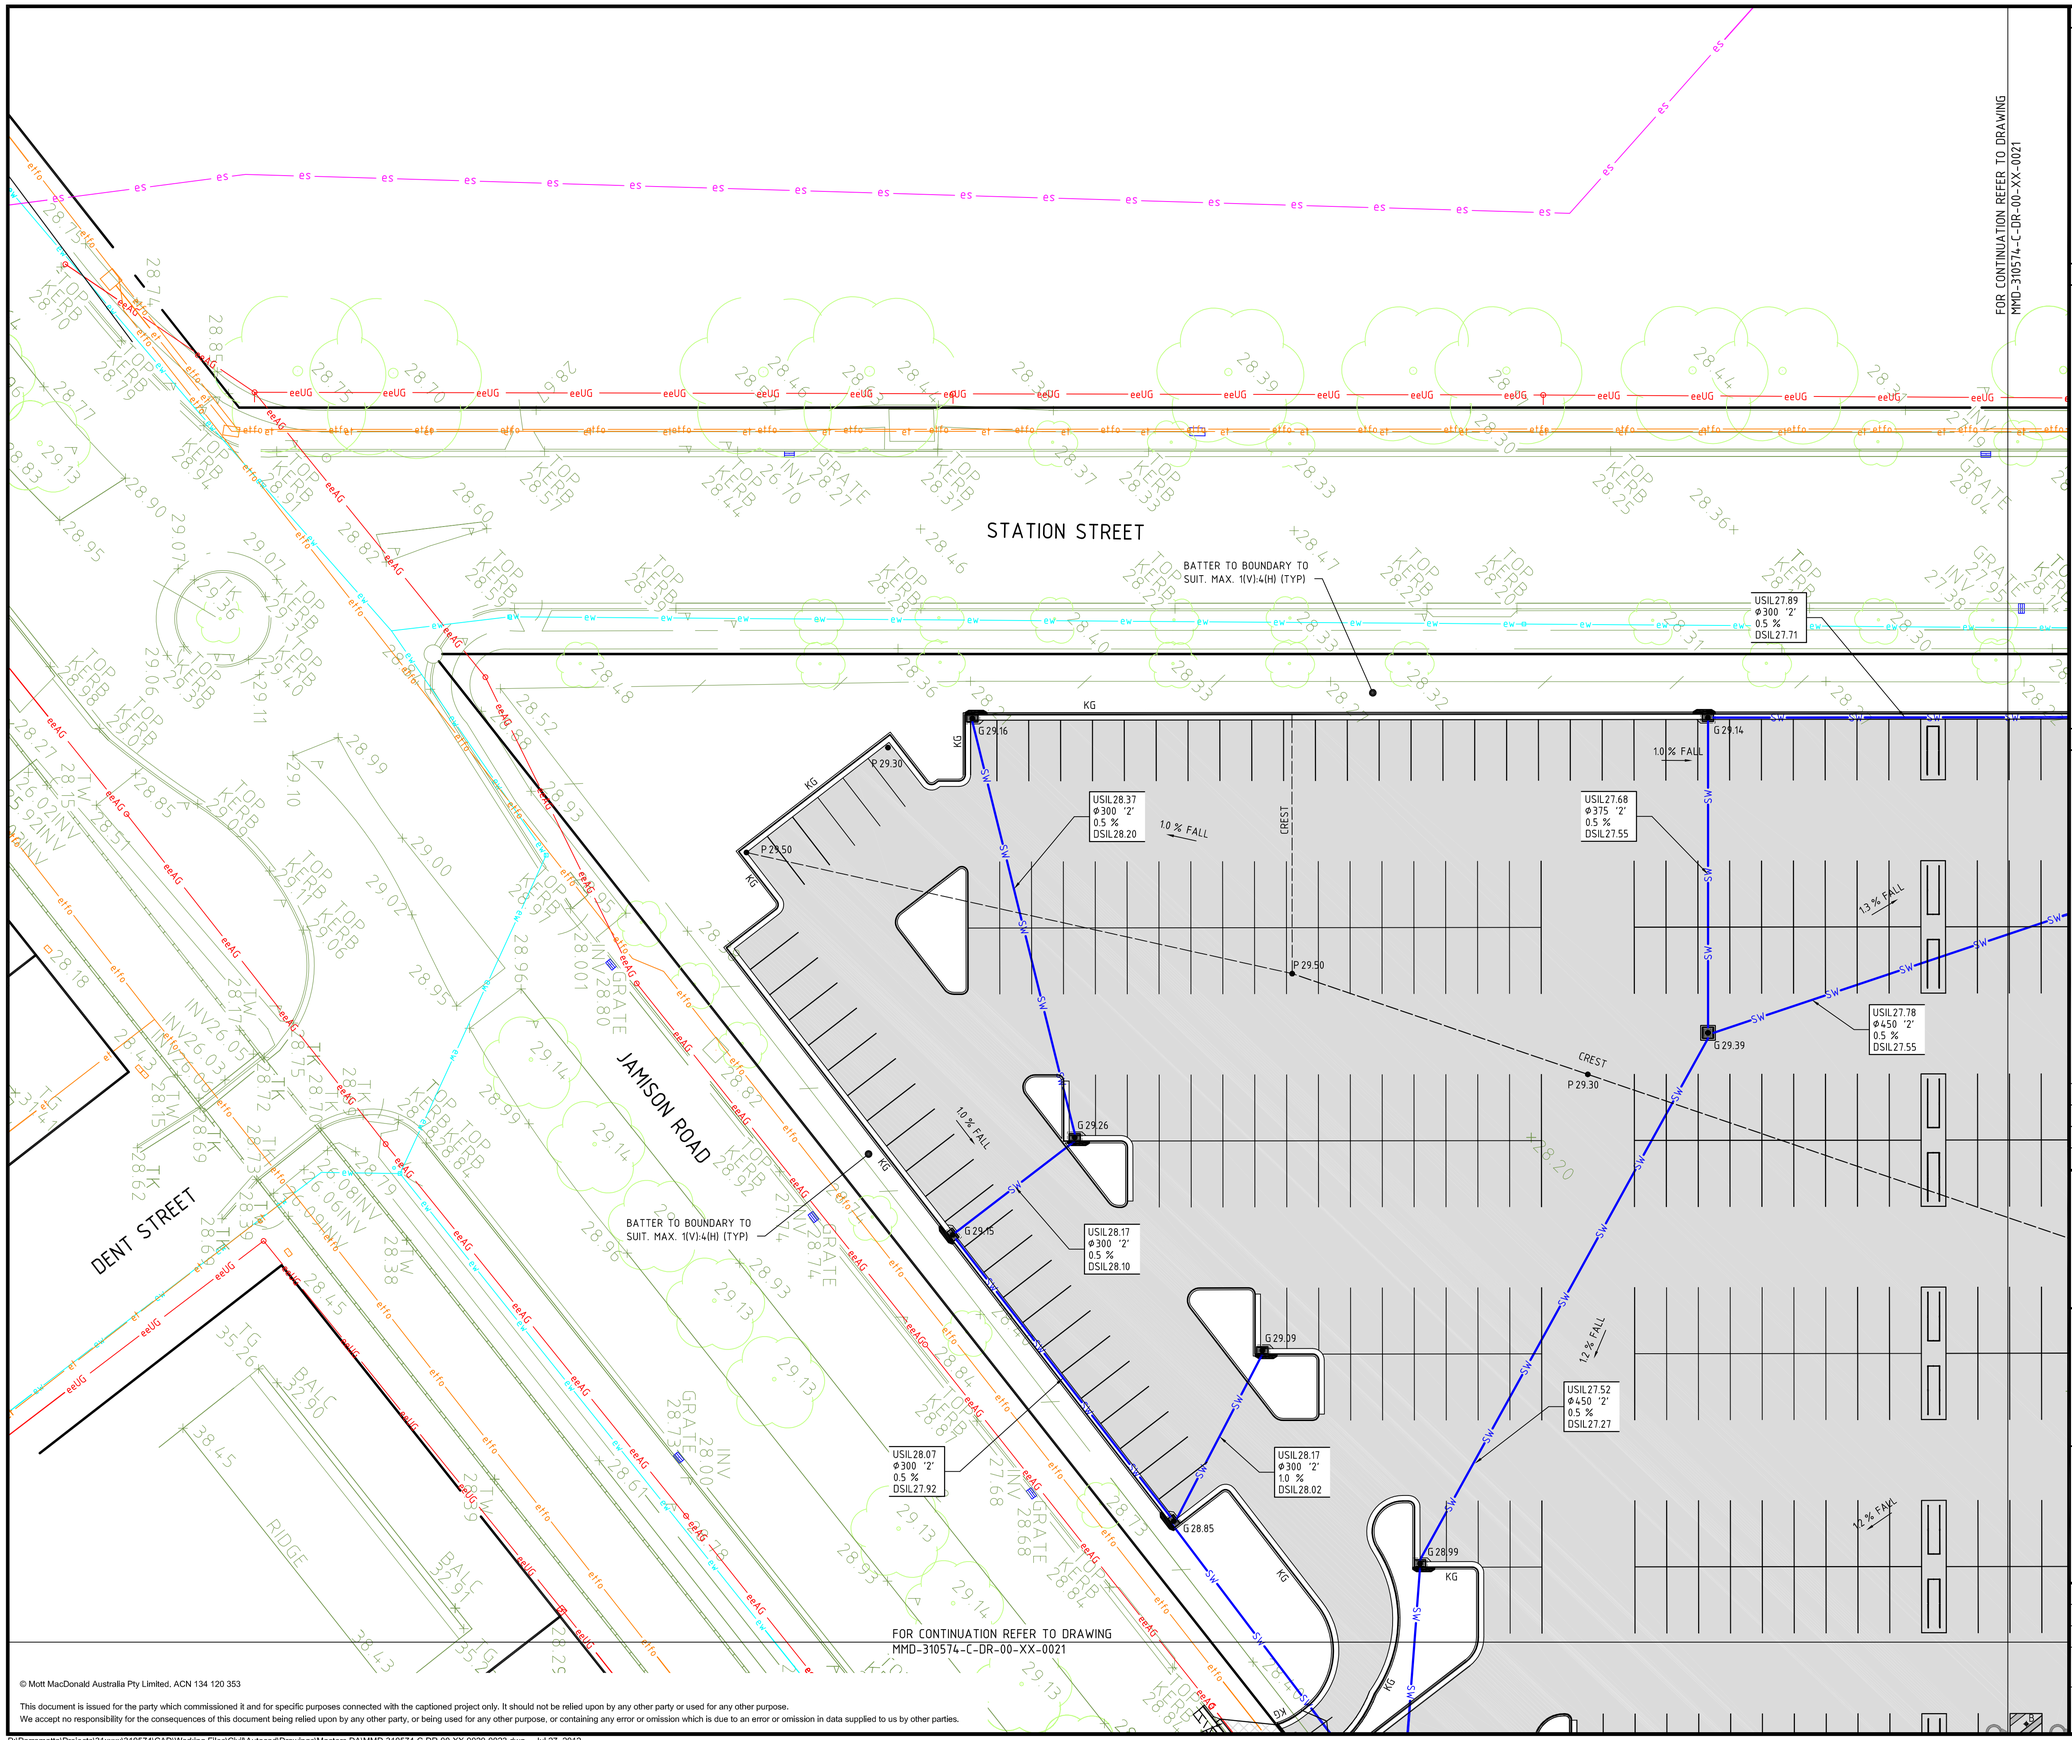

Notes

5 0 5 10 15
PLAN SCALE 1:250 @ A1

Key to symbols

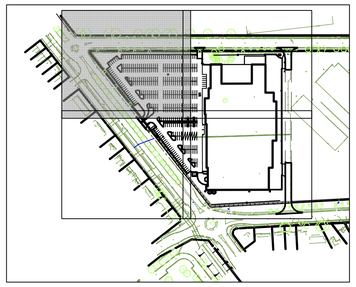

KEY PLAN
SCALE 1:NTS

Reference drawings

Rev	Date	Drawn	Description	Ch'k'd	App'd
P3	27.07.12	AMP	RE-ISSUED FOR PROJECT APPLICATION	CJA	-
P2	25.07.12	AMP	ISSUED FOR PROJECT APPLICATION	CJA	-
P1	10.07.12	AMP	ISSUED FOR COORDINATION	CJA	-

Mott MacDonald
Level 3, 90 Phillip Street
Parramatta, NSW 2150
Australia
PO Box 163, Parramatta
NSW 2124, Australia
T +61 (0)2 9891 5044
F +61 (0)2 9891 5386
W www.mottmac.com.au

Client
PARKVIEW
CONSTRUCTIONS • DEVELOPMENTS • PROJECTS • INTERIORS

Title
MASTERS HOME IMPROVEMENT CENTRE
NEPEAN GREEN PENRITH
SITEWORKS PLAN
SHEET 1 OF 4

Designed	DR		Eng check		
Drawn	AMP		Coordination		
Dwg check	DR		Approved	X	
Scale at A1 1:250		Status PRE		Rev P3	

Drawing Number
MMD-310574-C-DR-00-XX-0020

© Mott MacDonald Australia Pty Limited, ACN 134 120 353

This document is issued for the party which commissioned it and for specific purposes connected with the captioned project only. It should not be relied upon by any other party or used for any other purpose.
We accept no responsibility for the consequences of this document being relied upon by any other party, or being used for any other purpose, or containing any error or omission which is due to an error or omission in data supplied to us by other parties.