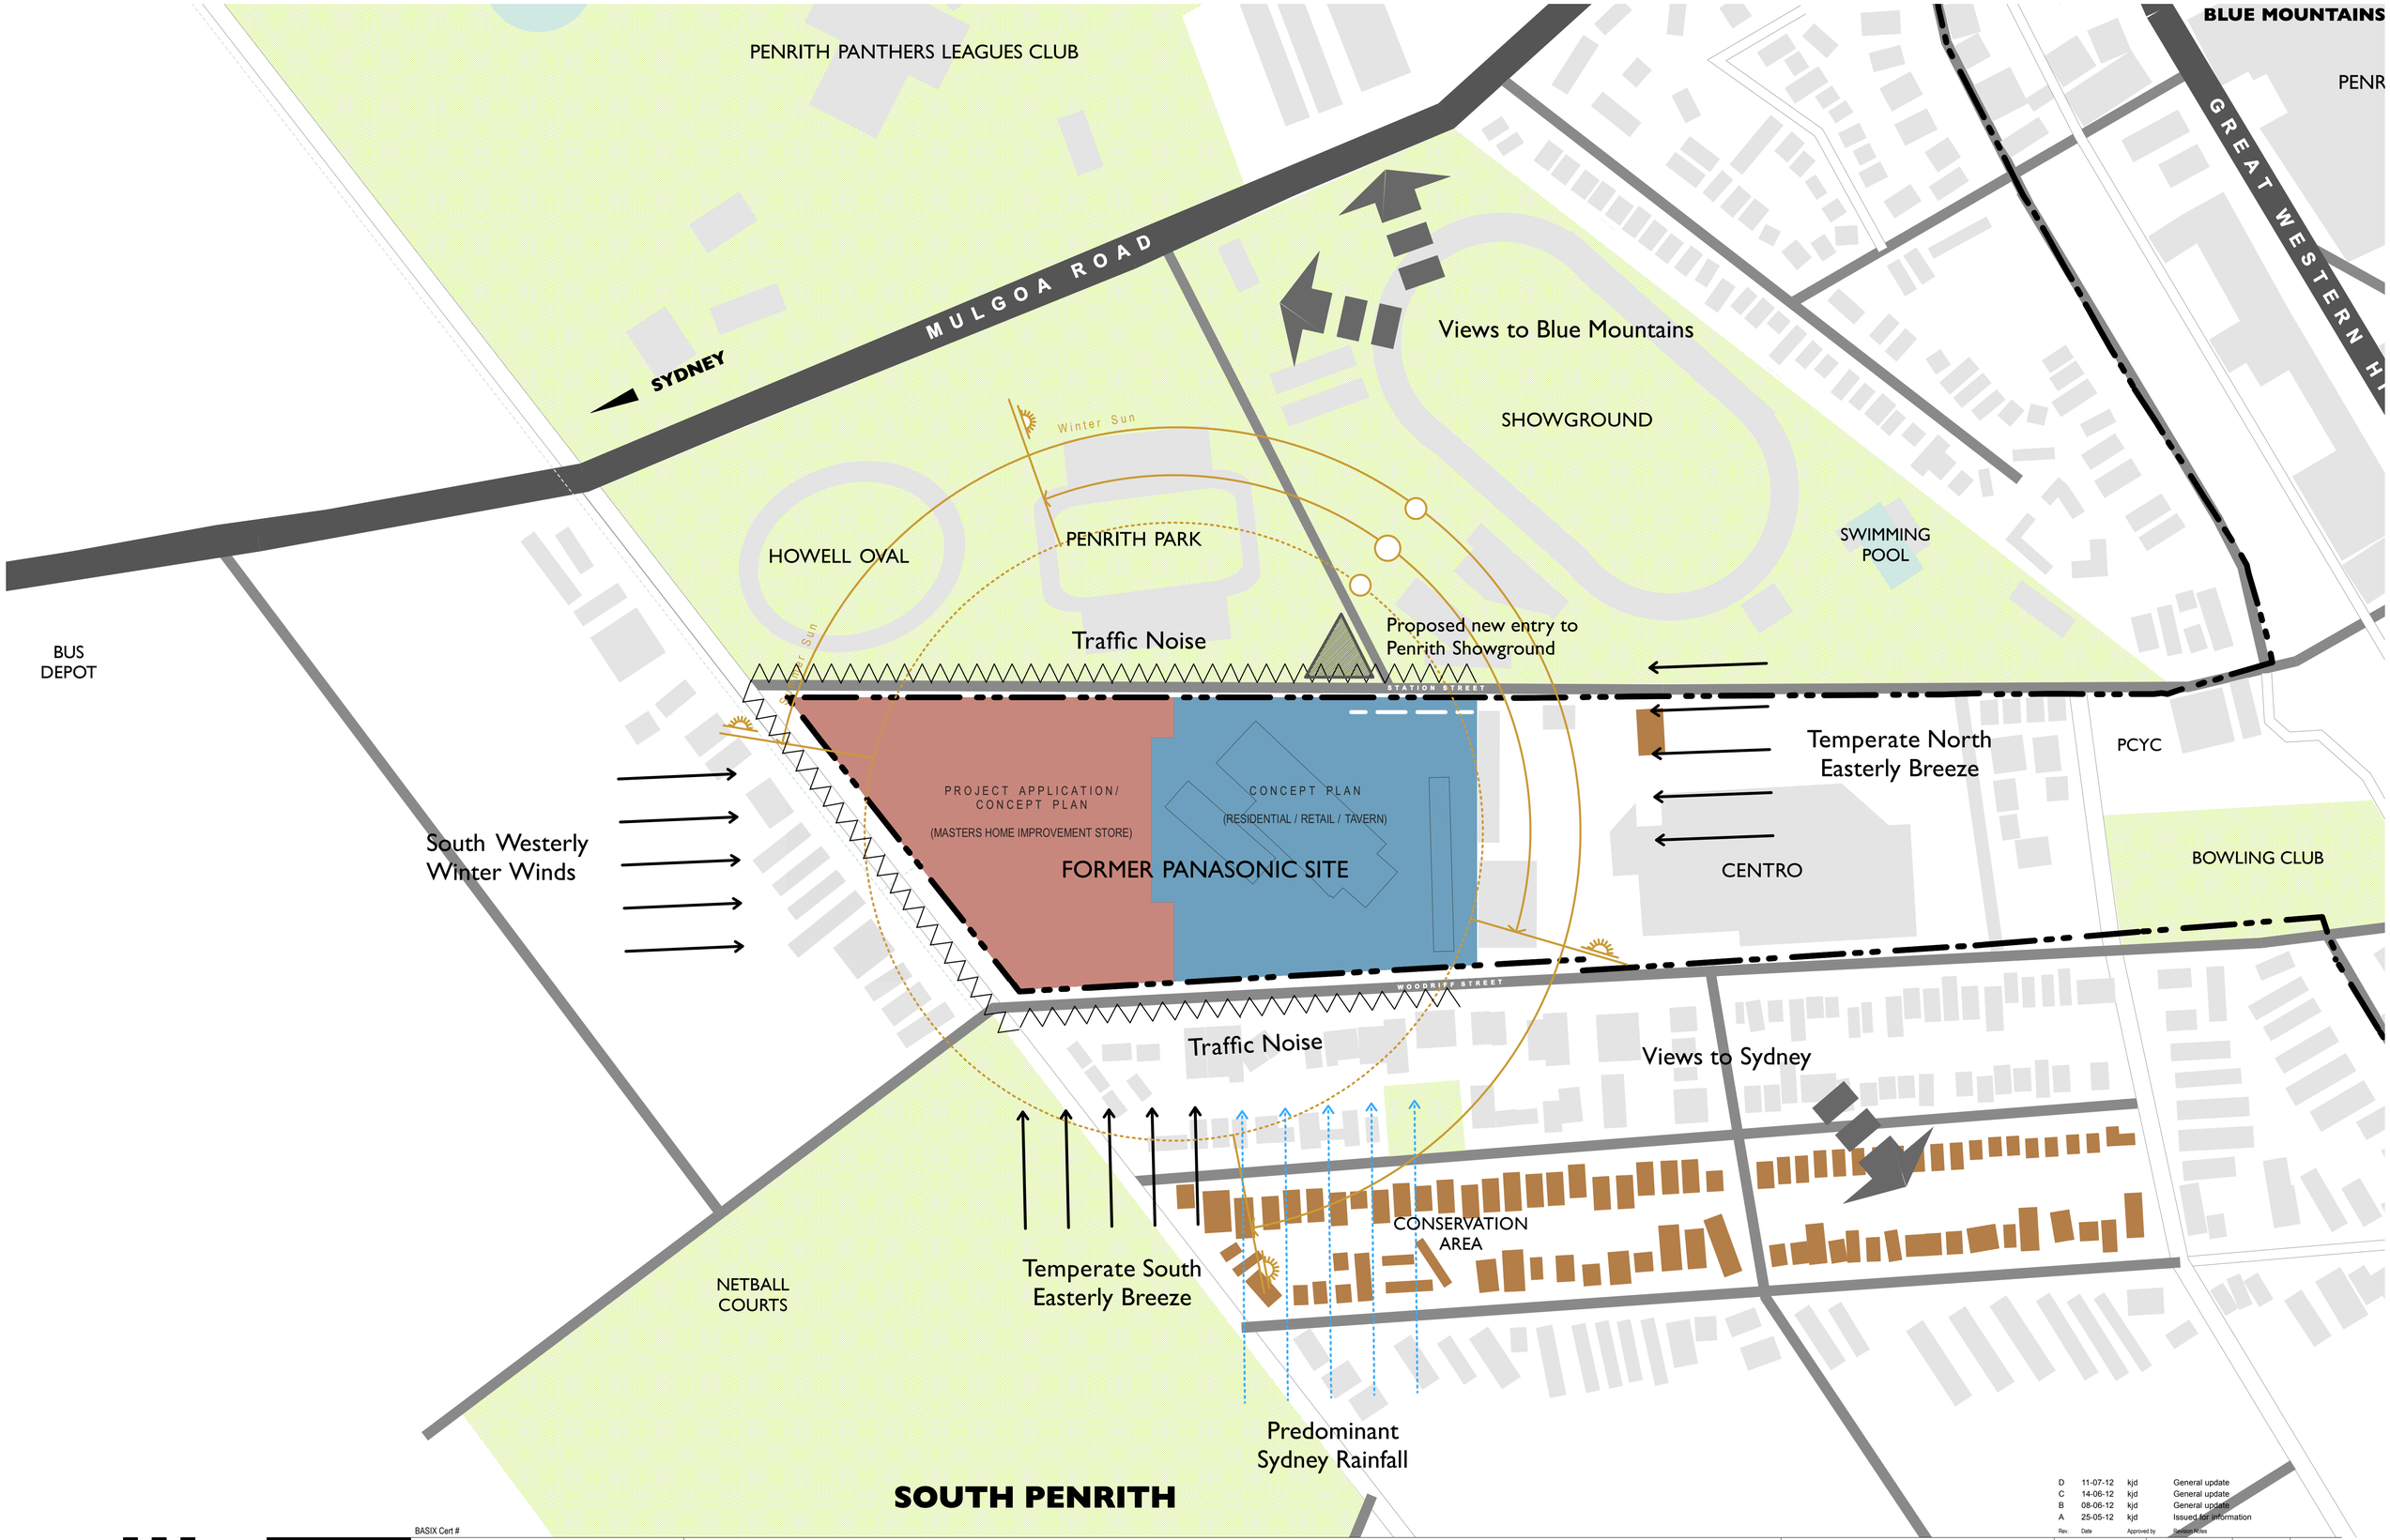

Rev.	Date	Approved by	Remarks/Notes
D	11-07-12	kjd	General update
C	14-06-12	kjd	General update
B	08-06-12	kjd	General update
A	25-05-12	kjd	Issued for information

BASIX Cert #

CLIENT
PARKVIEW PENRITH PTY LTD

PARKVIEW
CONSTRUCTIONS • DEVELOPMENTS • PROJECTS • INTERIORS

Nominated Architect: Nicholas Turner 6695
ABN 86 064 084 911
DLCS Quality Endorsed Company ISO 9001:2008
Licence Number 4168

NOTES
THIS DRAWING IS COPYRIGHT © AND SHALL REMAIN THE PROPERTY OF TURNER + ASSOCIATES ARCHITECTS. NO REPRODUCTION WITHOUT PERMISSION. UNLESS NOTED OTHERWISE THIS DRAWING IS NOT FOR CONSTRUCTION. DO NOT SCALE FROM DRAWINGS. FIGURED DIMENSIONS SHALL TAKE PRECEDENCE.

PROJECT TITLE
NEPEAN GREEN
164 STATION STREET
PENRITH NSW 2750
DRAWING TITLE
Site Analysis Plan

SCALE	2000 @A1, 50%@A3	JOB No.	12014
DRAWN	***	STATUS	FOR INFORMATION
DWG No.	DA002	REV	D
NORTH			

TURNER + ASSOCIATES
L1 410 Crown Street Surry Hills NSW 2010 Australia
t +61 2 8668 0000 f +61 2 8668 0088