THIS DRAWING AND DESIGN IS SUBJECT TO COPYRIGHT AND MAY NOT BE REPRODUCED WITHOUT PRIOR WRITTEN CONSENT OF LEFFLER SIMES ARCHITECTS

Member Australian Institute of Architects

DATE	ISSUE	AMENDMENT	CHK
14.06.12	P2	PRELIMINARY ISSUE	CSG
04.07.12	P3	RAIN WATER TANKS RELOCATED	SAJ
11.07.12	P4	FFL AMENDED TO 29.80	SAJ
20.07.12	P5	FENCE TO LOADING AREA REVISED	SAJ
30.07.12	P6	RAINWATER TANKS MOVED	SAJ

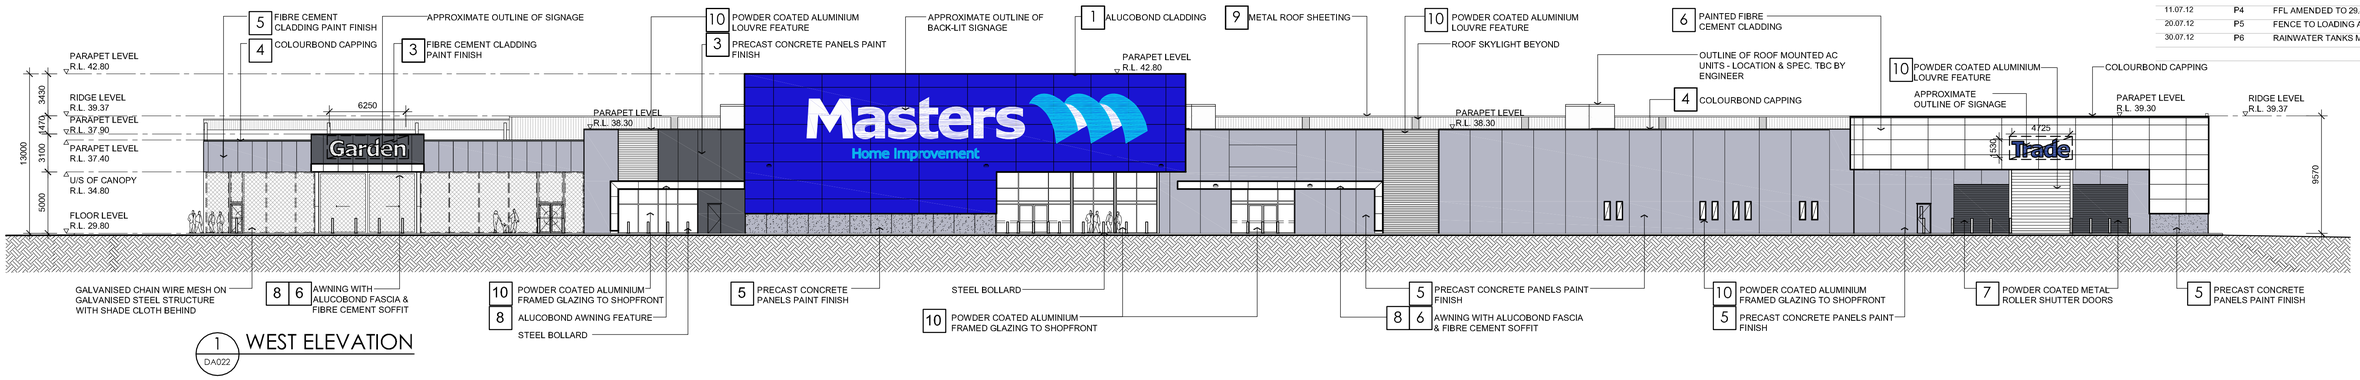

1 DA022 WEST ELEVATION

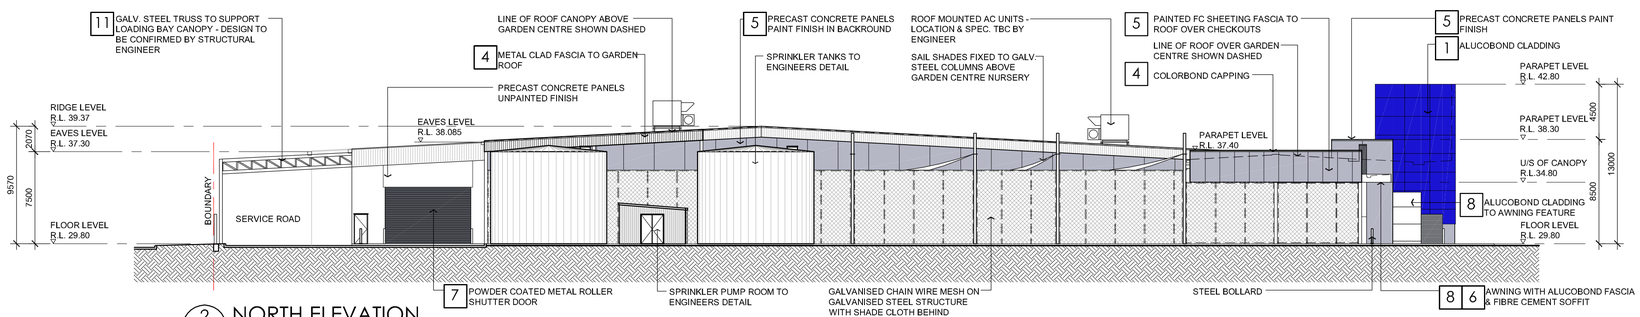

2 DA022 NORTH ELEVATION

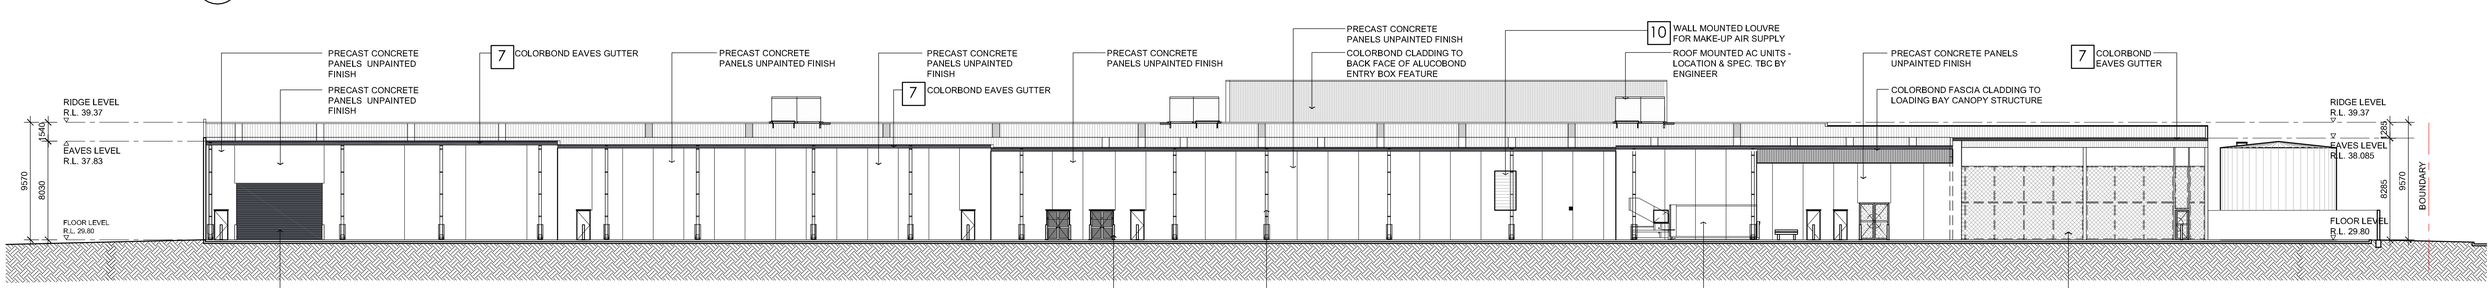

3 DA022 EAST ELEVATION

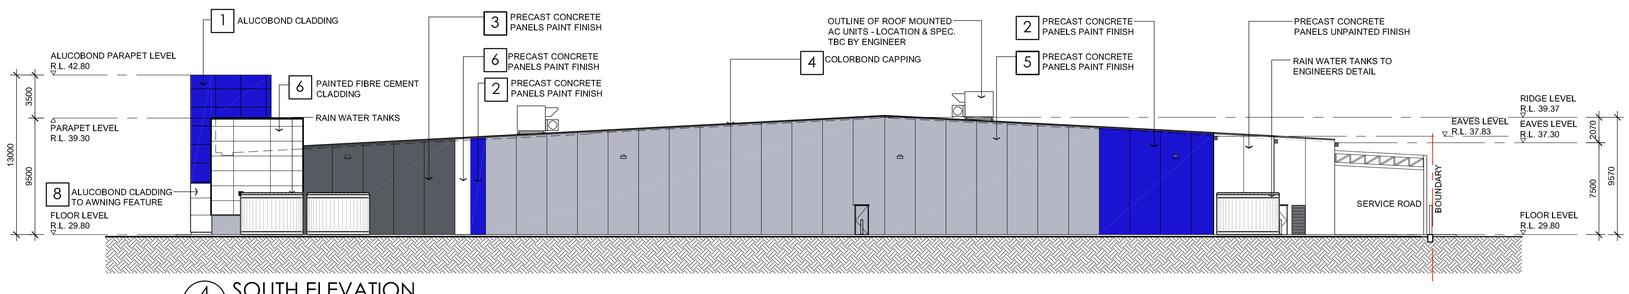

4 DA022 SOUTH ELEVATION

Finishes

1	**ALUCOBOND** - 'ULTRAMARINE 203'	7	**COLORBOND** - 'IRONSTONE'
2	**WATTYL** - 'SOLVER ELECTRIC BLUE 0954'	8	**ALUCOBOND** - 'WHITE 101'
3	**WATTYL** - 'C/8 IRONSTONE A40W'	9	ETERNITY SILVER PEARL KINETIC
4	**COLORBOND** - 'WINDSPRAY'	10	**DULUX** - 'PRECIOUS SILVER SATIN KINETIC'
5	**WATTYL** - 'BABY SEAL A23W'	11	**WATTYL** - 'CASTLE GREY A25W'
6	**WATTYL** - 'RAIN SPLASH E3W'		

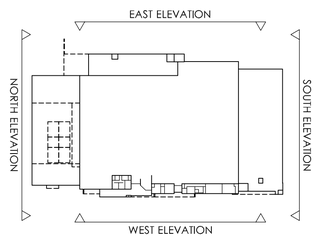

KEY PLAN

ELEVATIONS

PARKVIEW CONSTRUCTIONS • DEVELOPMENTS • PROJECTS • INTERIORS

Masters Home Improvement

Project: Nepean Green
164 Station Street, Penrith, NSW.

LEFFLER SIMES PTY LTD
ABN 39 001 043 992
WEB: www.lefflersimes.com.au

MELBOURNE LEVEL 2 - 18 OLIVER LANE VIC 3000 T:+61 3 96546344
SYDNEY 7 YOUNG ST NEUTRAL BAY NSW 2089 T:+61 2 99093344
BRISBANE 2 - 290 BOUNDARY ST SPRING HILL QLD 4004 T:+61 7 31235544

0 5 10 15 20 25

JOB NO: 2732
DATE: JUNE 2012
SCALE: 1:250 @ A1
DRAWN: SJ

DA024/P6

LEFFLER SIMES ARCHITECTS