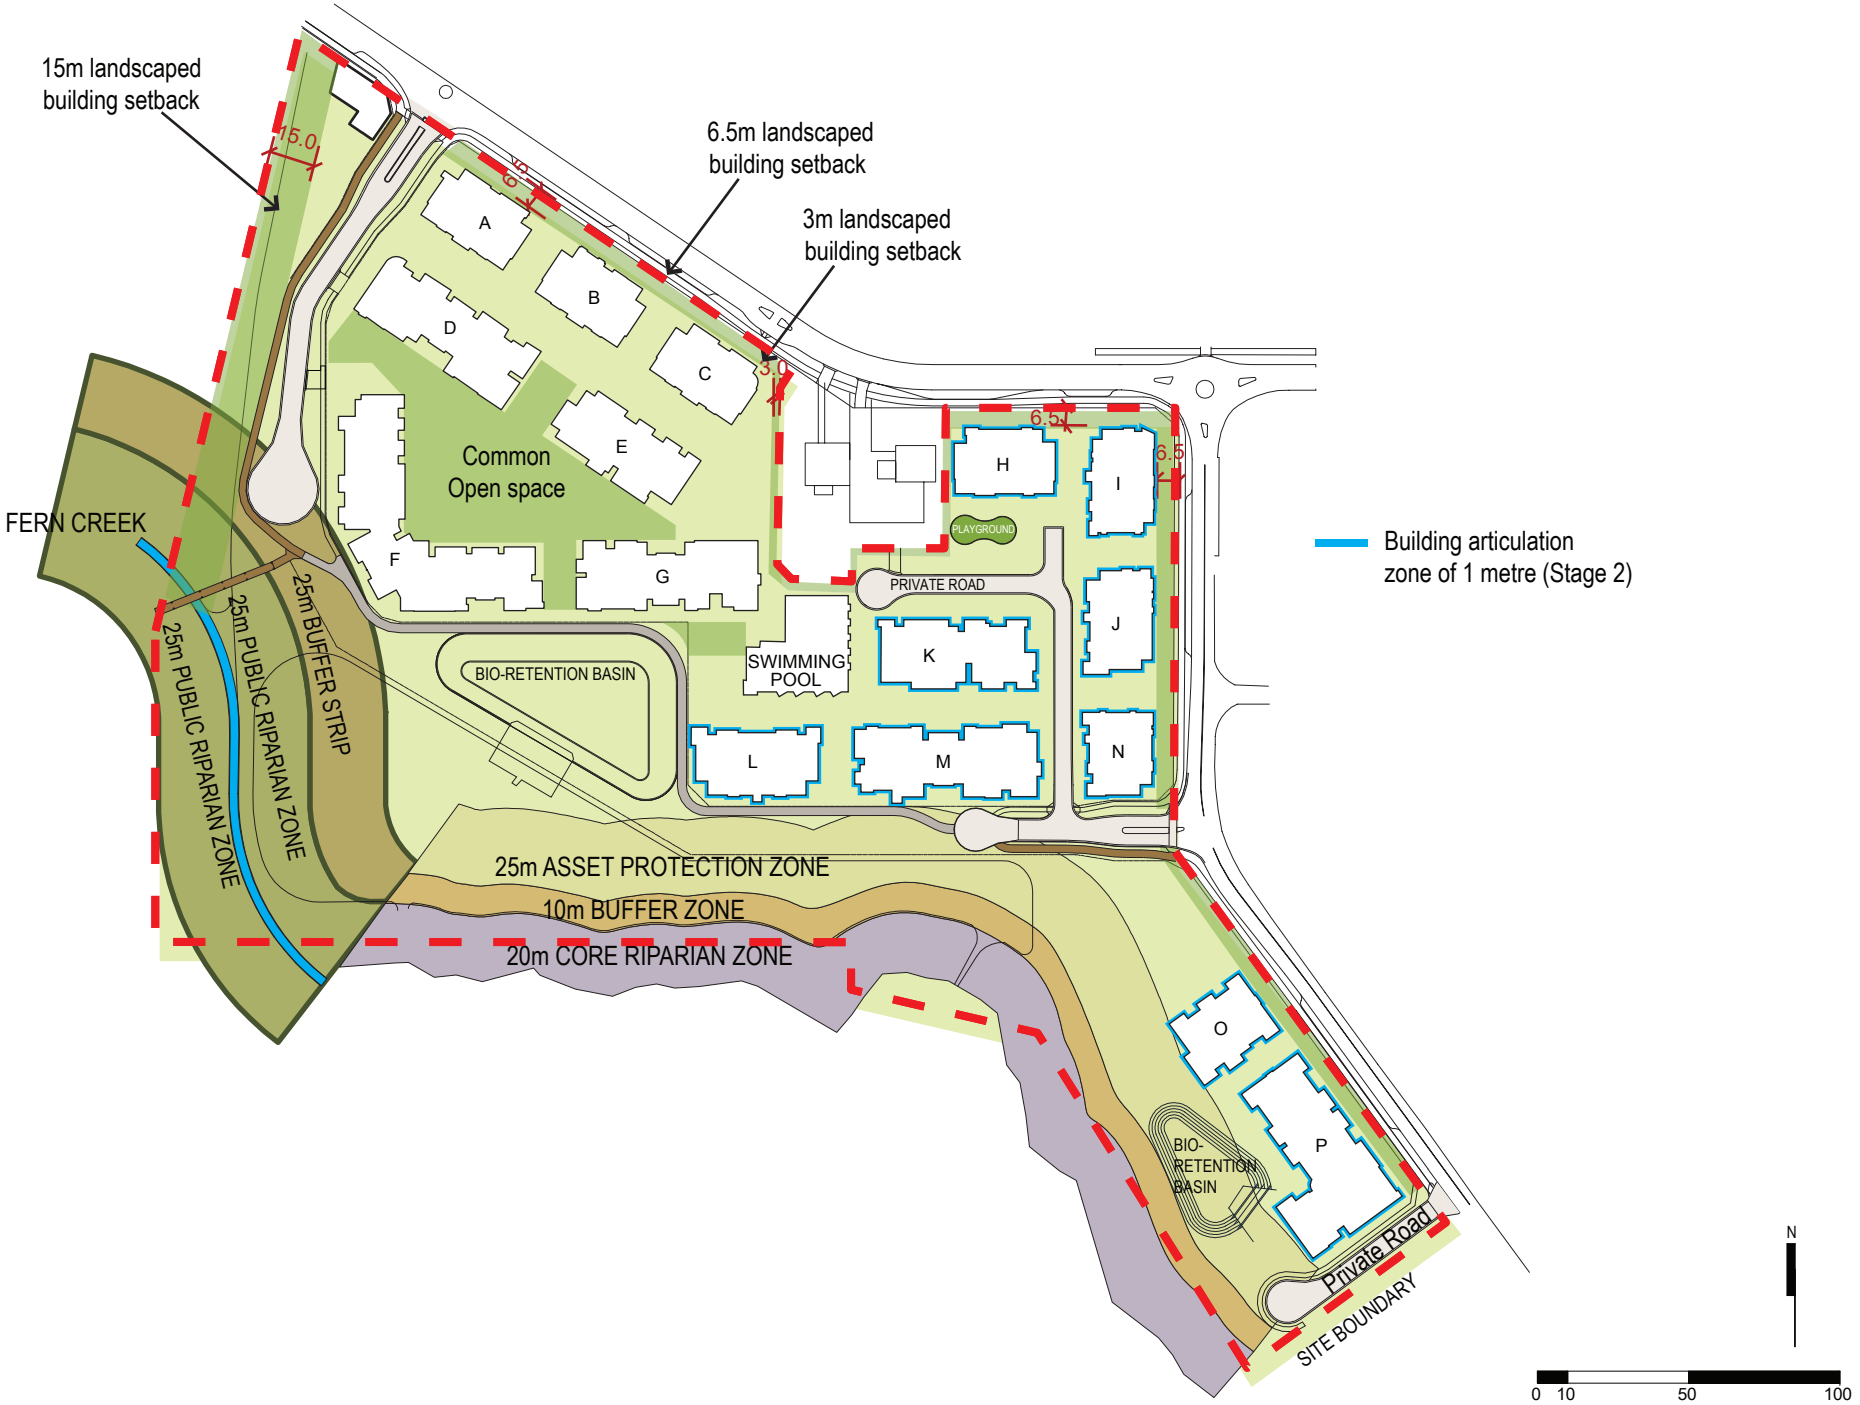

14-18 Boondah Road, Warriewood

Major Project MP 09-0162 Preferred Concept Plan - Open Space and Ecology Diagram

September, 2012	Prepared for: **Meriton Apartments Pty Ltd**	Scale: **1:2500@A4**	Project Number: **090285**	Drawing Number: **A000**	Issue: **F**