FOR CONCEPT PLAN APPROVAL

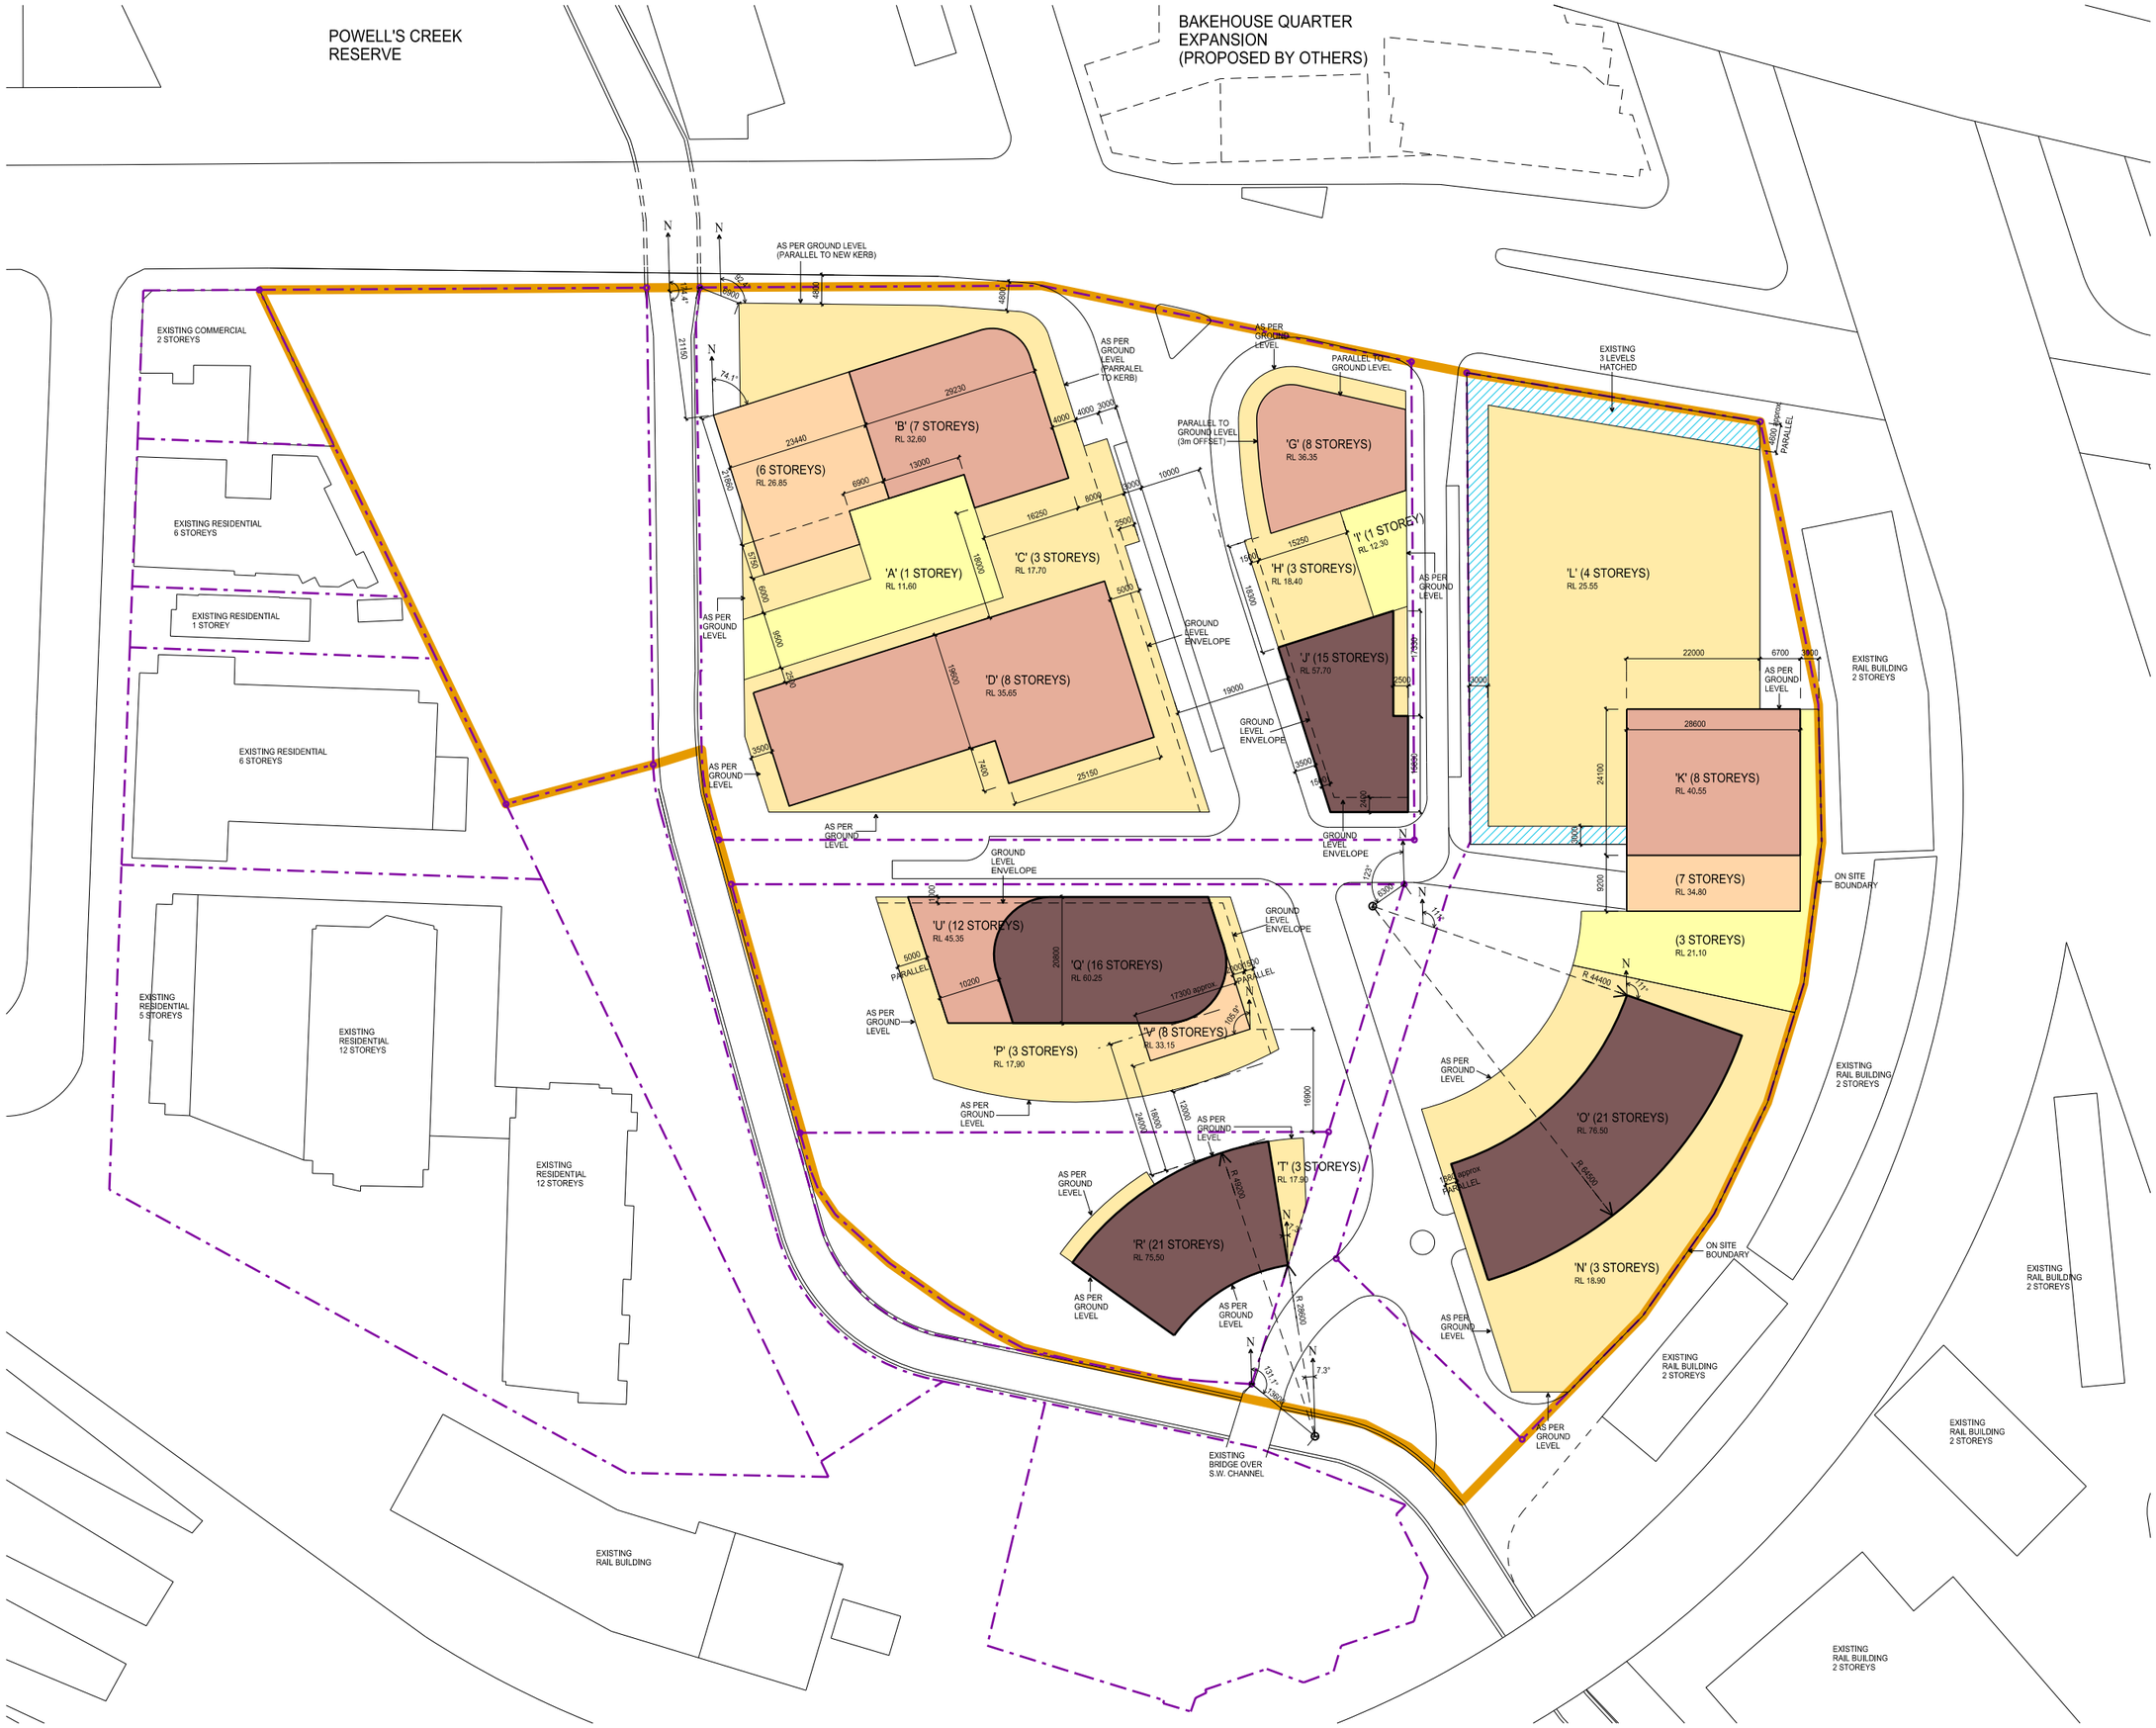

NOTES :

'NORTH' orientation and references to 'NORTH' is as per Survey Plan prepared by HILL & BLUME Consulting Surveyors, drawing no. 47401002B, date of survey 10-01-2011

COLOUR LEGEND :

- PROPERTY BOUNDARIES
- SITE PERIMETER

Issue	Amendment Description	Date
D	ISSUE FOR PPR	15-10-12
C	ISSUE FOR REVIEW : AMENDMENTS TO GEORGE ST, EXTENSION TO SUIT ROAD DESIGN	27-08-12
B	ENVIRONMENTAL ASSESSMENT ISSUE - SITE PERIMETER HIGHLIGHTED	18-10-11
A	CONCEPT PLAN DRAFT SUBMISSION	05-07-11

Architect

PD MAYOH PTY LTD
ABN: 16788096806
Peter Mayoh, Regd. Architect No 3788
Arthur Gartrell, Regd. Architect No 4040
MAYOH ARCHITECTS
60 Strathallen Avenue Northbridge NSW 2063
P : (02) 9958 0488 F : (02) 9958 6424
info@pdmayoh.com.au www.mayoharchitects.com.au

Clients

David Lhuede Pty. Ltd.
Kennards Self-Storage Pty. Ltd.
Hai Phong Properties Pty. Ltd.

Drawing Title

BUILDING ENVELOPES (UPPER LEVELS)

Project

CONCEPT PLAN APPLICATION FOR :

columbiaprecinct regeneration HOMEBUSH

2-20 Parramatta Road & 11-13 Columbia Lane, Homebush NSW

True North

Scale: 1:500 @ A1, 1:1000 @ A3

Job No: 0834

0m 5 10 15 20 25 30

Checked: PH Drawn: TT

Dwg No. A.301 Issue D