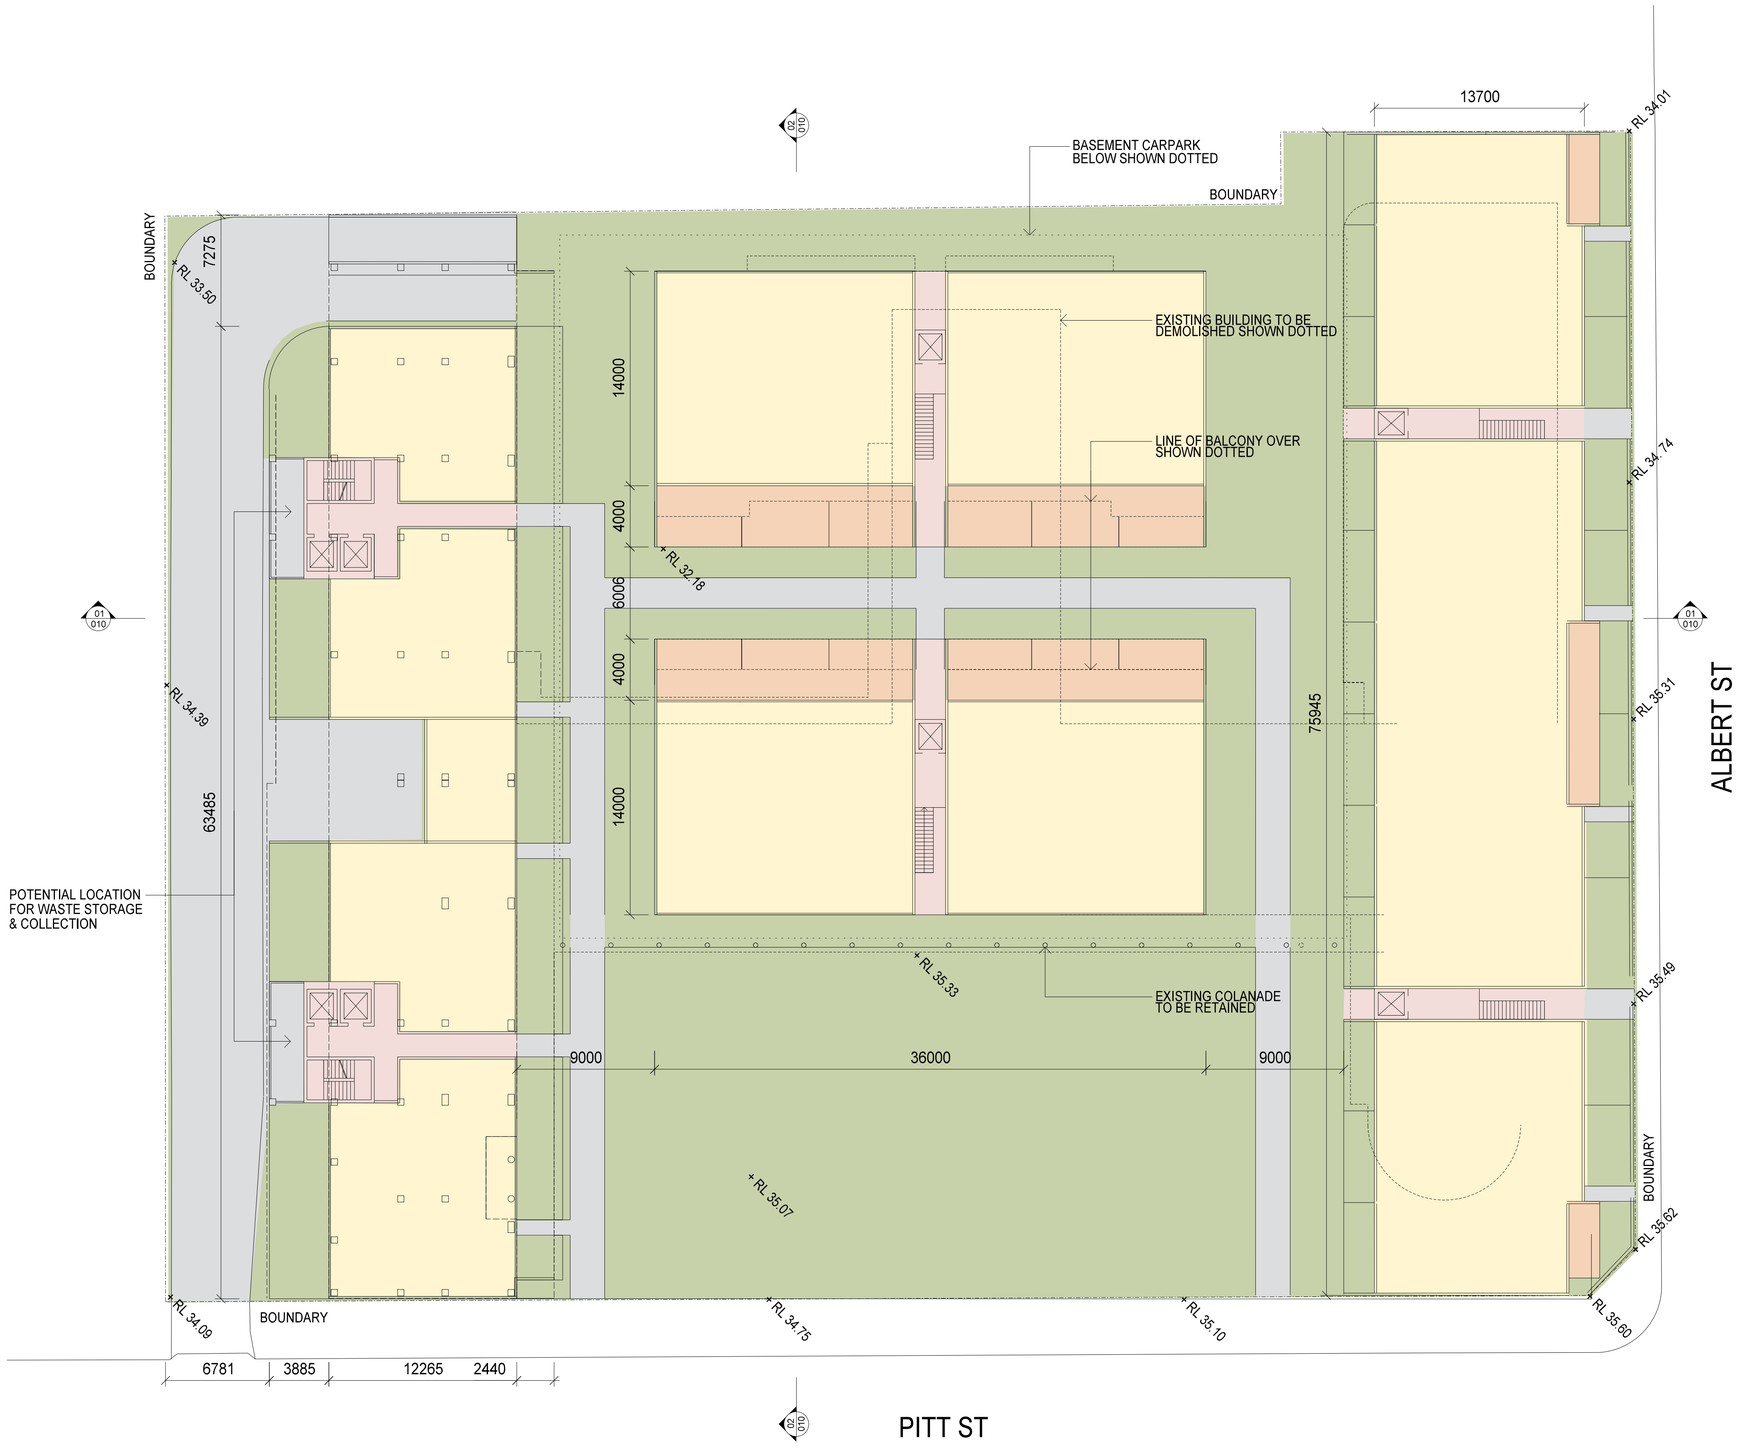

PROJECT

CONCEPT PLAN OF REDEVELOPMENT
OF FORMER RACHEL FORSTER HOSPITAL

LEVEL 1 FLOOR PLAN

SCALE:200 @ A1

JUNE 2007

A 004

DO NOT SCALE OFF DRAWINGS, USE FIGURED DIMENSIONS ONLY ALL DIMENSIONS TO BE CHECKED AND VERIFIED ON SITE THIS DRAWING IS COPYRIGHT AND MAY NOT BE REPRODUCED WITHOUT WRITTEN CONSENT

Lippmann

Masterplanning
Architecture
Interiors

Lippmann Associates
570 Crown Street
Surry Hills NSW 2010
Sydney, Australia

+61 2 9318 0844