A1

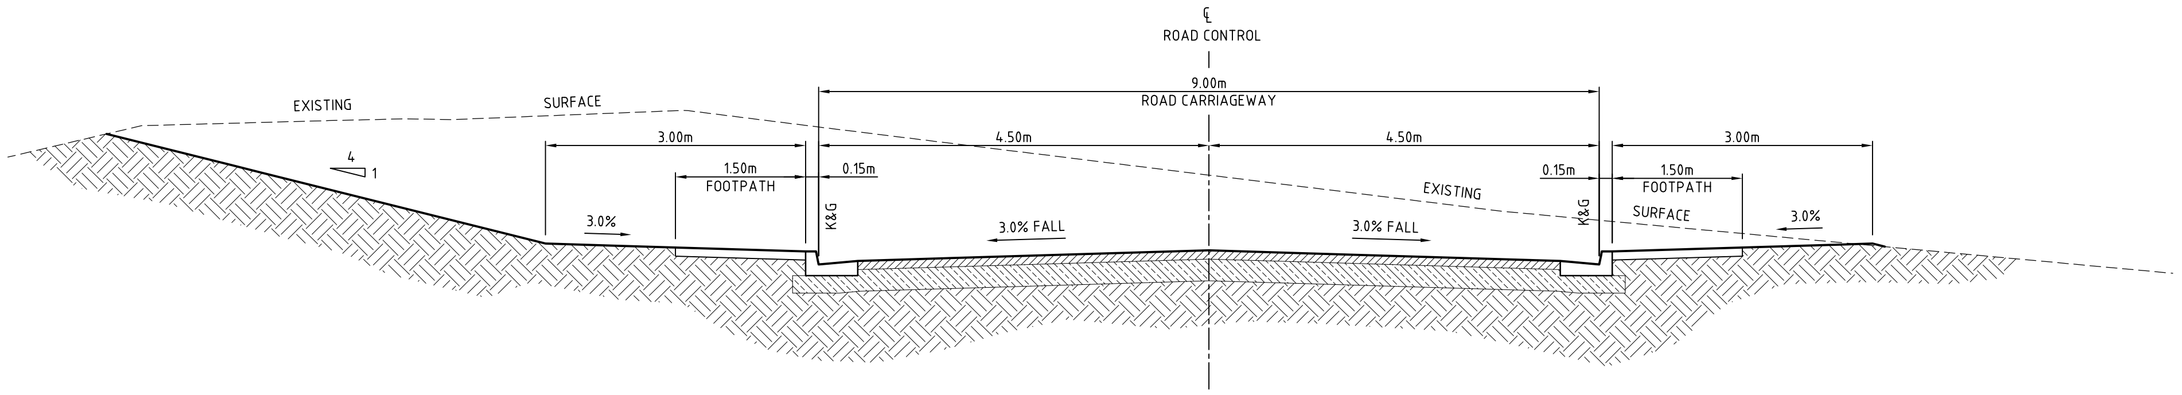

TYPICAL SECTION (A) 9.0m ROAD
SCALE 1:50 SK01

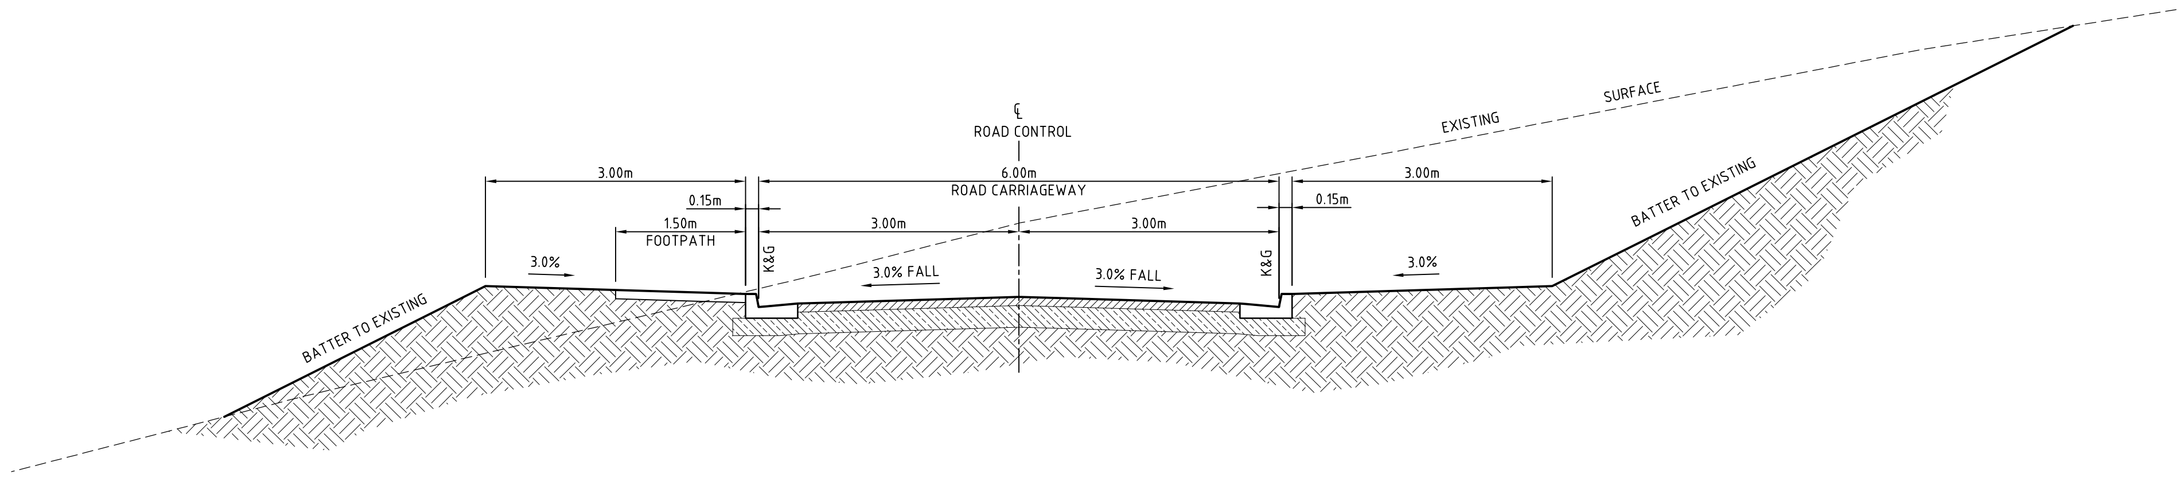

TYPICAL SECTION (B) 6.0m ROAD
SCALE 1:50 SK01

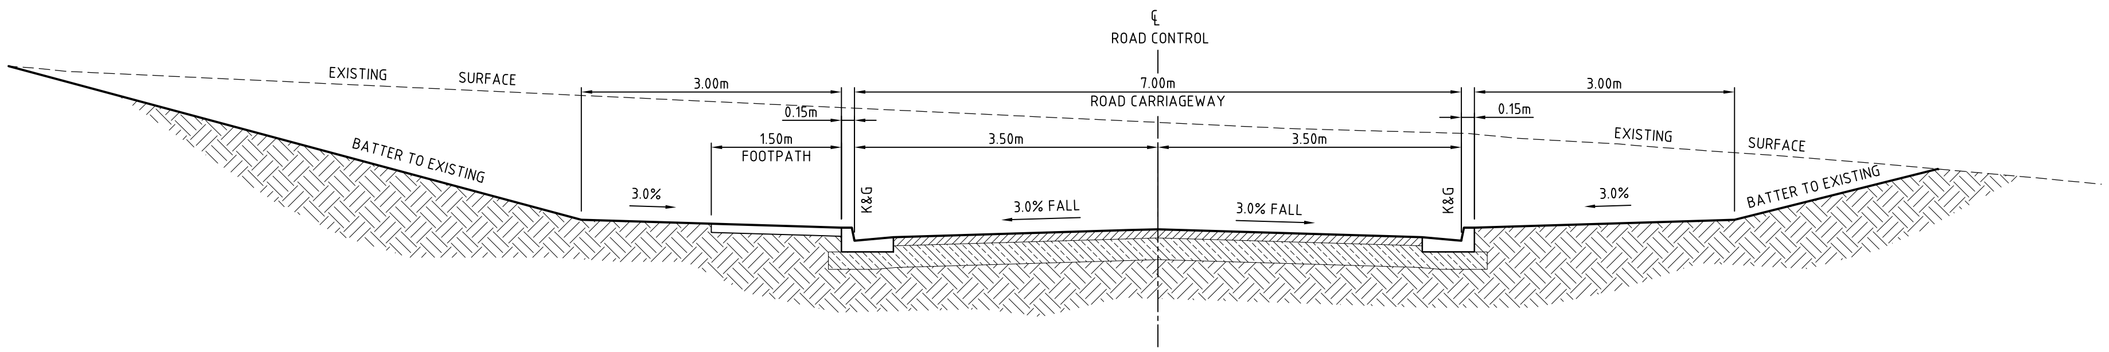

TYPICAL SECTION (C) 7.0m ROAD
SCALE 1:50 SK01

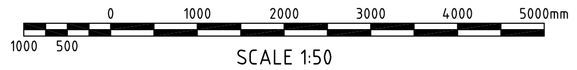

CAD FILENAME: Q:\C&M\Projects\PN-00864 - Life City Berkeley\ACAD\00864_SK02.dwg

REV.	DES.	DATE	VER.	DATE	DESCRIPTION
P2	J.W.	21/11/12	E.S.	21/11/12	ISSUE FOR EA SUBMISSION
P1	J.W.	02/11/12	E.S.	02/11/12	PRELIMINARY ISSUE FOR DISCUSSION

CLIENT

C&M CONSULTING ENGINEERS

CIVIL AND HYDRAULIC ENGINEERING DESIGN AND PROJECT MANAGEMENT

SUITE 2
241-245 PENNANT HILLS ROAD
CARLINGFORD NSW 2118

PHONE: (02) 8209 3846
FAX: (02) 9687 9393

ABN 21 118 134 240

DESIGNED	J. WANG	DATE	24/09/12
VERIFIED	E. SHIN	DATE	24/08/12
DRAWN	J. WANG	SCALE @ A1	AS NOTED

© THIS DRAWING AND DESIGN IS THE COPYRIGHT OF C&M CONSULTING ENGINEERS PTY. LTD. NO PART OF THIS DRAWING OR DESIGN SHALL BE REPRODUCED OR USED WITHOUT PRIOR WRITTEN CONSENT FROM C&M CONSULTING ENGINEERS PTY. LTD.

LIFE CITY WOLLONGONG

TYPICAL ROAD SECTIONS

STATUS: MASTERPLANNING | DRAWING No. 00864_SK02 | REVISION P2