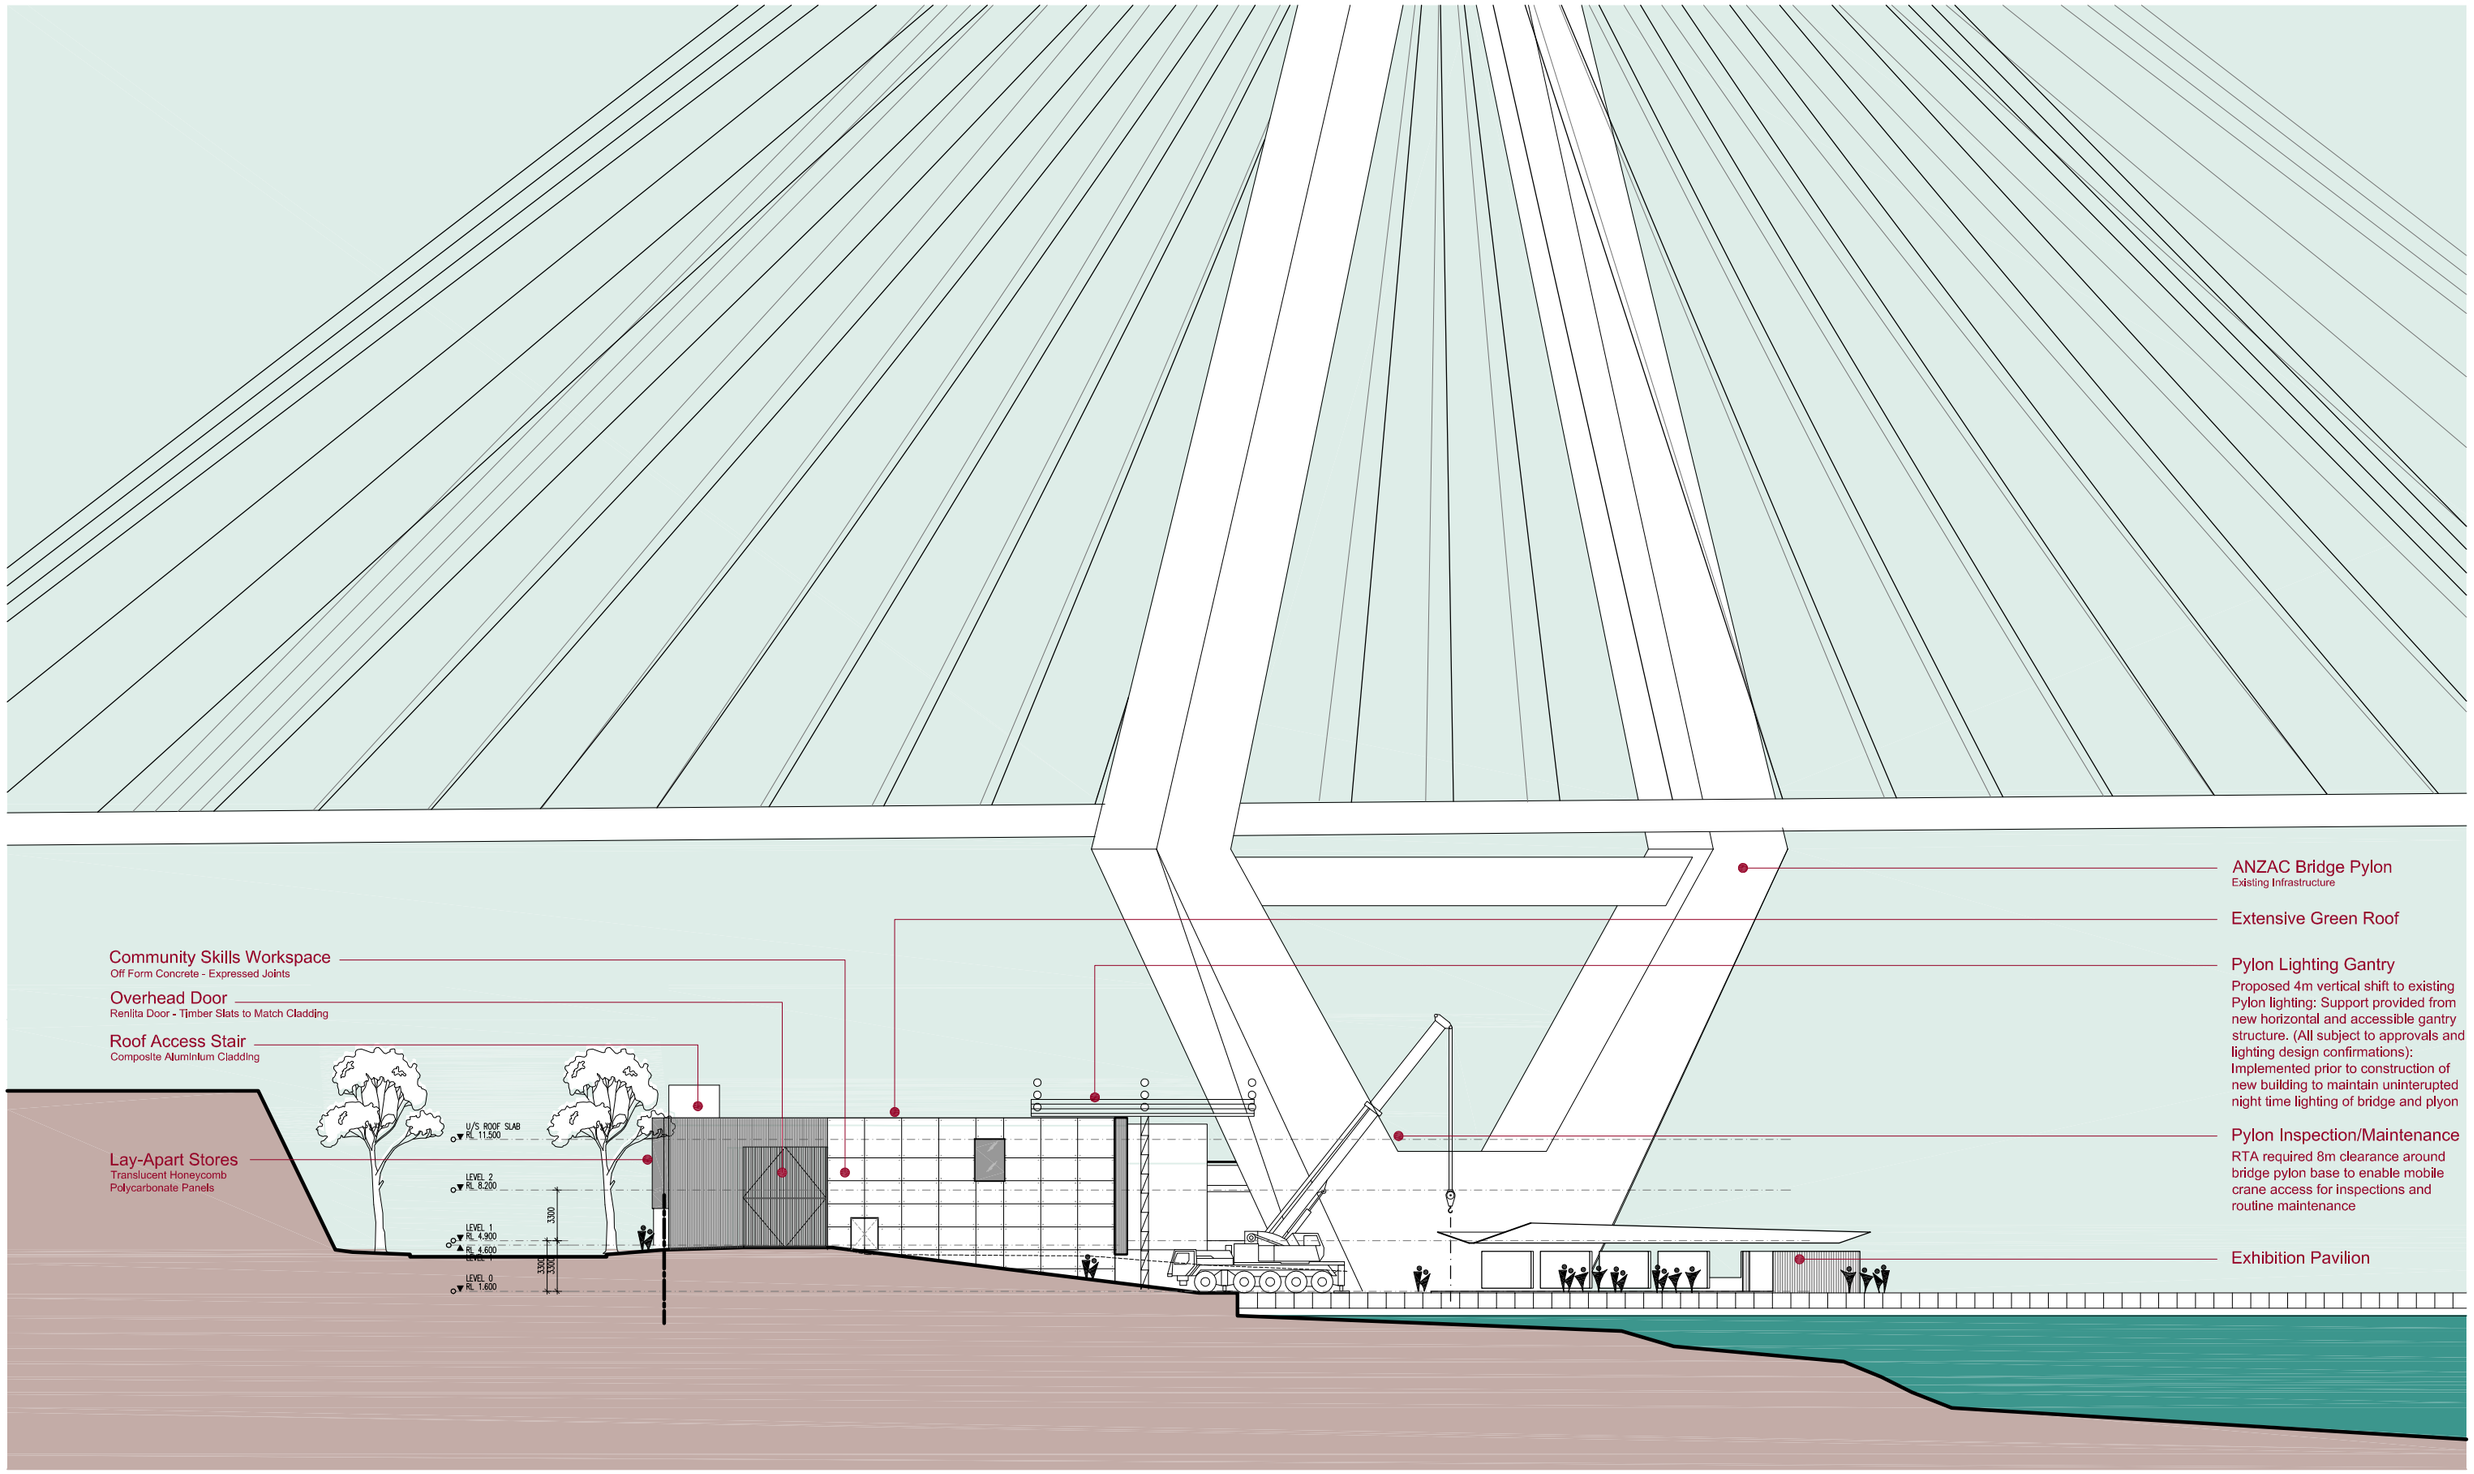

NORTH ELEVATION

SYDNEY HERITAGE FLEET BASE - Environmental Assessment

BANK STREET - PYRMONT - LOT 19 and LOT 20 - D.P.803159

ELEVATIONS - NORTH
SK33 - A 2012.11.01
Scale 1:200 @ A1
Date Nov 2012
Project No 0811

© CRAWFORD ARCHITECTS PTY LIMITED 2010
Suite 100, Jones Bay Wharf, Pirrama Road, Pyrmont NSW 2009 T 02 9660 3644 F 02 9660 3622 ABN 56 120 779 106