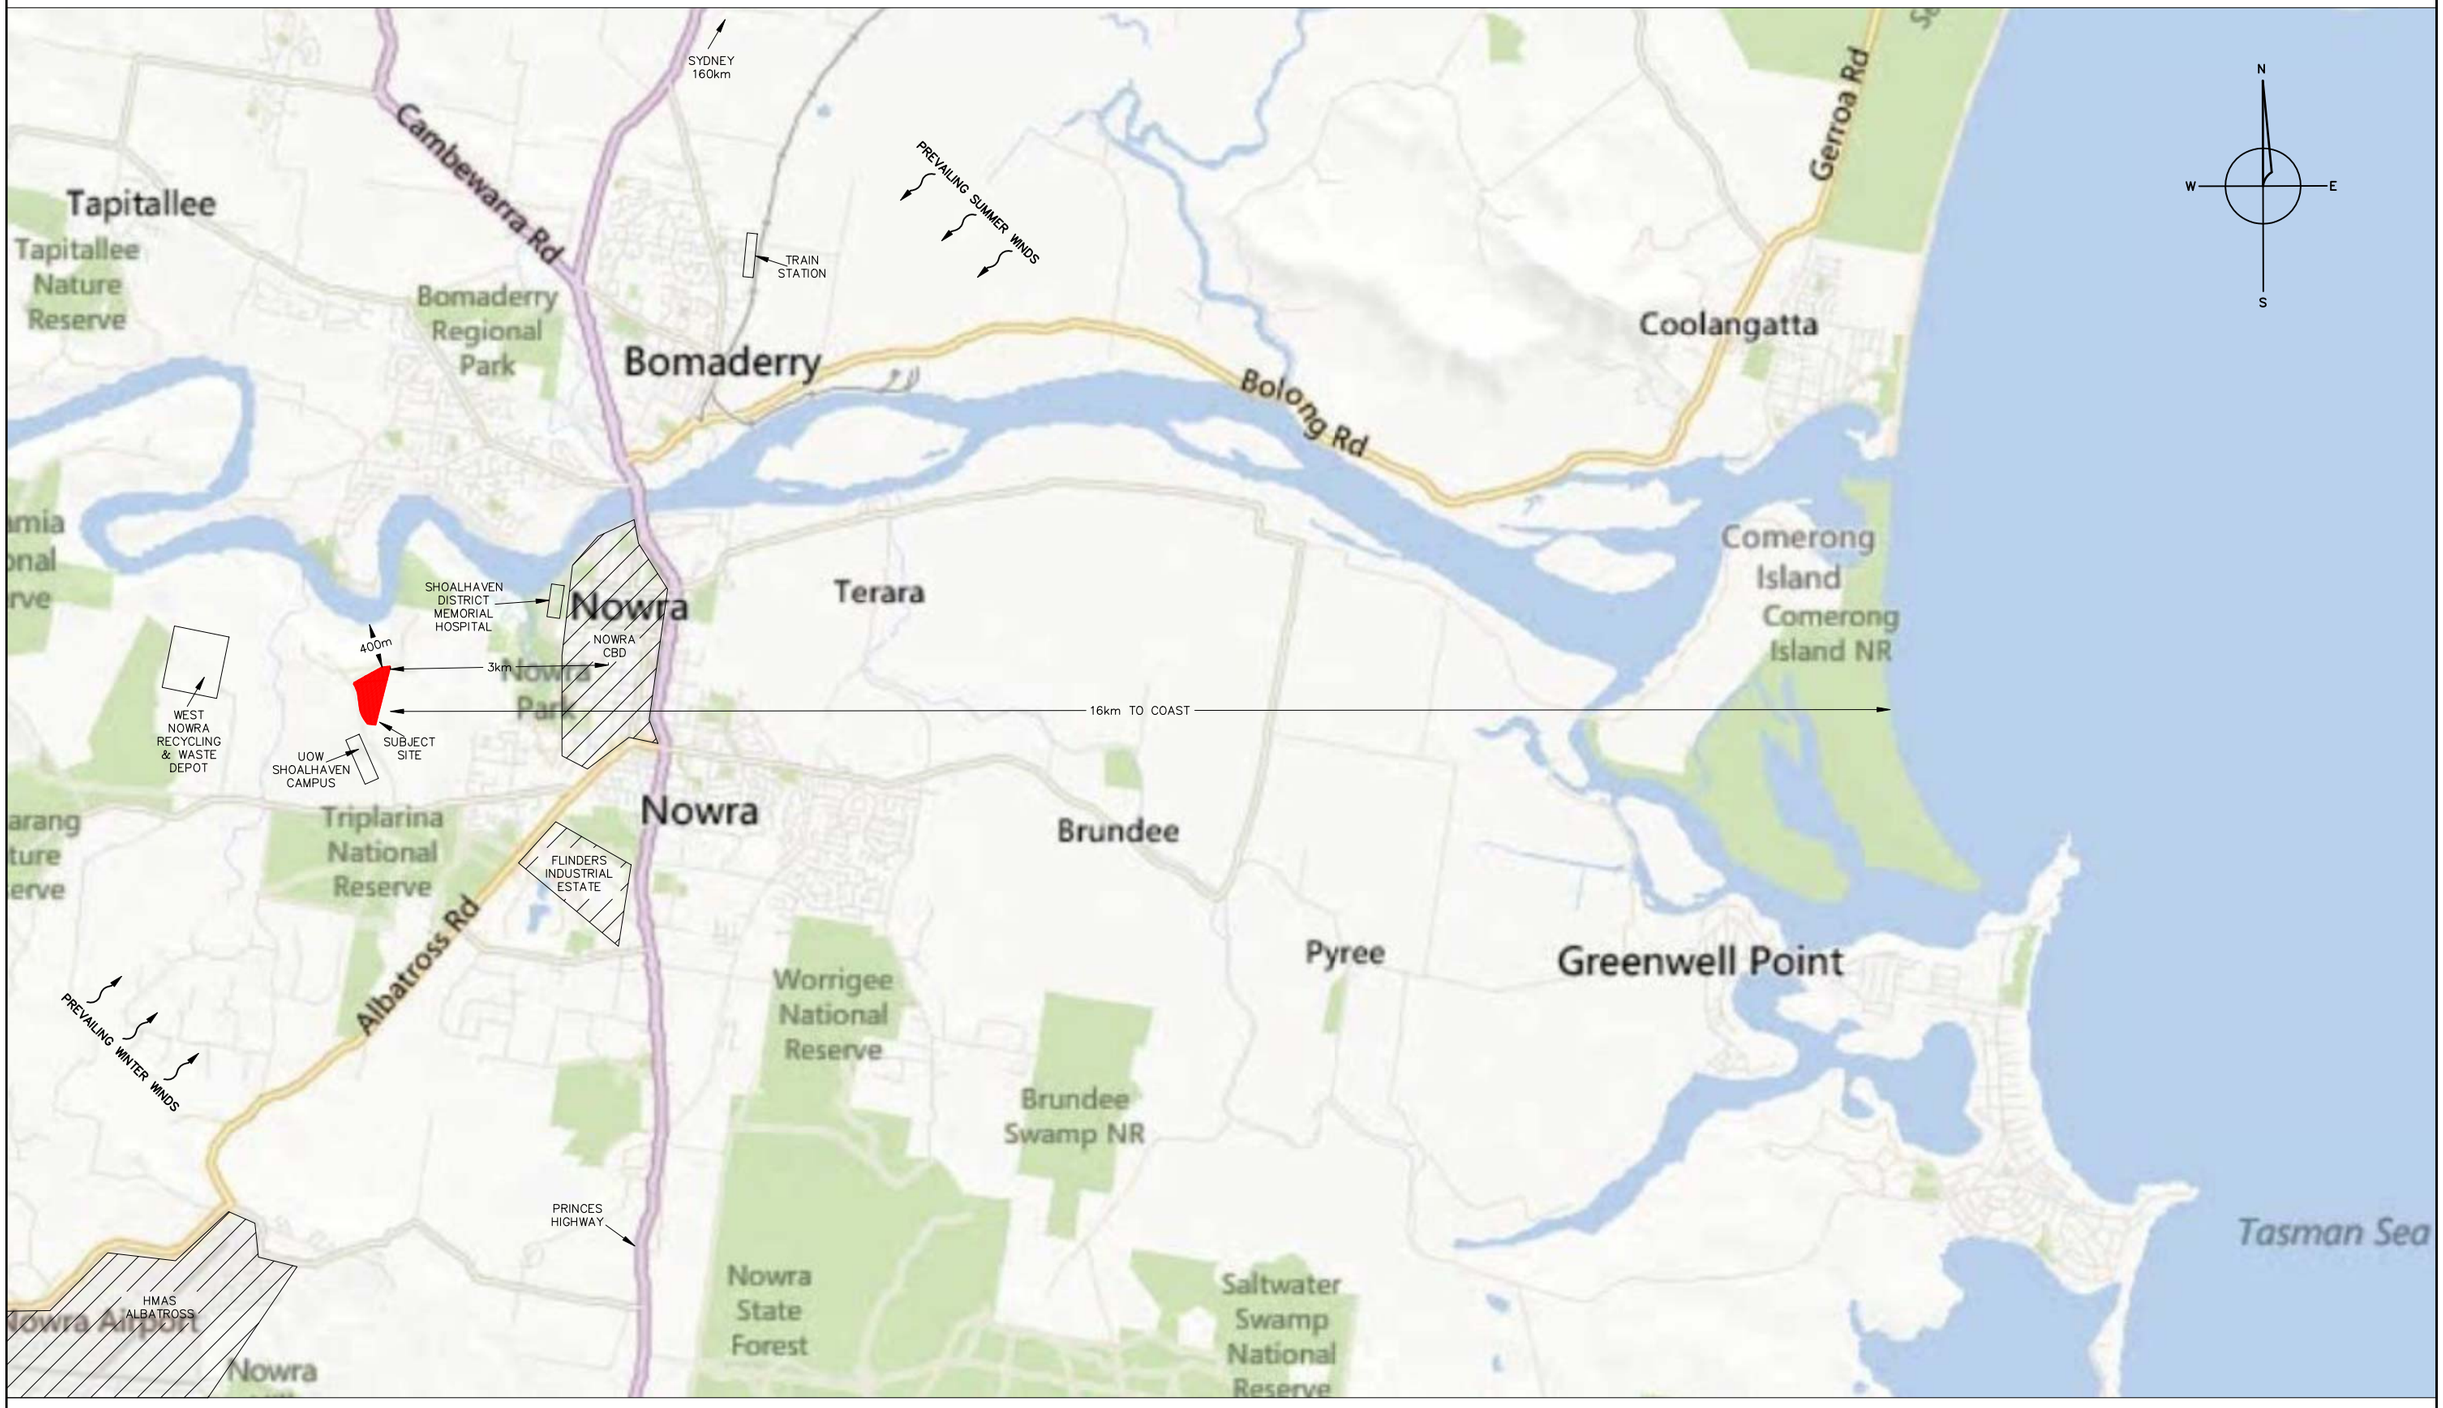

Liability limited by a scheme approved under Professional Standards Legislation

SCALE NOT TO SCALE DATUM AHD	WARNING NOTE: THE INFORMATION SHOWN ON THIS PLAN (OR THE DATA TRANSMITTED HEREWITH) IS CORRECT AS AT 5 OCTOBER 2012 AND HAS BEEN PREPARED IN ACCORDANCE WITH THE REQUIREMENTS OF SHOALHAVEN CITY COUNCIL. THESE WARNING NOTES MUST NOT BE REMOVED FROM THIS ELECTRONIC FILE. IF THESE NOTES ARE REMOVED SET CONSULTANTS PTY LTD IS RELIEVED OF ALL RESPONSIBILITY AND LIABILITY RELATING TO ANY SUBSEQUENT USE OF THE INFORMATION CONTAINED WITHIN THIS FILE. THIS ELECTRONIC FILE SHALL NOT BE TRANSMITTED TO ANY THIRD PARTY WITHOUT THE EXPRESS PERMISSION OF SET CONSULTANTS PTY LTD.	SURVEY 0 DESIGN AR DRAWN MN CHECKED AR APPROV'D	AMENDMENTS 0 – ORIGINAL ISSUE	BY DC	DATE 23/04/2013	DIAL 1100 BEFORE YOU DIG **BEWARE – Damage to telephone cables can disrupt communication services and cost you money. For prompt location of telephone cables ring – 1100** **Calls to this number are free.**	SET consultants SET CONSULTANTS PTY LTD 51 Graham Street Nowra PO Box 495 Nowra NSW 2541 p 02 4421 4500 Kiama 02 4233 2006 mail@setconsultants.com.au www.setconsultants.com.au ABN 15 617 504 208 SURVEYING | ENGINEERING | TOWN PLANNING	SKETCH PLAN SHOWING SITE ANALYSIS OVER LOT 1 DP 1021332 & PART LOT 458 DP 1063107 GEORGE EVANS ROAD, MUNDAMIA FOR: SHOALHAVEN CITY COUNCIL	A1 SHEET 1 OF 1 SHEETS REF. No. 102166 PLAN No. 13/47