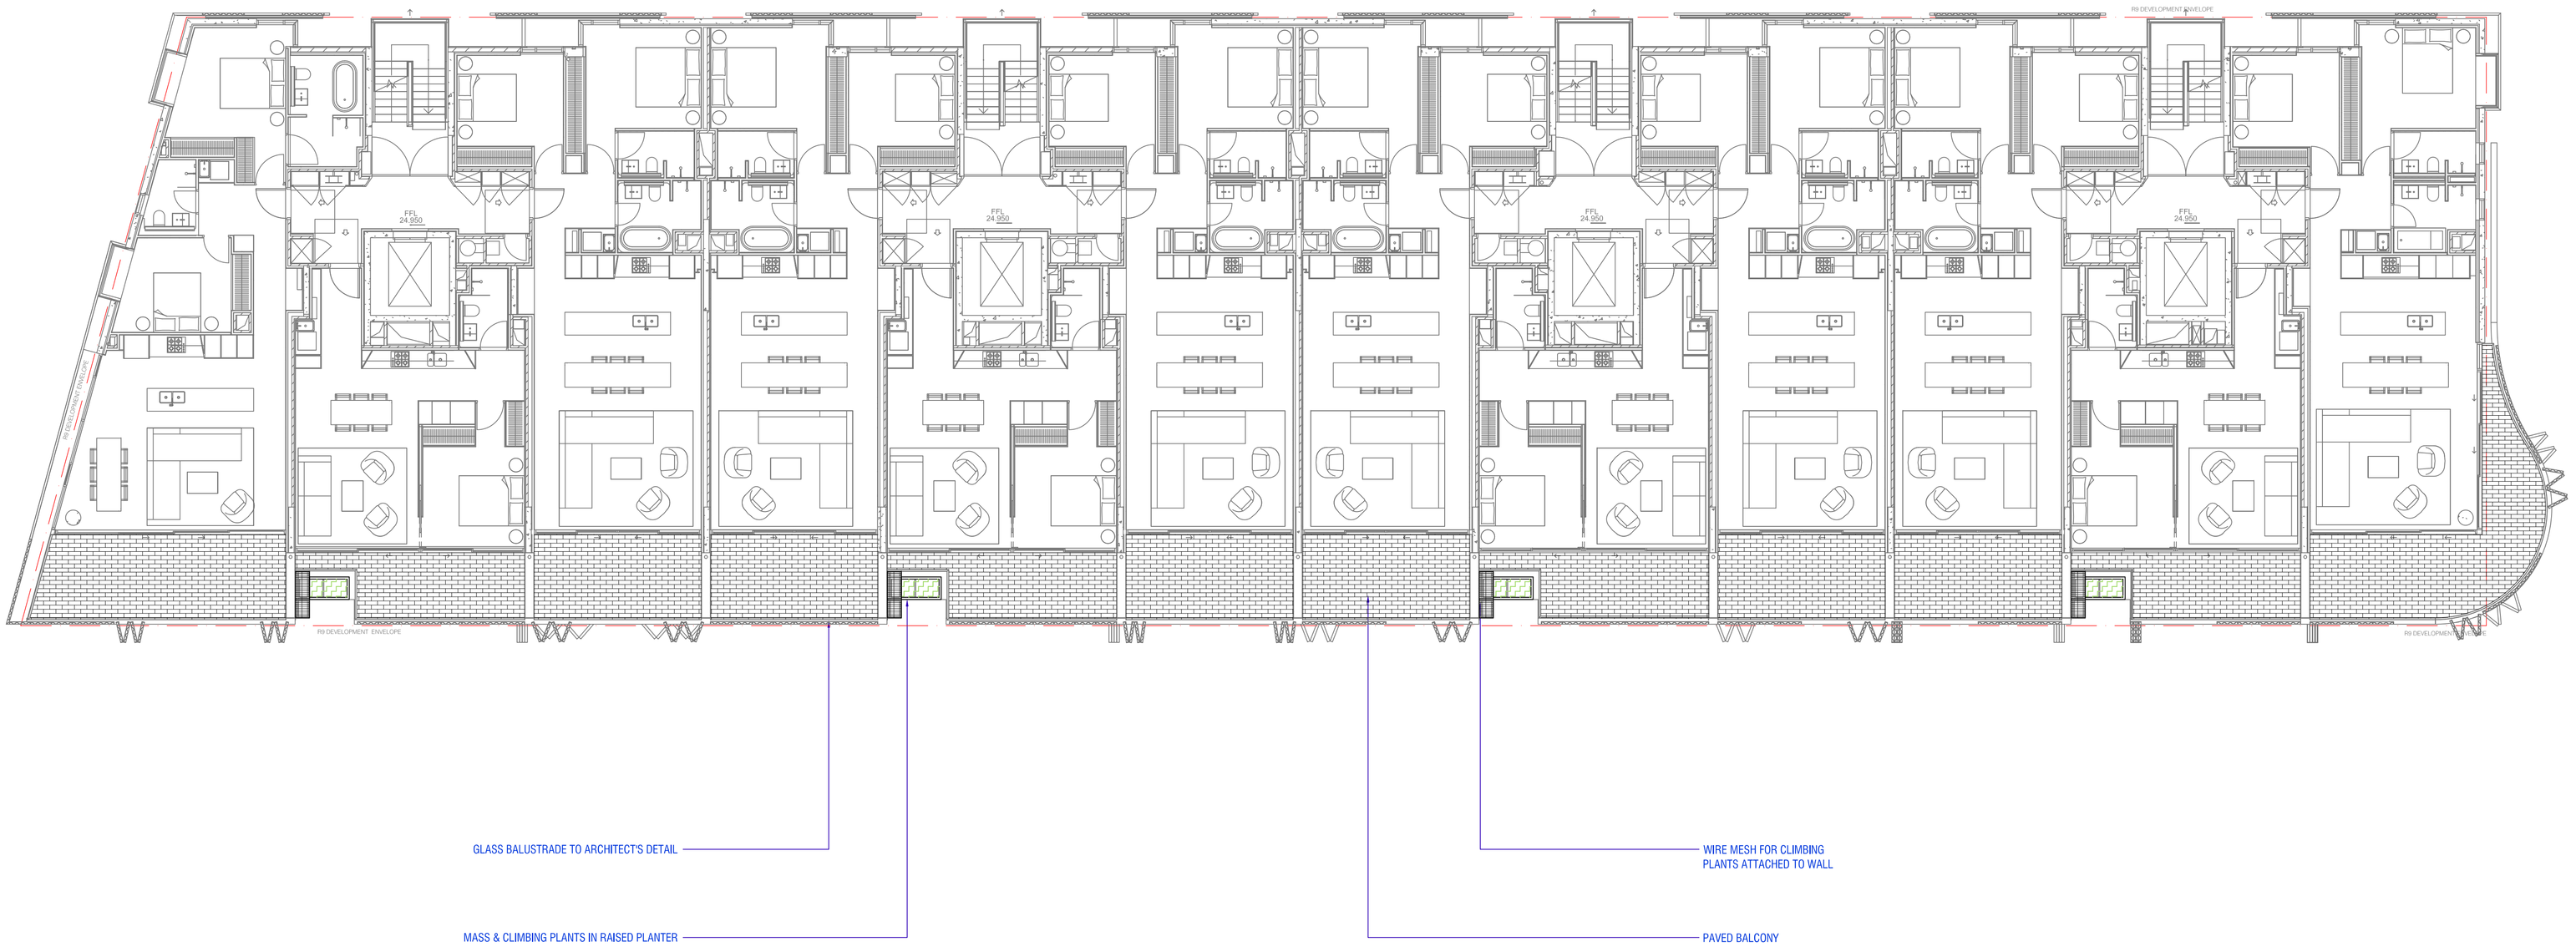

MASS PLANTING

PAVING

PLANTER WALL

WIRE MESH
(CLIMBING PLANTS)

COMPANY

ASPECT | OCULUS

Level 6, Studio 61
61 Marlborough St
Surry Hills NSW 2010
T 02 9699 7182
F 02 9699 7192

Lend Lease

LEGEND

NOTES:
-

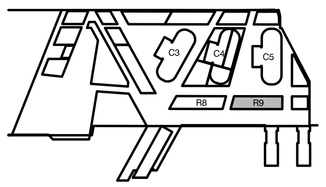

DRAWING	REV	AMENDMENTS
26/09/12	A	ISSUE FOR REVIEW
03/10/12	B	ISSUE FOR PLANNING APPLICATION
10/10/12	C	ISSUE FOR REVISED PLANNING APPLICATION
25/03/13	D	ISSUE FOR REVISED PLANNING APPLICATION

PROJECT

Barangaroo South - Stage 1

STATUS

ISSUE FOR PA

DRAWING

R9 Planning Application
TYPICAL LEVEL 5 & 6 PLAN

0 2.5 5 7.5 10m

DRAWN	CHECKED	AUTHORISED
ST/CM	SB	SC/RJ
DRAWING DATE	REVISION DATE	SCALE
03.10.2012	25/03/13	1:100@B1
DRAWING NO.		REVISION
BR9-LPA-105-106		D

P:\12038_Barangaroo_R9\Design\CAD\Planning Application\Sheet Files