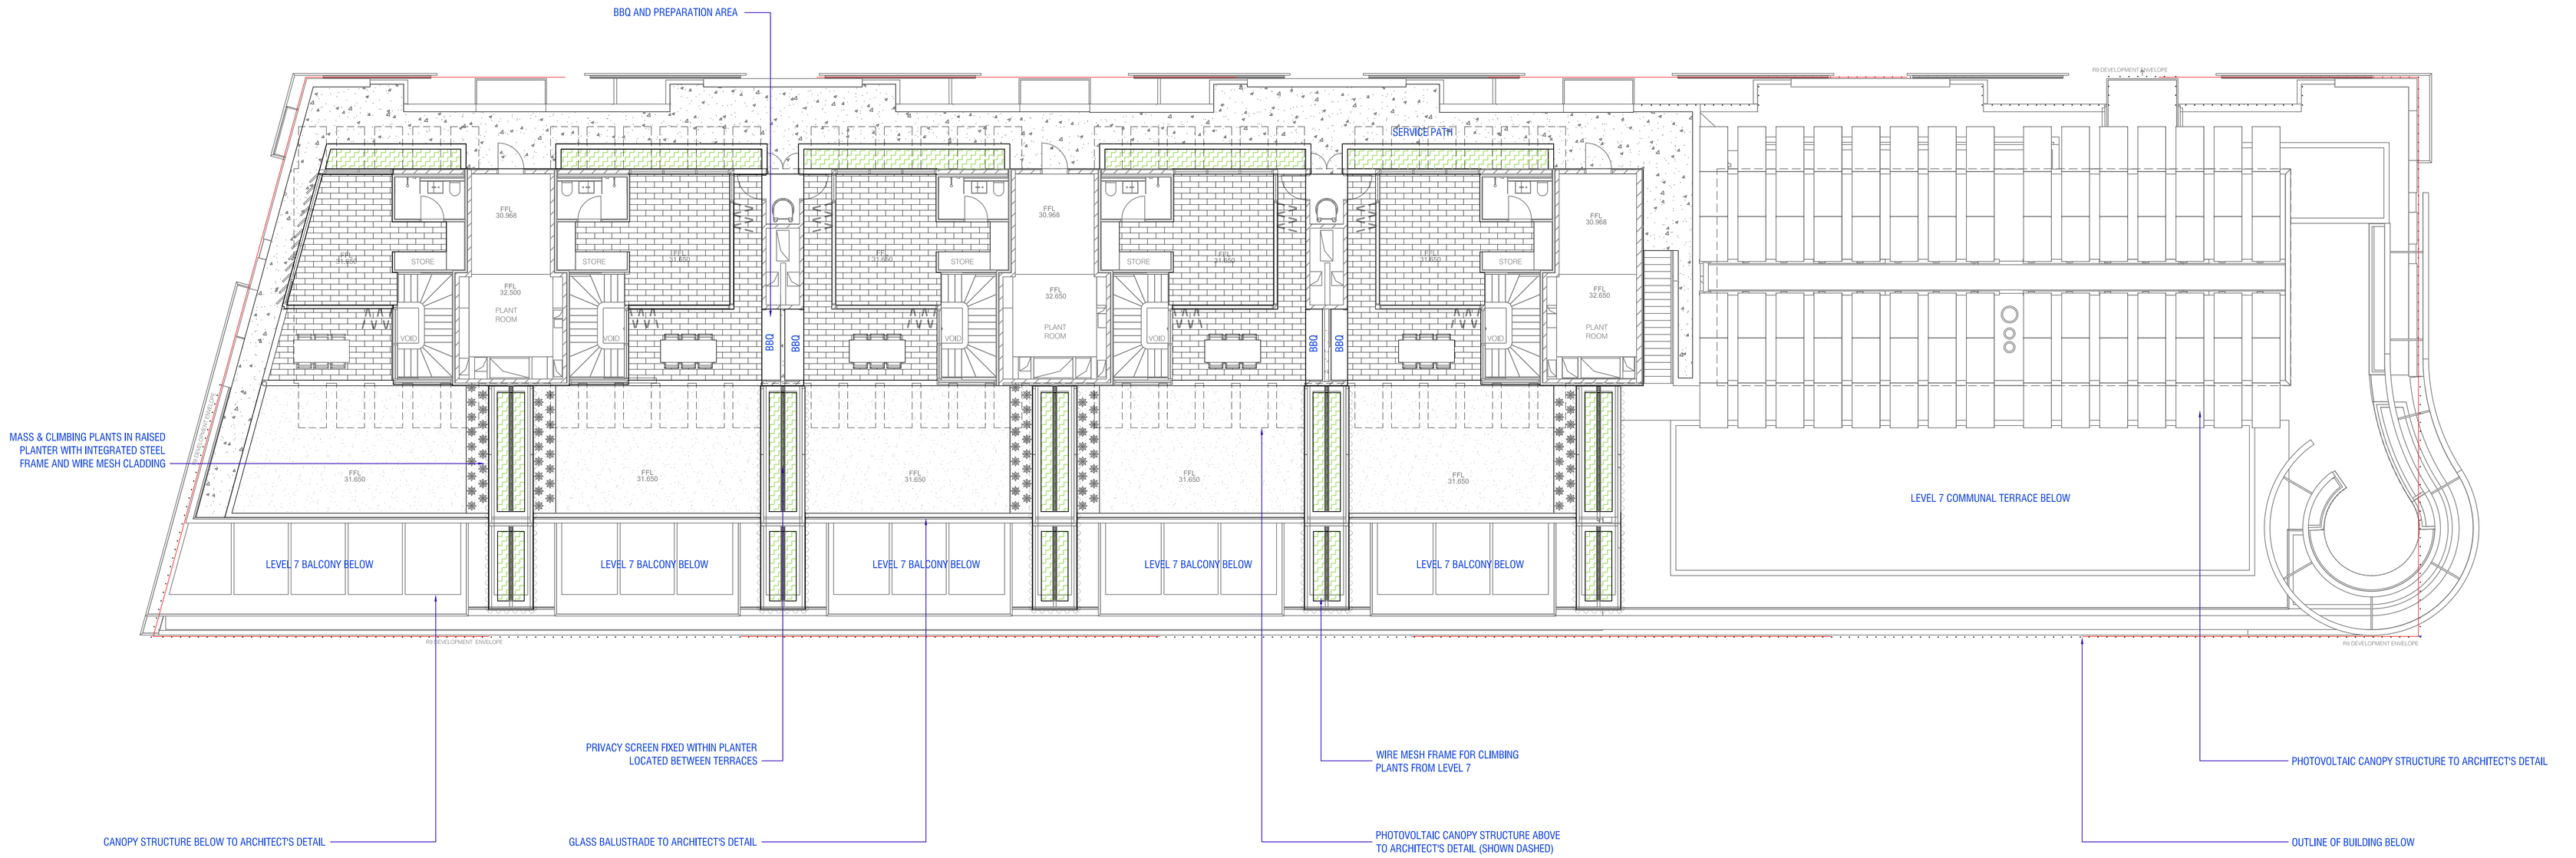

GRAVEL
MASS PLANTING
PAVING
PLANTER WALL
WIRE MESH (CLIMBING PLANTS)
PRIVACY DIVIDING WALL
TURF
TREE

COMPANY
ASPECT | OCULUS

Level 6, Studio 61
61 Marlborough St
Surry Hills NSW 2010
T 02 9699 7182
F 02 9699 7192

Lend Lease

LEGEND
NOTES:
-

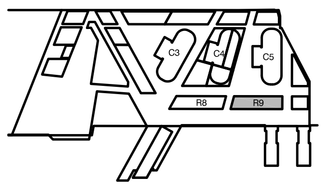

DRAWING	REV	AMENDMENTS
26/09/12	A	ISSUE FOR REVIEW
03/10/12	B	ISSUE FOR REVIEW
10/10/12	C	ISSUE FOR REVISED PLANNING APPLICATION
25/03/13	D	ISSUE FOR REVISED PLANNING APPLICATION

PROJECT
Barangaroo South - Stage 1

STATUS
ISSUE FOR PA

DRAWING
R9 Planning Application
LEVEL 8 PLAN

0 2.5 5 7.5 10m

DRAWN	CHECKED	AUTHORISED
ST/CM	SB	SC/RJ
DRAWING DATE	REVISION DATE	SCALE
03.10.2012	25/03/13	1:100@B1
DRAWING NO.		REVISION
BR9-LPA-108		D

P:\12038_Barangaroo_R9\Design\CAD\Planning Application\Sheet Files