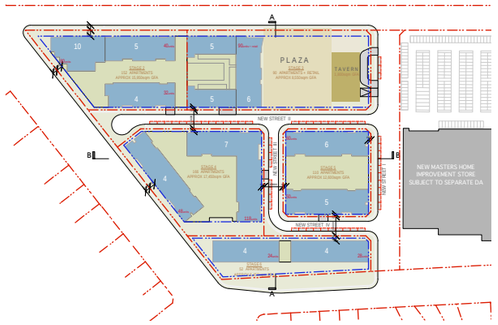

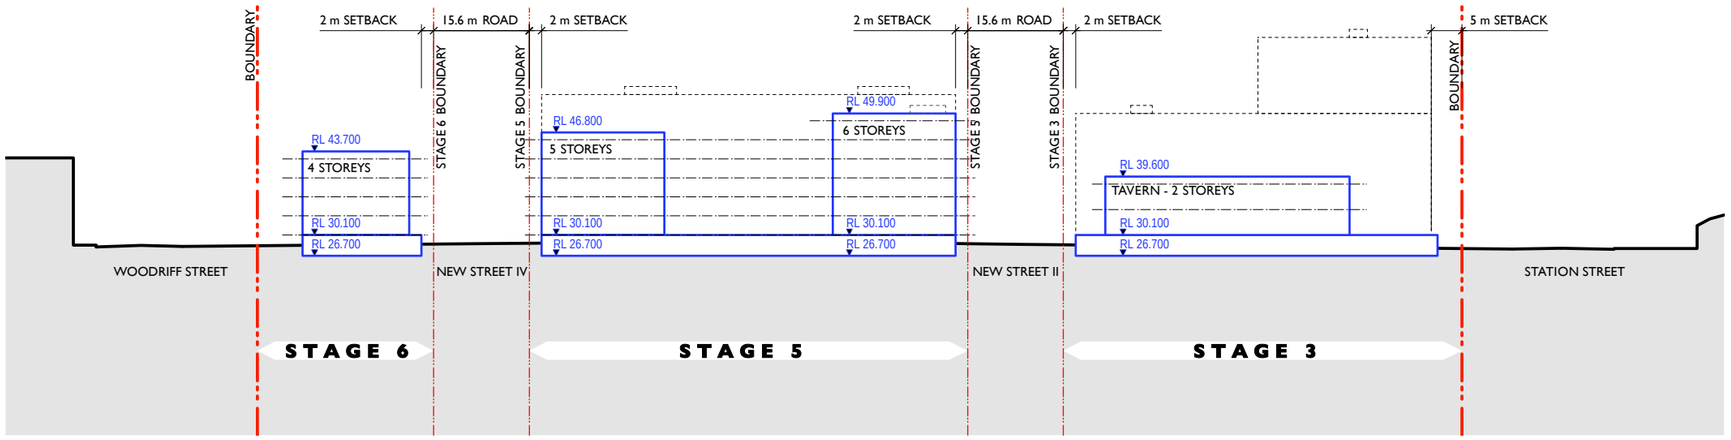

New Street I Elevation

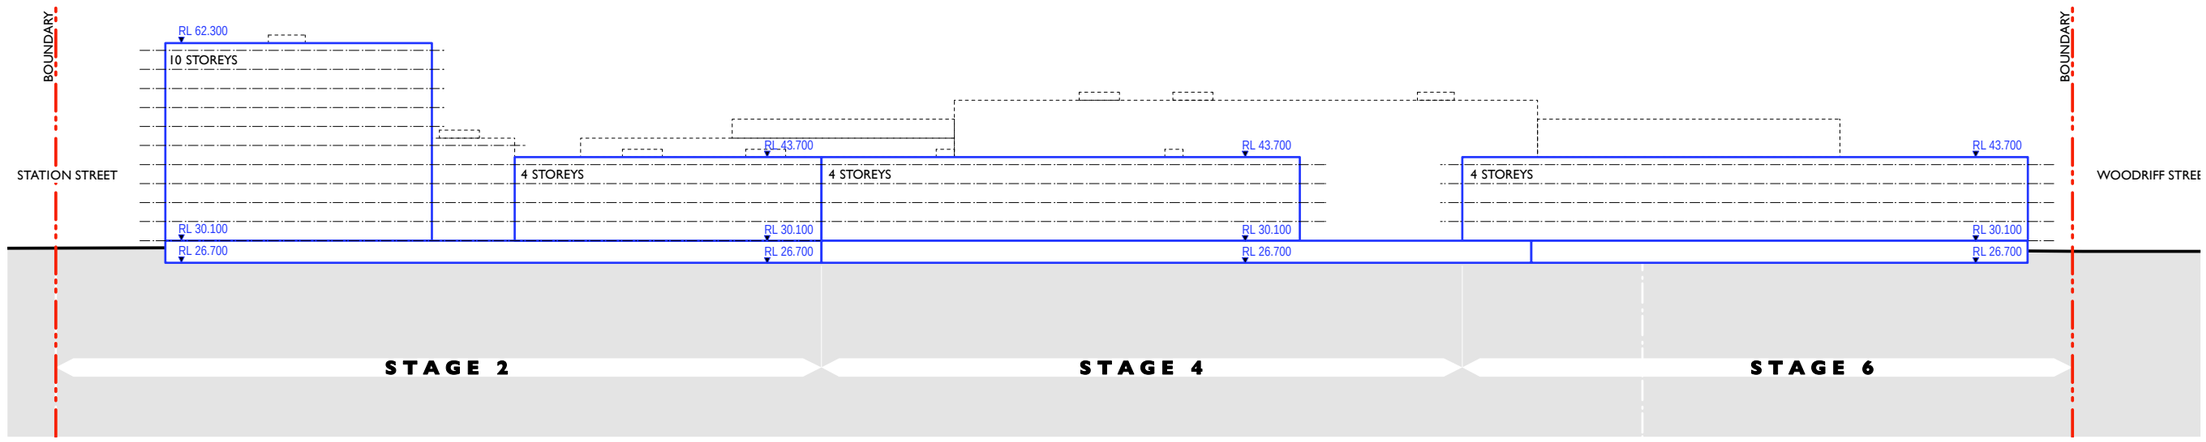

Jamison Road Elevation

Rev.	Date	Approved by	Revision Notes
B	25-05-13	kjd	Updated to new location
A	26-07-12	kjd	Issue for information

Nominated Architect: Nicholas Turner 6695
ABN 86 064 084 911

DLCS Quality Endorsed Company ISO 9001:2008
Licence Number 4168

NOTES

THIS DRAWING IS COPYRIGHT © AND SHALL REMAIN THE PROPERTY OF TURNER + ASSOCIATES ARCHITECTS. NO REPRODUCTION WITHOUT PERMISSION. UNLESS NOTED OTHERWISE THIS DRAWING IS NOT FOR CONSTRUCTION. DO NOT SCALE FROM DRAWINGS, FIGURED DIMENSIONS SHALL TAKE PRECEDENCE.

BASIX Cert #

CLIENT
PARKVIEW PENRITH PTY LTD

PARKVIEW
CONSTRUCTIONS · DEVELOPMENTS · PROJECTS · INTERIORS

PROJECT TITLE
NEPEAN GREEN
164 STATION STREET
PENRITH NSW 2750

DRAWING TITLE
Building Envelope Elevations 2

SCALE	JOB No.	DRAWN
500 @A1, 50%@A3	12014	***
STATUS	DWG No.	REV
FOR INFORMATION	DA040	B

TURNER + ASSOCIATES
L1 410 Crown Street Surry Hills NSW 2010 Australia
t +61 2 8668 0000 f +61 2 8668 0088