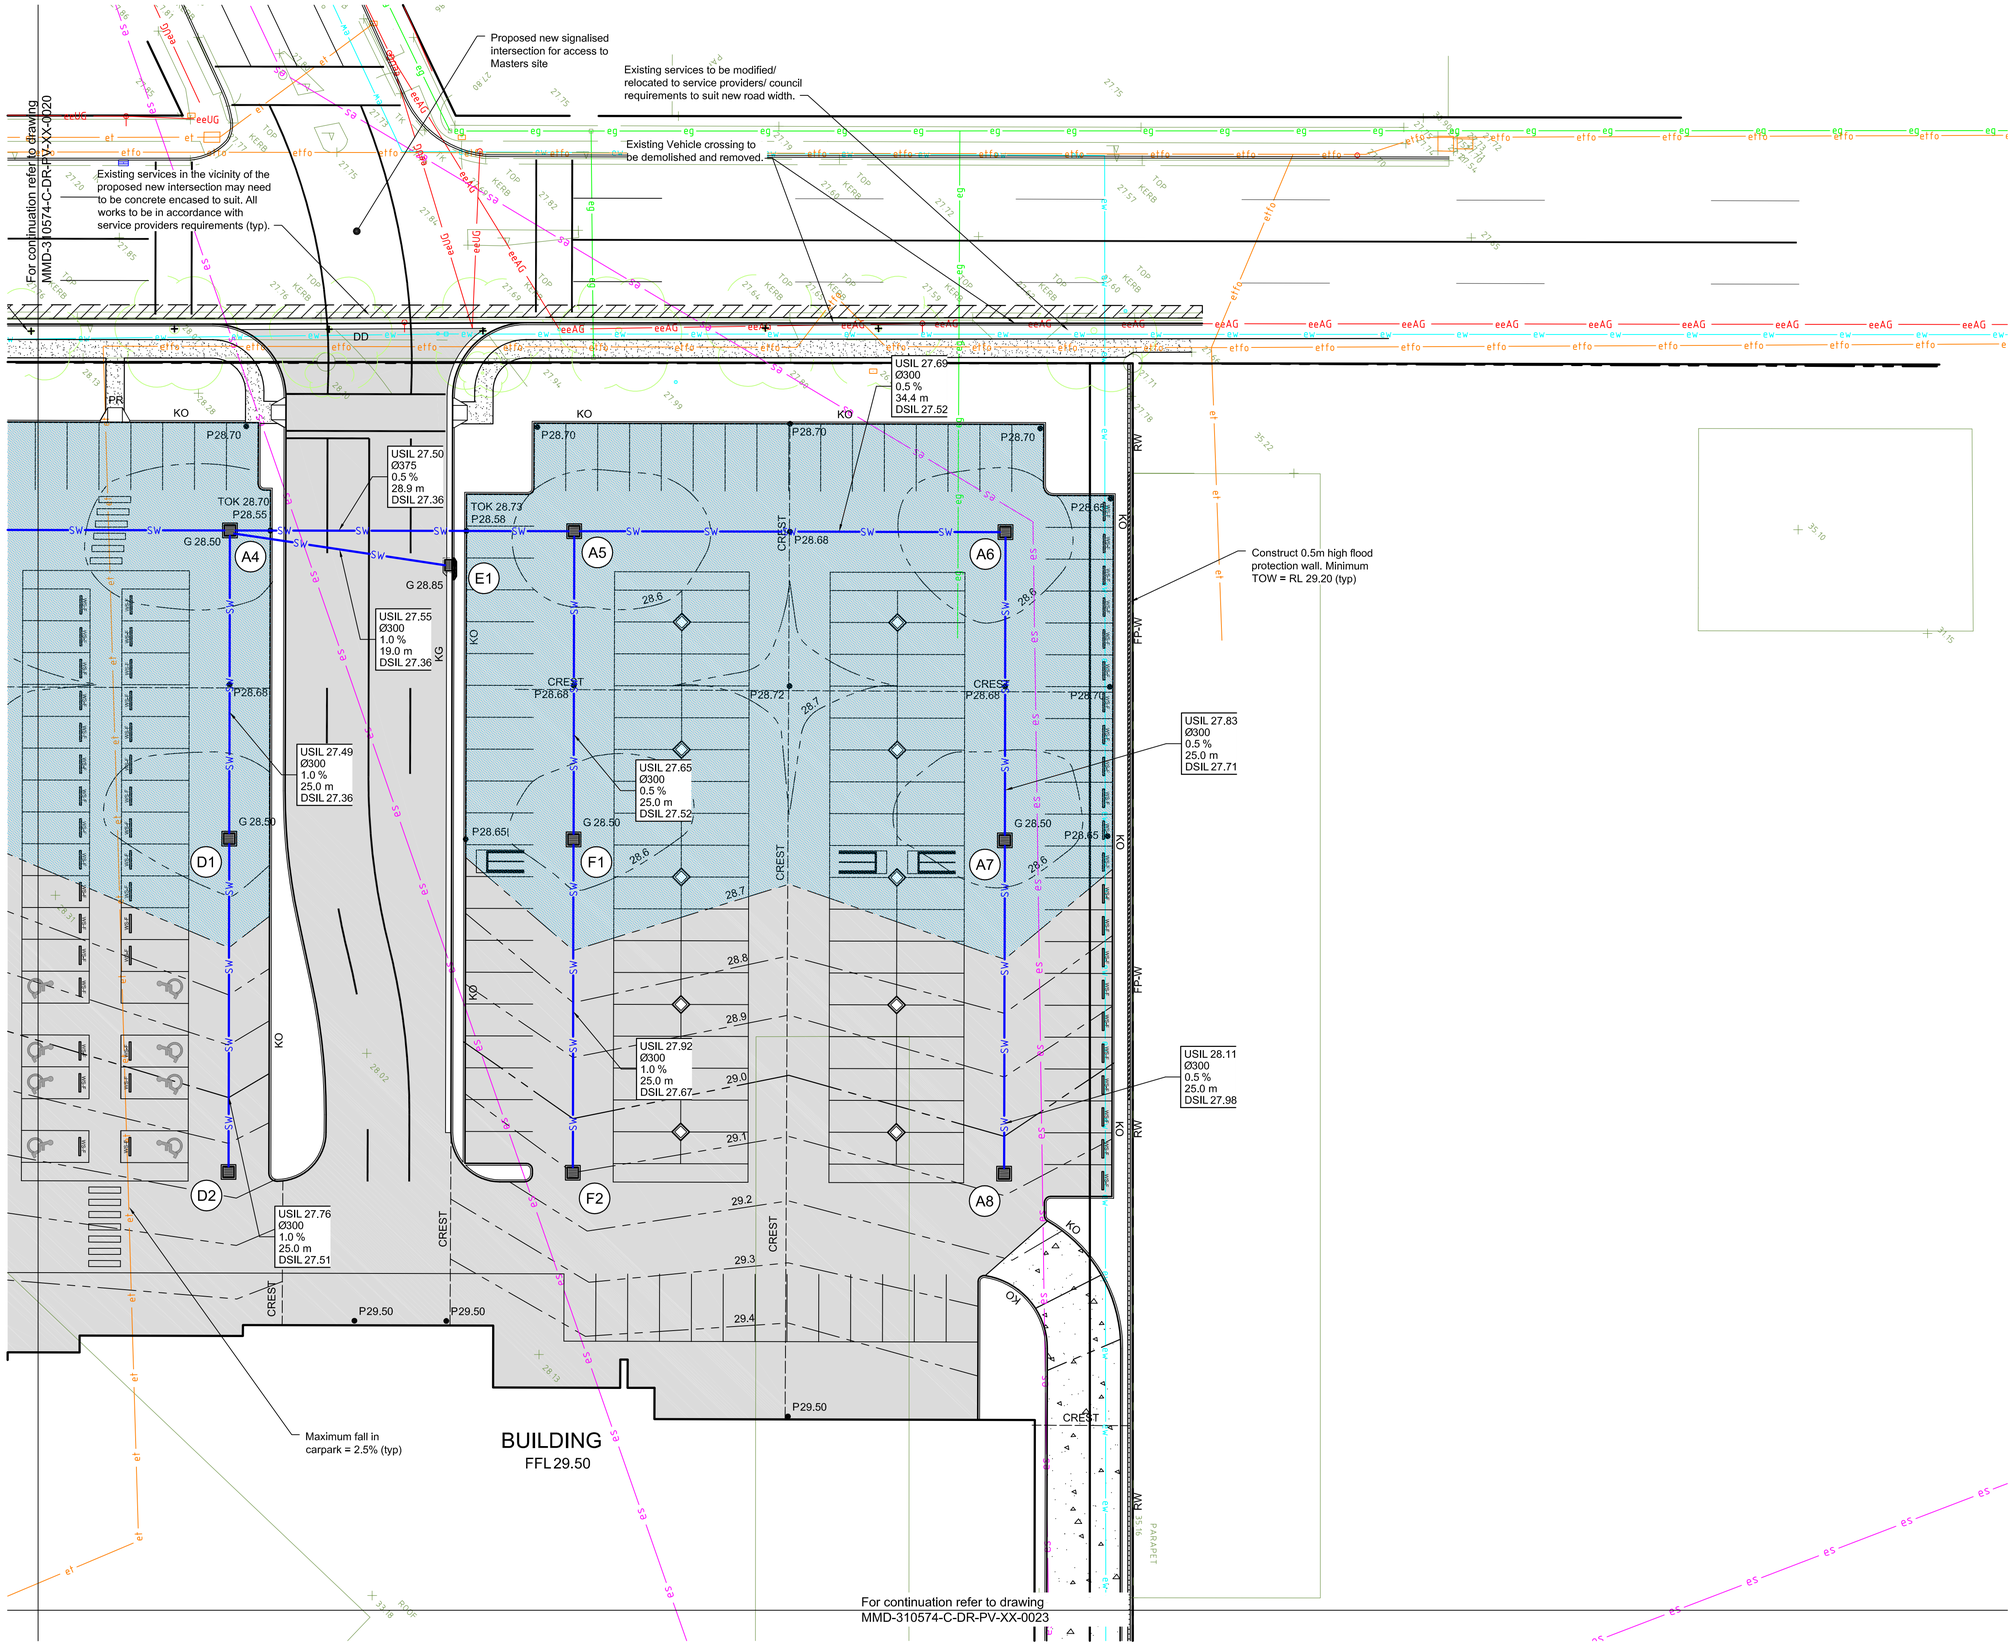

Preliminary - Not for Construction

Notes

5 0 5 10 15
PLAN SCALE 1:250 @ A1

Key to symbols

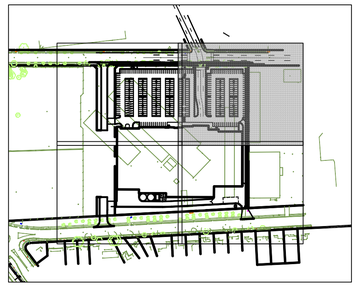

KEY PLAN
SCALE 1: NTS

Reference drawings

Rev	Date	Drawn	Description	Ch'k'd	App'd
P1	31.05.13	AMP	Issued for DA	JG	CJA

Mott MacDonald
Level 3, 90 Phillip Street
Parramatta, NSW 2150
Australia
PO Box 163, Parramatta
NSW 2124, Australia
T +61 (0)2 9891 5044
F +61 (0)2 9891 5386
W www.mottmac.com.au

Client
PARKVIEW
CONSTRUCTIONS · DEVELOPMENTS · PROJECTS

Title
Masters Home Improvement Centre
Nepean Green Penrith
Siteworks Plan
Sheet 2

Designed	DR	.	Eng check	JG	.
Drawn	AMP	.	Coordination	JG	.
Dwg check	DR	.	Approved	CJA	.

Scale at A1	Status	Rev
1:250	PRE	P1

Drawing Number
MMD-310574-C-DR-MA-XX-0021

© Mott MacDonald Australia Pty Limited. ACN 134 120 353
This document is issued for the party which commissioned it and for specific purposes connected with the captioned project only. It should not be relied upon by any other party or used for any other purpose.
We accept no responsibility for the consequences of this document being relied upon by any other party, or being used for any other purpose, or containing any error or omission which is due to an error or omission in data supplied to us by other parties.