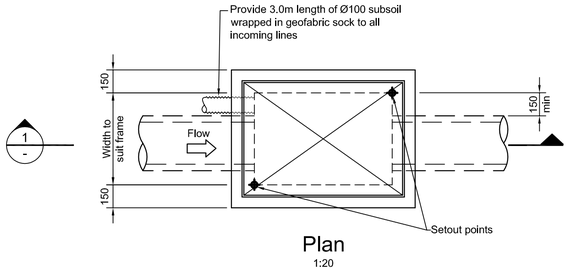

1 / -

Plan
1:20

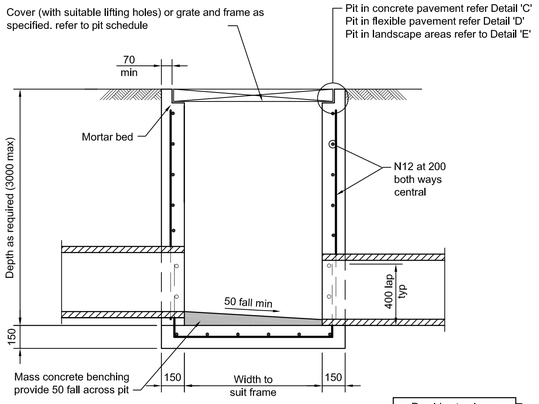

Provide step irons if pit deeper than 1000 (refer detail)

Section
1 / -
1:20

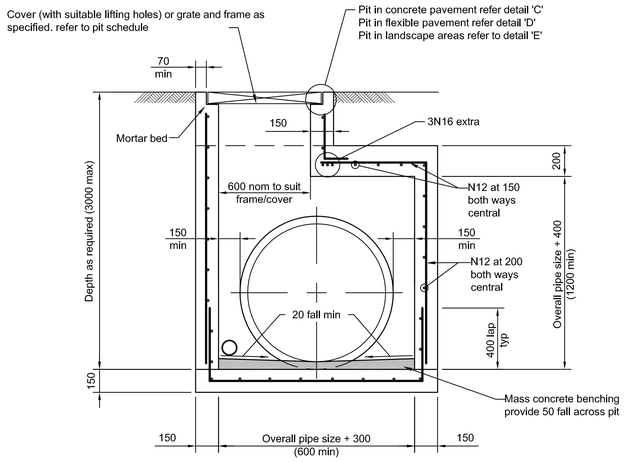

Section
2 / -
1:20

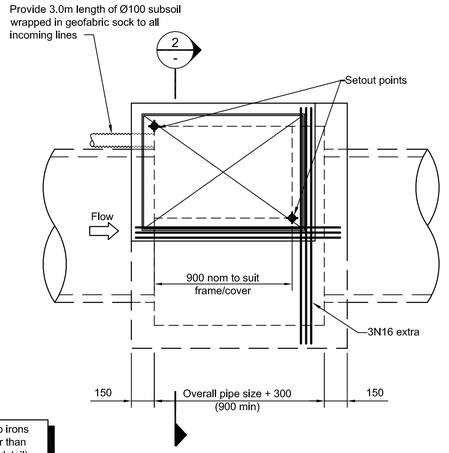

Provide step irons if pit deeper than 1000 (refer detail)

Plan
1:20

Surface inlet / junction pit
(pipe sizes > Ø450)

Surface inlet / Junction pit
(pipe sizes ≤ Ø450)

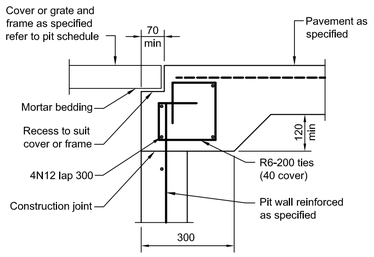

Detail 'C'
1:10

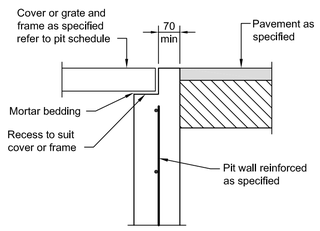

Detail 'D'
1:10

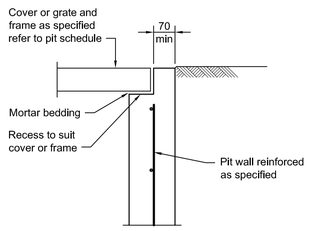

Detail 'E'
1:10

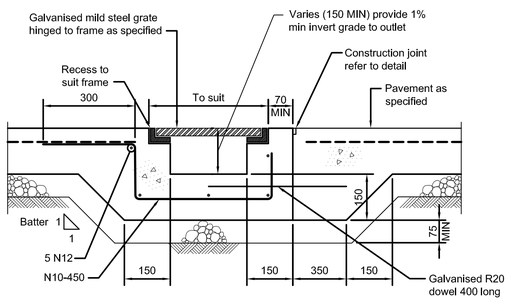

Grated Drain in Concrete Pavement
1:10

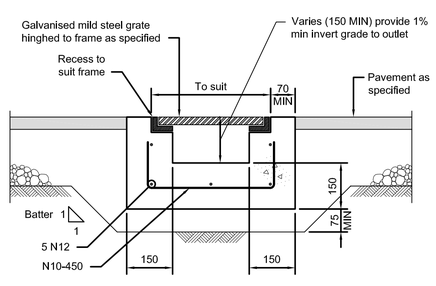

Grated Drain in Flexible Pavement
1:10

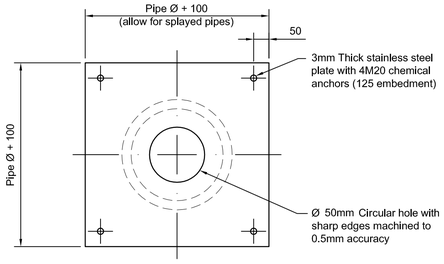

Orifice Plate - Type A
1:10

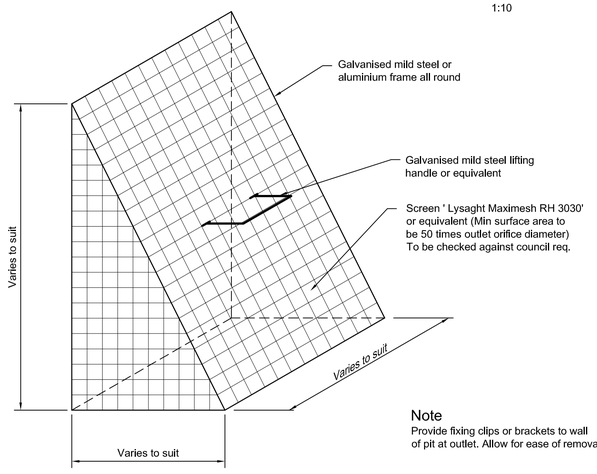

Note
Provide fixing clips or brackets to wall of pit at outlet. Allow for ease of removal.

Typical Removable Screen Detail
Not to Scale

Preliminary - Not for Construction

Notes

0.5 0.25 0 0.5 1.0
PLAN SCALE 1:20 @ A1

0.1 0 0.2 0.4 0.6
PLAN SCALE 1:10 @ A1

Key to symbols

Reference drawings

Rev	Date	Drawn	Description	Ch'k'd	App'd
P1	31.05.13	AMP	Issued for DA	JG	CJA

Mott MacDonald
Level 3, 90 Phillip Street
Parramatta, NSW 2150
Australia
PO Box 163, Parramatta
NSW 2124, Australia
T +61 (0)2 9891 5044
F +61 (0)2 9891 5386
W www.mottmac.com.au

Client
PARKVIEW
CONSTRUCTIONS • DEVELOPMENTS • PROJECTS • INTERIORS

Title
Masters Home Improvement Centre
Nepean Green Penrith
Stormwater Details Sheet
Sheet 1

Designed	DR	.	Eng check	JG	.
Drawn	AMP	.	Coordination	JG	.
Dwg check	DR	.	Approved	CJA	.

Scale at A1	Status	Rev
As Shown	PRE	P1

Drawing Number
MMD-310574-C-DR-MA-XX-0040

© Mott MacDonald Australia Pty Limited. ACN 134 120 353
This document is issued for the party which commissioned it and for specific purposes connected with the captioned project only. It should not be relied upon by any other party or used for any other purpose.
We accept no responsibility for the consequences of this document being relied upon by any other party, or being used for any other purpose, or containing any error or omission which is due to an error or omission in data supplied to us by other parties.

p:\parramatta\Projects\31xxxx\310574\CAD\working files\Civil\Autocad\Drawings\masters da\MMD-310574-C-DR-MA-XX-0040-0041.dwg May 31, 2013 - 5:00PM pac55913