APPENDIX E

Plan showing existing and proposed/possible streetfront activation

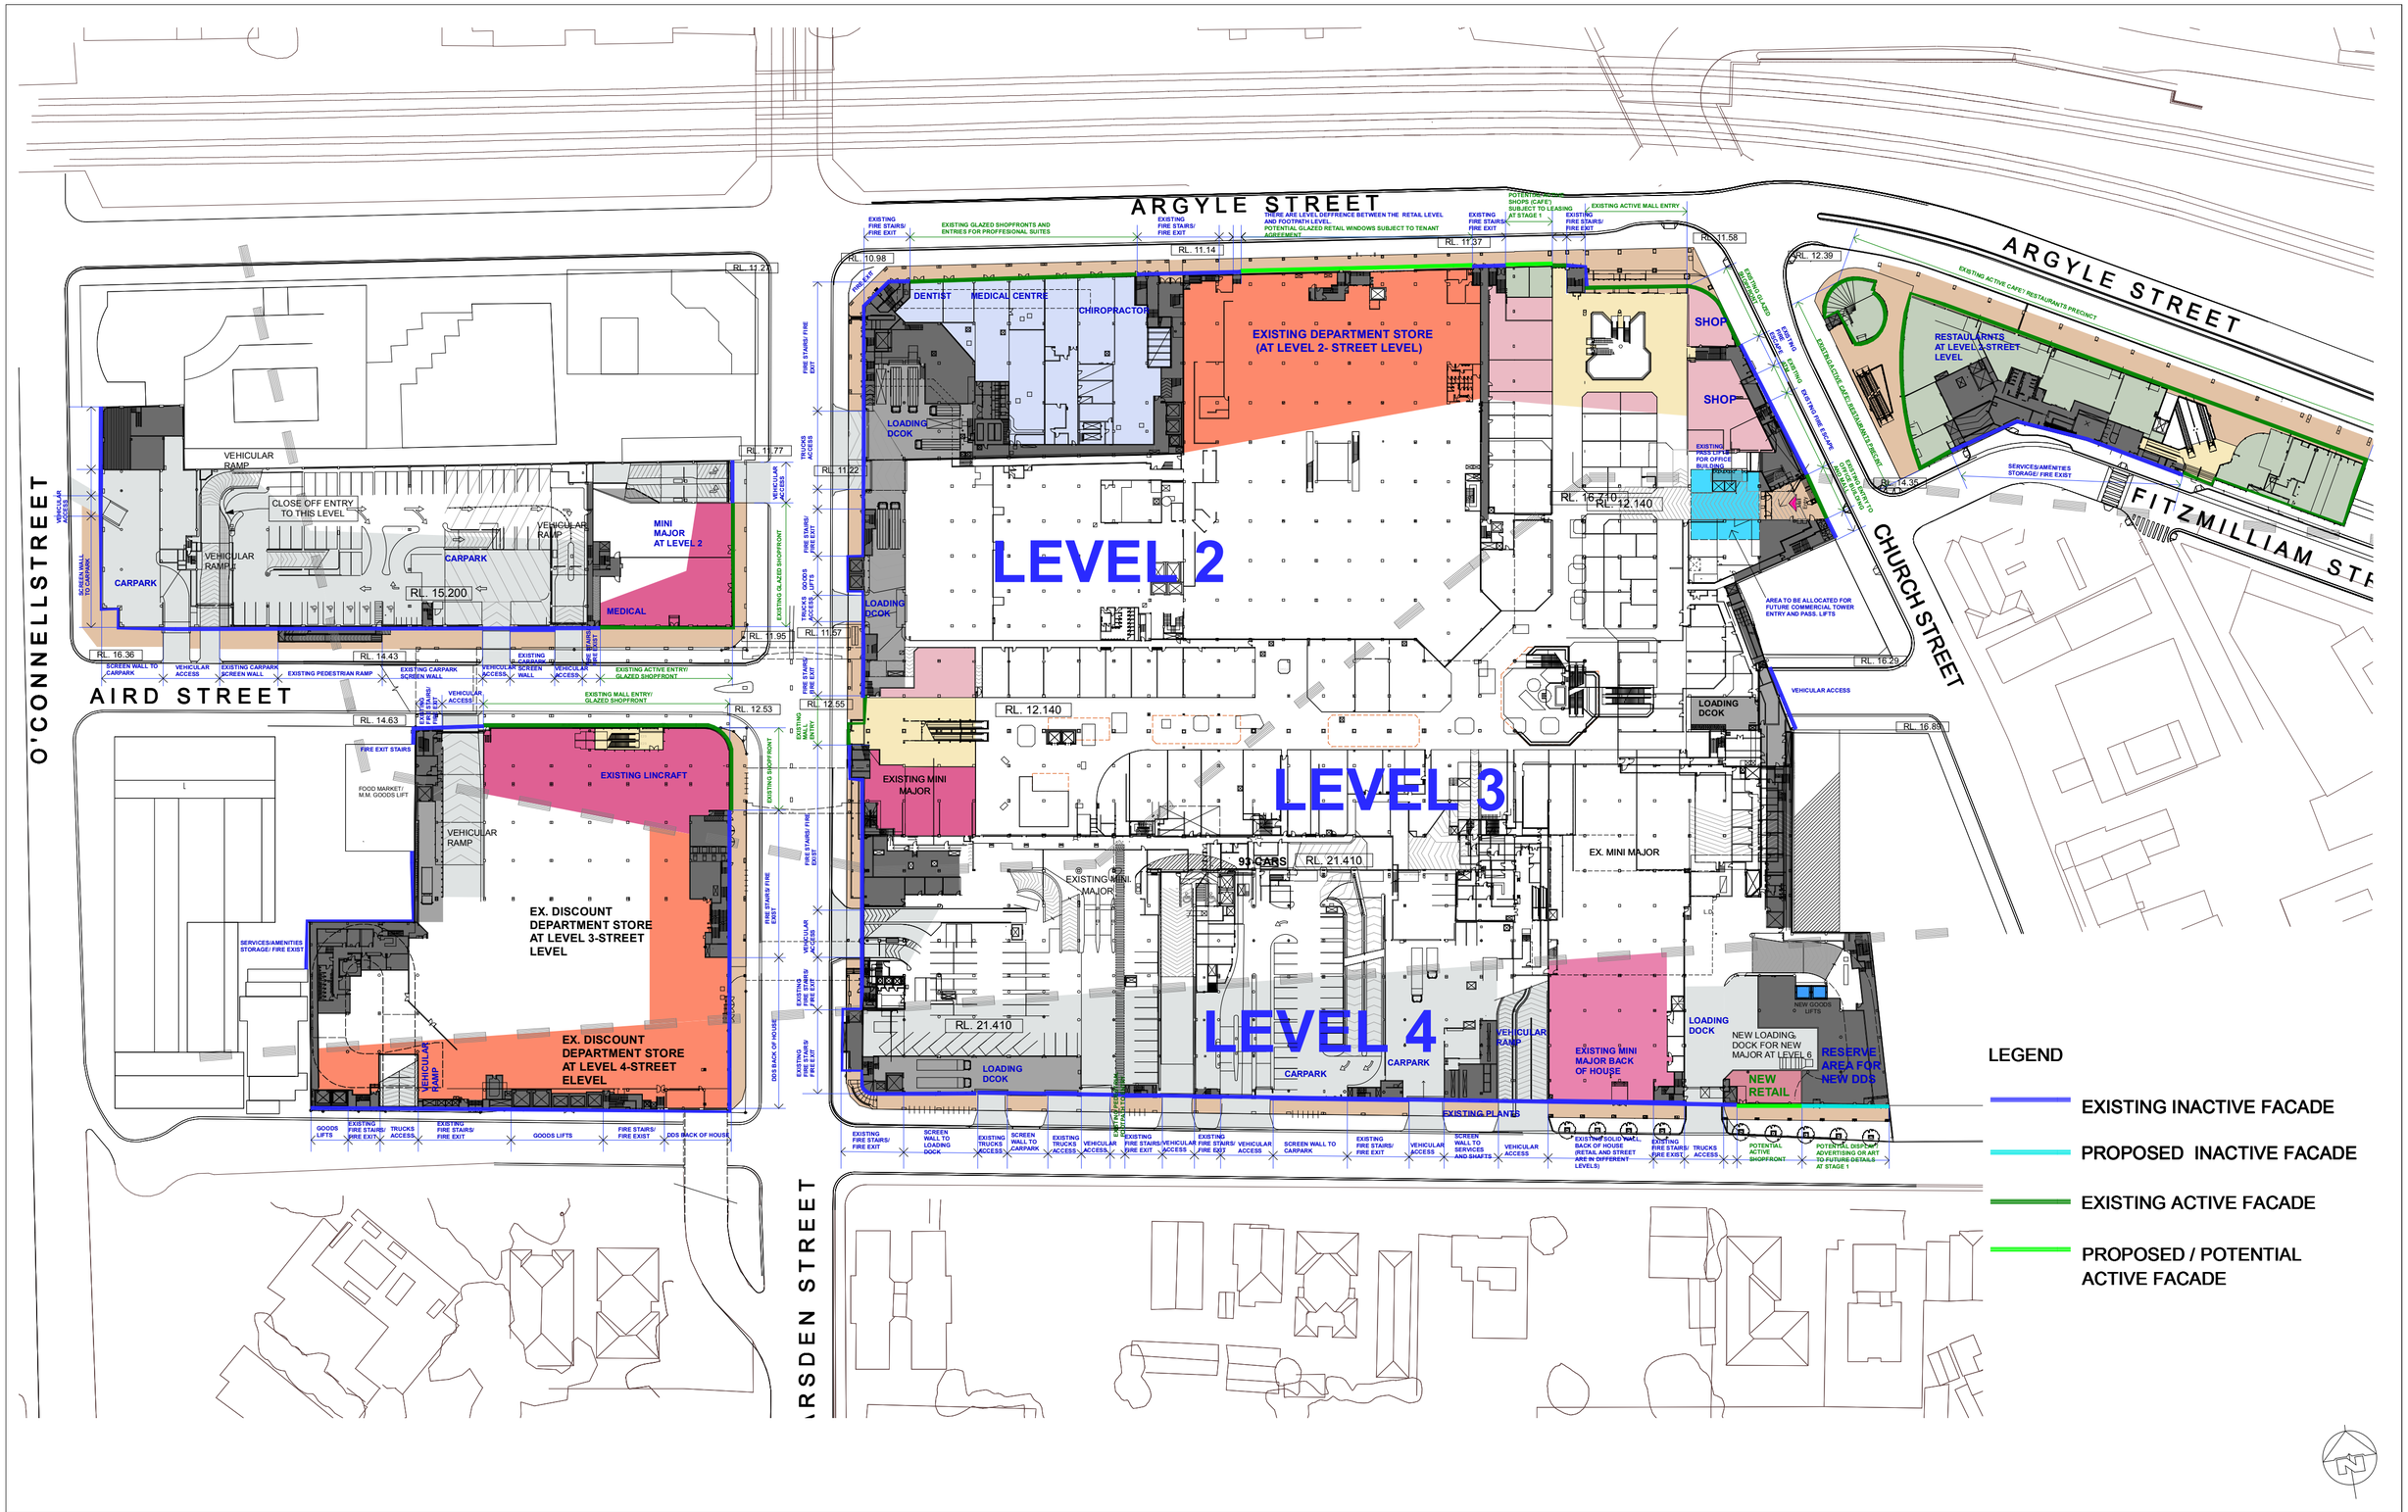

Westfield GIC Westfield RETAIL TRUST

WESTFIELD PARRAMATTA PART 3A CONCEPT PLAN APPLICATION

STREET ACTIVATION CONCEPT FLOOR PLAN

SCHEME: PA-2012-SCH11-Y4 DATE: June 2013 SCALE: 1:1000 @ A2 JOB NO: D6727 DWG NO: DA-01-5231 REV: D