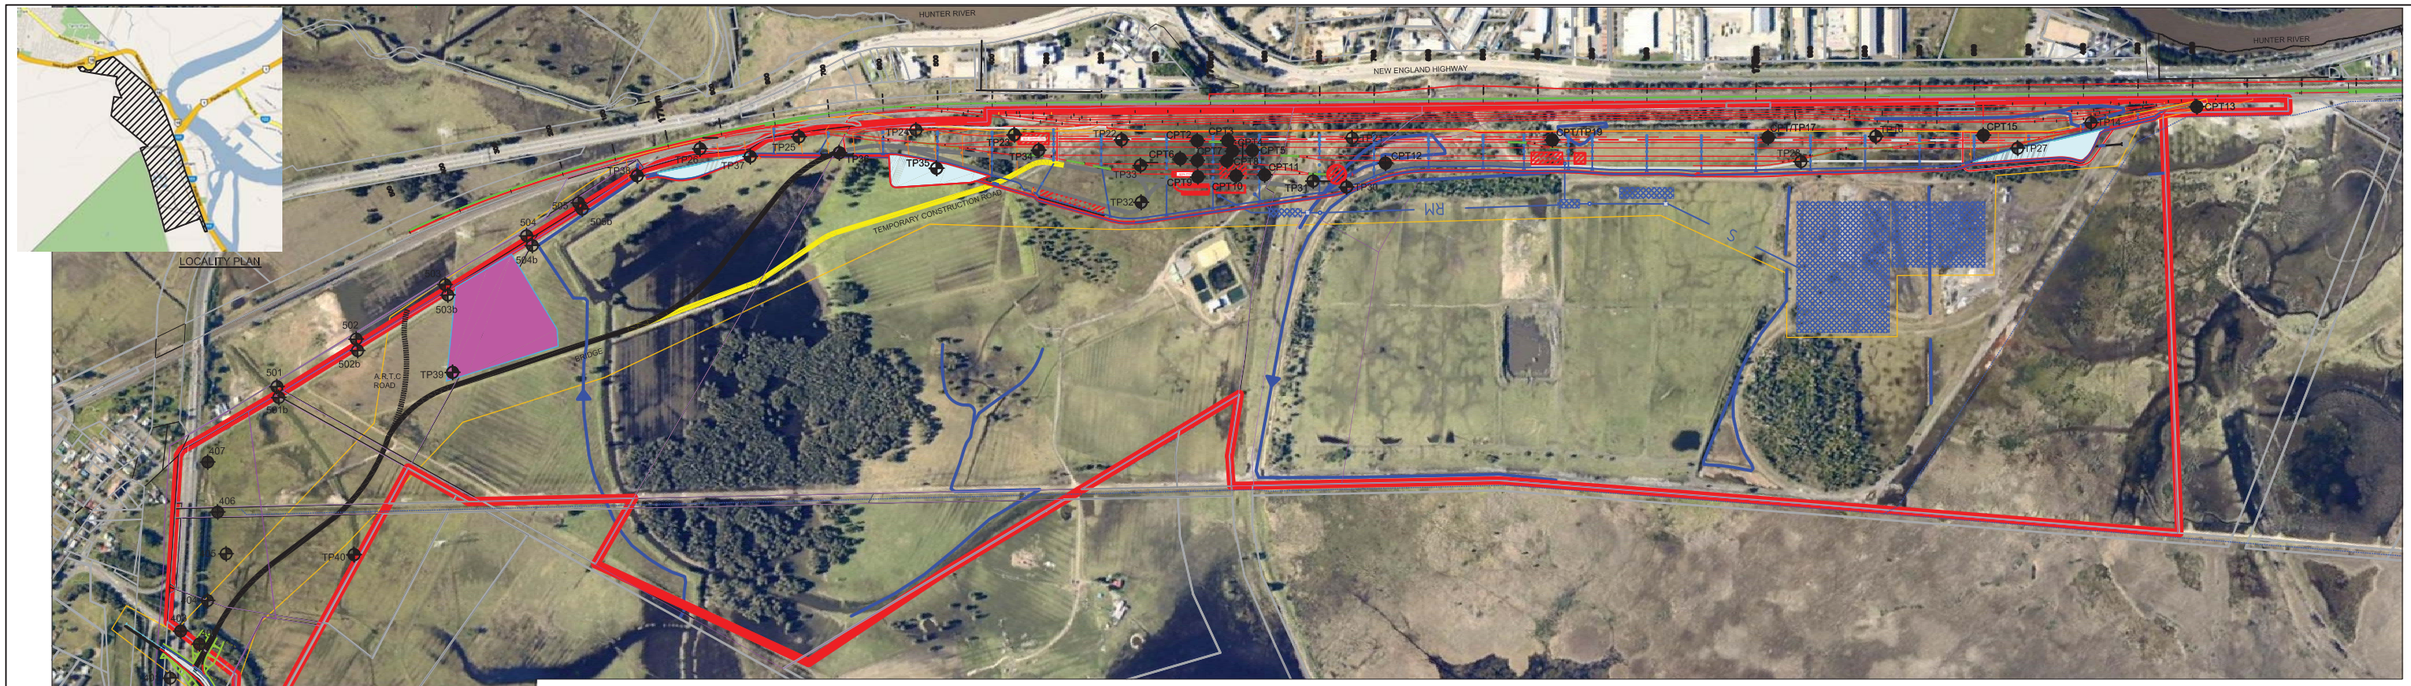

LEGEND

- Site Boundary
- Approximate Borehole Location (Project 39798 and 39798,03-October 2007)
- Approximate CPT Location (Project 39798-October 2007)
- Approximate Creek/Drainage Channels and Direction Flow
- Water Quality Control Pond
- Temporary Construction Compound
- Effluent Irrigation Areas

Drawing adapted from plan supplied by client, File Ref SKETCH120829 Site Masterplan-Final.dwg provided 30.08.2012 and NearMap Image dated 25 June 2011

0 50 100 150 200 300 400 500m

1:5000 @ A1

Douglas Partners
Geotechnics | Environment | Groundwater

CLIENT: QR National		
OFFICE: Newcastle	DRAWN BY: PLH	
SCALE: 1:5000@A1	DATE: 14.09.2012	

TITLE: **Test Location Plan**
Proposed Train Support Facility
Woodlands Close, Hexham

PROJECT No:	39798,08
DRAWING No:	1-2
REVISION:	1