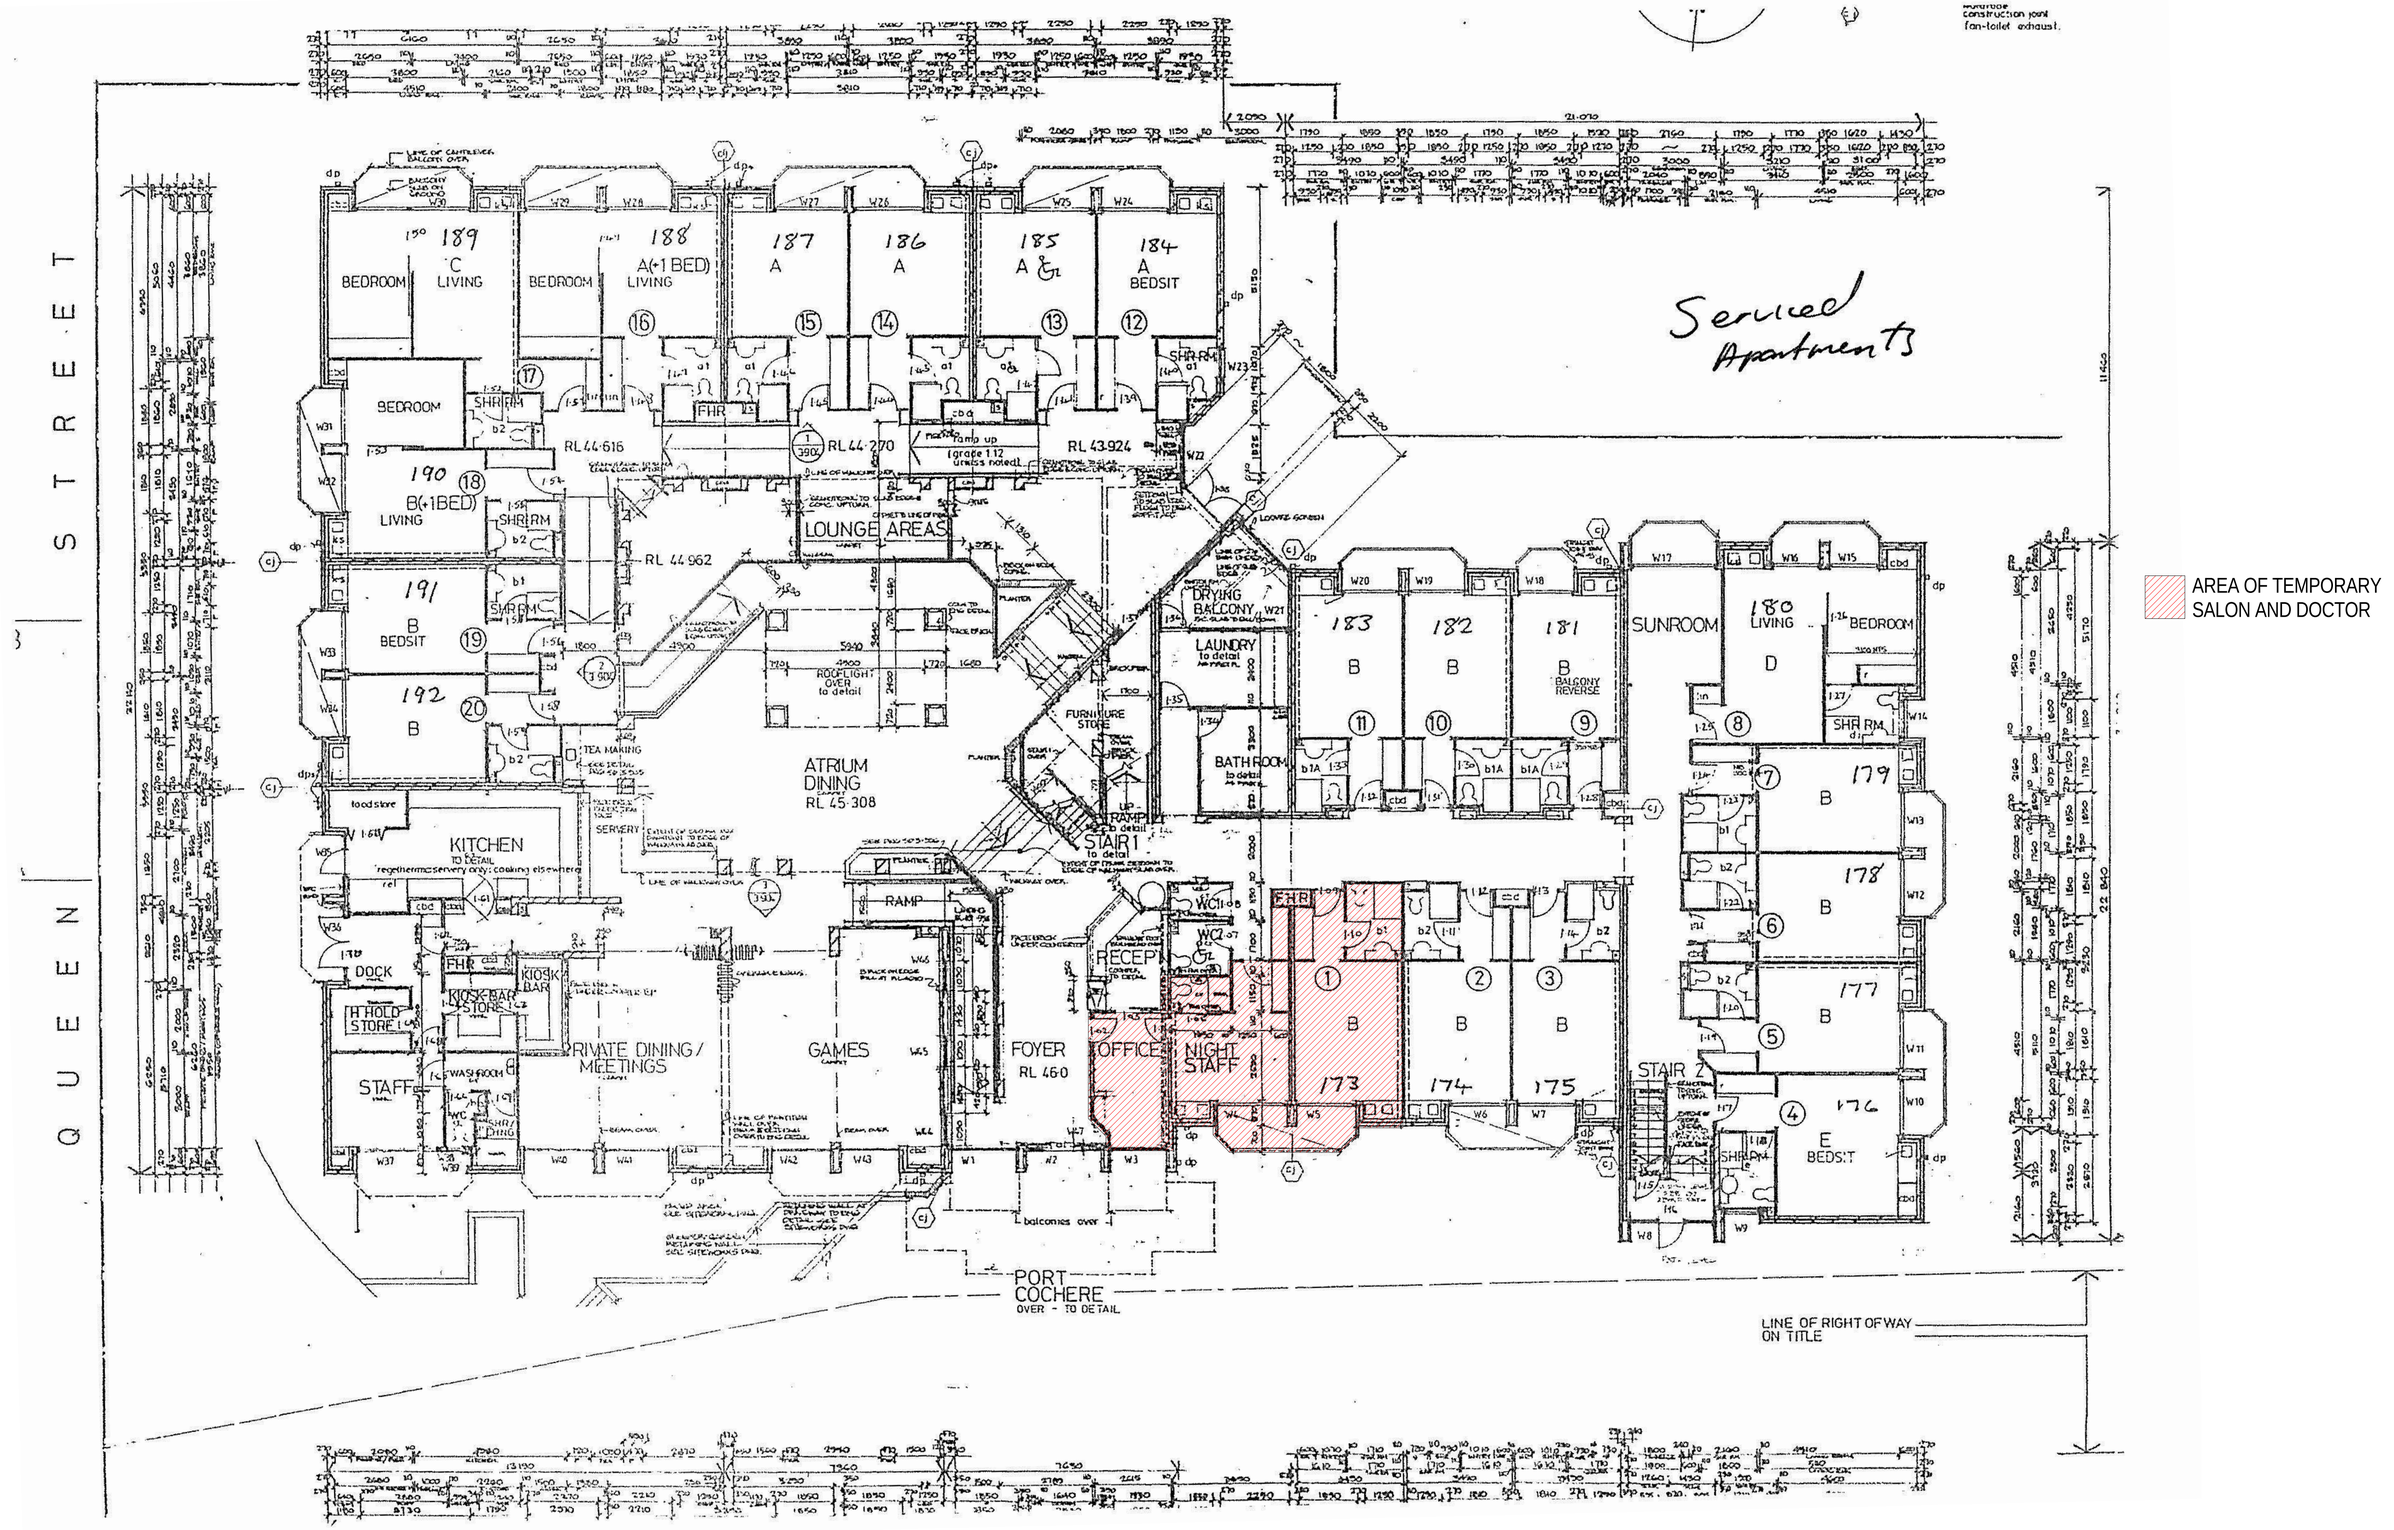

Revisions			
No.	Date	Description	Ver App'd
A	120913	75W COMPARISION	
Key			
Client	Stockland Development Division		
Architect	AJ+C Allen Jack+Cottier 79 Myrtle Street Chippendale NSW 2008 AUSTRALIA pl +61 2 9311 8222 fx +61 2 9311 8200 ABN 53 003 782 250		
Project	Cardinal Freeman Village 137 Victoria Street ASHFIELD NSW Proj. No. 12018		
Drawing Title	TEMPORARY SALON AND DOCTOR		
Scale	1 : 100 @A1	Drawing No. SK006	Issue A
	NOT FOR CONSTRUCTION		

PLOT DATE & TIME: 12/09/2013 10:10:17 AM
PLOTTED & CHECKED BY: Author
REF: C:\Users\harrison\Documents\12018_master_harrison.rvt

Do not scale drawings. Use figured dimensions only. Check & verify levels and dimensions on site prior to the commencement of any work, the preparation of shop drawings or the fabrication of components. This drawing is the copyright of Allen Jack + Cottier Architects and is protected under the Copyright Act 1968. Do not alter, reproduce or transmit in any form, or by any means without the express permission of Allen Jack + Cottier Architects. Nominated Architects: Michael Heenan 5264, Peter Ireland 6661