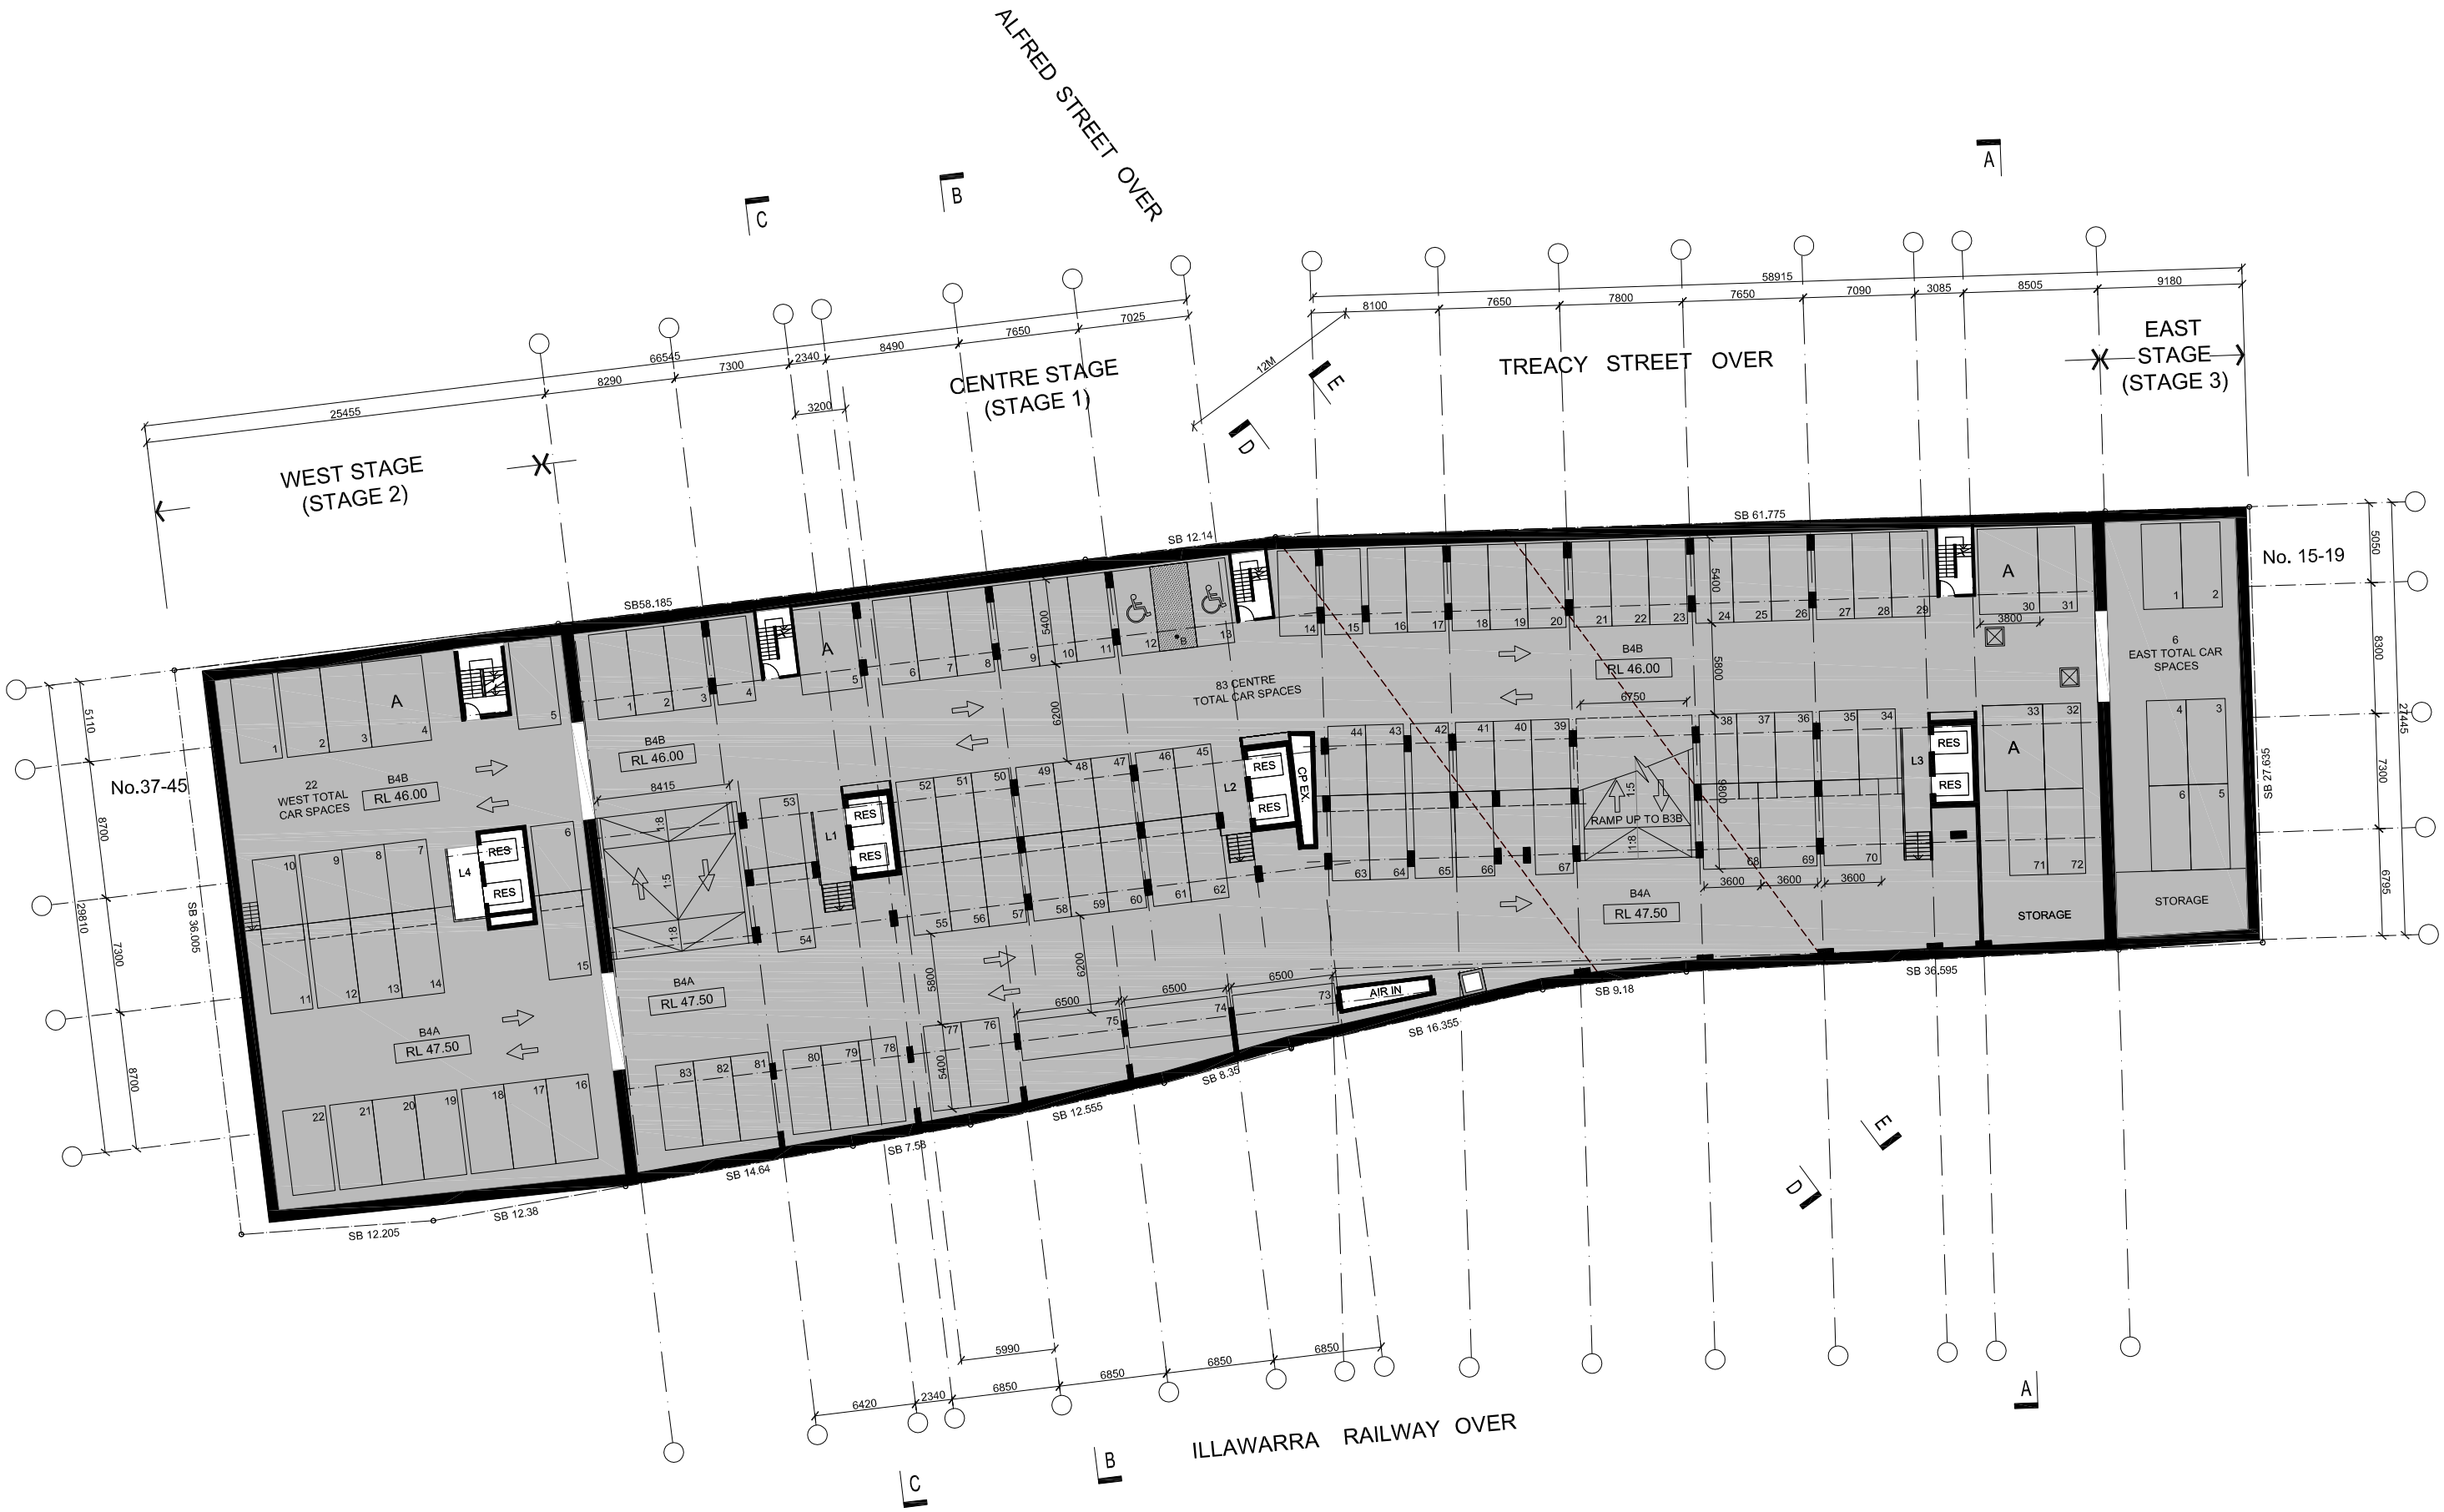

stanisic architects	PROJECT	CLIENT	No.	DATE	REVISION / ISSUE DETAILS	DRAWING TITLE	SCALE: 1:400@A3	DATE: 14/12/11	DRAWN: AC
Level 3, 346 Kent St Sydney NSW Australia 2000 T 612 9299 7871 F 612 9299 7872	21-35 TREACY STREET HURSTVILLE NSW	HENLIA No.24 PTY LIMITED	-	12.04.13	-	RL 47.50 / RL 46.00 BASEMENT 4A / 4B	PROJECT NUMBER: 10 011	DRAWING NUMBER: CD04	REVISION: -