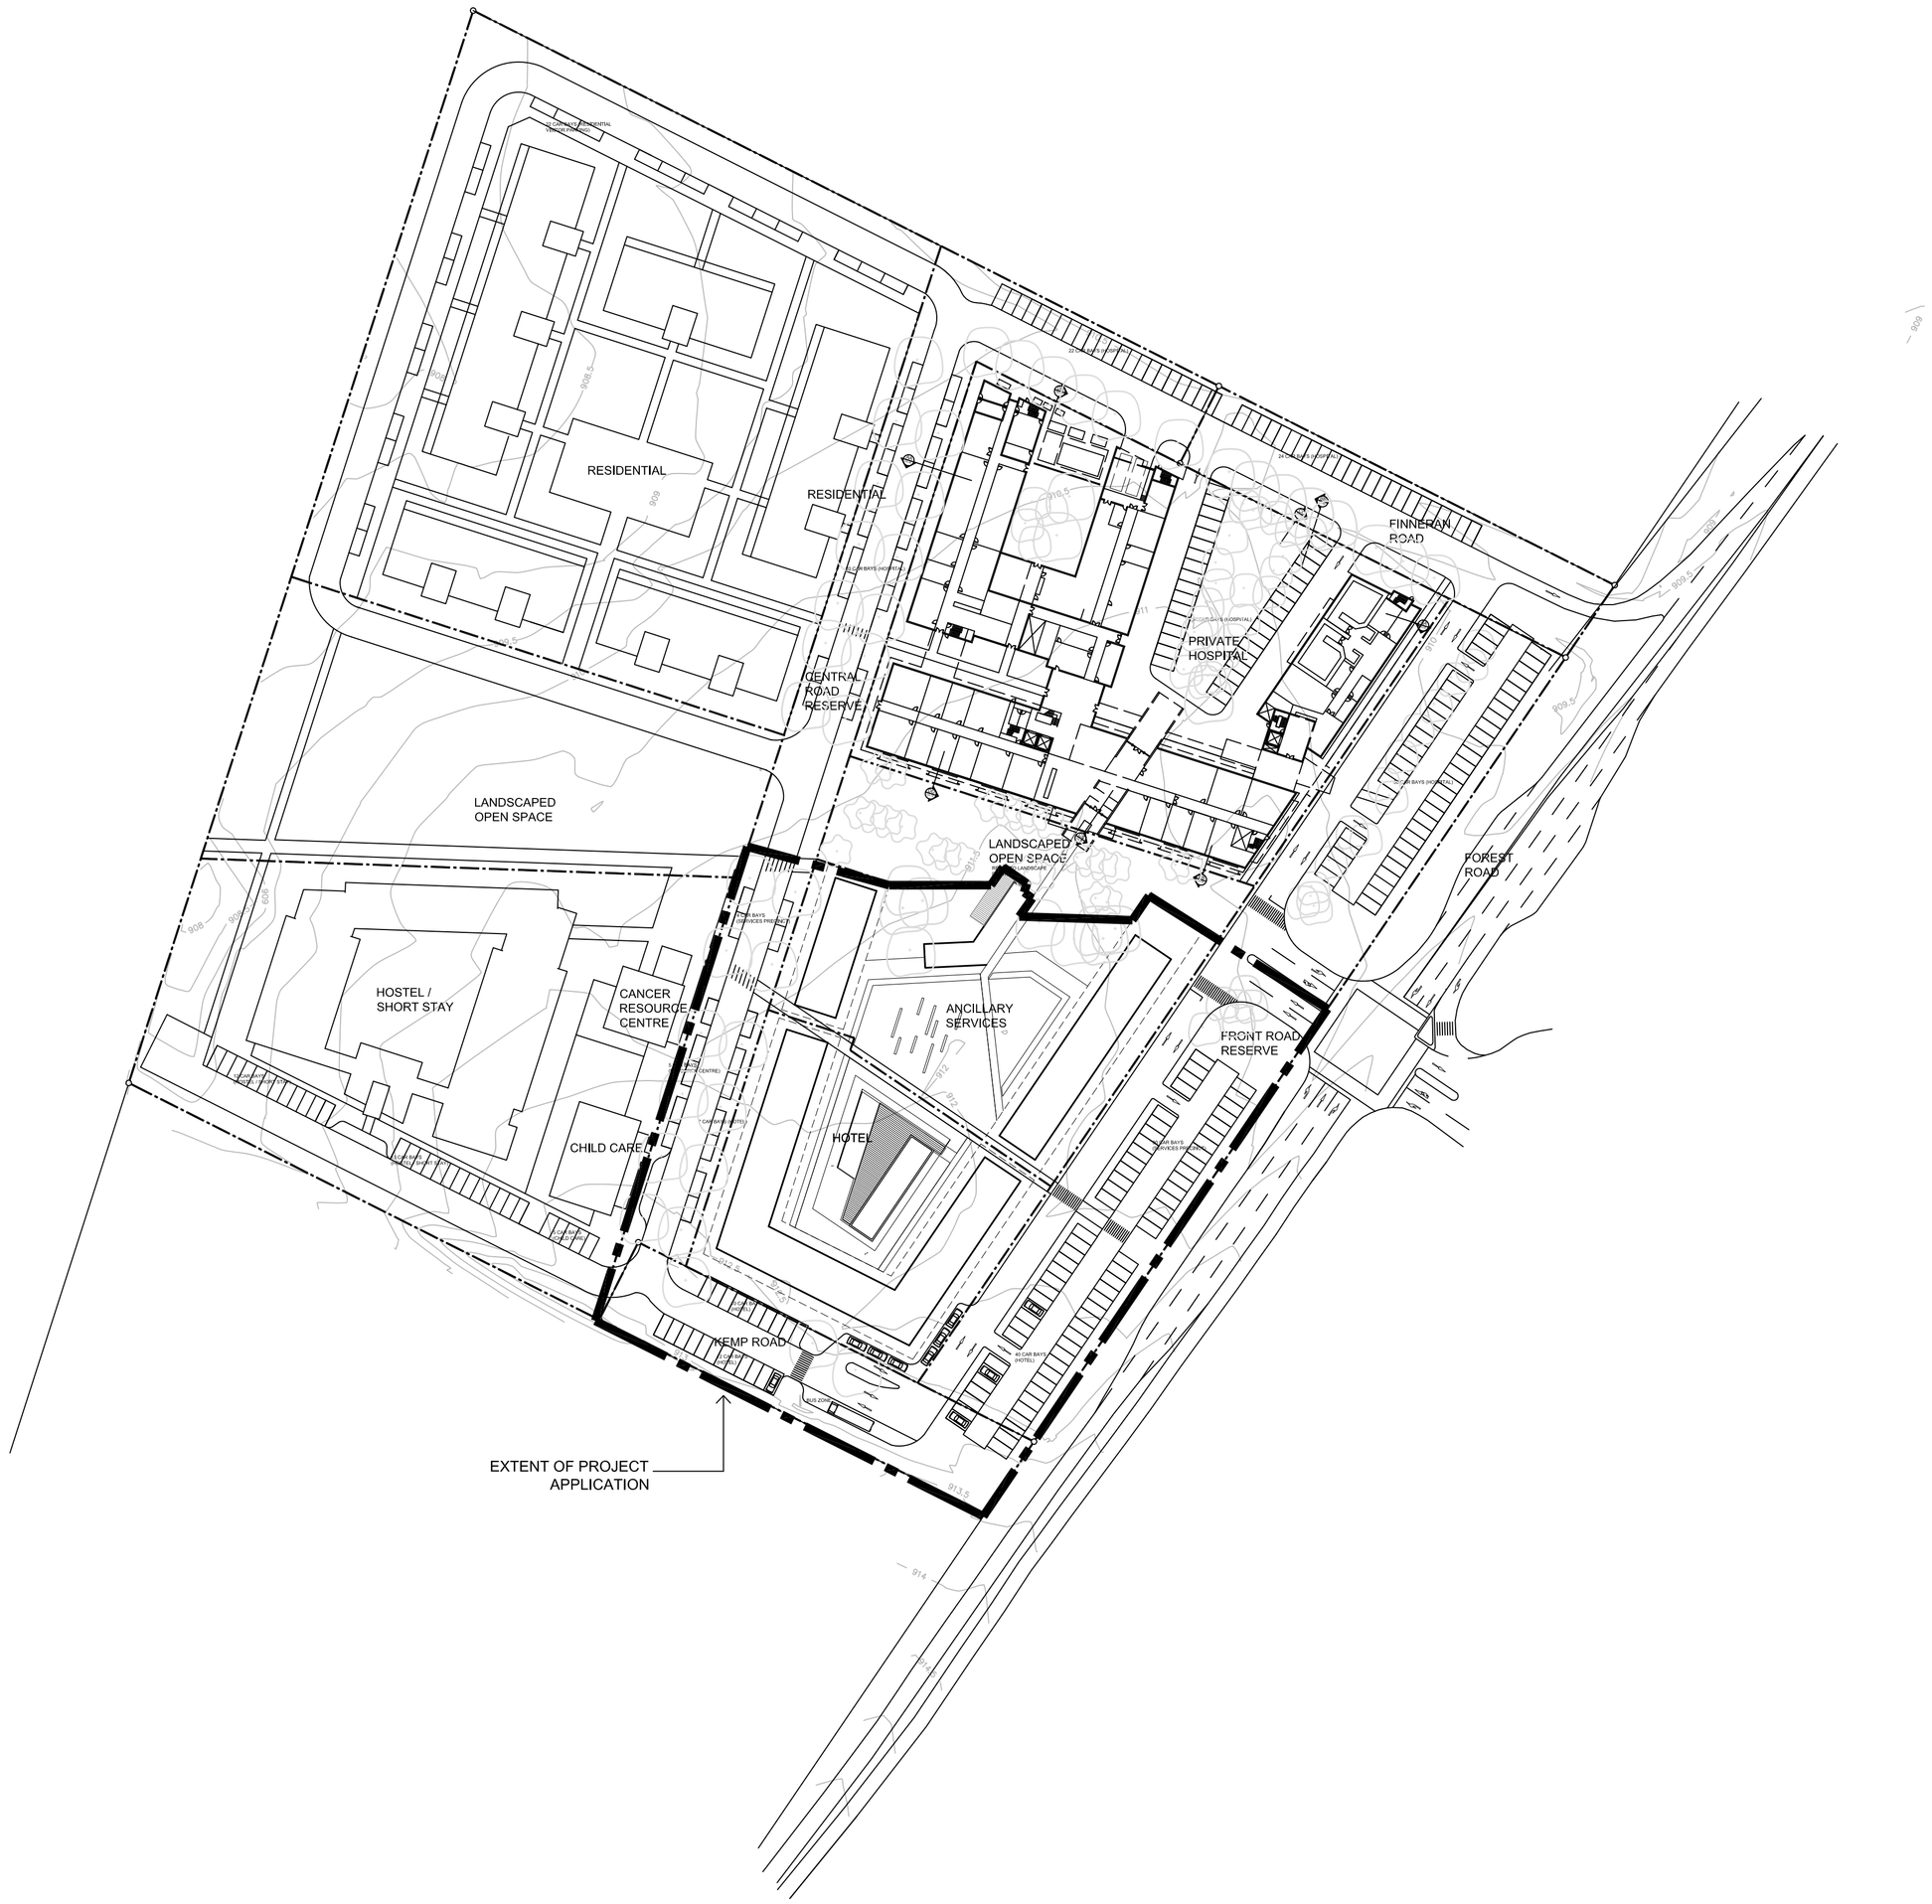

BUREAU SRH | architecture

STUDIO 3 | 2 VERONA STREET | PADDINGTON | NSW | 2021 | AUSTRALIA
tel +61 2 9380 4666 | fax +61 2 9380 4699 | admin@bureausrh.com

savage

COX

mcgregor+partners

Project Application: Orange Private Hospital

Motel & Ancillary Services

Forest Rd, Orange

GRAPHIC SCALE

0 4000 10000

Drawing Title
SITE CONCEPT PLAN

Drawing Number
DA - 02

Date
25.06.2008

The Cox Group Pty Ltd ACN 002 535 891