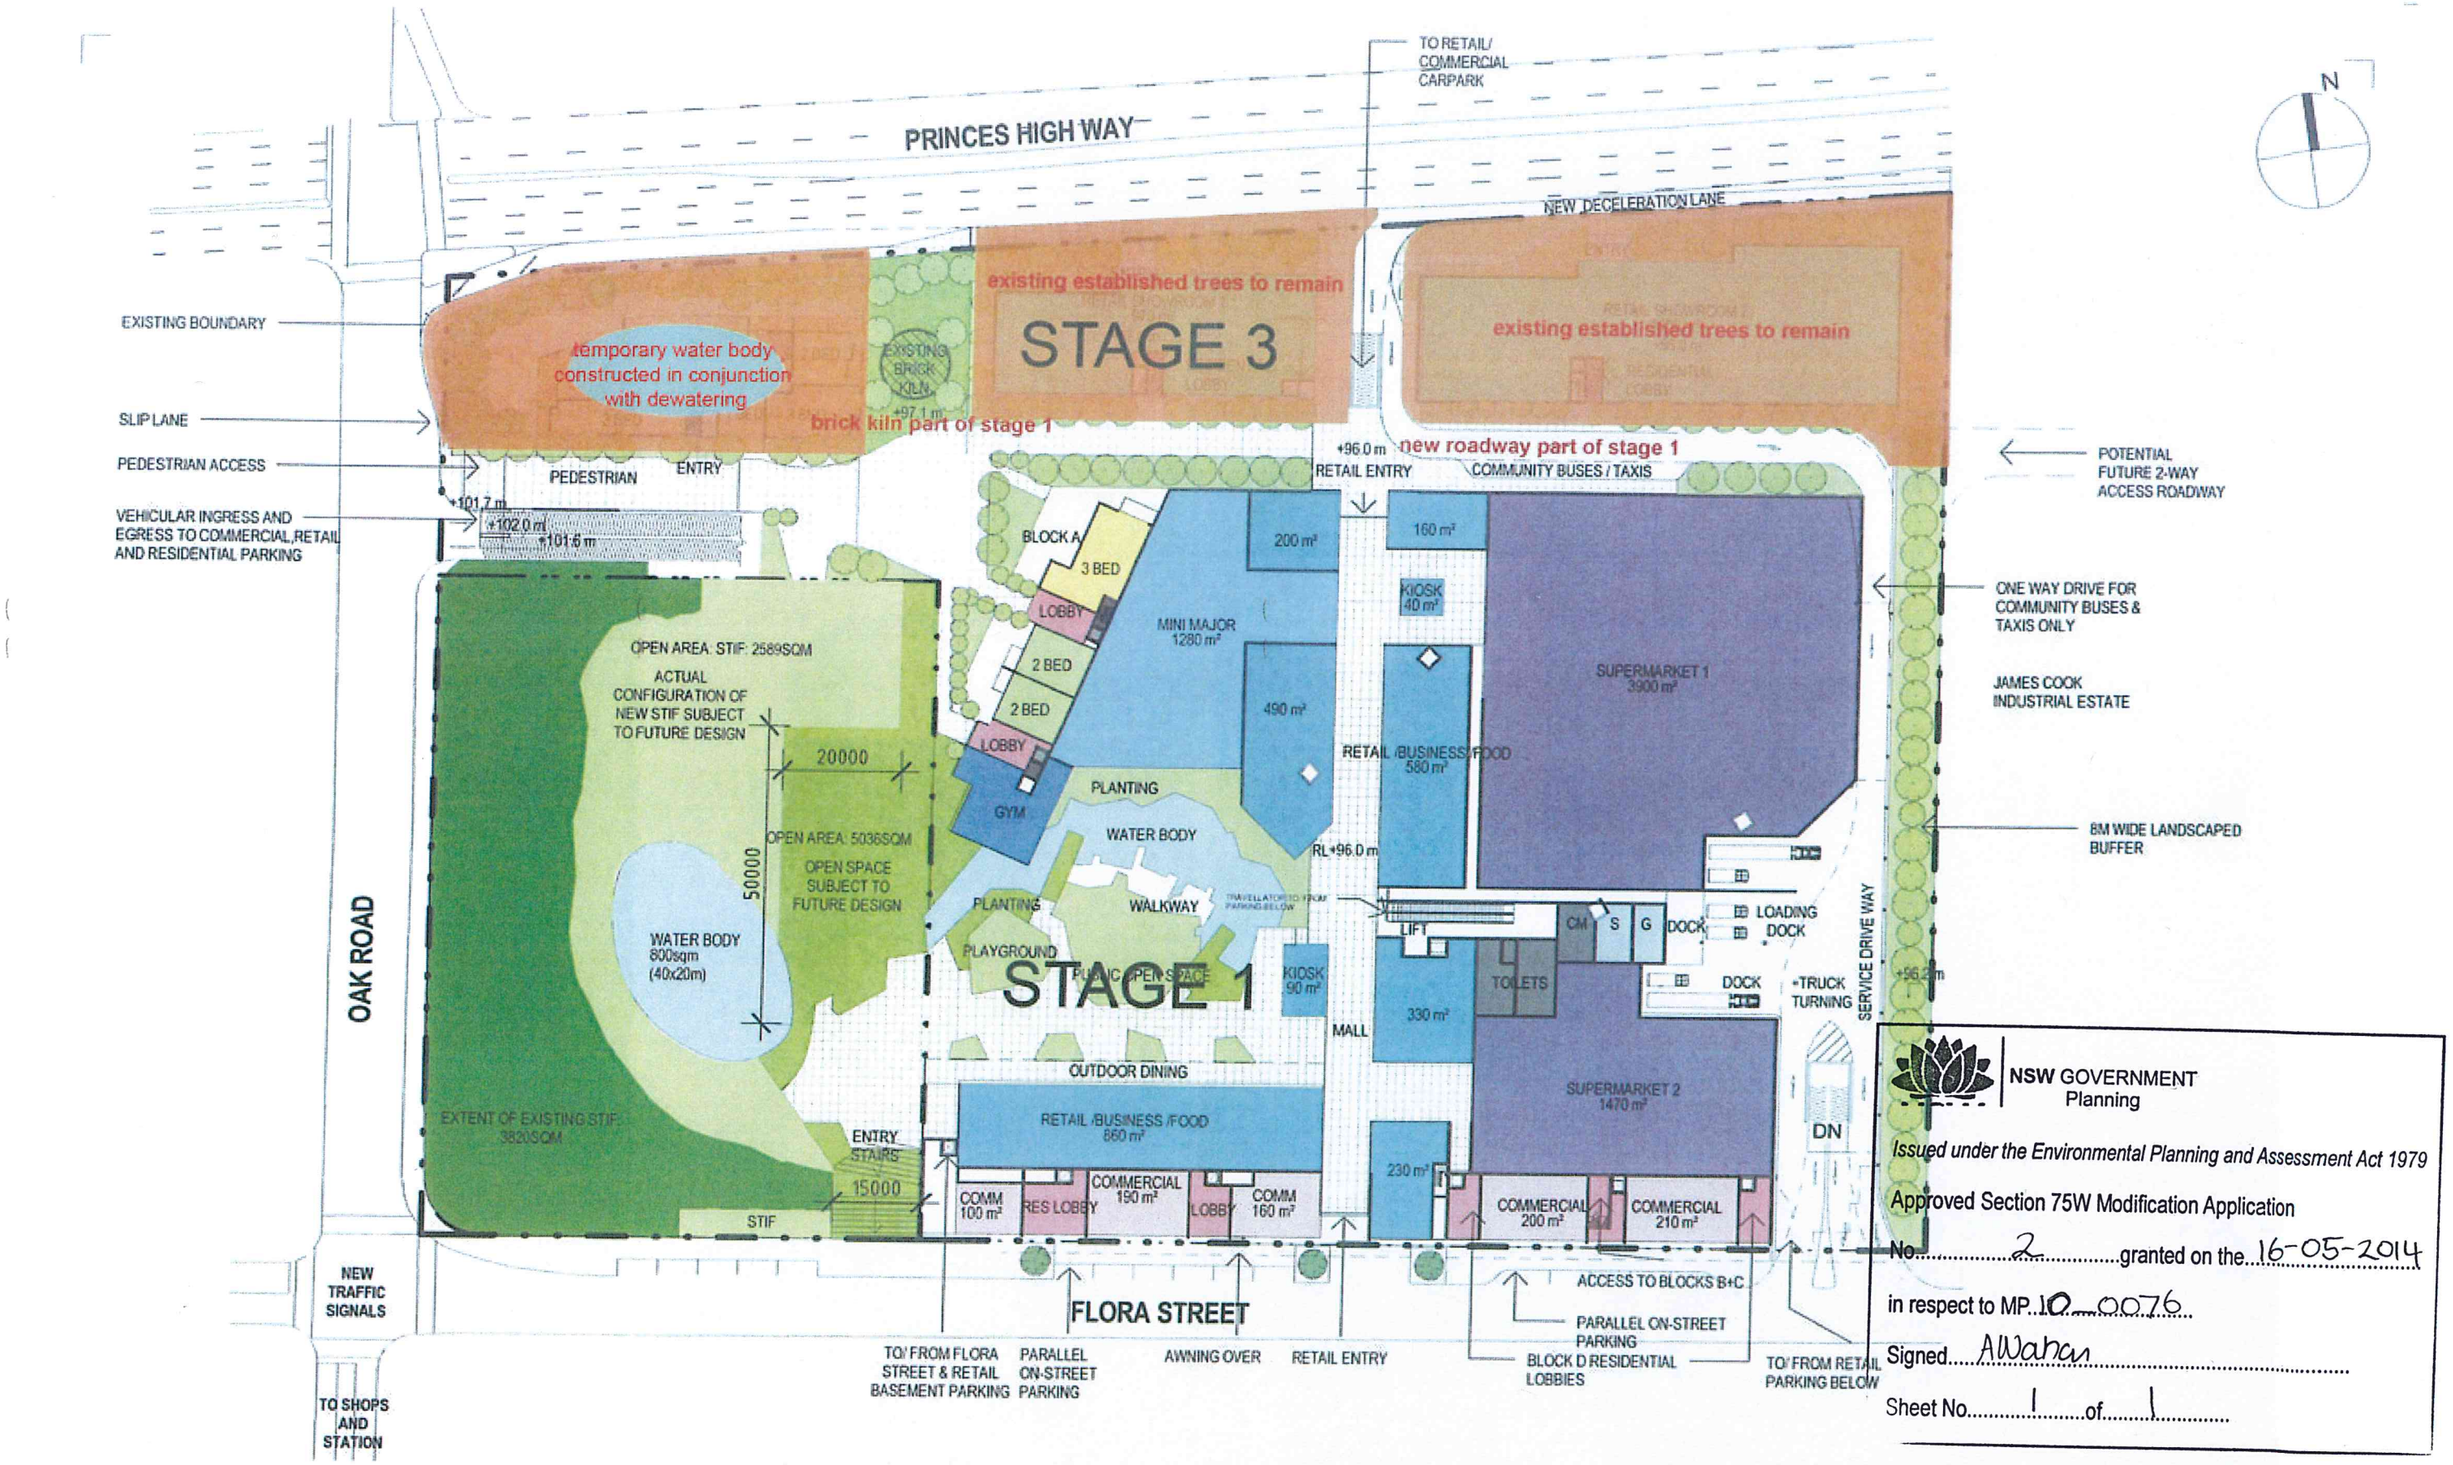

NSW GOVERNMENT
Planning

Issued under the Environmental Planning and Assessment Act 1979

Approved Section 75W Modification Application

No. 2 granted on the 16-05-2014

in respect to MP 10_0076

Signed. AWahan

Sheet No. 1 of 1

NSW Registered & Nominated Architects: Geoffrey Lee 4223, Philip Bowen 4527

Australia
Asia
Europe

Client
Henroth Investments Pty Limited
46-56 Kippax Street
Surry Hills NSW 2010

woodhead™

DRAWING TITLE: INDICATIVE STAGING - LOWER GROUND STAGE 1				
PROJECT NAME: KIRRAWEE BRICK PIT		CLIENT NAME: HENROTH INVESTMENTS PTY LIMITED		
PROJECT NUMBER: 0921902	SCALE: 1:1000 @A3	DRAWING NUMBER: 0600	DATE: 31.10.2013	REVISION NUMBER: C