



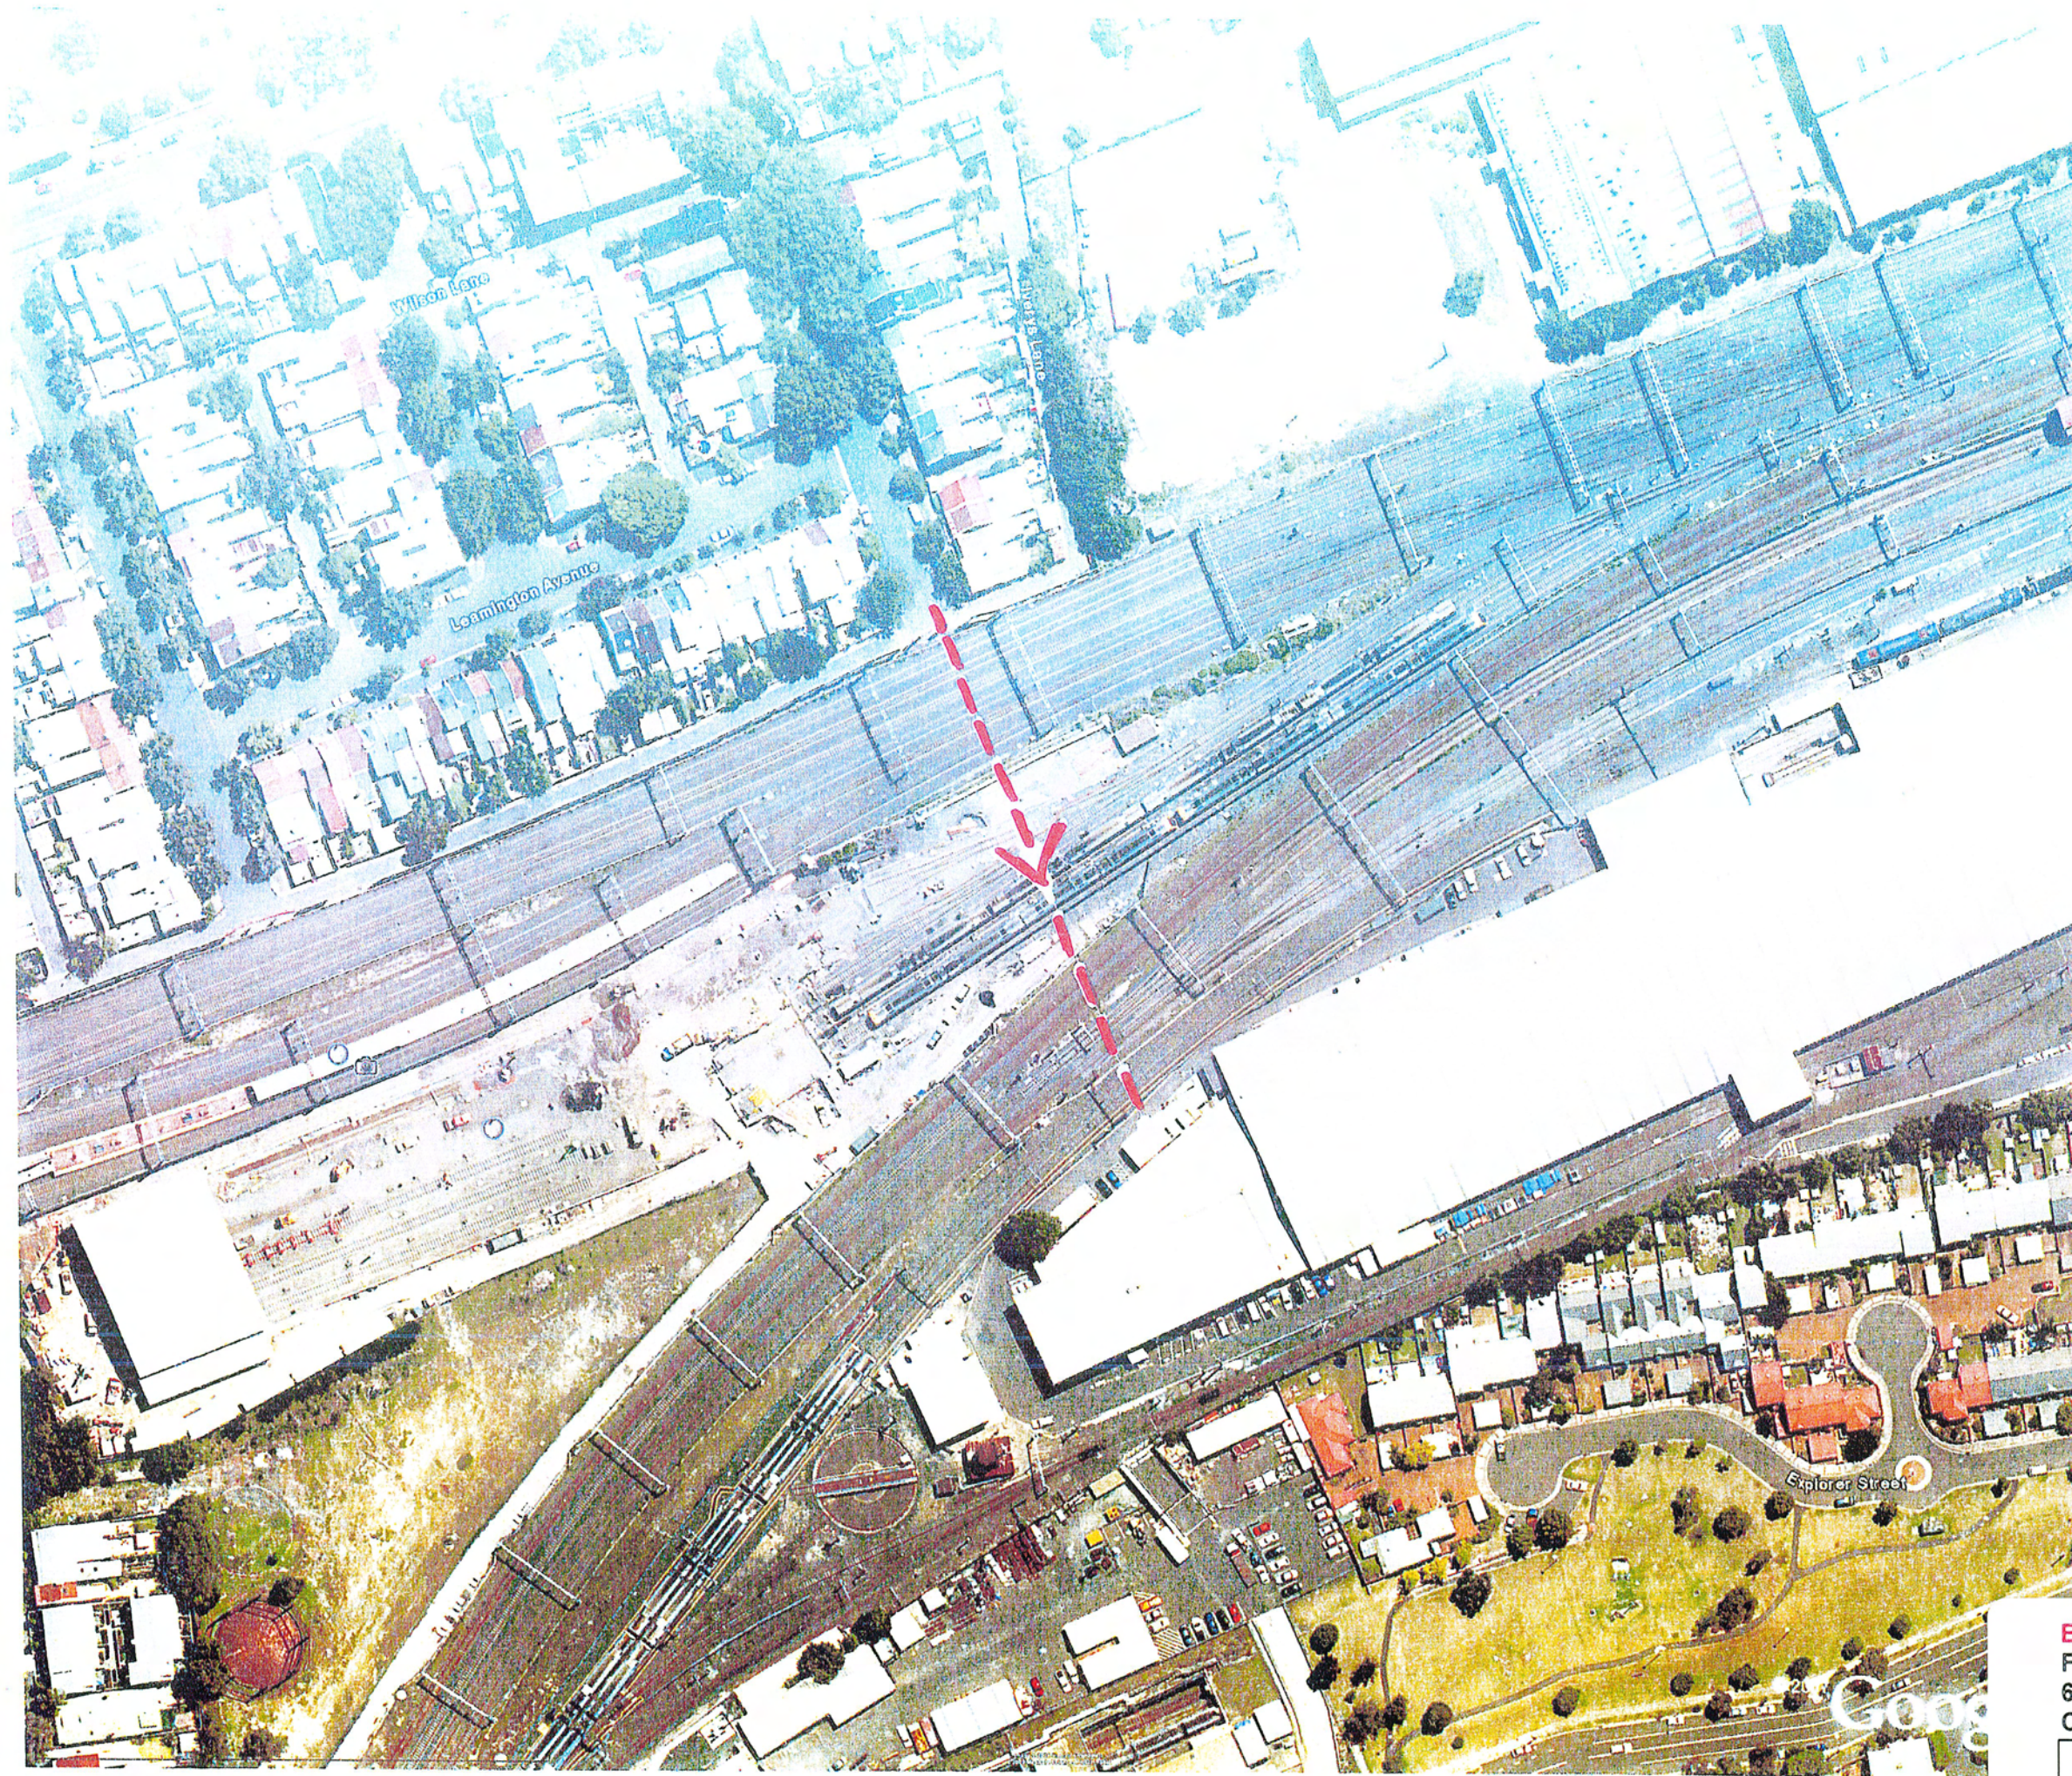

EVELEIGH MASTERPLAN
FIGURE SK STW 05
600mm DIAMETER STW RAILWAY
CROSSING PLAN

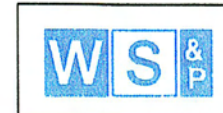

WARREN SMITH & PARTNERS