


05 AXONOMETRY OF OPERABLE PRIVACY SCREEN
0 1m

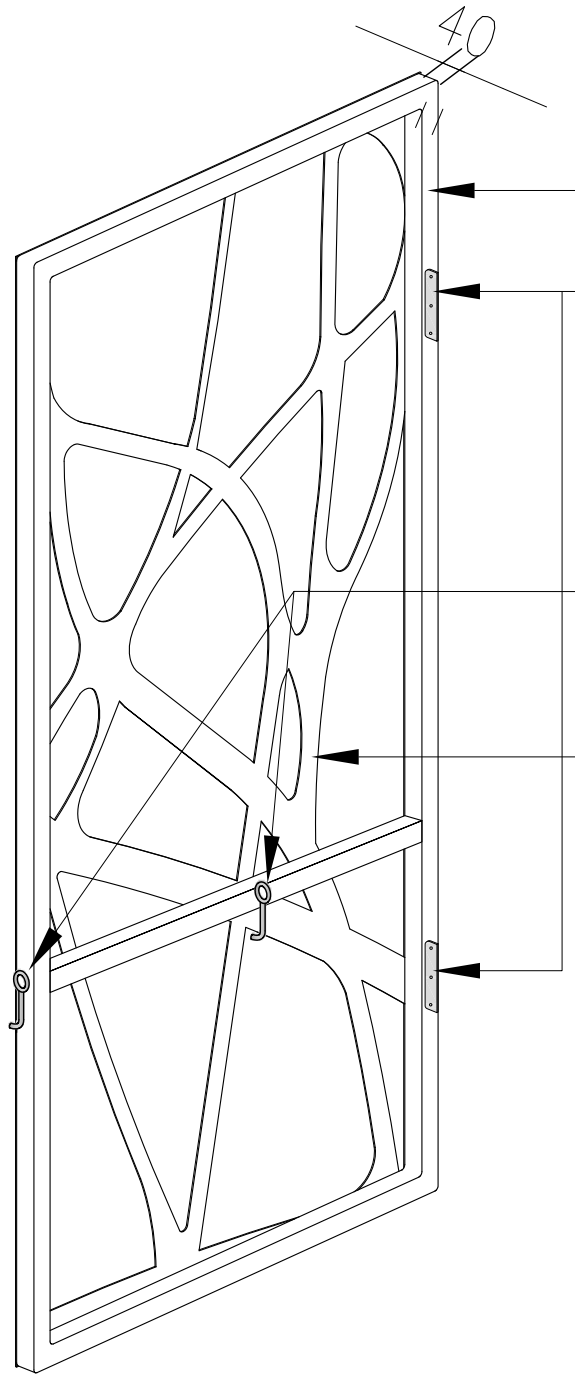


06 AXONOMETRY OF OPERABLE PRIVACY SCREEN
0 1m

| Rev. | Description | By | Date |
|---|---|---|---|
| A | SECTION 96 - ADDITIONAL INFORMAITON | WT | 03,03,2015 |

**Disclaimer**

THESE DRAWINGS ARE PRELIMINARY DRAWINGS AND ARE SUBJECT TO CHANGE WITHOUT NOTICE DURING THE COURSE OF THE PROPOSED DEVELOPMENT AND IN CONSULTATION WITH COUNCIL. SUBMISSION OF THE DRAWINGS DOES NOT CONSTITUTE A REPRESENTATION OR WARRANTY BY THE DEVELOPER OR ITS SERVANTS, AGENTS OR CONTRACTORS THAT THE DRAWINGS ARE FINAL NOR THAT THE PROPOSED DEVELOPMENT WILL TAKE PLACE IN ACCORDANCE WITH THESE DRAWINGS.

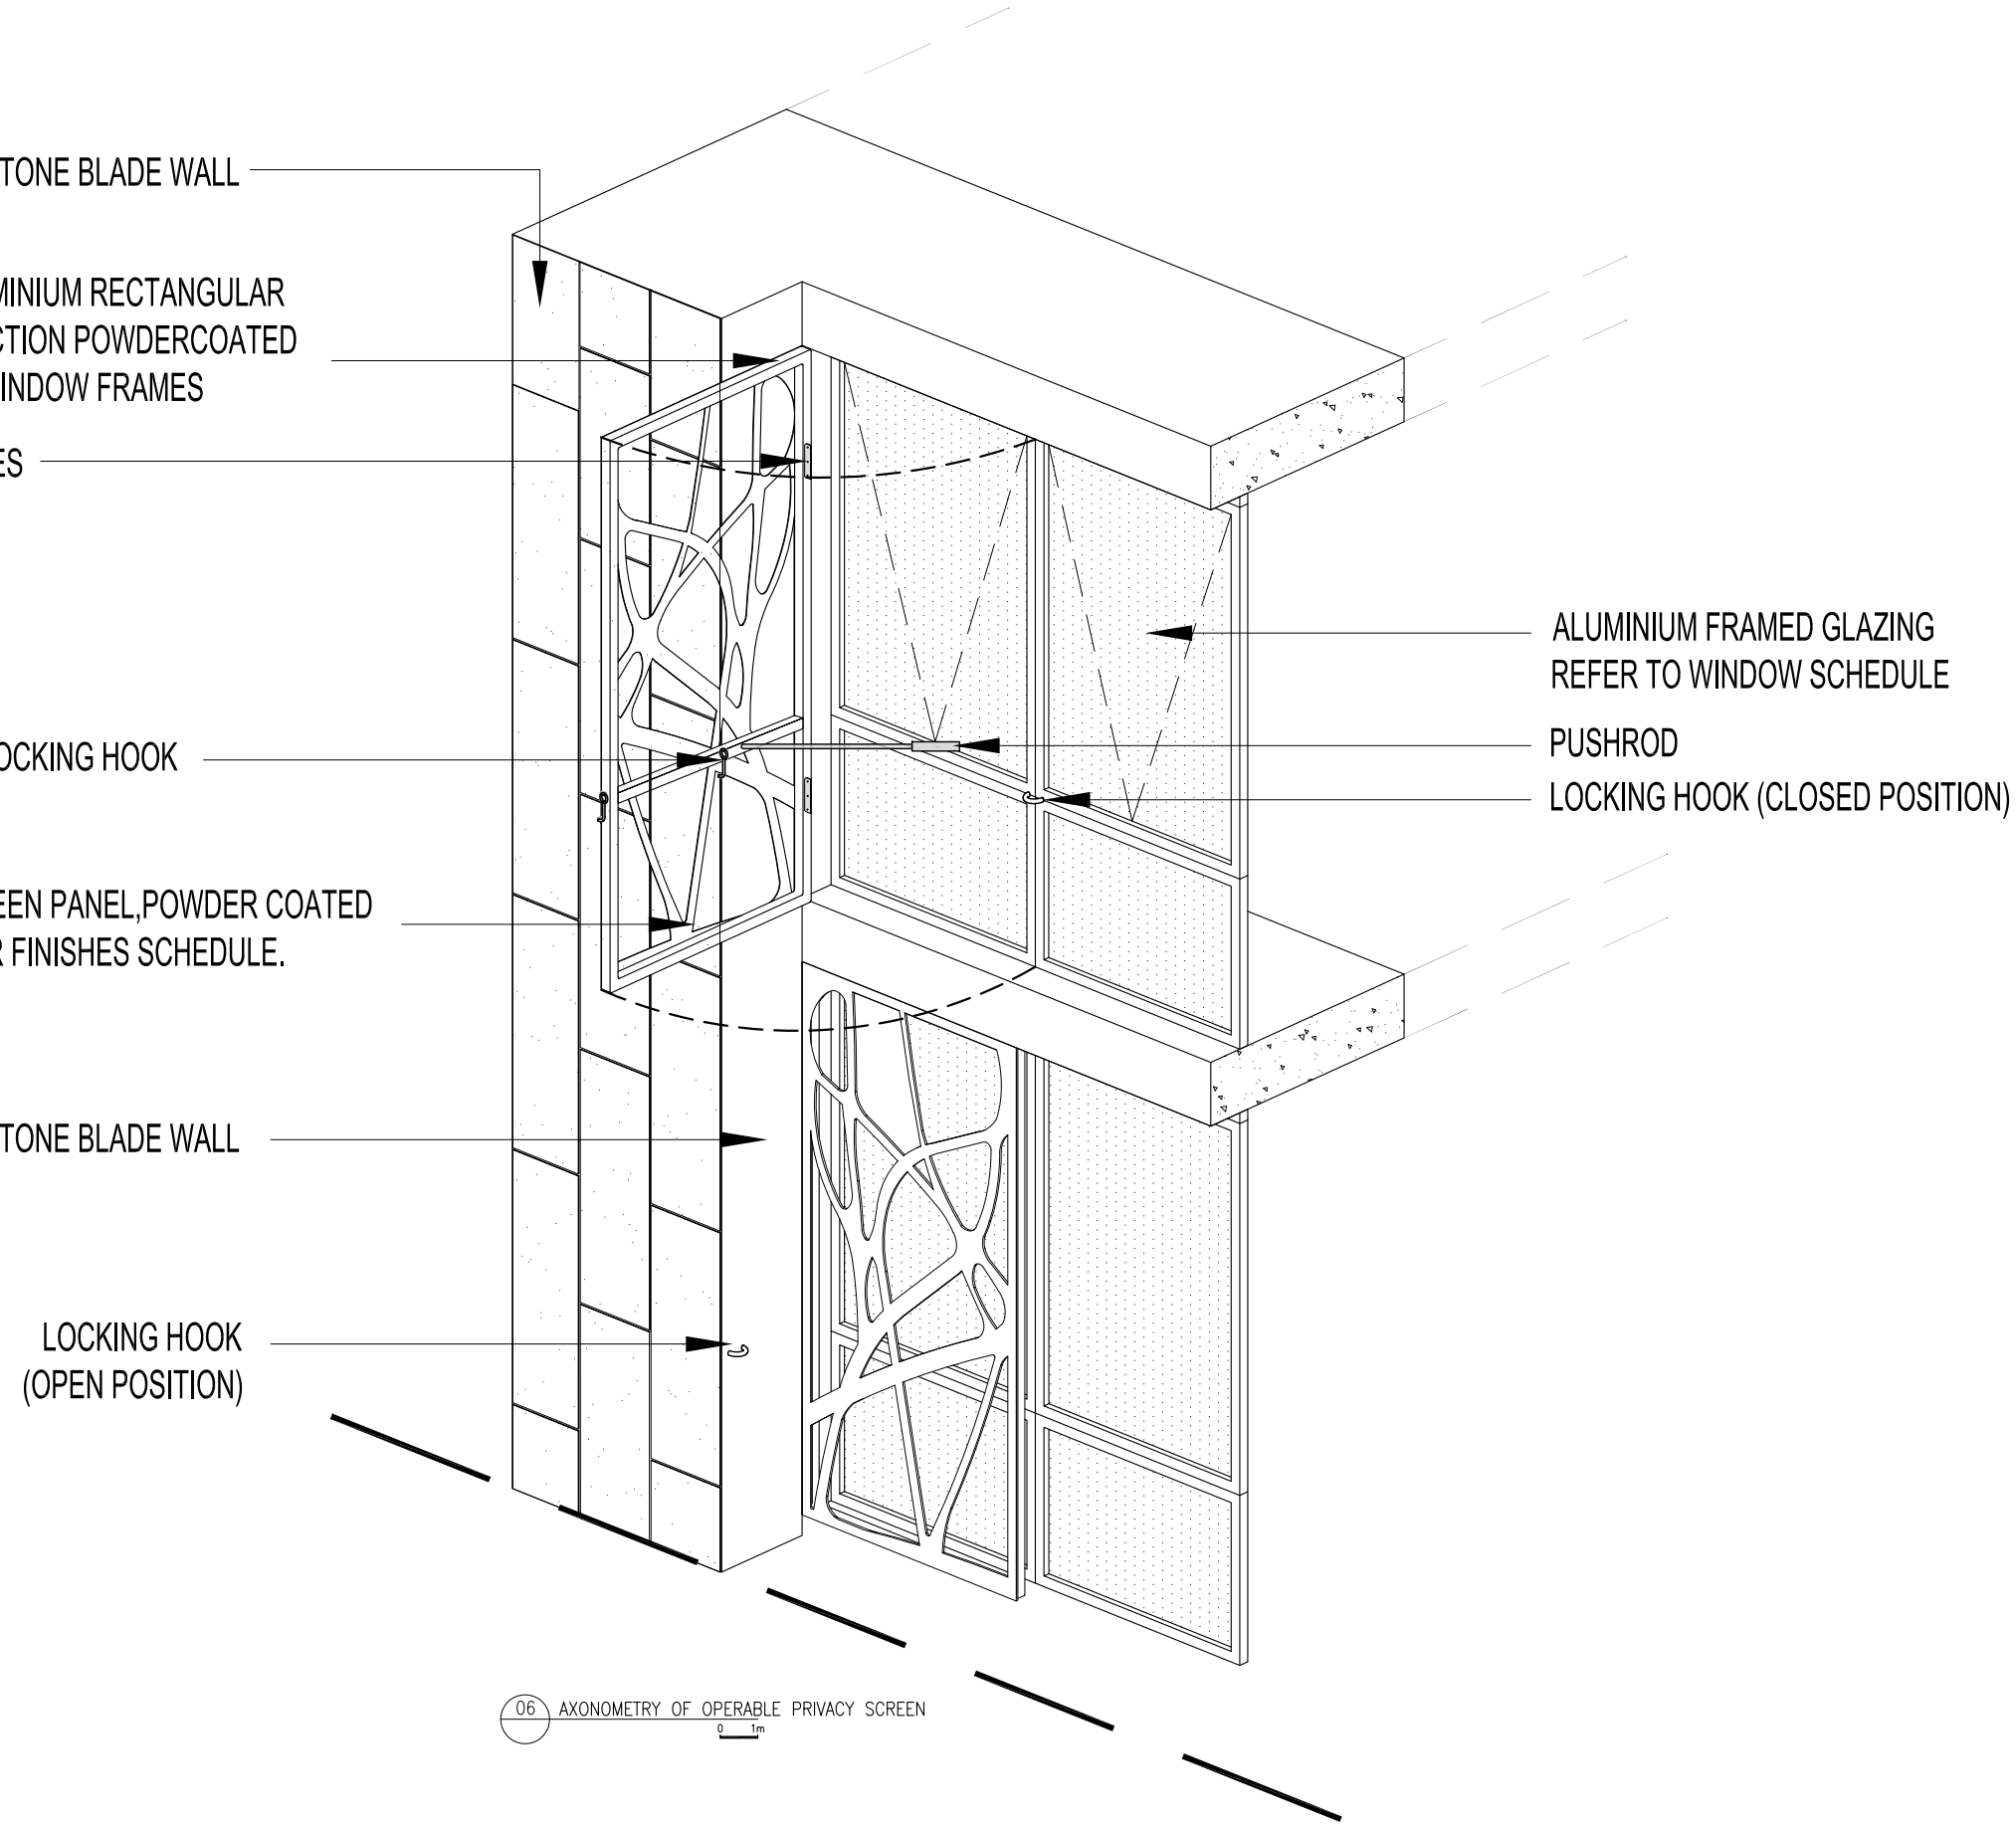BEFORE CARRYING OUT ANY WORK ENSURE THAT THE DRAWINGS USED CARRY THE LATEST AMENDMENT No.

**Notes**

DRAWINGS MADE TO A LARGER SCALE AND THOSE SHOWING PARTICULAR DETAIL OF WORKS SHALL TAKE PRECEDENCE OVER DRAWINGS MADE TO A SMALLER SCALE AND FOR MORE GENERAL PURPOSES

WHERE ANY DISCREPANCY EXISTS BETWEEN FIGURED AND SCALED DIMENSIONS, THE FIGURED DIMENSIONS SHALL PREVAIL.

BUILDER TO CHECK ALL SITE DIMENSIONS PRIOR TO FABRICATION OF ITEM(S)

THESE DOCUMENTS AND ANY WORKS EXECUTED AS A RESULT OF THESE DOCUMENTS SHALL BE SUBJECT TO THE COPYRIGHT CONDITIONS SET OUT IN THE CONDITIONS OF ENGAGEMENT ©

**Important Notes;**

1. Cupboard above fridge will contain following:

EDB: 400x400H
CDWMS: 400Wx400Hx300D
DRAWING: 300Wx300Hx1500

2. Dryers will be placed above washing machines for all units

**Consultants**

TOWN PLANNER – DON FOX PLANNING
19 Dunkeld Rd, Thornleigh, NSW 2120
P: 02 9980 6933
F: 02 9980 6217
E: DFox@dwfoxplanning.com.au

HERITAGE – NBRS+PARTNERS
Level 5, 4 Cue St, Milsons Point, NSW 1565
P: 02 9922 2344
F: 02 9922 1308
E: pam.jeffery@nbrsap.com.au

LANDSCAPE – SITE LANDSCAPE
28 Bowden St, Alexandria, NSW 2015
P: 02 9318 2077
F: 02 9318 2077
E: bailey@sitelandscapes.com.au

TRAFFIC – COLSTON BUDD HUNT & KAFES
Suite 1601, 631 Pacific Hwy, Chatswood, NSW 2067
P: 02 9411 2411
F: 02 9411 2422
E: joshua.hollis@cbhk.com.au

ACOUSTICS/VIBRATION/LIGHTRAIL/ELECTRICAL/UTILITIES/HYDRAULICS/STRUCTURAL – CARDNO ITC
Level 7, 33 York St, Sydney, NSW 2000
P: 02 9495 5100
F: 02 9495 5000
E: maya.chalak@cardno.com.au

BASIX – VIPAC
2 Salvia Rd, Lane cove, NSW 2066
P: 02 9422 4222
F: 02 9420 5911
E: adriana@ipac.com.au

GEOTECH/CONTAMINATION – ENVIRONMENTAL INVESTIGATIONS
17/74 Coulson St, Erskineville, NSW 2043
P: 02 9516 0722
F: 02 9516 0721
E: gregor@eiaustralia.com.au

CONSULTATION – KJA
Level9, 2 Elizabeth Plaza, North Sydney, NSW 2060
P: 02 9955 2060
F: 02 9956 5102
E: kober@kjaassoc.com.au

ACCESSIBILITY – ACCESSIBLE BUILDING SOLUTIONS
124 Upper Washington Drive, Bonnet Bay, NSW2226
P: 02 9528 0278
F: 02 9528 0896
E: bmoulin@bigpond.com.au

BCA – BCA LOGIC
Level1, 71-73 Archer St,
Chatswood, NSW 2067
P: 02 9411 5380
F: 02 9411 5382
E: ben.rand@bcalogic.com.au

VIEW ANALYSIS – RICHARD LAMB & ASSOCIATES
1/134 Military Rd, Neutral Bay, NSW 2089
P: 02 9953 0922
F: 02 9953 8811
E: richard@richardlamb.com.au

**Client**

NEIL FREELAND
Gosford Quarries
300 Johnston Street,
Annandale ,
NSW - 2038

**Architects**

tony owen ptnrs
Level1, 12 Quarry Street
Parramatta NSW 2150
P 61(2) 9687 2411
F 61(2) 9687 2410
E tonyowen@ozemail.com.au

**Project**

Gosford Quarries

Project address
300 JOHNSTON STREET
ANNANDALE, NSW, 2038

**Key plan**

N

**Scale**

**Date** APRIL 2011

Drawing title
AXO PRIVACY SCREEN

| Project no. | Drawing no. | Rev |
|---|---|---|
| 837 | 682 | A |

Drawn JL

Drawing status
PART 3A SUBMISSION