FOR PAVEMENT EXTENTS REFER TO DRAWING C01

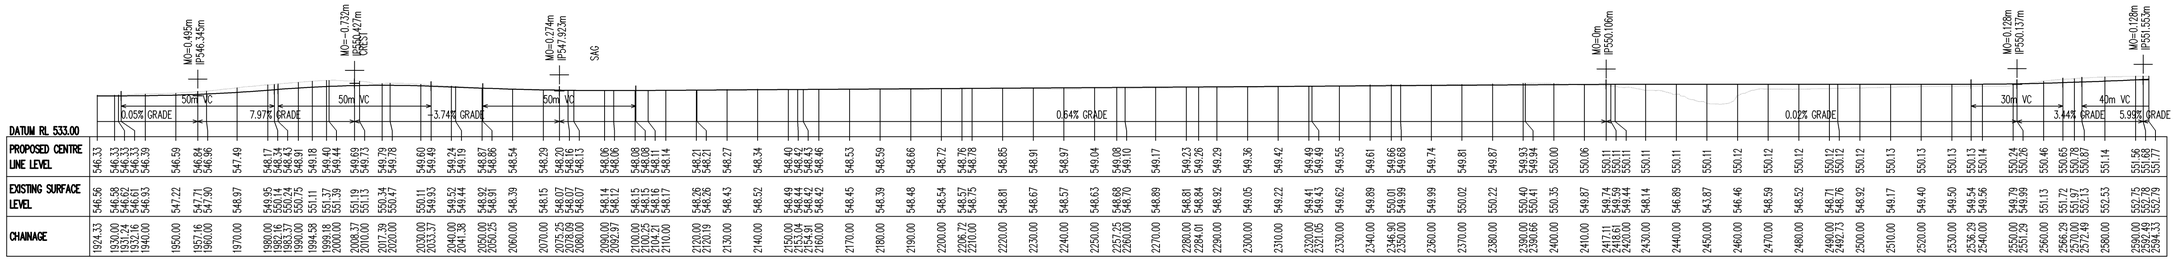

| | | |