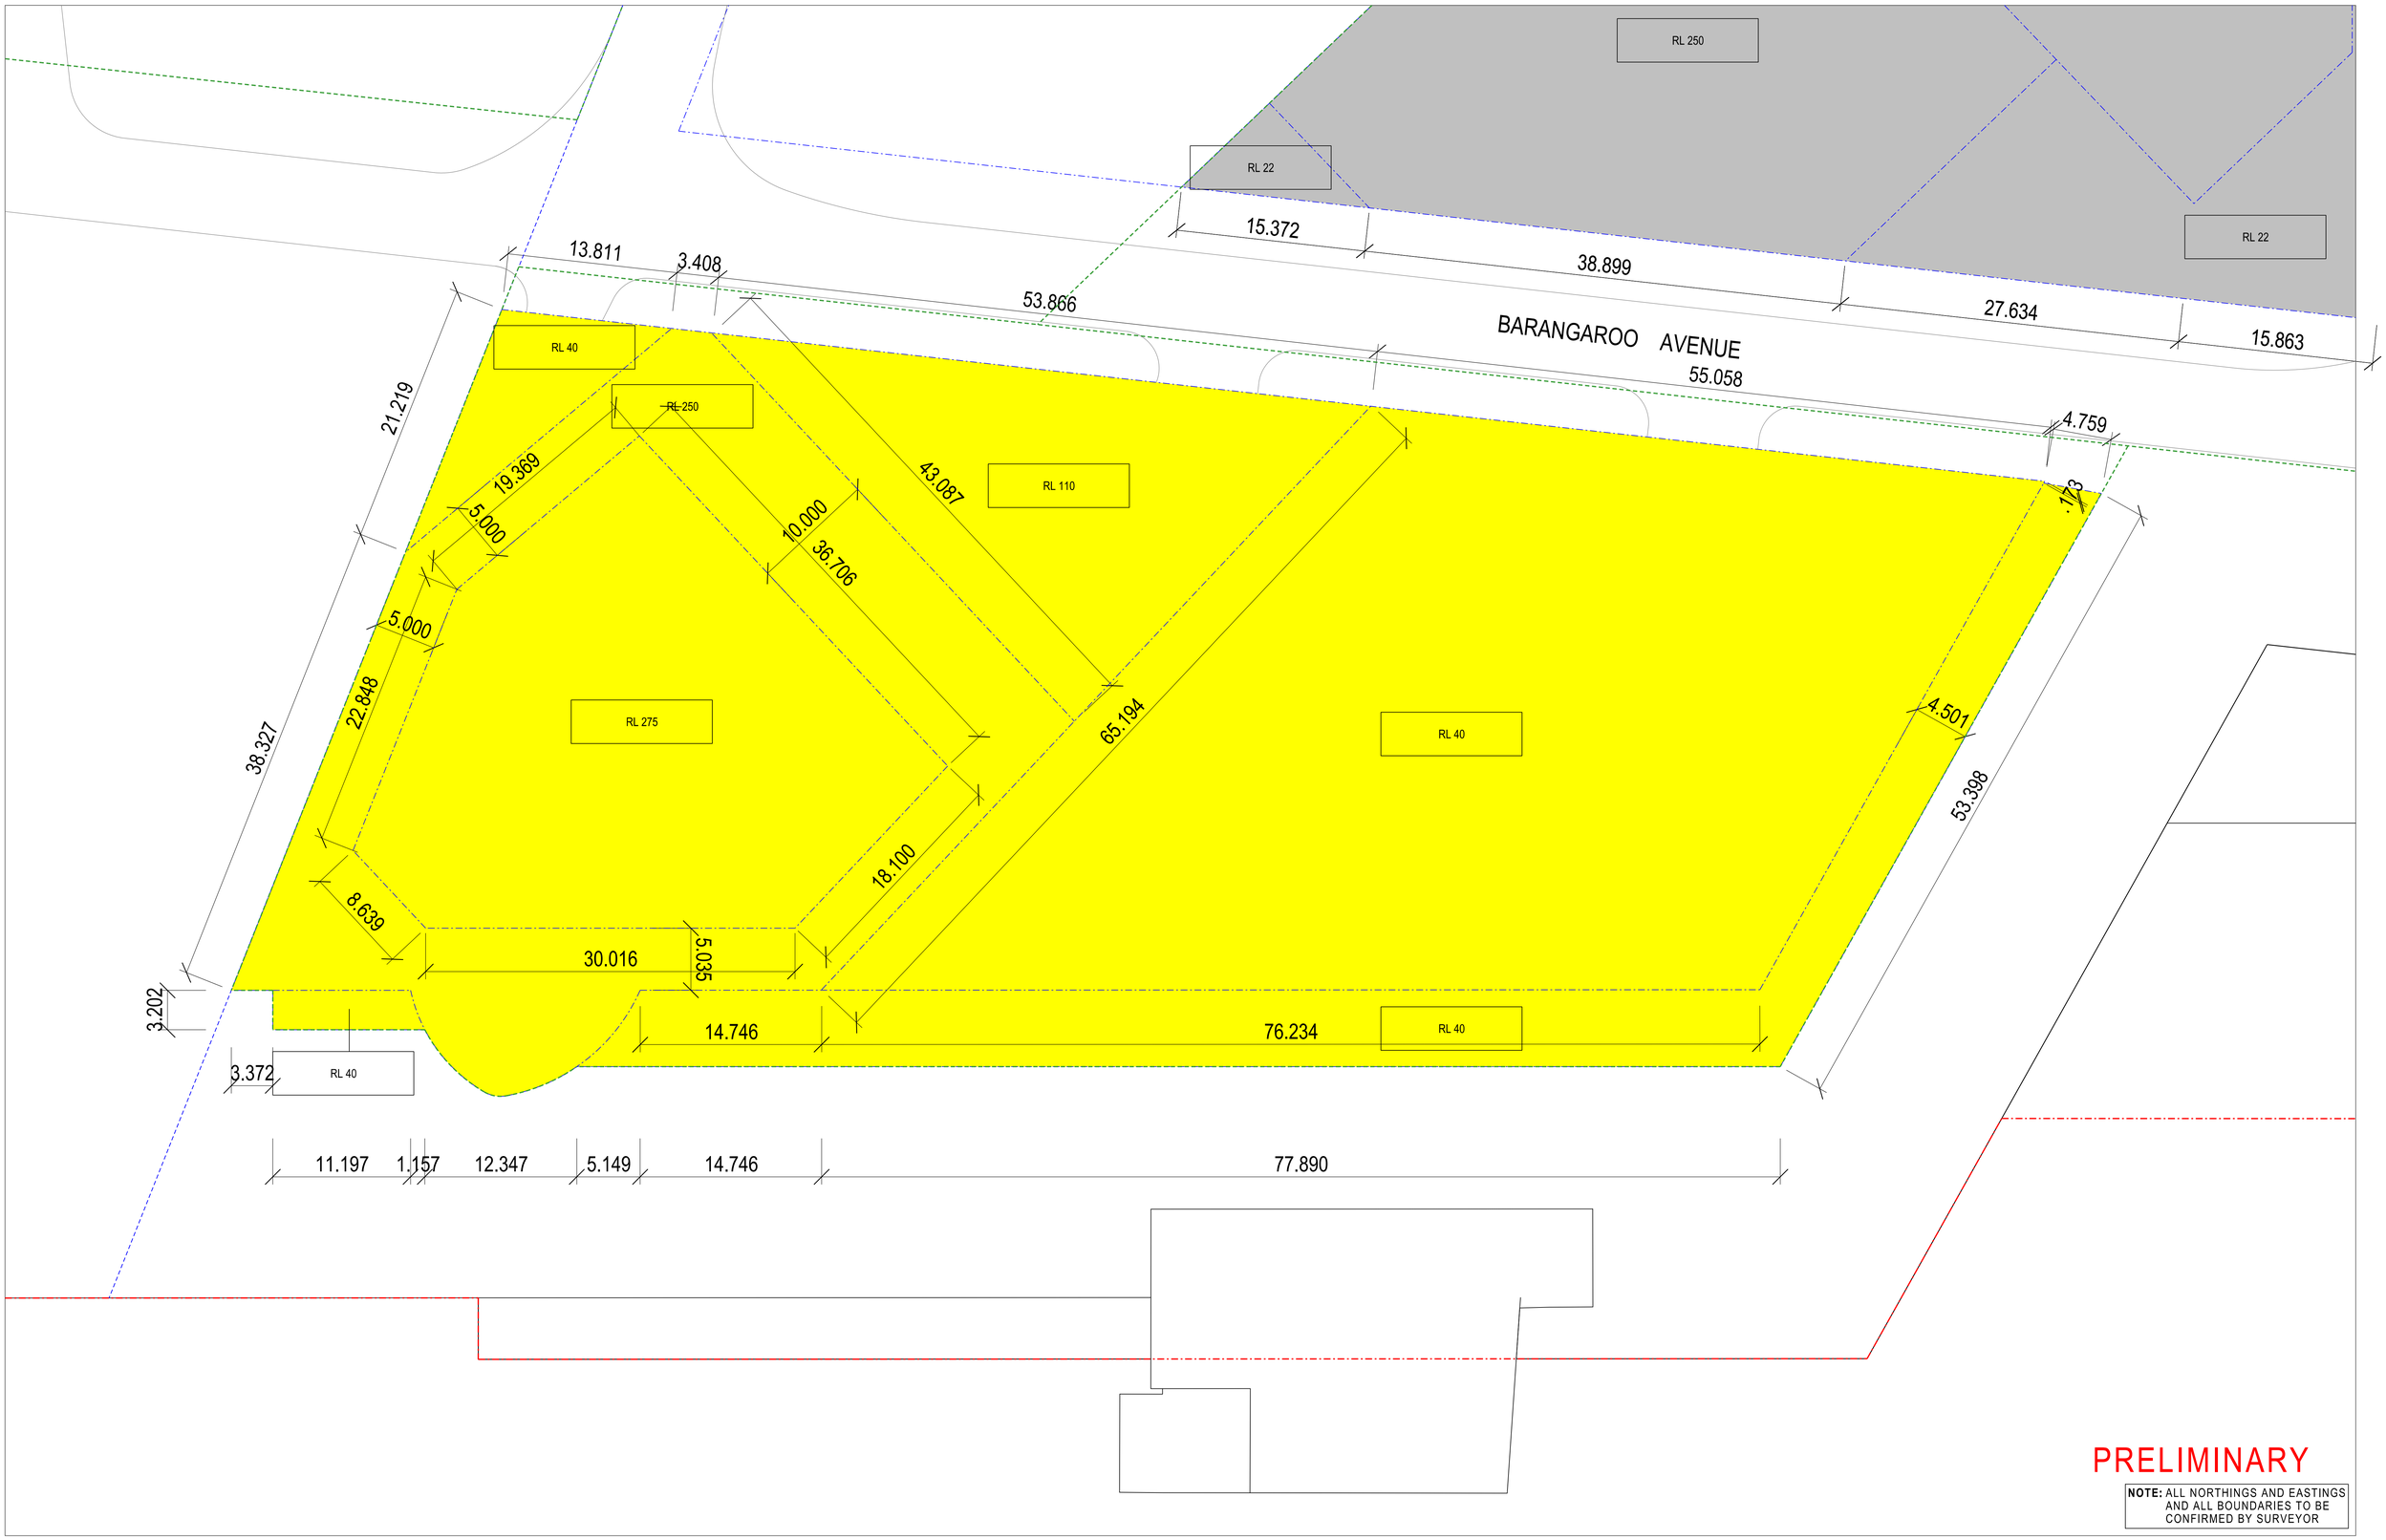

lendlease

GRAHAM W JONES
Principal Architect
FRAIA NSW ARB 4005

BARANGAROO SOUTH
STAGE 1

MOD 8 MASTERPLAN SEPP MAPS
BUILDING ENVELOPES
DEVELOPMENT BLOCK Y

Scale 1:500 @ B1 1:1250 @ A3
0 25 50M

Dwg. No. B10_AMP_08_0095
Date 25 Nov 2015 Revision 01

B10_AMP_08_0095 LLdesign pxv01 25/11/2015 1:55:00 PM