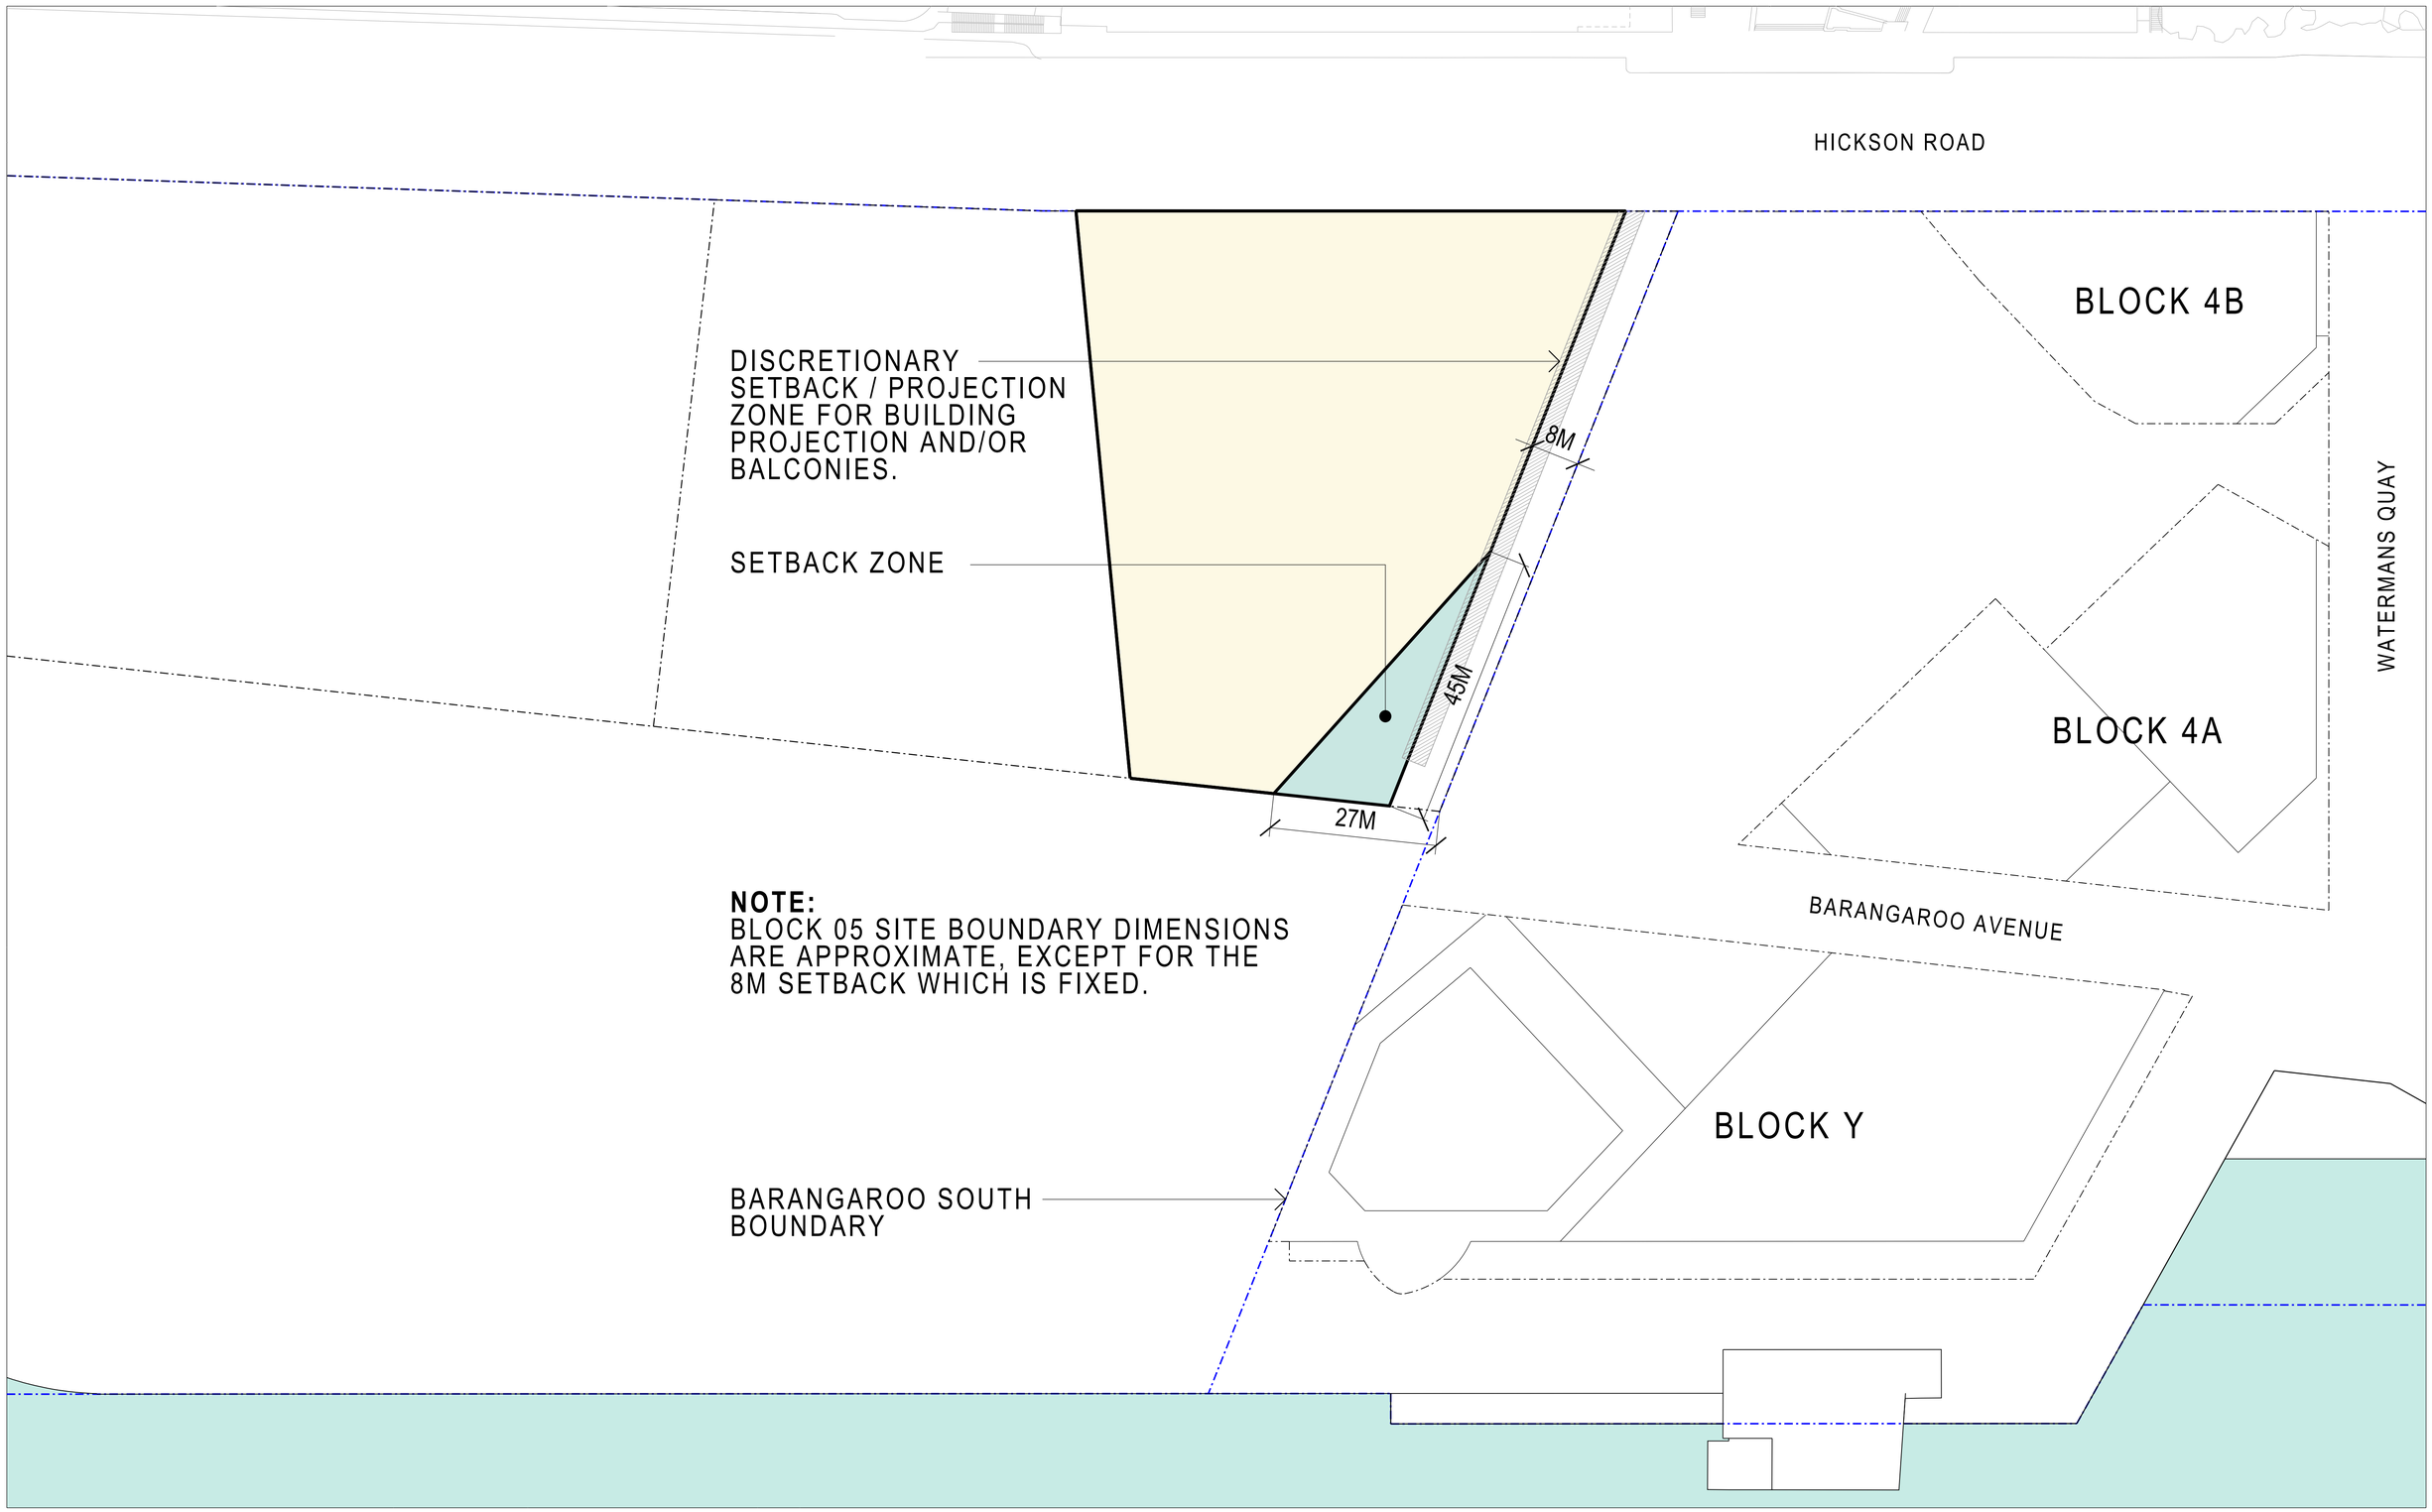

NOTE:
BLOCK 05 SITE BOUNDARY DIMENSIONS ARE APPROXIMATE, EXCEPT FOR THE 8M SETBACK WHICH IS FIXED.

lendlease
GRAHAM W JONES
Principal Architect
FRAIA NSW ARB 4005

CONDITION B3 - BLOCK 05 SETBACK CONTROLS

Scale 1:500 @ A1 1:1000 @ A3
0 25 50M
1:500

Dwg. No. B10_ASK_DE_0013
Date 21 Mar 2016 Revision 07

$FILES LLdesign grin975 21/03/2016 3:50:09 PM