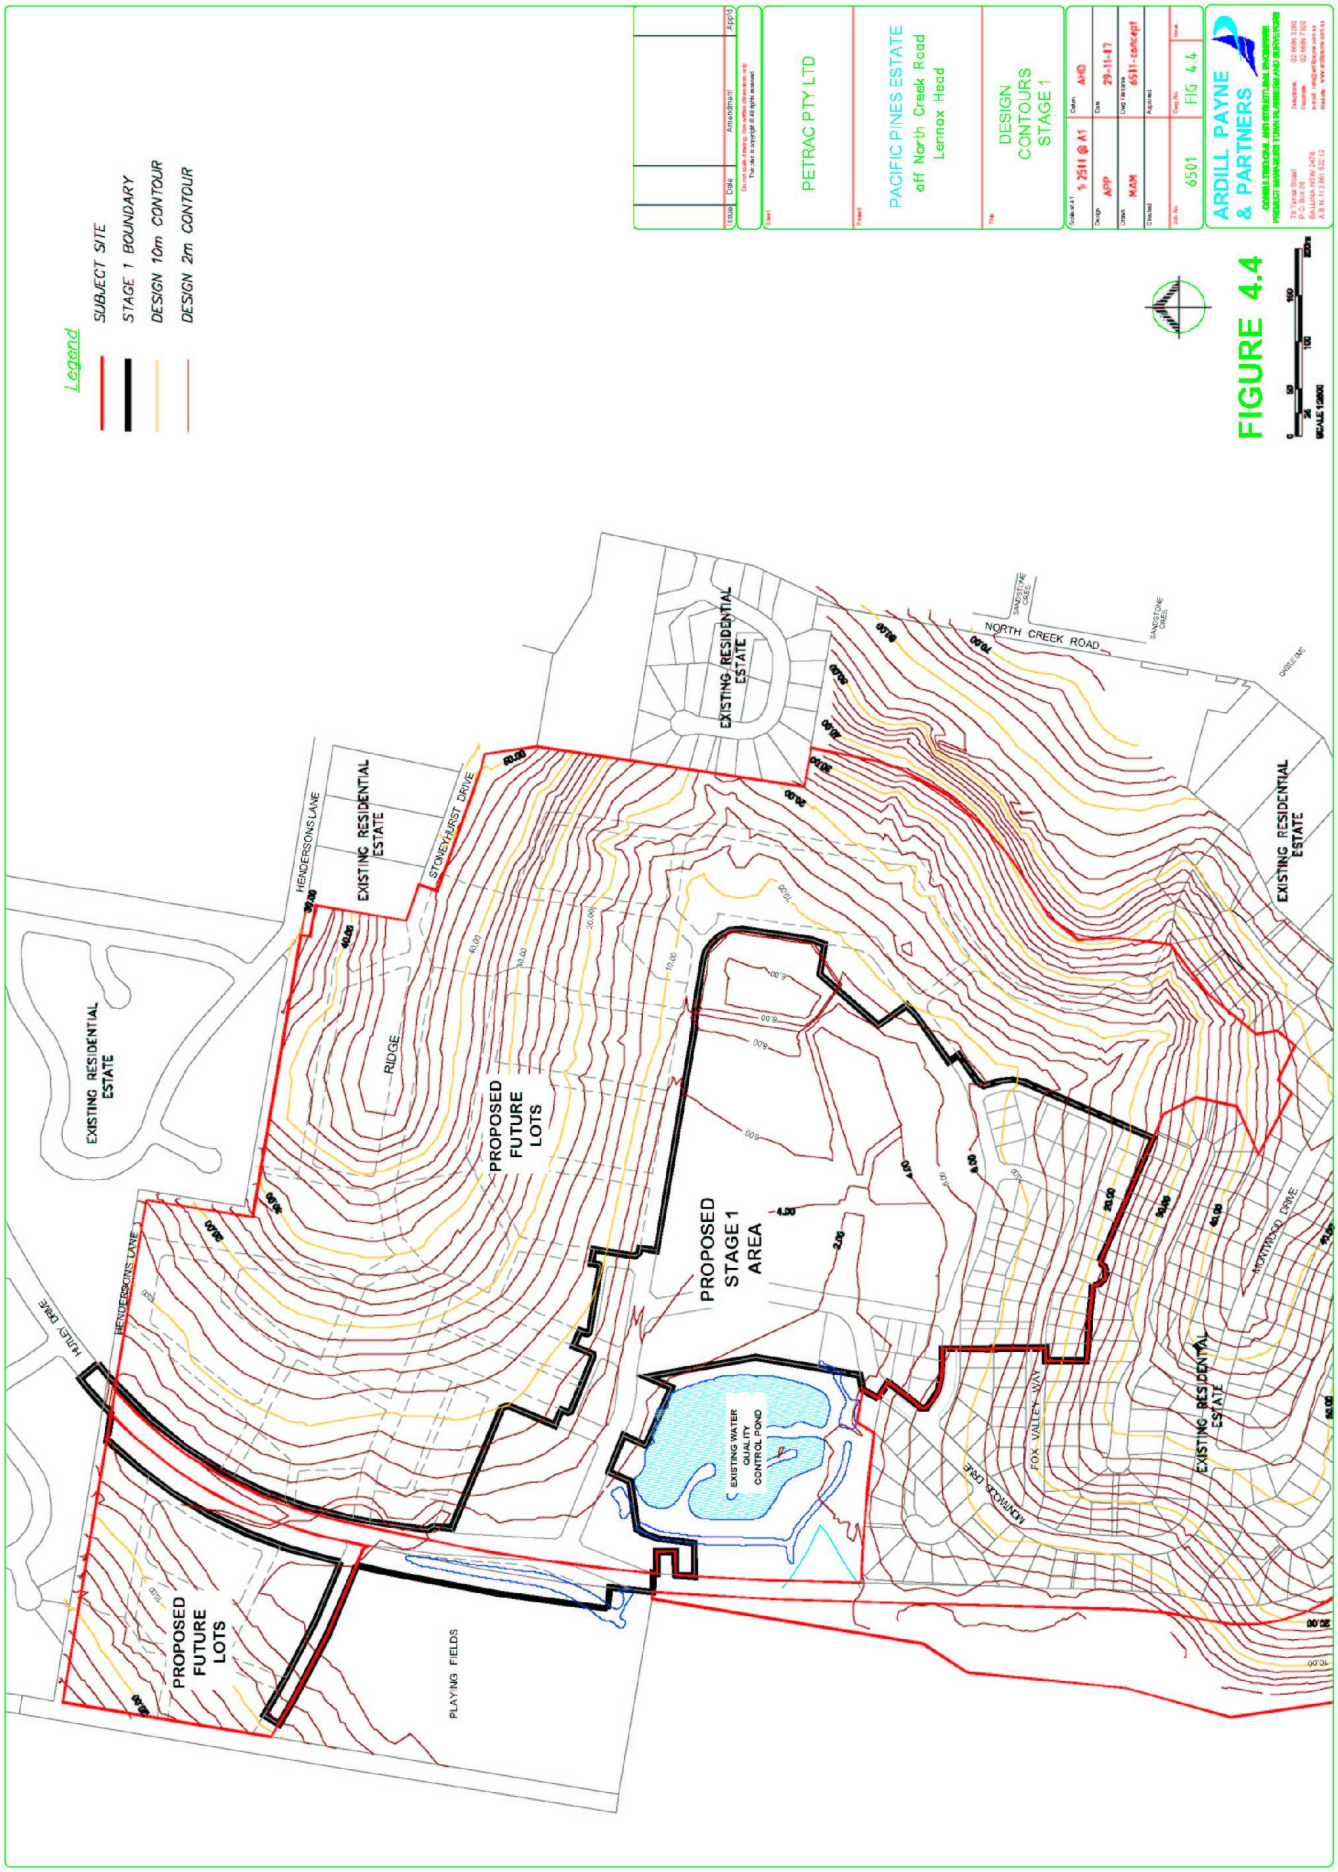
Legend
SUBJECT SITE
STAGE 1 BOUNDARY
DESIGN 10m CONTOUR
DESIGN 2m CONTOUR
PETRAC PTY LTD
PACIFIC PINES ESTATE
off North Creek Road
Lennox Head
DESIGN
CONTOURS
STAGE 1
FIGURE 4.4
ARDILL PAYNE
& PARTNERS
EXISTING RESIDENTIAL ESTATE
EXISTING RESIDENTIAL ESTATE
EXISTING RESIDENTIAL ESTATE
EXISTING RESIDENTIAL ESTATE
EXISTING RESIDENTIAL ESTATE
HENDERSONS LANE
STONEYHURST DRIVE
RIDGE
PROPOSED FUTURE LOTS
PROPOSED STAGE 1 AREA
PROPOSED FUTURE LOTS
EXISTING WATER QUALITY CONTROL POND
PLAYING FIELDS
NORTH CREEK ROAD
SANDSTONE CREEK
HOLMWOOD DRIVE
FOX VALLEY WAY
MONTWOOD DRIVE
HURLEY DRIVE
HENDERSONS LANE