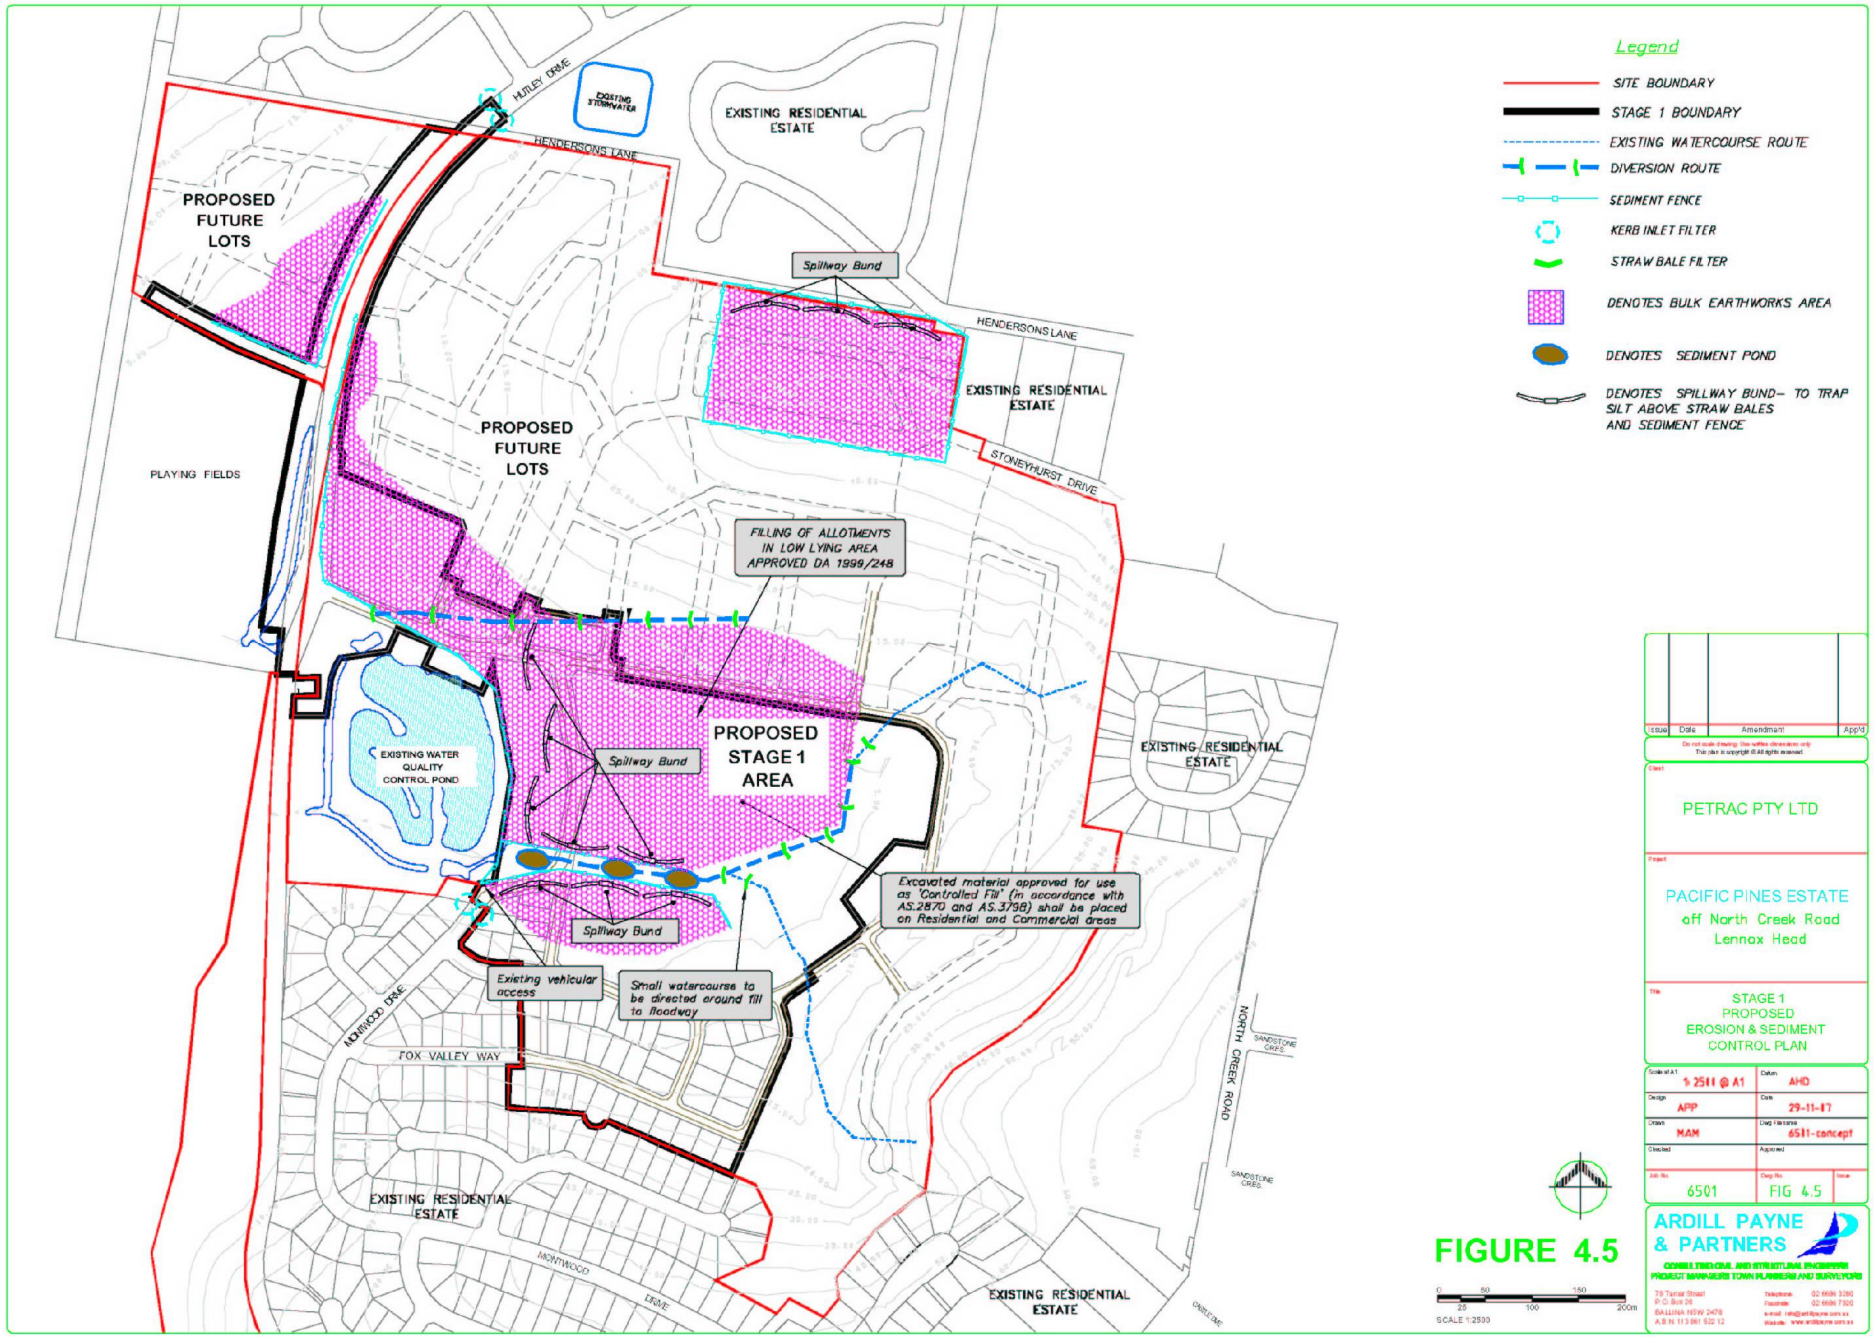
Legend
SITE BOUNDARY
STAGE 1 BOUNDARY
EXISTING WATERCOURSE ROUTE
DIVERSION ROUTE
SEDIMENT FENCE
KERB INLET FILTER
STRAW BALE FILTER
DENOTES BULK EARTHWORKS AREA
DENOTES SEDIMENT POND
DENOTES SPILLWAY BUND– TO TRAP SILT ABOVE STRAW BALES AND SEDIMENT FENCE
HUTLEY DRIVE
EXISTING STORMWATER
HENDERSONS LANE
EXISTING RESIDENTIAL ESTATE
PROPOSED FUTURE LOTS
PLAYING FIELDS
Spillway Bund
STONEYHURST DRIVE
FILLING OF ALLOTMENTS IN LOW LYING AREA APPROVED DA 1999/248
EXISTING WATER QUALITY CONTROL POND
PROPOSED STAGE 1 AREA
Excavated material approved for use as 'Controlled Fill' (in accordance with AS.2870 and AS.3798) shall be placed on Residential and Commercial areas
Existing vehicular access
Small watercourse to be directed around fill to floodway
MONTWOOD DRIVE
FOX VALLEY WAY
NORTH CREEK ROAD
SANDSTONE CRES
ORIELDRIVE
SCALE 1:2500
PETRAC PTY LTD
PACIFIC PINES ESTATE
off North Creek Road
Lennox Head
STAGE 1
PROPOSED
EROSION & SEDIMENT
CONTROL PLAN
Scale at A1 1:2511 @ A1
Datum AHD
Design APP
Date 29-11-07
Drawn MAM
Dwg Filename 6511-concept
Checked
Approved
Job No. 6501
Dwg No. FIG 4.5
Issue
ARDILL PAYNE & PARTNERS
CONSULTING CIVIL AND STRUCTURAL ENGINEERS
PROJECT MANAGERS TOWN PLANNERS AND SURVEYORS
79 Tamar Street
P.O. Box 24
BALLINA NSW 2478
A.B.N. 113 061 522 12
Telephone 02 6686 3280
Facsimile 02 6686 7520
e-mail info@ardillpayne.com.au
Website www.ardillpayne.com.au

FIGURE 4.5