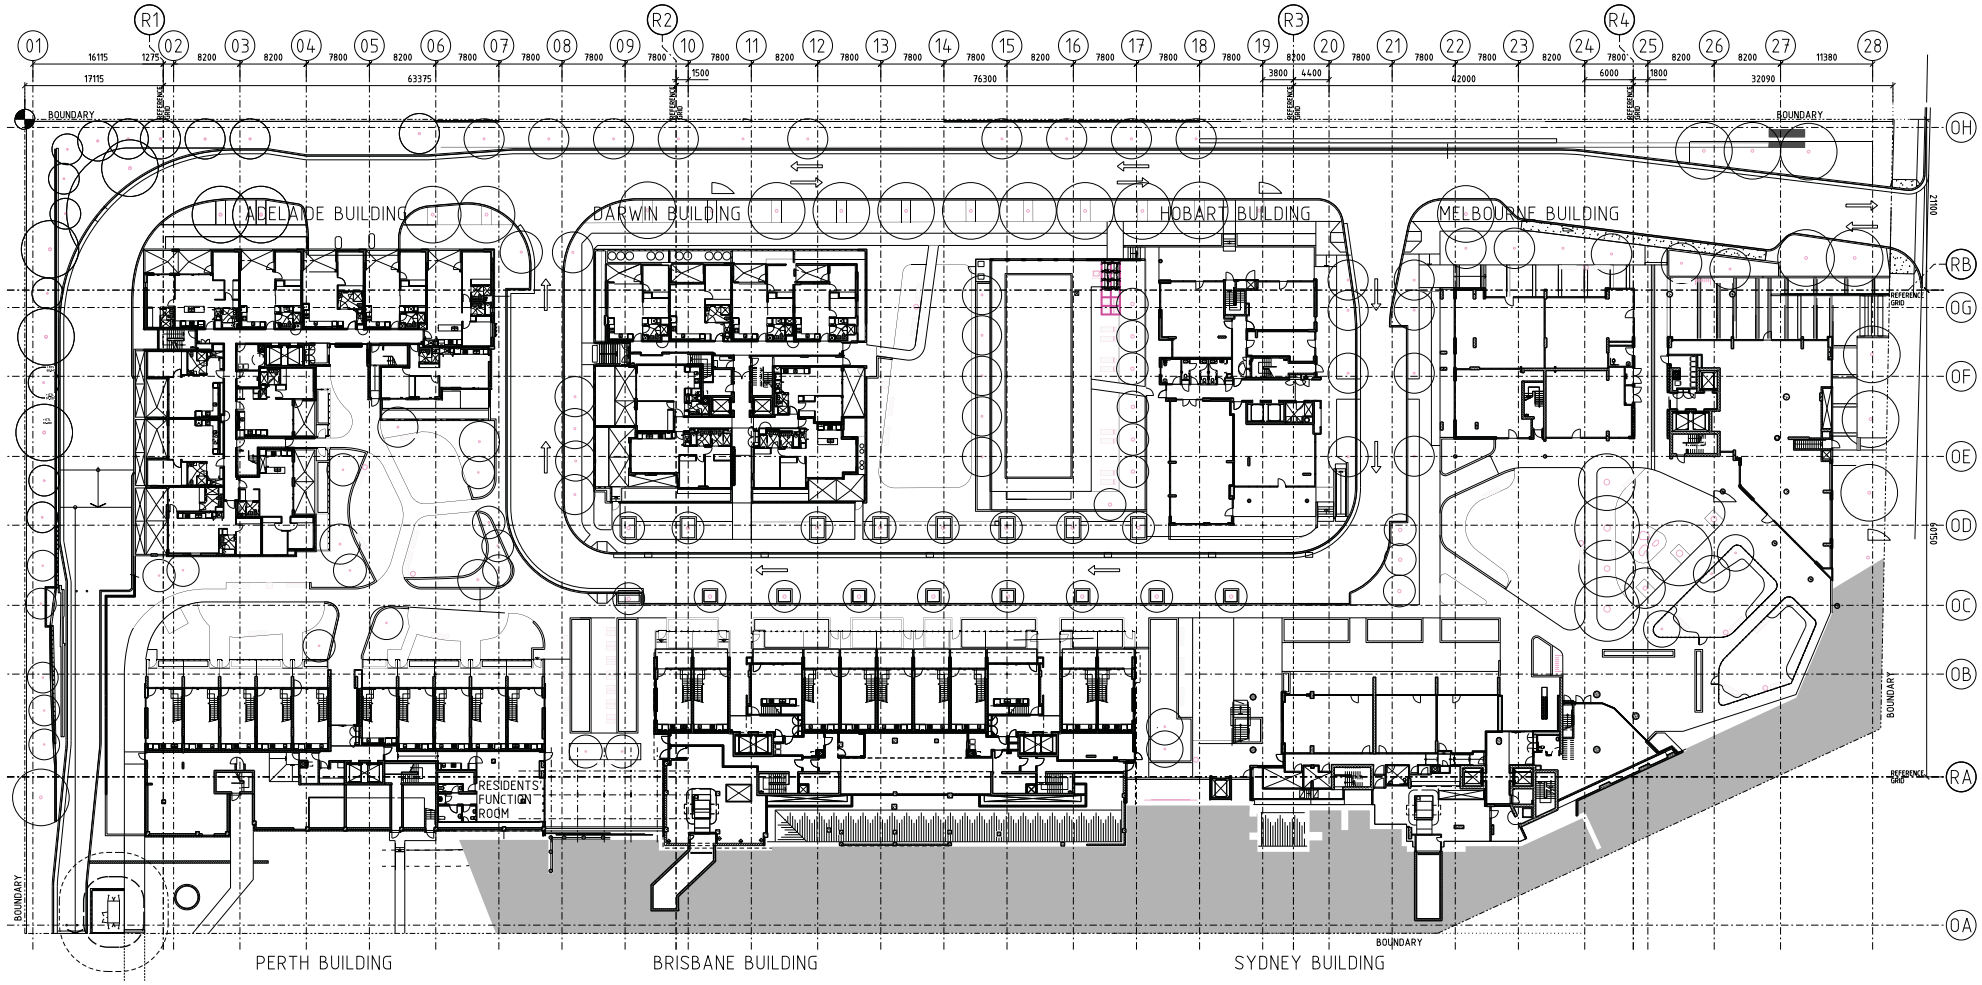

Revisions			
No	Date	Description	Var	App'd
J	8.07.16	75W - MOD 8		

Do not scale drawings. Use figured dimensions only. Check & verify levels and dimensions on site prior to the commencement of any work, the preparation of shop drawings or the fabrication of components.

This drawing is the copyright of Allen Jack + Cottier Architects and is protected under the Copyright Act 1968. Do not alter, reproduce or transmit in any form, or by any means without the express permission of Allen Jack + Cottier Architects.

Nominated Architects: Michael Heenan 5264, Peter Ireland 6661

Site Location Plan

STAGE 2 SHOWN IN GREY

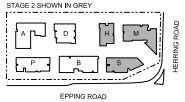

Client

STAMFORD LAND CORPORATION LTD

Architect

AJ+C ALLEN JACK+COTTIER

79 Myrtle Street Chippendale NSW 2008 AUSTRALIA
ph +61 2 9311 8222 fx +61 2 9311 8200 ABN 53 003 782 250

Project

MACQUARIE PARK VILLAGE

110-114 HERRING ROAD
MACQUARIE PARK

Proj No. 10_030

Drawing Title

LEVEL 00 PLAN

Drawing Status

NOT FOR CONSTRUCTION

Scale 1:330@A1

Drawing No DA2100

Issue J

PLOT DATE & TIME: 7/07/2016 3:51:05 PM PLOTTED & CHECKED BY: kuyers

REF: P:\2010\10030_Macquarie\Stage1\3_CAD\10030_75W_DA_2100_overall_GRANT.dgn

A1