




0 0.5 1.0 1.5km
1:15000 @ A1

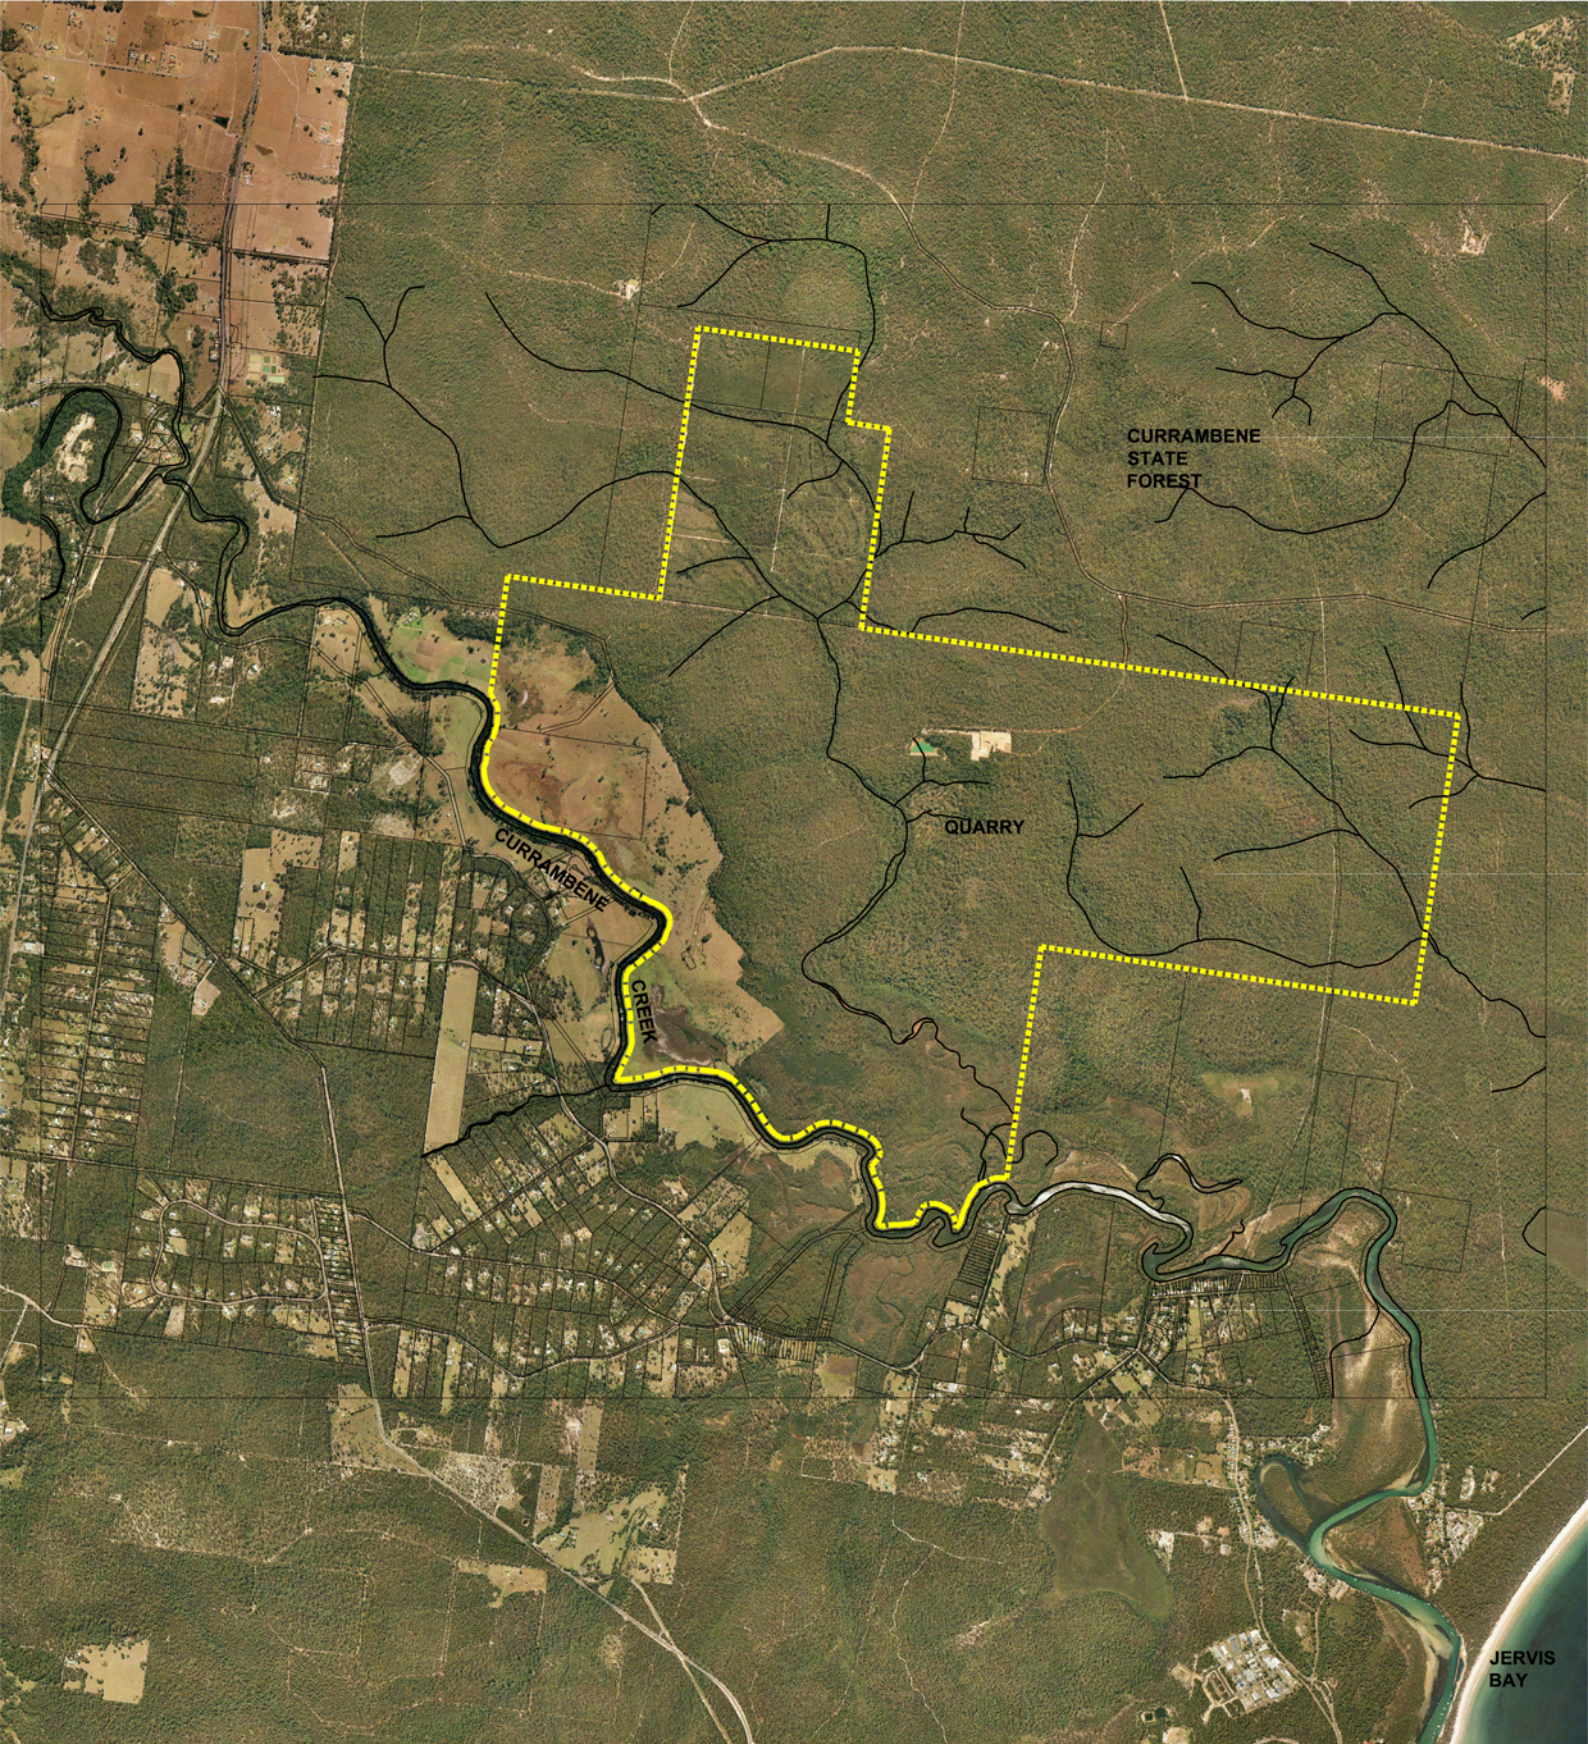

Conybeare Morrison International Pty Ltd
 Architecture+Interiors+Heritage+Urban Design+Masterplanning
 52-58 William Street East Sydney NSW 2011 Australia
 T. 61 2 8244 8888 F. 61 2 8244 8877 E. mail@cmplus.com.au

© CM+ 2004

Shaolin Temple and Academy

Project **Comberton Grange Nowra NSW**

Client **Shaolin Temple Foundation**

Title **Aerial Photo**

Date **February 2008**

Dwg No **07062 SK 080226-01**

Dn/Ch ps/

Issue **B**