NOTES

1. EXISTING INTERSECTION GEOMETRY IS BASED ON AERIAL IMAGERY. EXISTING INTERSECTION GEOMETRY TO BE CONFIRMED.
2. NO SURVEY OR SERVICE PROVING IS AVAILABLE FOR THIS SITE. DBYD RESULTS INDICATE TELSTRA, OPTUS AND ELECTRICAL SERVICES ARE LOCATED WITHIN THE VICINITY OF THE NORDS WHARF/PACIFIC HIGHWAY INTERSECTION AND MAY BE IMPACTED BY THESE WORKS.
3. EXISTING STREET LIGHTING POSTS TO BE RELOCATED
4. THIS CONCEPT LAYOUT EXCLUDES DRAINAGE WORKS.
5. ROAD MARKINGS SHOWN ARE INDICATIVE ONLY. ALL ROAD MARKINGS TO COMPLY WITH AS1742.
6. NO ALLOWANCE HAS BEEN MADE FOR PEDESTRIAN MOVEMENTS.
7. NO TRAFFIC INFORMATION IS AVAILABLE FOR THIS INTERSECTION, INCLUDING TURNING MOVEMENTS AND STORAGE LENGTH REQUIREMENTS. DECELERATION LANE LENGTH FOR THE RIGHT TURN FROM PACIFIC HIGHWAY TO NORDS WHARF ROAD IS IN BETWEEN THE DESIRABLE AND MINIMUM LENGTH. EXISTING DECELERATION LANE LENGTH TO BE CONFIRMED WHEN TRAFFIC INFORMATION BECOMES AVAILABLE.
8. RAISED MEDIANS ALONG NORDS WHARF ROAD TO BE OFFSET 2m FROM EDGE OF PACIFIC HIGHWAY TRAFFIC LANE TO ALLOW FOR CYCLIST MOVEMENTS.
9. SIGNAGE REQUIREMENTS TO BE ASSESSED.
10. STREET LIGHTING REQUIREMENTS AND DESIGN HAVE NOT BEEN INCLUDED.

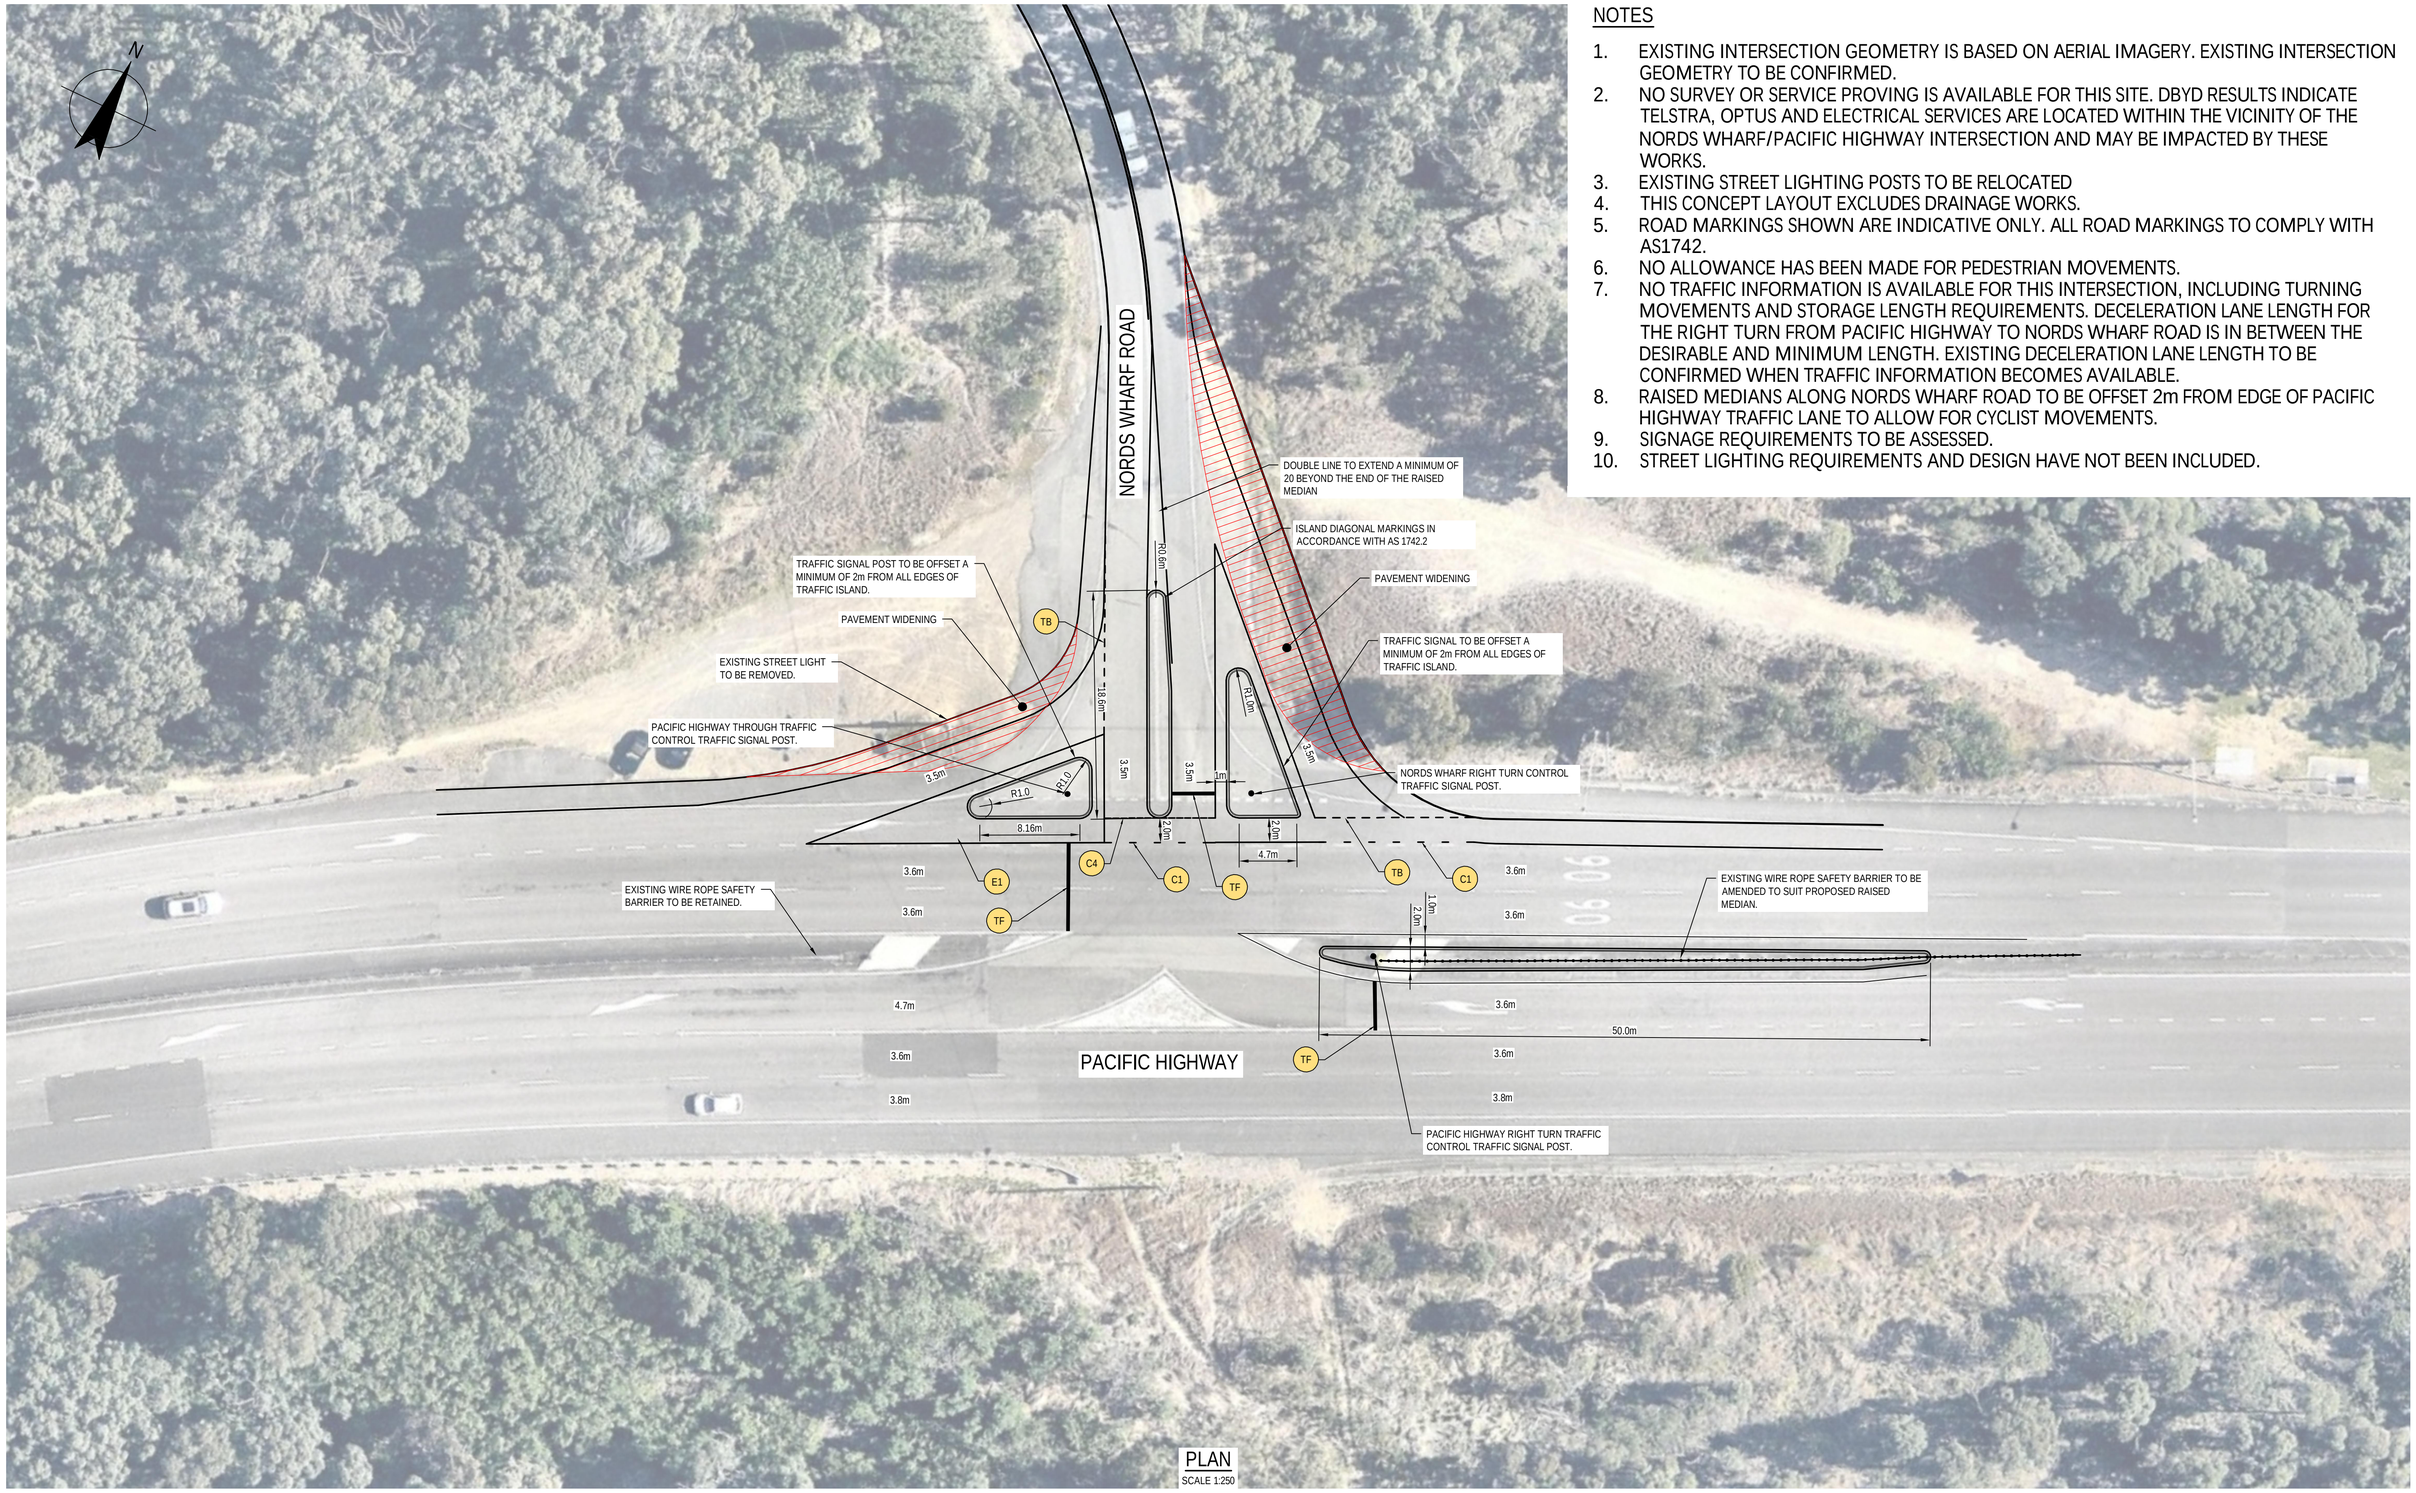

PLAN
SCALE 1:250

PRELIMINARY

No	Revision	Note: * indicates signatures on original issue of drawing or last revision of drawing	Drawn	Job Manager	Project Director	Date

0 2.5 5 7.5 10 12.5m
SCALE 1:250 AT ORIGINAL SIZE

GHD Tower, Level 3
24 Honeysuckle Drive, Newcastle NSW 2300 Australia
PO Box 5403 Hunter Rgn Mail Cent. NSW 2310
T 61 2 4979 9999 **F** 61 2 4979 9988
E ntlmail@ghd.com **W** www.ghd.com

DO NOT SCALE

Conditions of Use.
This document may only be used by GHD's client (and any other person who GHD has agreed can use this document) for the purpose for which it was prepared and must not be used by any other person or for any other purpose.

Drawn B.DREW		Designer
Drafting Check		Design Check
Approved (Project Director)		
Date		
Scale AS SHOWN	This Drawing must not be used for Construction unless signed as Approved	

Client NORDS WHARF DEVELOPMENT COMPANY PTY LTD
Project PACIFIC HWY, NORDS WHARF INTERSECTION
Title NORDS WHARF ROAD INTERSECTION UPGRADE DETAIL PLAN

Original Size A1
Drawing No: 22-18730-C015
Rev: A

Plot Date: 23 December 2016 - 3:41 PM Plotted by: Isaac Smith
Cad File No: G:\22\18730\CADD\Drawings\22-18730-C015.dwg