NOTES

1. EXISTING INTERSECTION GEOMETRY IS BASED ON AERIAL IMAGERY. EXISTING INTERSECTION GEOMETRY TO BE CONFIRMED.
2. ROAD MARKINGS SHOWN ARE INDICATIVE ONLY. ALL ROAD MARKINGS TO COMPLY WITH AS1742.
3. NO ALLOWANCE HAS BEEN MADE FOR PEDESTRIAN MOVEMENTS.
4. SIGNAGE REQUIREMENTS TO BE ASSESSED.
5. STREET LIGHTING REQUIREMENTS AND DESIGN HAVE NOT BEEN INCLUDED.

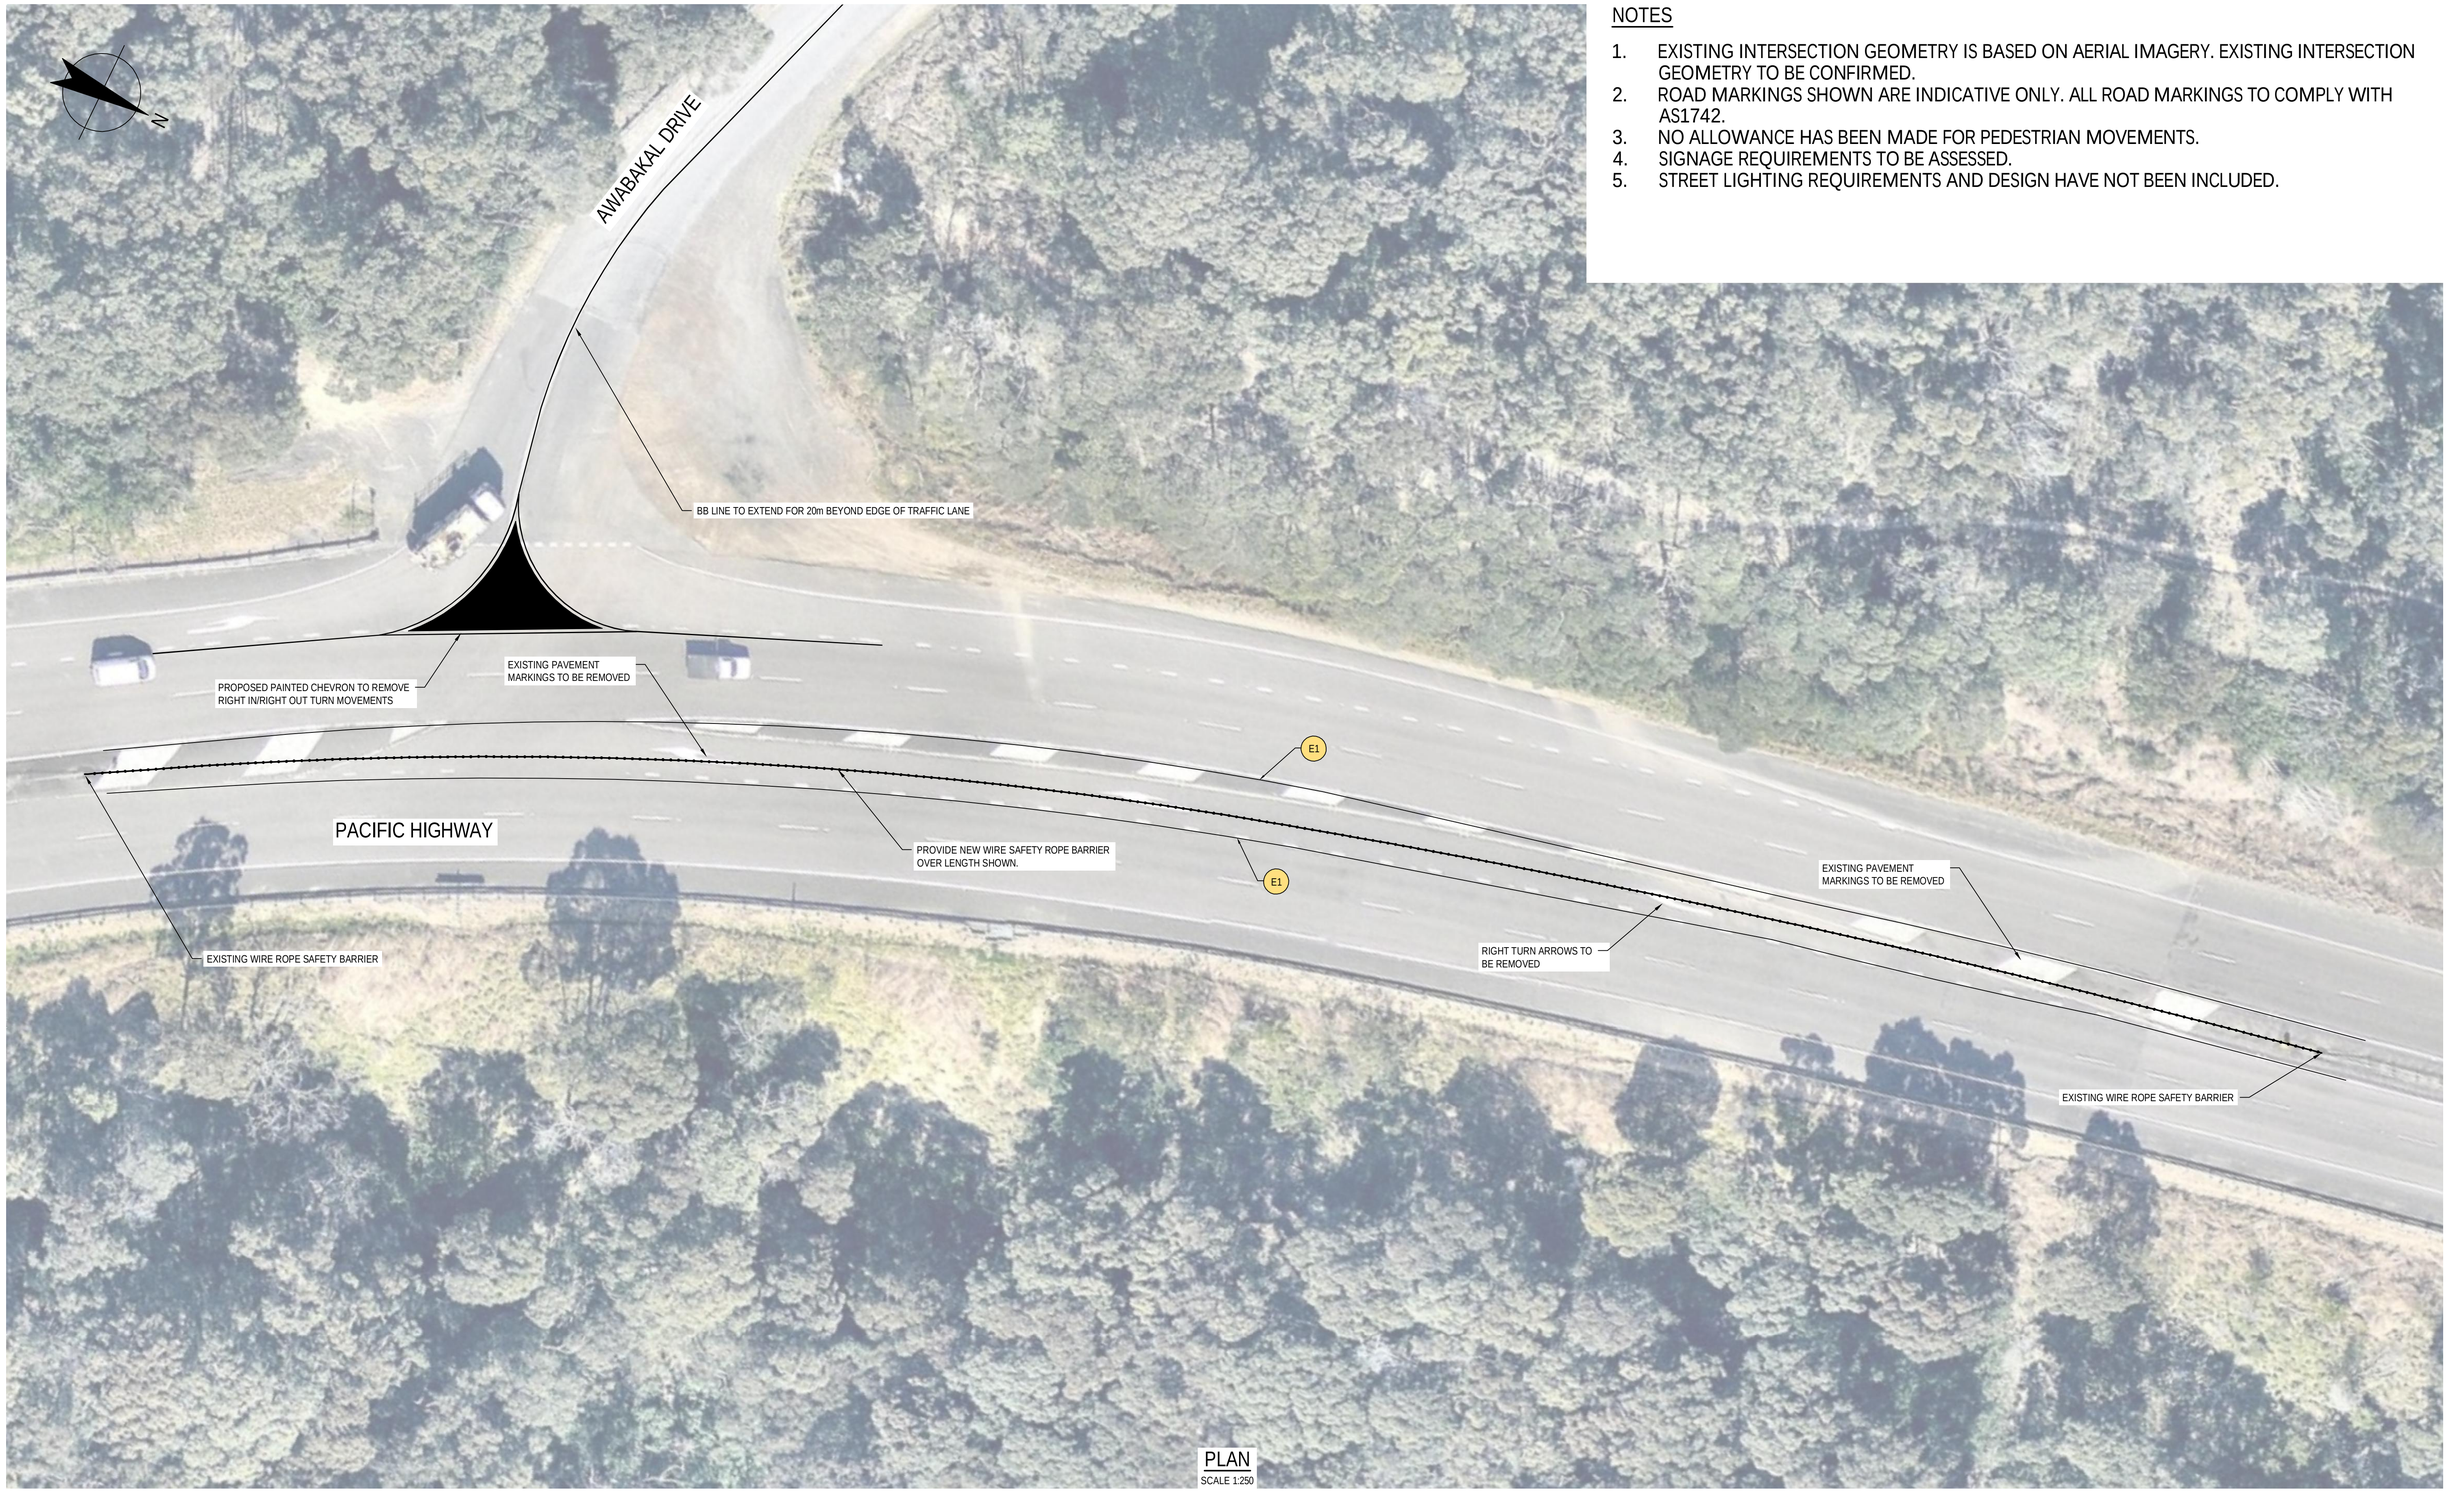

PLAN
SCALE 1:250

PRELIMINARY

No	Revision	Drawn	Job Manager	Project Director	Date
	Note: * indicates signatures on original issue of drawing or last revision of drawing				

0 2.5 5 7.5 10 12.5m
SCALE 1:250 AT ORIGINAL SIZE

GHD Tower, Level 3
24 Honeysuckle Drive, Newcastle NSW 2300 Australia
PO Box 5403 Hunter Rgn Mail Cent. NSW 2310
T 61 2 4979 9999 F 61 2 4979 9988
E ntlmail@ghd.com W www.ghd.com

DO NOT SCALE

Conditions of Use.
This document may only be used by GHD's client (and any other person who GHD has agreed can use this document) for the purpose for which it was prepared and must not be used by any other person or for any other purpose.

Drawn B.DREW
Designer
Drafting Check
Design Check
Approved (Project Director)
Date
Scale AS SHOWN
This Drawing must not be used for Construction unless signed as Approved

Client **NORDS WHARF DEVELOPMENT COMPANY PTY LTD**
Project **PACIFIC HWY, NORDS WHARF INTERSECTION**
Title **AWABAKAL DRIVE INTERSECTION UPGRADE DETAIL PLAN**

Original Size **A1** **Drawing No: 22-18730-C010** **Rev: A**

Plot Date: 23 December 2016 - 3:39 PM Plotted by: Isaac Smith Cad File No: G:\22\18730\CADD\Drawings\22-18730-C010.dwg