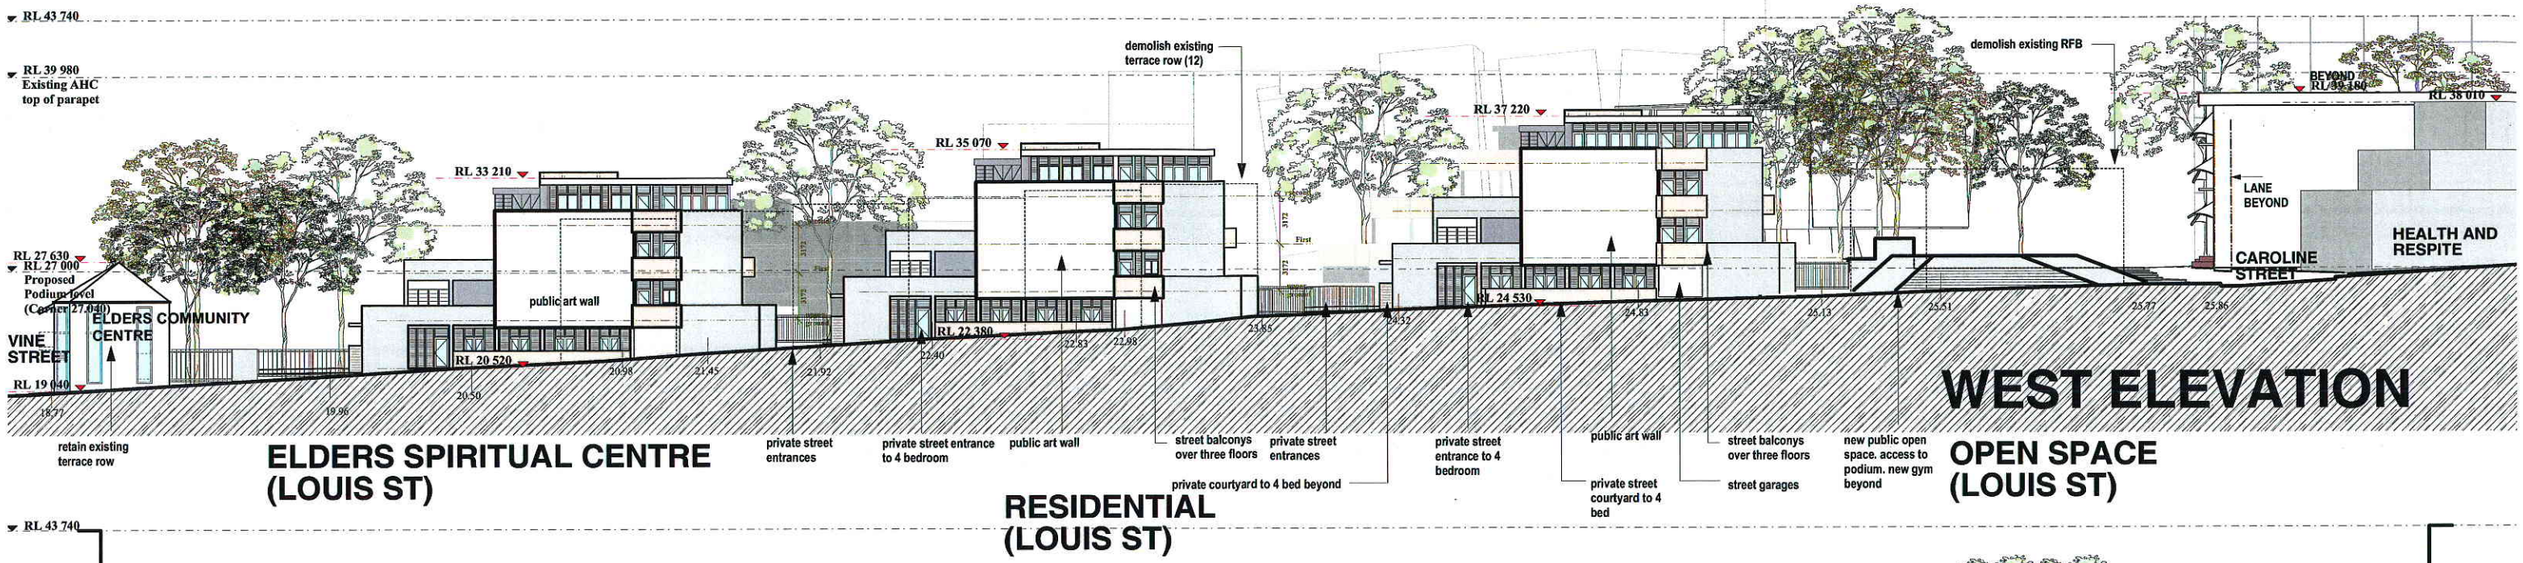

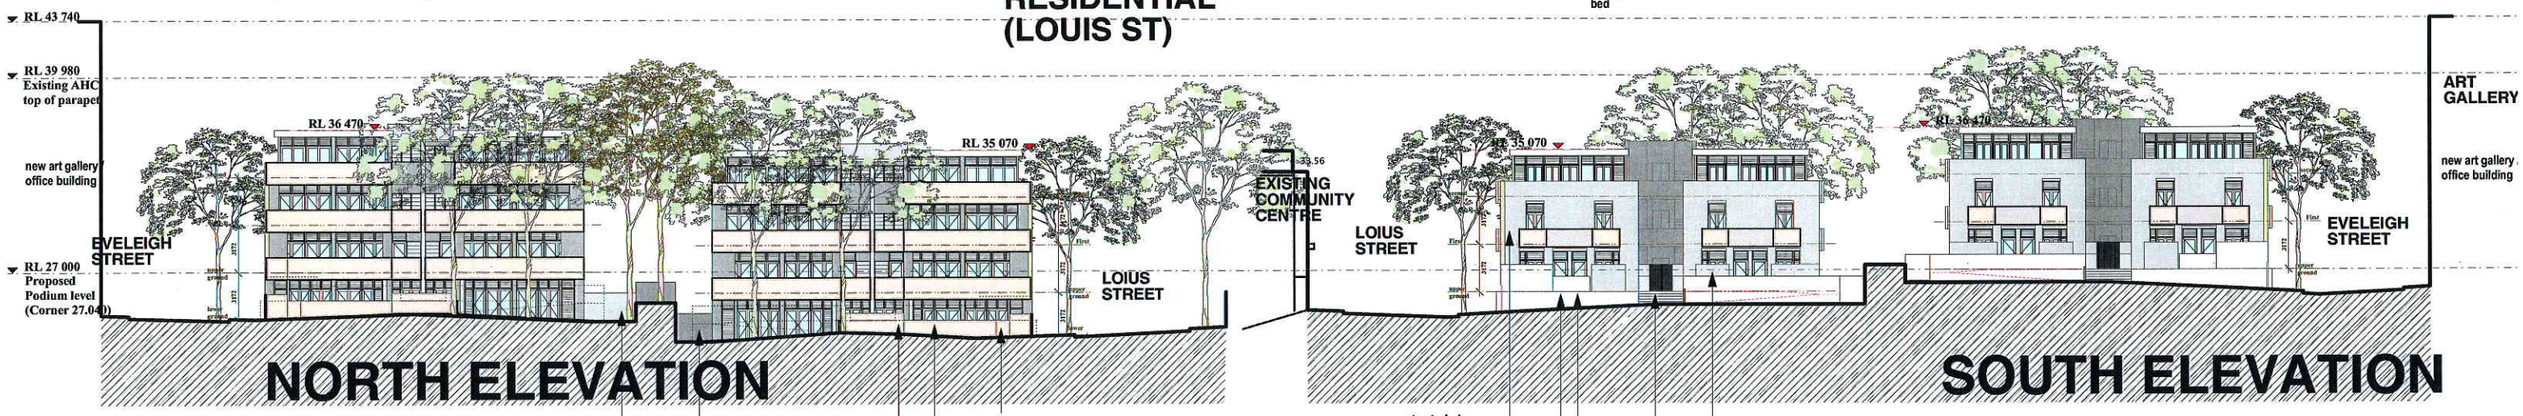

ABSA
Assr# 20080 Cert# 65051478
Sign
22/10/07

THE PEMULWUY PROJECT

The Pemulwuy Project
CONSULTANTS

PAUL SCRIVENER
Anthony Burns Consulting
John Mant
Justin Doyle
Richard Smyth
Col James
Urban Environmental
Geoff Turnbull
Redfern Police
Space Syntax
DENNY LINKER & CO
PARSONS BRINCKERHOFF
Angela Pitts
Julie Cracknell
Peter Lonergan
Architects

OCTOBER 2007
CONCEPT APPLICATION ISSUE

mixed use developement : proposed elevations
1:200 at A1

C.A. 09