ISSUE FOR APPROVAL

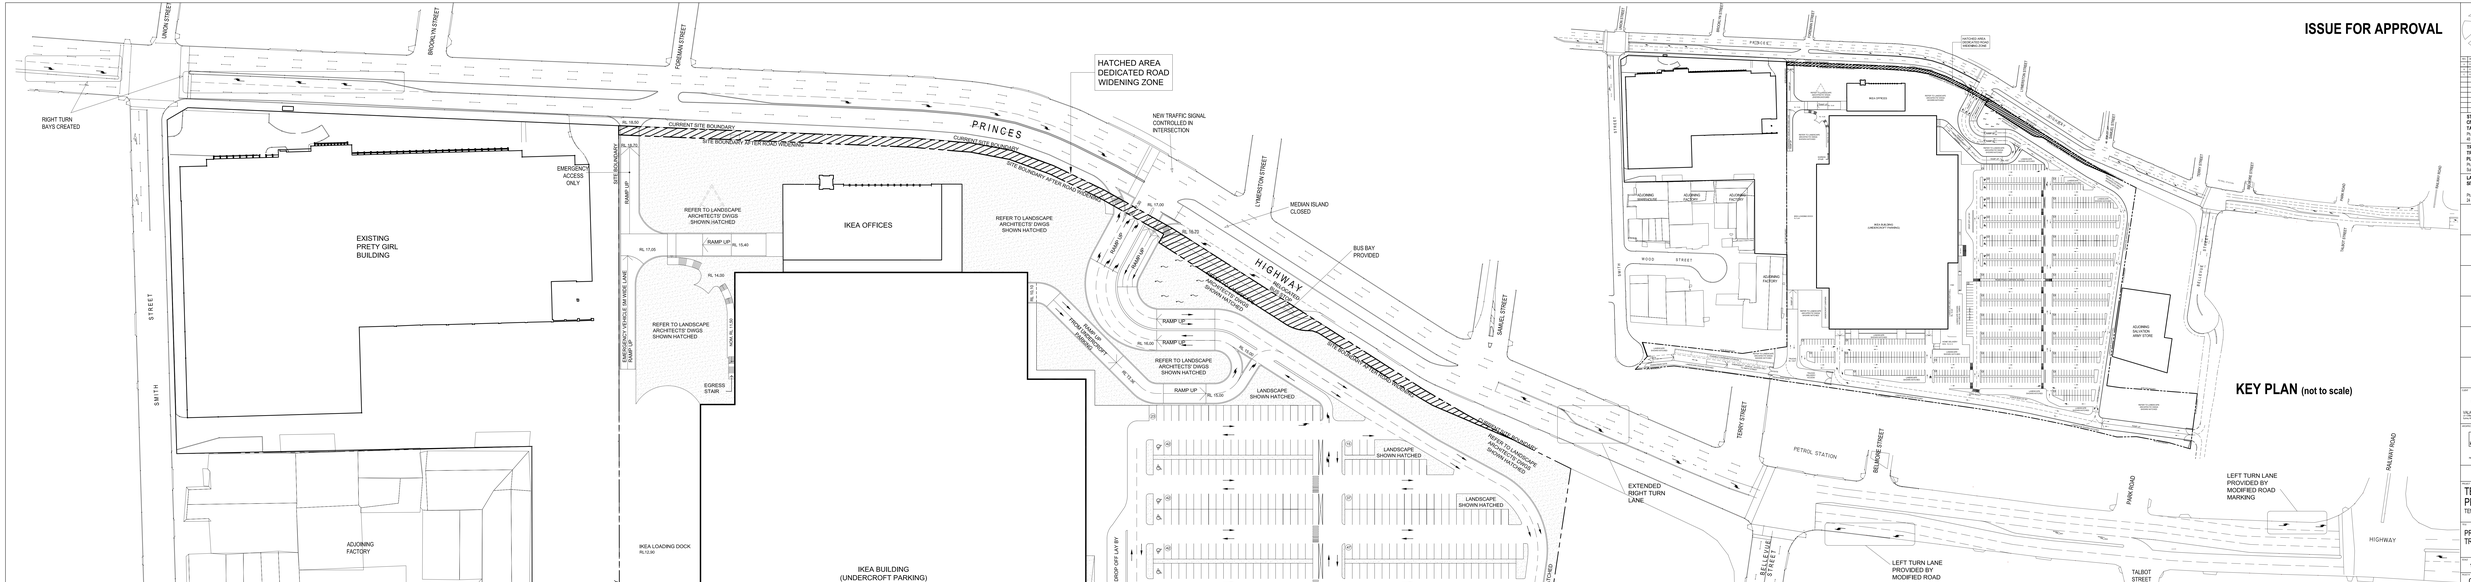

CHECK ALL DIMENSIONS ON SITE.
NOTIFY ANY DISCREPANCIES TO THE SUPERINTENDENT BEFORE PROCEEDING WITH THE WORK

© Vista Sale Pty Ltd ACN

This drawing is and remains the property of Vista Sale Pty Ltd ACN 003 280 831 and is subject to copyright.

No.	Amendment	Date
A	Issued for Approval	11.07.08
B	Issued for Approval	15.07.08
C	Issued for Approval	15.07.08

STRUCTURAL ENGINEER
CIVIL ENGINEER
TAYLOR THOMSON WHITTING (NSW)
Ph 02 9030 7200 Fax 02 9030 3140
Level 14, 700 Harris St, Ultimo, Sydney NSW 2065

TRAFFIC ENGINEER
TRANSPORT AND TRAFFIC PLANNING ASSOCIATES
Ph 02 9411 5660 Fax 02 9904 6620
Suite 501.01 32 Walsh Ave, Cleveland NSW 2007

LANDSCAPE ARCHITECT
SITE IMAGE
Ph 02 9698 2699 Fax 02 9698 2577
2A - 24 Bowden Street, Alexandria NSW 2015

VALAD
VALAD PROPERTY GROUP
Level 3, 70 Pitt Street, Sydney NSW 2000
Phone: (02) 9233 9000
Fax: (02) 9233 9001

KRIEG TAYLOR RETAIL
LEVEL 7 PYRMIC INDEMY
NORTH SYDNEY NSW 2060
Ph: 9929 8021 Fax: 9929 8031
E-mail: info@krieg-taylor.com.au

TEMPE IKEA
PRINCES HIGHWAY
TEMPE, SYDNEY

PROPOSED
TRAFFIC PLAN

1:500	11.07.08	AP	AM
07C	TR-102		C