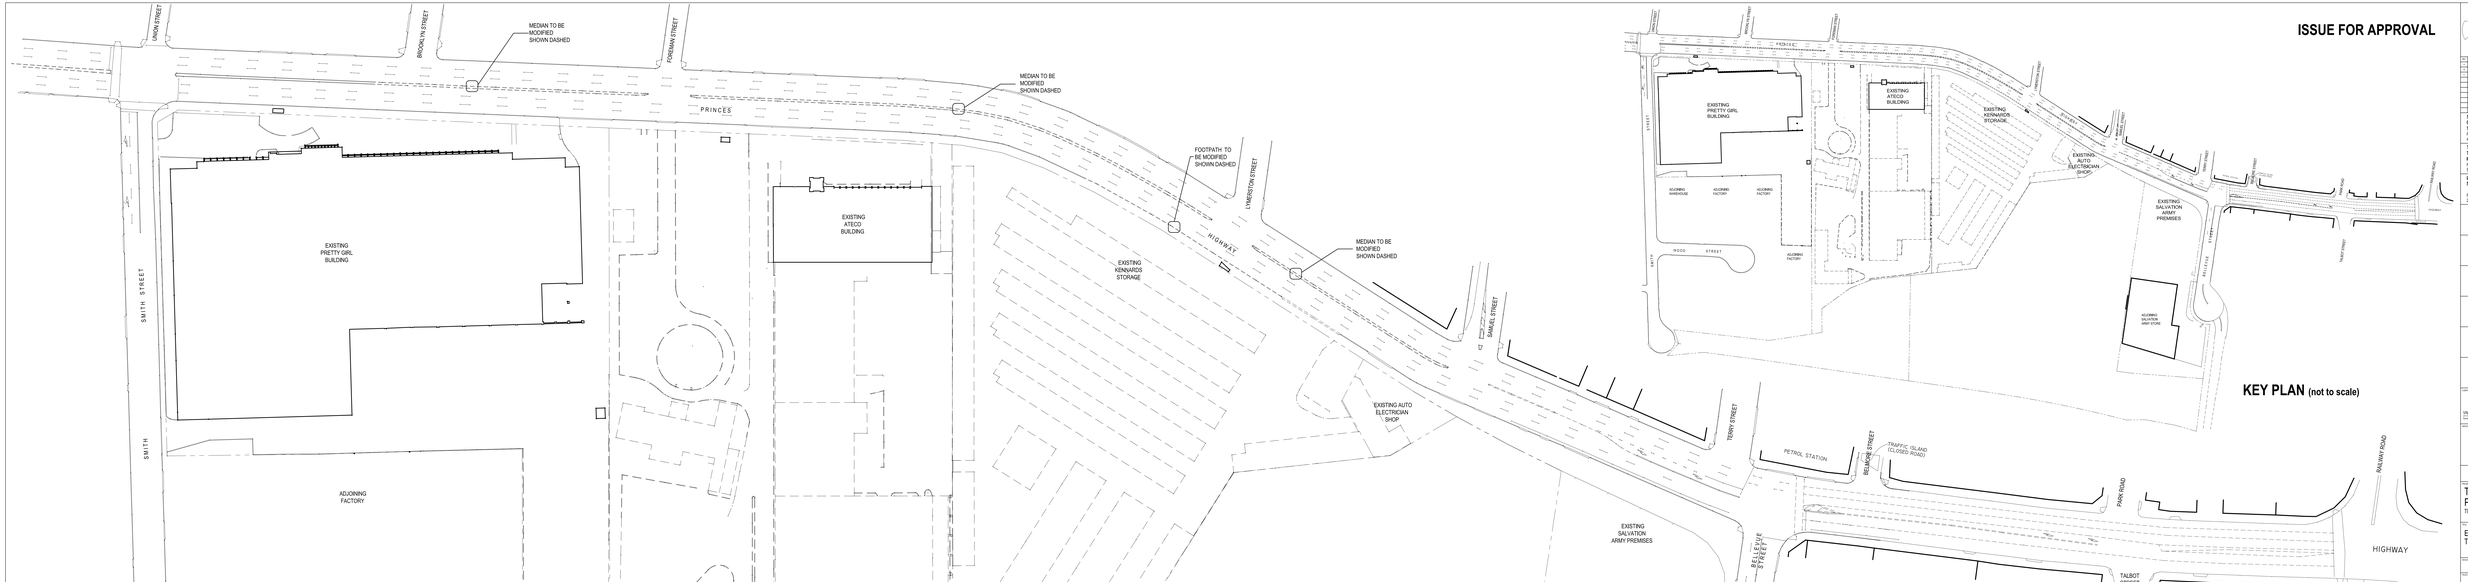

ISSUE FOR APPROVAL

KEY PLAN (not to scale)

CHECK ALL DIMENSIONS ON SITE.
NOTIFY ARCHITECT/ENGINEER TO THE SUPERINTENDENT BEFORE PROCEEDING WITH WORK

© Valad Australia Pty Ltd

This drawing is subject to copyright under the provisions of the Copyright Act 1968 as amended.

No.	Amendment	Date
A	Issued for Review	04.07.08
B	Issued for Approval	11.07.08
C	Issued for Approval	11.07.08

STRUCTURAL ENGINEER
CIVIL ENGINEER
TAYLOR THOMSON WHITTING (NSW)
Ph 02 9439 7200 Fax 02 9439 3145
Level 10, 201 Kent Street, Sydney NSW 2000

TRAFFIC ENGINEER
TRANSPORT AND TRAFFIC PLANNING ASSOCIATES
Ph (02) 9411 5660 Fax 02 9904 6622
Suite 201 of 232 Sussex Ave., Charlestown NSW 2290

LANDSCAPE ARCHITECT
SITE IMAGE
Ph 02 9698 2699 Fax 02 9698 2677
2A - 20 Bowden Street, Alexandria NSW 2015

VALAD
VALAD PROPERTY GROUP
Level 3, 60 Pitt Street
Sydney NSW 2000
Tel 02 9251 7177 Fax 02 9251 7500

ARCHITECT
KRIED TAYLOR RETAIL
LEVEL 7, 9 PARK VIEW
NORTH SYDNEY NSW 2060
PH 9929 6600 FAX 9929 6601
EMAIL info@kriedtaylor.com.au

TEMPE IKEA PRINCES HIGHWAY

TEMPE, SYDNEY

EXISTING TRAFFIC PLAN

1:500	11.07.08	AP	AM
07C	TR-101		C