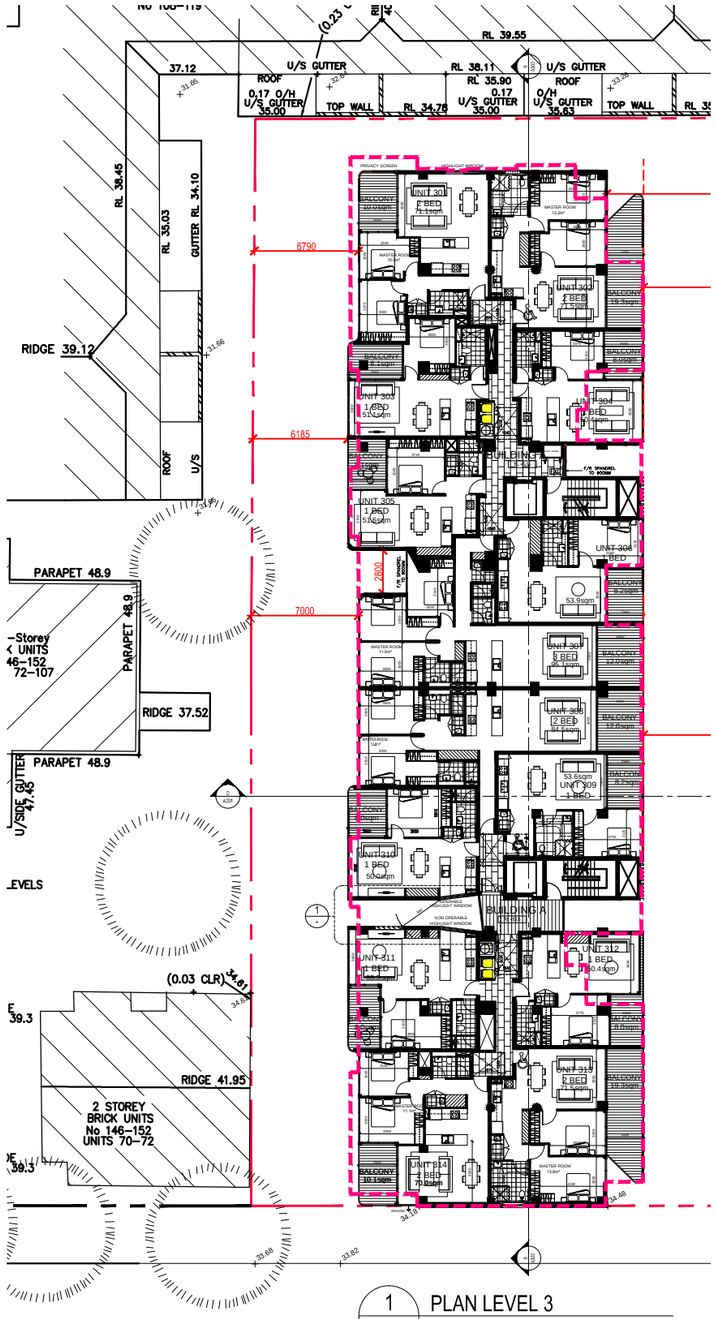

1 PLAN LEVEL 3
scale 1:200@A1 - 1:400@A3

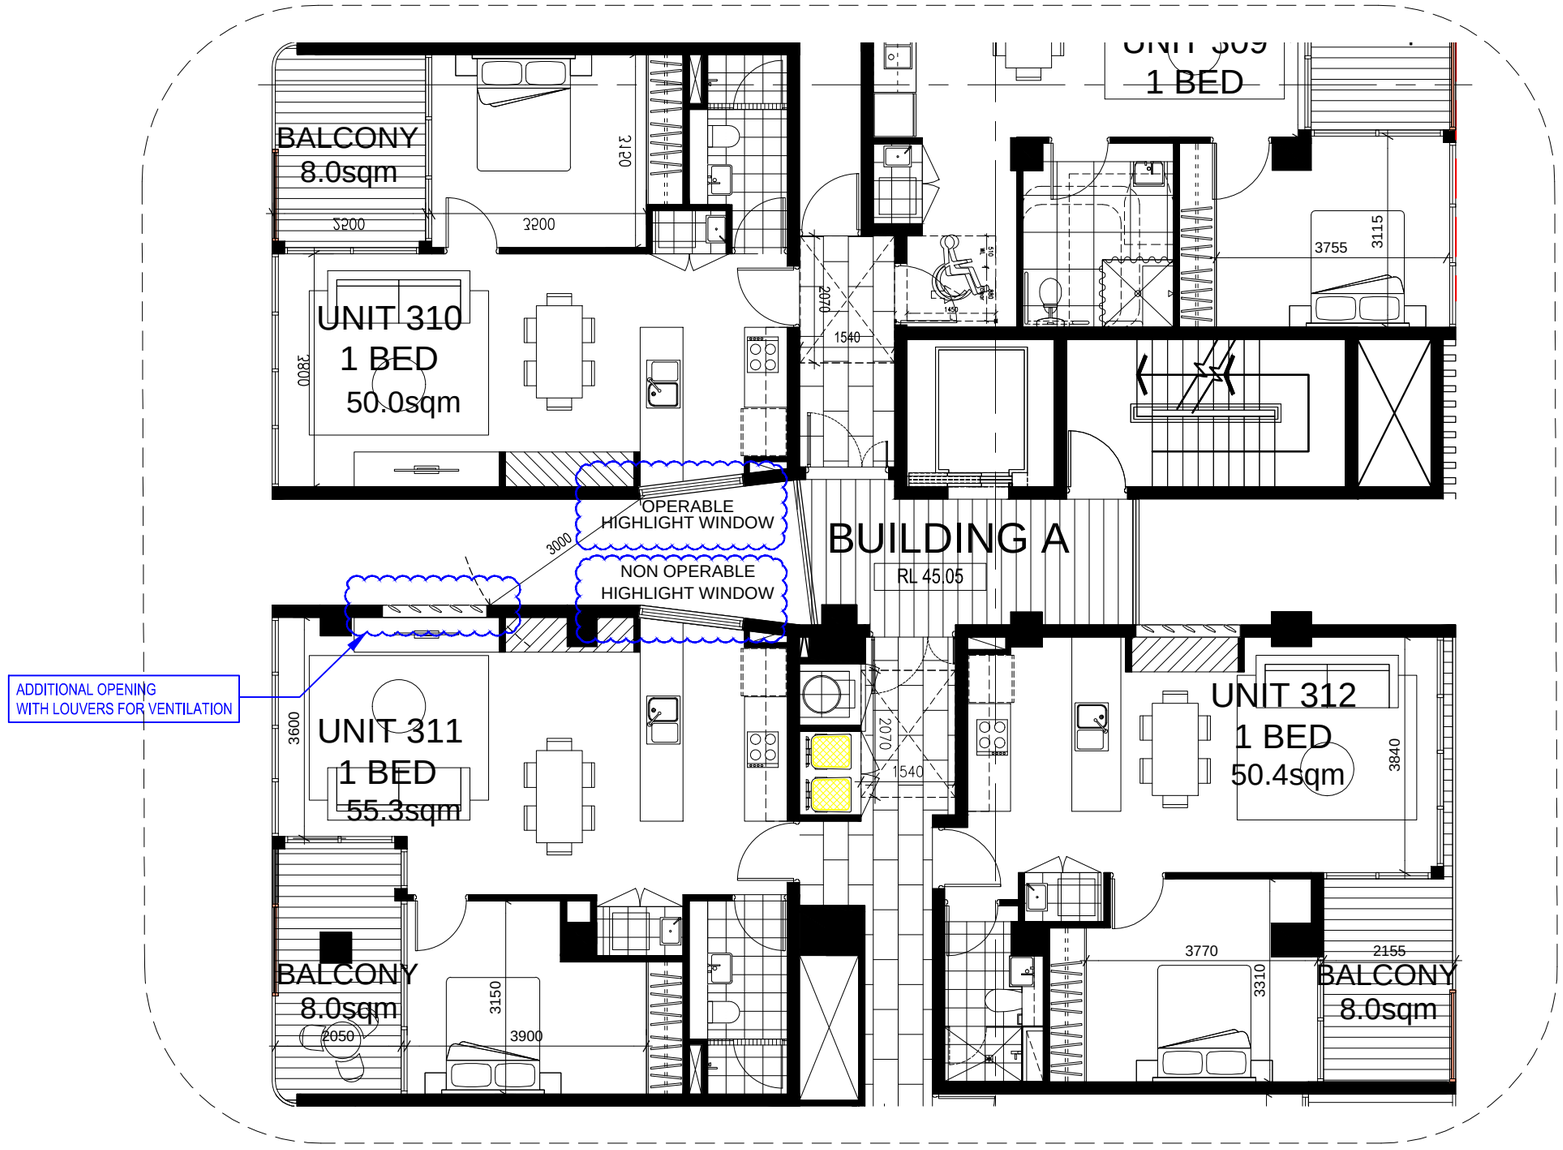

1 TYPICAL SLOT DETAIL
scale 1:50@A1 - 1:100@A3

TYPICAL SLOT DETAIL - BUILDING A

Rev.	Description	By	Date
A	MODIFIED PROJECT SUBMISSION	DC	SEPT 2016
B	FOR COORDINATION	TL	MAY 2017
C	ADDITIONAL INFORMATION	TL	JUL 2017
D	ADDITIONAL INFORMATION	TL	OCT 2017
E	ADDITIONAL INFORMATION	TL	DEC 2017
F	ADDITIONAL INFORMATION	TL	DEC 2017

Disclaimer

"THESE PLANS ARE PRELIMINARY DRAWINGS AND ARE SUBJECT TO CHANGE. CERTAIN DETAILS SHOWN ARE A GUIDE OF THE PROPOSED DEVELOPMENT AND IS GIVEN HERE WITH OUT PREJUDICE. THE DRAWINGS ARE NOT TO BE CONSTRUED AS A REPRESENTATION OR WARRANTY BY THE DEVELOPER OR ITS ARCHITECT, AGENTS OR CONSULTANTS THAT THE DESIGN AND FINAL SIZE THAT THE PROPOSED DEVELOPMENT WILL TAKE PLACE IS ACCORDANCE WITH THESE DRAWINGS."

BEFORE CARRYING OUT ANY WORK ENSURE THAT THE DRAWINGS USED CARRY THE LATEST AMENDMENT No.

Notes

DRAWINGS MADE TO A LARGER SCALE AND THOSE SHOWING PARTICULAR DETAIL OF WORKS SHALL TAKE PRECEDENCE OVER DRAWINGS MADE TO A SMALLER SCALE AND FOR MORE GENERAL PURPOSES

"WORK ANY DISCREPANCY EXISTS BETWEEN FIGURED AND SCALED DIMENSIONS, THE FIGURED DIMENSIONS SHALL PREVAIL

BUILDER TO CHECK ALL SITE DIMENSIONS PRIOR TO FABRICATION OF FIXTURES

"THESE DRAWINGS AND ANY WORKS EXECUTED AS A RESULT OF THESE DRAWINGS SHALL BE SUBJECT TO THE COPYRIGHT CONDITIONS SET OUT IN THE COPYRIGHT ACT 1968"

©

Legend

Consultants

dmps

Client

KAYMET CORPORATION PTY LTD

Architects

tony owen ptnrs

Project

RACHEL FORSTER

Project address

134 - 144 PITT STREET, REDFERN

Key plan

Scale 1:200 @ A1 - 1:400 @A3 Date JULY 2017

Drawing title
TYPICAL SLOT DETAIL (BUILD.A)

Project no. 956 Drawing no. A160 Rev F

Drawn RA, TL

Drawing status
ADDITIONAL INFORMATION